

MONROE COUNTY

ORDER OF SHEETS

Section No.	1	Title
Section No.	2	Typical Sections and Details
Section No.	3	Estimate of Quantities
Section No.	3	Miscellaneous Quantities
Section No.	4	Right of Way Plat
Section No.	5	Plan and Profile
Section No.	6	Standard Detail Drawings
Section No.	7	Sign Plates
Section No.	8	Structure Plans
Section No.	9	Computer Earthwork Data
Section No.	9	Cross Sections

TOTAL SHEETS =




DESIGN DESIGNATION

A.A.D.T.	2026	=	900
A.A.D.T.	2046	=	1250
D.H.V.		=	
D.D.		=	50/50
T.		=	24.4
DESIGN SPEED		=	35 MPH (ESTATE RD/ESSEX RD) 45 MPH (FORMICA RD)
ESALS		=	610,000

CONVENTIONAL SYMBOLS

PLAN

 
CORPORATE LIMITS	
PROPERTY LINE	
LOT LINE	
LIMITED HIGHWAY EASEMENT	
EXISTING RIGHT OF WAY	
PROPOSED OR NEW R/W LINE	
SLOPE INTERCEPT	
REFERENCE LINE	
EXISTING CULVERT	
PROPOSED CULVERT (Box or Pipe)	
COMBUSTIBLE FLUIDS	
MARSH AREA	
WOODED OR SHRUB AREA	

PROFILE

GRADE LINE
ORIGINAL GROUND
MARSH OR ROCK PROFILE
(To be noted as such)
SPECIAL DITCH

GRADE ELEVATION

CULVERT (Profile View)
UTILITIES
ELECTRIC
FIBER OPTIC
GAS
SANITARY SEWER
STORM SEWER
TELEPHONE
WATER
UTILITY PEDESTAL
POWER POLE
TELEPHONE POLE

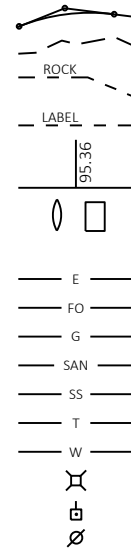

SCALE 0 1 MI

TOTAL NET LENGTH OF CENTERLINE = 2.593



HORIZONTAL POSITIONS SHOWN ON THIS PLAN ARE WISCONSIN
COORDINATE REFERENCE SYSTEM (WISCRS), MONROE COUNTY,
NAD83 (2011) , IN U.S. SURVEY FEET. POSITIONS SHOWN ARE GRID
COORDINATES, GRID BEARINGS, AND GRID DISTANCES. GRID DISTANCES
ARE THE SAME AS GROUND DISTANCES.

ELEVATIONS ARE REFERENCED TO NAVD 88 (2012). GPS DERIVED
ELEVATIONS ARE BASED ON GEOID 18.

ACCEPTED FOR

TOWN OF LA GRANGE

Date _____
(Signature and Title of Official)

ACCEPTED FOR

TOWN OF BYRON

Date _____
(Signature and Title of Official)

ORIGINAL PLANS PREPARED BY

**Mead
& Hunt**

DATE: _____
(Professional Engineer Signature)

1

2

UTILITIES CONTACTS

BRIGHTSPEED
COMMUNICATION
MARK SERIBNER
1905 WARD AVENUE
LA CROSSE, WI 54601
PHONE: (715)-492-7976
EMAIL: Mark.Scribner@bridgtspeed.com

WE ENERGIE - GAS
GAS
JERMY SLOWINSKI
1921 8th STREET SOUTH
WISCONSIN RAPIDS, WI 54494
PHONE: (715)-418-1831
EMAIL: Jeremy.Slowinski@we-energies.com

DAIRYLAND POWER COOPERATIVE
ELECTRIC
MICHAEL LYDON
3200 EAST AVENUE SOUTH, PO BOX 817
LA CROSSE WI 54602-0817
PHONE: (608)-787-1381
EMAIL: Michael.Lydon@dairylandpower.com

OACKDALE ELECTRIC
ELECTRIC
TRAVIS CHAMPLIN
PO BOX 40
OAKDALE, WI 54649
PHONE: (608)-343-2400
EMAIL: TravisC@oakdalerec.com

LEMONWEIR VALLEY TELEPHONE CO
COMMUNICATION
BEN GRILLEY
127 USH 12/16 PO BOX 267
CAMP DOUGLAS, WI 54618
PHONE: (608)-427-4036
EMAIL: Ben.Grilley@

DIGGERSHOTLINE

Dial 811 or (800)242-8511

www.DiggersHotline.com

TOWN OF LA GRANGE

BRENDAN SMITH
TOWN CHAIRMAN
9774 ELAN RD
TOMAH, WI 54660
PHONE: (608)-387-6043
EMAIL: Chairman@TownofLaGrangeMCWI.gov

TOWN OF BYRON

ALLEN BERNHARDT
TOWN CHAIRMAN
12850 COUNTY HIGHWAY N
TOMAH, WI 54660
PHONE: (608)-372-7048
EMAIL: EMAIL@EMAIL.COM

WISCONSIN DNR LIAISON

KAREN KALVELAGE
DNR WEST CENTRAL REGION
3550 MOMON COULEE ROAD
LA CROSSE, WI 54601-6768
PHONE: (608)-406-7880
EMAIL: Karen.Kalvage@Wisconsin.Gov

COUNTY HIGHWAY COMMISSIONER

DAVID OHNSTAD, PE
MONROE COUNTY
803 WASHINGTON STREET
SPARTA, WI 54656
PHONE: (608) 269-8740
EMAIL: David.Ohnstad@co.monroe.wi.us

GENERAL NOTES

THE LOCATIONS OF EXISTING AND PROPOSED UTILITY INSTALLATIONS AS SHOWN ON THE PLANS ARE APPROXIMATE. THERE MAY BE OTHER UTILITY INSTALLATIONS WITHIN THE PROJECT AREA THAT ARE NOT SHOWN.

CONTRACTOR WILL BE RESPONSIBLE FOR RESHAPING AND SEEDING ANY PREVIOUSLY GRASSED AREAS WHICH ARE DISTURBED BY OPERATIONS, OUTSIDE OF THE NORMAL CONSTRUCTION LIMITS.

HMA PAVEMENT WEIGHT CALCULATIONS ARE BASED ON 112 LBS/SY/IN.

NO TREES OR SHRUBS ARE TO BE REMOVED WITHOUT THE APPROVAL OF THE ENGINEER.

RIGHT OF WAY INFORMATION SHOWN ON THE PLANS IS APPROXIMATE.

THE CONTRACTOR IS TO WORK WITH UTMOST CARE AND PROTECT ALL SURVEY MARKERS. REMOVAL OF ANY SURVEY MARKER IS TO BE WITH THE APPROVAL OF THE ENGINEER.

EROSION CONTROL FEATURES AS SHOWN IN THE PLANS ARE AT APPROXIMATE LOCATIONS. EXACT LOCATIONS WILL BE DETERMINED BY THE CONTRACTOR'S EROSION CONTROL IMPLEMENTATION PLAN (ECIP) AND APPROVED BY THE ENGINEER. MAINTAIN EROSION CONTROL MEASURES UNTIL SUCH A TIME AS THE ENGINEER DETERMINES THE MEASURE IS NO LONGER NECESSARY.

PAVEMENT REMOVAL WILL BE TO THE NEAREST JOINT OR A SAWED EDGE WILL BE REQUIRED AS DIRECTED BY THE ENGINEER.

PIPE ELEVATIONS AS SHOWN ON THE PLANS MAY BE ADJUSTED BY THE ENGINEER TO FIT EXISTING FIELD CONDITIONS

CURB AND GUTTER PLAN GRADES ARE AT THE FLANGE LINE UNLESS OTHERWISE NOTED.

PIPE ELEVATIONS, LENGTHS AND LOCATIONS AS SHOWN ON THE PLANS, MAY BE ADJUSTED TO FIT EXISTING FIELD CONDITIONS AS DIRECTED BY THE ENGINEER.

THE CONTRACTOR'S PAVING OPERATION SHALL BE CONSISTENT WITH THE TYPICAL SECTIONS AND CONSTRUCTED TO PREVENT LONGITUDINAL JOINTS FROM BEING LOCATED WITHIN A DRIVING, TURNING, PASSING, OR PARKING LANE.

SAWCUTS, AS SHOWN ON THE PLANS, ARE SUGGESTED LOCATIONS AND MAY BE ADJUSTED AT THE DISCRETION OF THE ENGINEER TO BETTER SUIT FIELD CONDITIONS.

CONTRACTOR SHALL MAINTAIN ACCESS TO ALL DRIVEWAYS AT ALL TIMES EXCEPT WHEN PAVING OR PIPE LAYING OPERATIONS REQUIRE THE DRIVEWAY TO BE CLOSED. ACCESS TO DRIVEWAYS SHALL BE RE-ESTABLISHED IMMEDIATELY AFTER OPERATIONS ARE COMPLETED. ACCESS SHALL BE PROVIDED DURING ALL NON-WORKING HOURS.

TRAFFIC CONTROL DEVICES SHALL BE ADJUSTED TO FIT FIELD CONDITIONS AS DIRECTED BY THE ENGINEER.

DO NOT DRIVE OR STORE EQUIPMENT, OR STORE CONSTRUCTION MATERIALS IN ENVIRONMENTALLY SENSITIVE AREAS, WETLANDS OR WATERWAYS.

RUNOFF COEFFICIENT TABLE

LAND USE:	HYDROLOGIC SOIL GROUP											
	A			B			C			D		
	SLOPE RANGE (PERCENT)			SLOPE RANGE (PERCENT)			SLOPE RANGE (PERCENT)			SLOPE RANGE (PERCENT)		
	0-2	2-6	6 & OVER	0-2	2-6	6 & OVER	0-2	2-6	6 & OVER	0-2	2-6	6 & OVER
ROW CROPS:	.08	.16	.22	.12	.20	.27	.15	.24	.33	.19	.28	.38
	.22	.30	.38	.26	.34	.44	.30	.37	.50	.34	.41	.56
MEDIAN STRIPTURF:	.19	.20	.24	.19	.22	.26	.20	.23	.30	.20	.25	.30
	.24	.26	.30	.25	.28	.33	.26	.30	.37	.27	.32	.40
SIDE SLOPETURF:			.25			.27			.28			.30
			.32			.34			.36			.38
PAVEMENT:												
ASPHALT:	.70 - .95											
CONCRETE:	.80 - .95											
BRICK:	.70 - .80											
DRIVES, WALKS:	.75 - .85											
ROOFS:	.75 - .95											
GRAVEL ROADS, SHOULDERS:	.40 - .60											

TOTAL PROJECT AREA = #### ACRES
TOTAL AREA EXPECTED TO BE DISTURBED BY CONSTRUCTION ACTIVITIES = #### ACRES

ORDER OF SECTION 2 DETAIL SHEETS

GENERAL NOTES
PROJECT OVERVIEW
TYPICAL SECTIONS
CONSTRUCTION DETAILS
EROSION CONTROL
PERMANENTS SIGNING
TRAFFIC CONTROL
ALIGNMENT

FORMICA RD\ESTATE RD\ESSEX AVE 5-INCHES		
LAYER	THICKNESS	TYPE
UPPER	2.5-INCHES	ASPHALTIC SURFACE
LOWER	2.5-INCHES	ASPHALTIC SURFACE

Mead & Hunt

DESIGN CONTACT

JAY WHEATON, PE
MEAD & HUNT, INC
750 NORTH THIRD STREET
LA CROSSE, WI 54601
PHONE: (608) 386-0212
EMAIL: Jay.Wheaton@meadhunt.com

PROJECT NO: XXXX

HWY: LAGRANGE BYRON ARIP

COUNTY: MONROE

GENERAL NOTES

SHEET

E

FILE NAME : X:\4668922\250753.01\TECH\CAD\XXXXXXXX\SHEETS\020101_GN.DWG
LAYOUT NAME - 01


PLOT DATE : 12/18/2025 4:01 PM

PLOT BY : JEFF BREU

PLOT NAME :

PLOT SCALE : 1" = 1'

WISDOT/CADDs SHEET 42

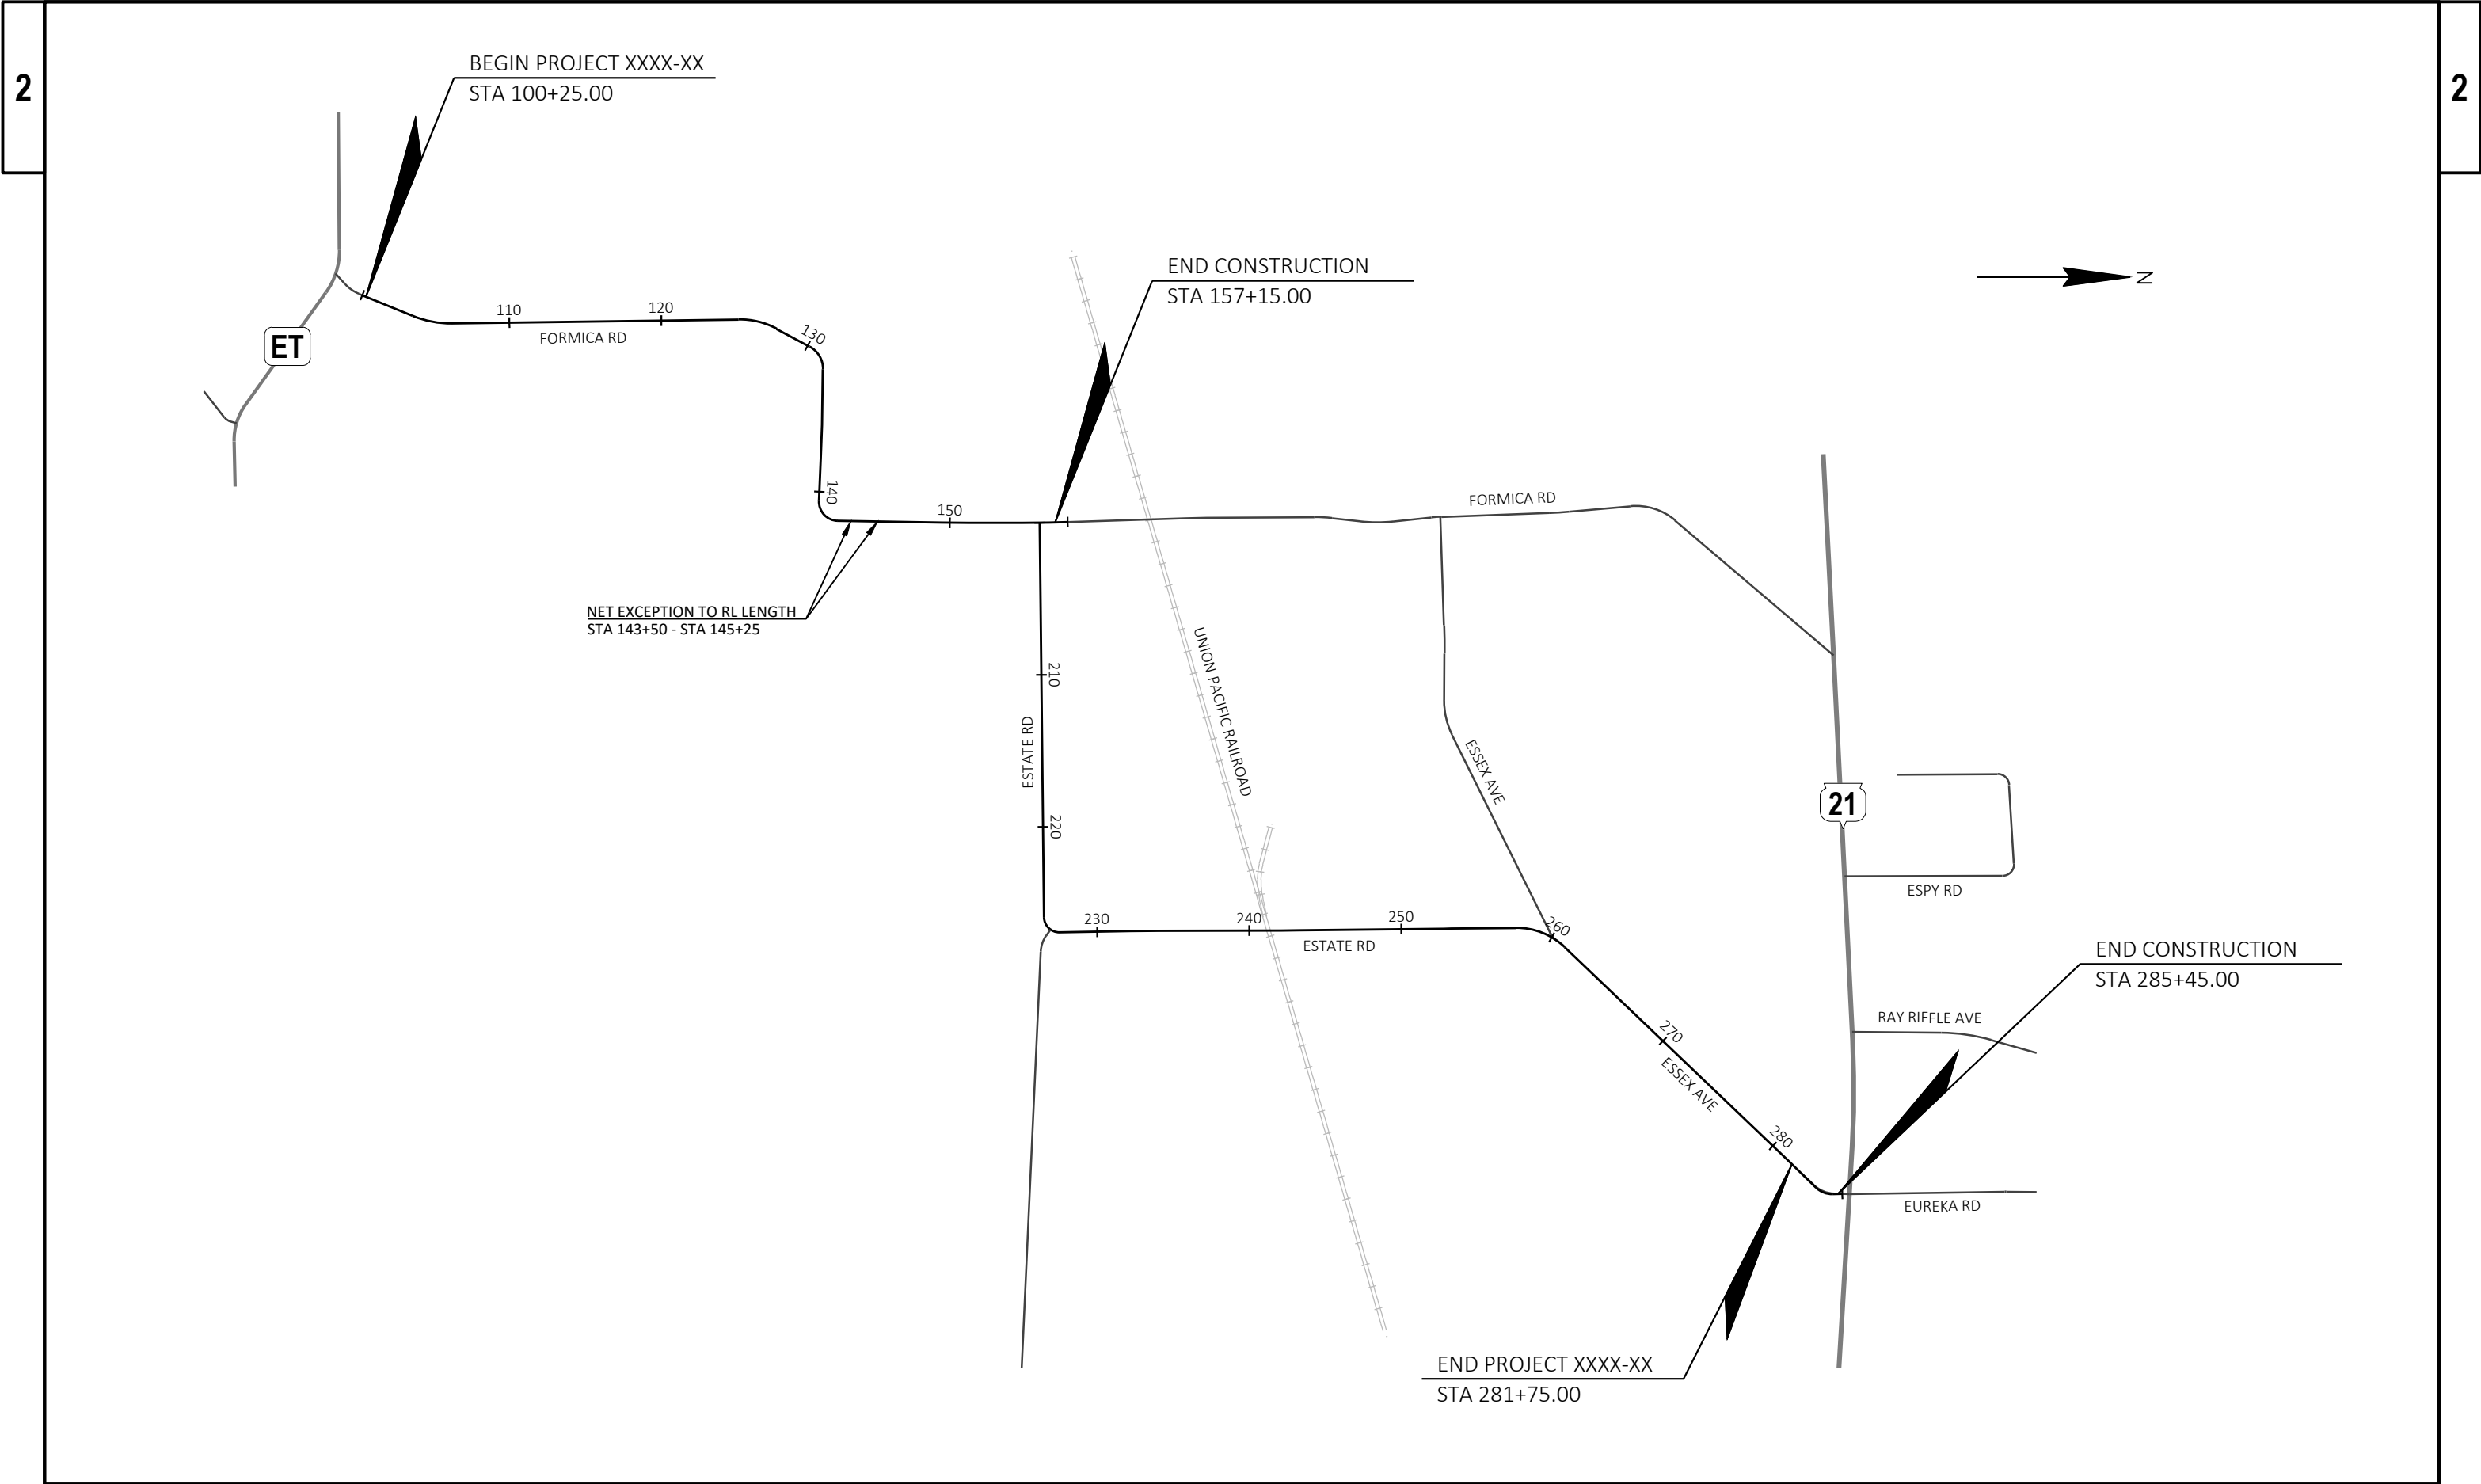

PROJECT NO: XXXX	HWY: LAGRANGE BYRON ARIP	COUNTY: MONROE	PROJECT OVERVIEW	SHEET	E
------------------	--------------------------	----------------	------------------	-------	---


LT
STA 100+25.0 - 105+75.0 (FORMICA RD)
STA 121+75.0 - 126+00.0 (FORMICA RD)
STA 154+95.0 - 157+15.0 (FORMICA RD)
STA 209+75.0 - 211+75.0 (ESTATE RD)
STA 216+25.0 - 218+00.0 (ESTATE RD)
STA 220+75.0 - 222+00.0 (ESTATE RD)
STA 265+00.0 - 270+50.0 (ESSEX AVE)
STA 273+50.0 - 285+75.0 (ESSEX AVE)

LT **
SEEDING MIXTURE NO. 40

STA 100+25 - 105+00 (FORMICA RD)
STA 121+50 - 125+75 (FORMICA RD)
STA 149+25 - 157+25 (FORMICA RD)


STA 241+50 - 244+50 (ESTATE RD)

STA 271+25 - 281+75 (ESSEX AVE)

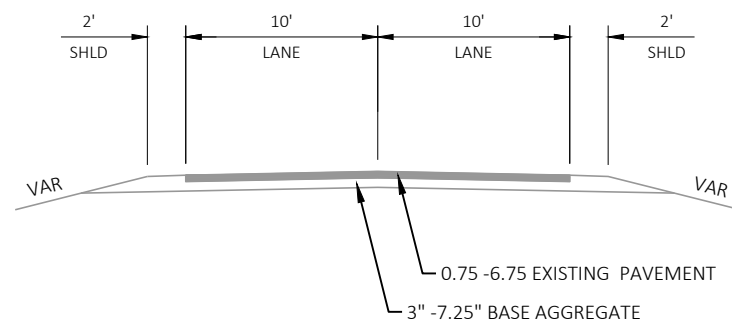

EXISTING TYPICAL SECTION

STA 100+25.0 - 143+50.0 (FORMICA RD)
STA 145+25.0 - 157+15.0 (FORMICA RD)
STA 200+00.0 - 281+75.0 (ESTATE RD /ESSEX AVE)

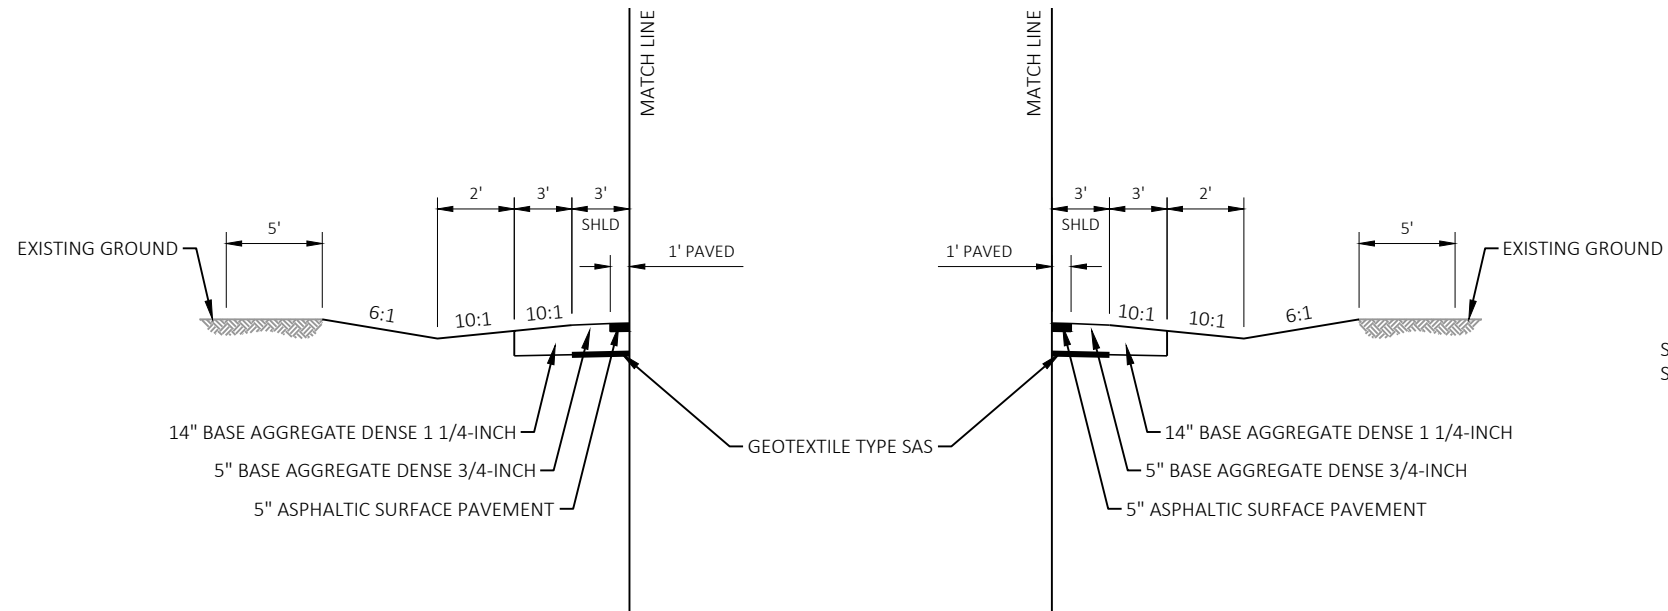


RT
STA 100+25.0 - 106+25.0 (FORMICA RD)
STA 110+00.0 - 111+60.0 (FORMICA RD)
STA 217+00.0 - 218+00.0 (ESTATE RD)
STA 220+00.0 - 222+25.0 (ESTATE RD)
STA 234+40.0 - 236+60.0 (ESTATE RD)
STA 259+75.0 - 261+10.0 (ESSEX AVE)
STA 262+25.0 - 285+75.0 (ESSEX AVE)

RT **
SEEDING MIXTURE NO. 40

STA 100+25 - 106+75 (FORMICA RD)
STA 108+50 - 111+75 (FORMICA RD)
STA 118+25 - 125+50 (FORMICA RD)
STA 125+50 - 141+50 (FORMICA RD)

STA 219+50 - 223+50 (ESTATE RD)
STA 226+00 - 275+75 (ESTATE RD)
STA 233+50 - 237+00 (ESTATE RD)

STA 263+50 - 274+00 (ESSEX AVE)
STA 274+00 - 281+75 (ESSEX AVE)

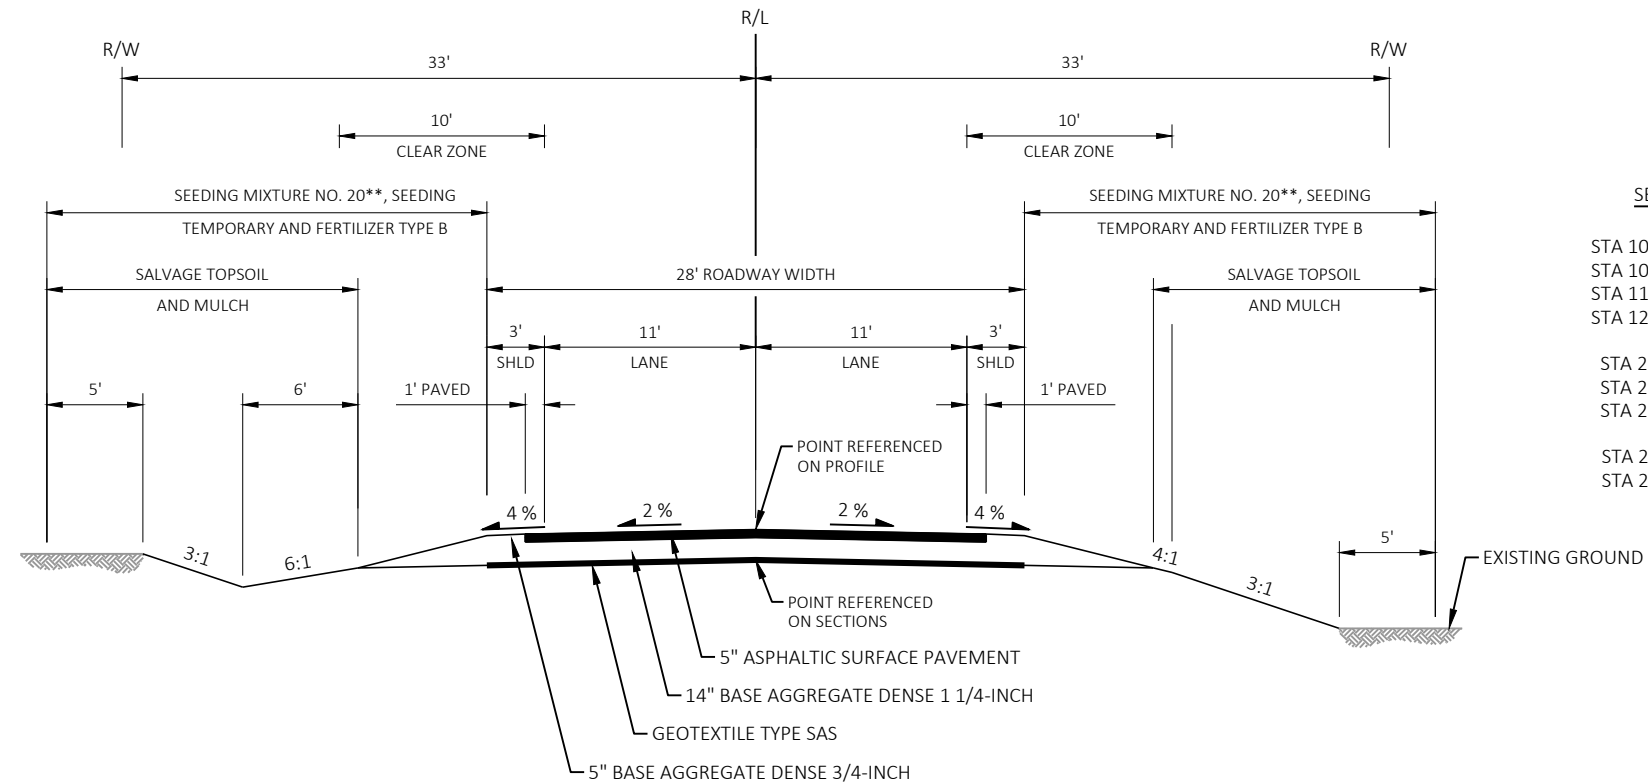


FINISHED TYPICAL SECTION


STA 100+25.0 - 130+25.0 (FORMICA RD)
STA 142+61.5 - 143+50.0 (FORMICA RD)
STA 145+25.0 - 157+15.0 (FORMICA RD)
STA 200+00.0 - 239+50.0 (ESTATE RD)
STA 244+25.00 -281+75.0 (ESTATE RD /ESSEX AVE)

** NOTE:
SEEDING TO BE SEEDING MIXTURE NO. 20 UNLESS
LISTED IN SEEDING MIXTURE NO. 40 ON THE SHEET.

LT
STA 140+61.5 - 142+61.5 (FORMICA RD)

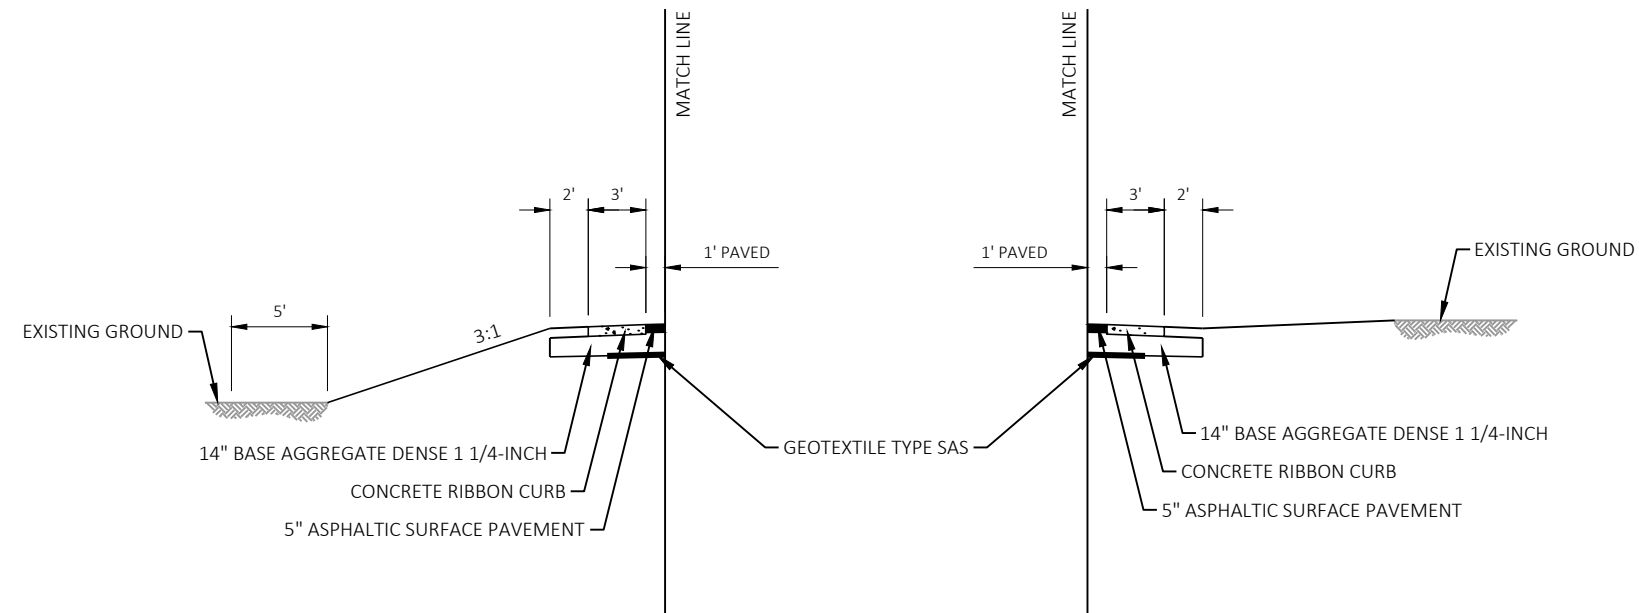

RT
STA 139+75.0 - 142+61.5 (FORMICA RD)

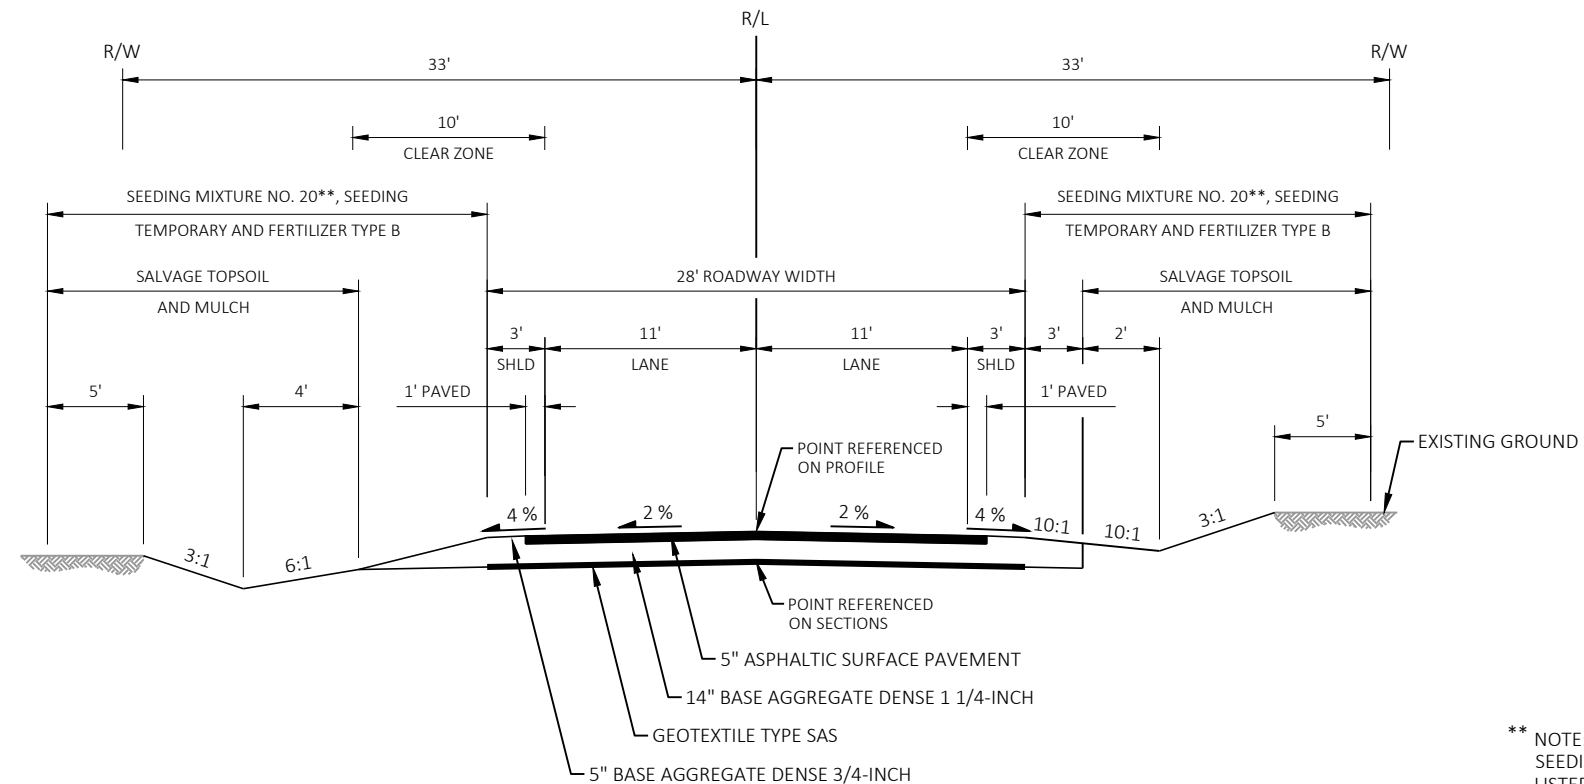

** NOTE:
SEEDING TO BE SEEDING MIXTURE NO. 20 UNLESS
LISTED IN SEEDING MIXTURE NO. 40 ON THE FIRST
TYPICAL SECTION SHEET.

FINISHED TYPICAL SECTION (POND)

STA 130+25.0 - 142+61.5 (FORMICA RD)

PROJECT NO: XXXX


HWY: LAGRANGE BYRON ARIP

COUNTY: MONROE

TYPICAL SECTIONS

SHEET


E

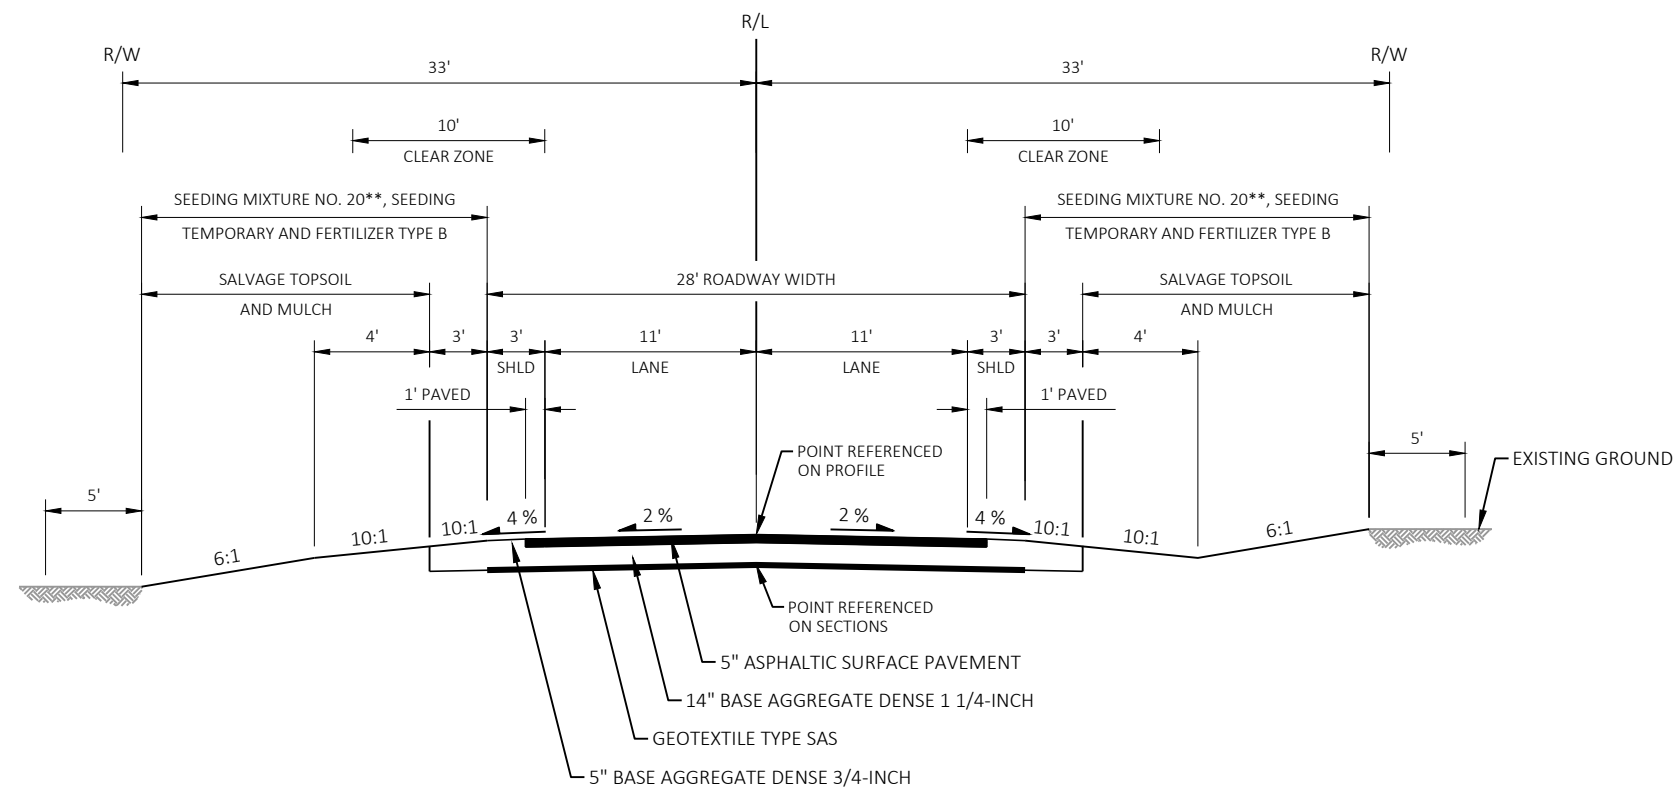


FINISHED TYPICAL SECTION (RAILROAD)


STA 239+50.0 - 244+25.0 (ESTATE RD)


** NOTE:
SEEDING TO BE SEEDING MIXTURE NO. 20 UNLESS
LISTED IN SEEDING MIXTURE NO. 40 ON THE FIRST
TYPICAL SECTION SHEET.

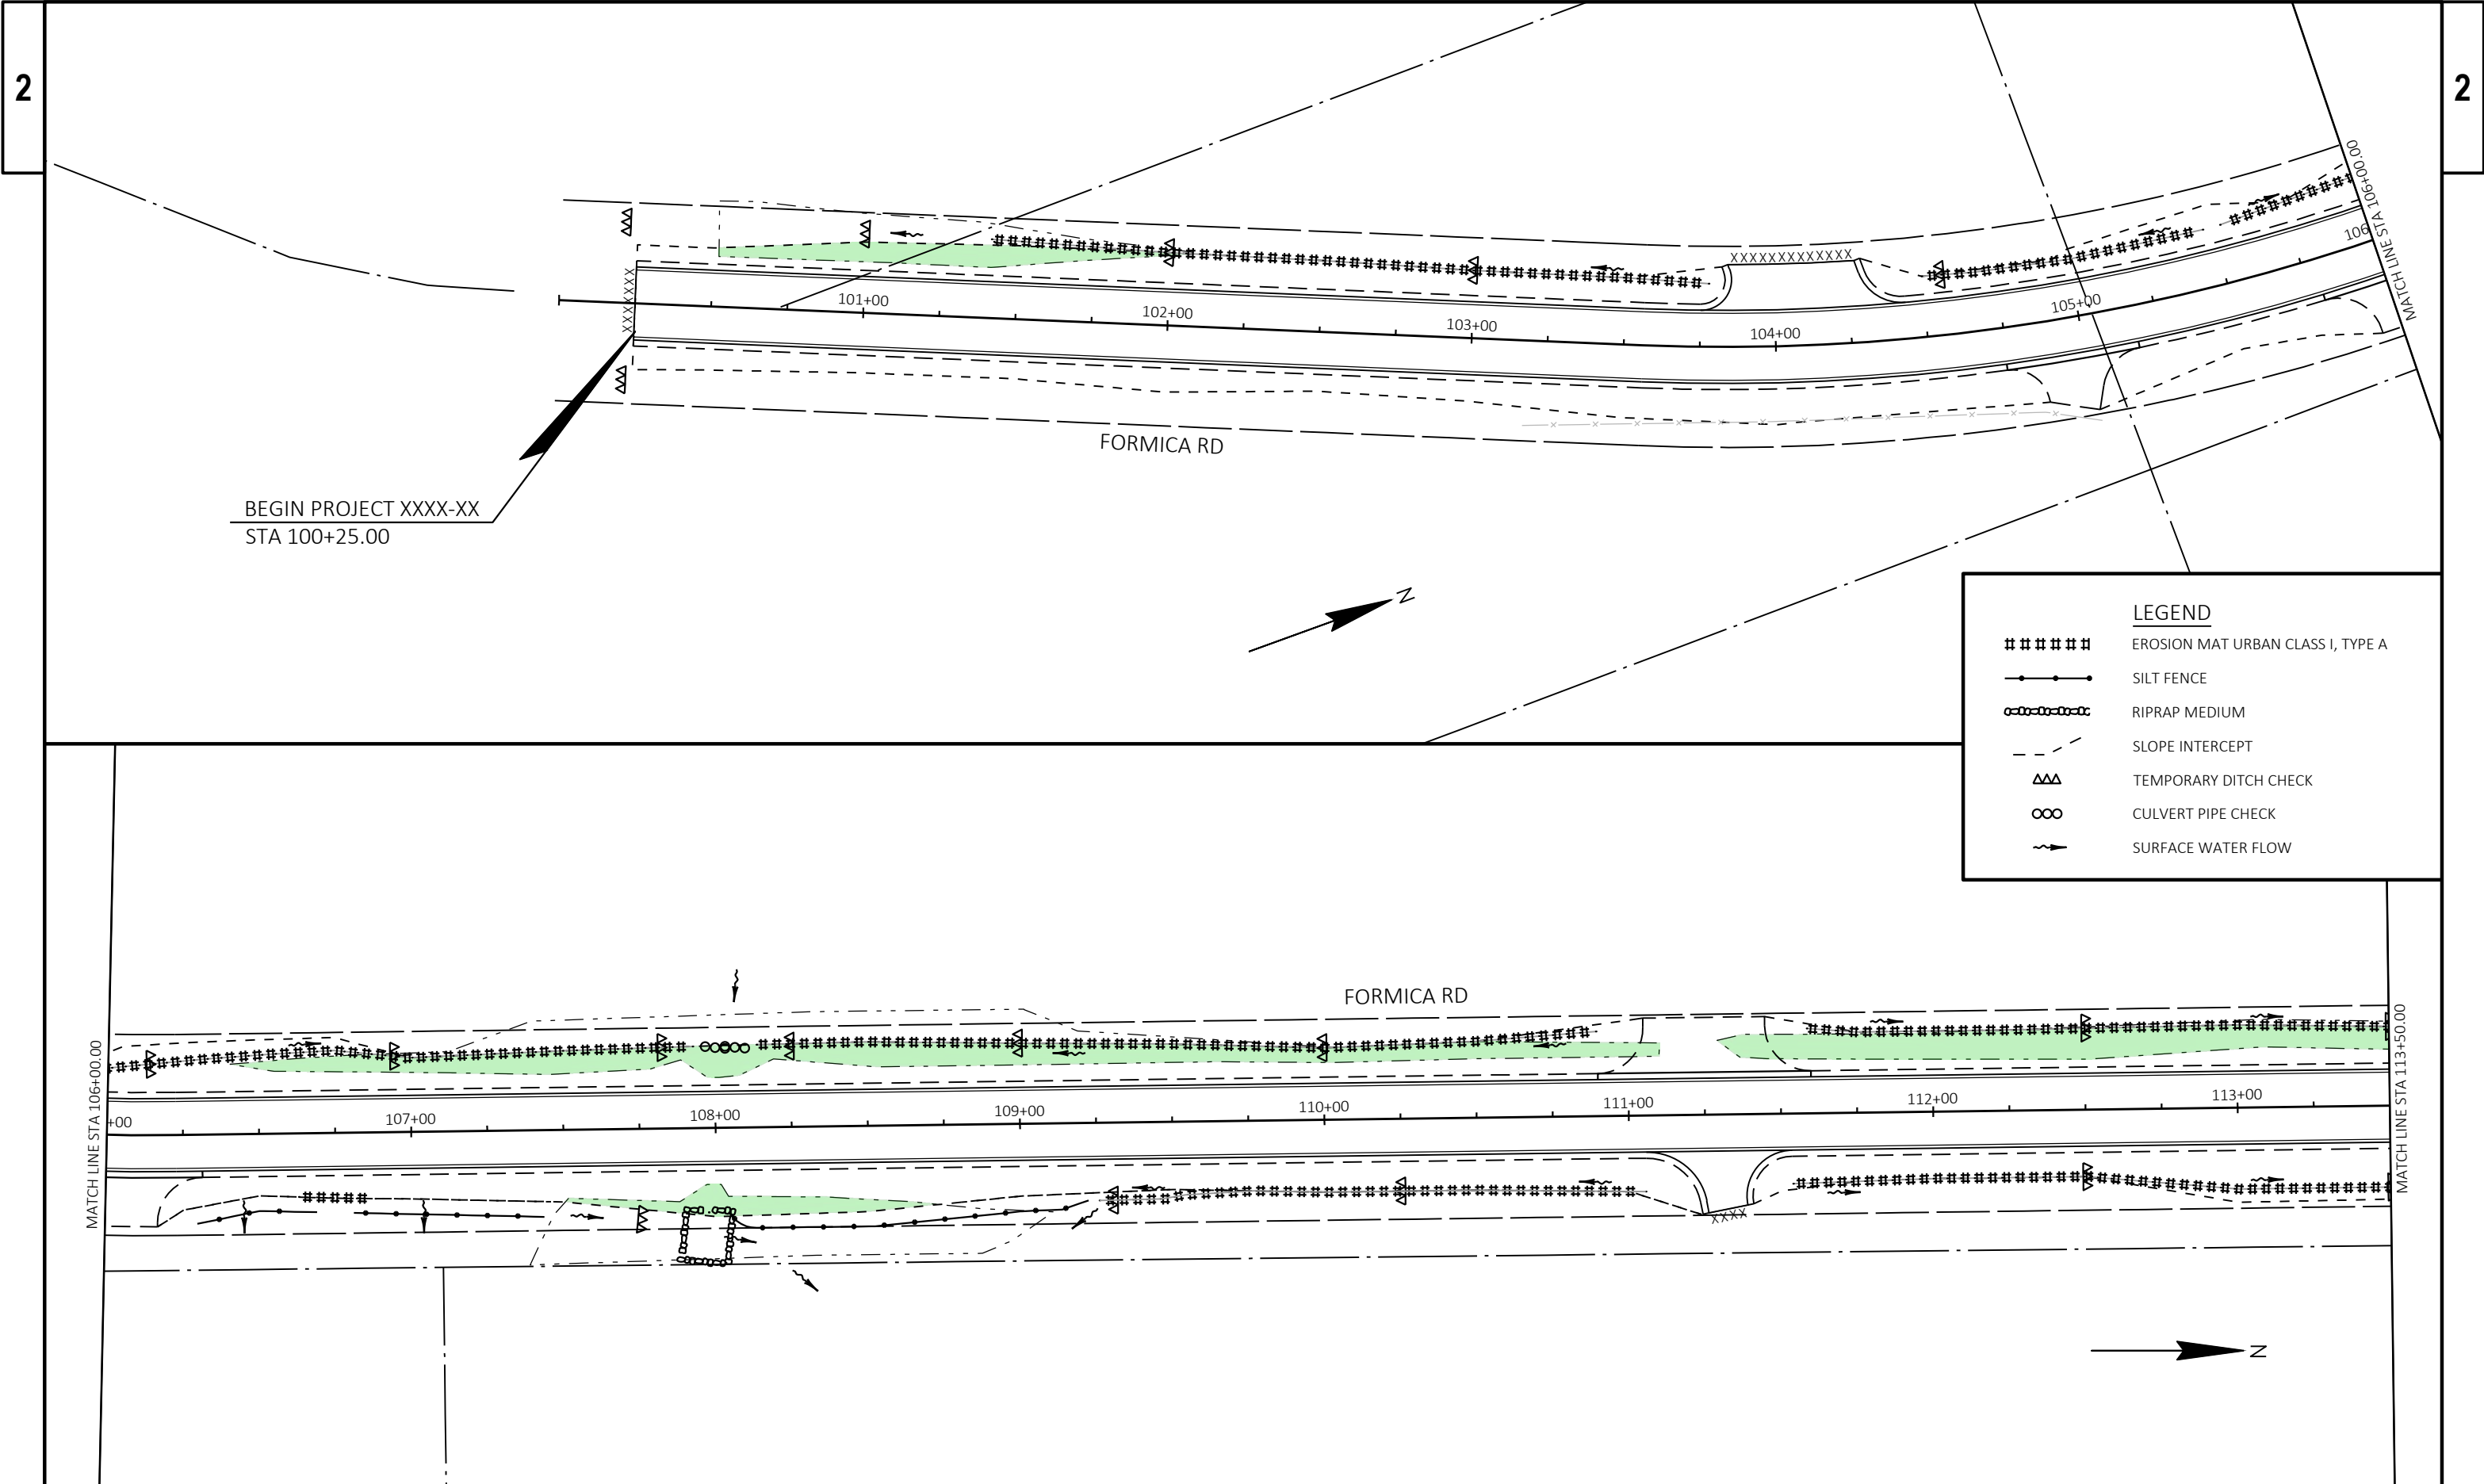


PROJECT NO: XXXX	HWY: LAGRANGE BYRON ARIP	COUNTY: MONROE	EROSION CONTROL	SHEET	E
------------------	--------------------------	----------------	-----------------	-------	---

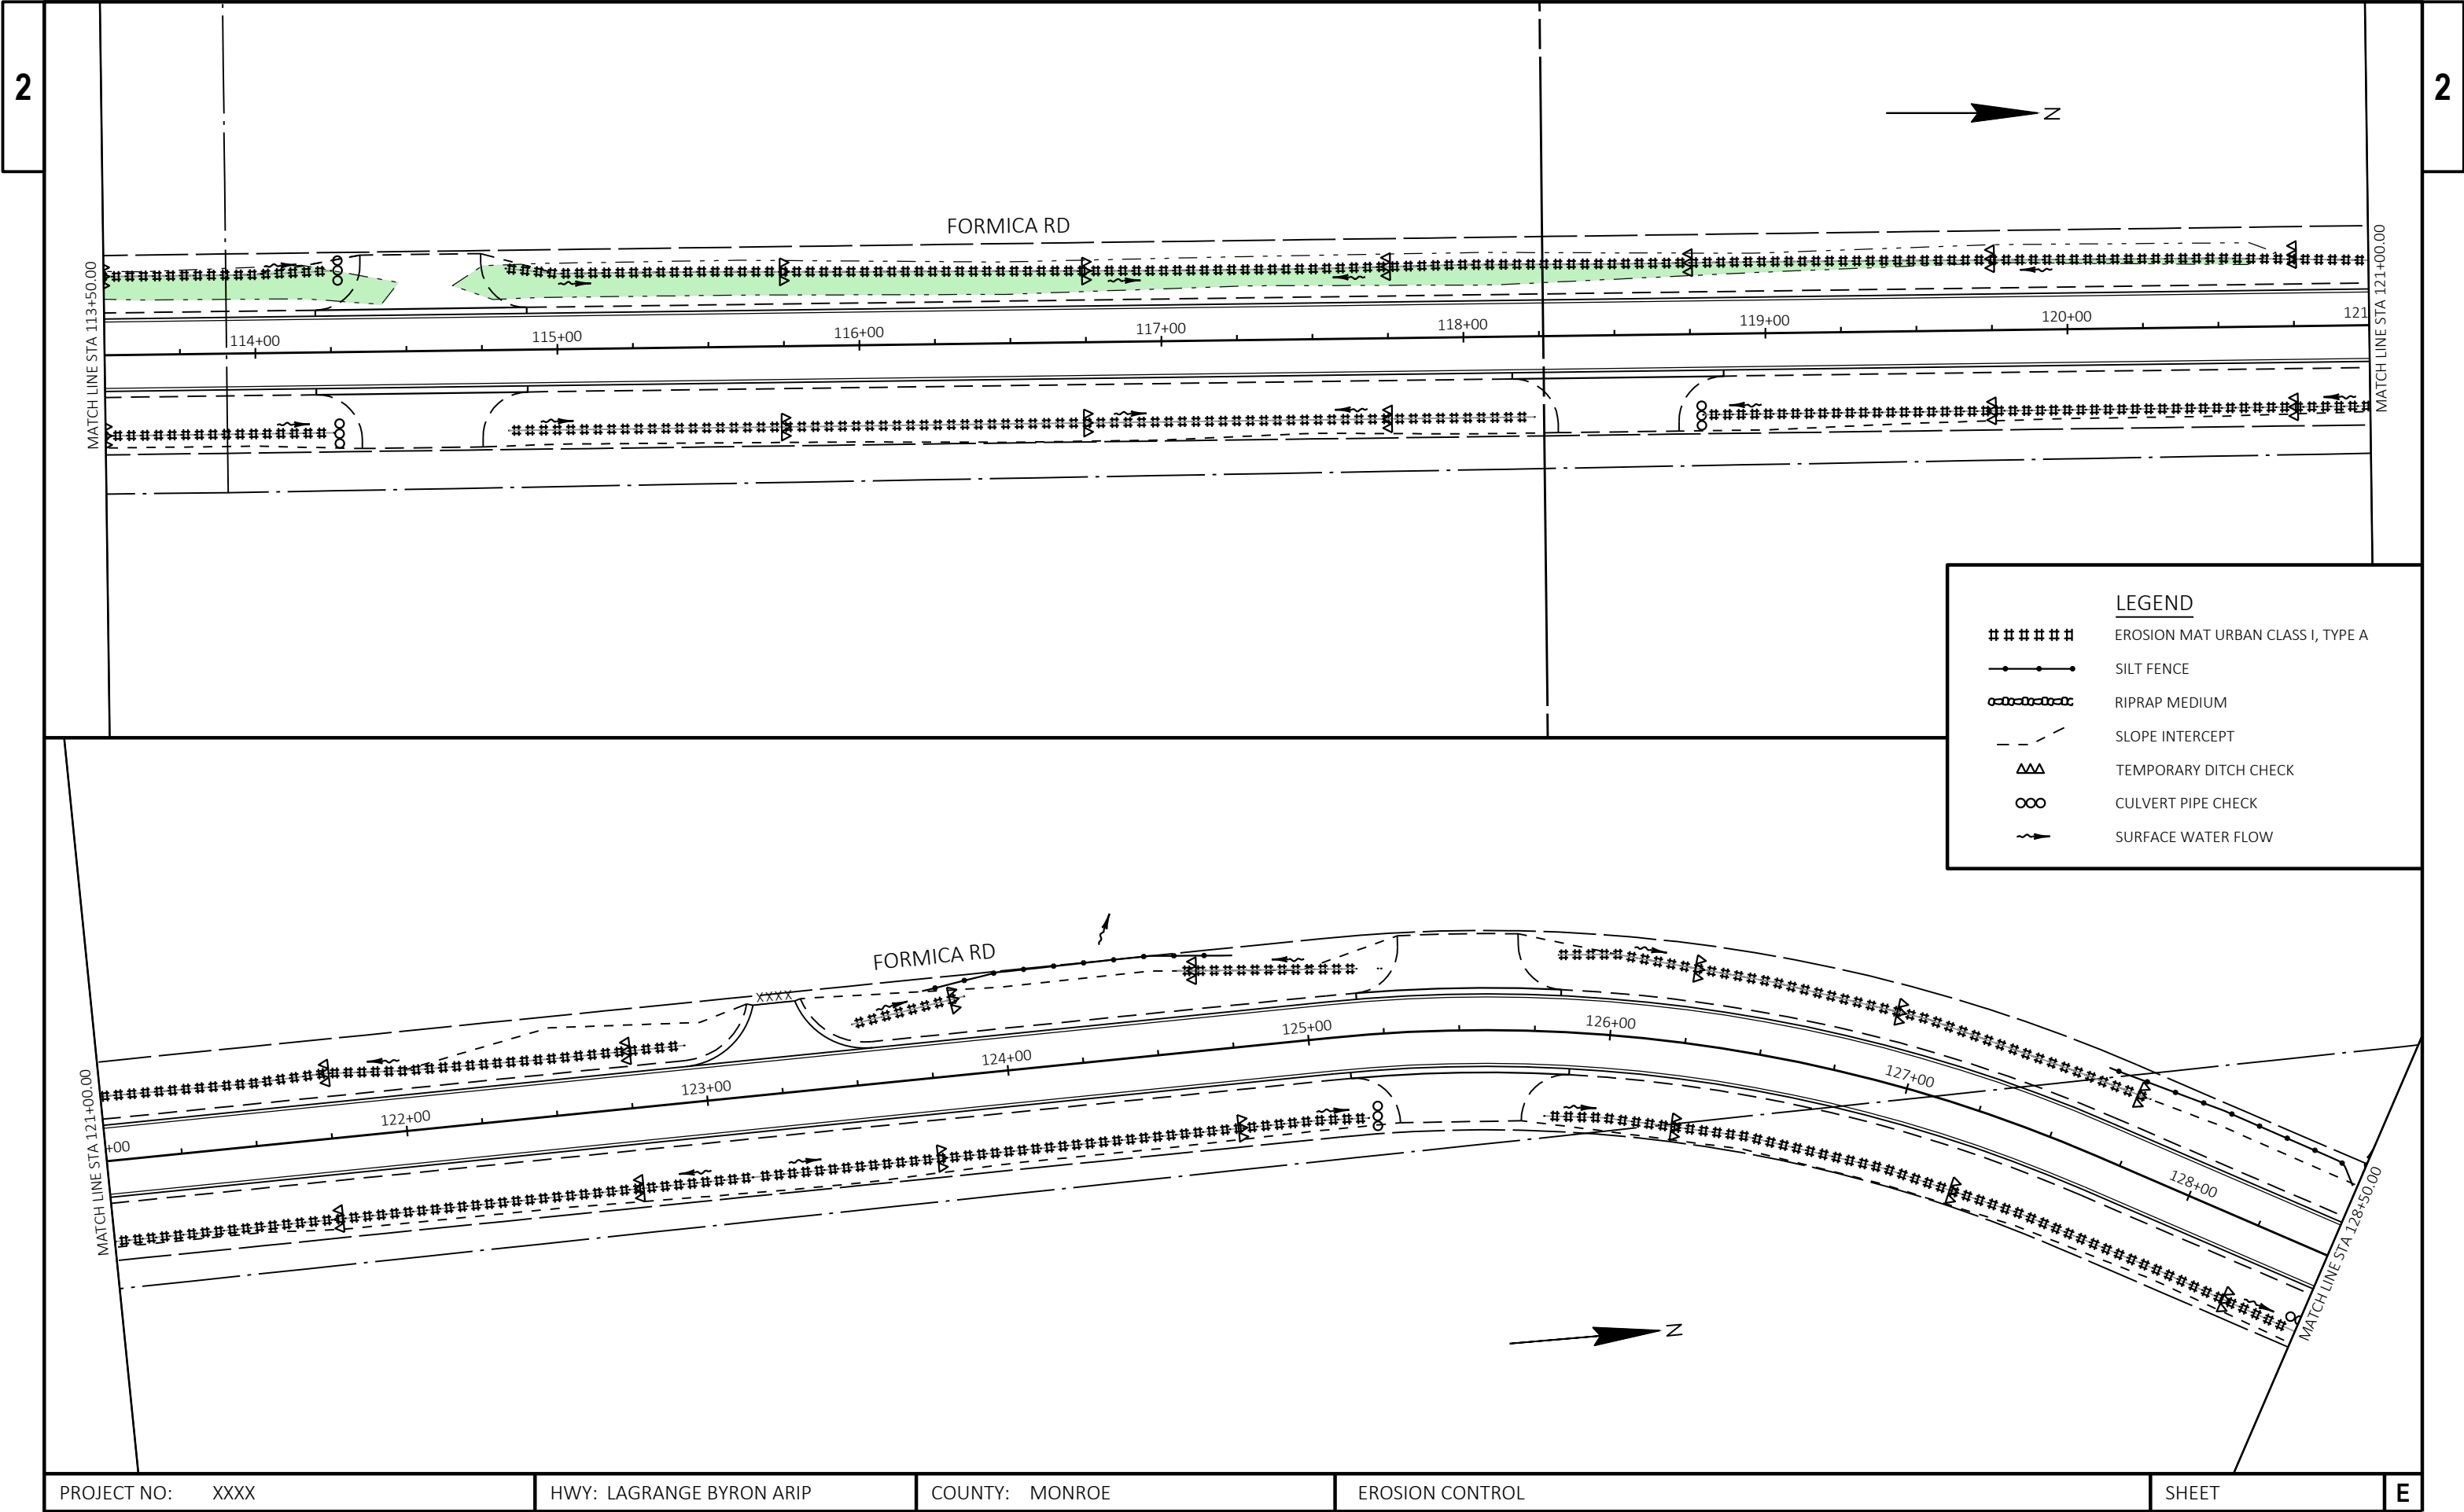


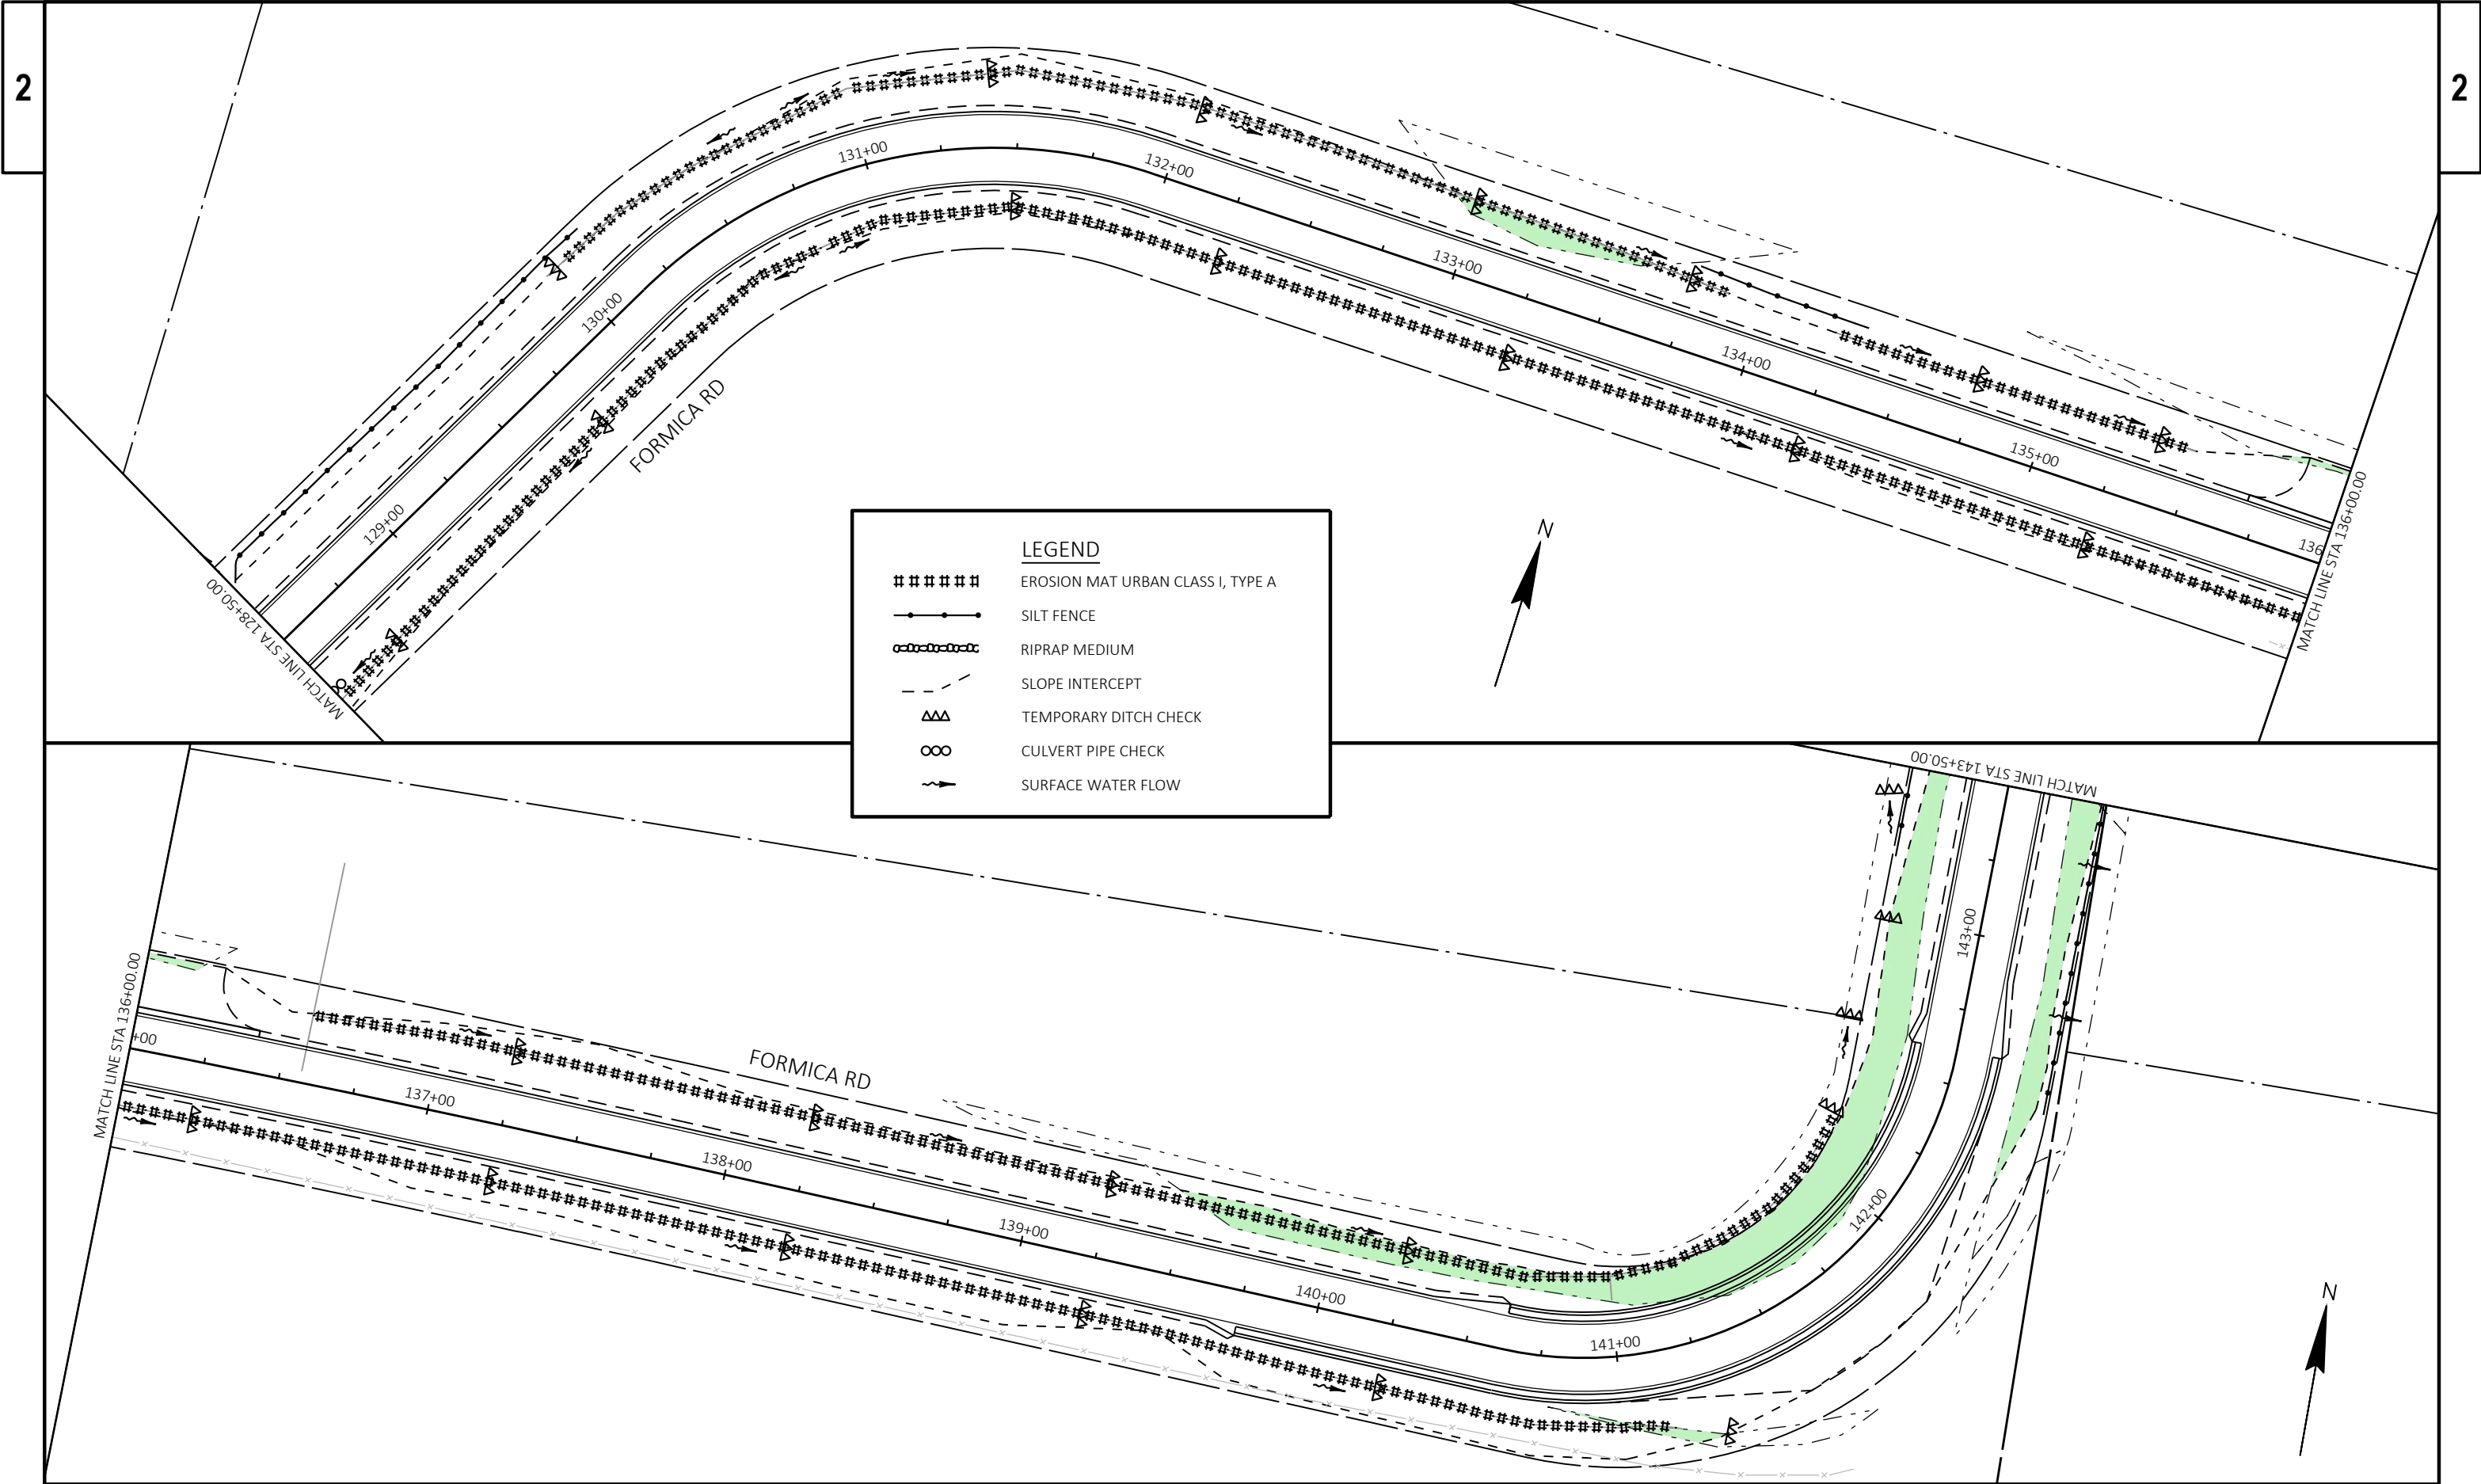


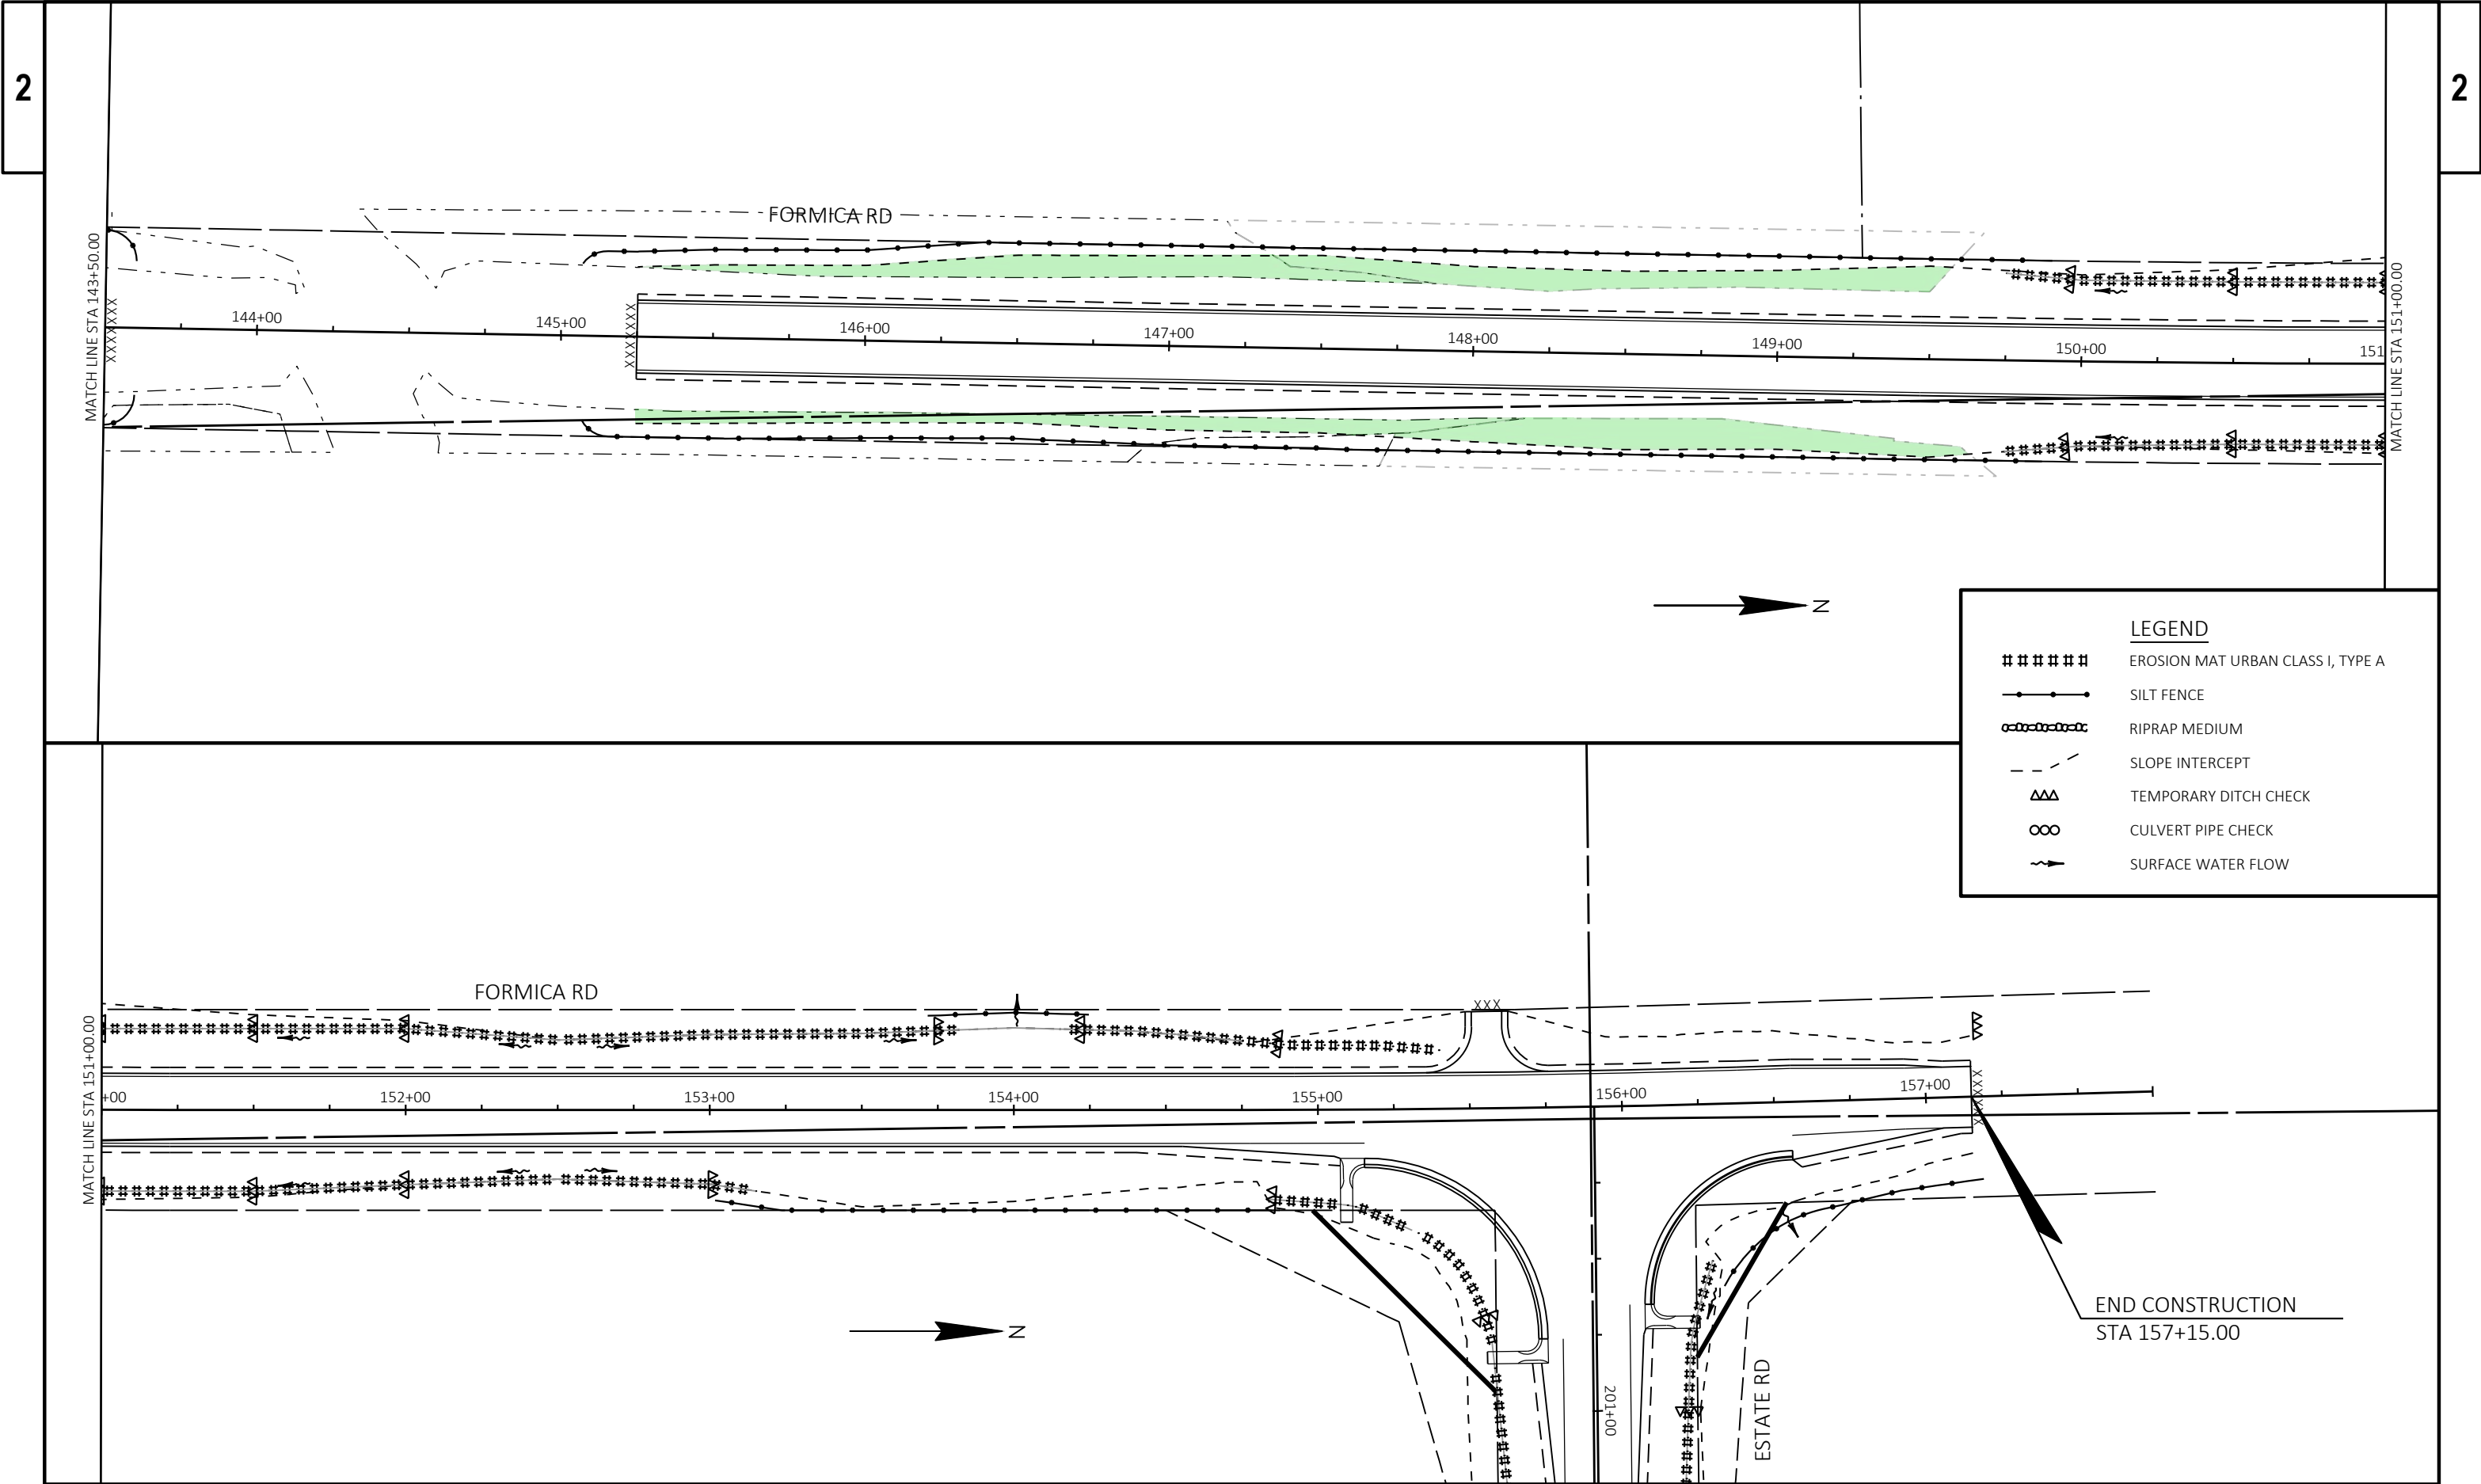



PROJECT NO: XXXX	HWY: LAGRANGE BYRON ARIP	COUNTY: MONROE	EROSION CONTROL	SHEET	E
------------------	--------------------------	----------------	-----------------	-------	---

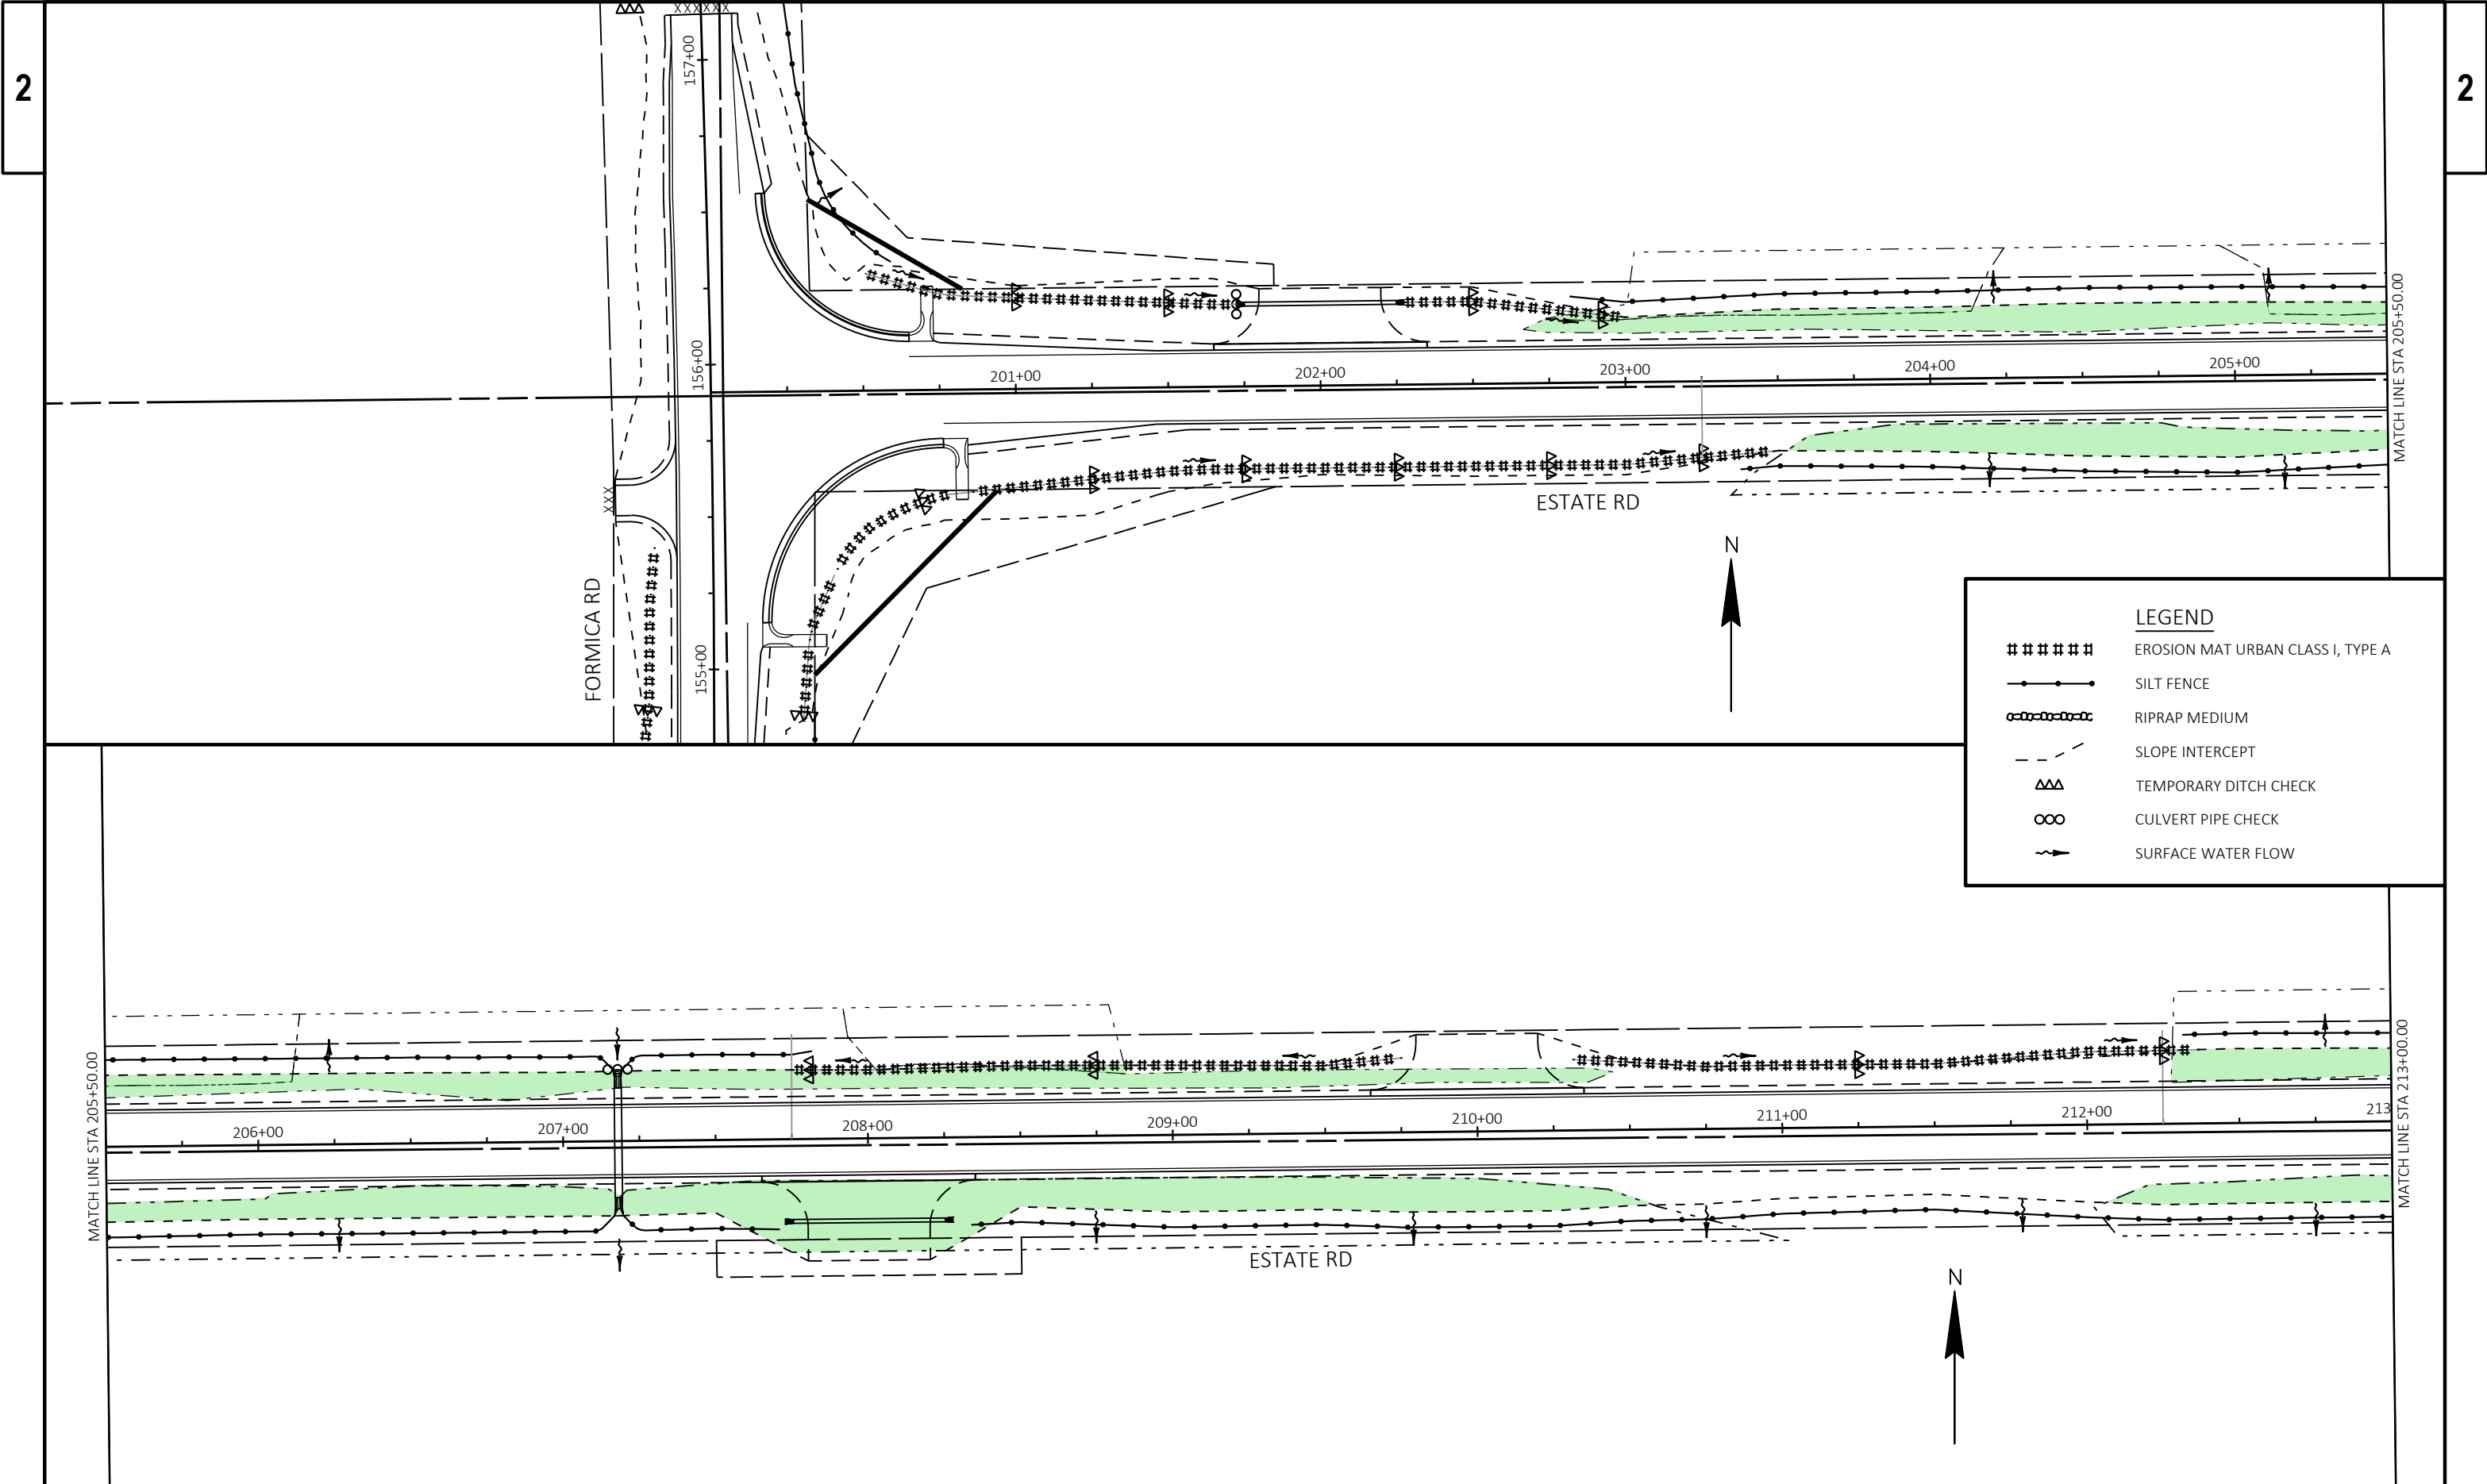

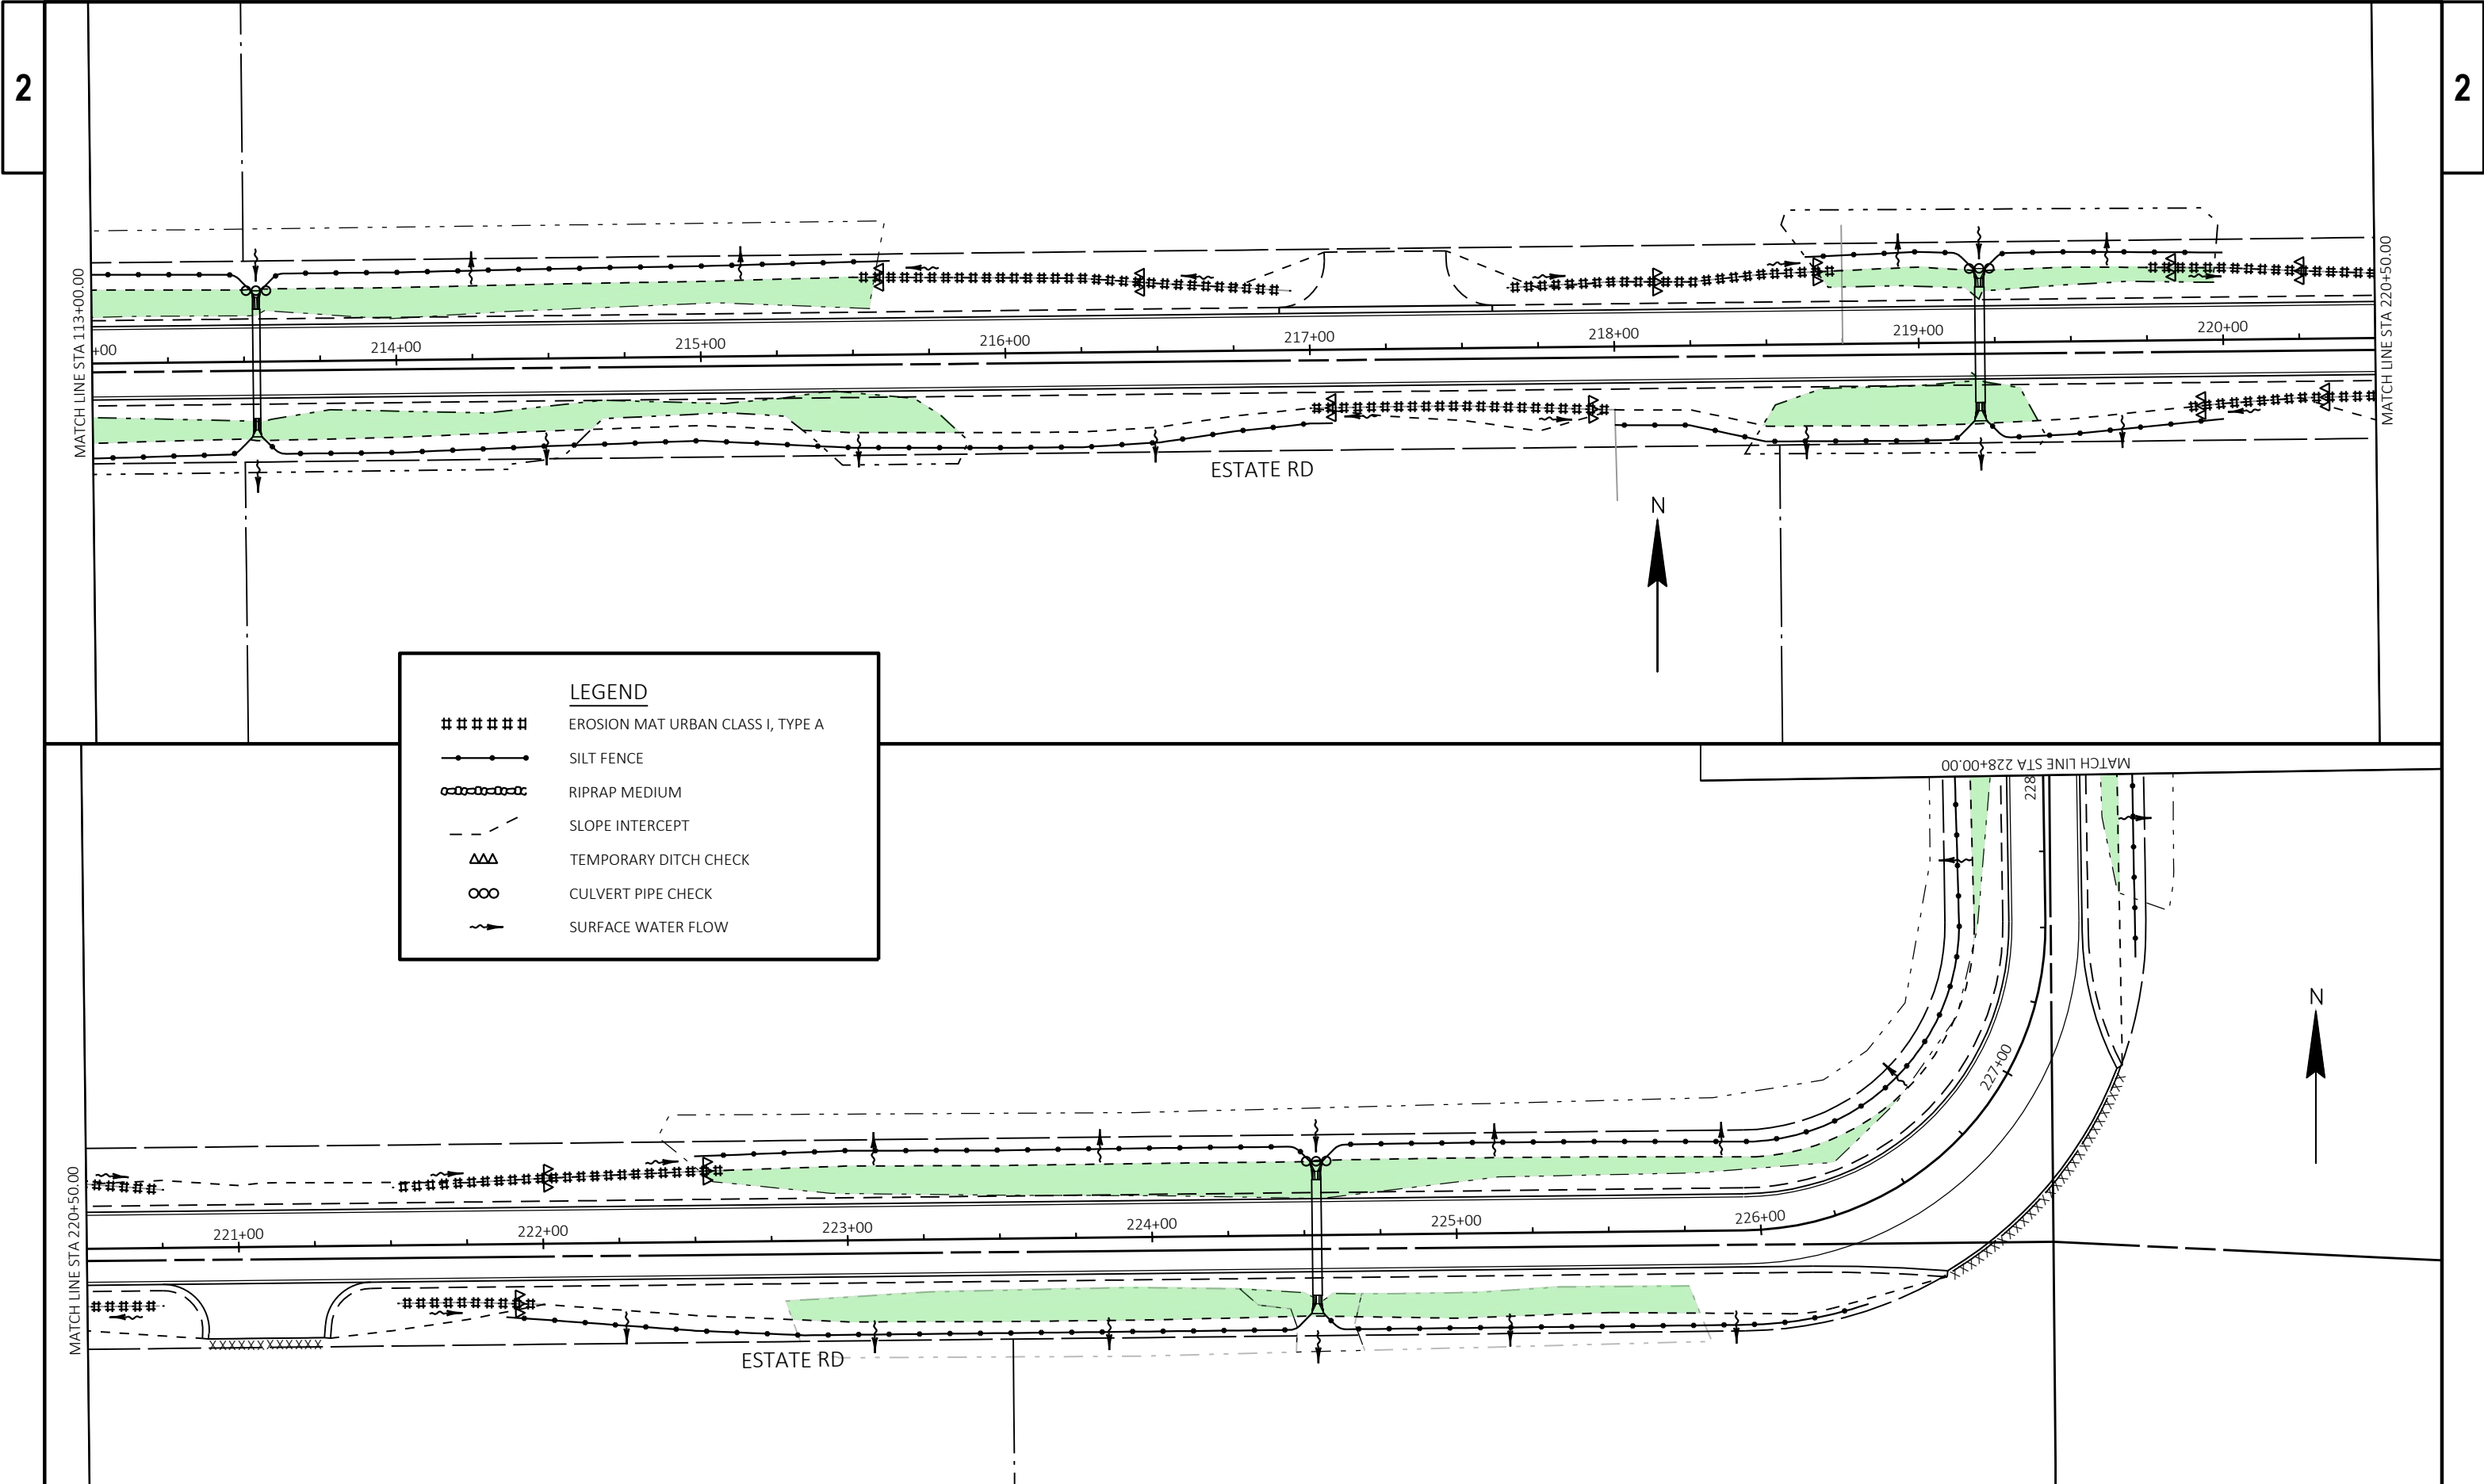

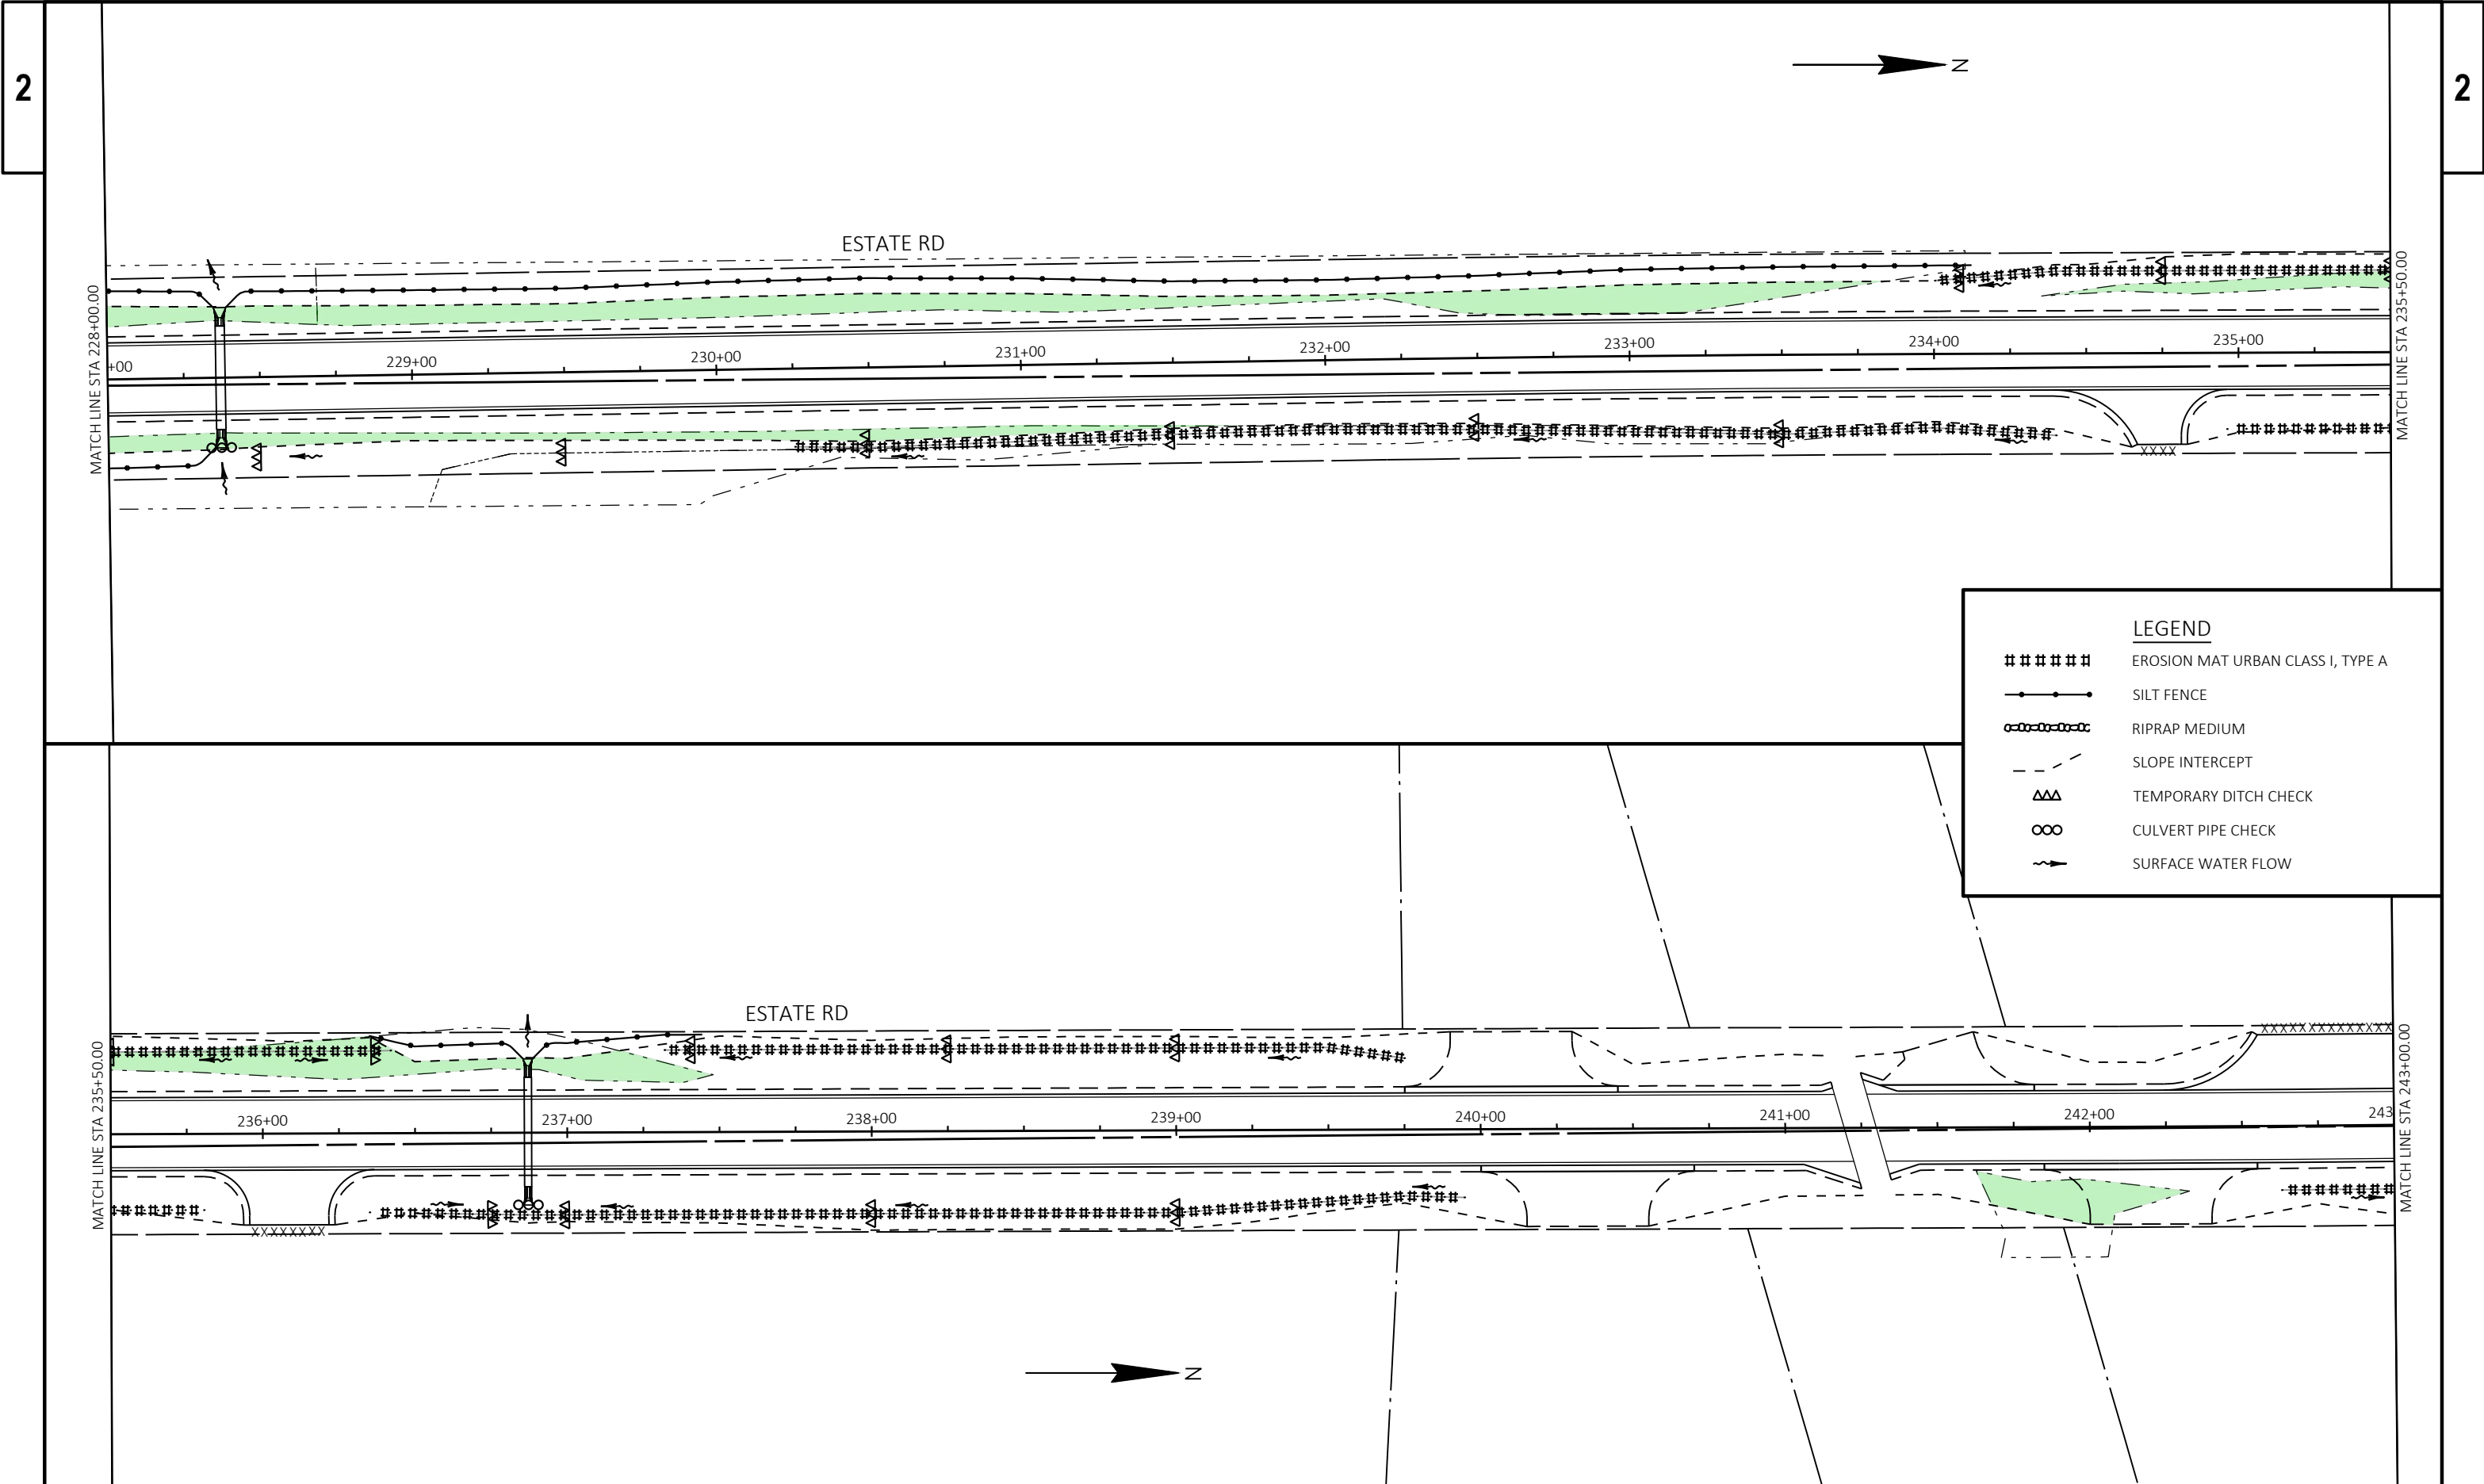

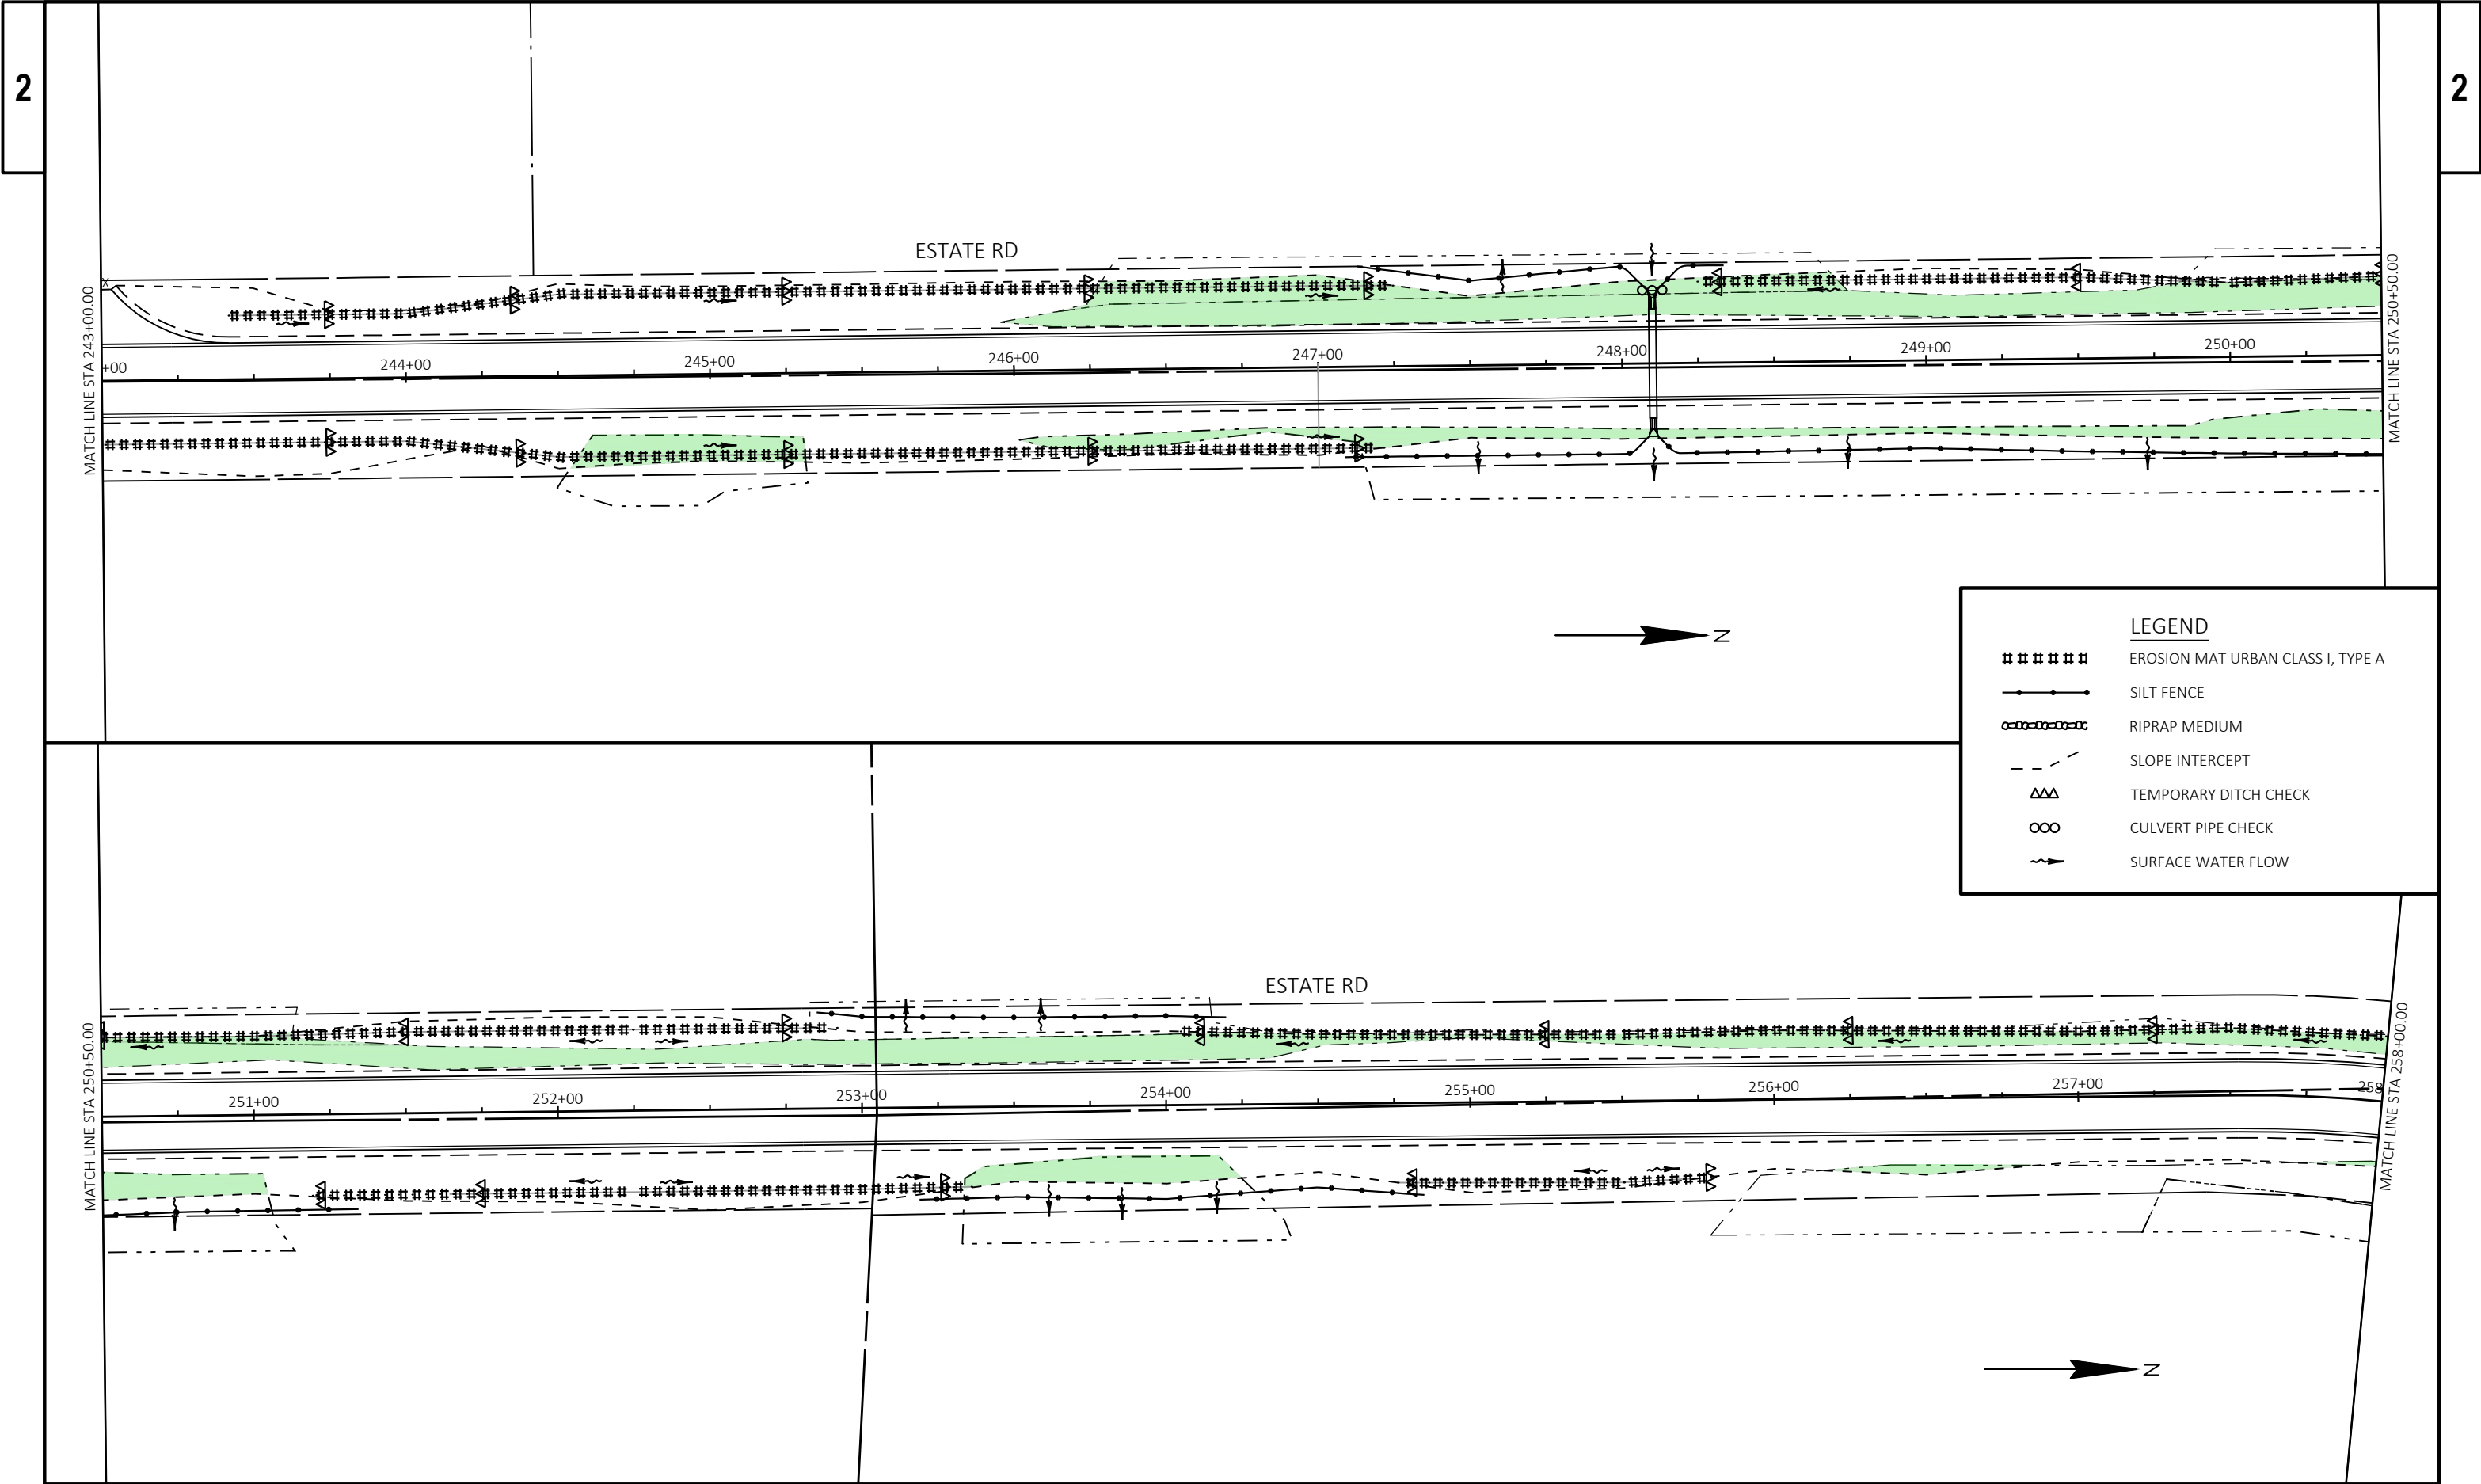

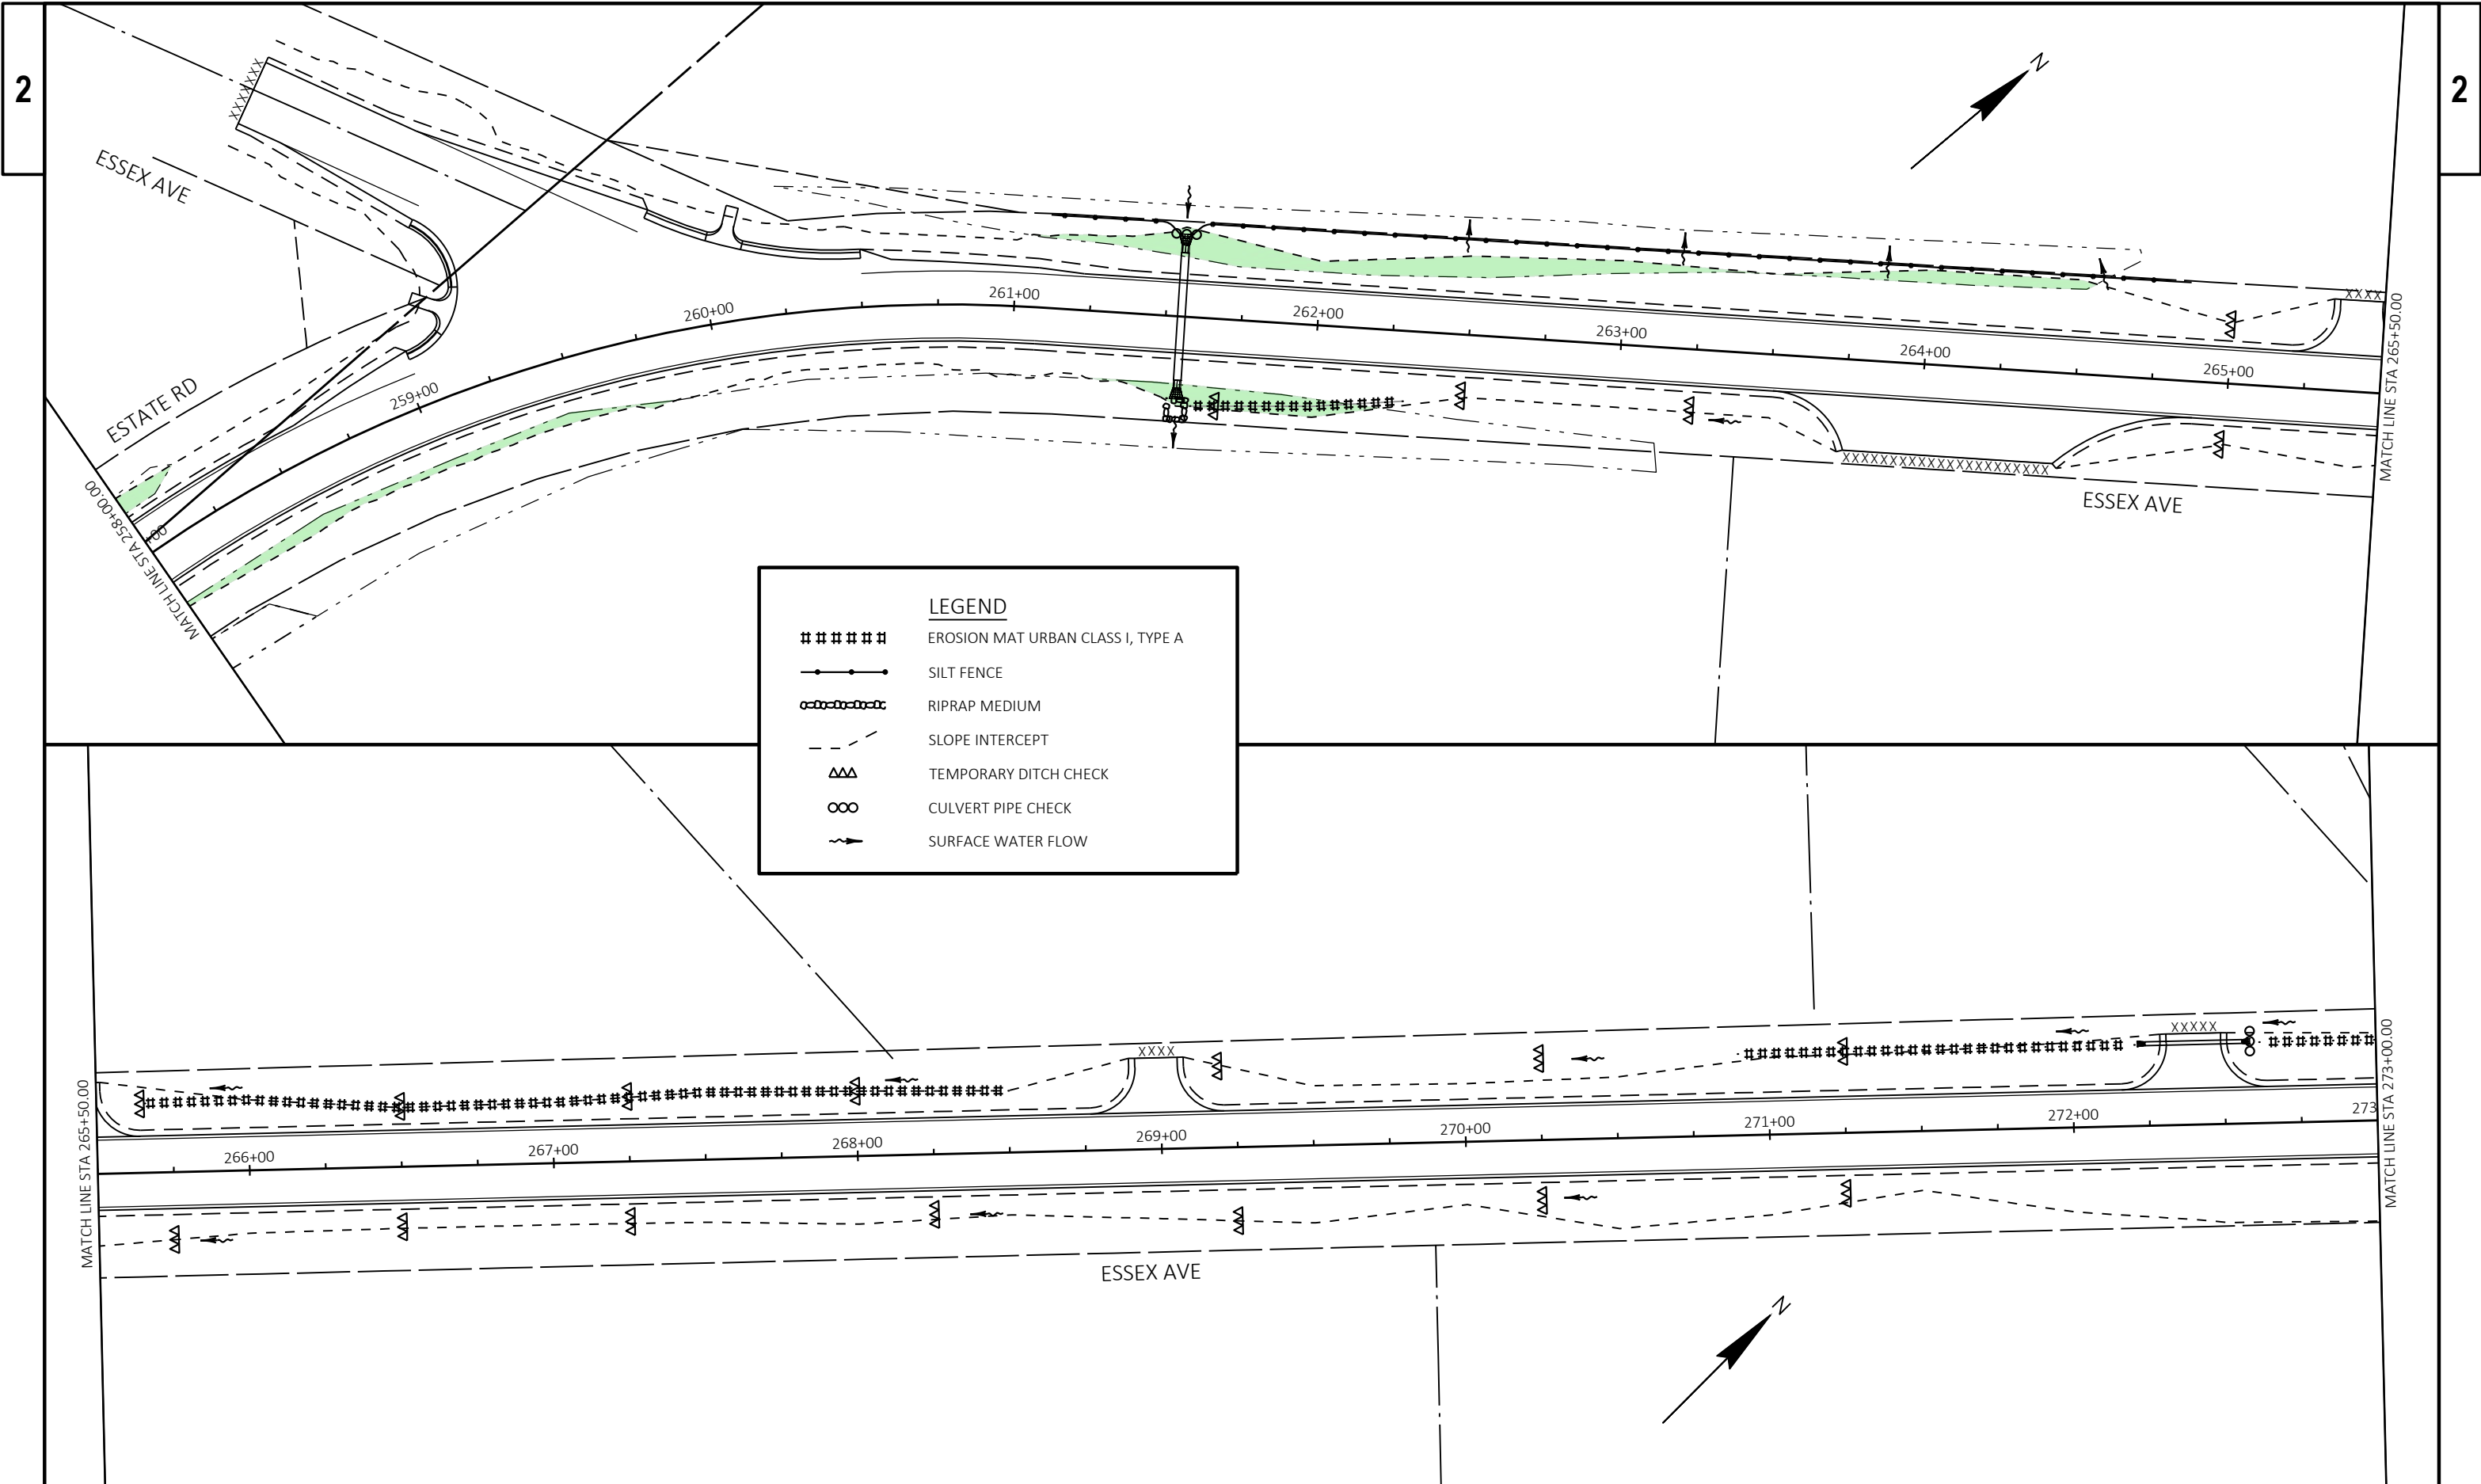

LEGEND

#####

EROSION MAT URBAN CLASS I, TYPE A

—●—●—●—●—

SILT FENCE

—○—○—○—○—

RIPRAP MEDIUM

- - - - -

SLOPE INTERCEPT

ΔΔ


TEMPORARY DITCH CHECK


∞∞

CULVERT PIPE CHECK



~~~~~>

SURFACE WATER FLOW


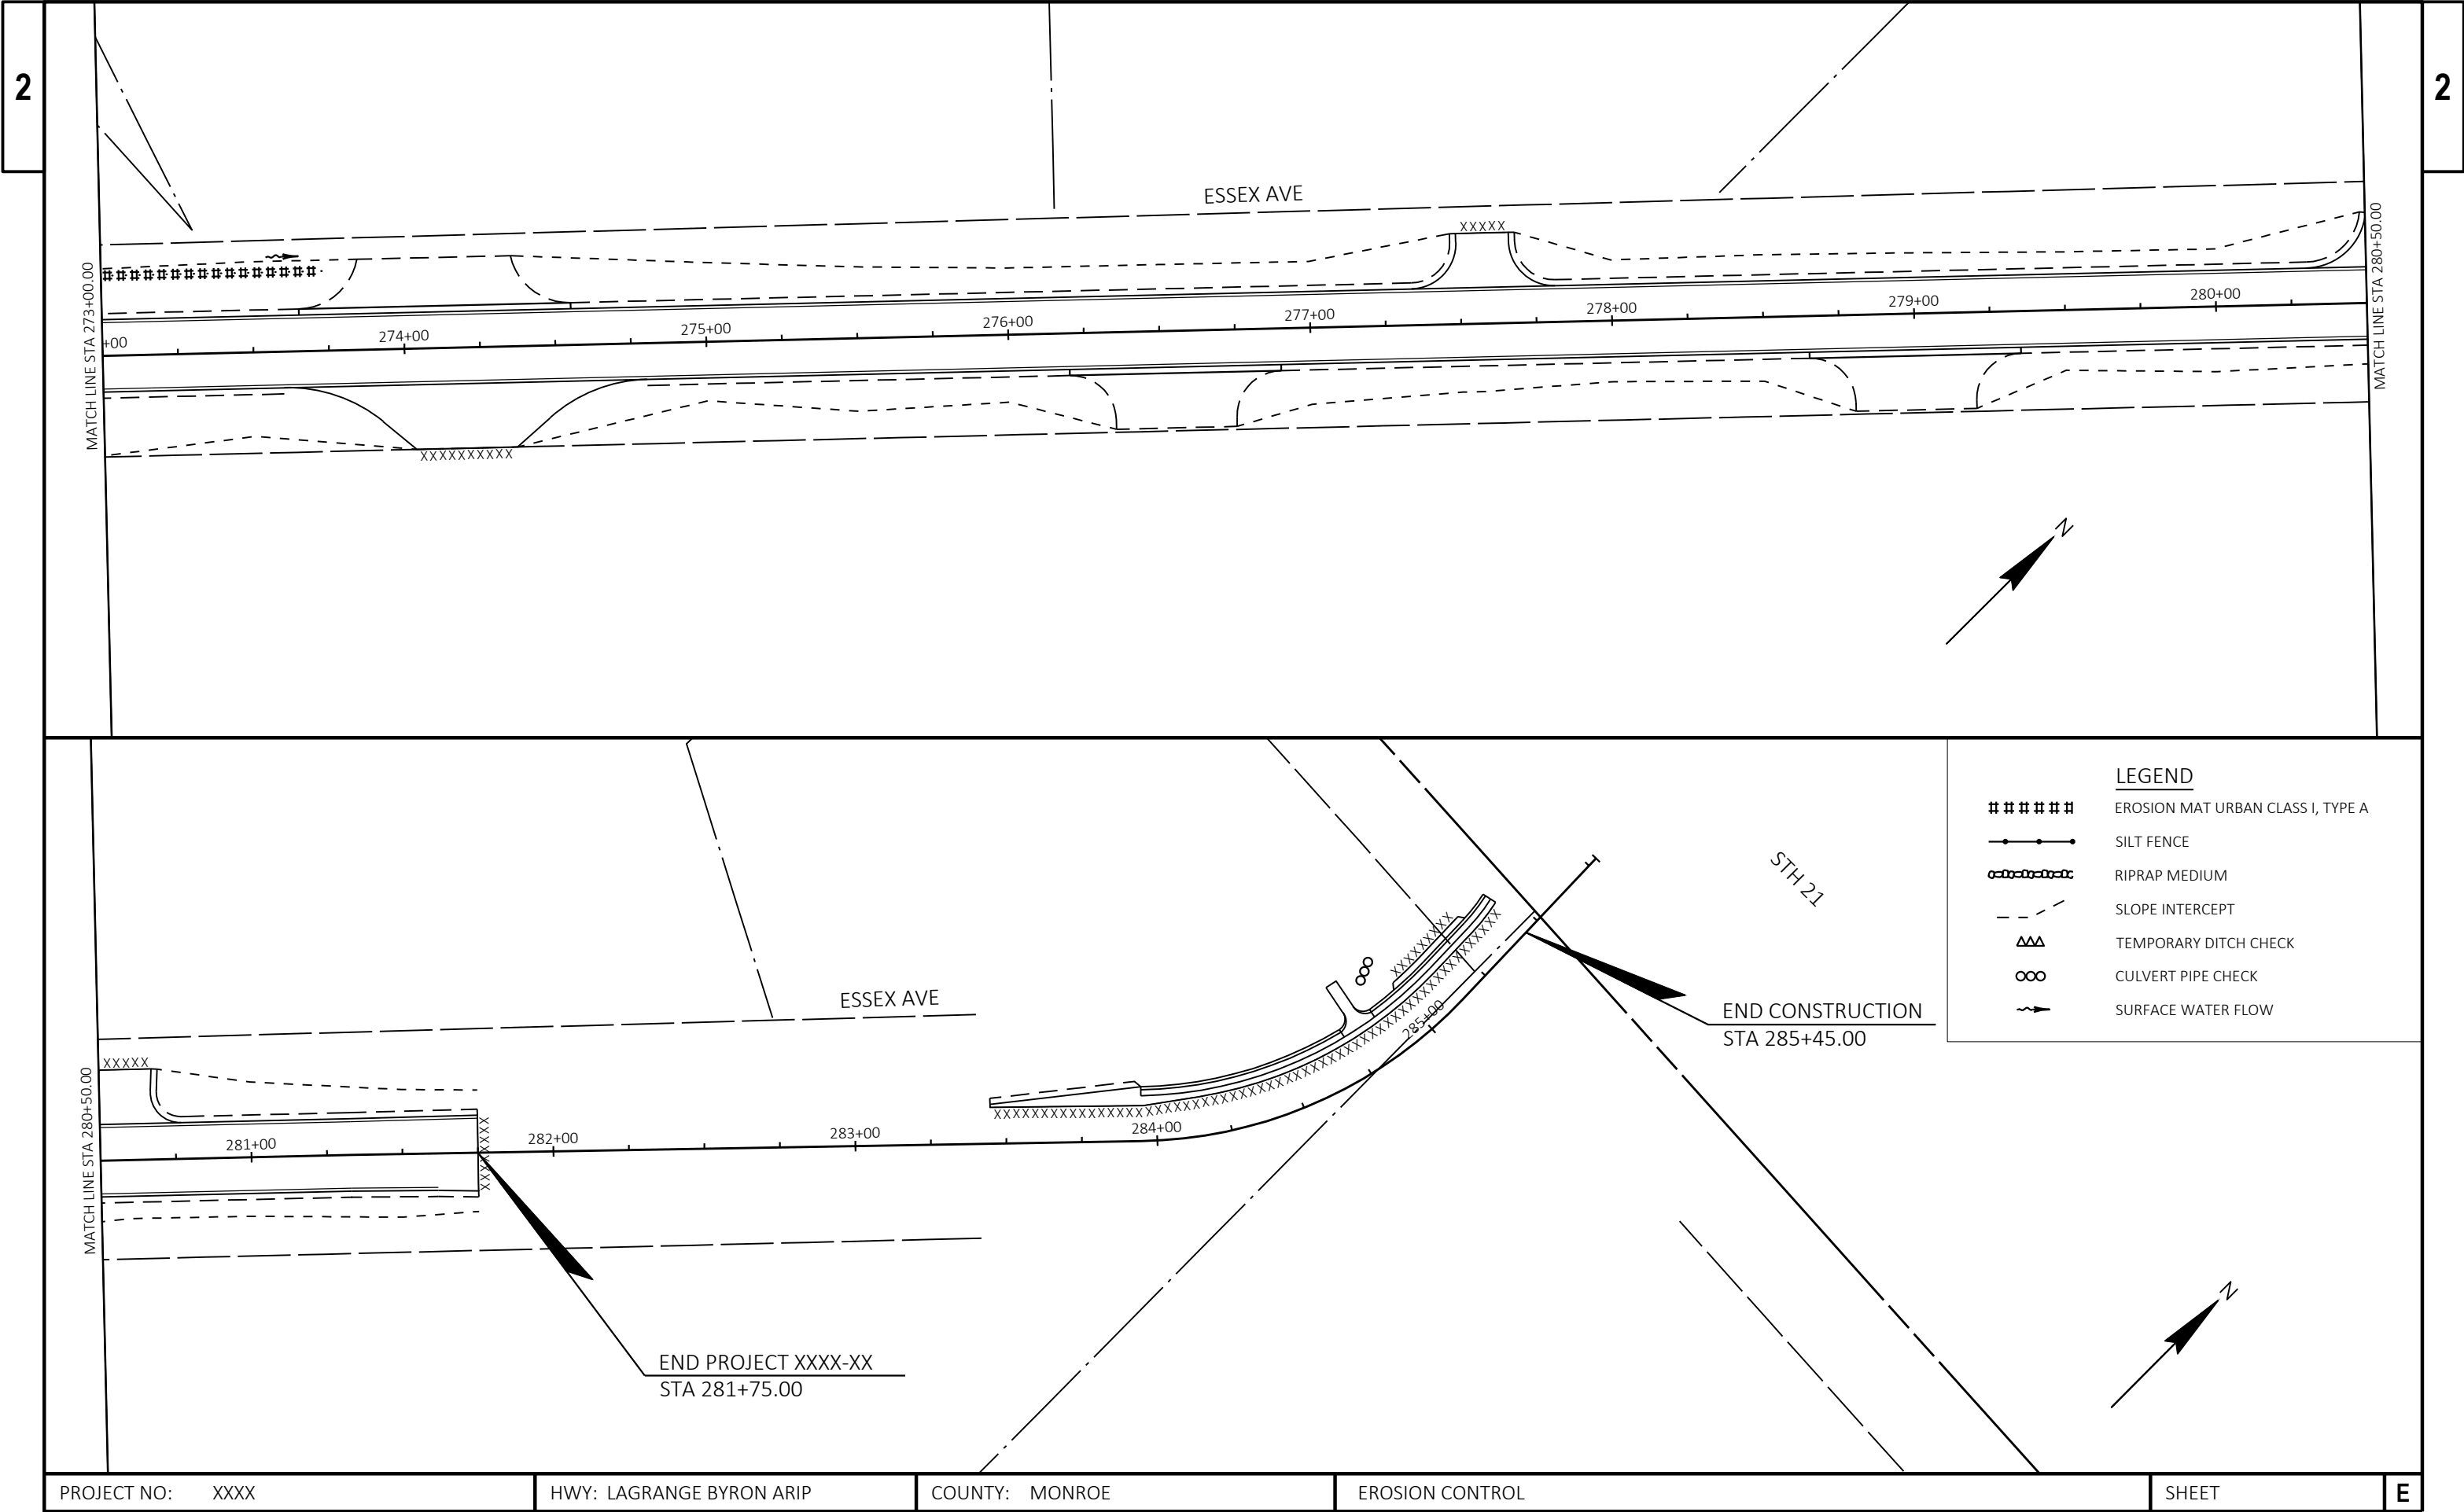


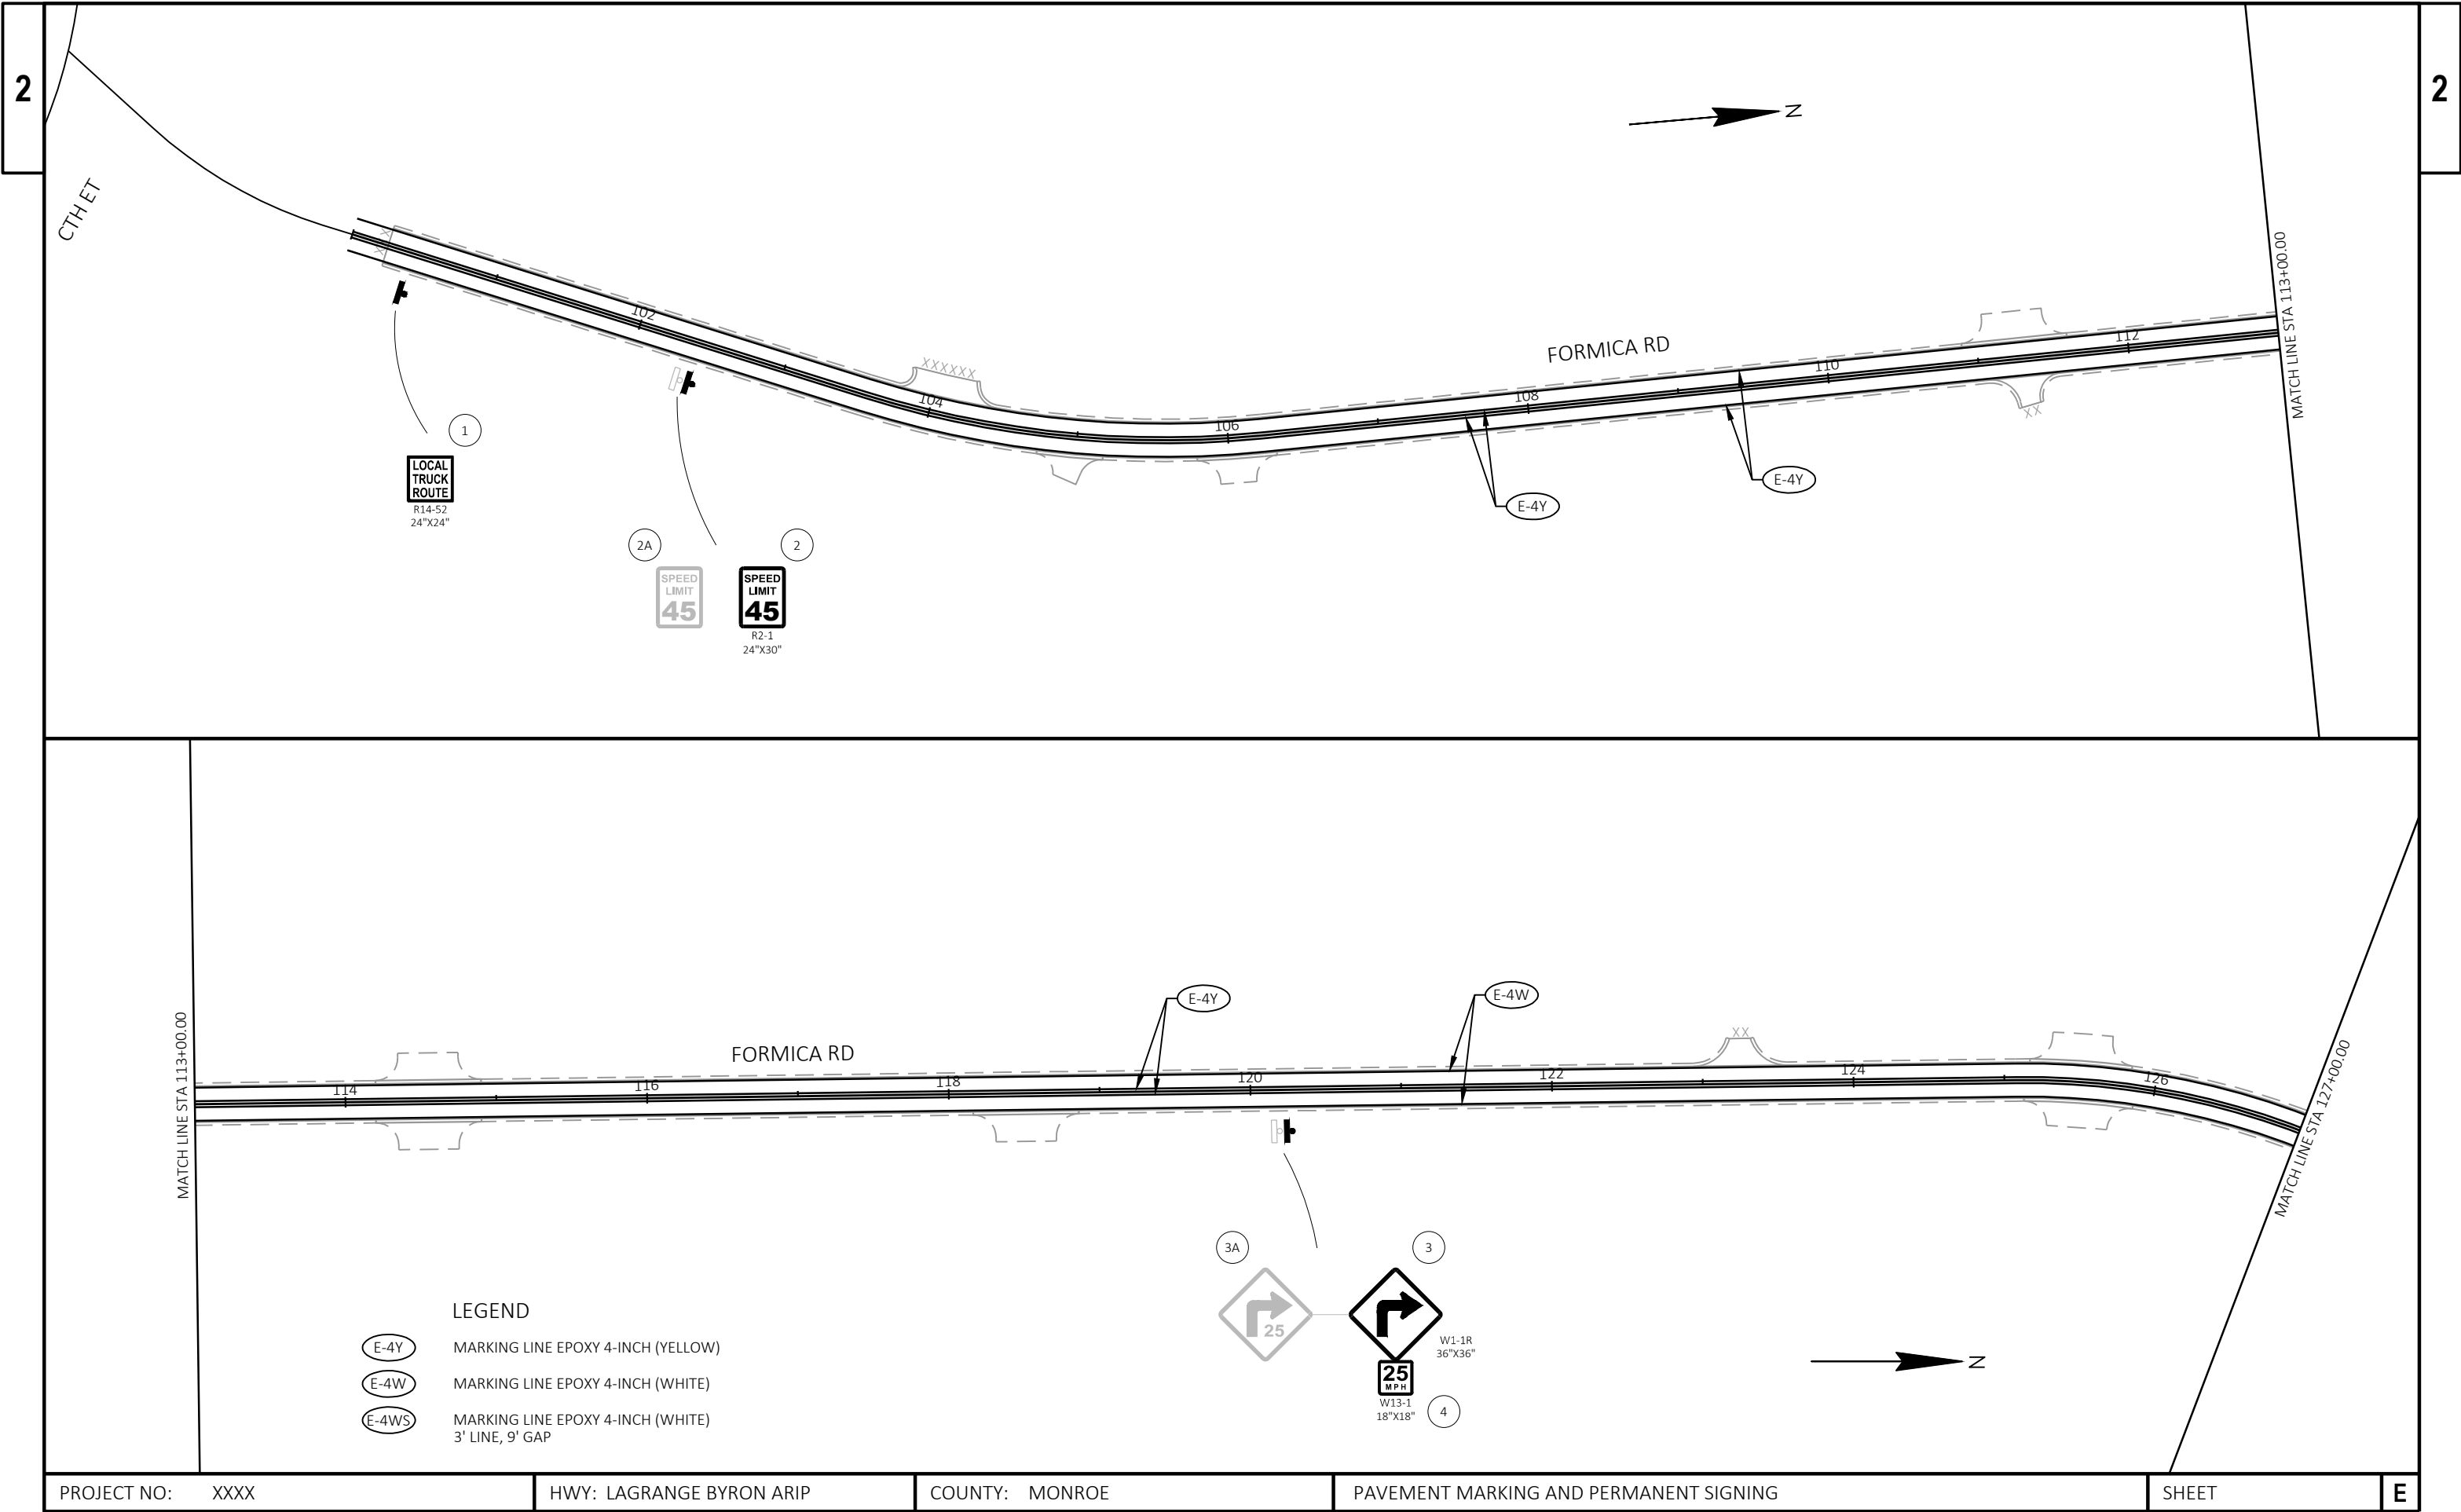


|                  |                          |                |                                        |       |   |
|------------------|--------------------------|----------------|----------------------------------------|-------|---|
| PROJECT NO: XXXX | HWY: LAGRANGE BYRON ARIP | COUNTY: MONROE | PAVEMENT MARKING AND PERMANENT SIGNING | SHEET | E |
|------------------|--------------------------|----------------|----------------------------------------|-------|---|

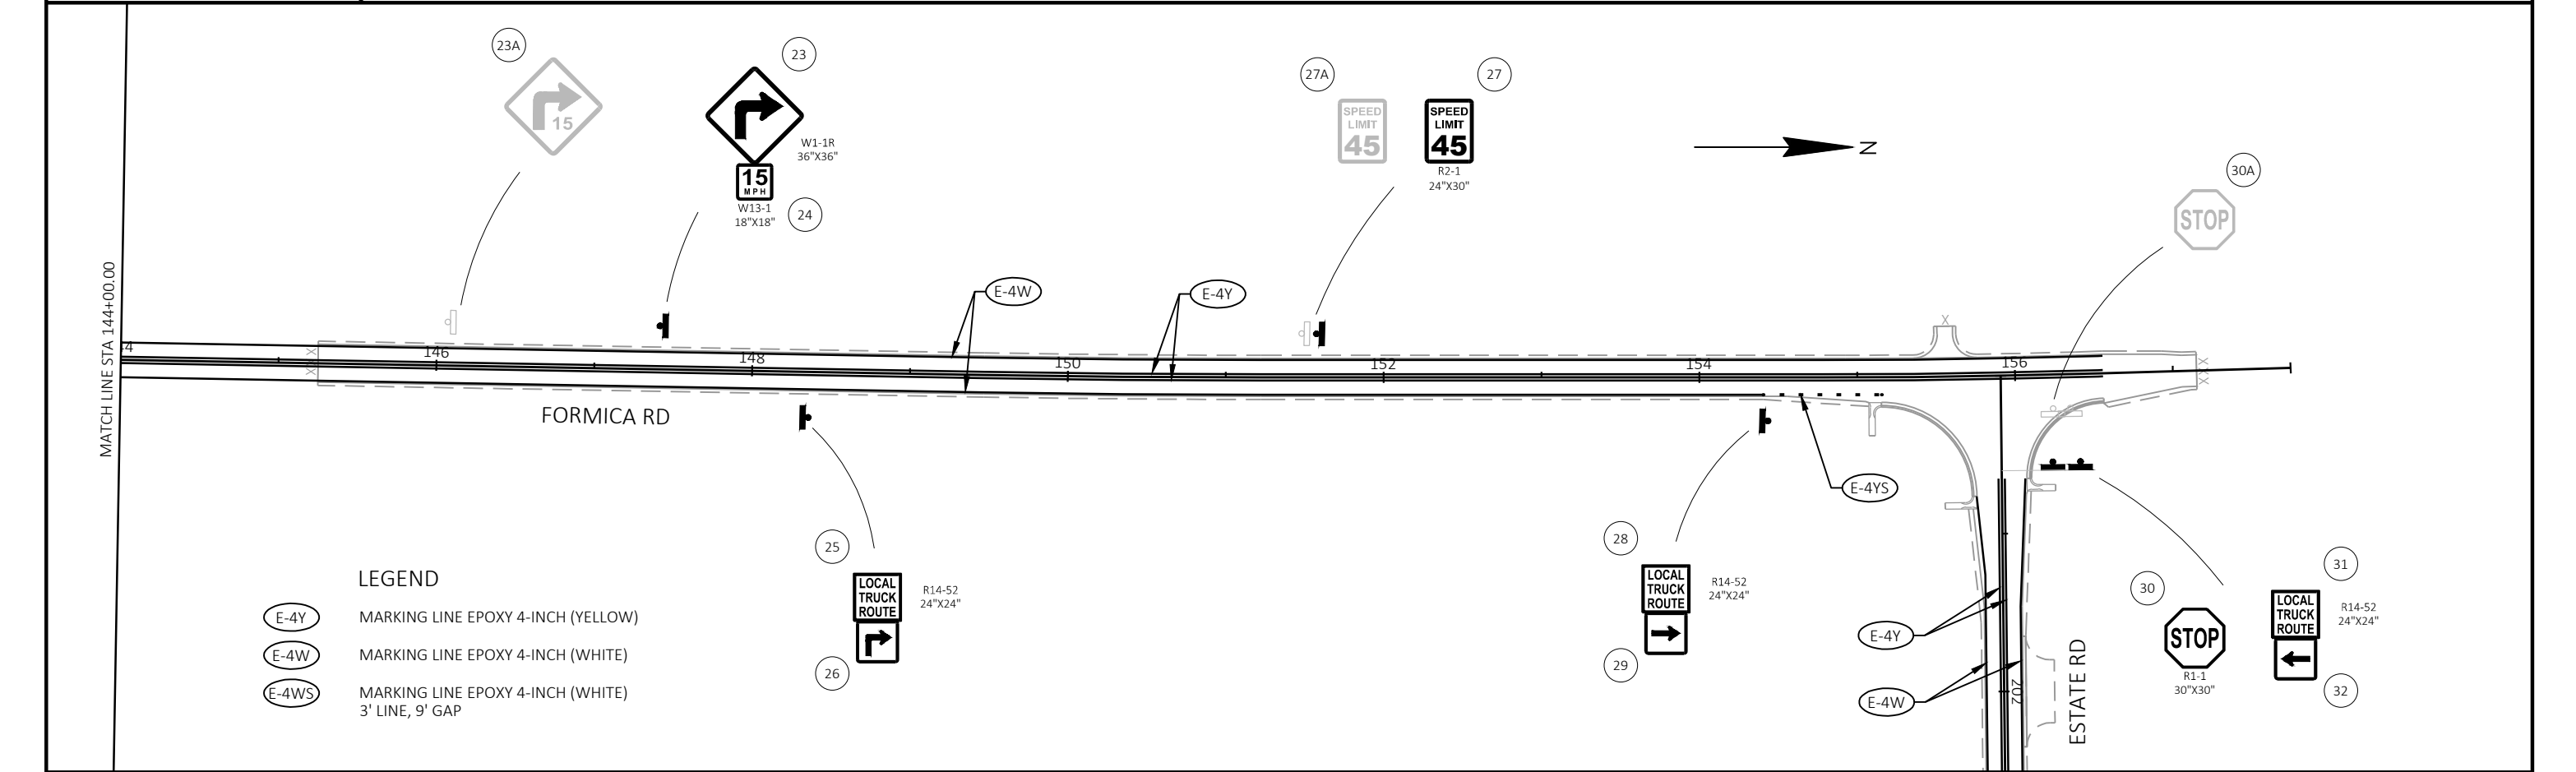
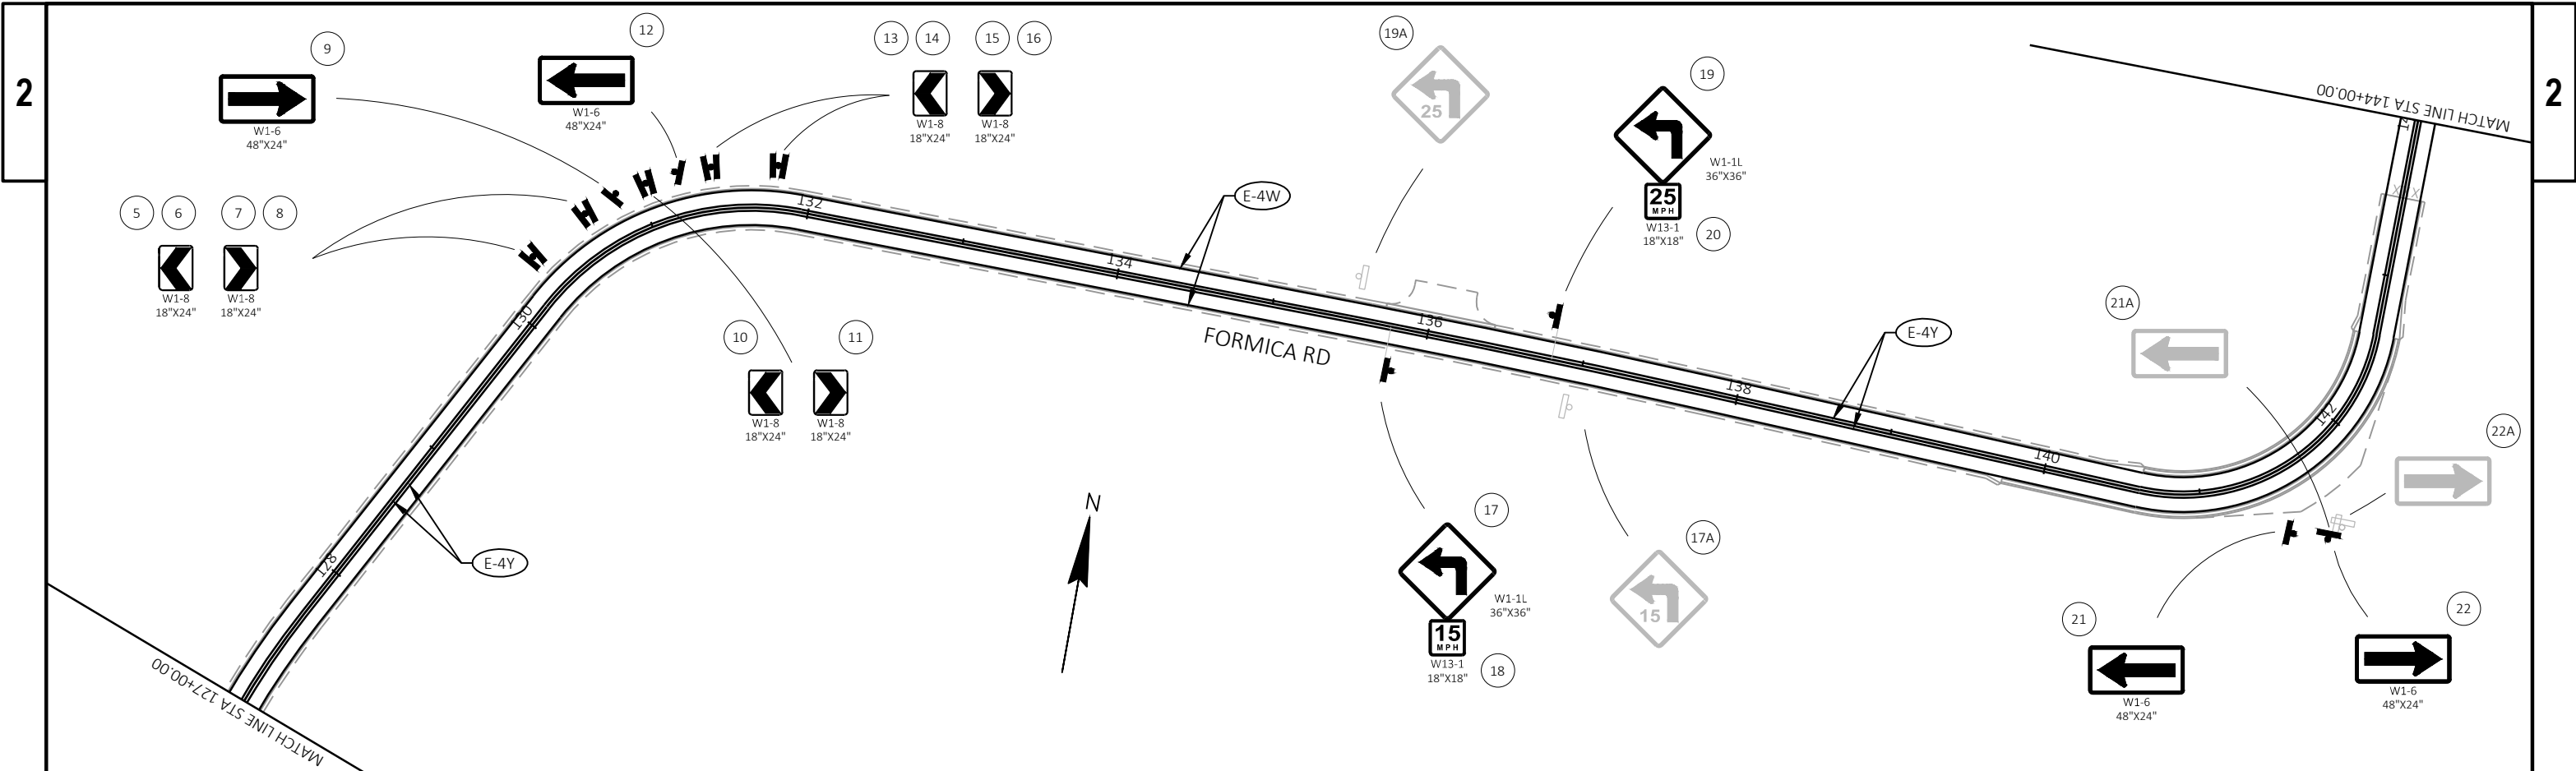




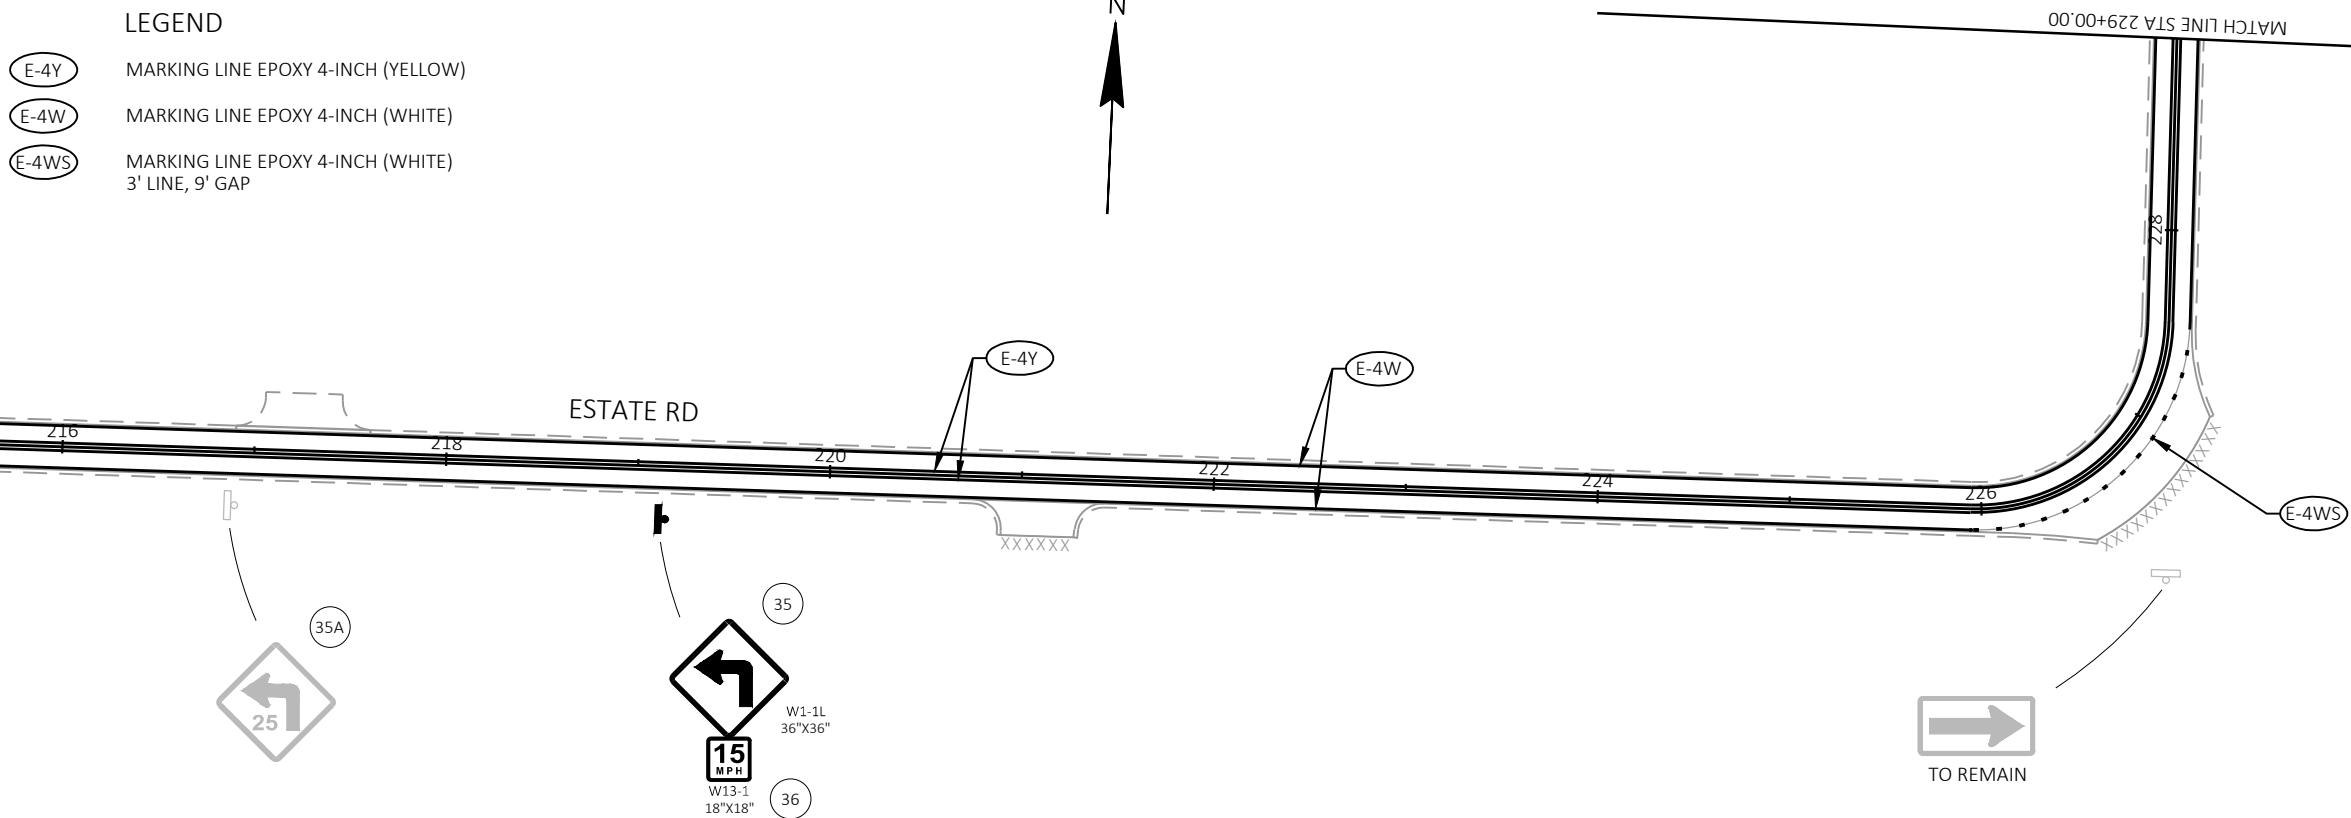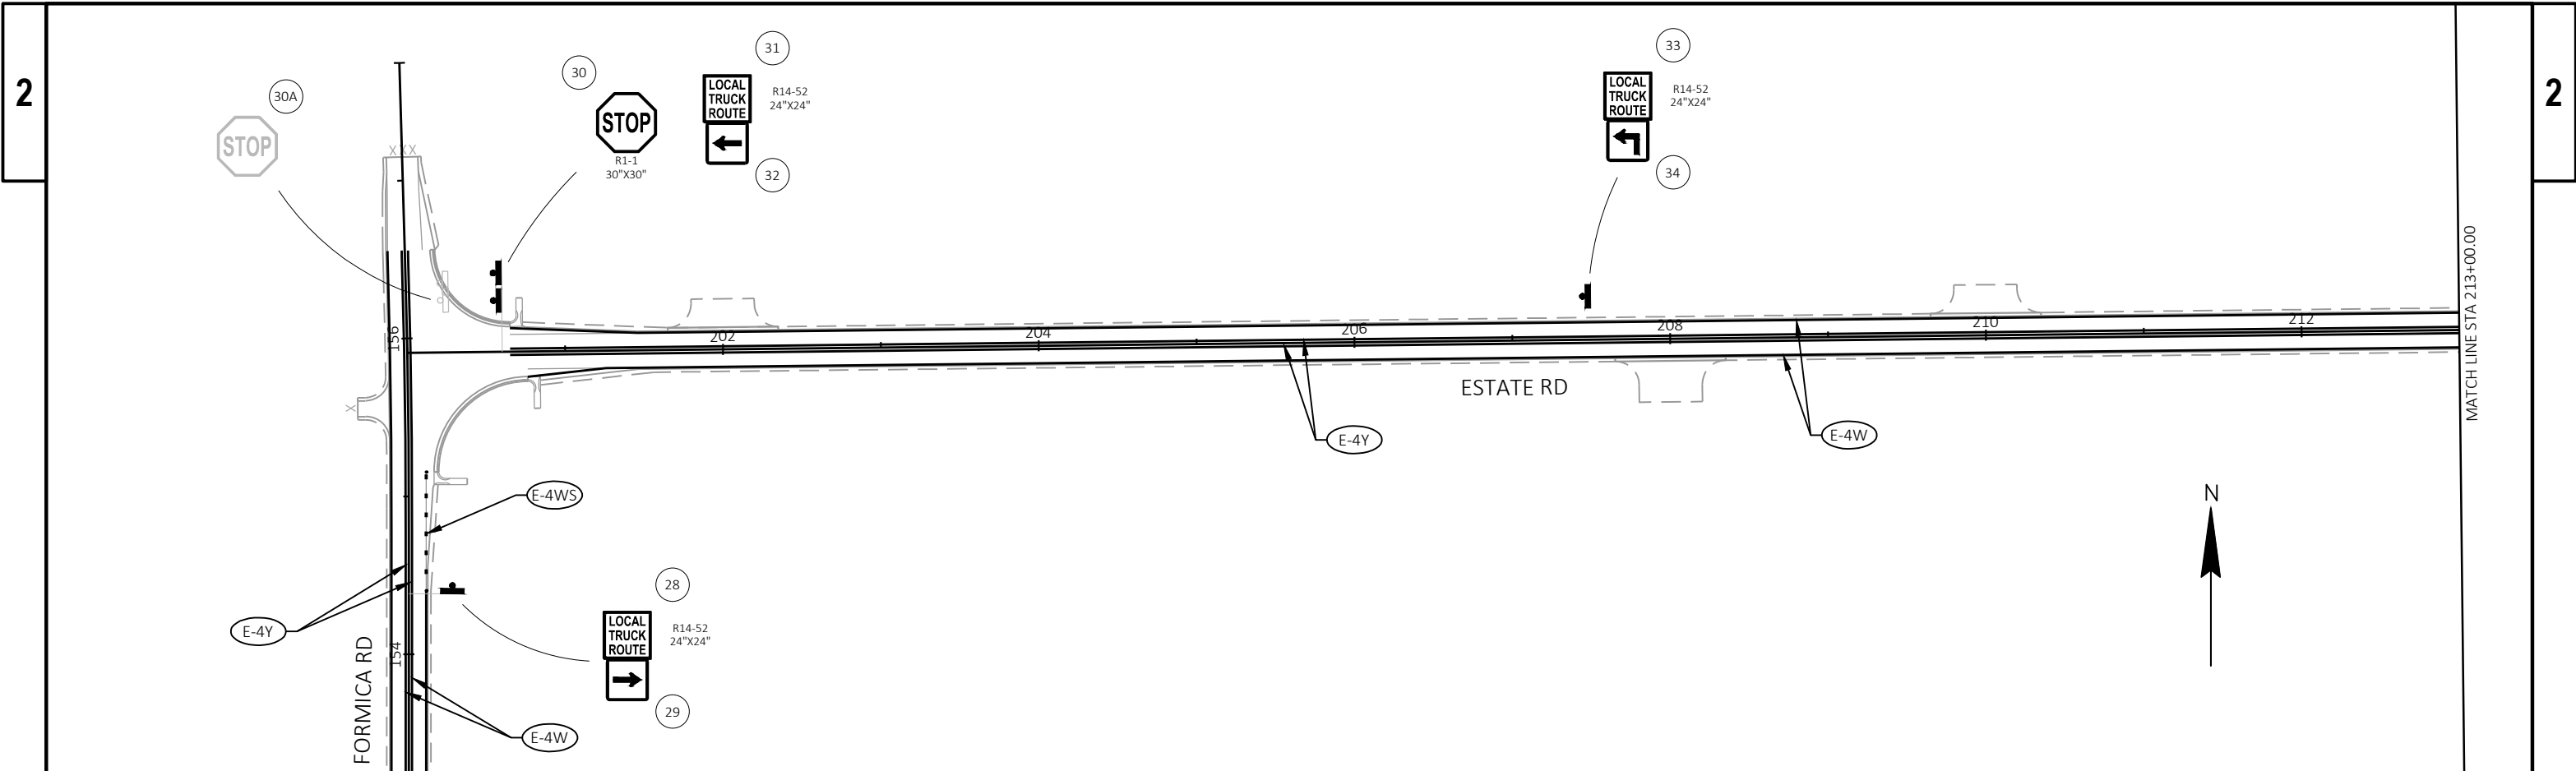


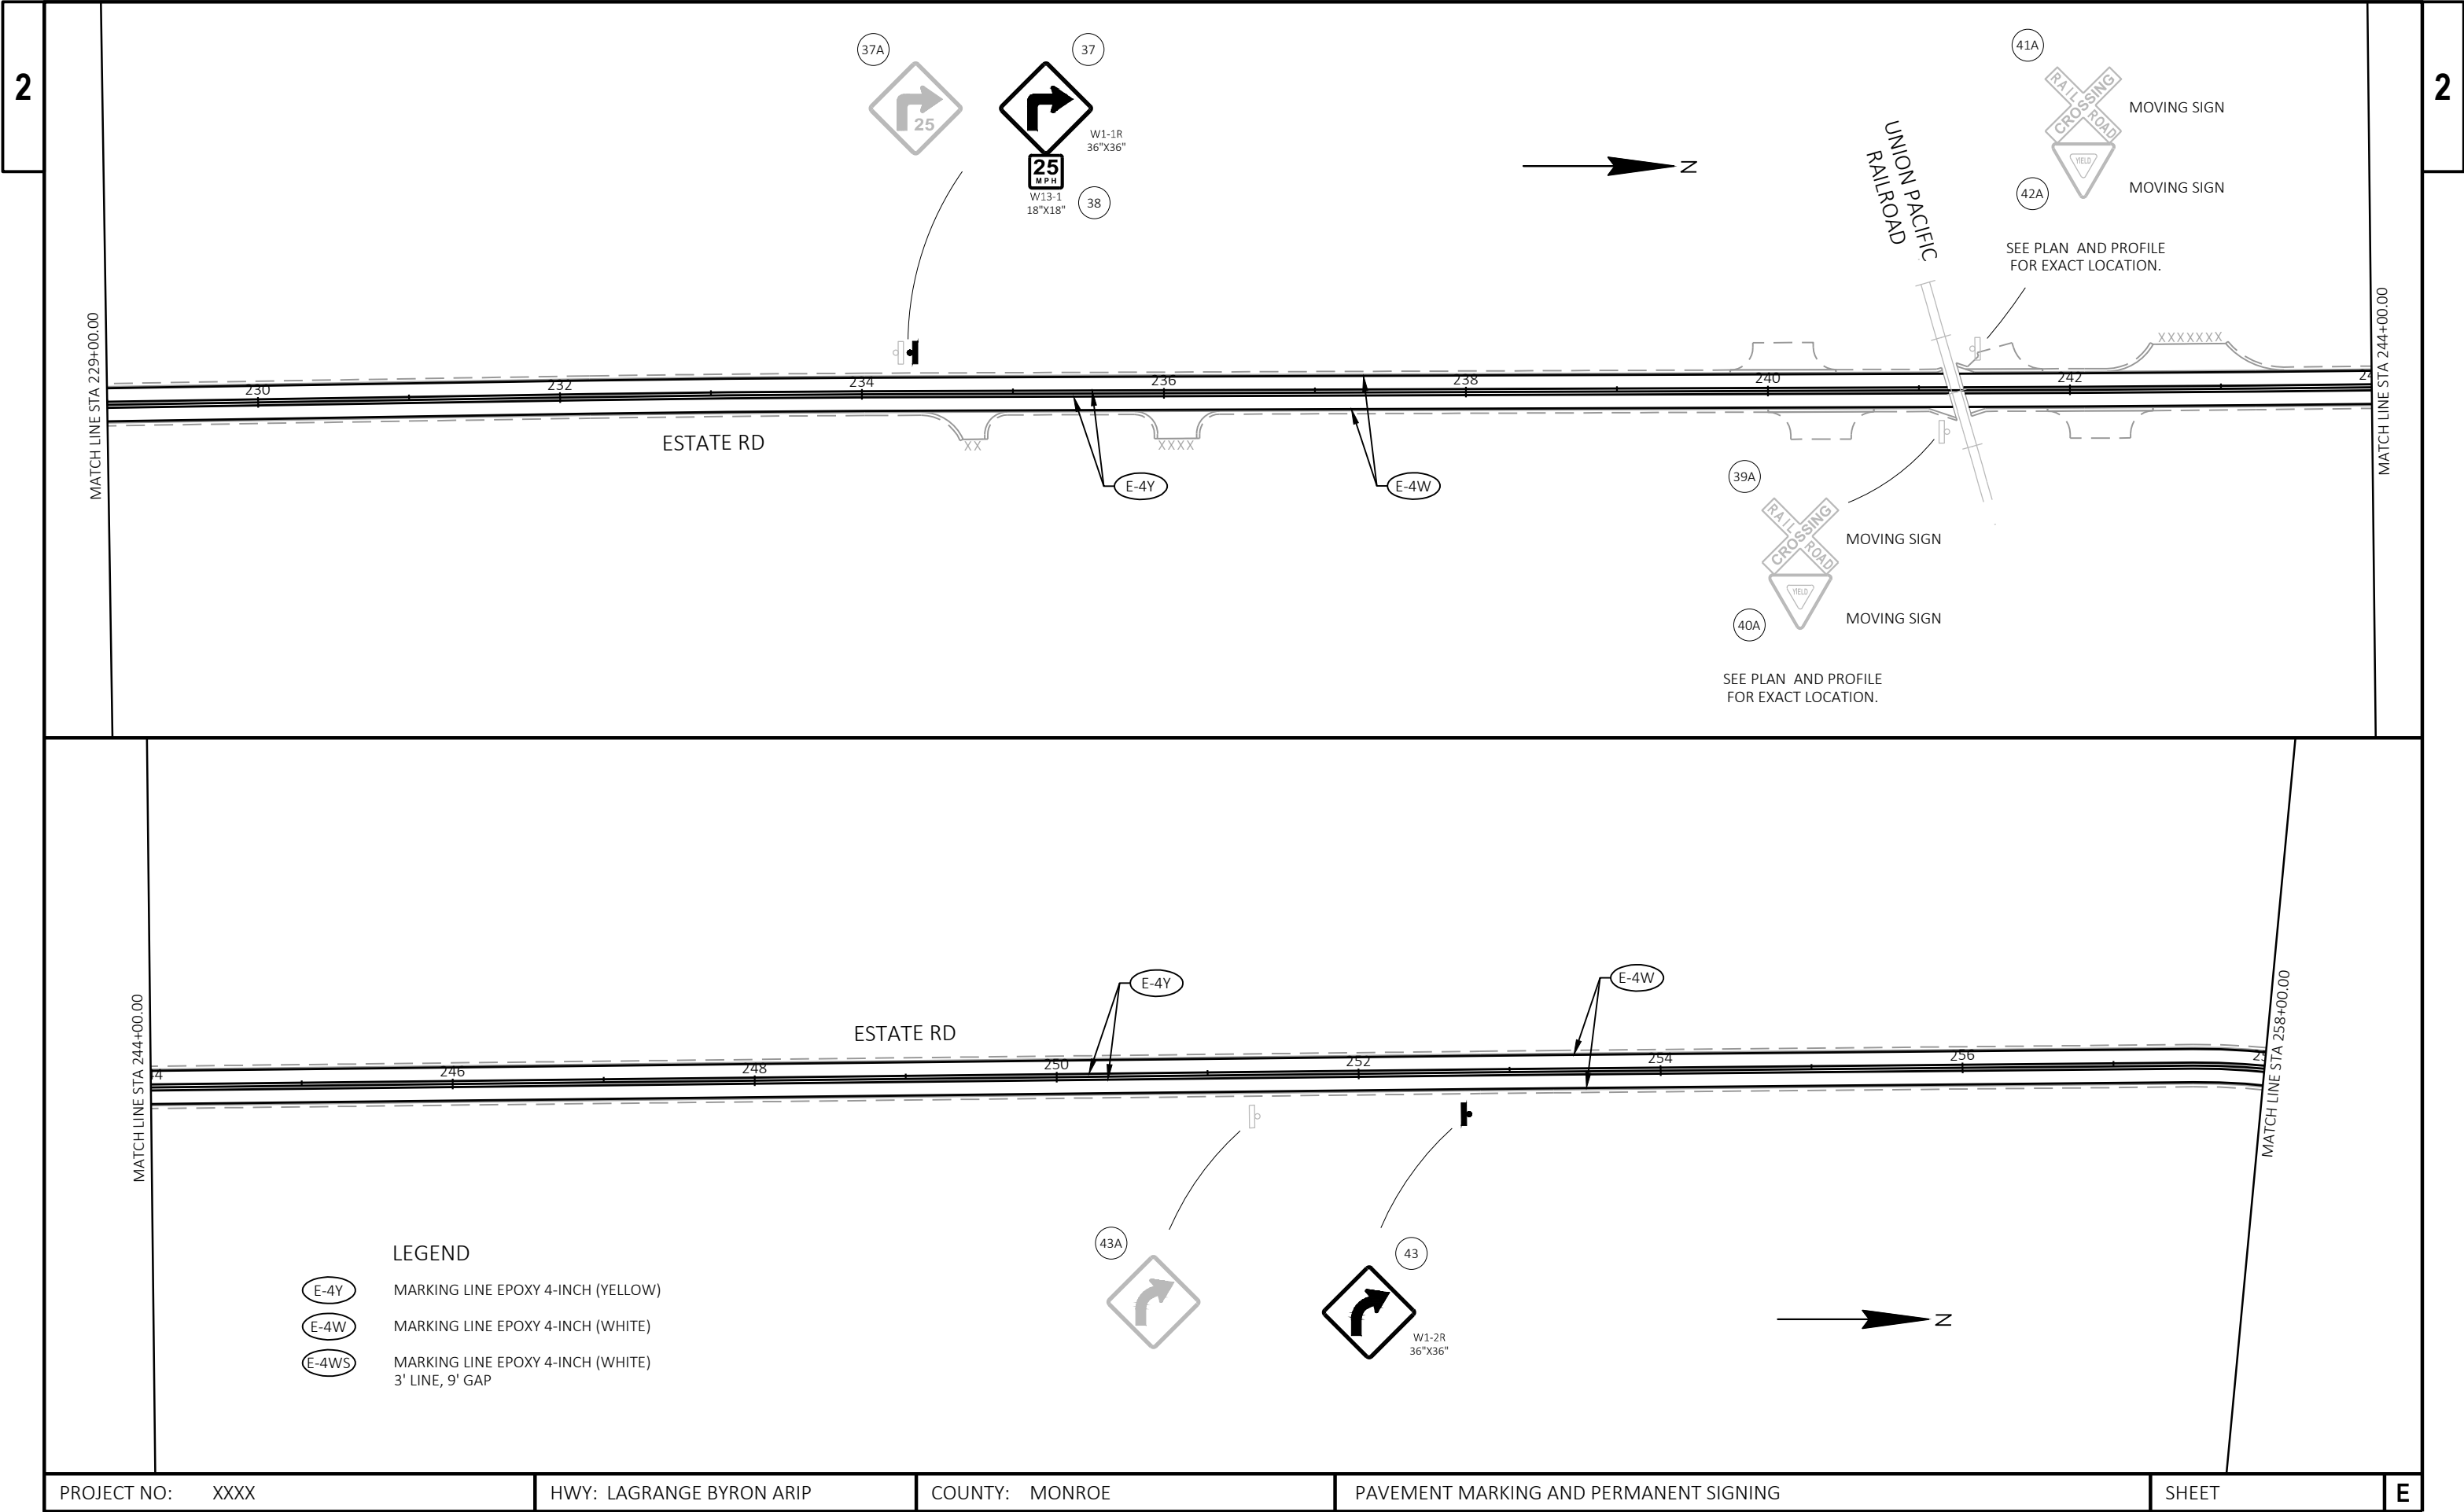



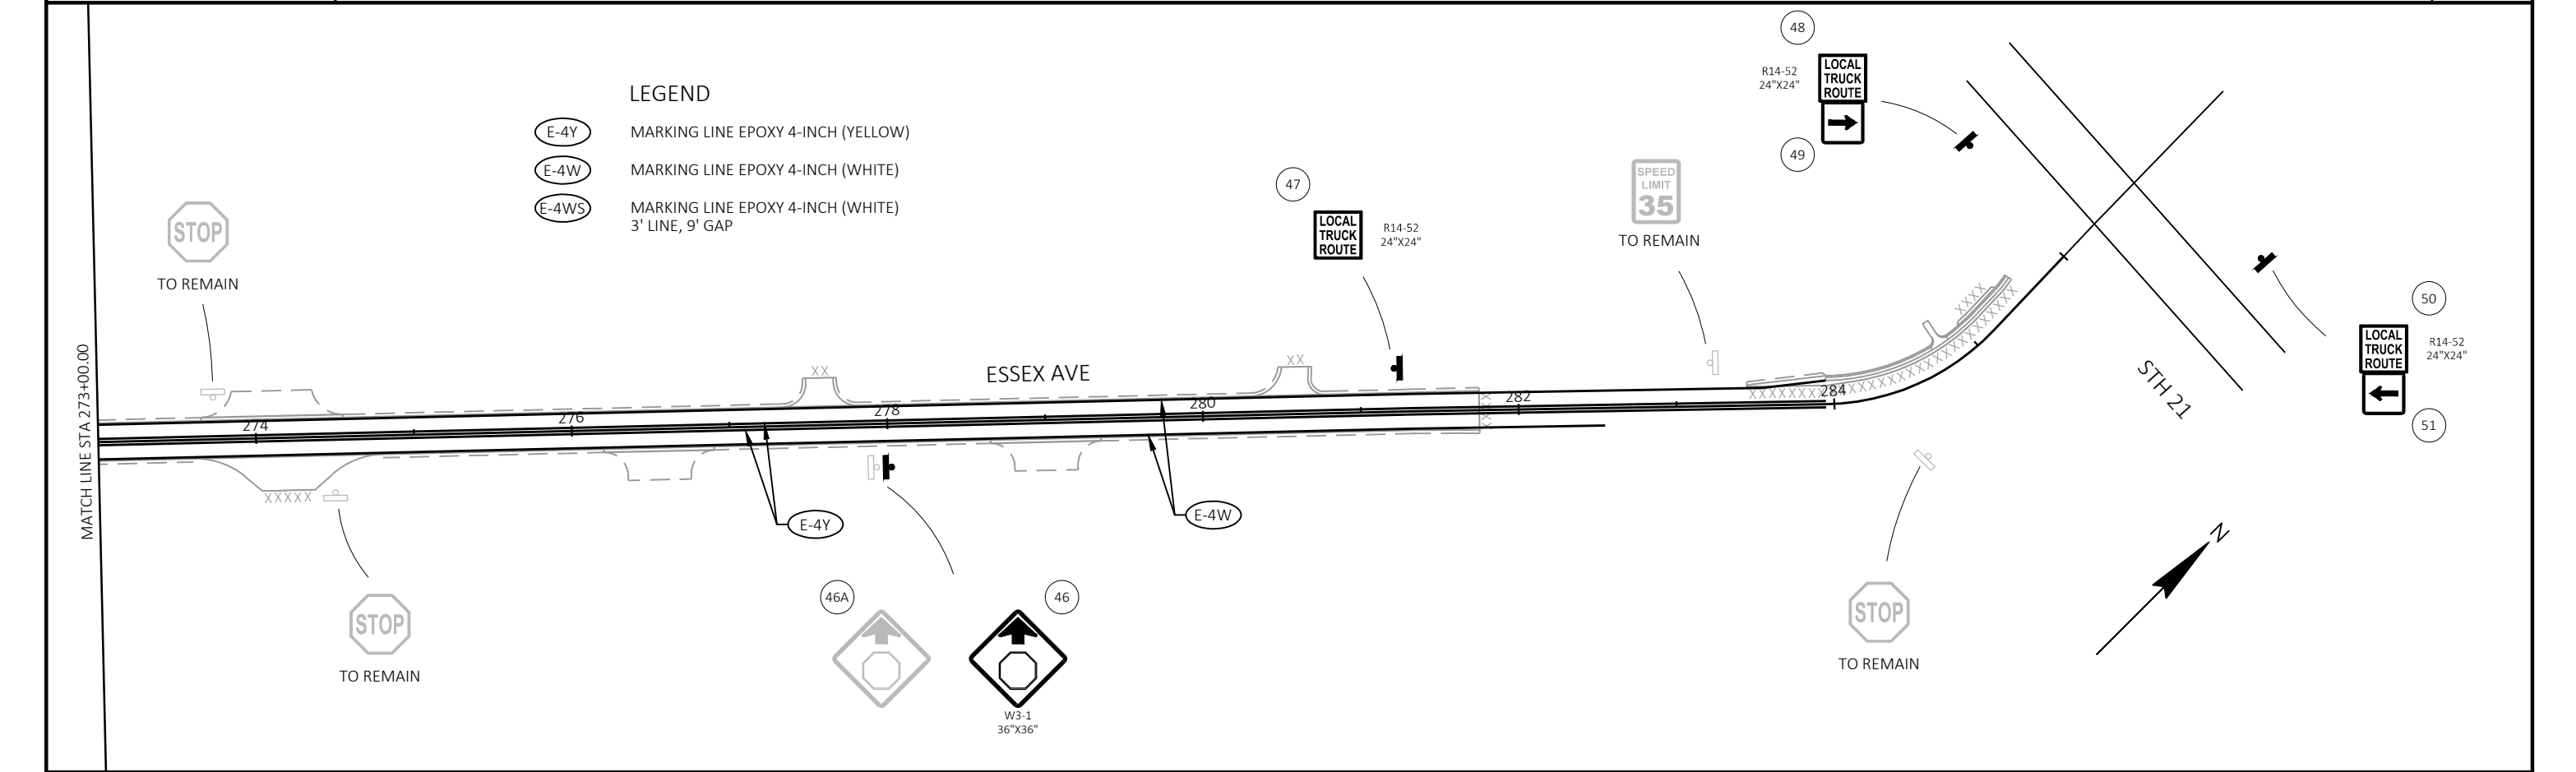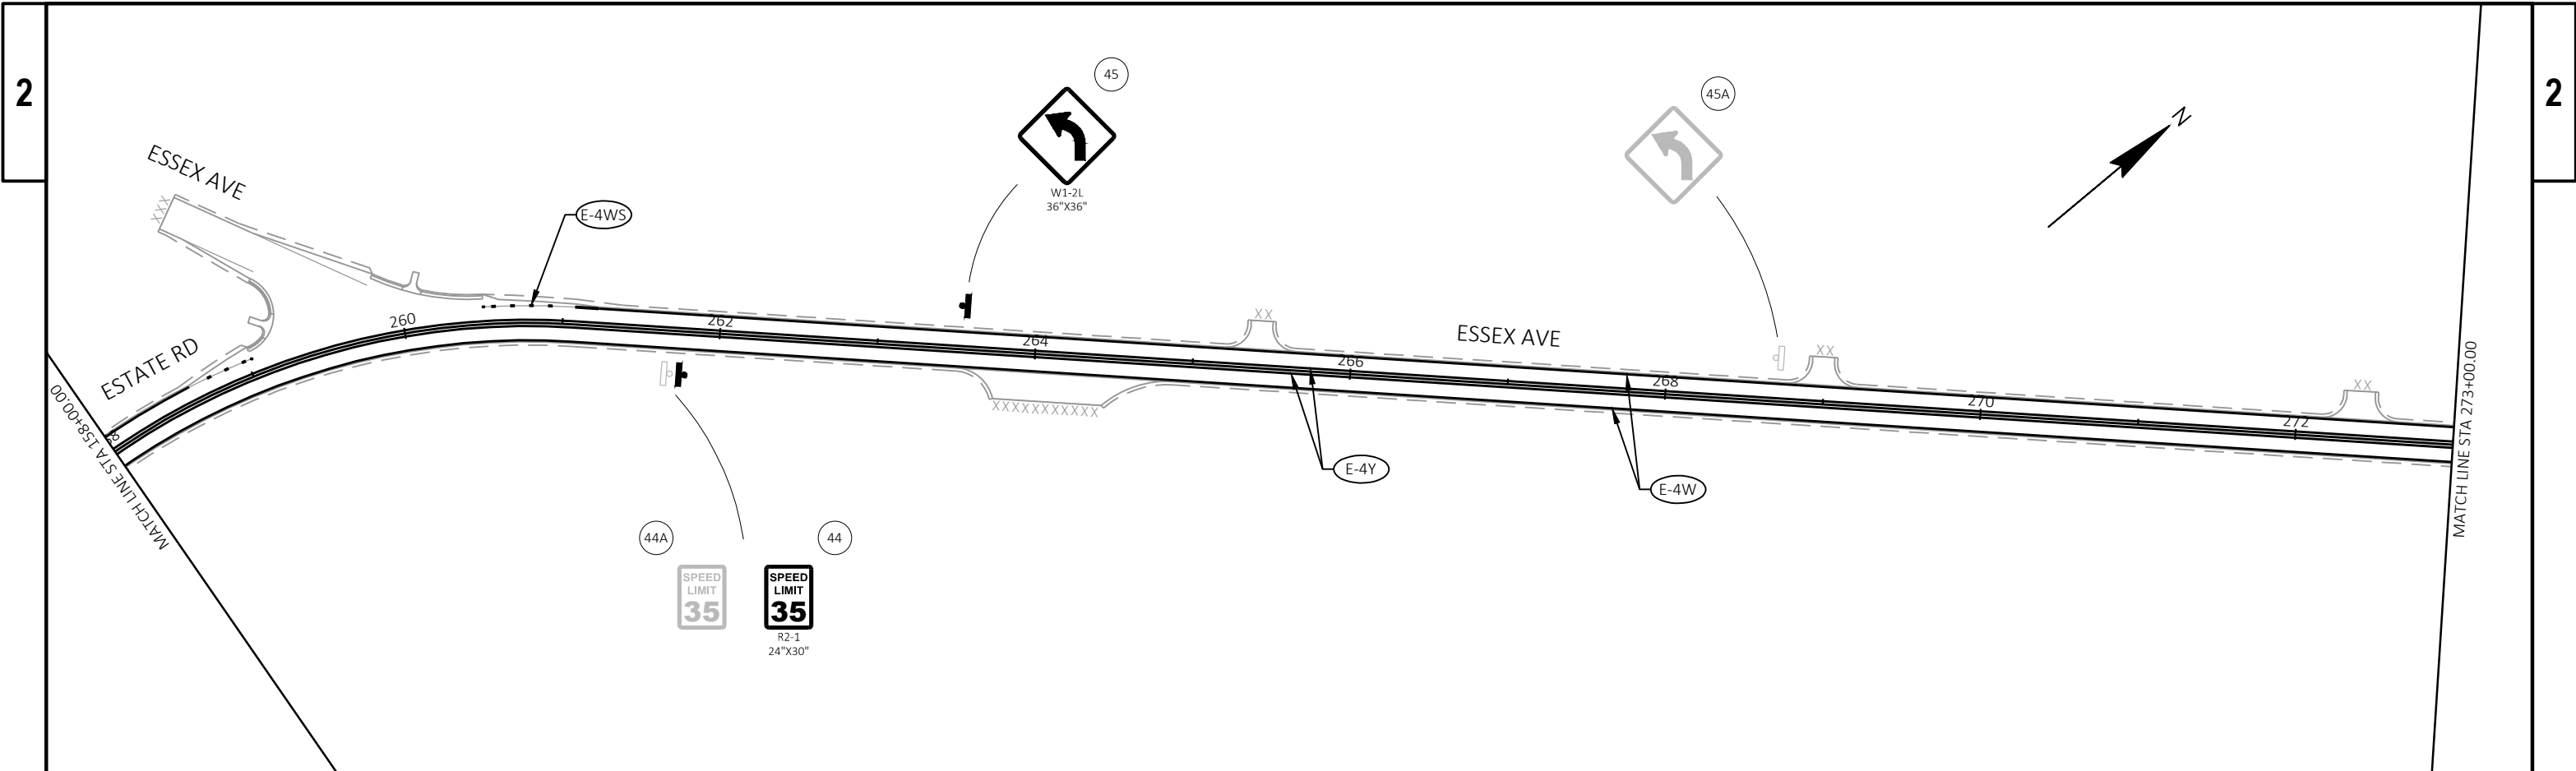

- LEGEND
- (E-4Y) MARKING LINE EPOXY 4-INCH (YELLOW)
  - (E-4W) MARKING LINE EPOXY 4-INCH (WHITE)
  - (E-4WS) MARKING LINE EPOXY 4-INCH (WHITE)  
3' LINE, 9' GAP

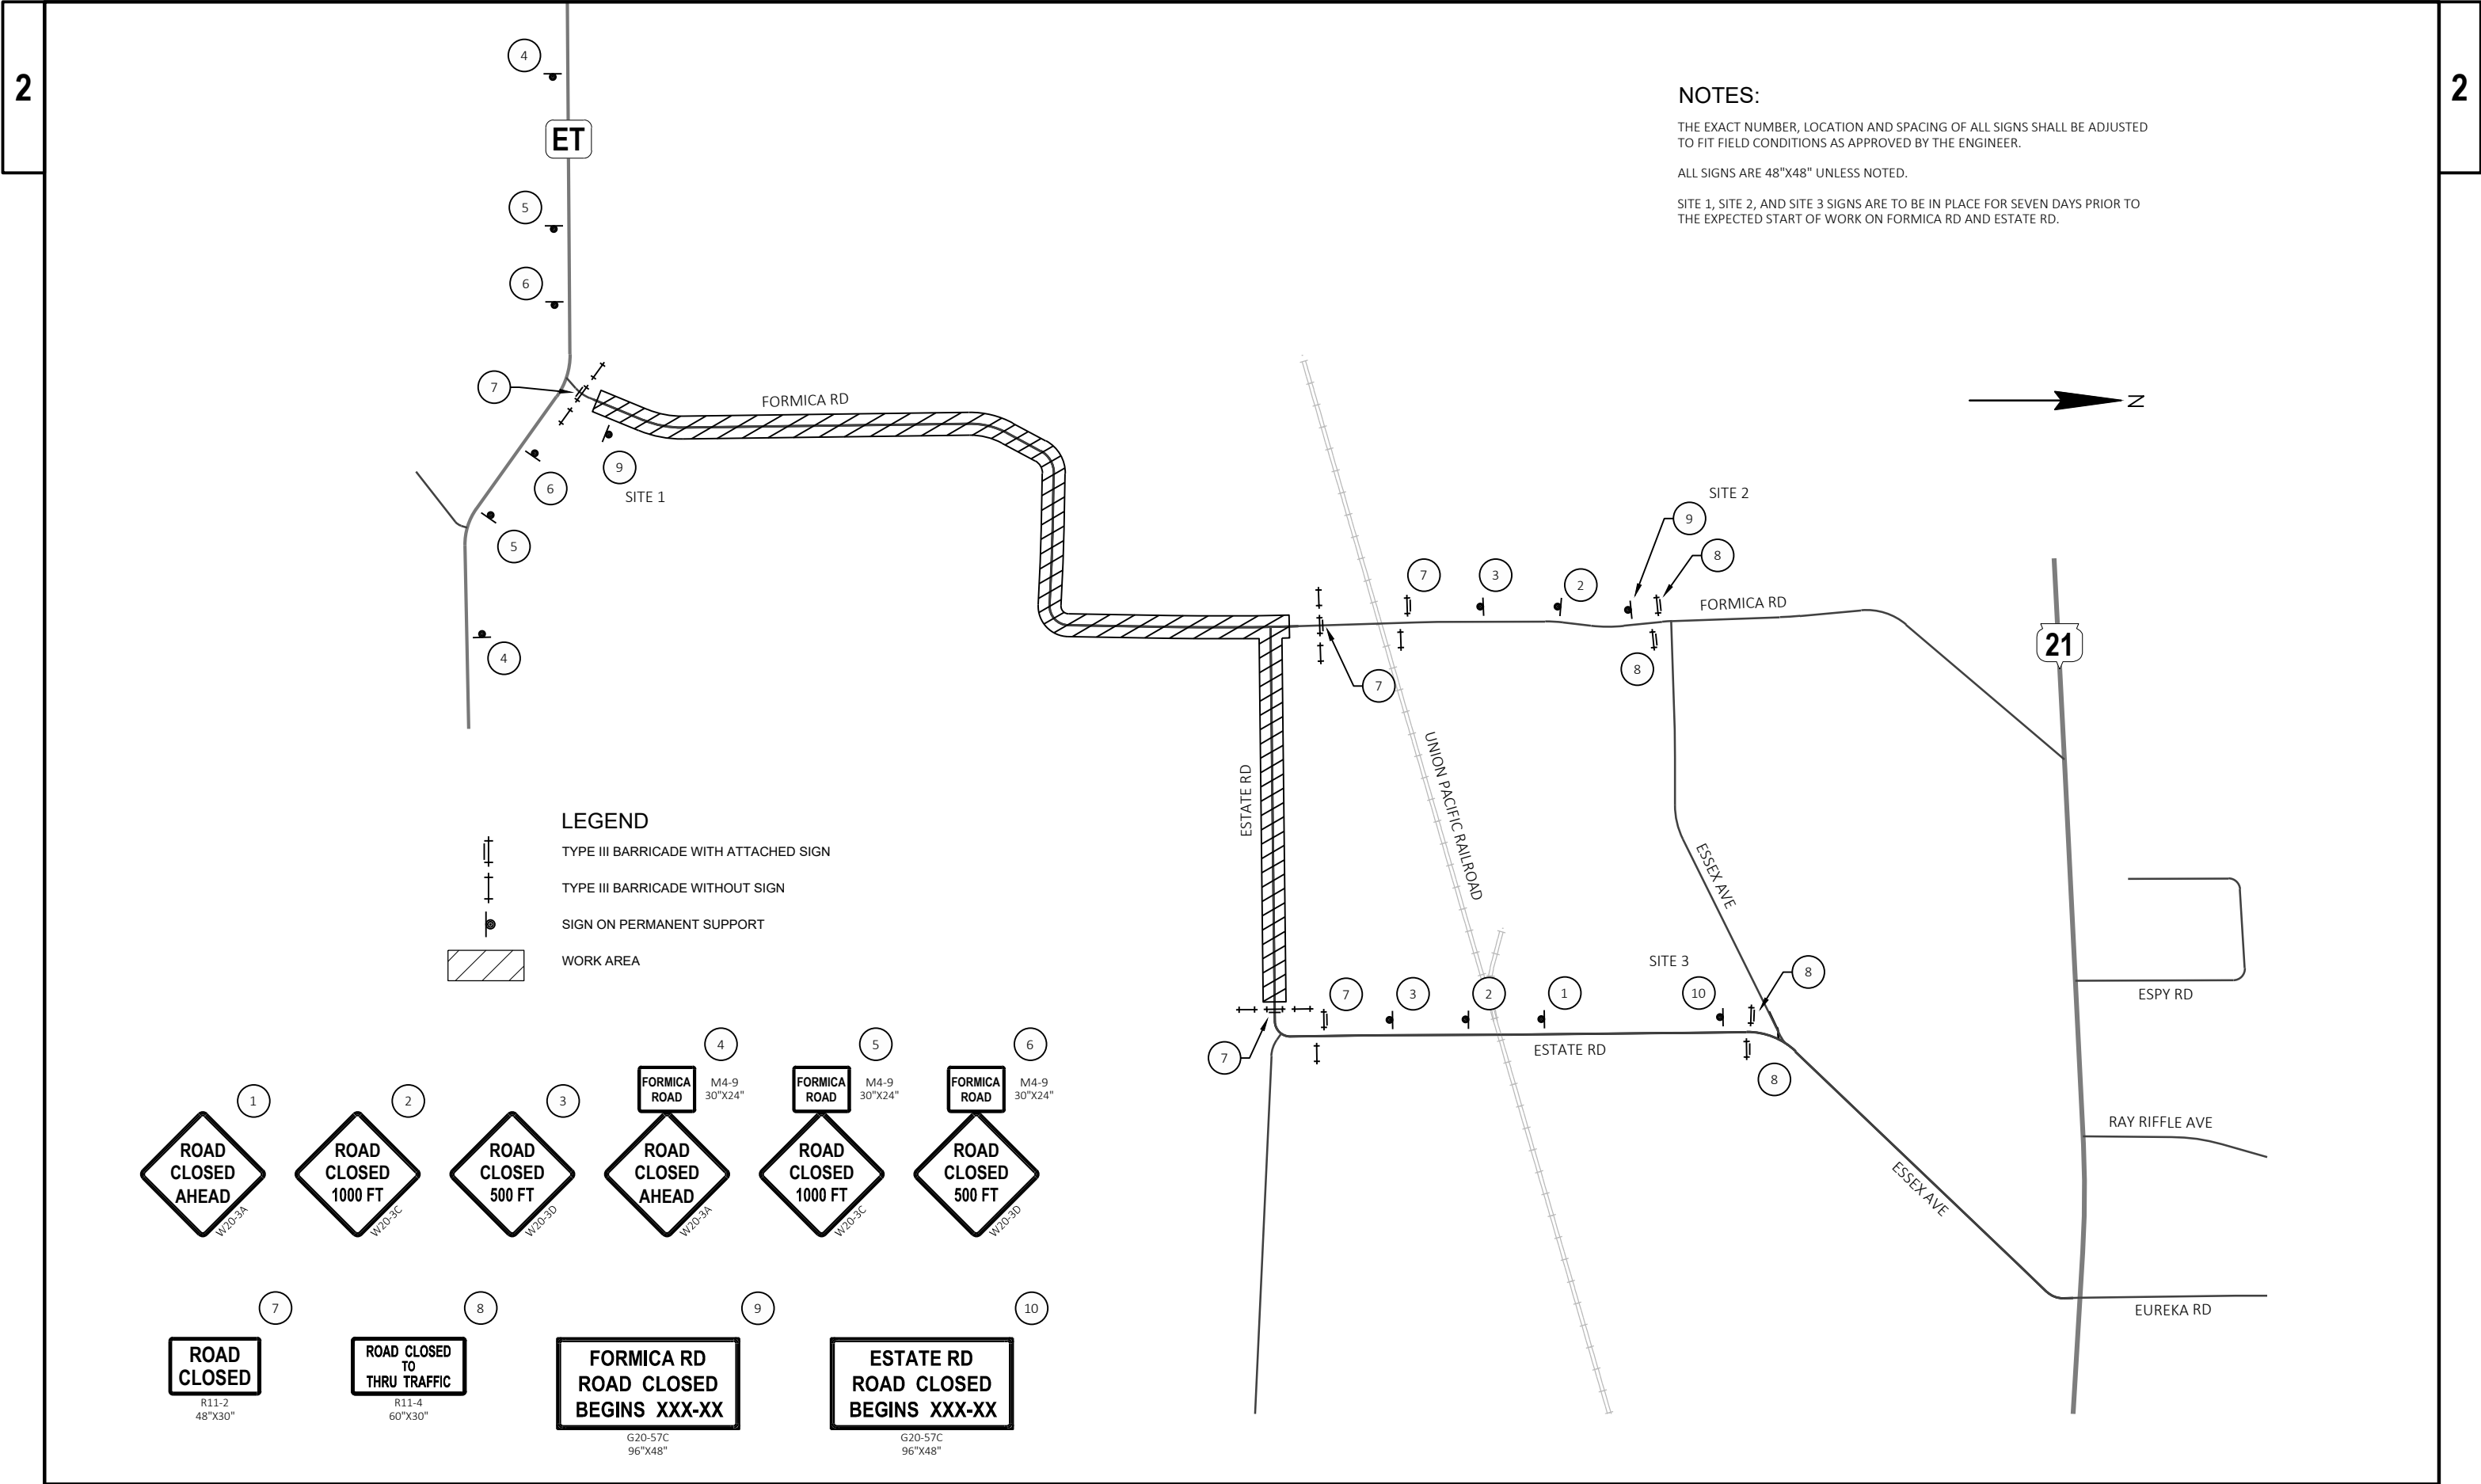

## NOTES:


THE EXACT NUMBER, LOCATION AND SPACING OF ALL SIGNS SHALL BE ADJUSTED TO FIT FIELD CONDITIONS AS APPROVED BY THE ENGINEER.

ALL SIGNS ARE 48"X48" UNLESS NOTED.

SITE 1 AND SITE 2 SIGNS ARE TO BE IN PLACE FOR SEVEN DAYS PRIOR TO THE EXPECTED START OF WORK ON ESSEX AVE.

## LEGEND

- TYPE III BARRICADE WITH ATTACHED SIGN
- TYPE III BARRICADE WITHOUT SIGN
- SIGN ON PERMANENT SUPPORT
- WORK AREA
- STAGE 1 WORK AREA

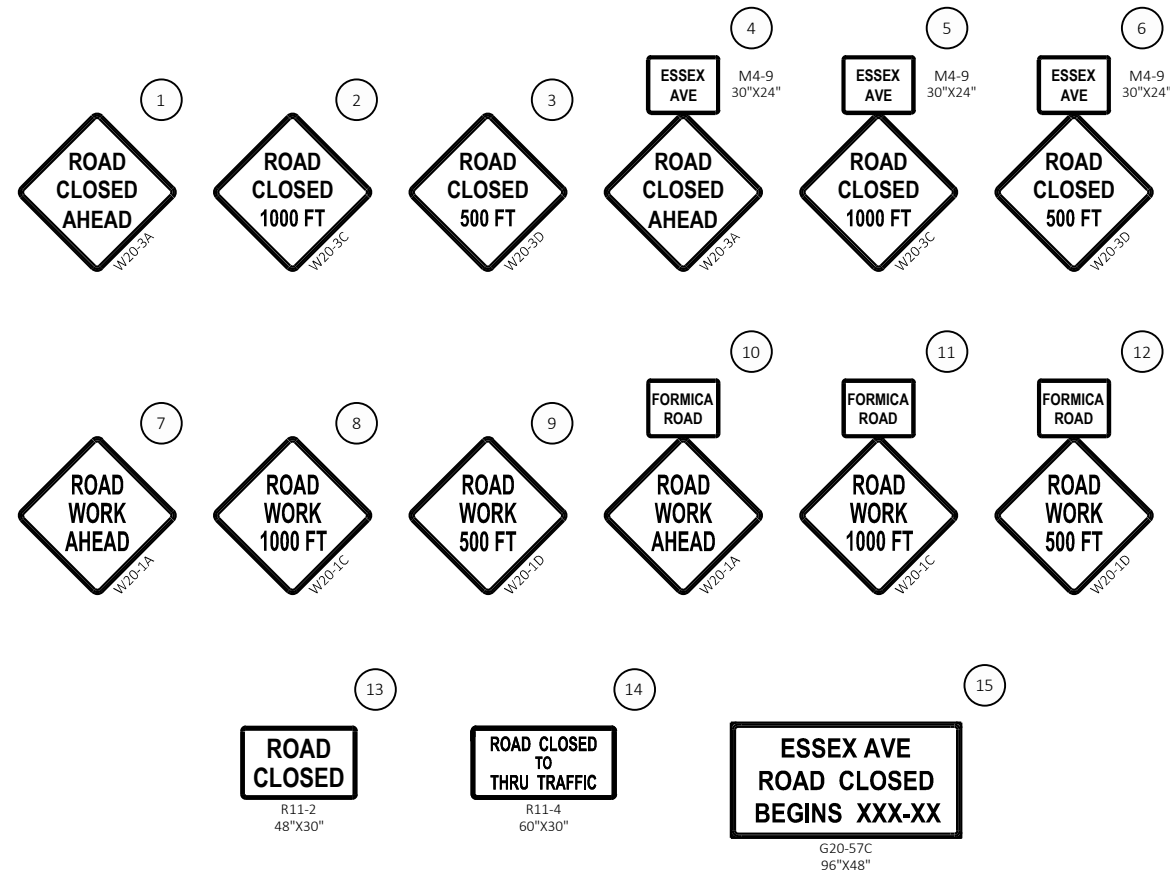

PROJECT NO: XXXX


HWY: LAGRANGE BYRON ARIP


COUNTY: MONROE

TRAFFIC CONTROL STAGE 2

SHEET



E

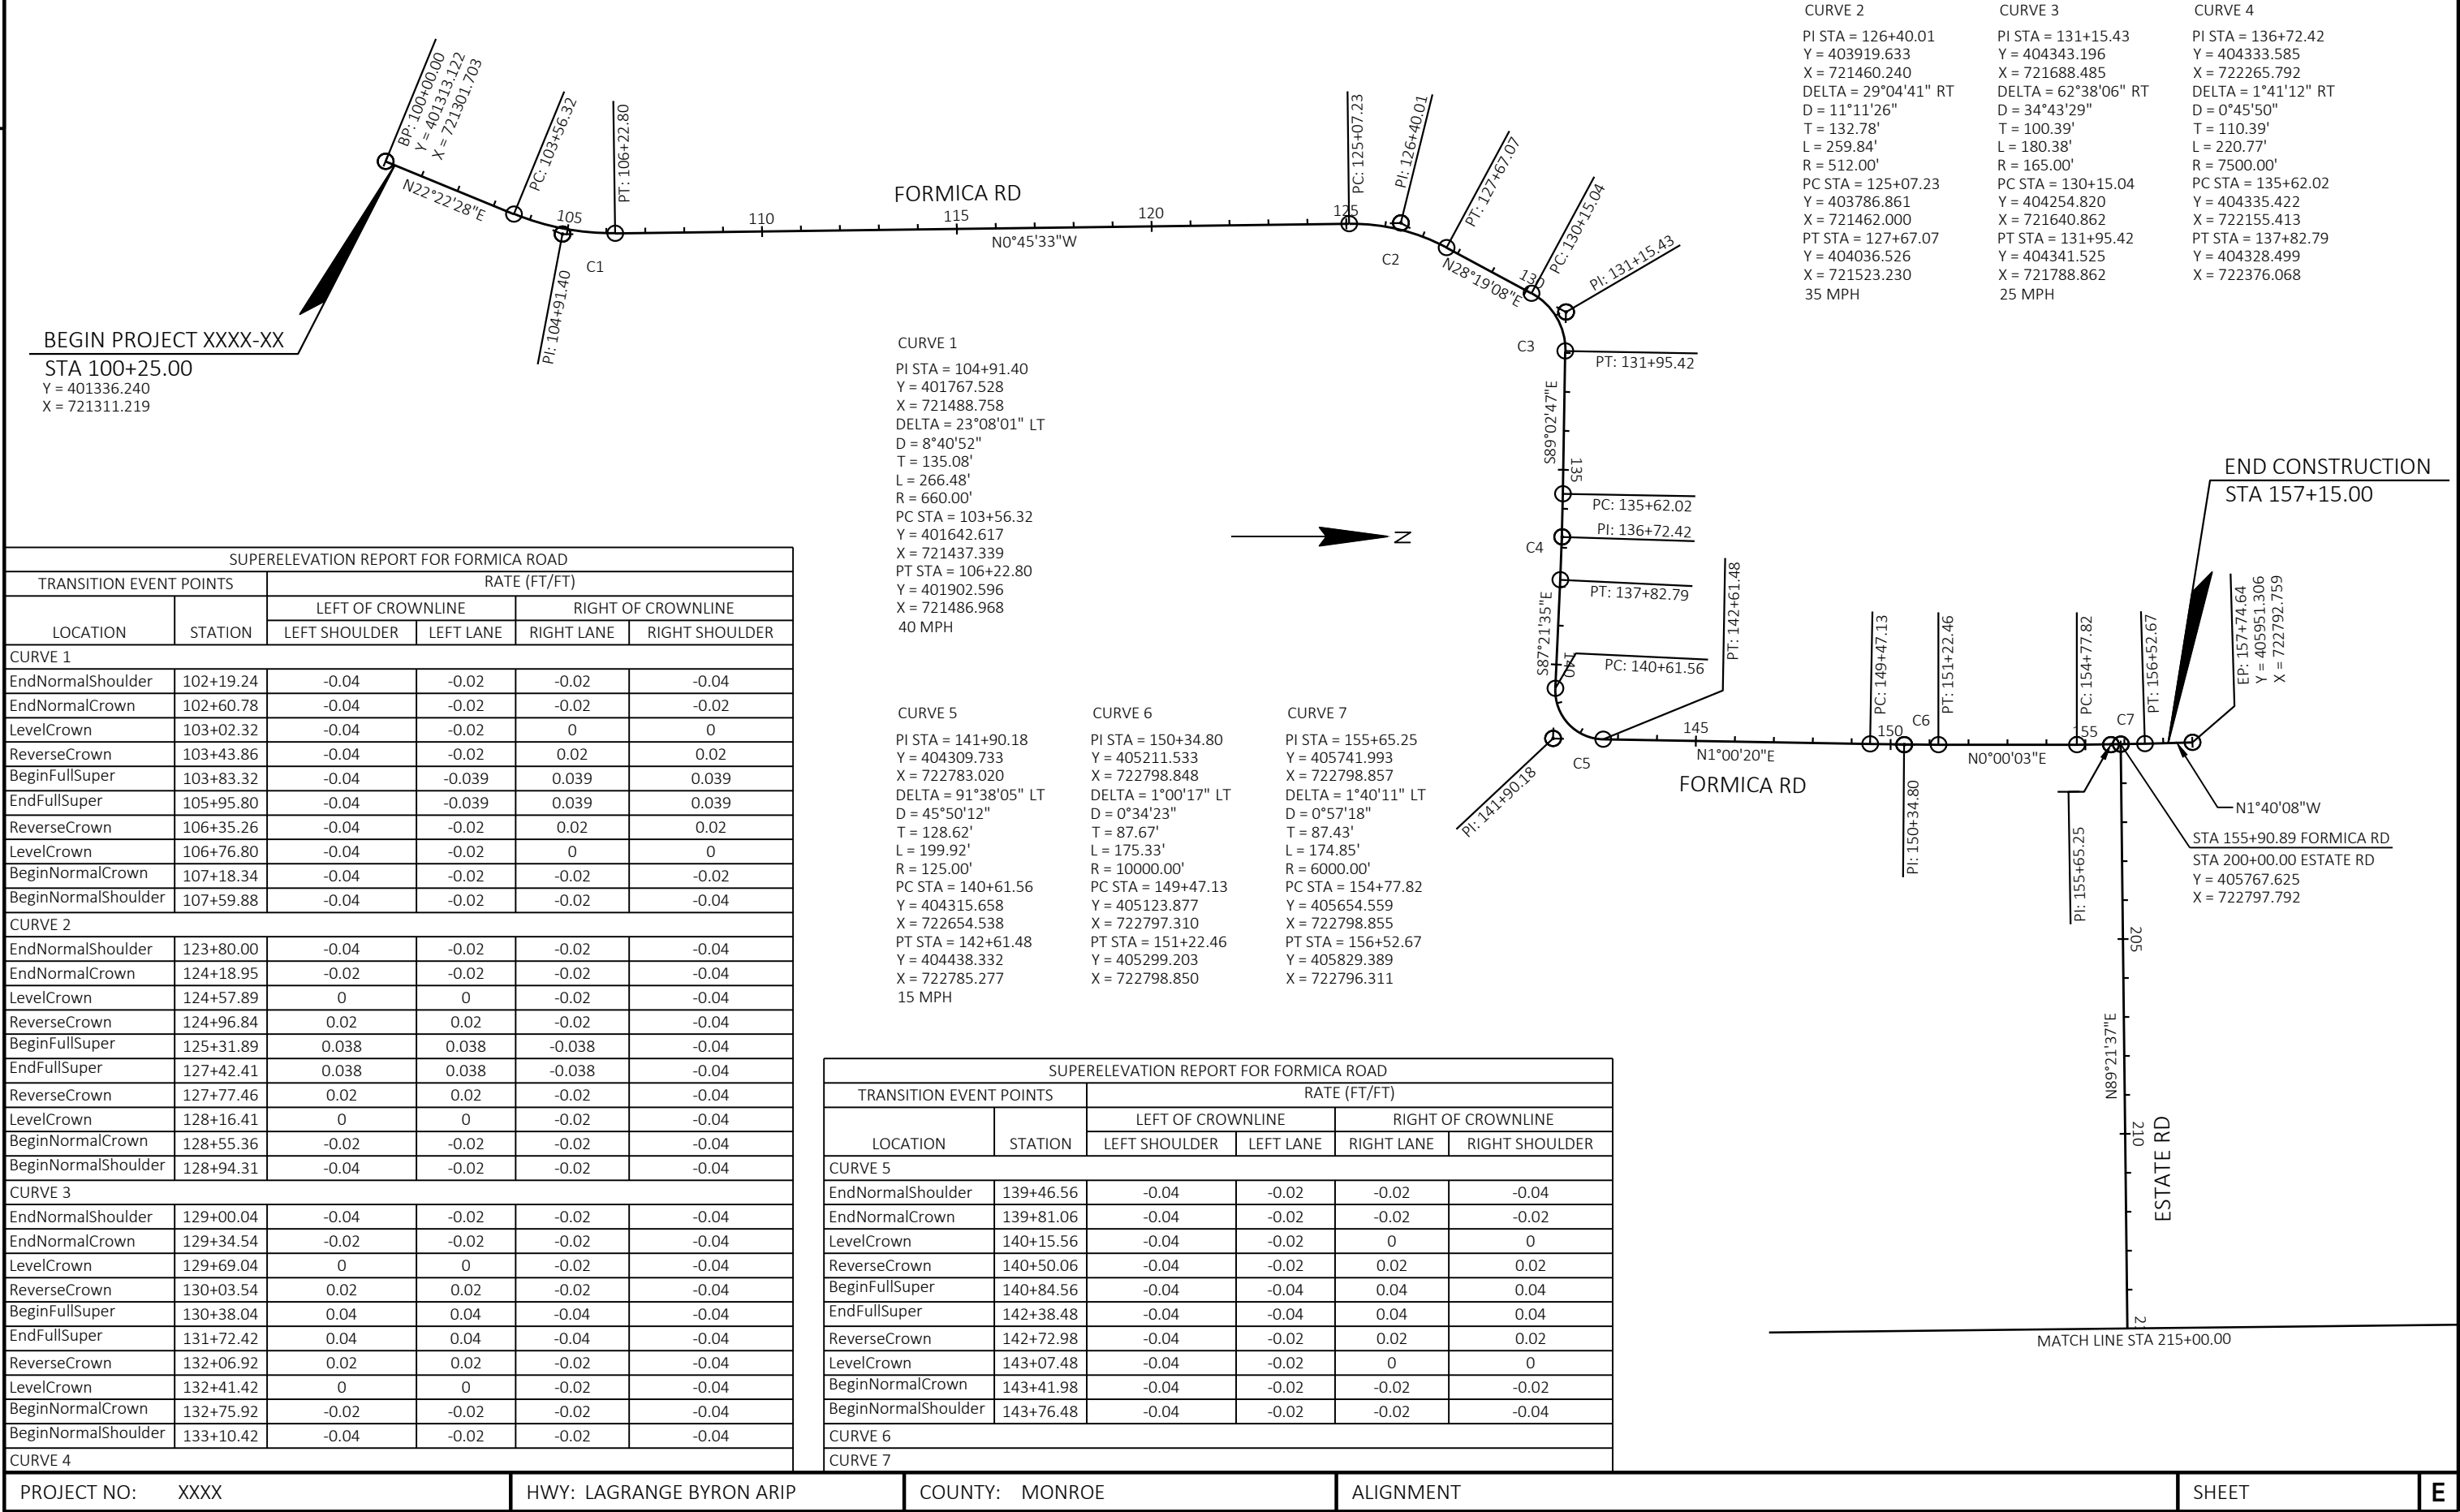


 






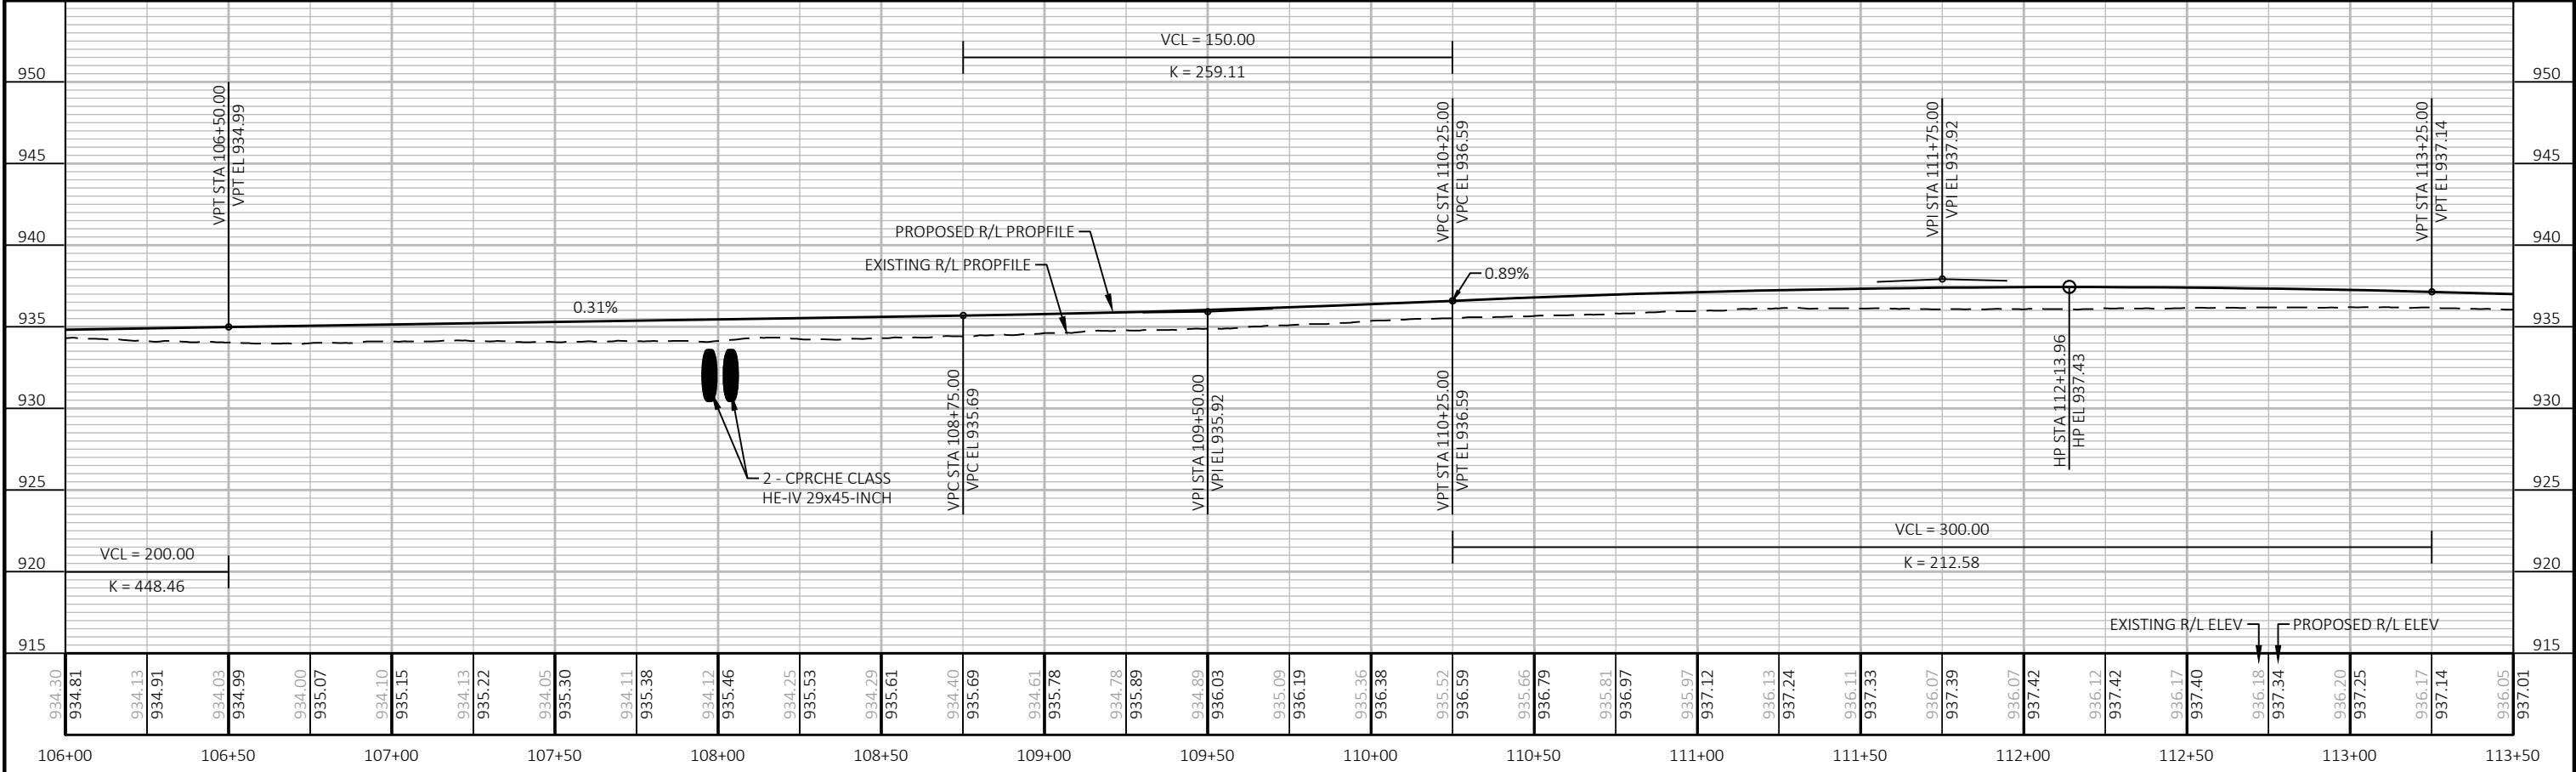
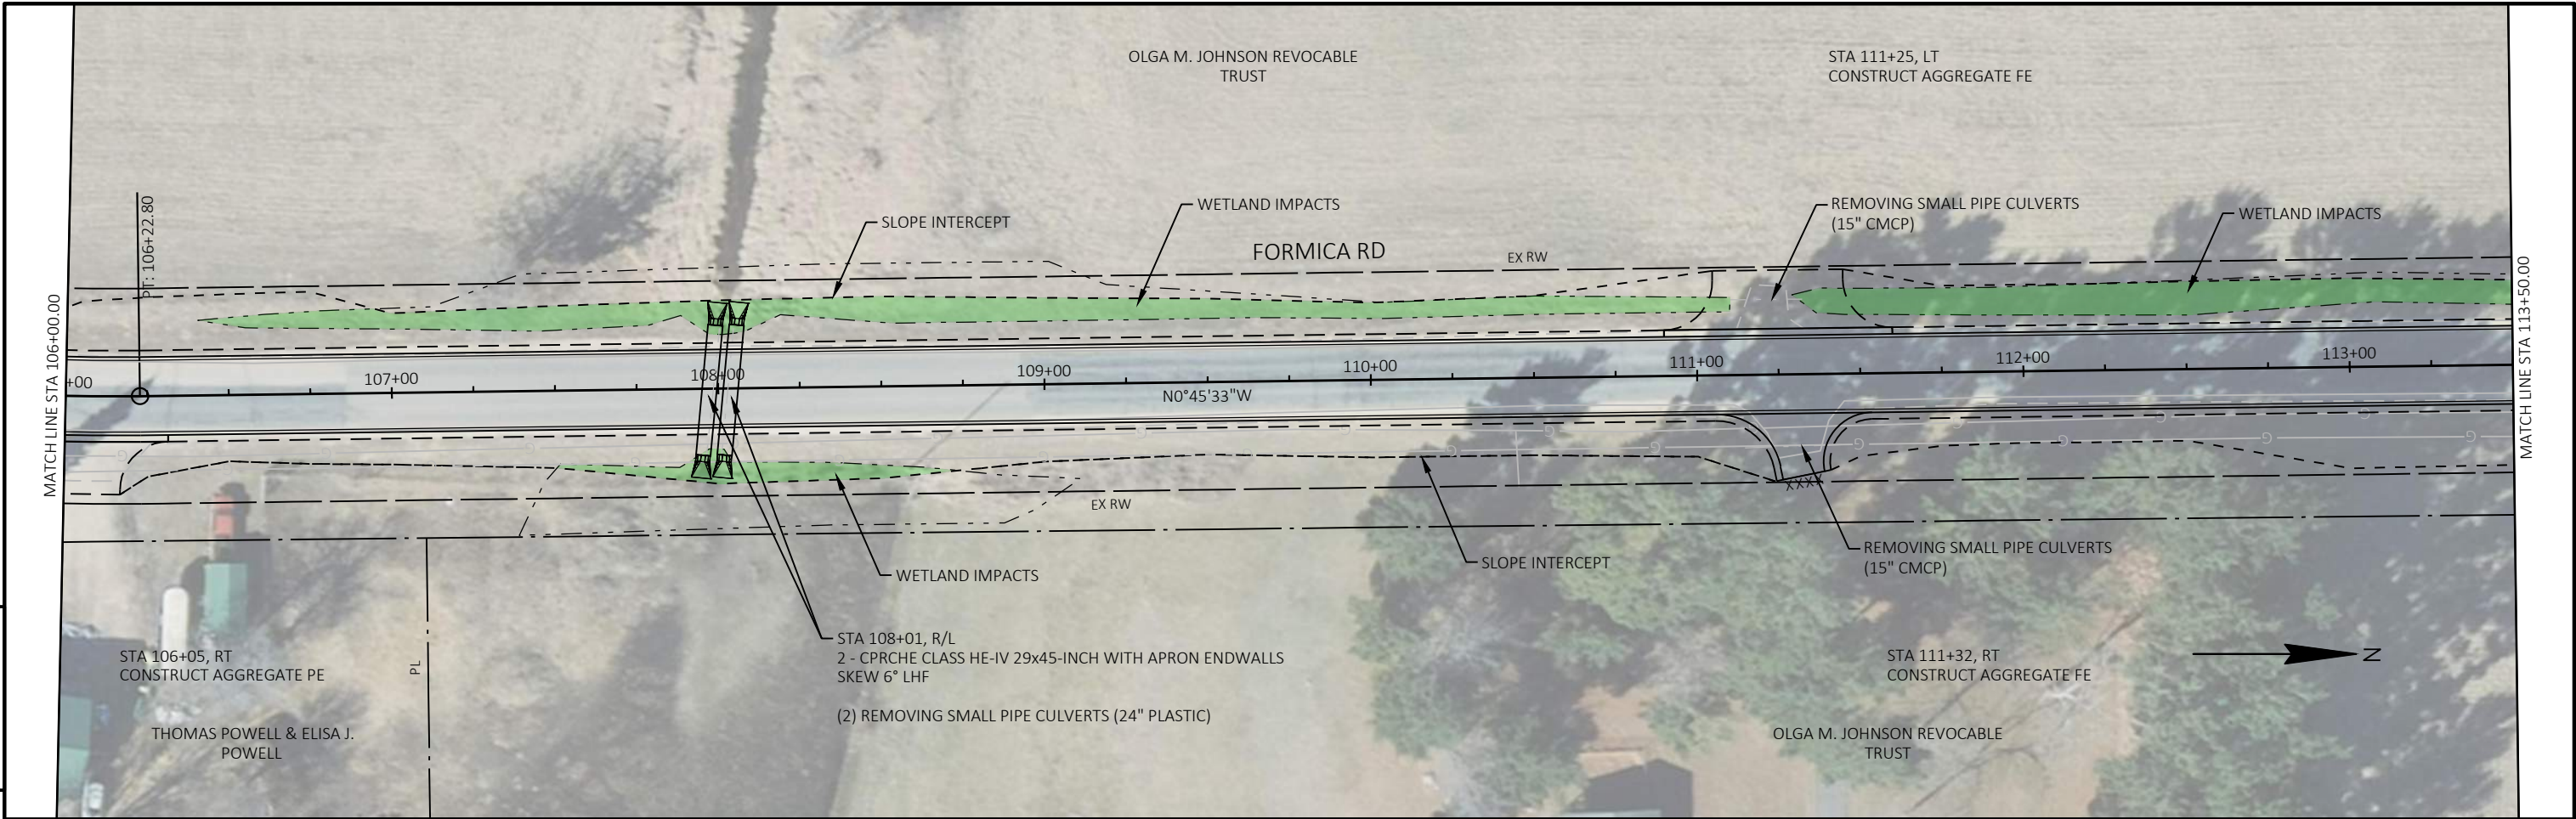


|             |      |      |                     |         |        |                   |              |       |   |
|-------------|------|------|---------------------|---------|--------|-------------------|--------------|-------|---|
| PROJECT NO: | XXXX | HWY: | LAGRANGE BYRON ARIP | COUNTY: | MONROE | PLAN AND PROFILE: | FORMICA ROAD | SHEET | E |
|-------------|------|------|---------------------|---------|--------|-------------------|--------------|-------|---|

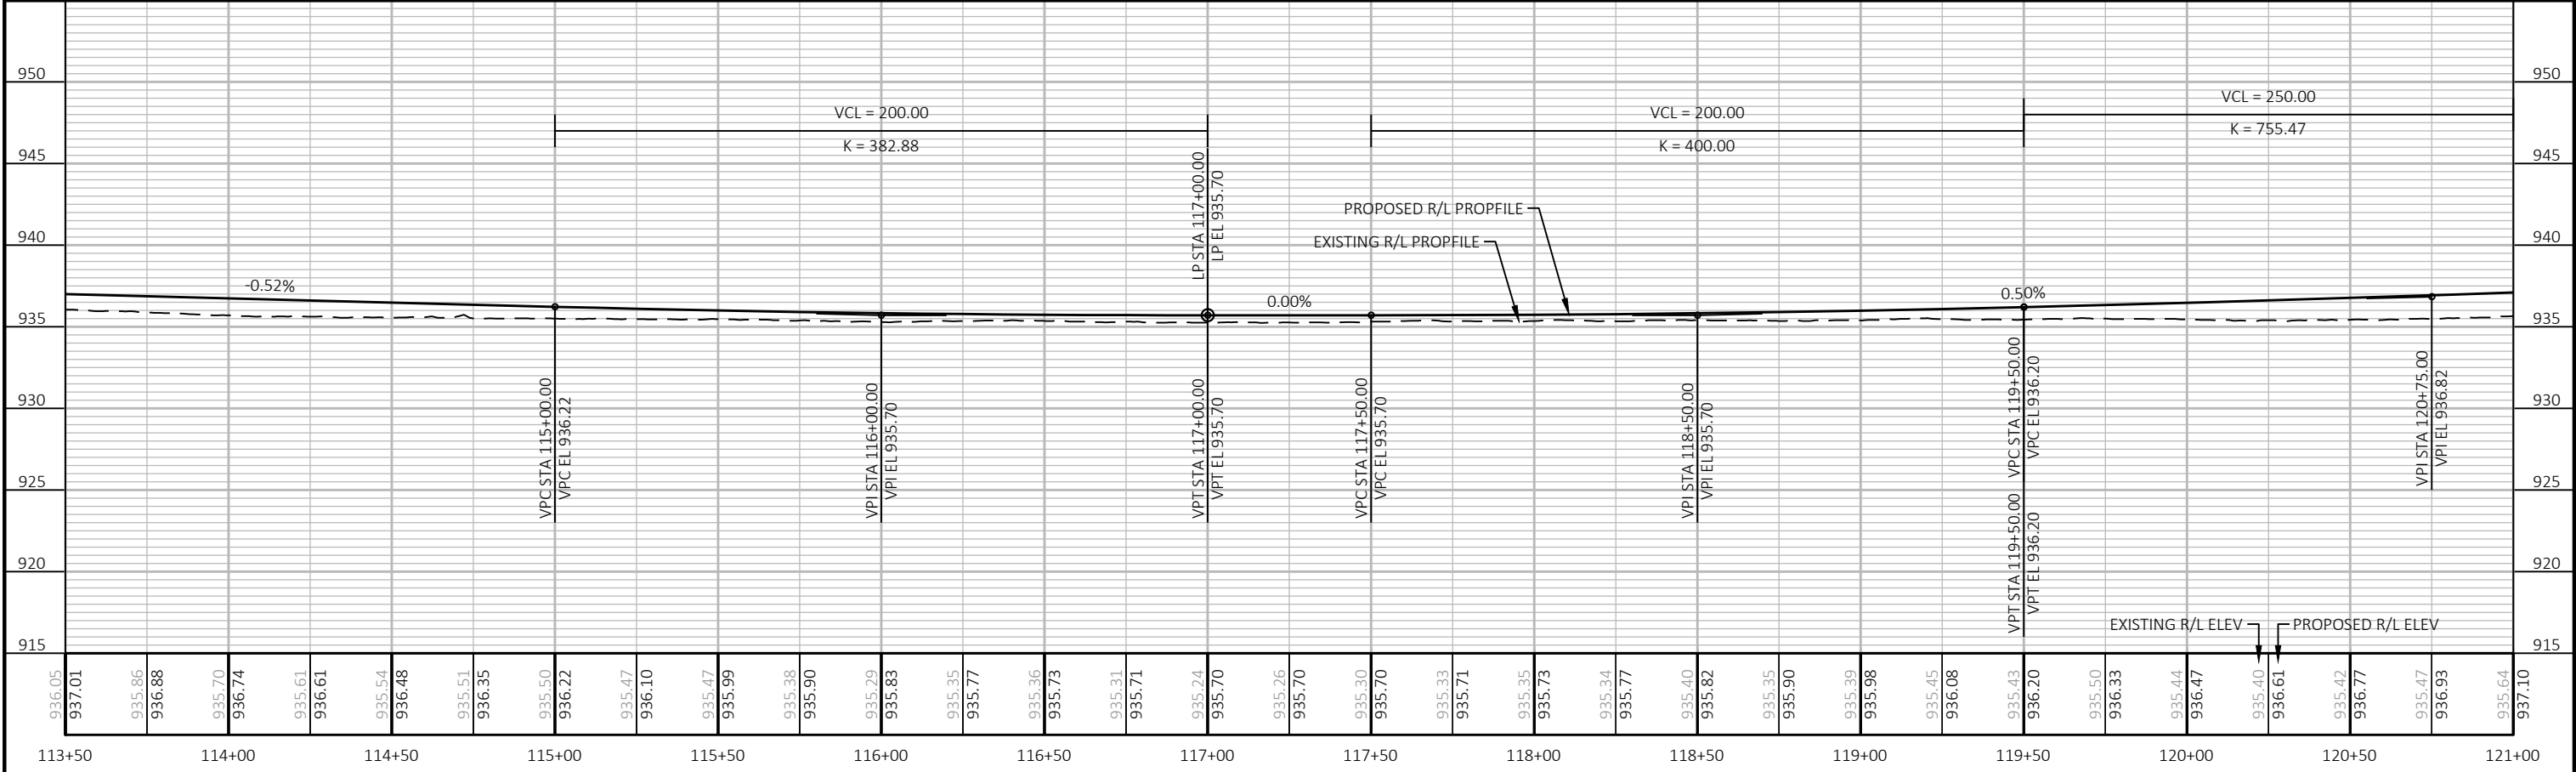
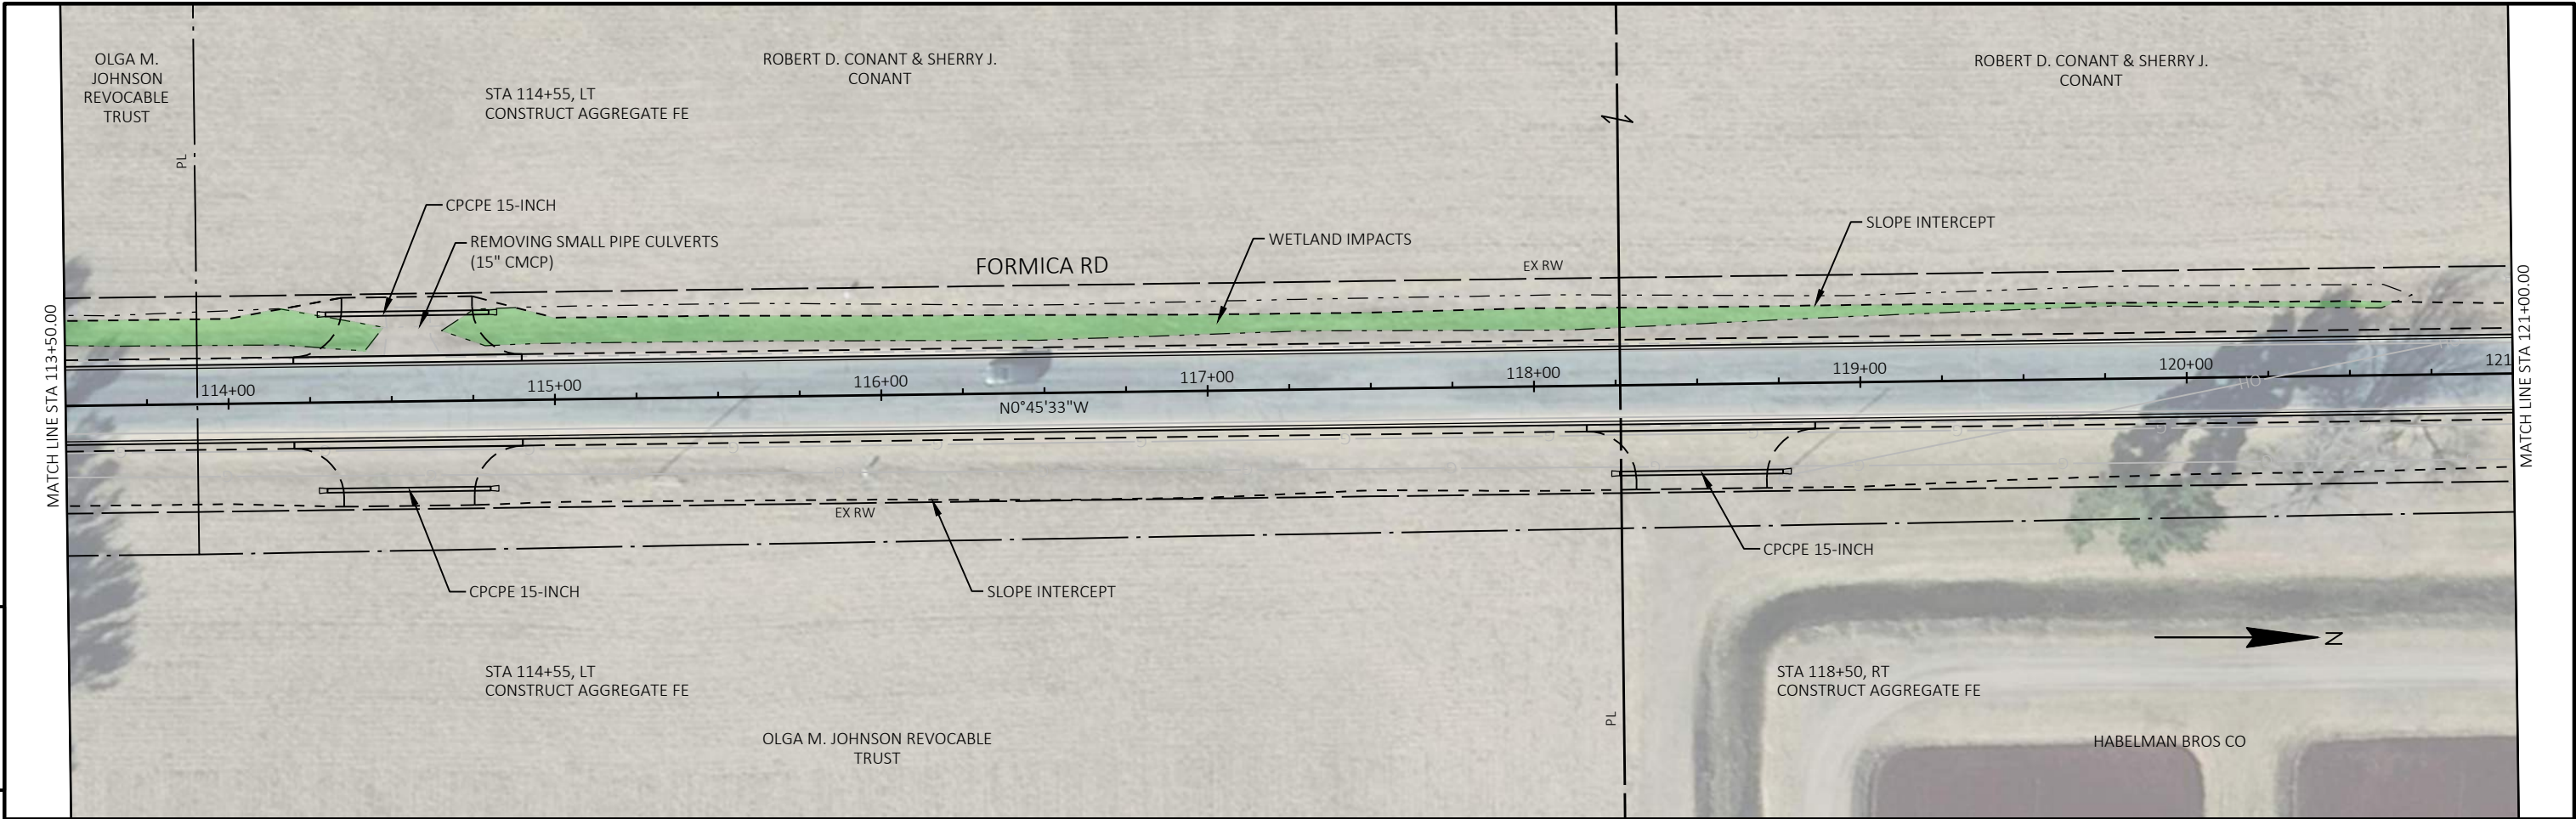


|                  |                          |                |                                |       |   |
|------------------|--------------------------|----------------|--------------------------------|-------|---|
| PROJECT NO: XXXX | HWY: LAGRANGE BYRON ARIP | COUNTY: MONROE | PLAN AND PROFILE: FORMICA ROAD | SHEET | E |
|------------------|--------------------------|----------------|--------------------------------|-------|---|





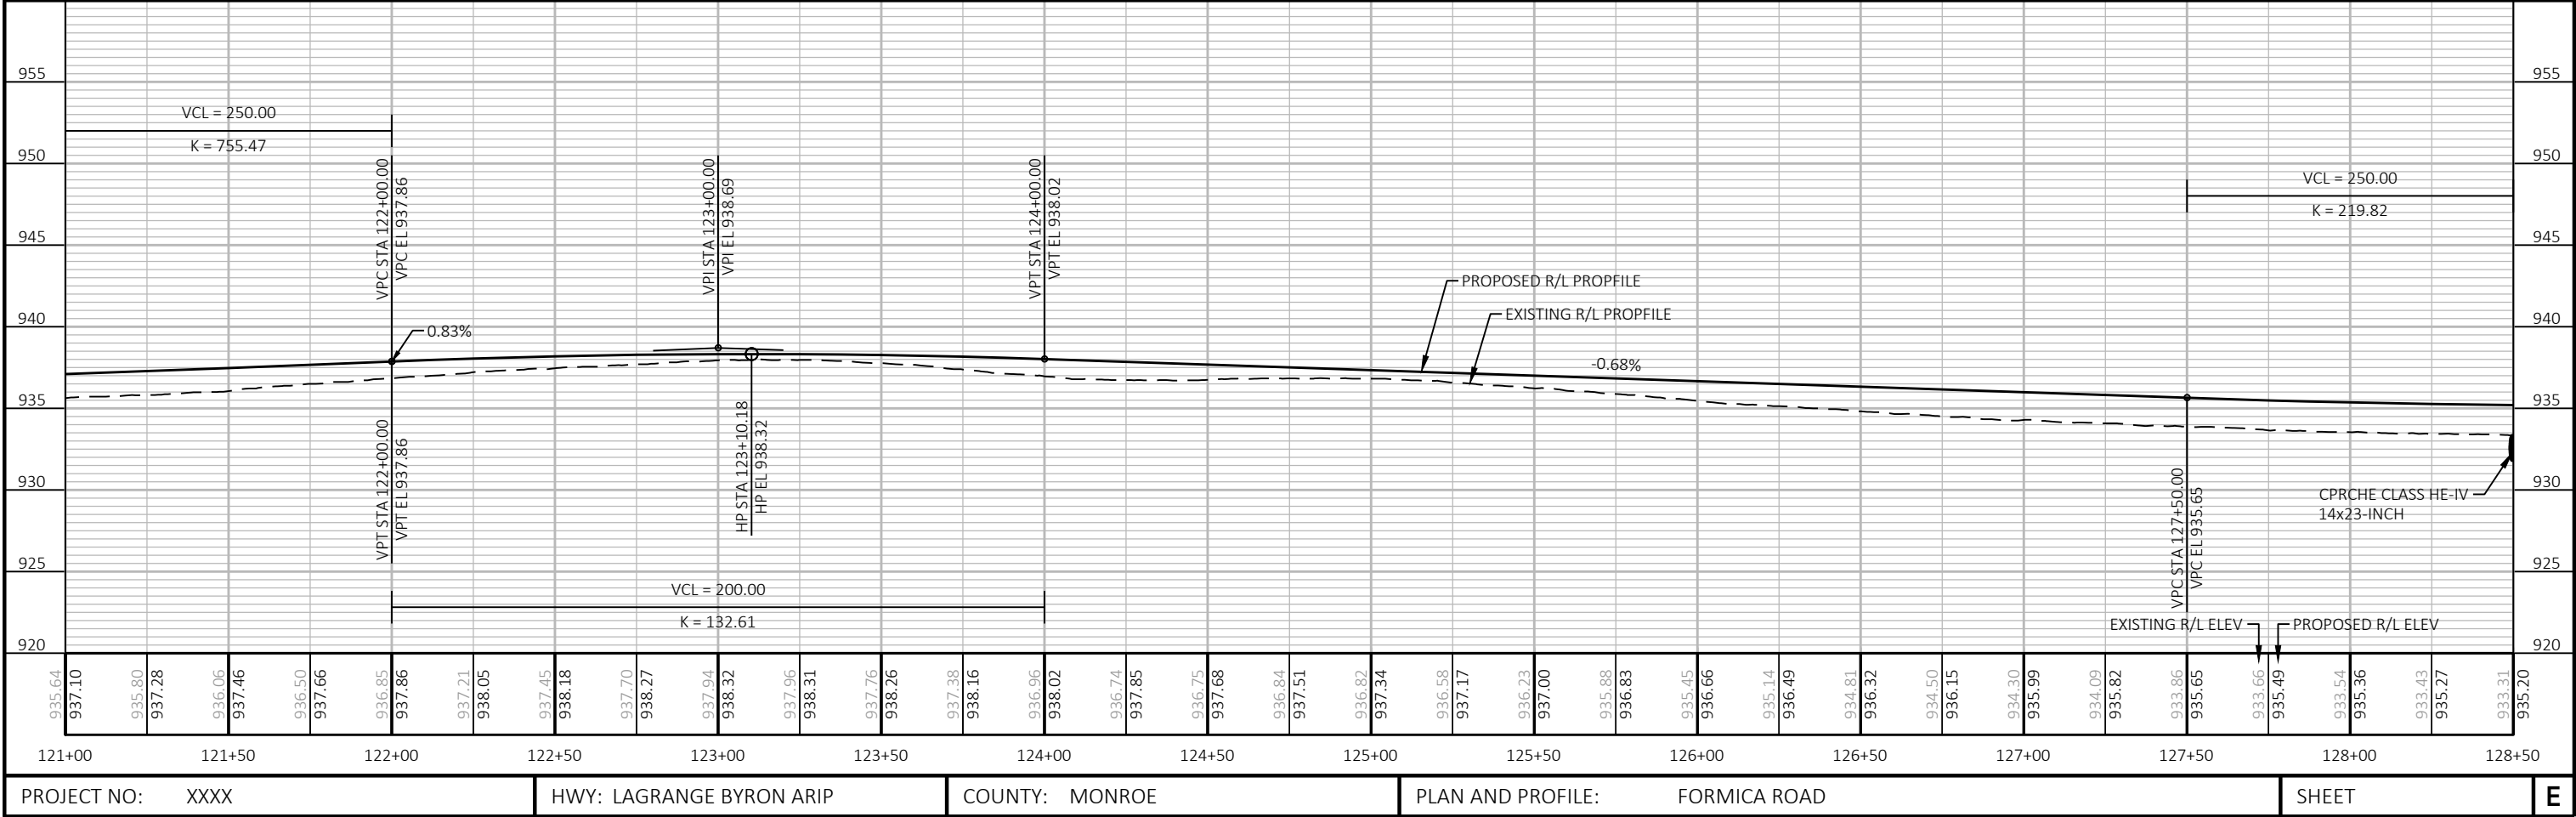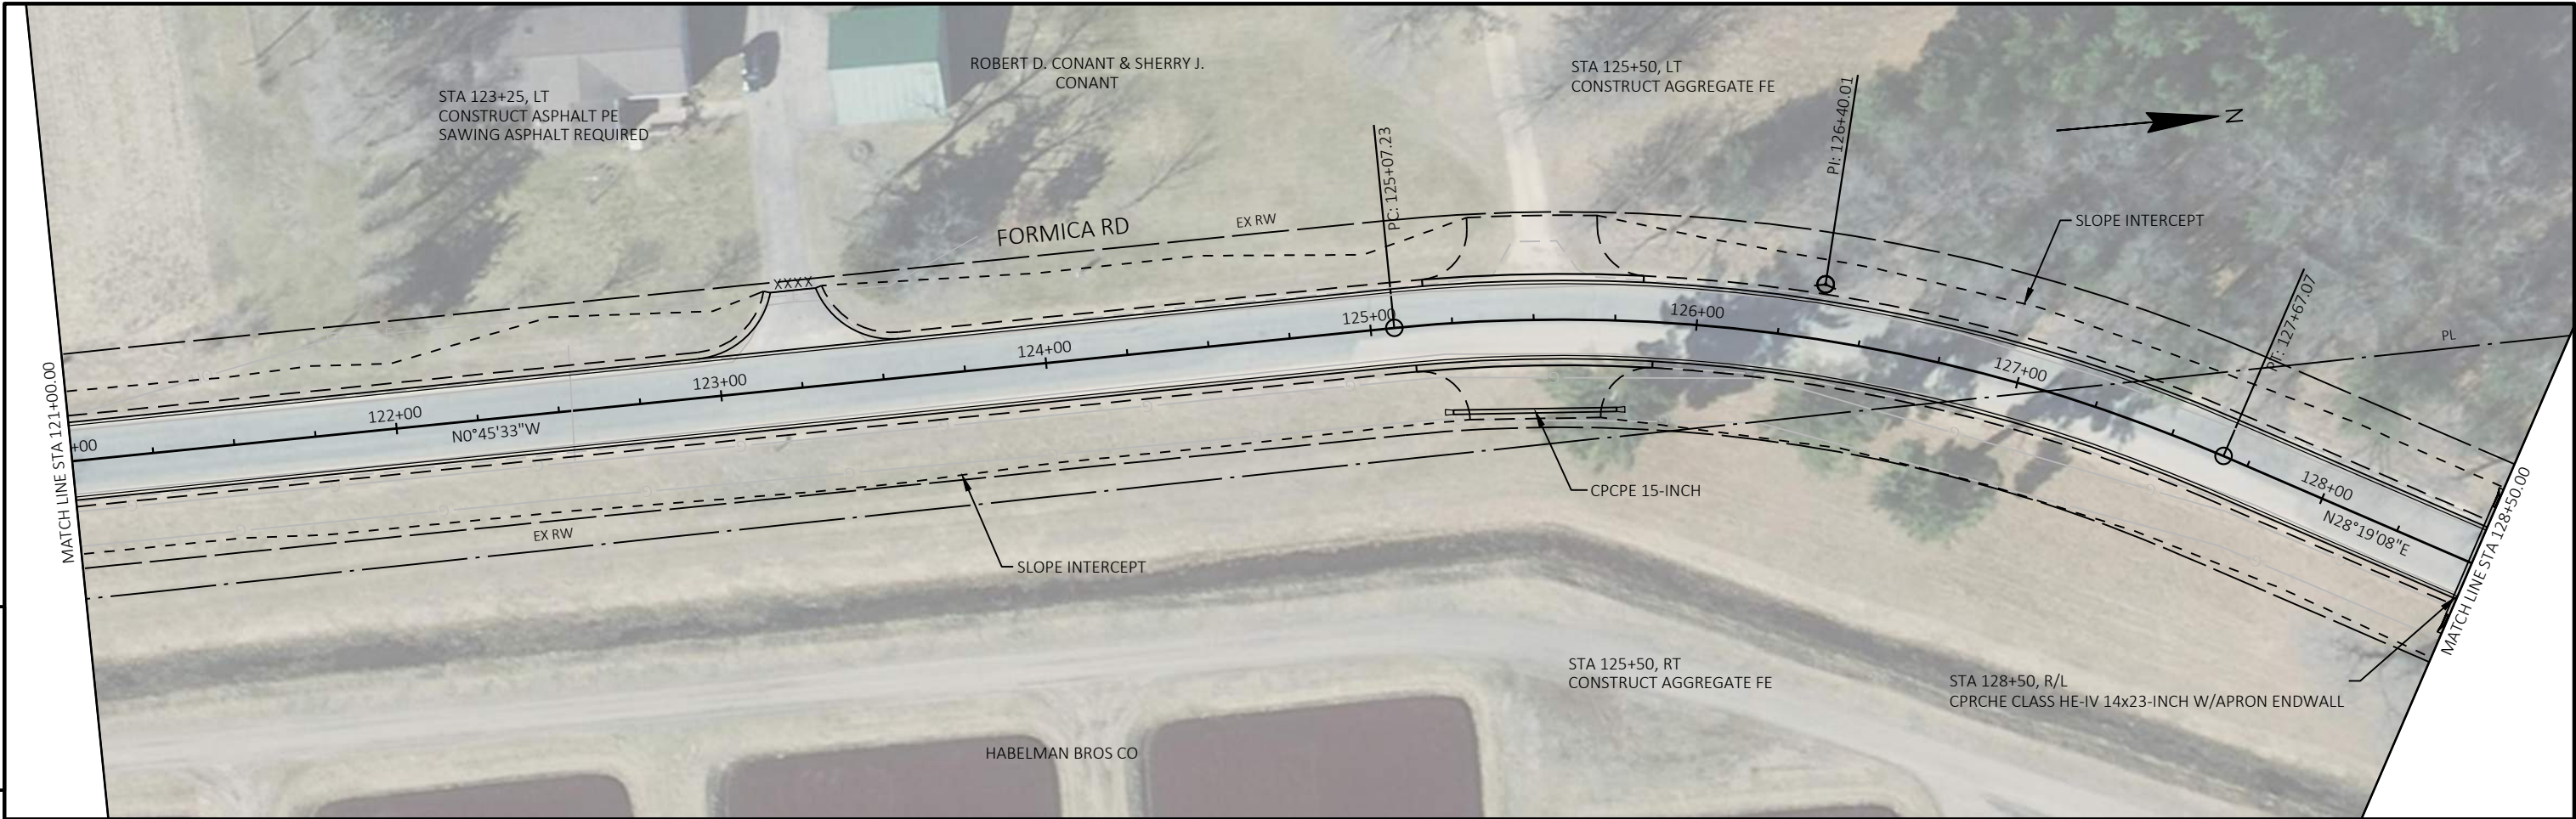





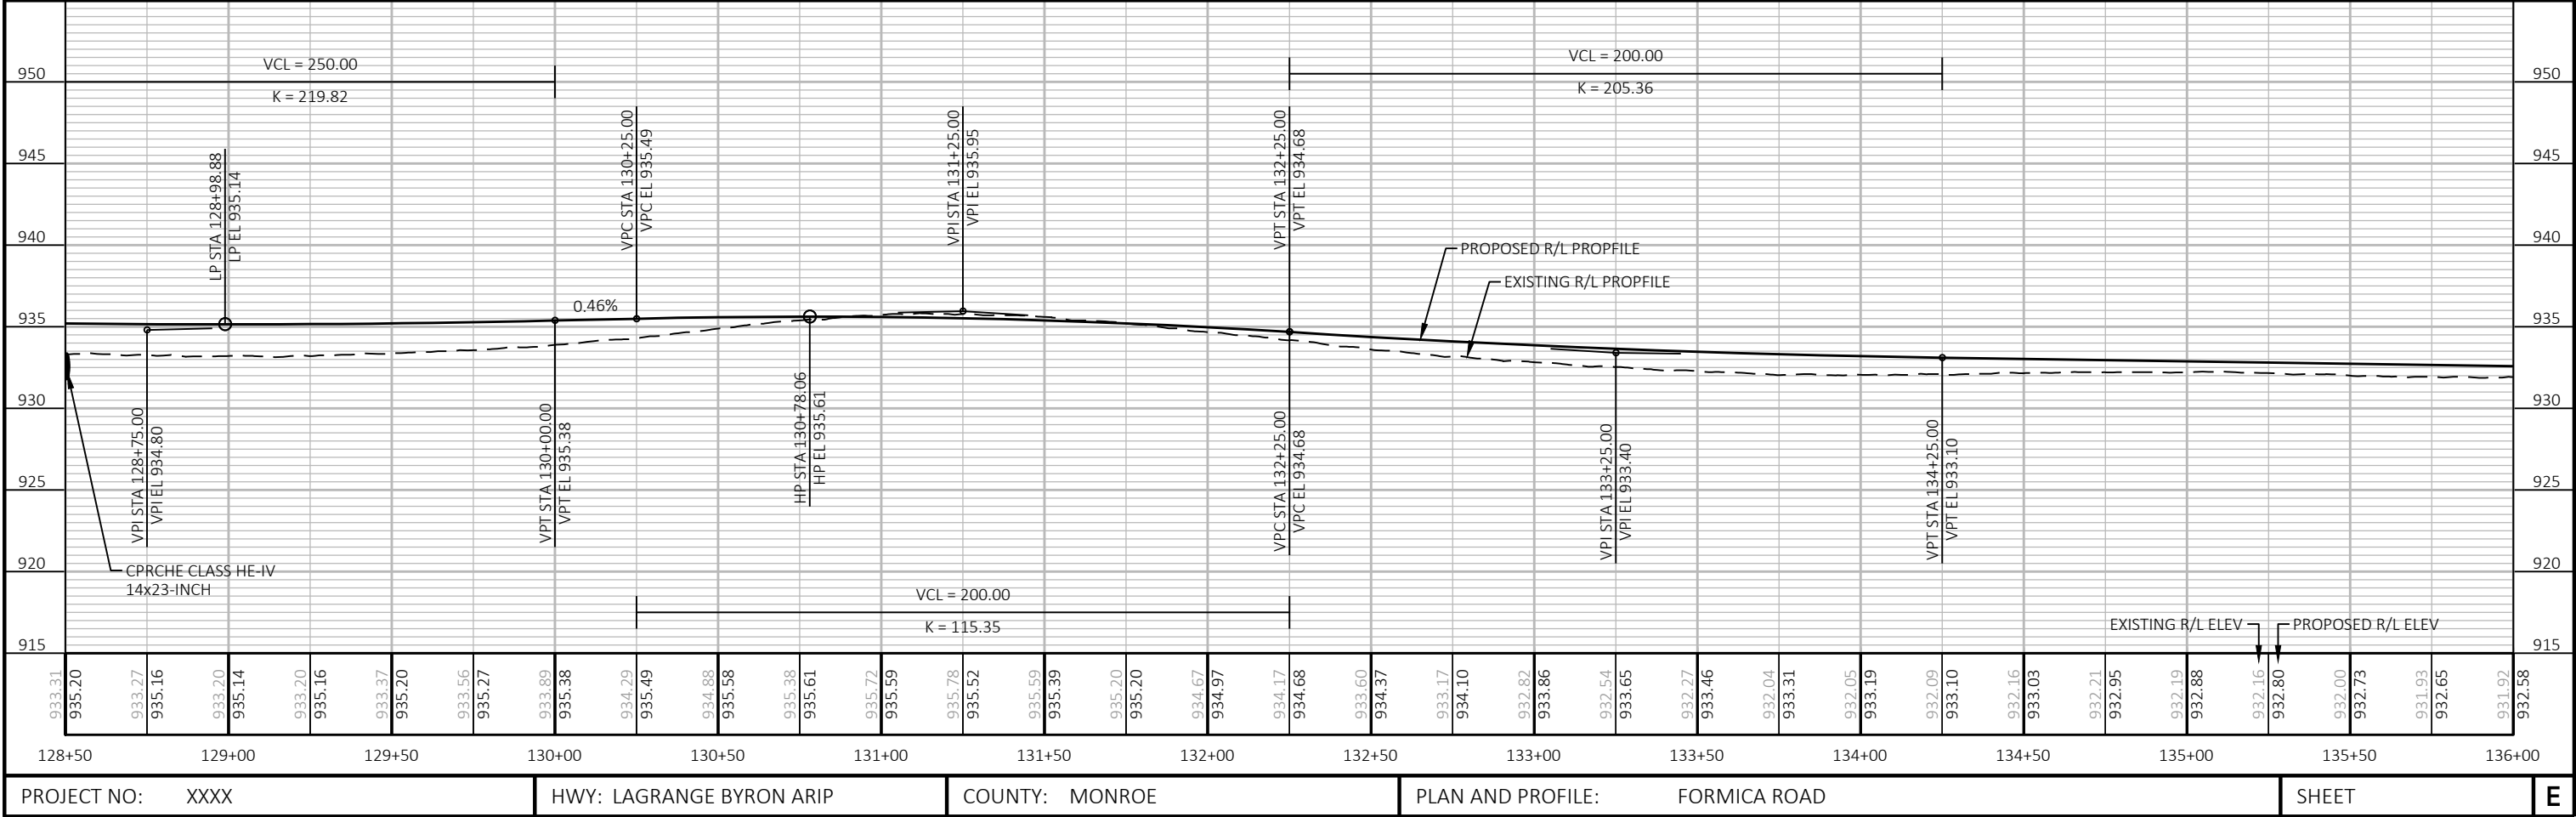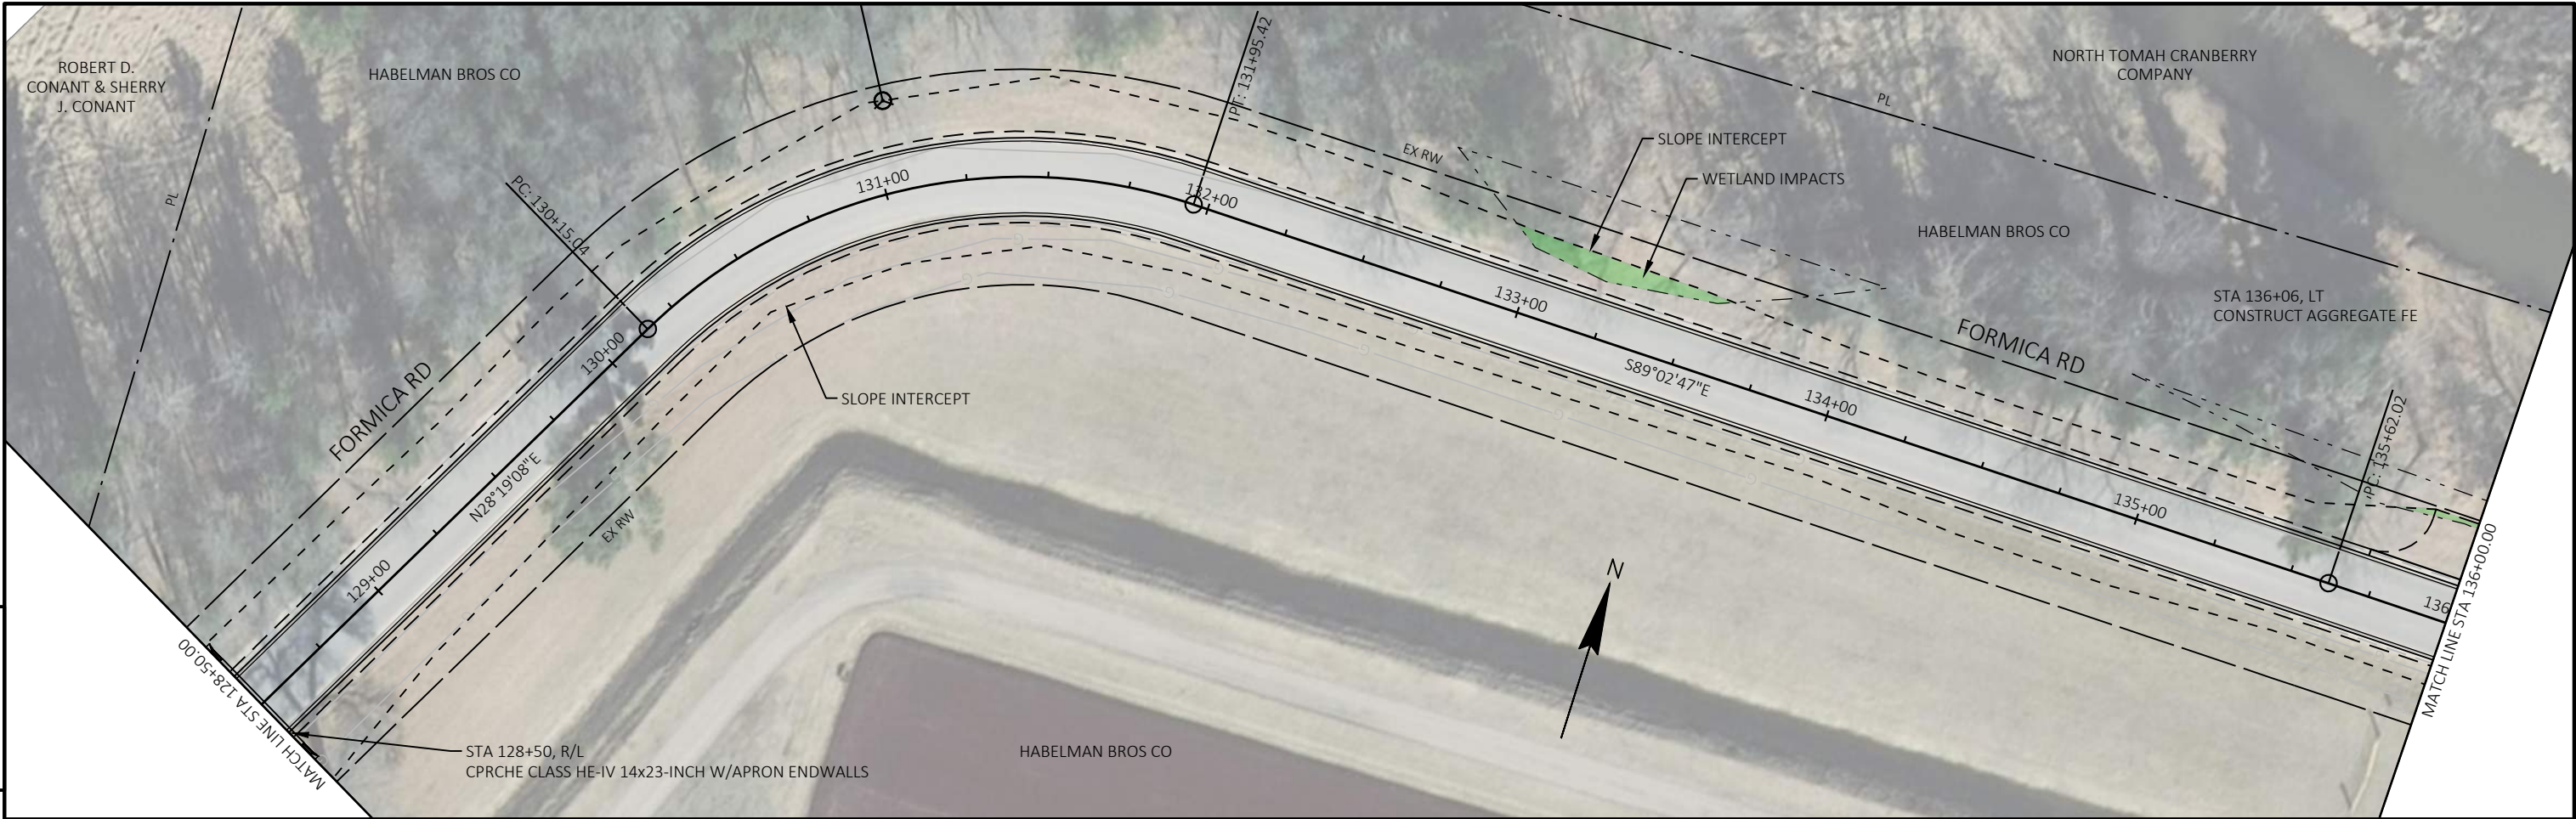



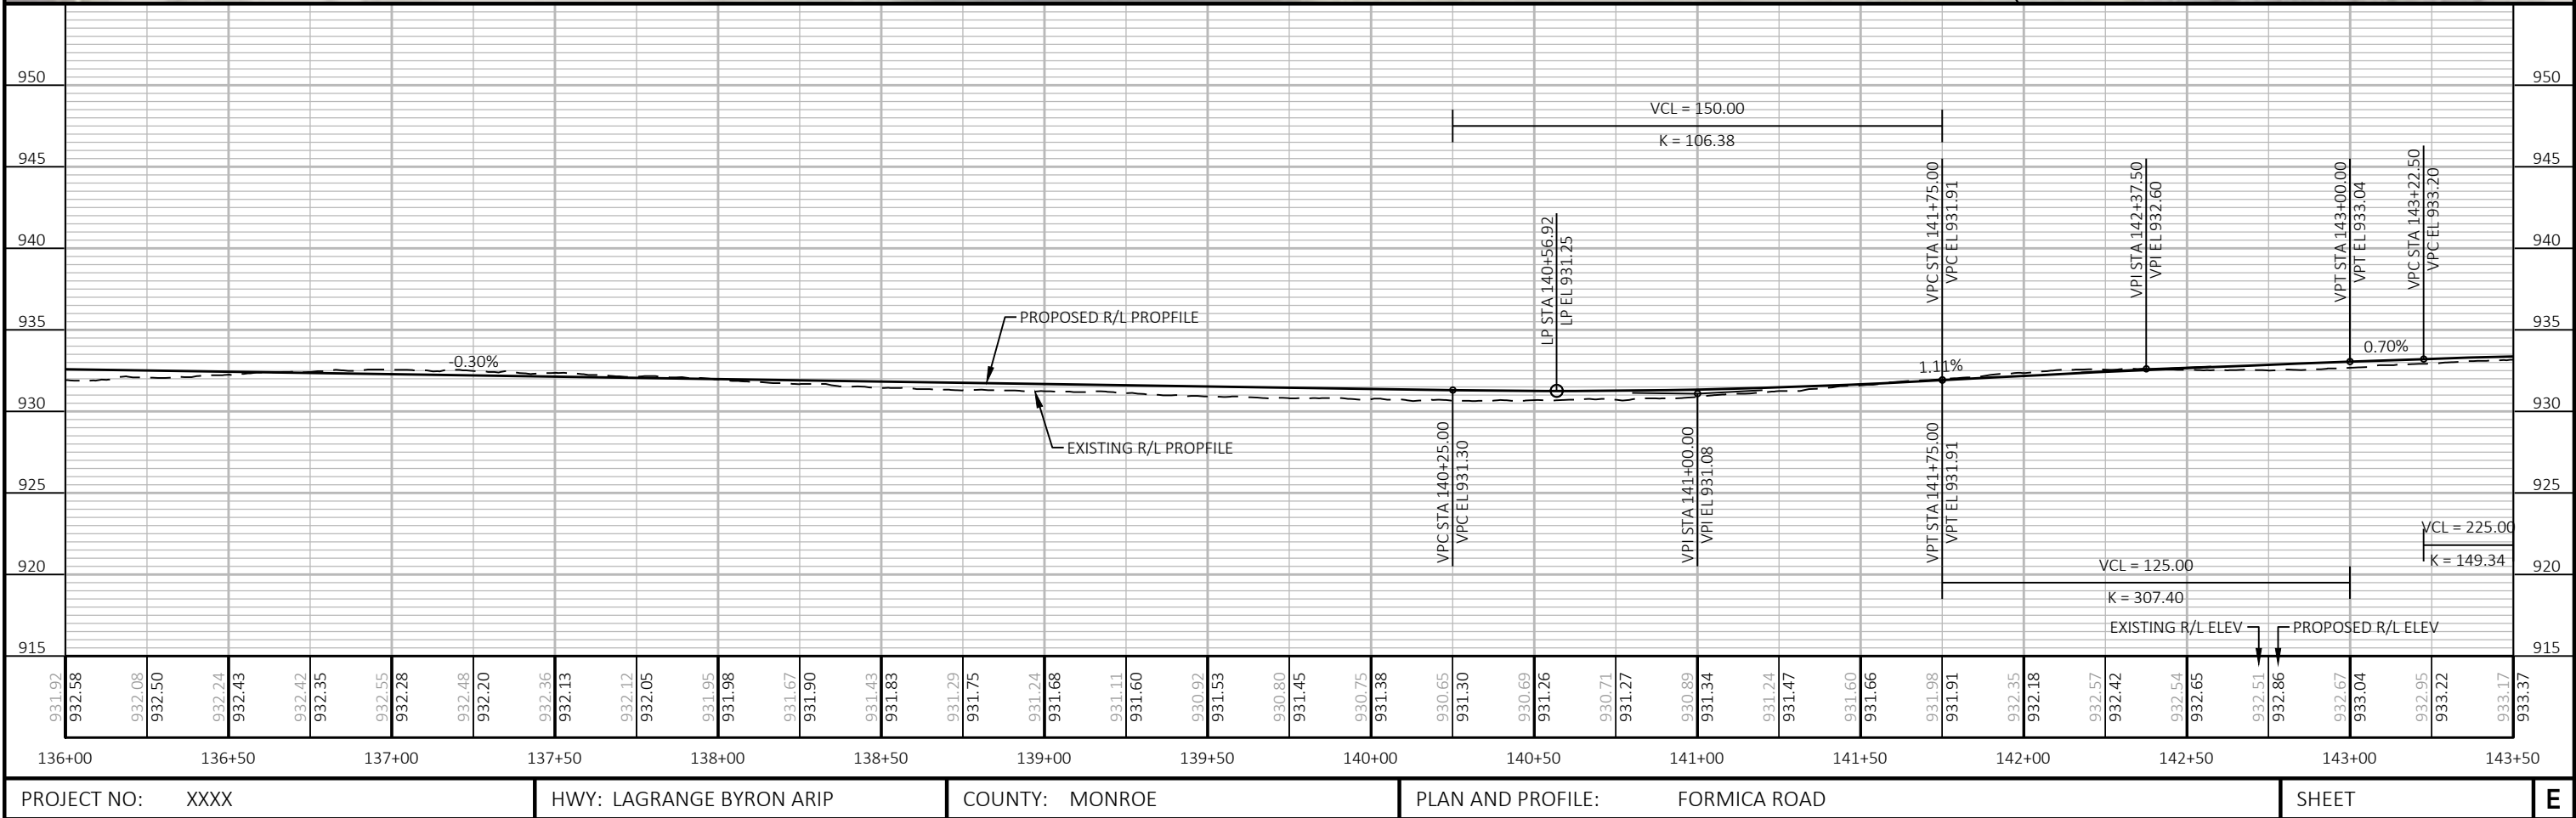
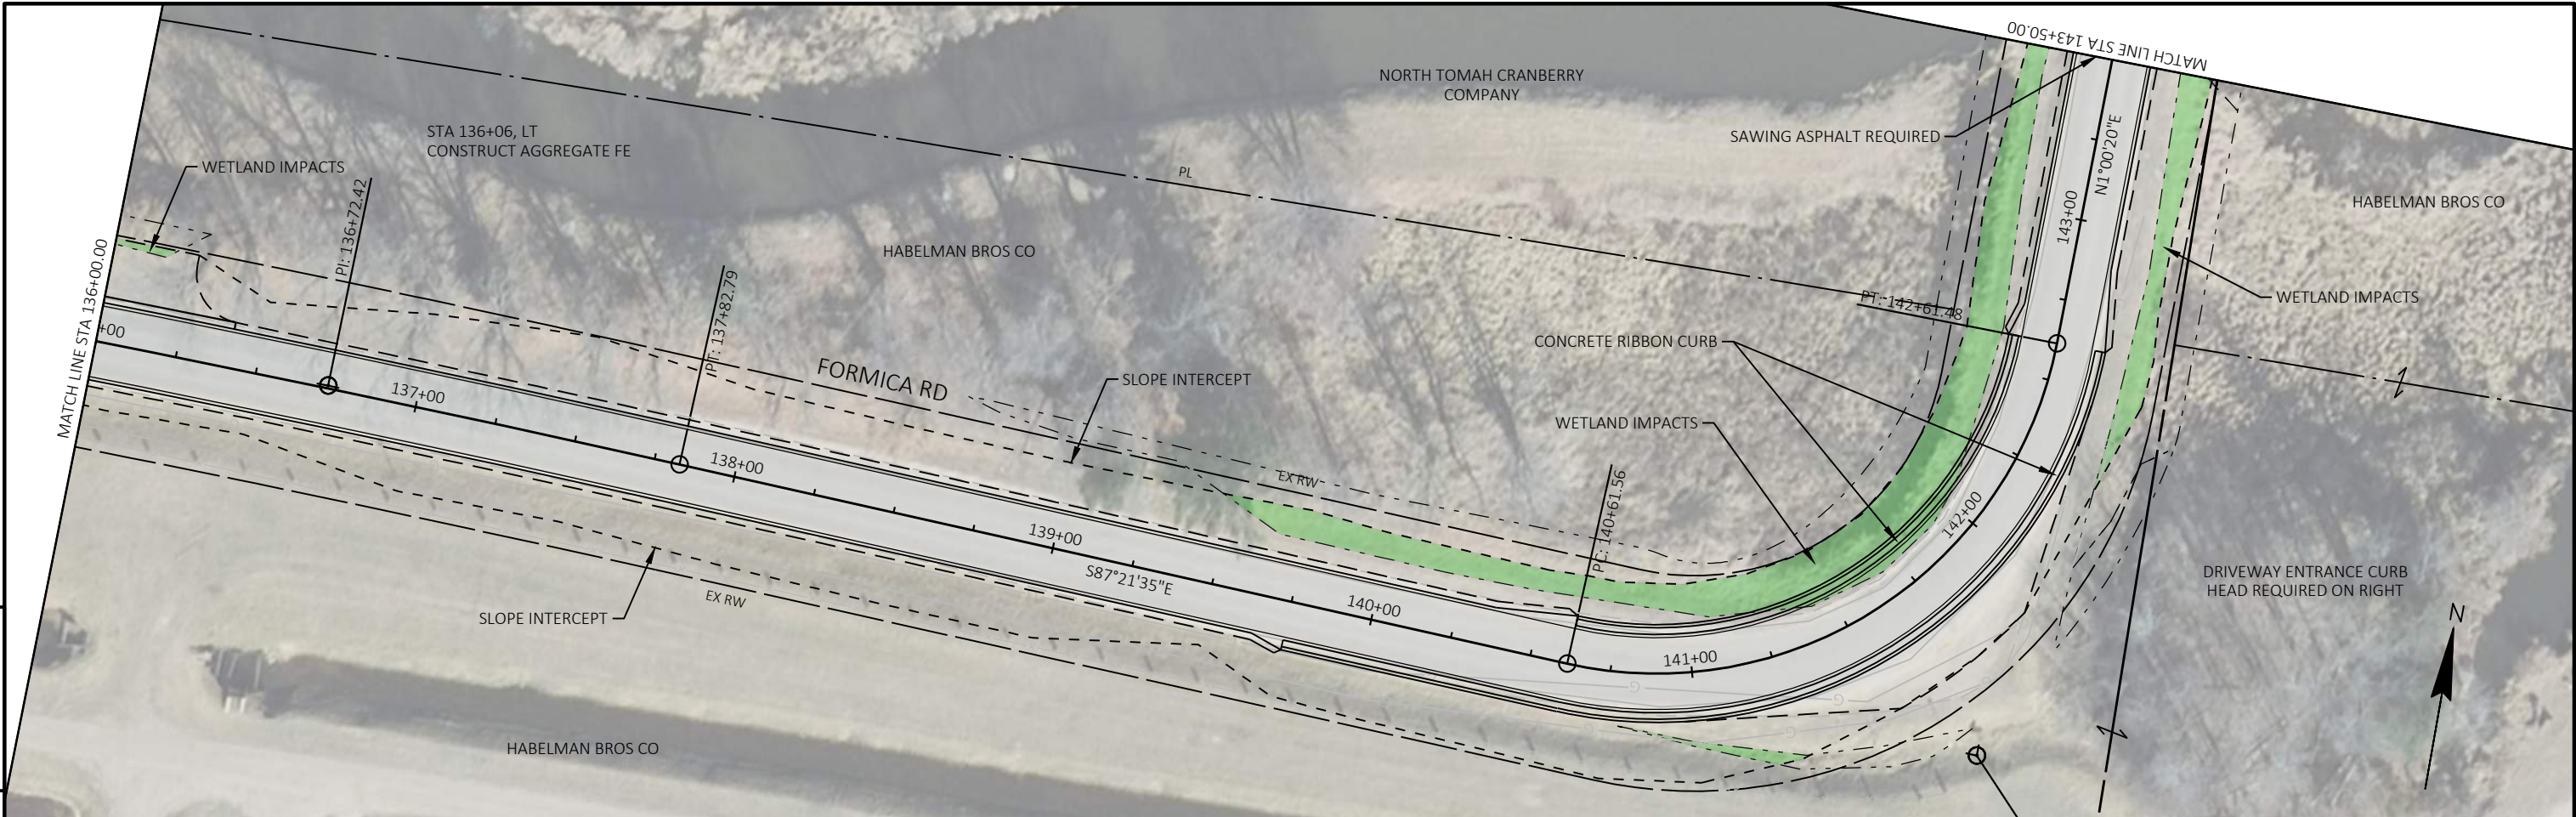




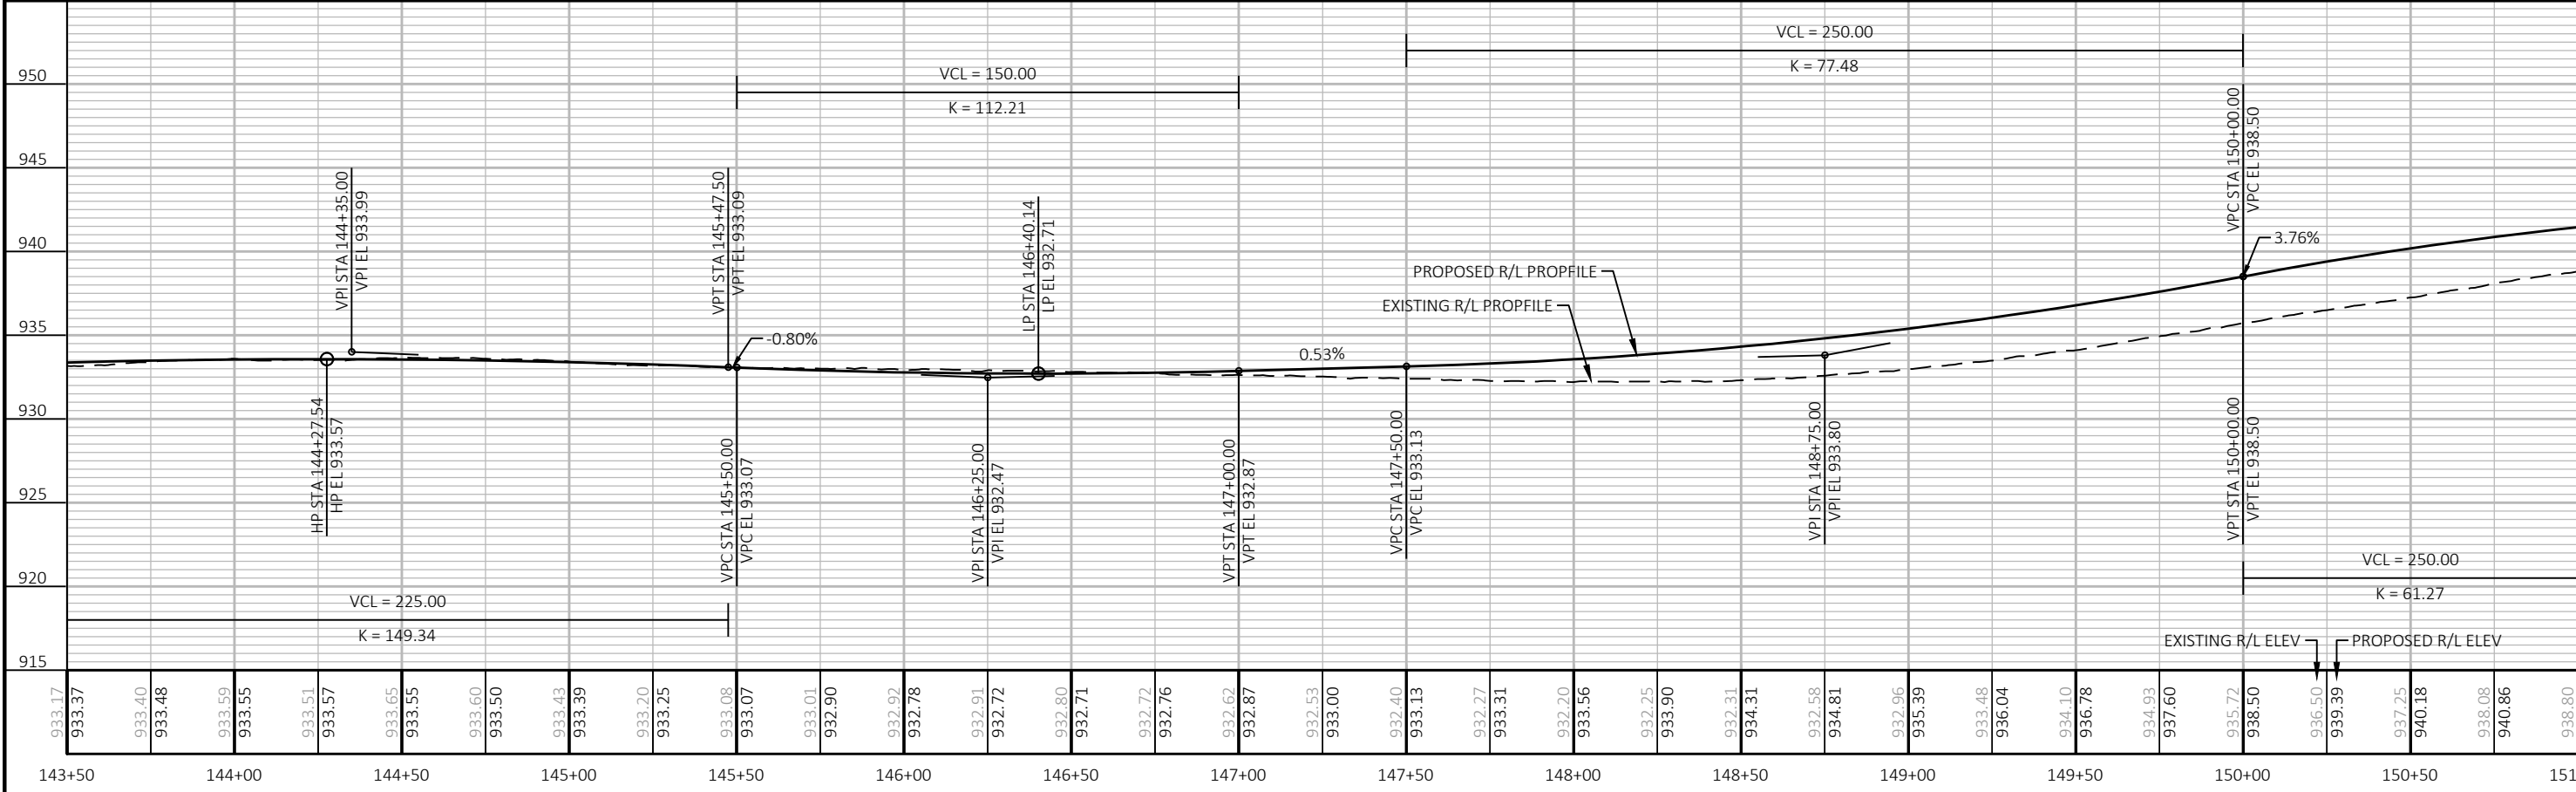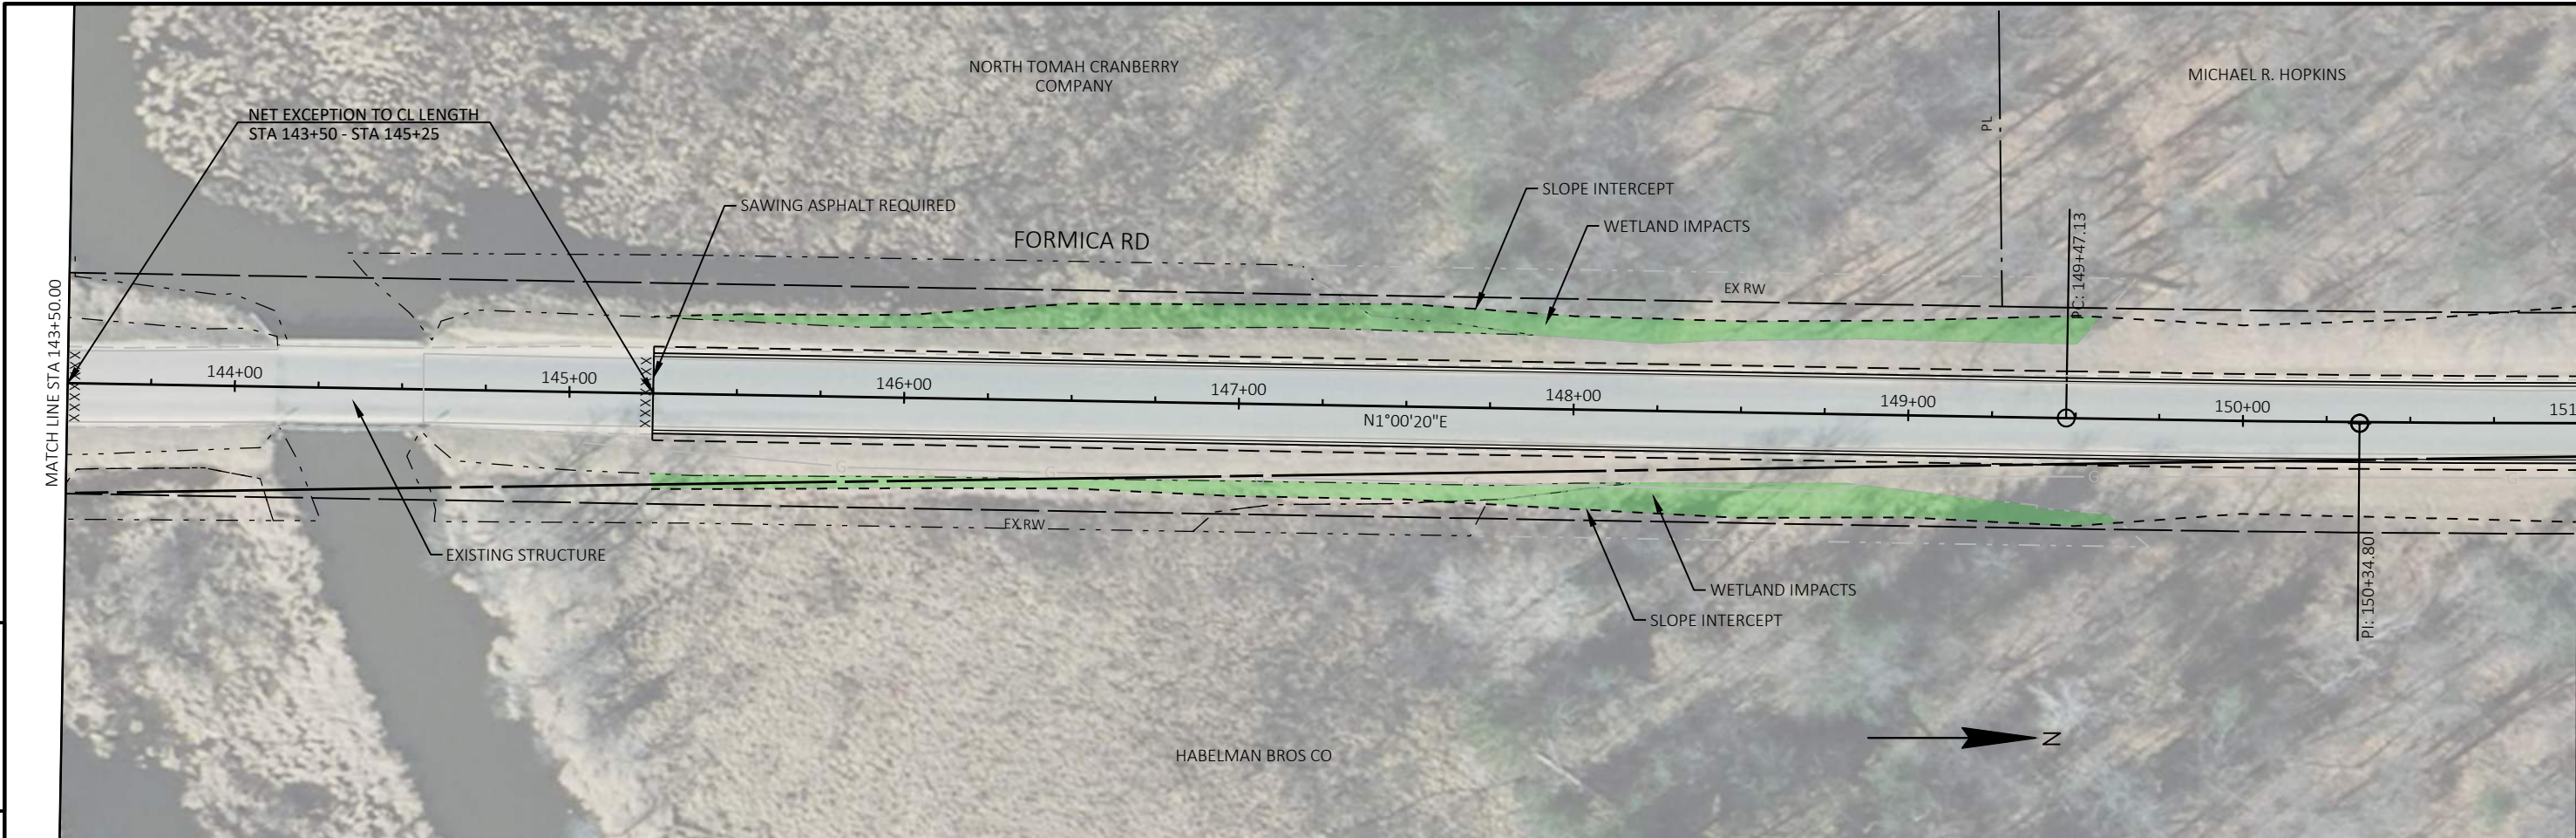

|             |      |      |                     |         |        |                   |              |       |   |
|-------------|------|------|---------------------|---------|--------|-------------------|--------------|-------|---|
| PROJECT NO: | XXXX | HWY: | LAGRANGE BYRON ARIP | COUNTY: | MONROE | PLAN AND PROFILE: | FORMICA ROAD | SHEET | E |
|-------------|------|------|---------------------|---------|--------|-------------------|--------------|-------|---|



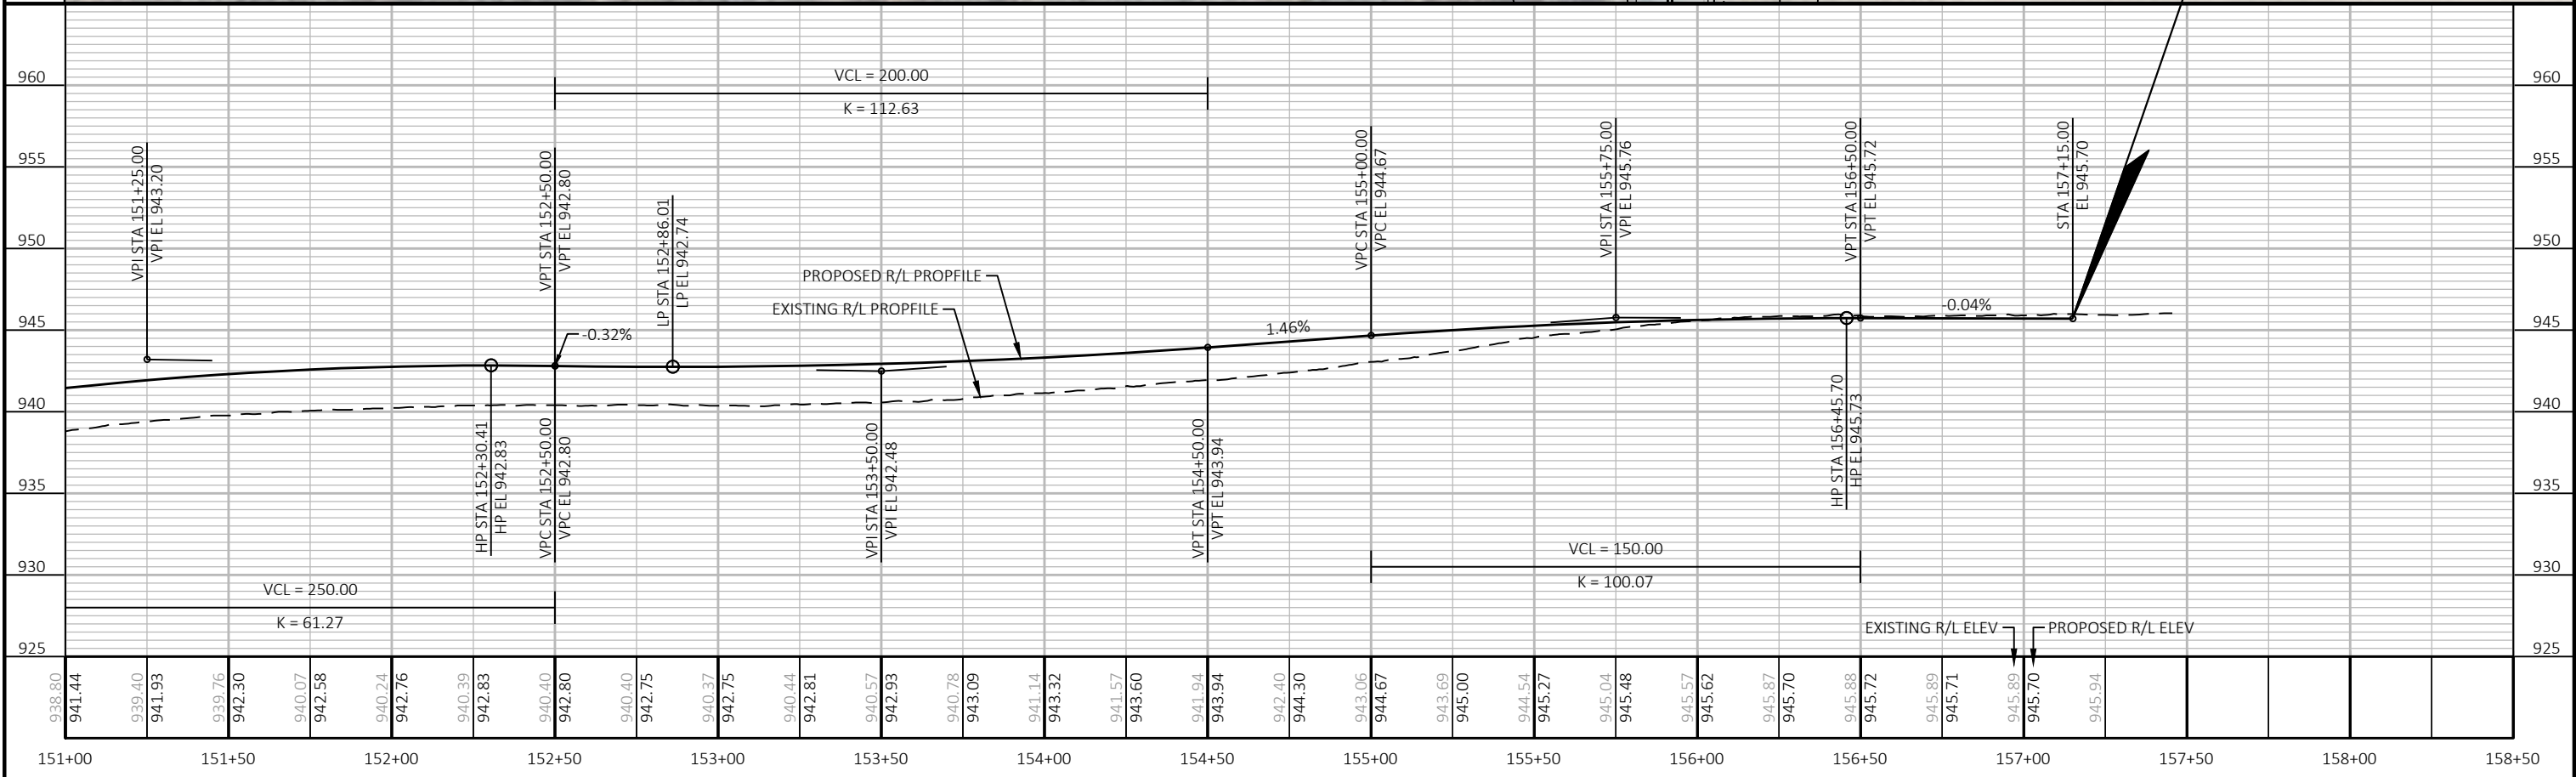
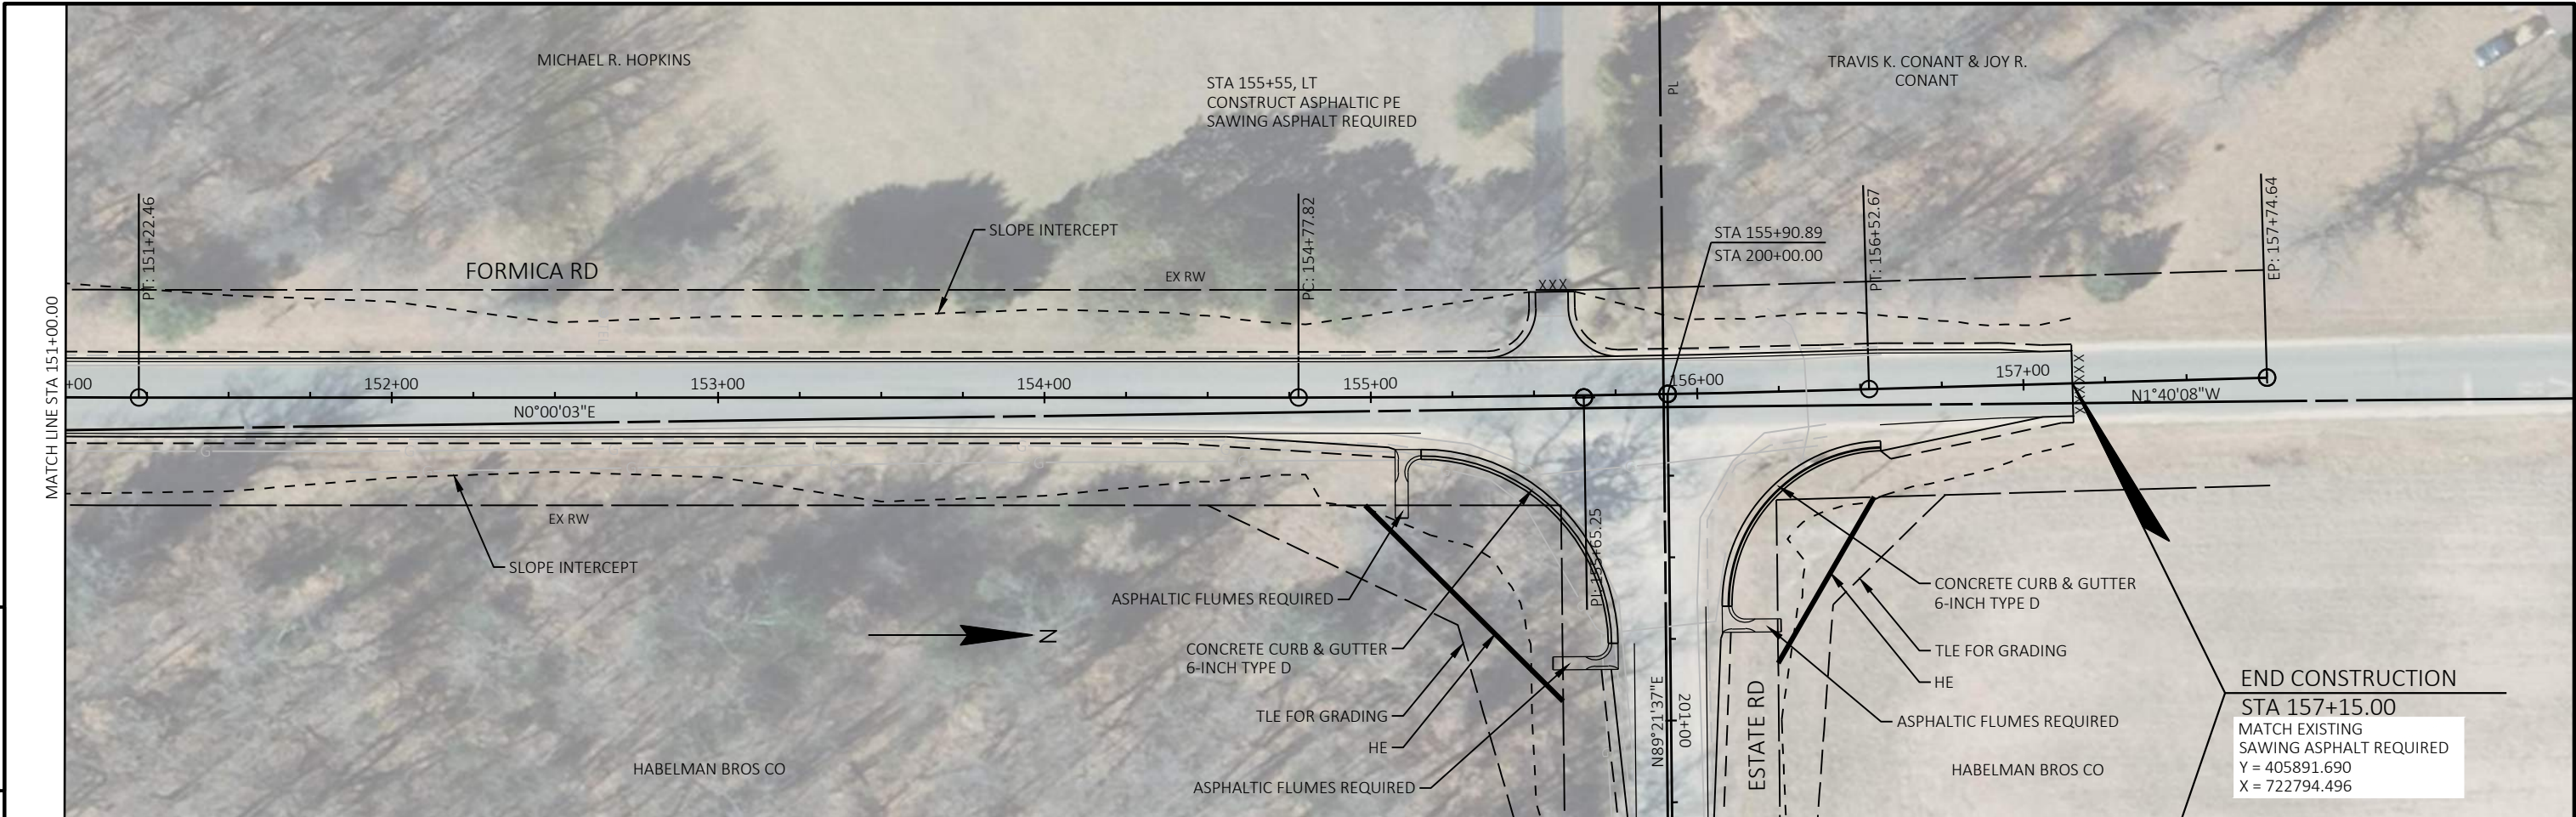


|             |      |      |                     |         |        |                   |              |       |   |
|-------------|------|------|---------------------|---------|--------|-------------------|--------------|-------|---|
| PROJECT NO: | XXXX | HWY: | LAGRANGE BYRON ARIP | COUNTY: | MONROE | PLAN AND PROFILE: | FORMICA ROAD | SHEET | E |
|-------------|------|------|---------------------|---------|--------|-------------------|--------------|-------|---|







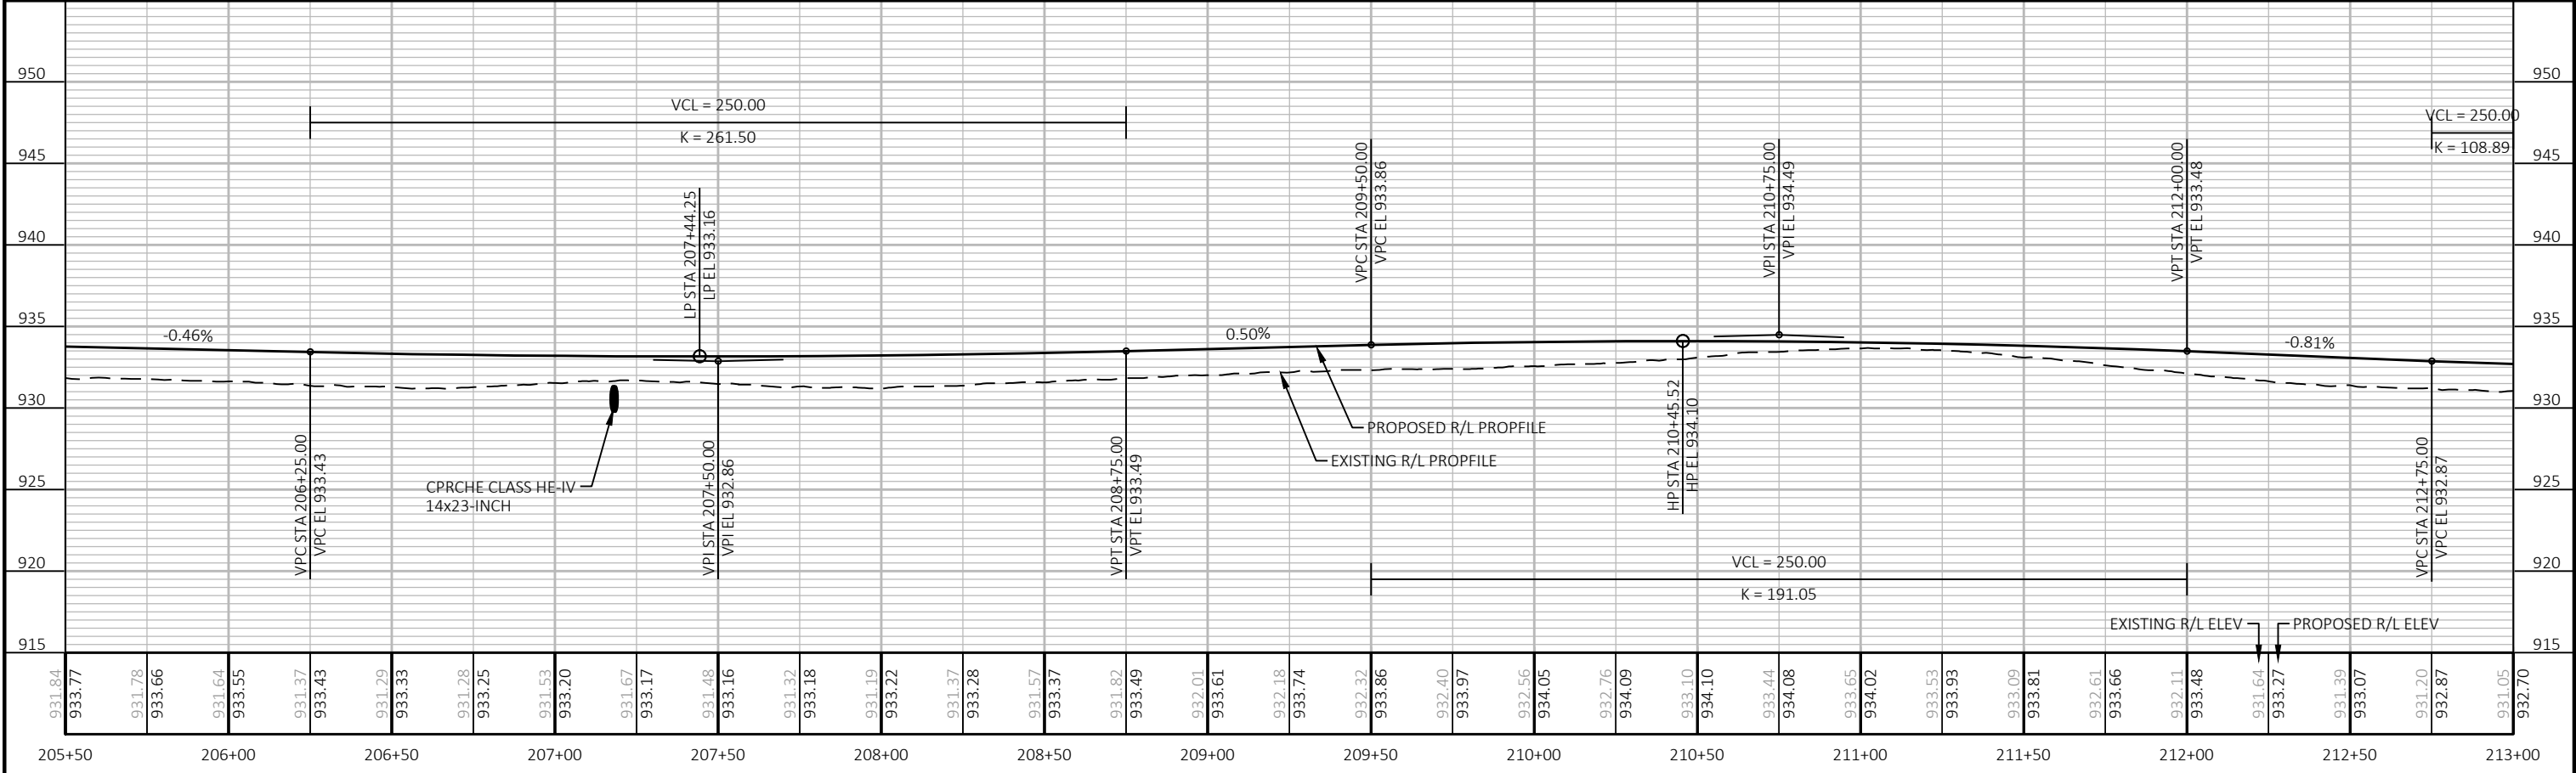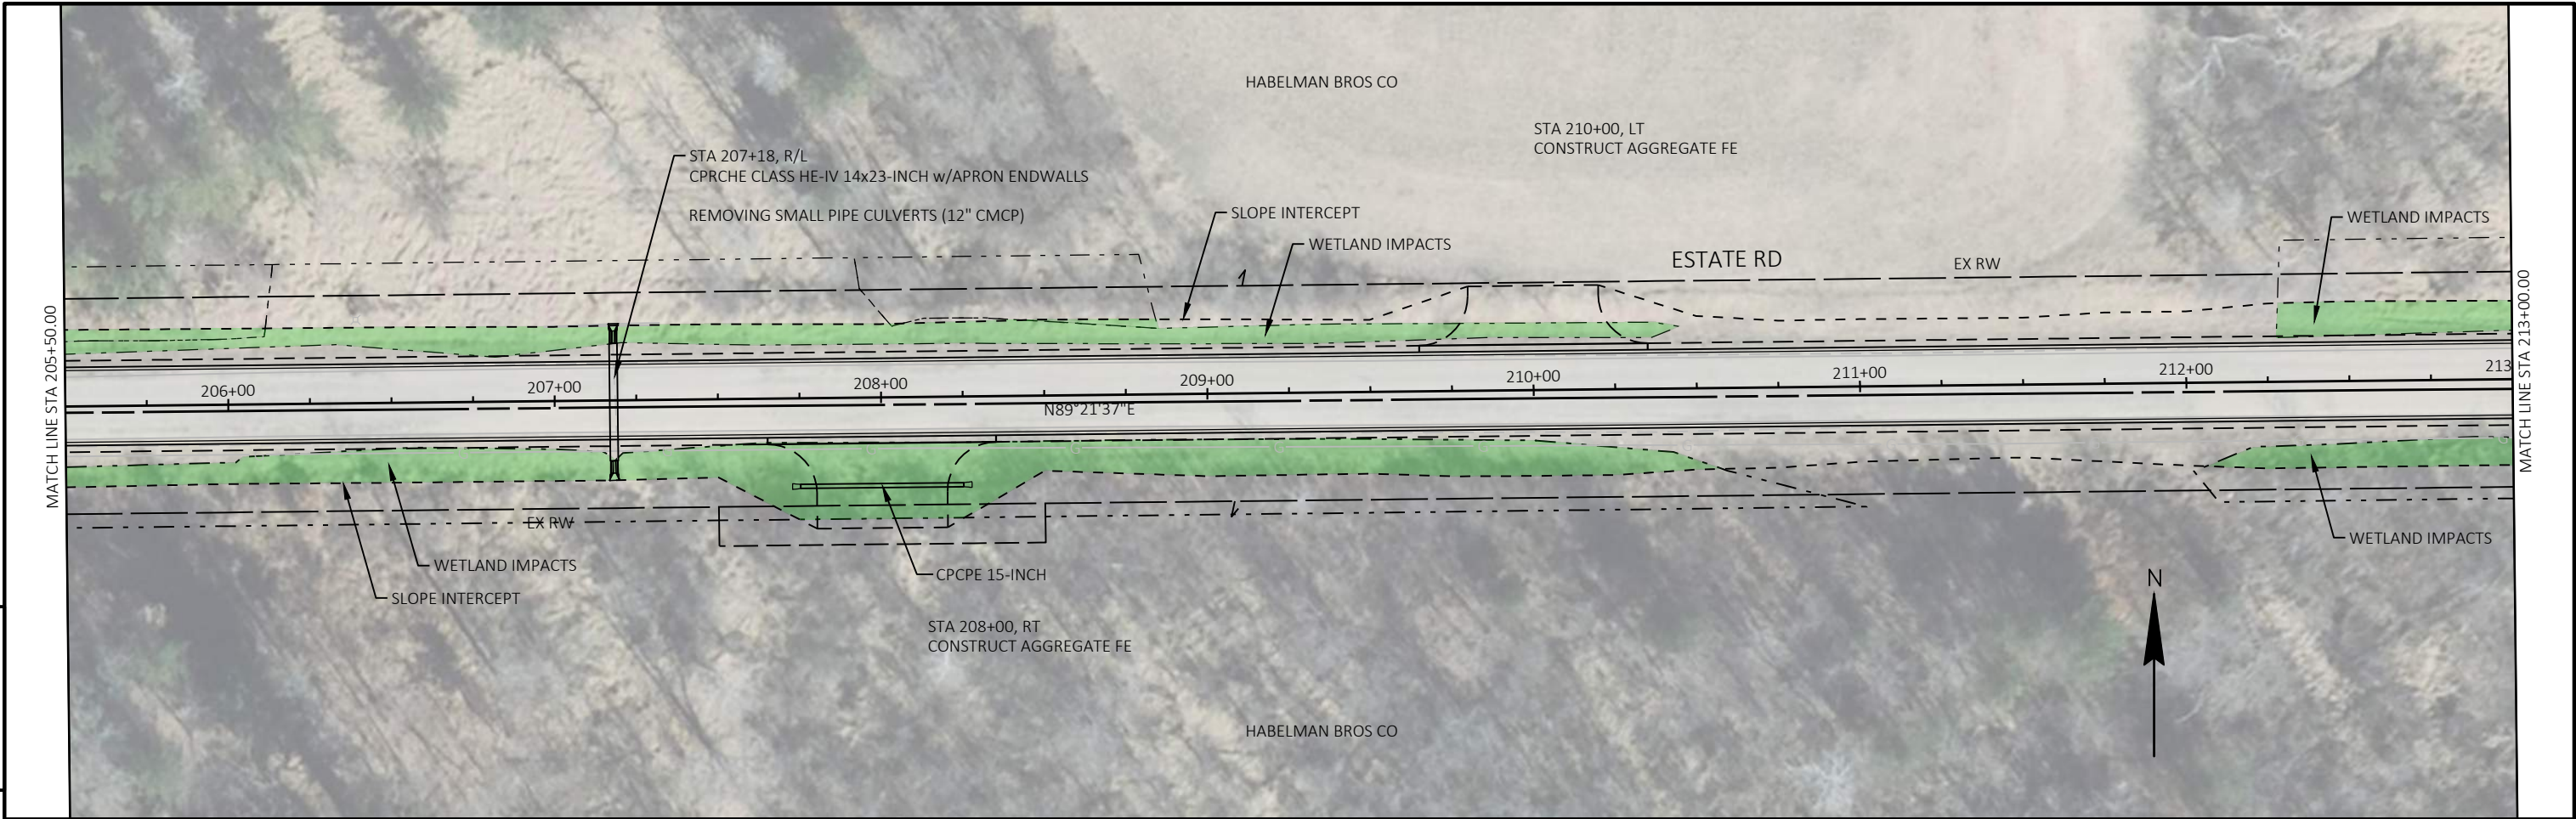


|             |      |      |                     |         |        |                   |                              |       |   |
|-------------|------|------|---------------------|---------|--------|-------------------|------------------------------|-------|---|
| PROJECT NO: | XXXX | HWY: | LAGRANGE BYRON ARIP | COUNTY: | MONROE | PLAN AND PROFILE: | ESTATE ROAD AND ESSEX AVENUE | SHEET | E |
|-------------|------|------|---------------------|---------|--------|-------------------|------------------------------|-------|---|











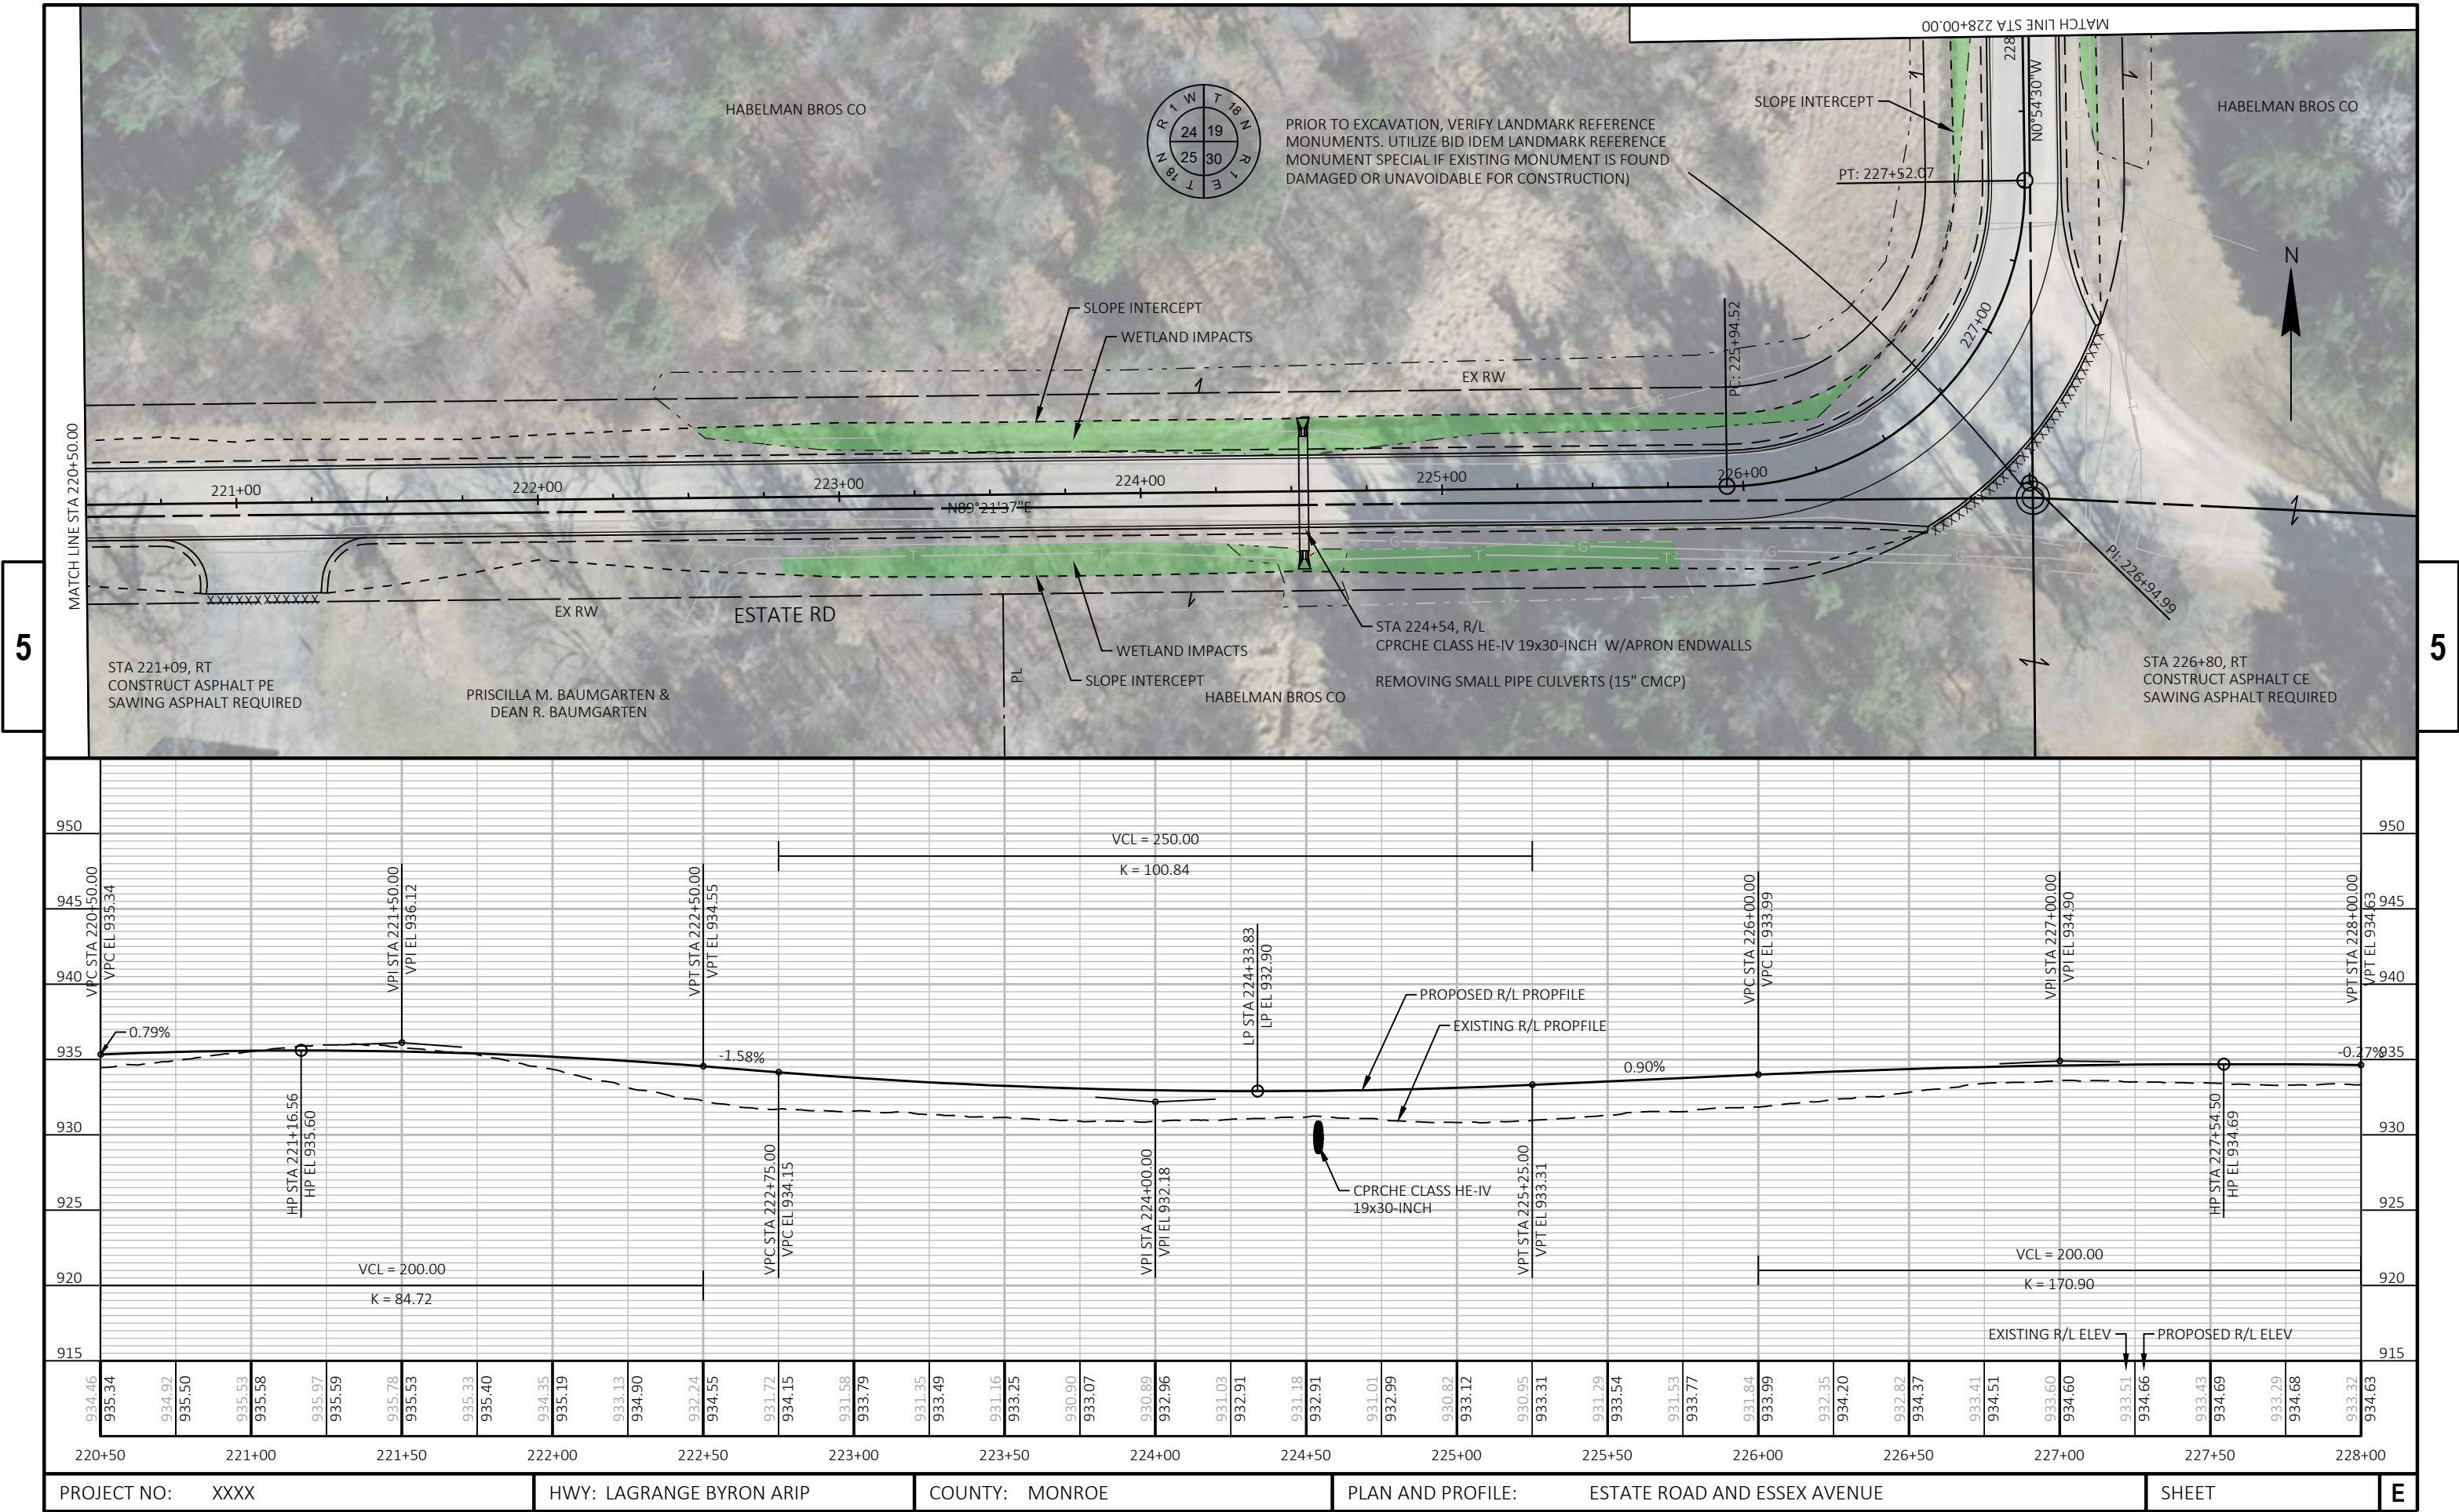



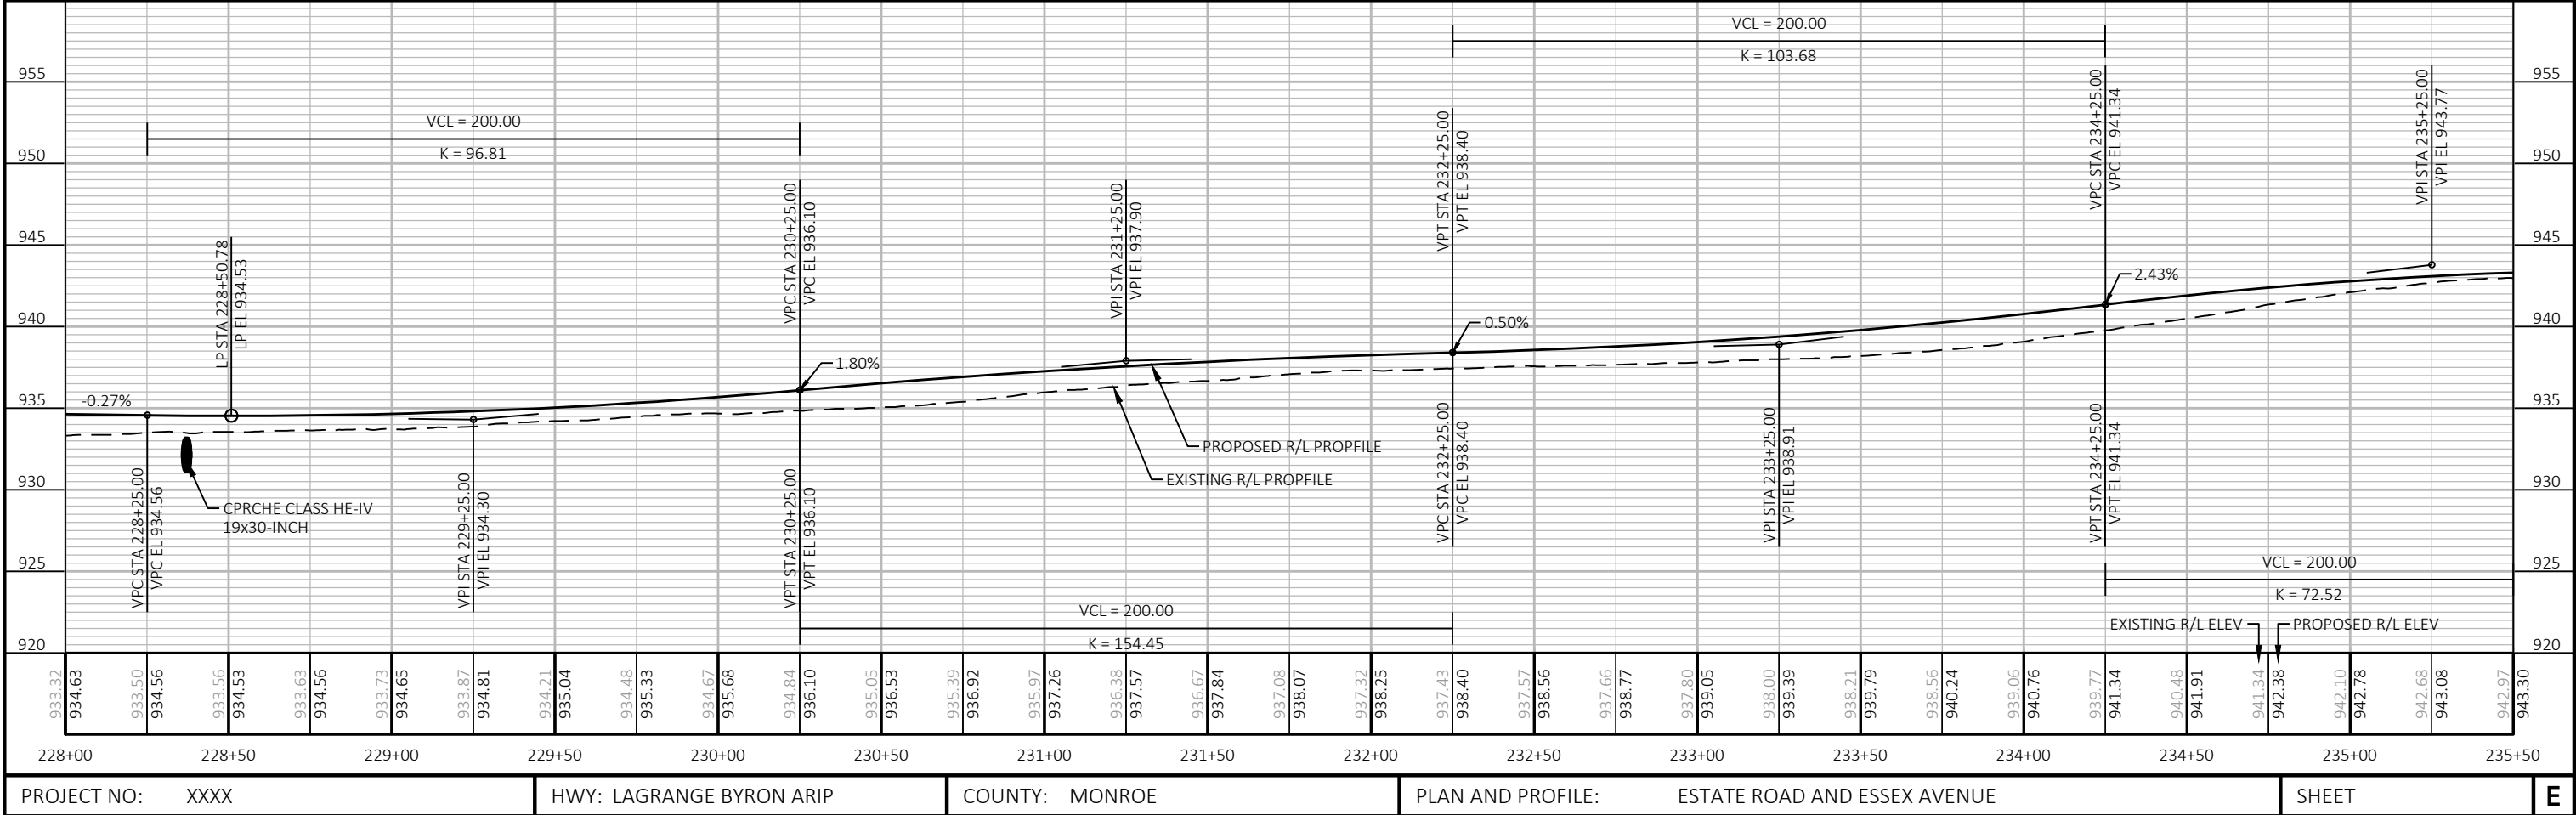
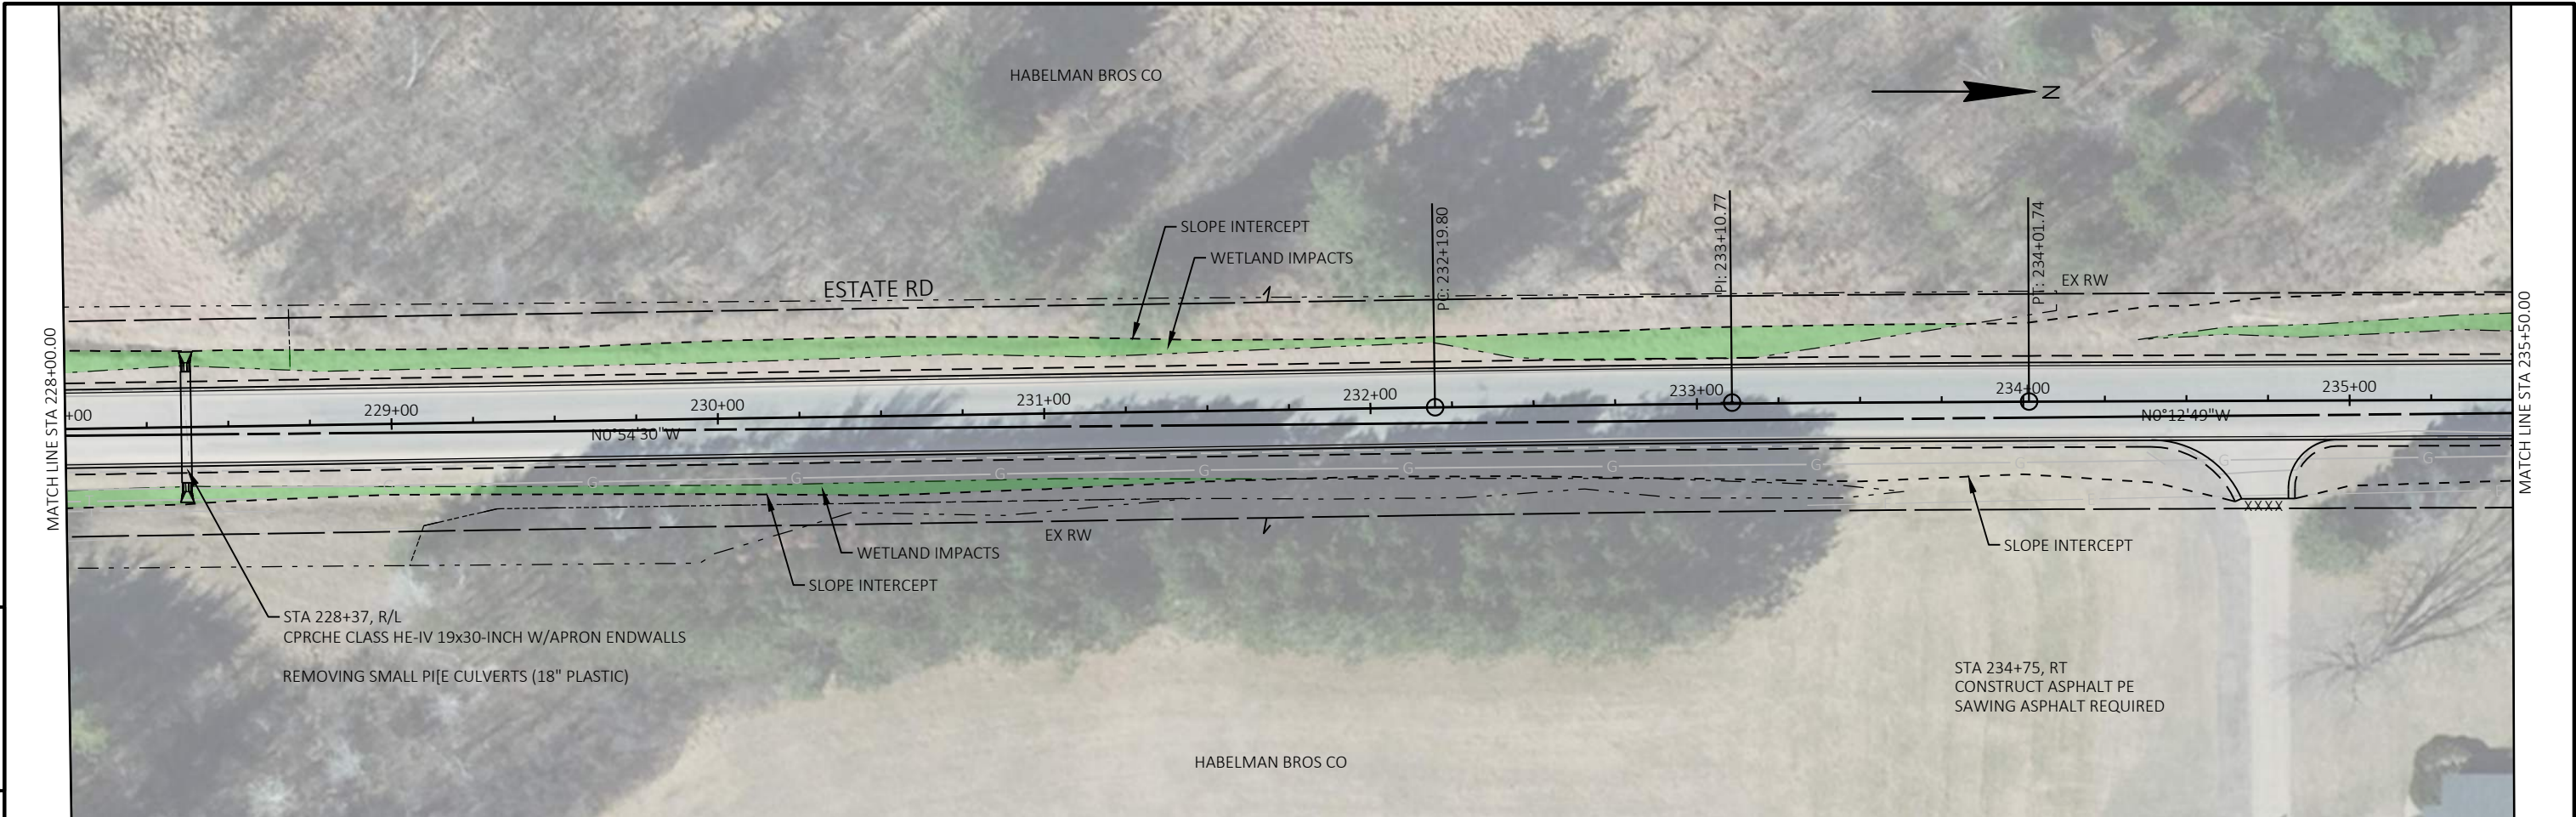




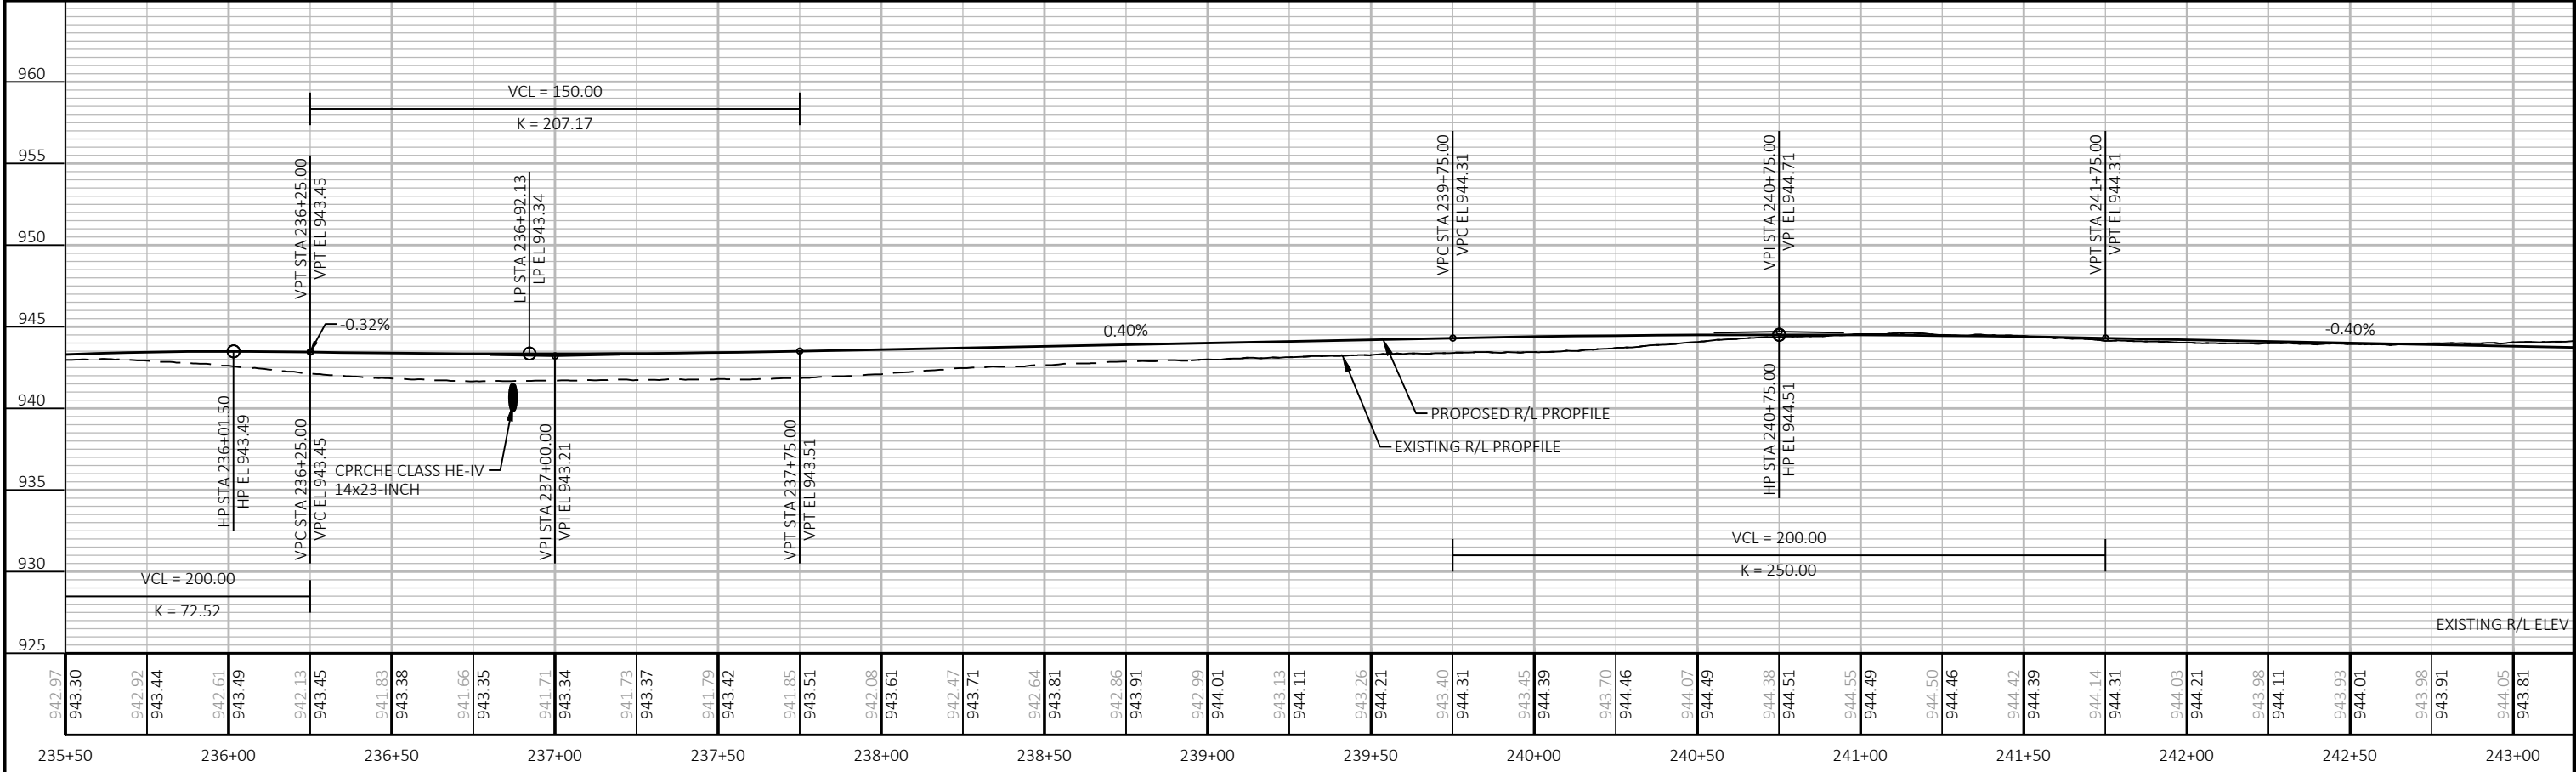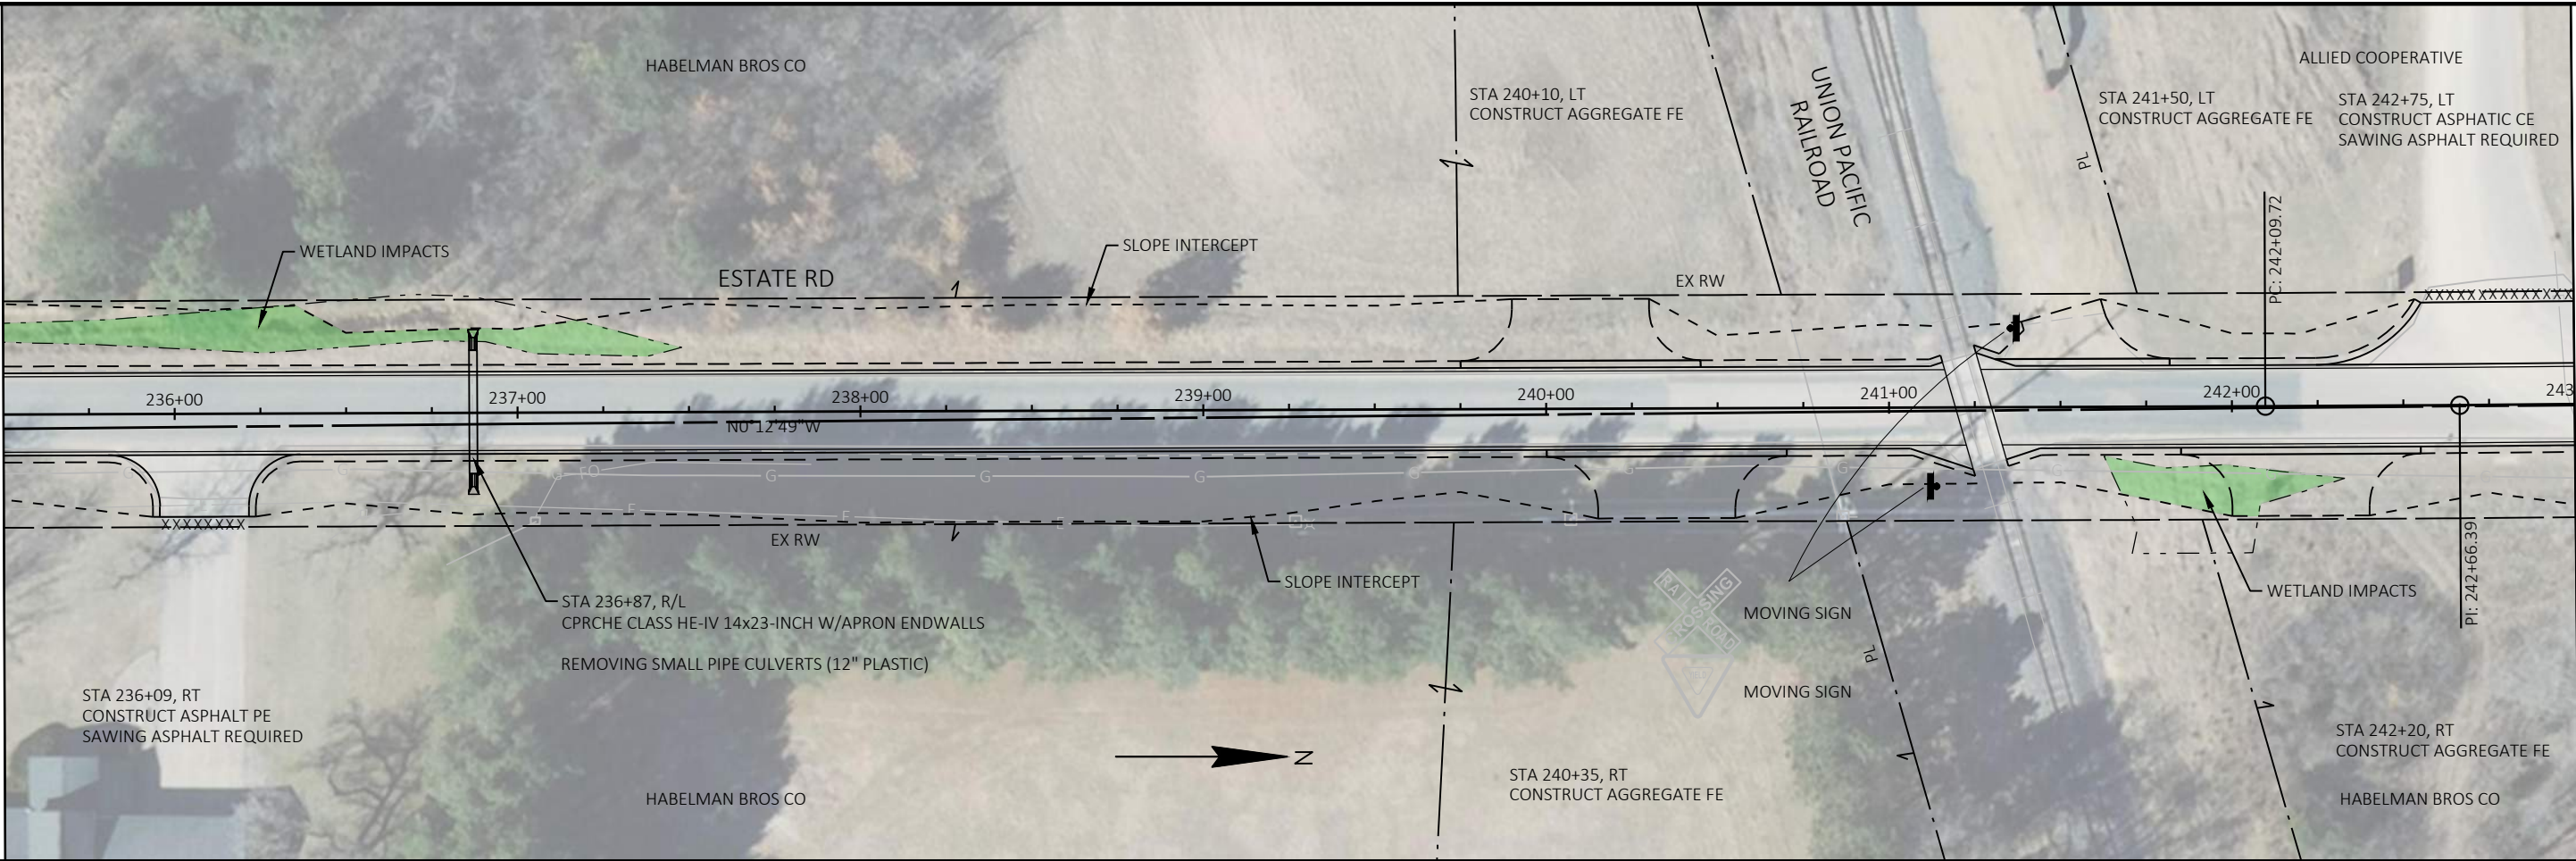

|             |      |      |                     |         |        |                   |                              |       |   |
|-------------|------|------|---------------------|---------|--------|-------------------|------------------------------|-------|---|
| PROJECT NO: | XXXX | HWY: | LAGRANGE BYRON ARIP | COUNTY: | MONROE | PLAN AND PROFILE: | ESTATE ROAD AND ESSEX AVENUE | SHEET | E |
|-------------|------|------|---------------------|---------|--------|-------------------|------------------------------|-------|---|





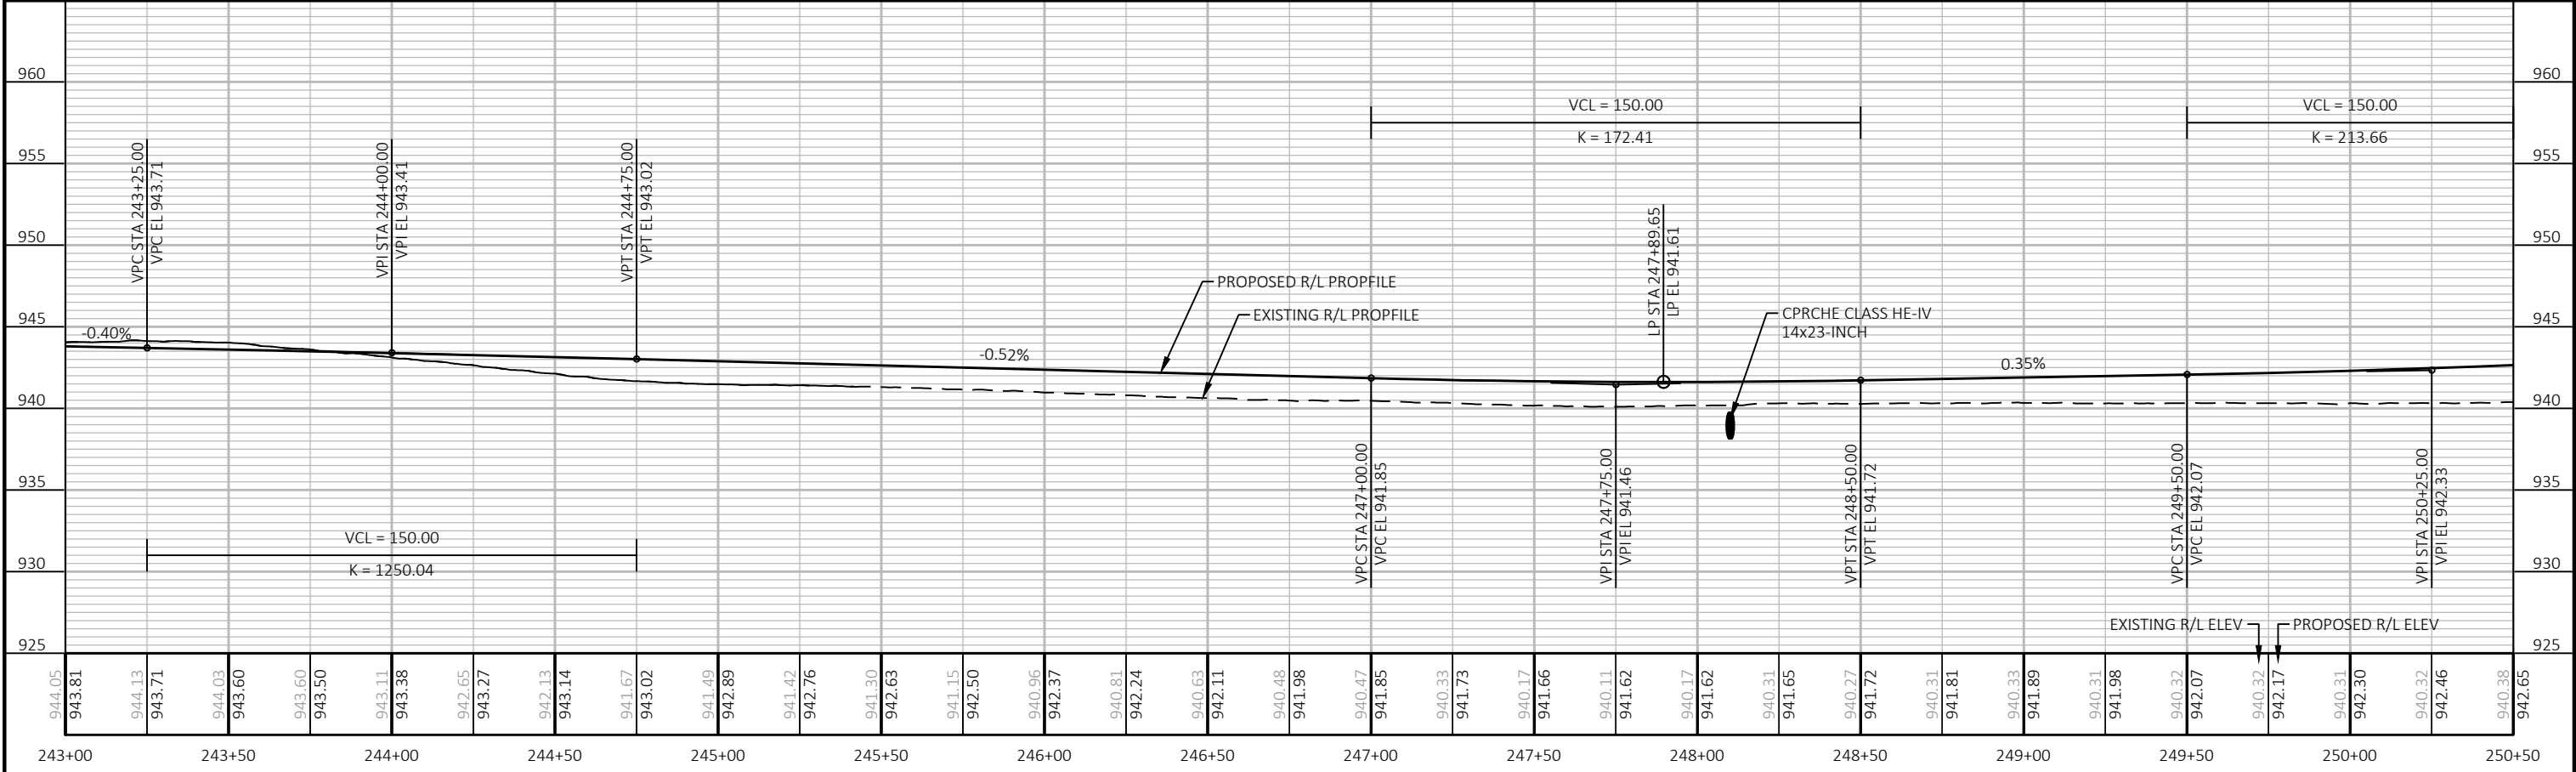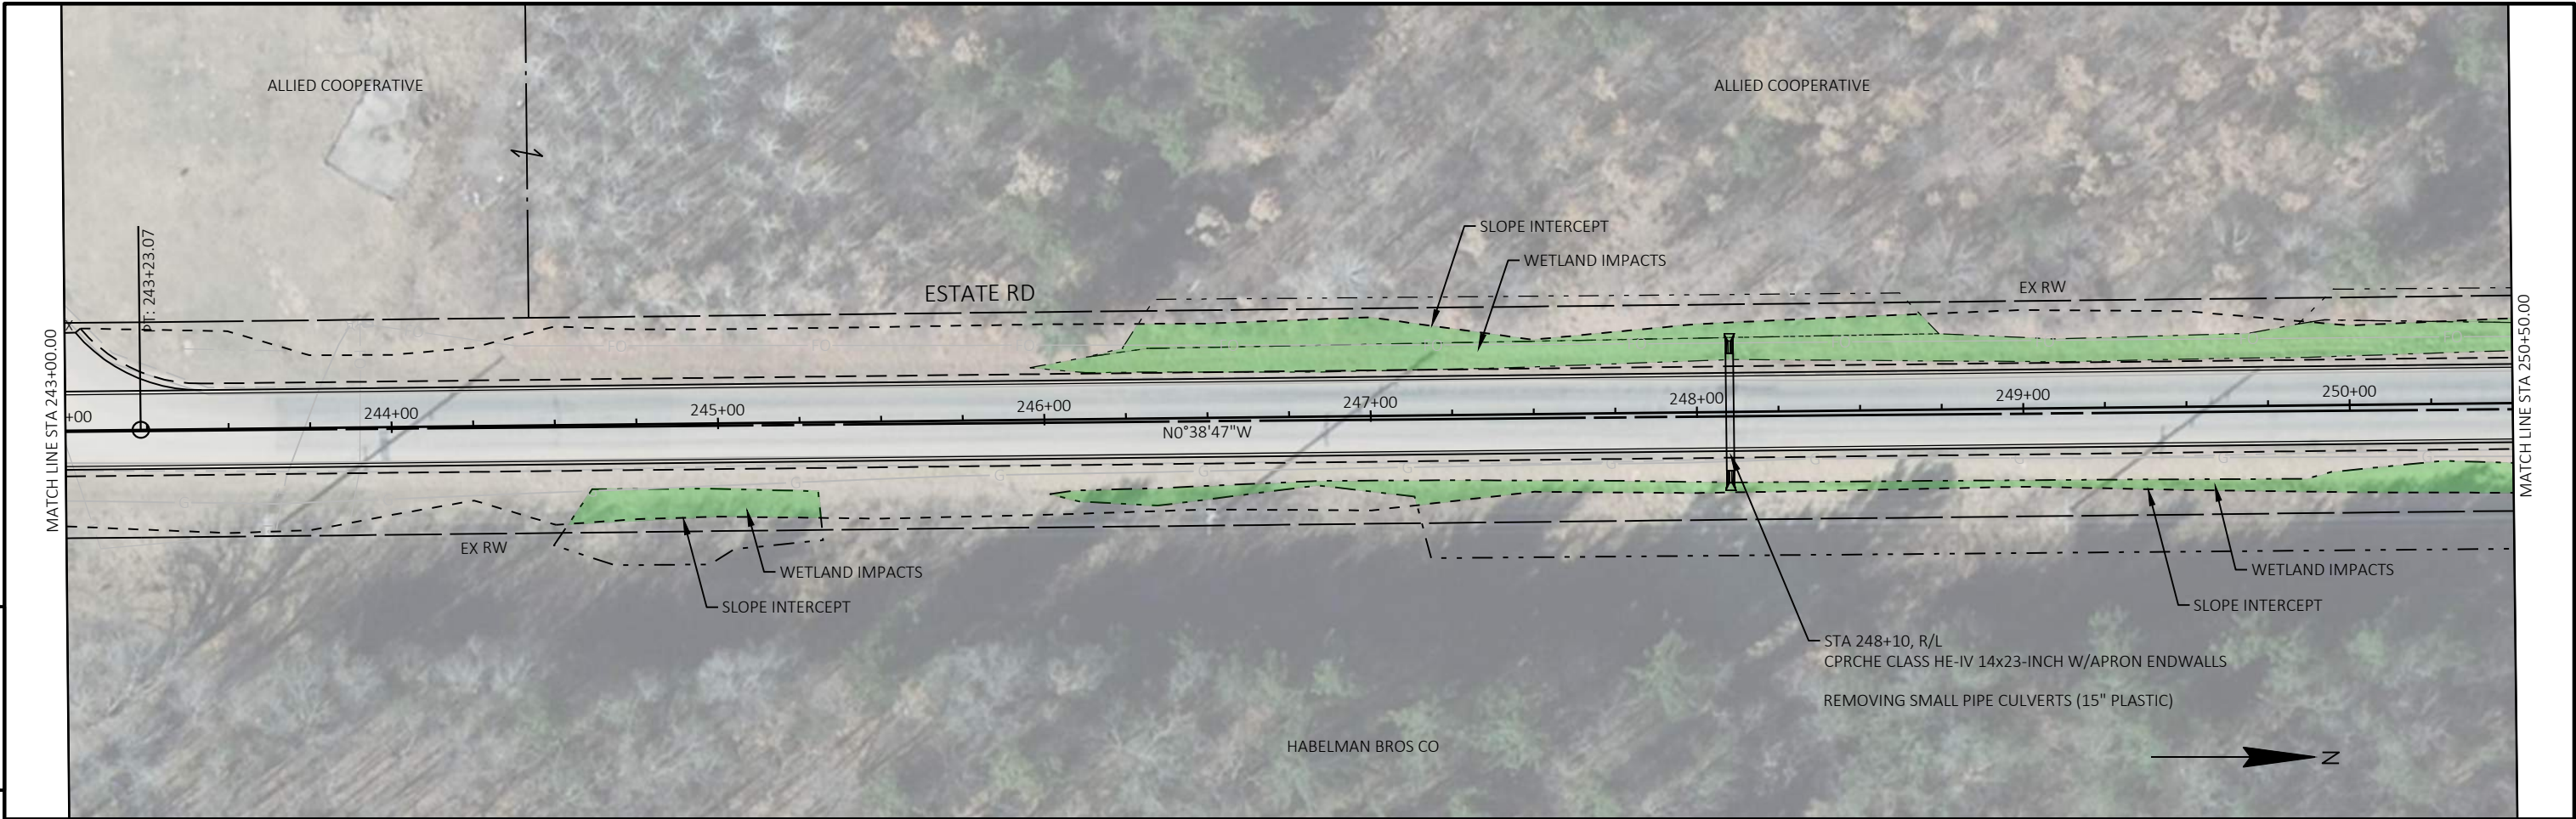









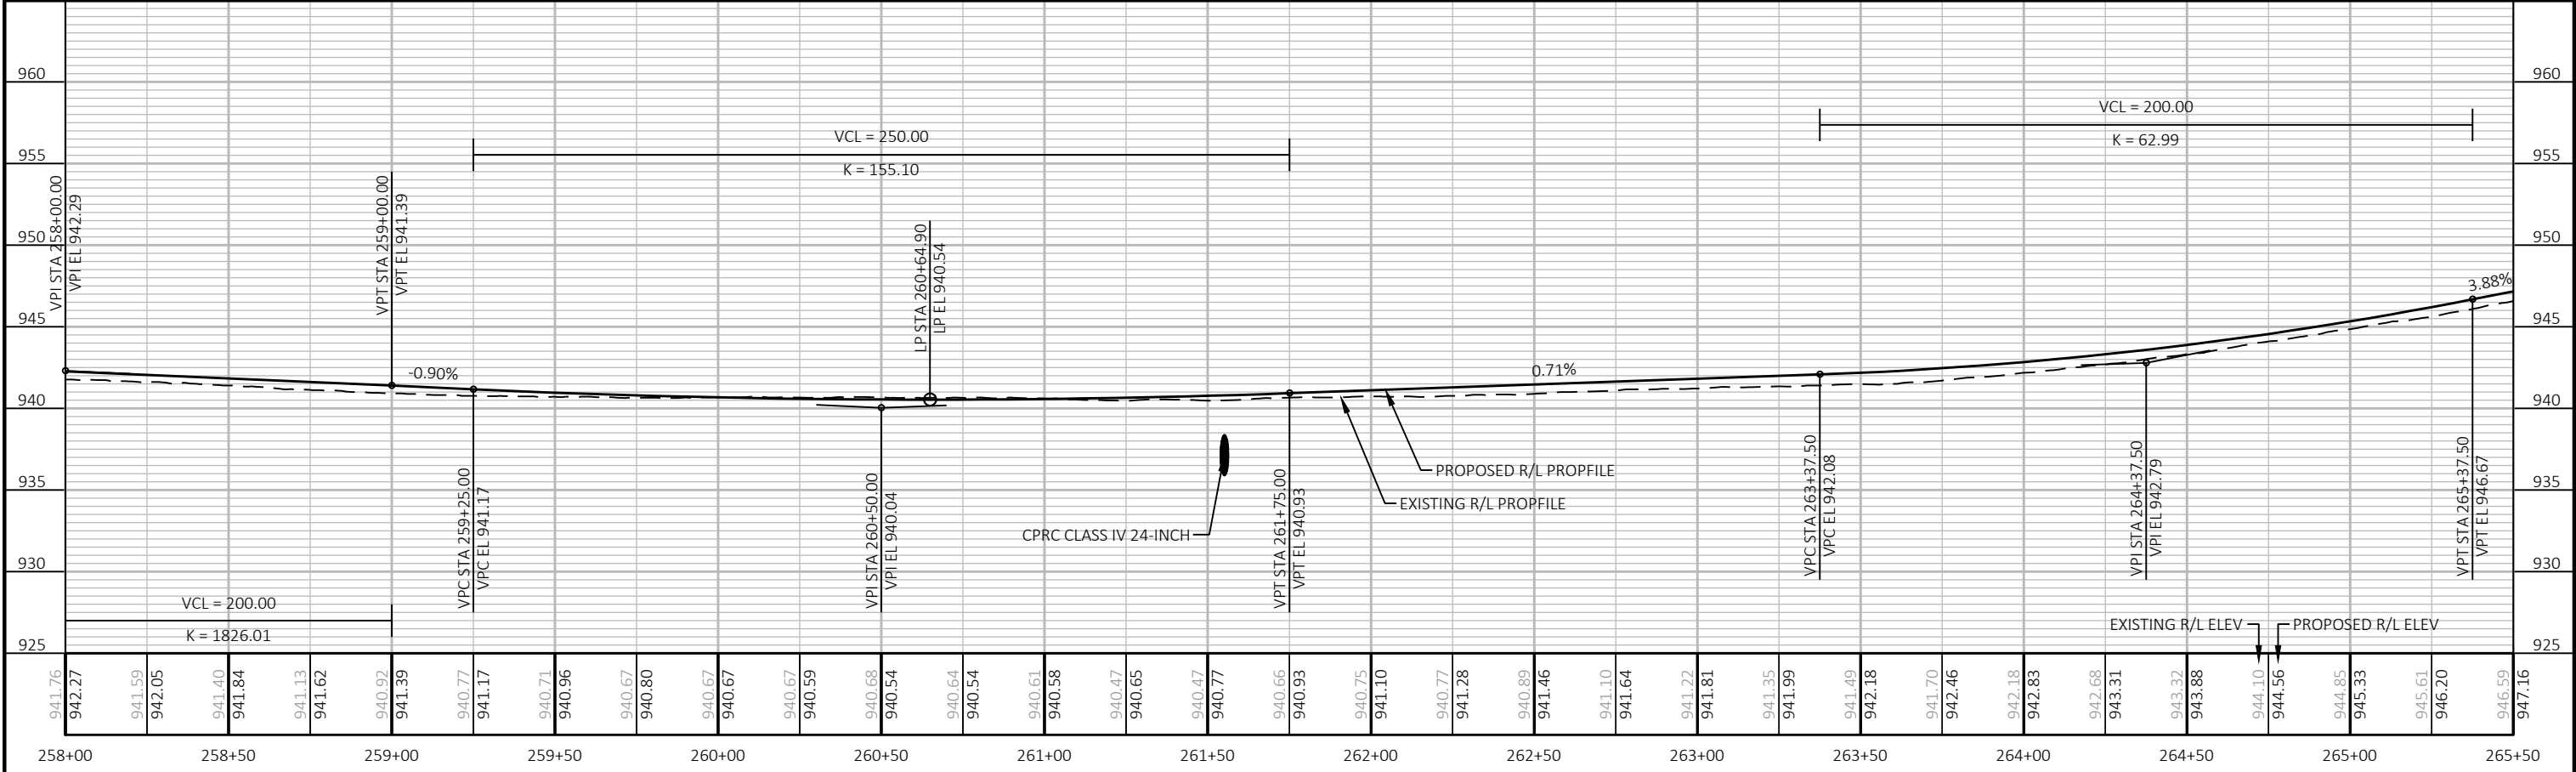
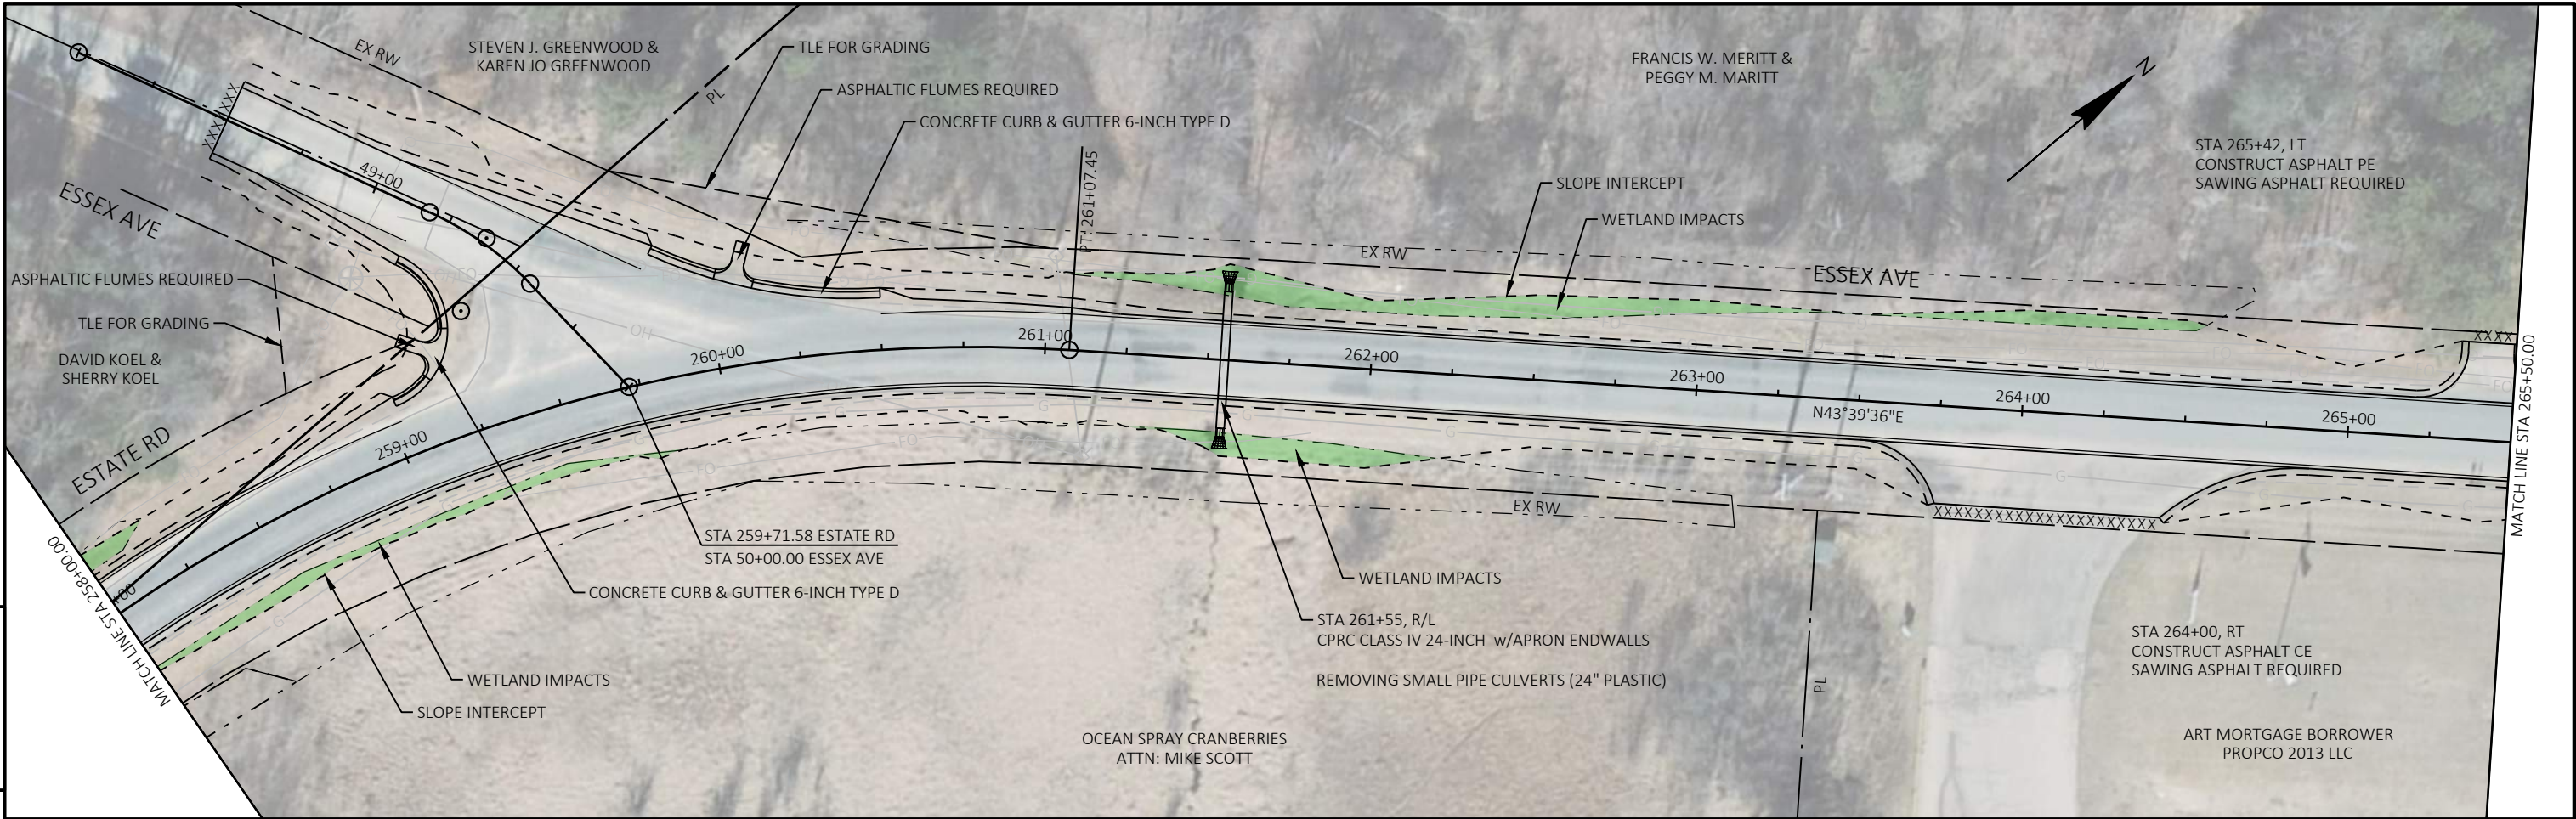


|             |      |      |                     |         |        |                   |                              |       |   |
|-------------|------|------|---------------------|---------|--------|-------------------|------------------------------|-------|---|
| PROJECT NO: | XXXX | HWY: | LAGRANGE BYRON ARIP | COUNTY: | MONROE | PLAN AND PROFILE: | ESTATE ROAD AND ESSEX AVENUE | SHEET | E |
|-------------|------|------|---------------------|---------|--------|-------------------|------------------------------|-------|---|




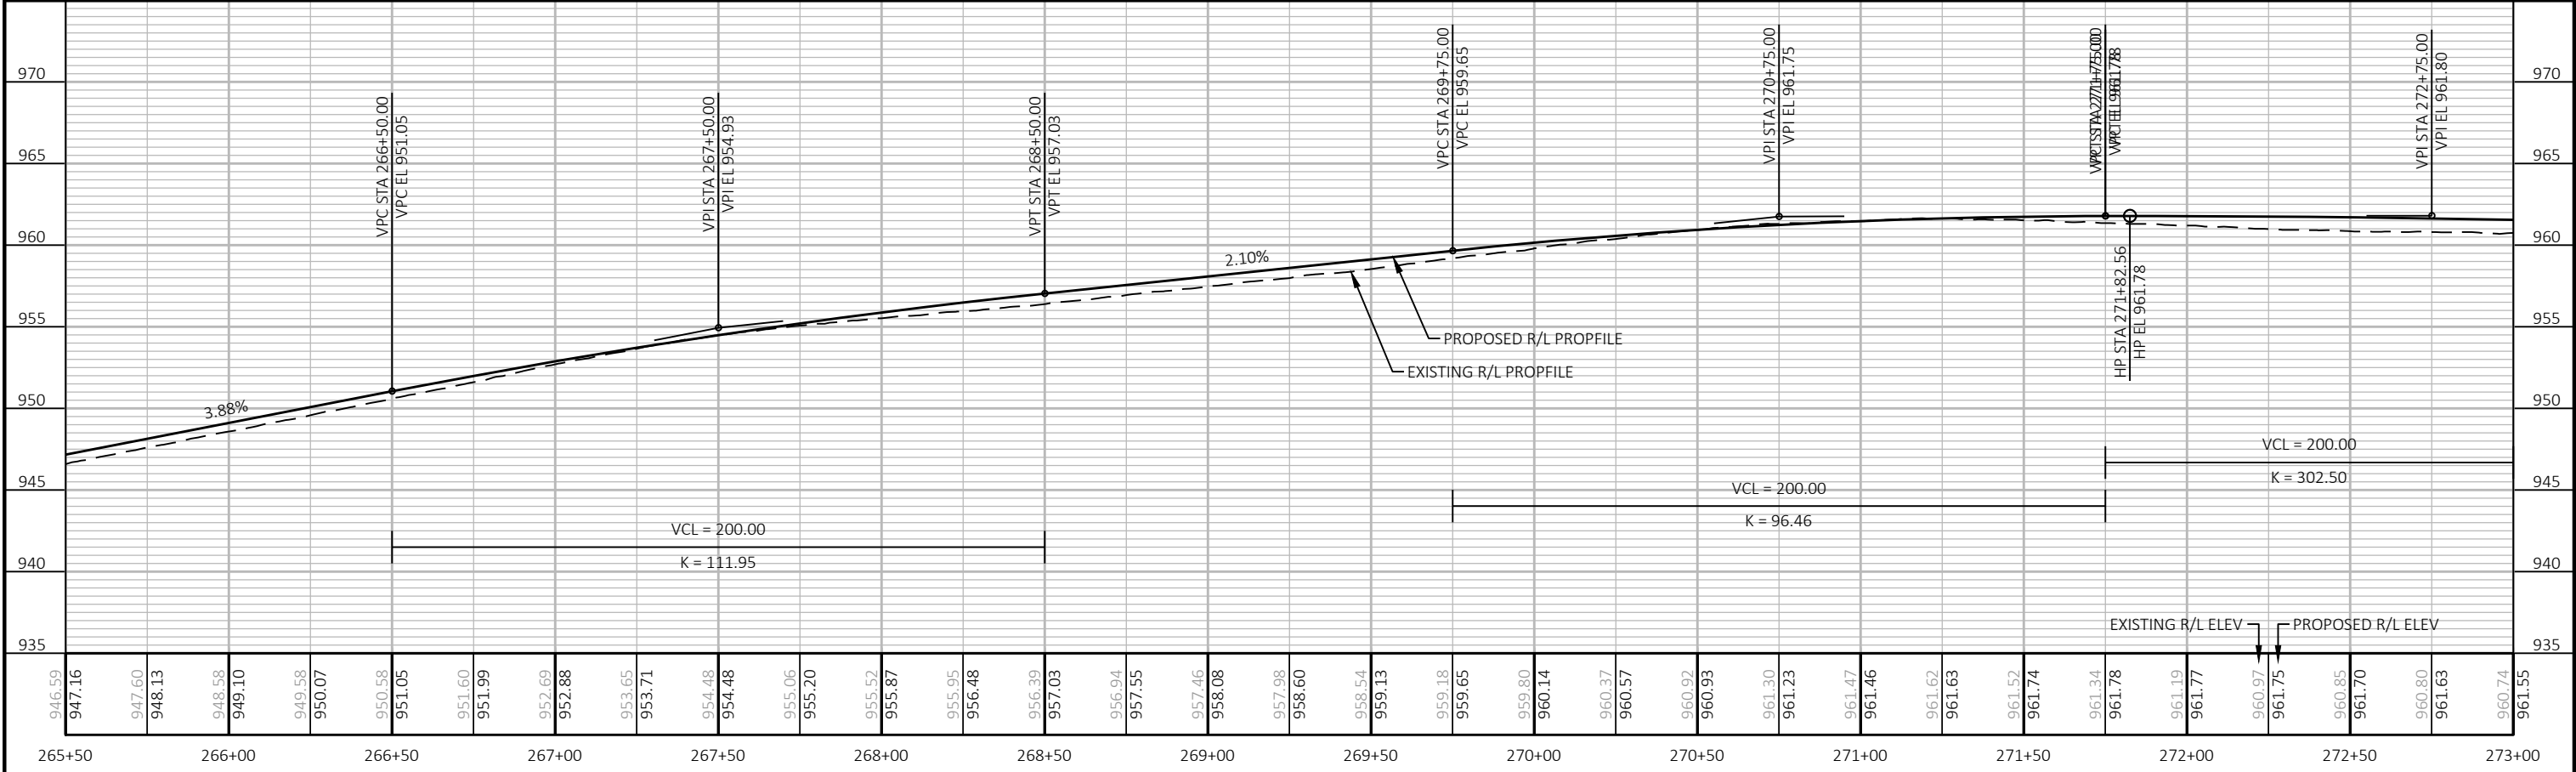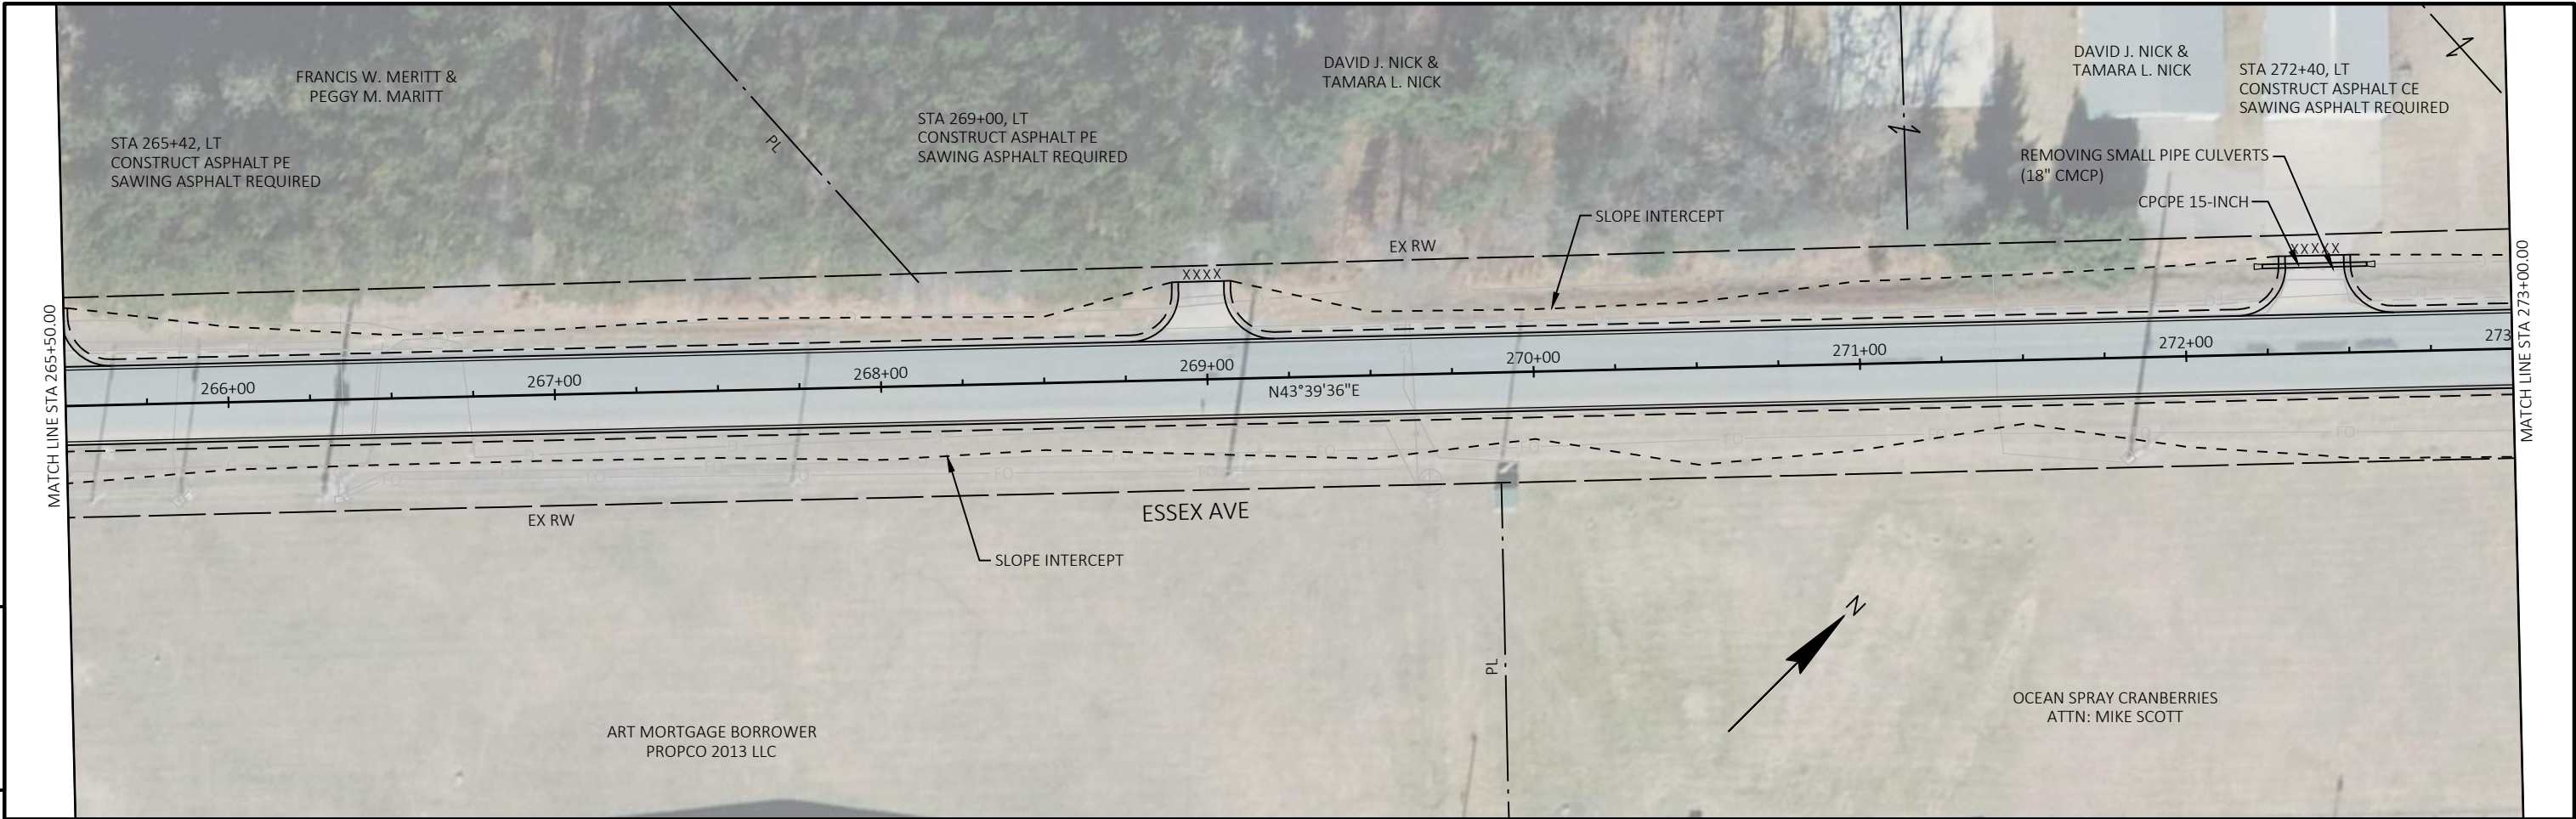



|             |      |      |                     |         |        |                   |                              |       |   |
|-------------|------|------|---------------------|---------|--------|-------------------|------------------------------|-------|---|
| PROJECT NO: | XXXX | HWY: | LAGRANGE BYRON ARIP | COUNTY: | MONROE | PLAN AND PROFILE: | ESTATE ROAD AND ESSEX AVENUE | SHEET | E |
|-------------|------|------|---------------------|---------|--------|-------------------|------------------------------|-------|---|

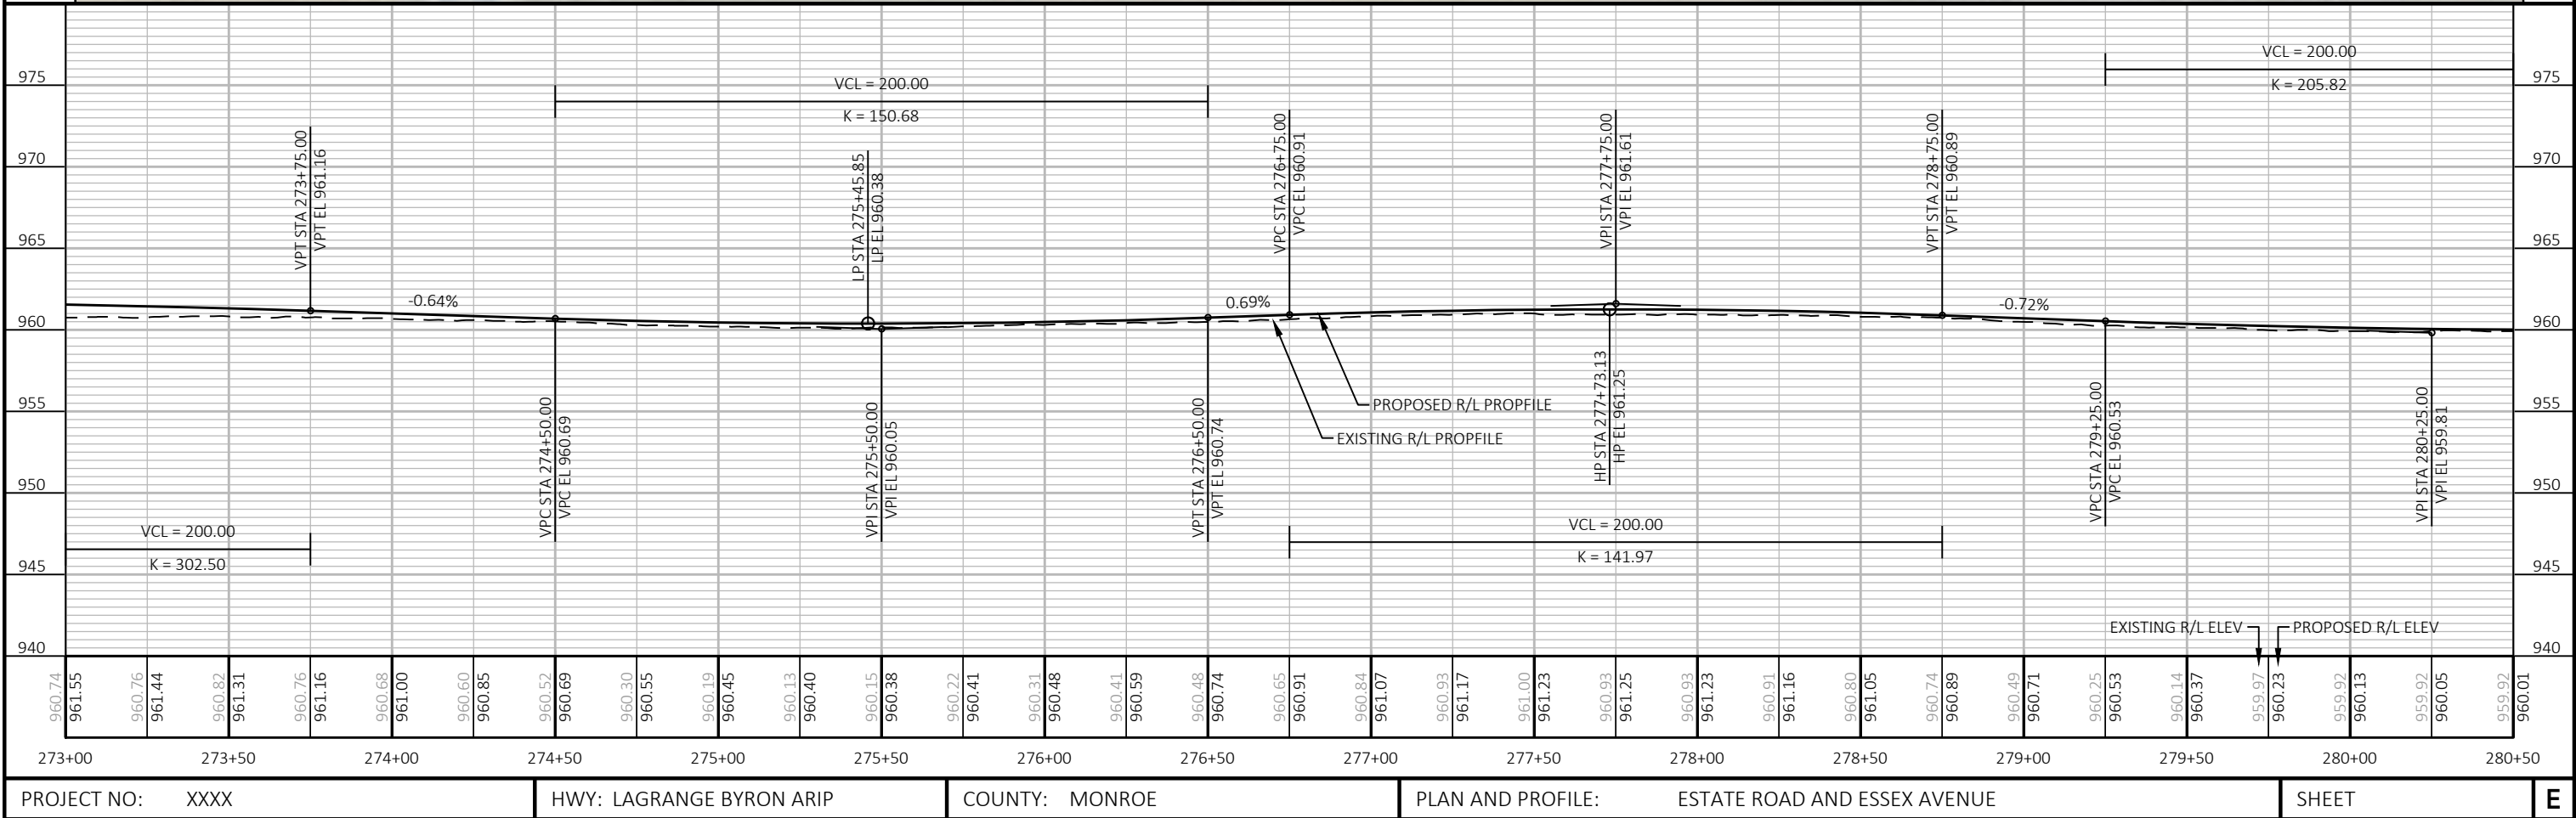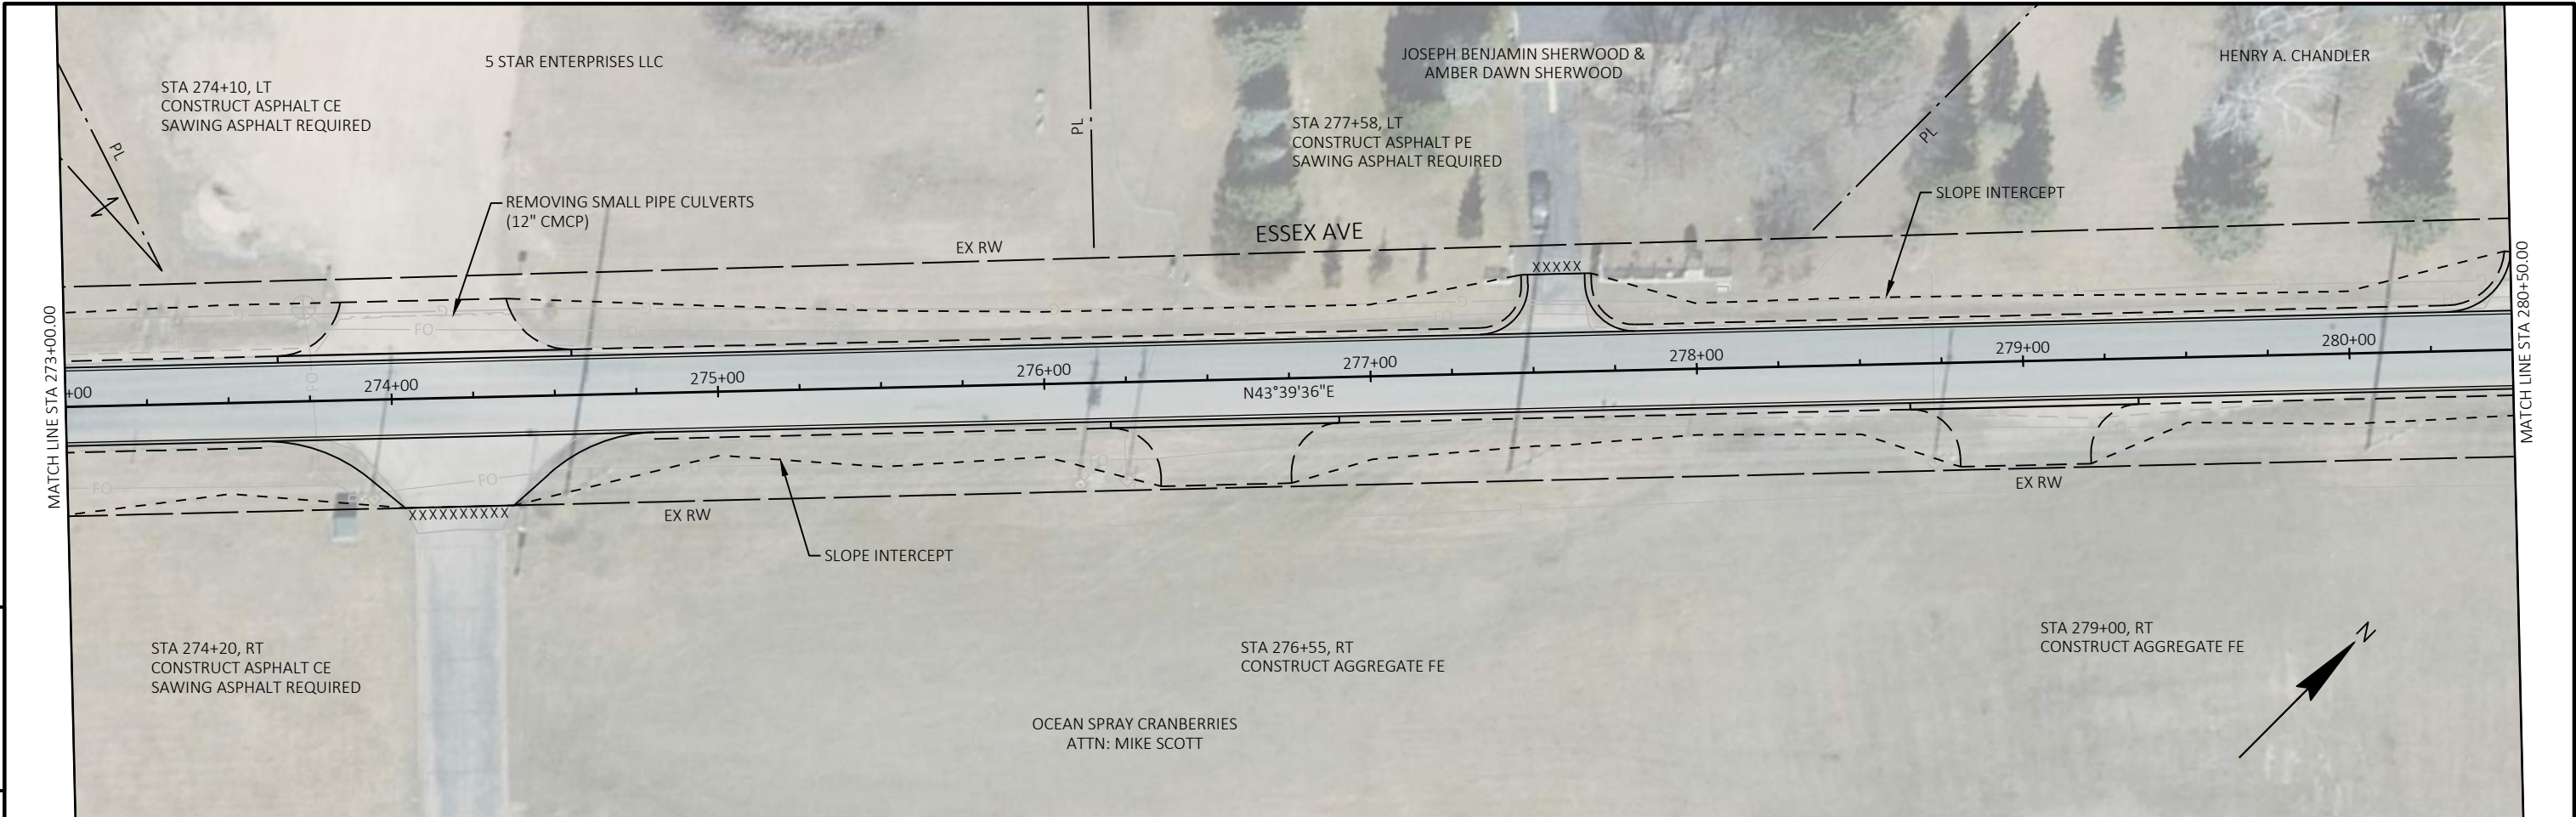




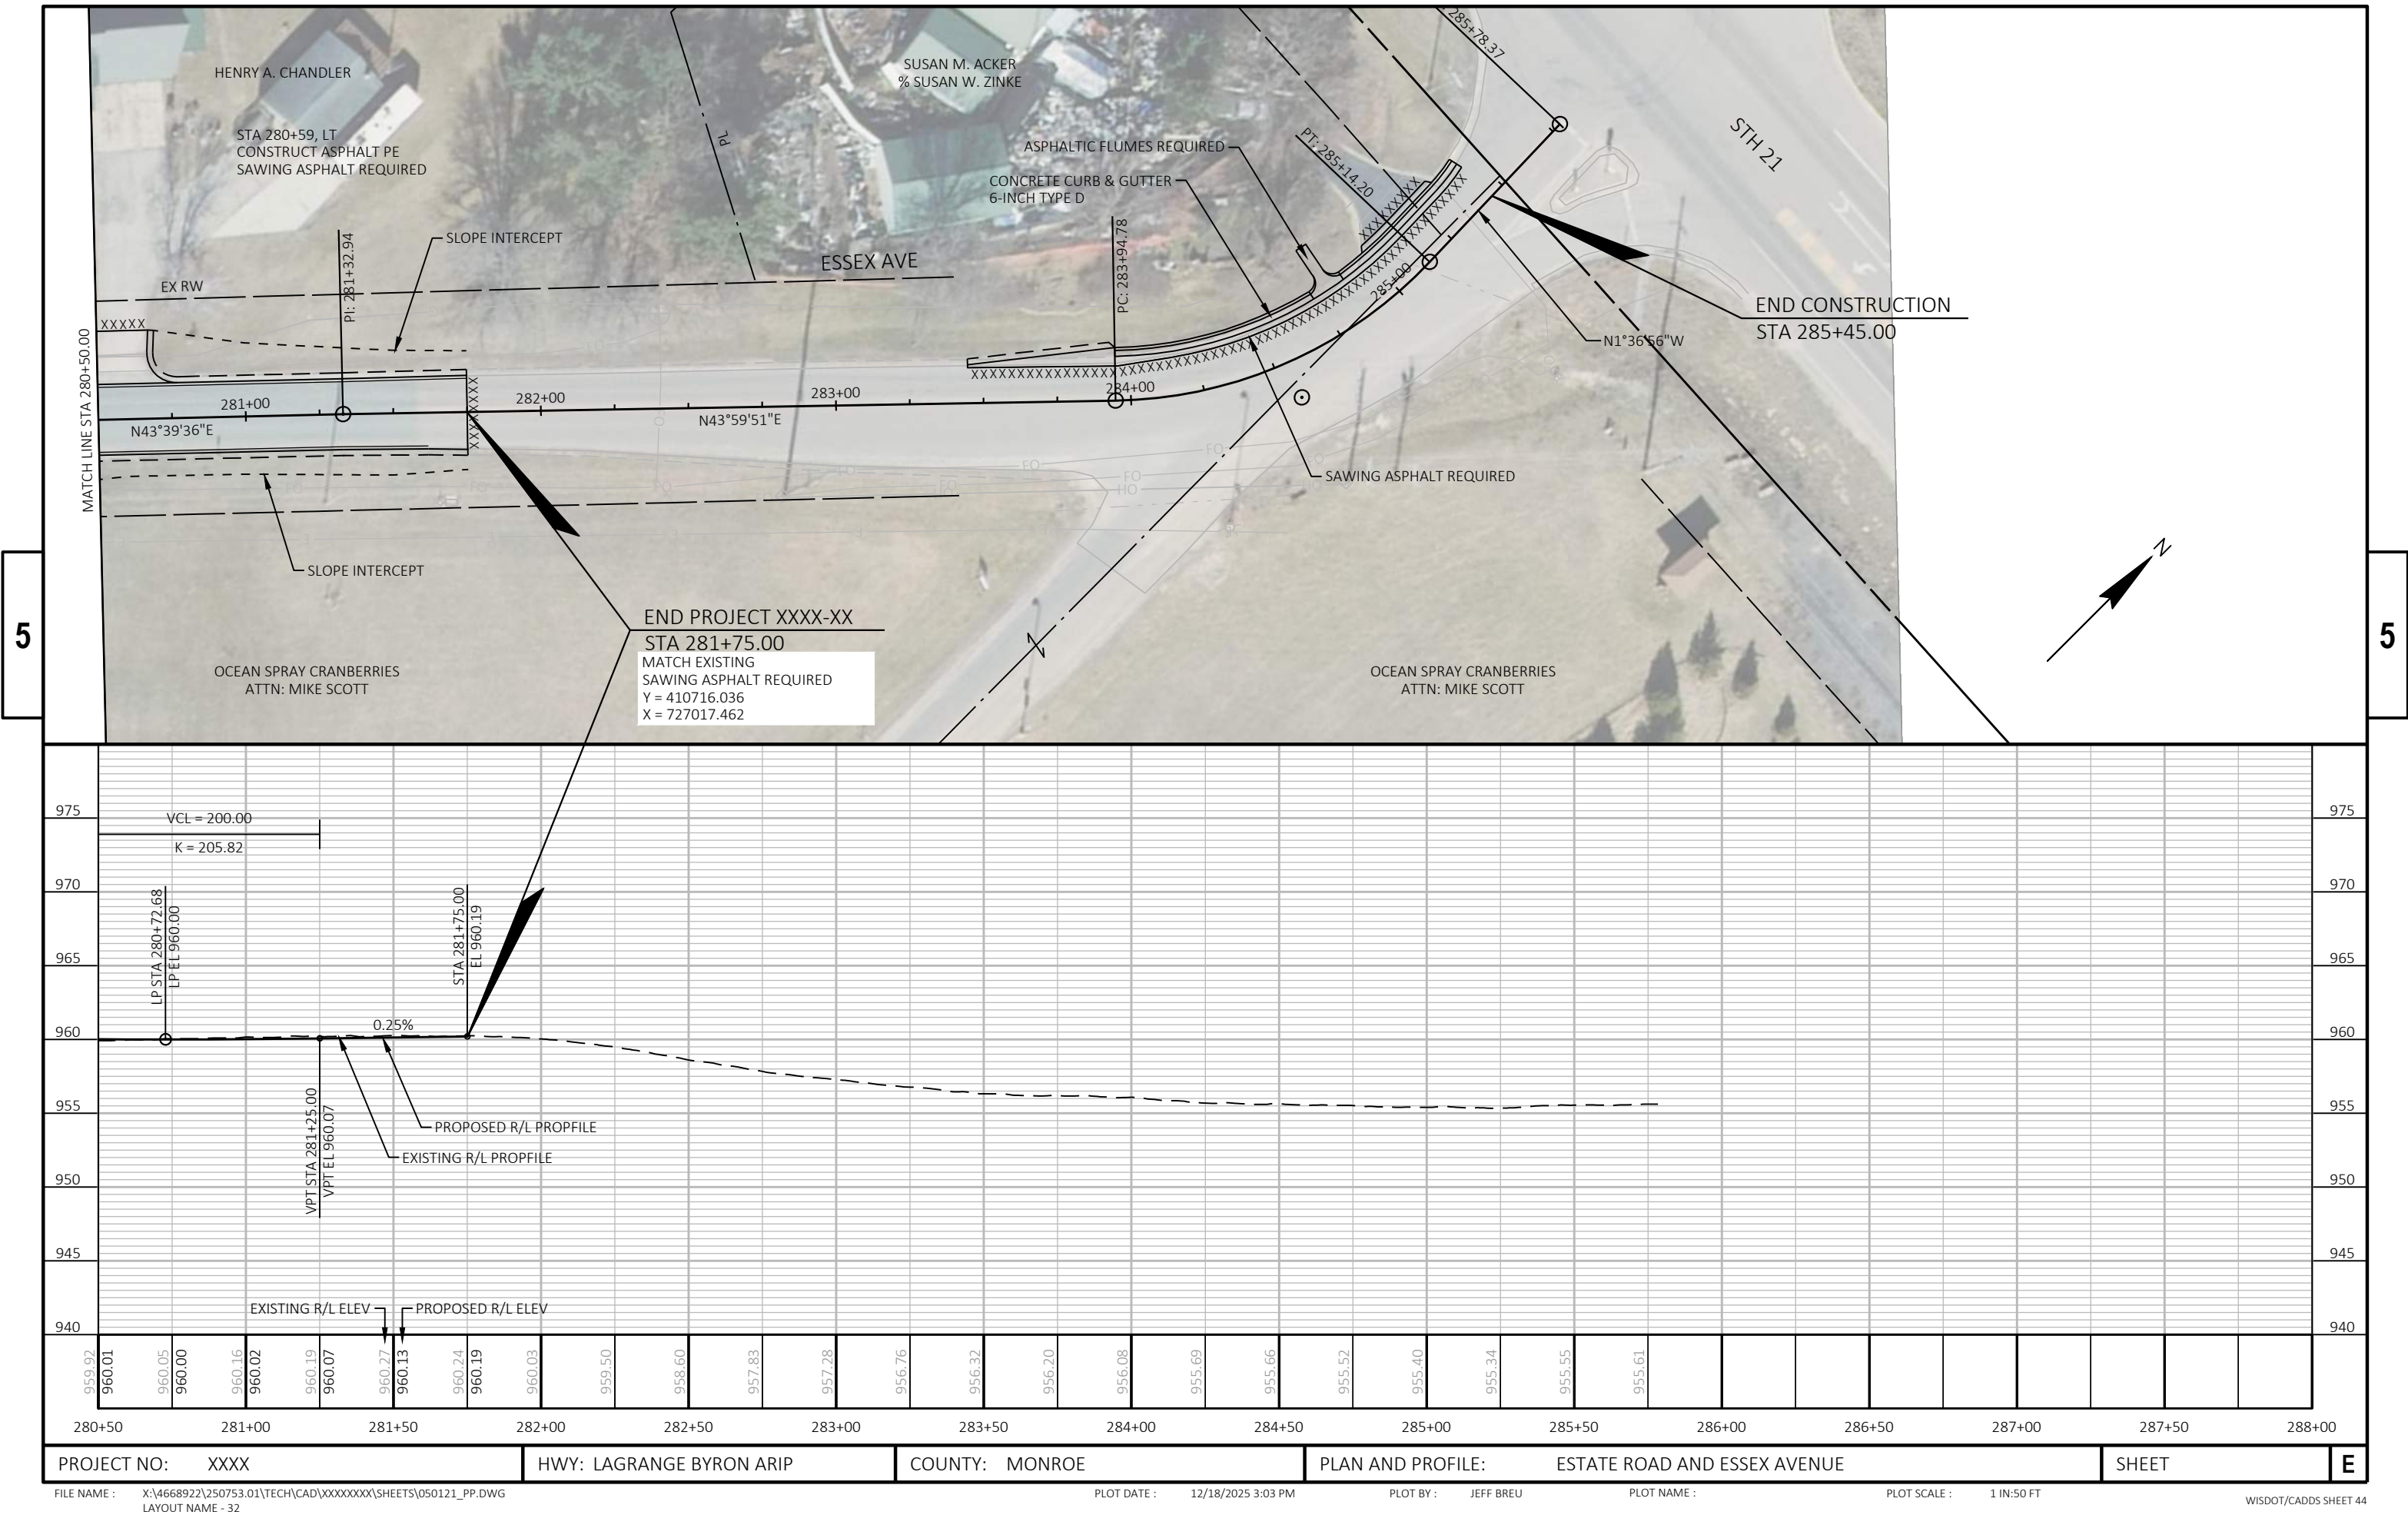



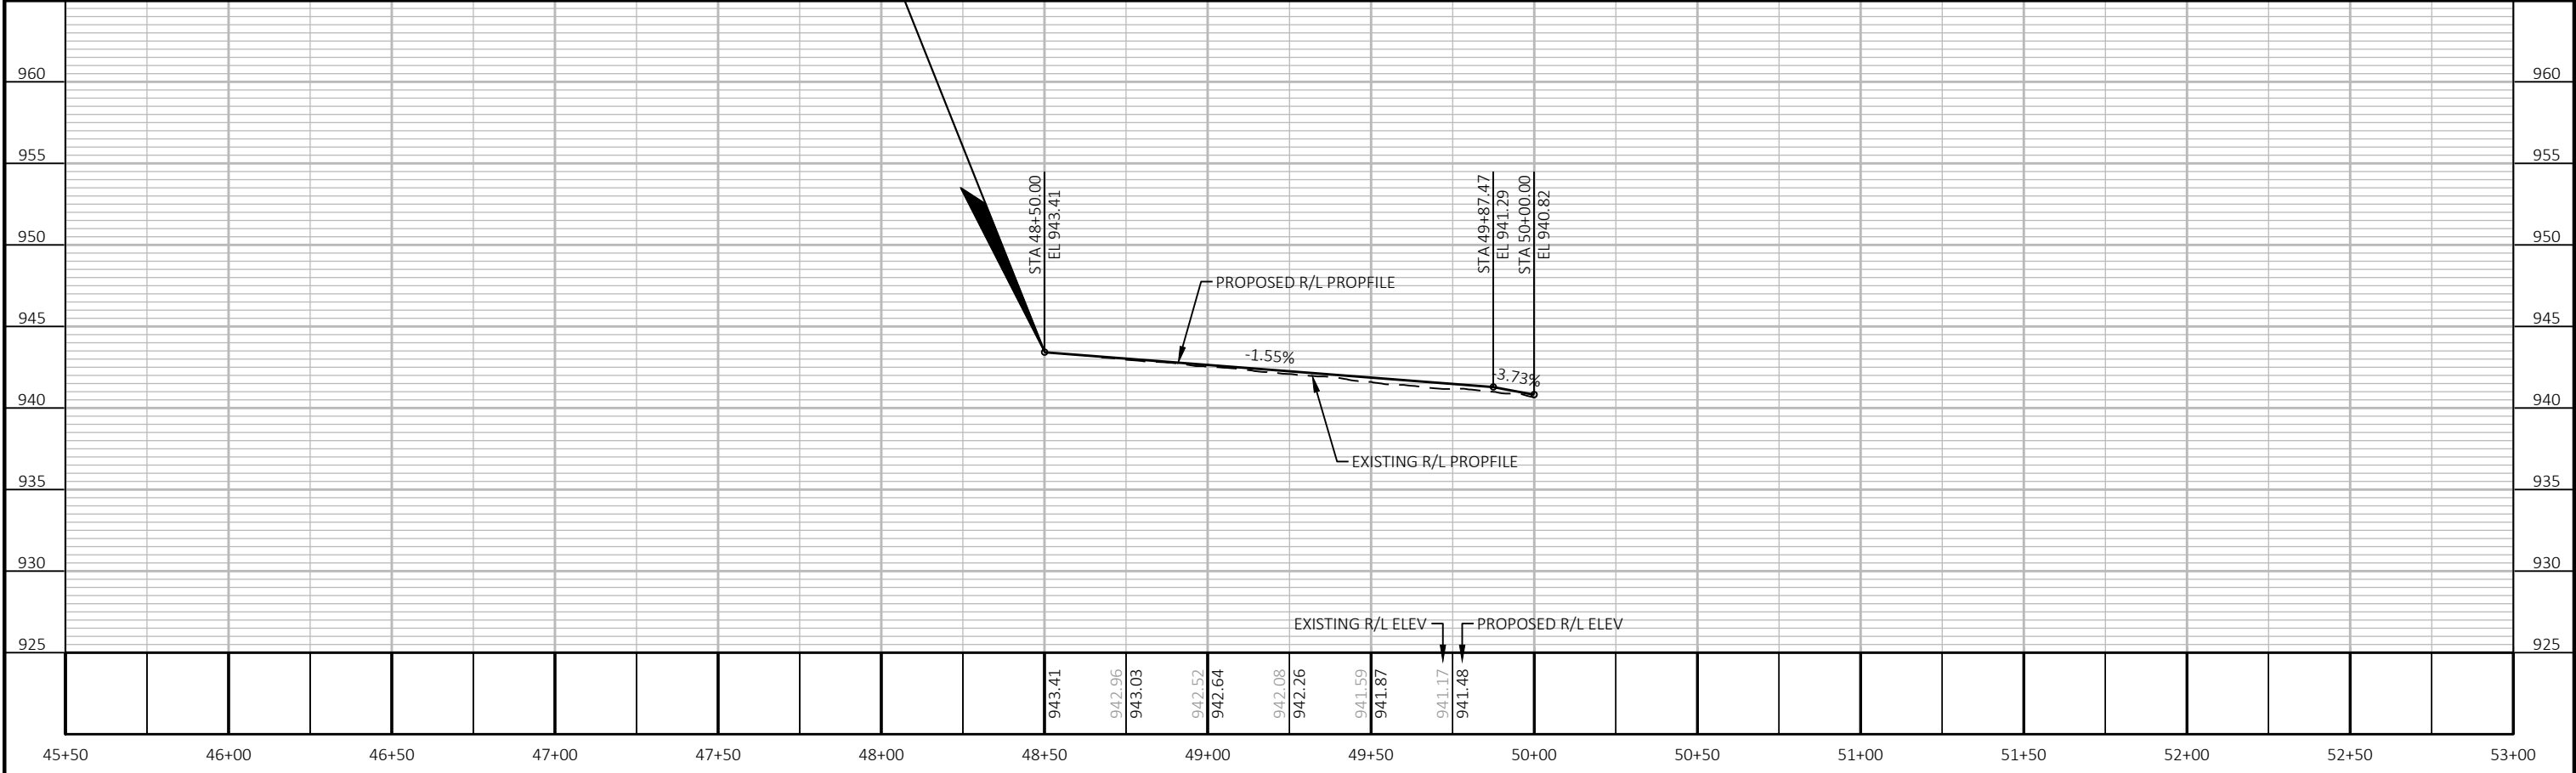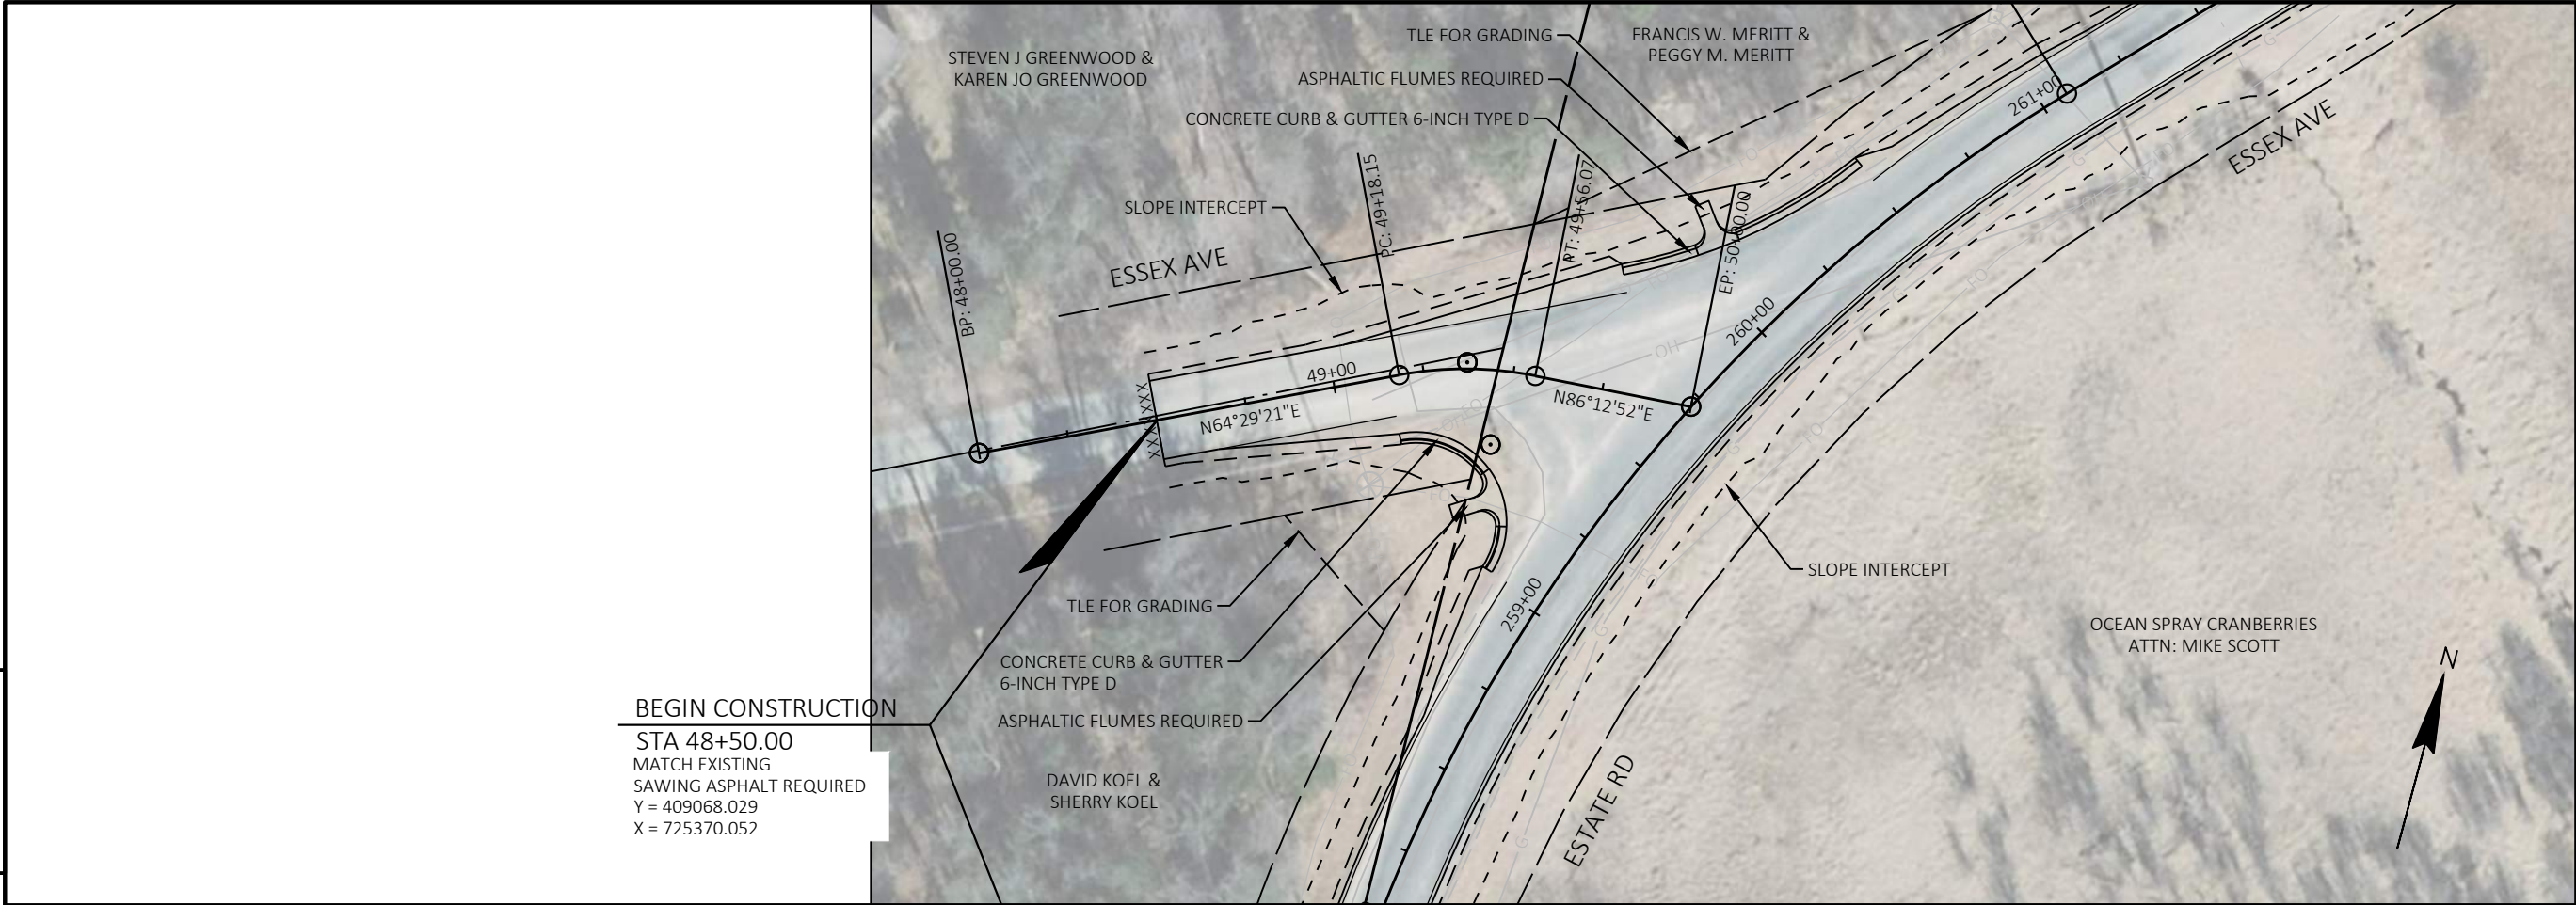


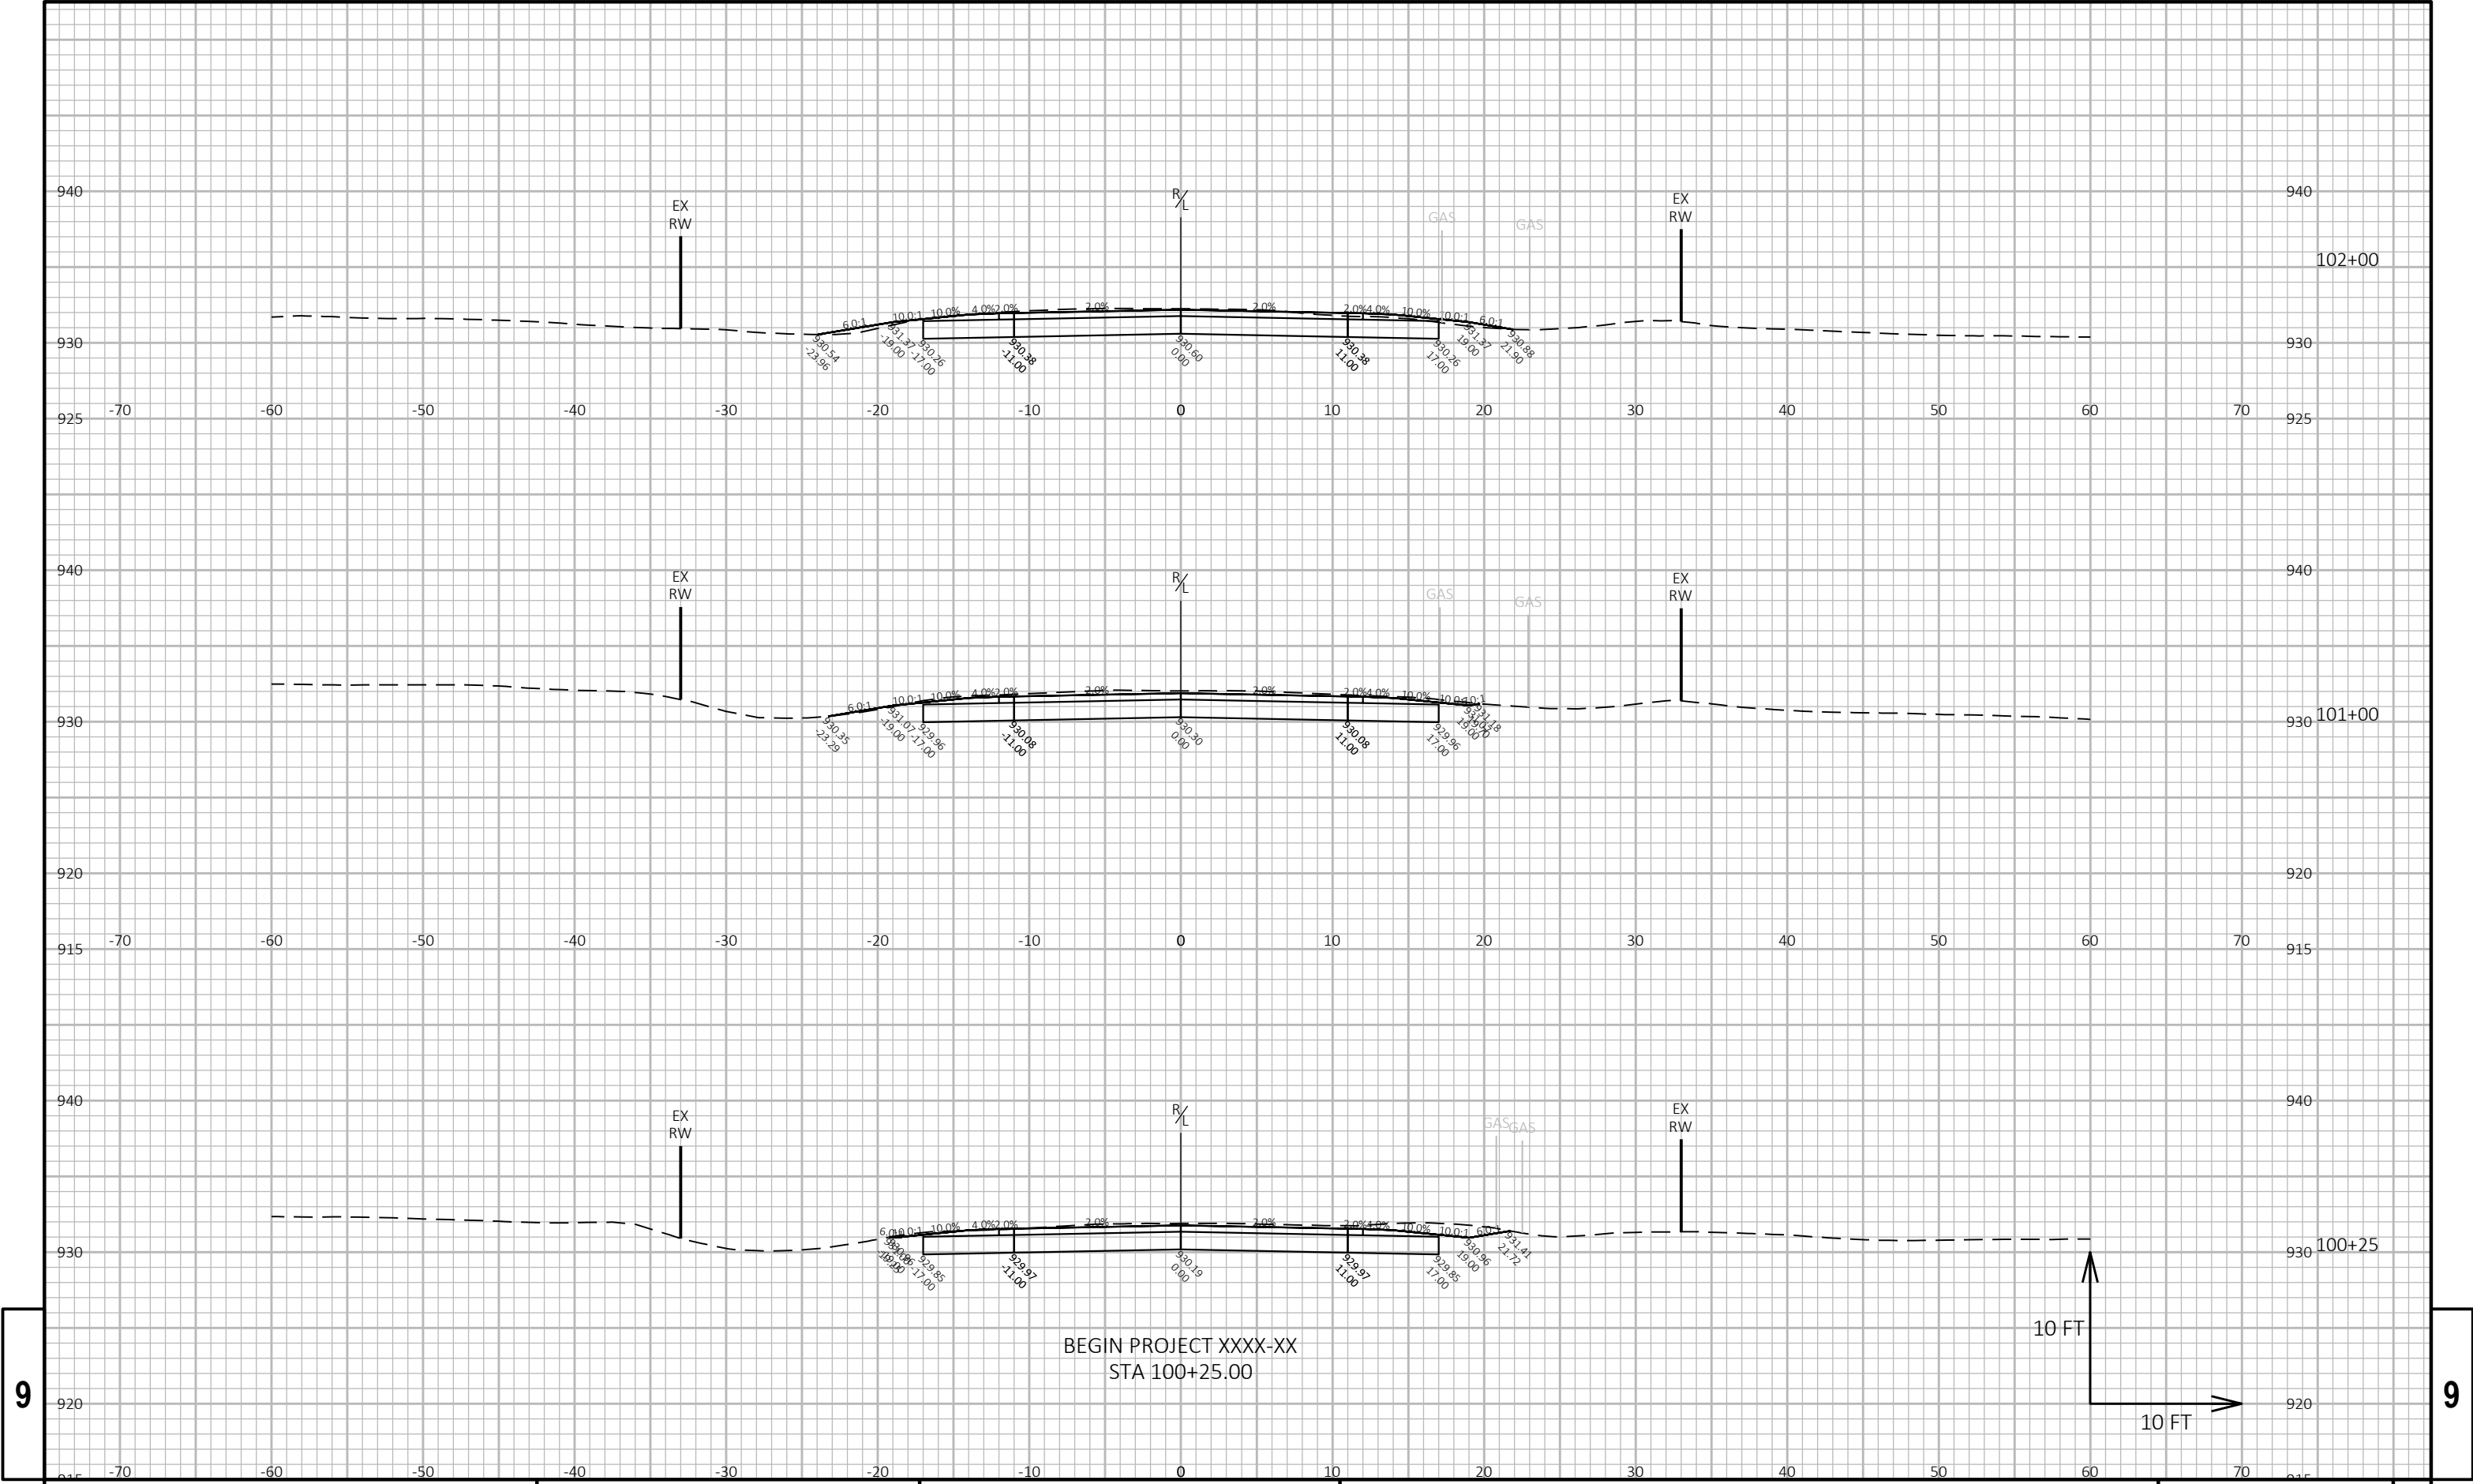


9


9


|                  |                          |                |                              |         |
|------------------|--------------------------|----------------|------------------------------|---------|
| PROJECT NO: XXXX | HWY: LAGRANGE BYRON ARIP | COUNTY: MONROE | CROSS SECTIONS: FORMICA ROAD | SHEET E |
|------------------|--------------------------|----------------|------------------------------|---------|

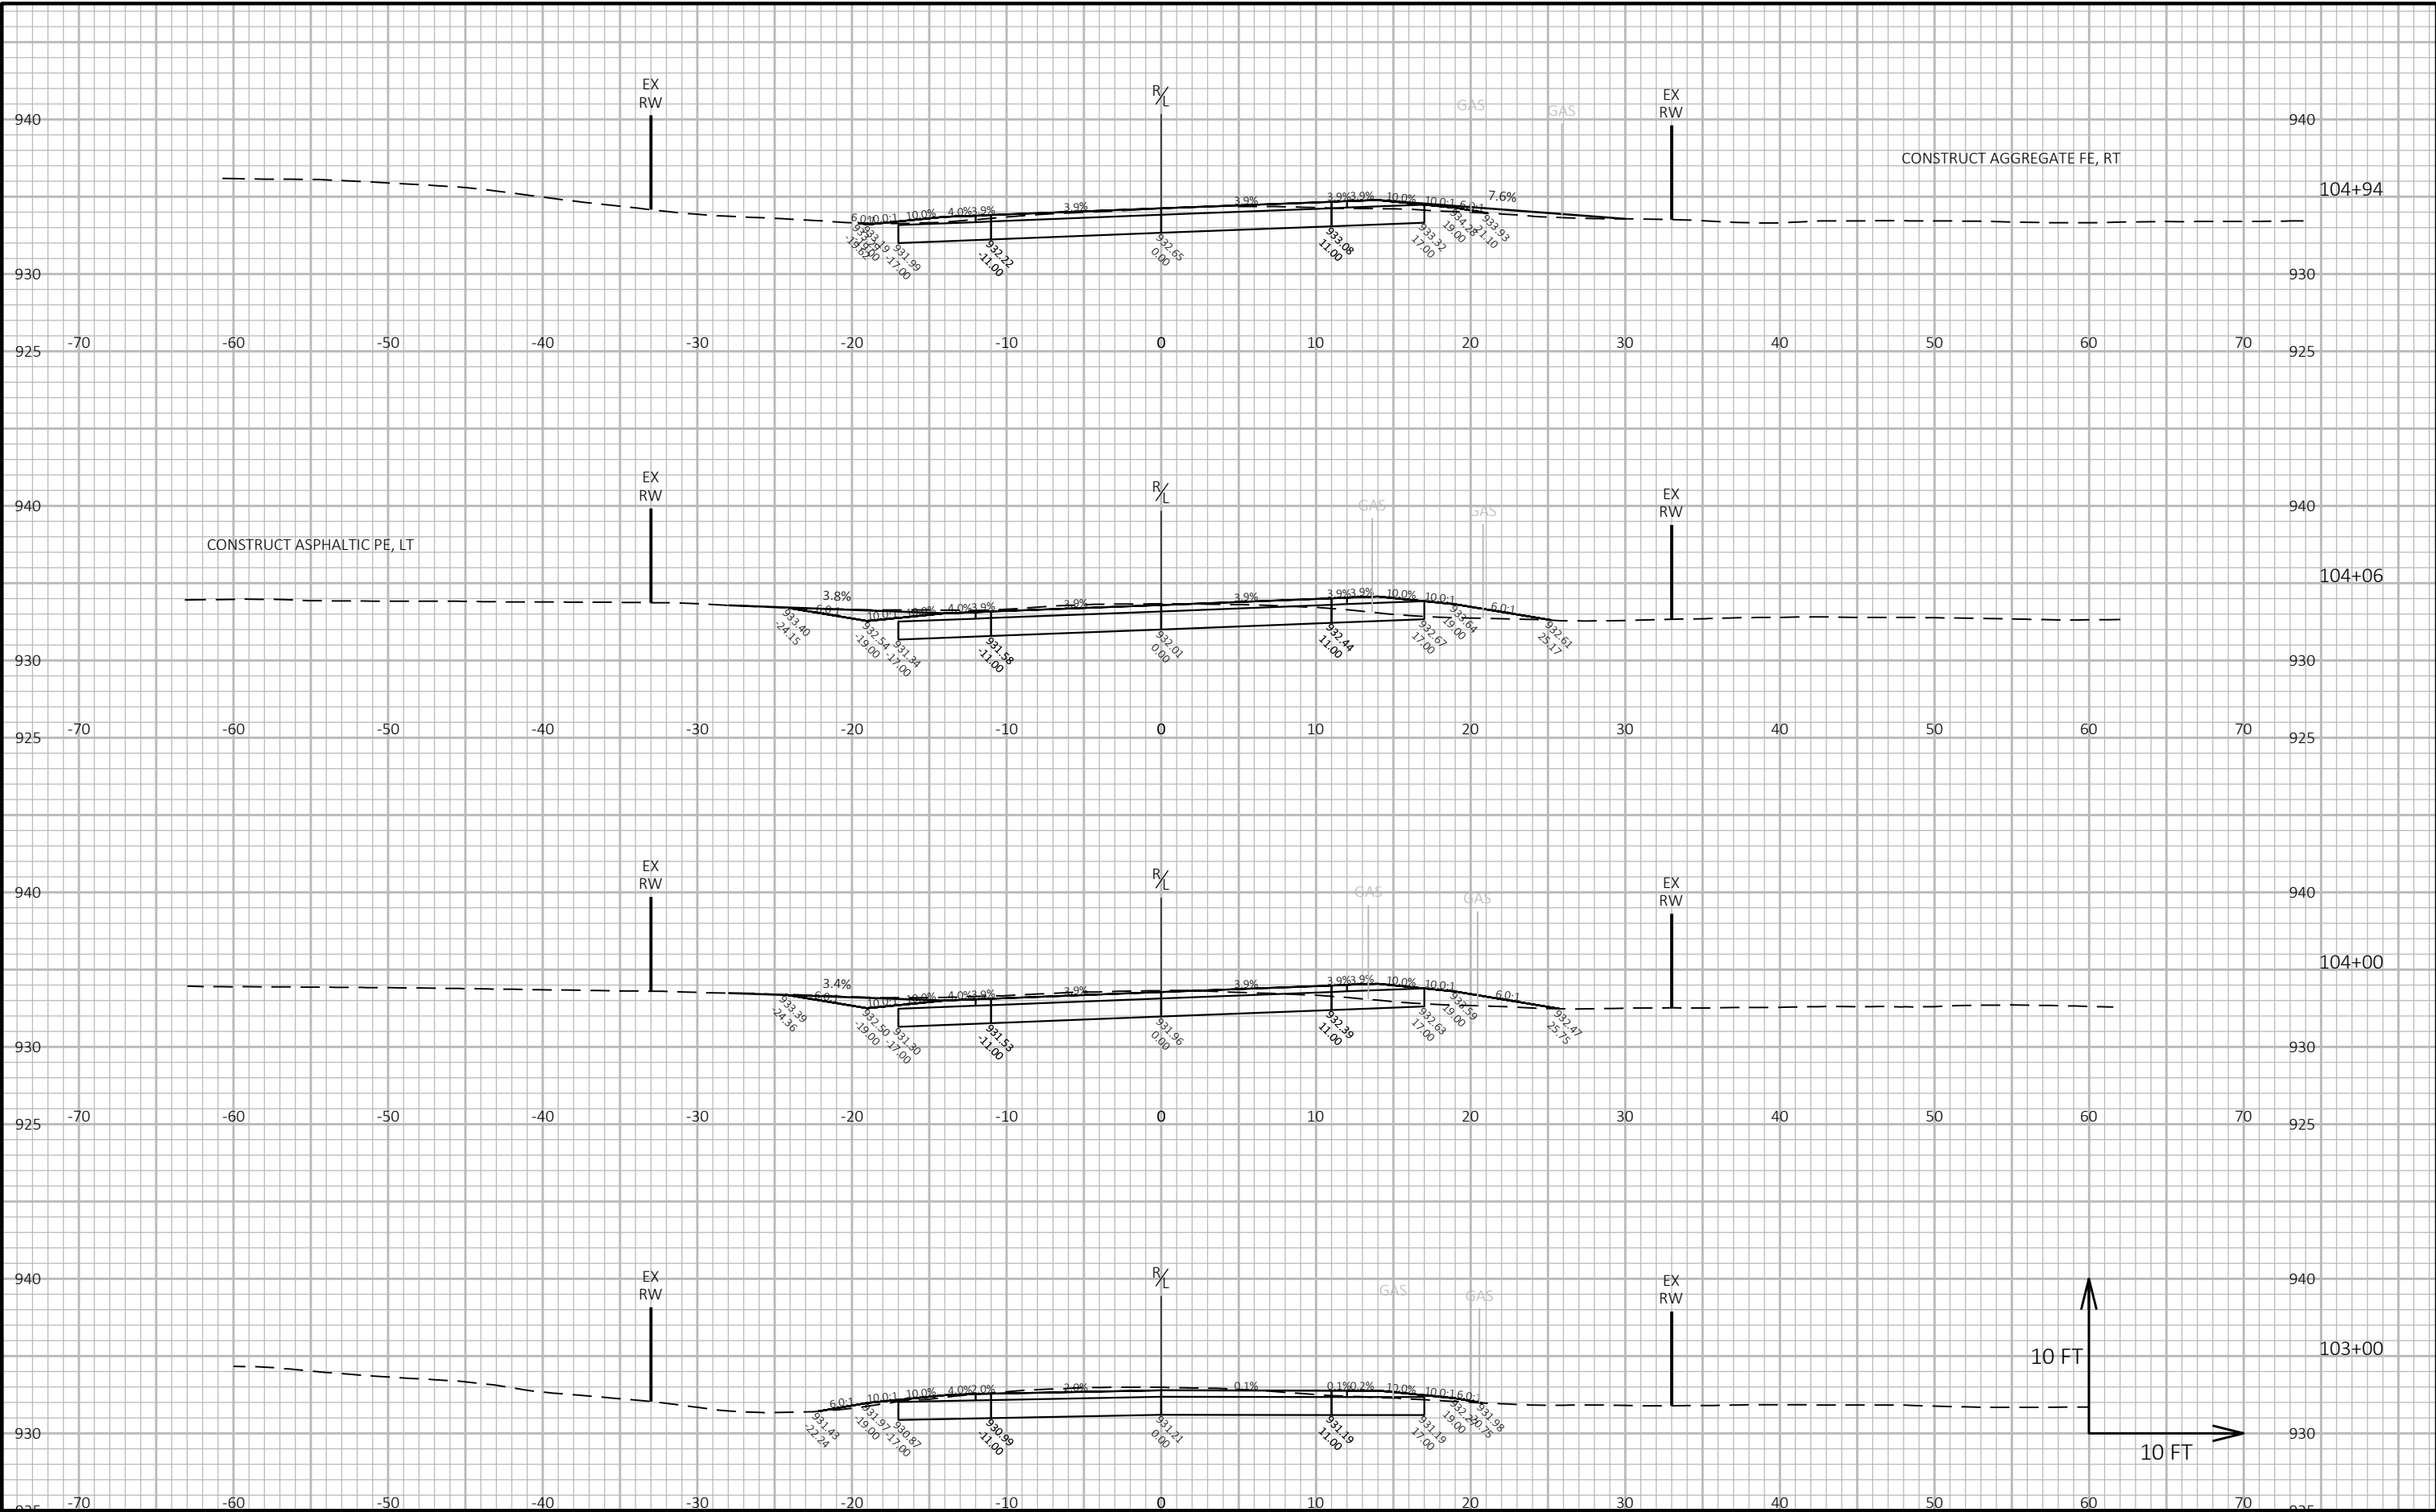




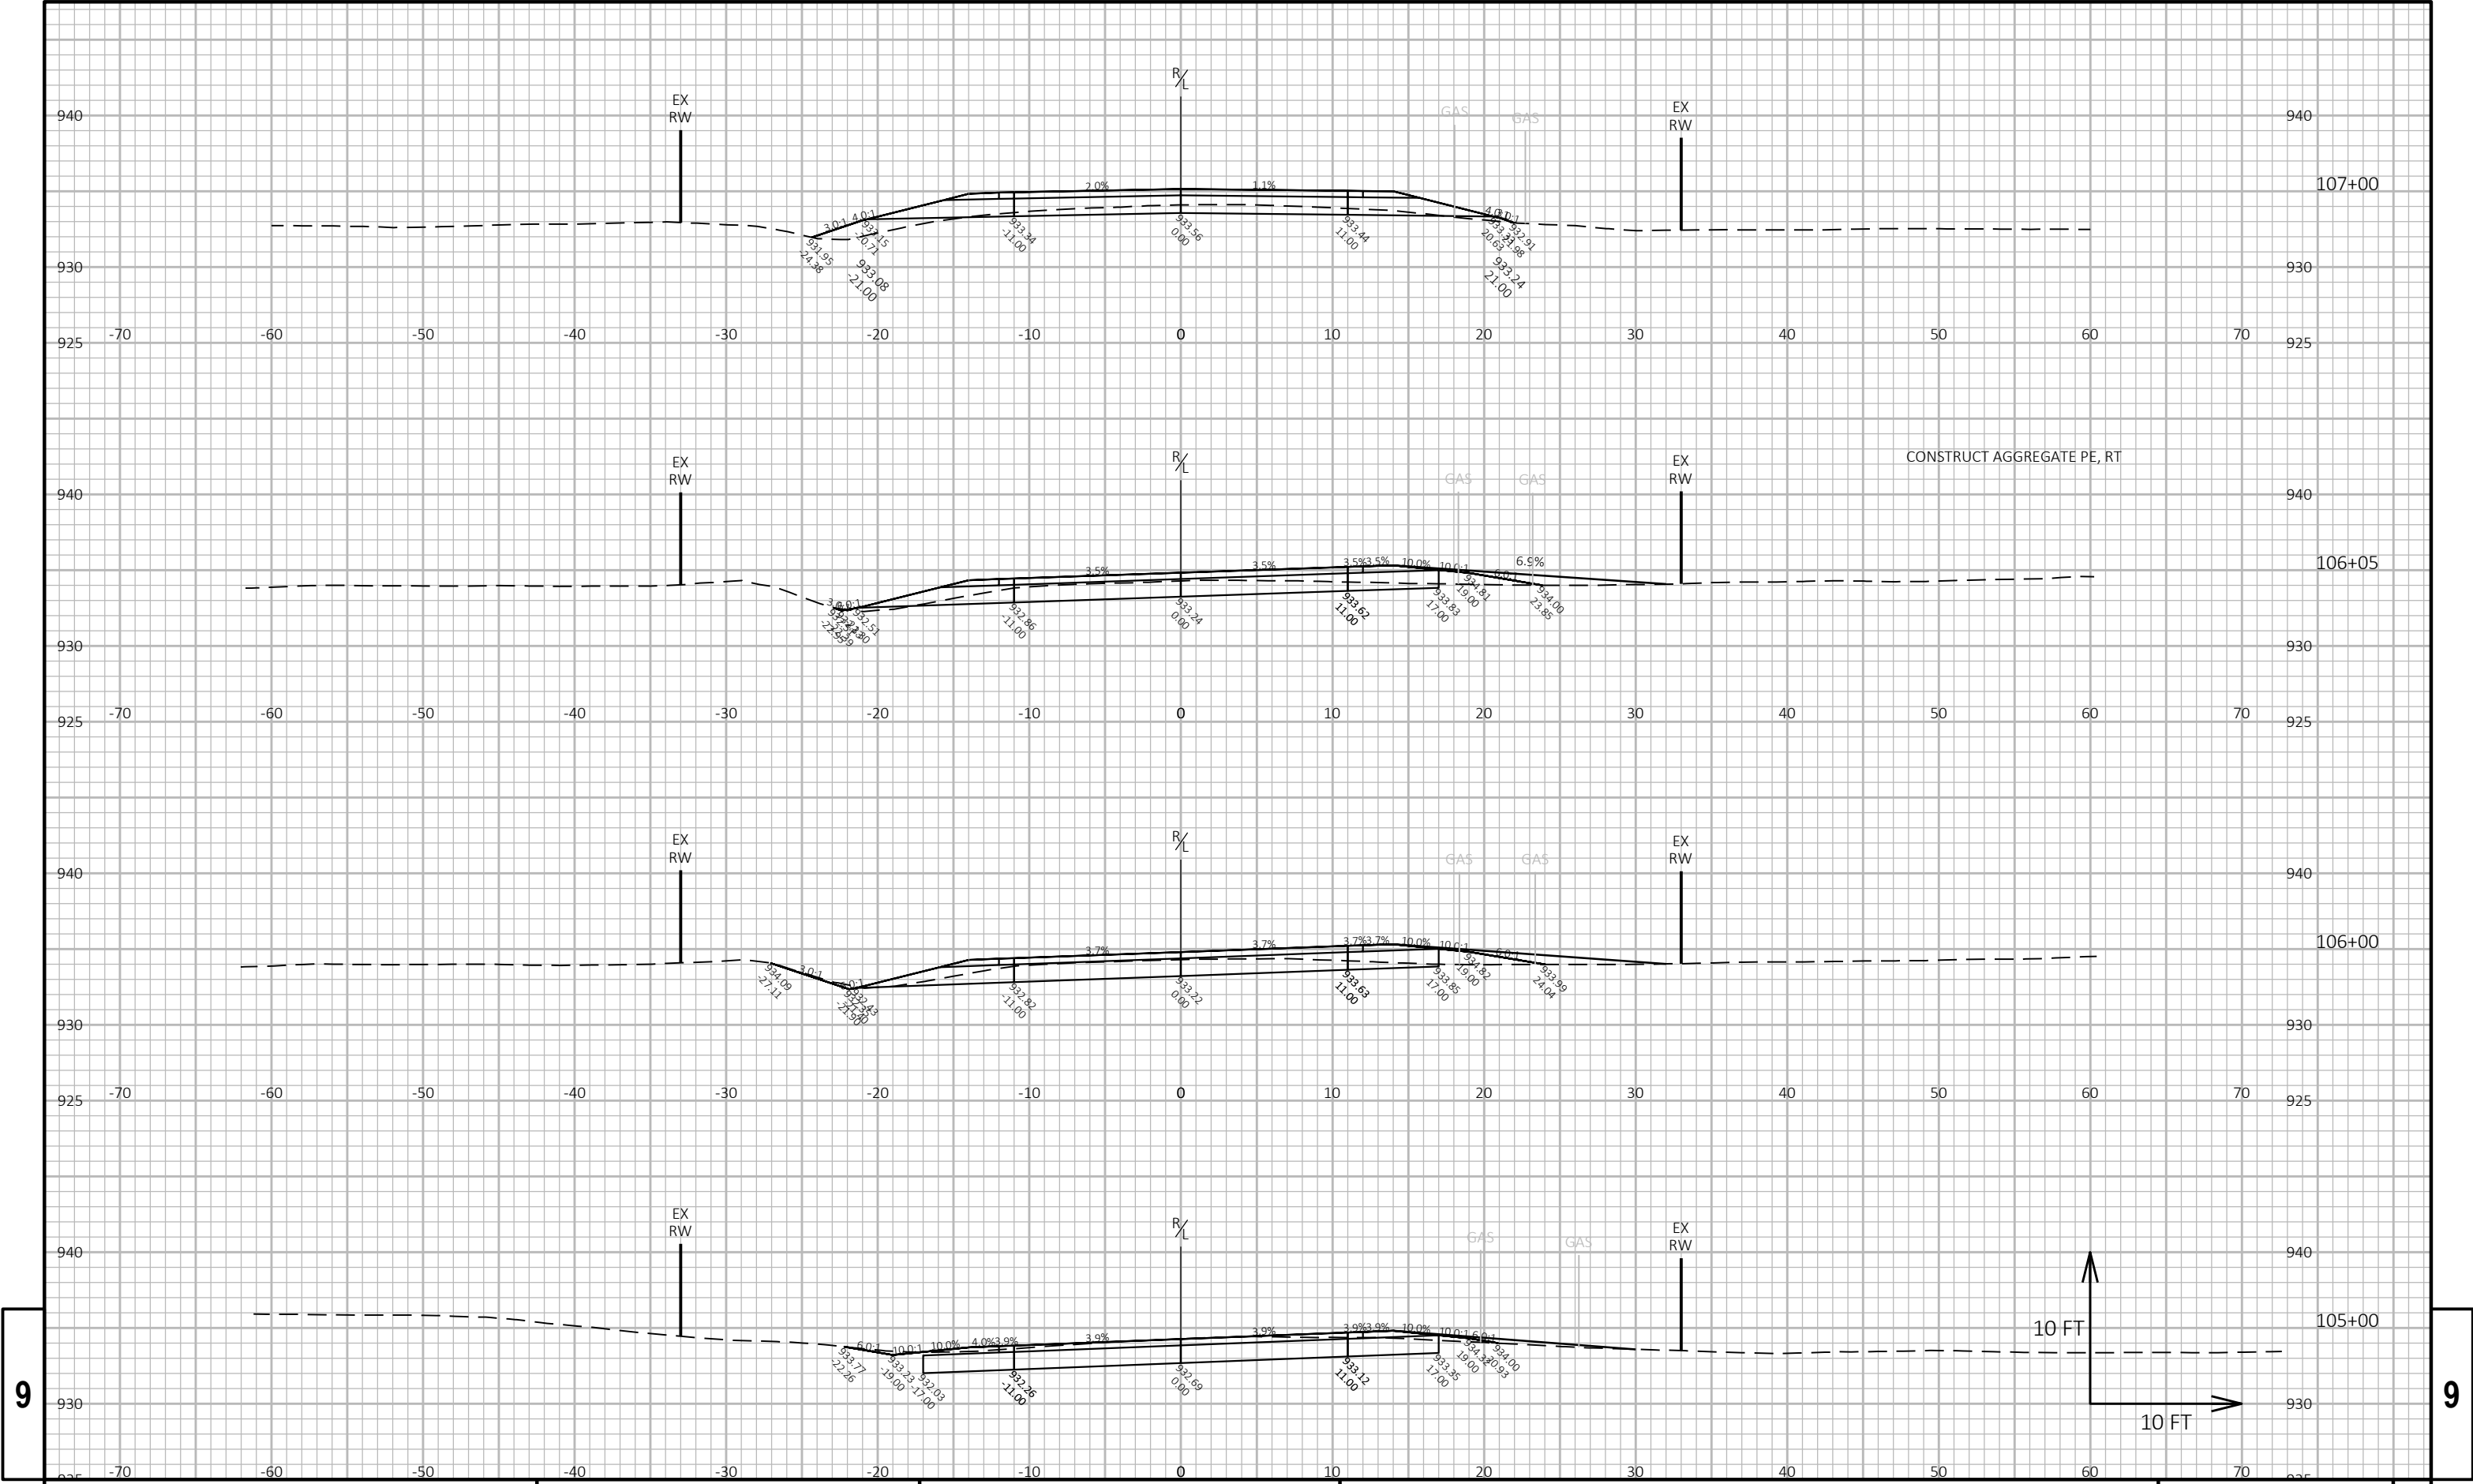


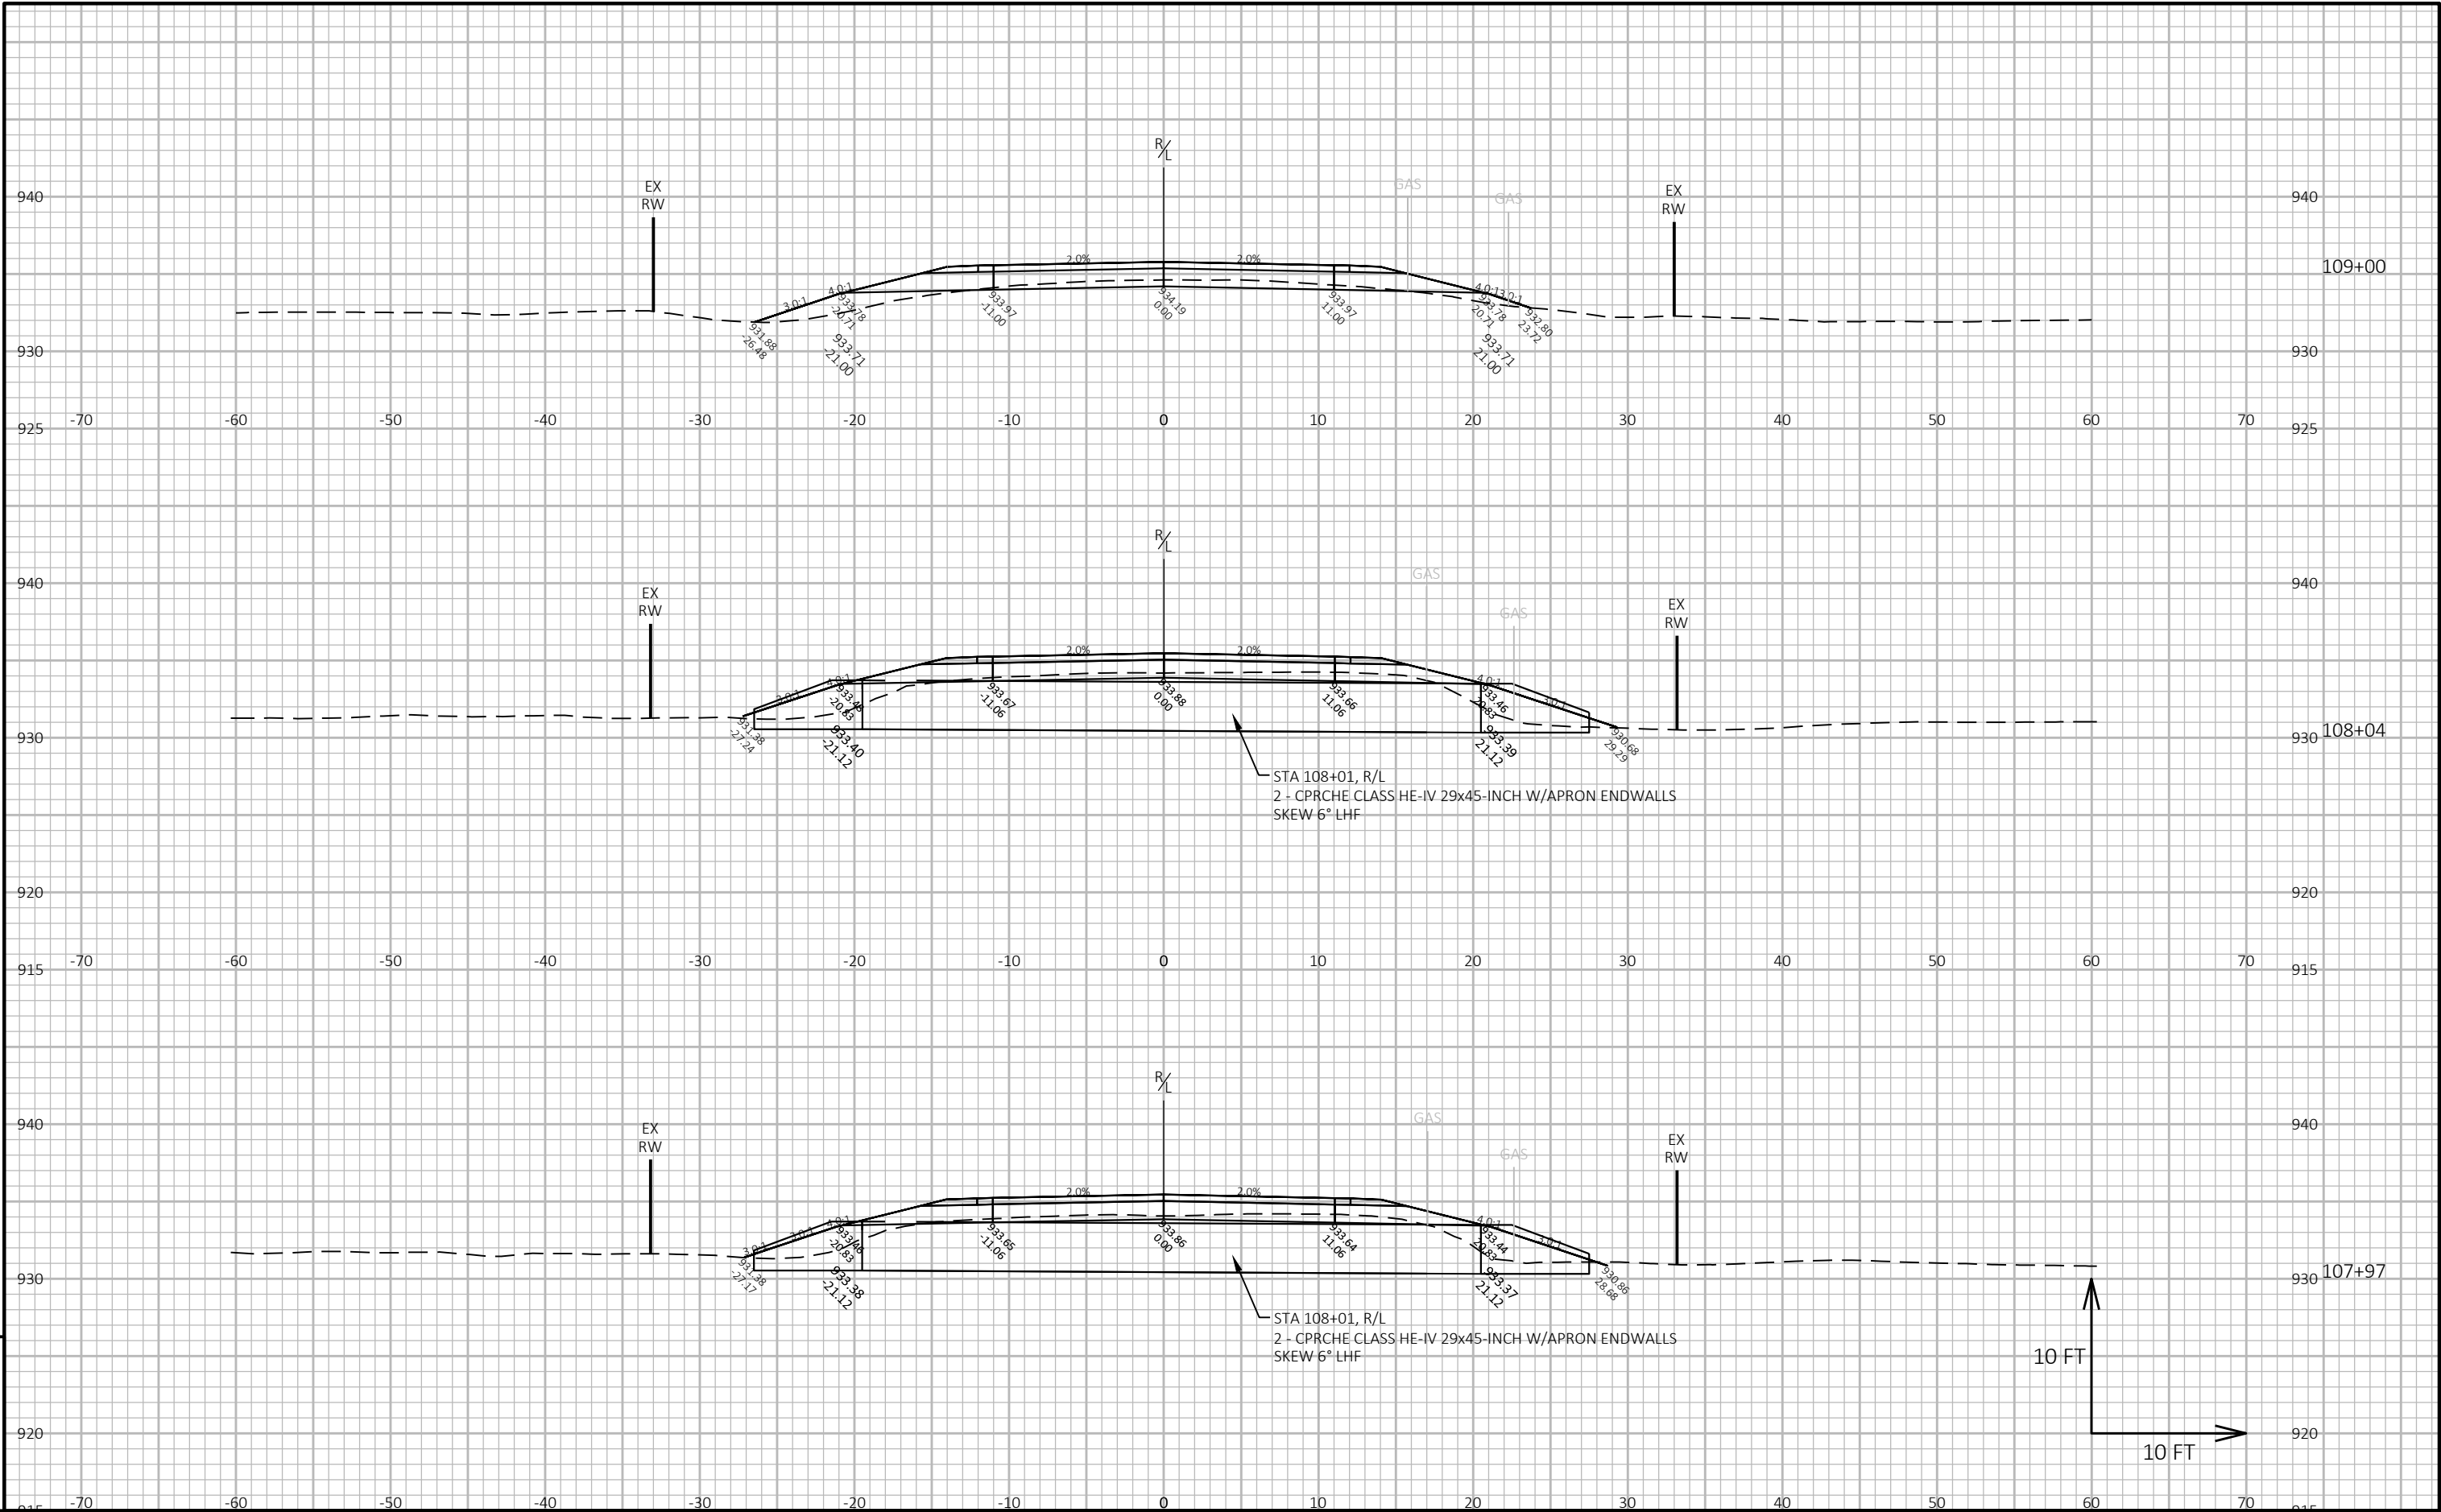


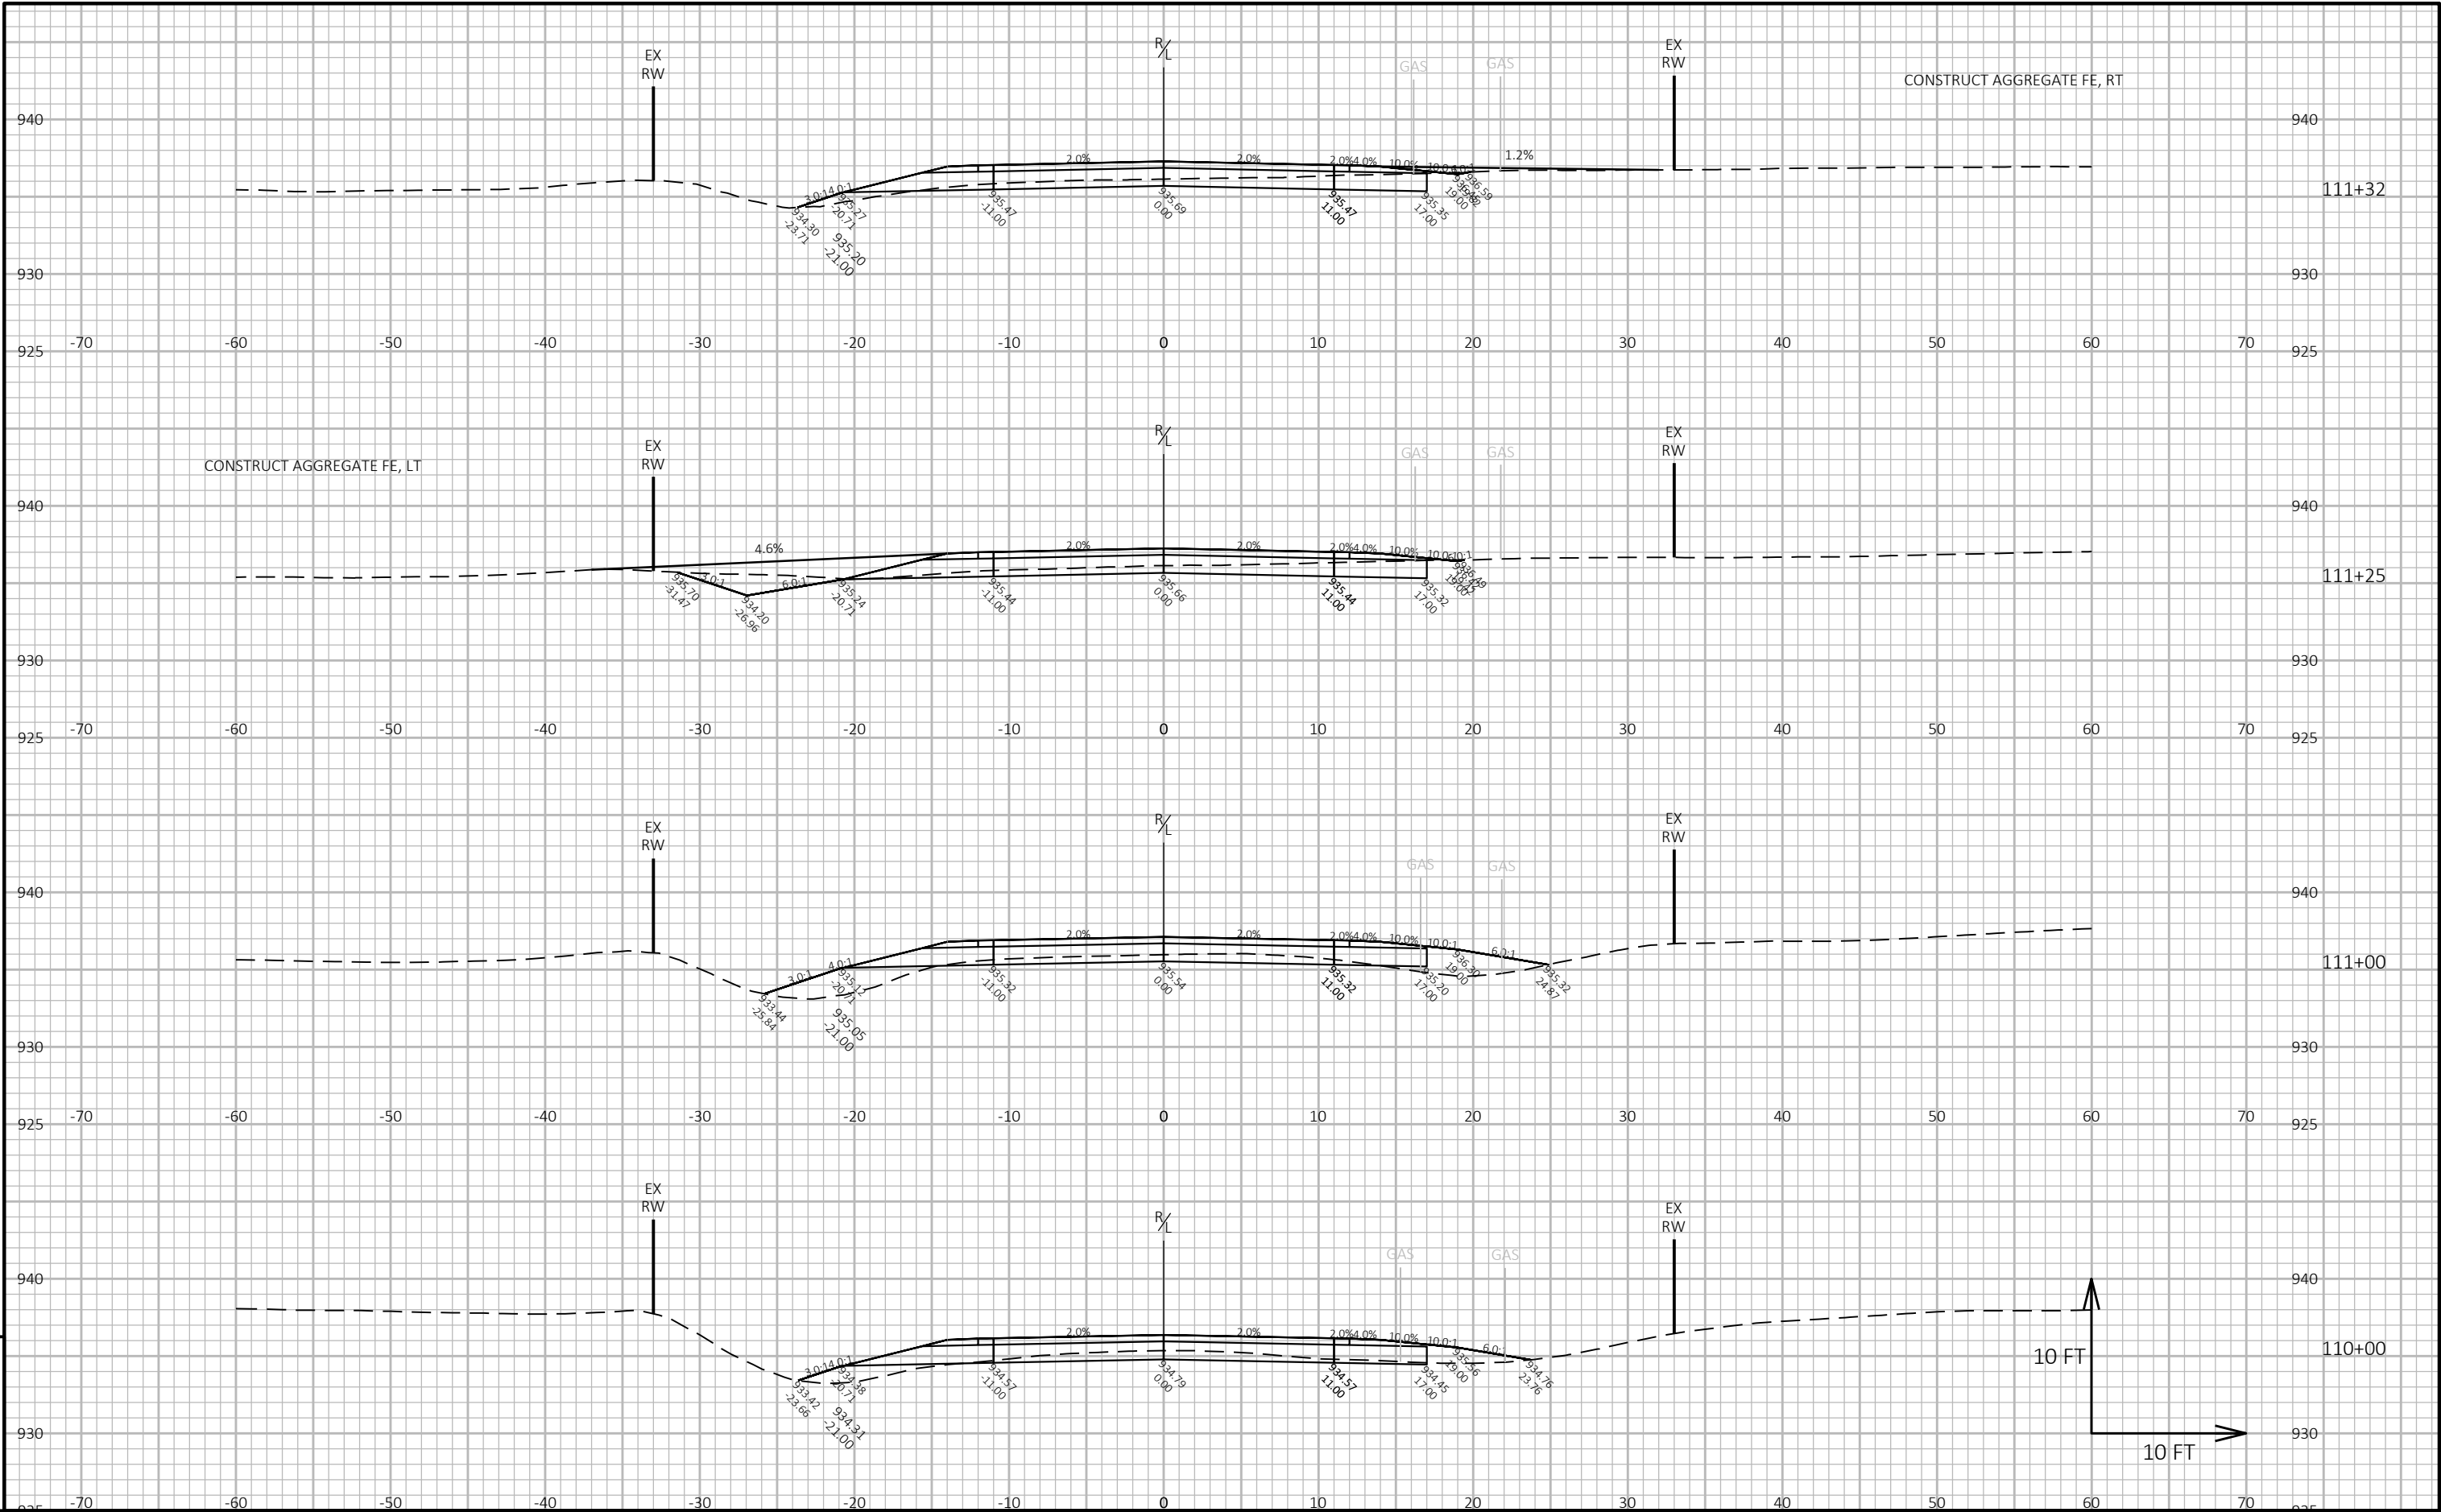



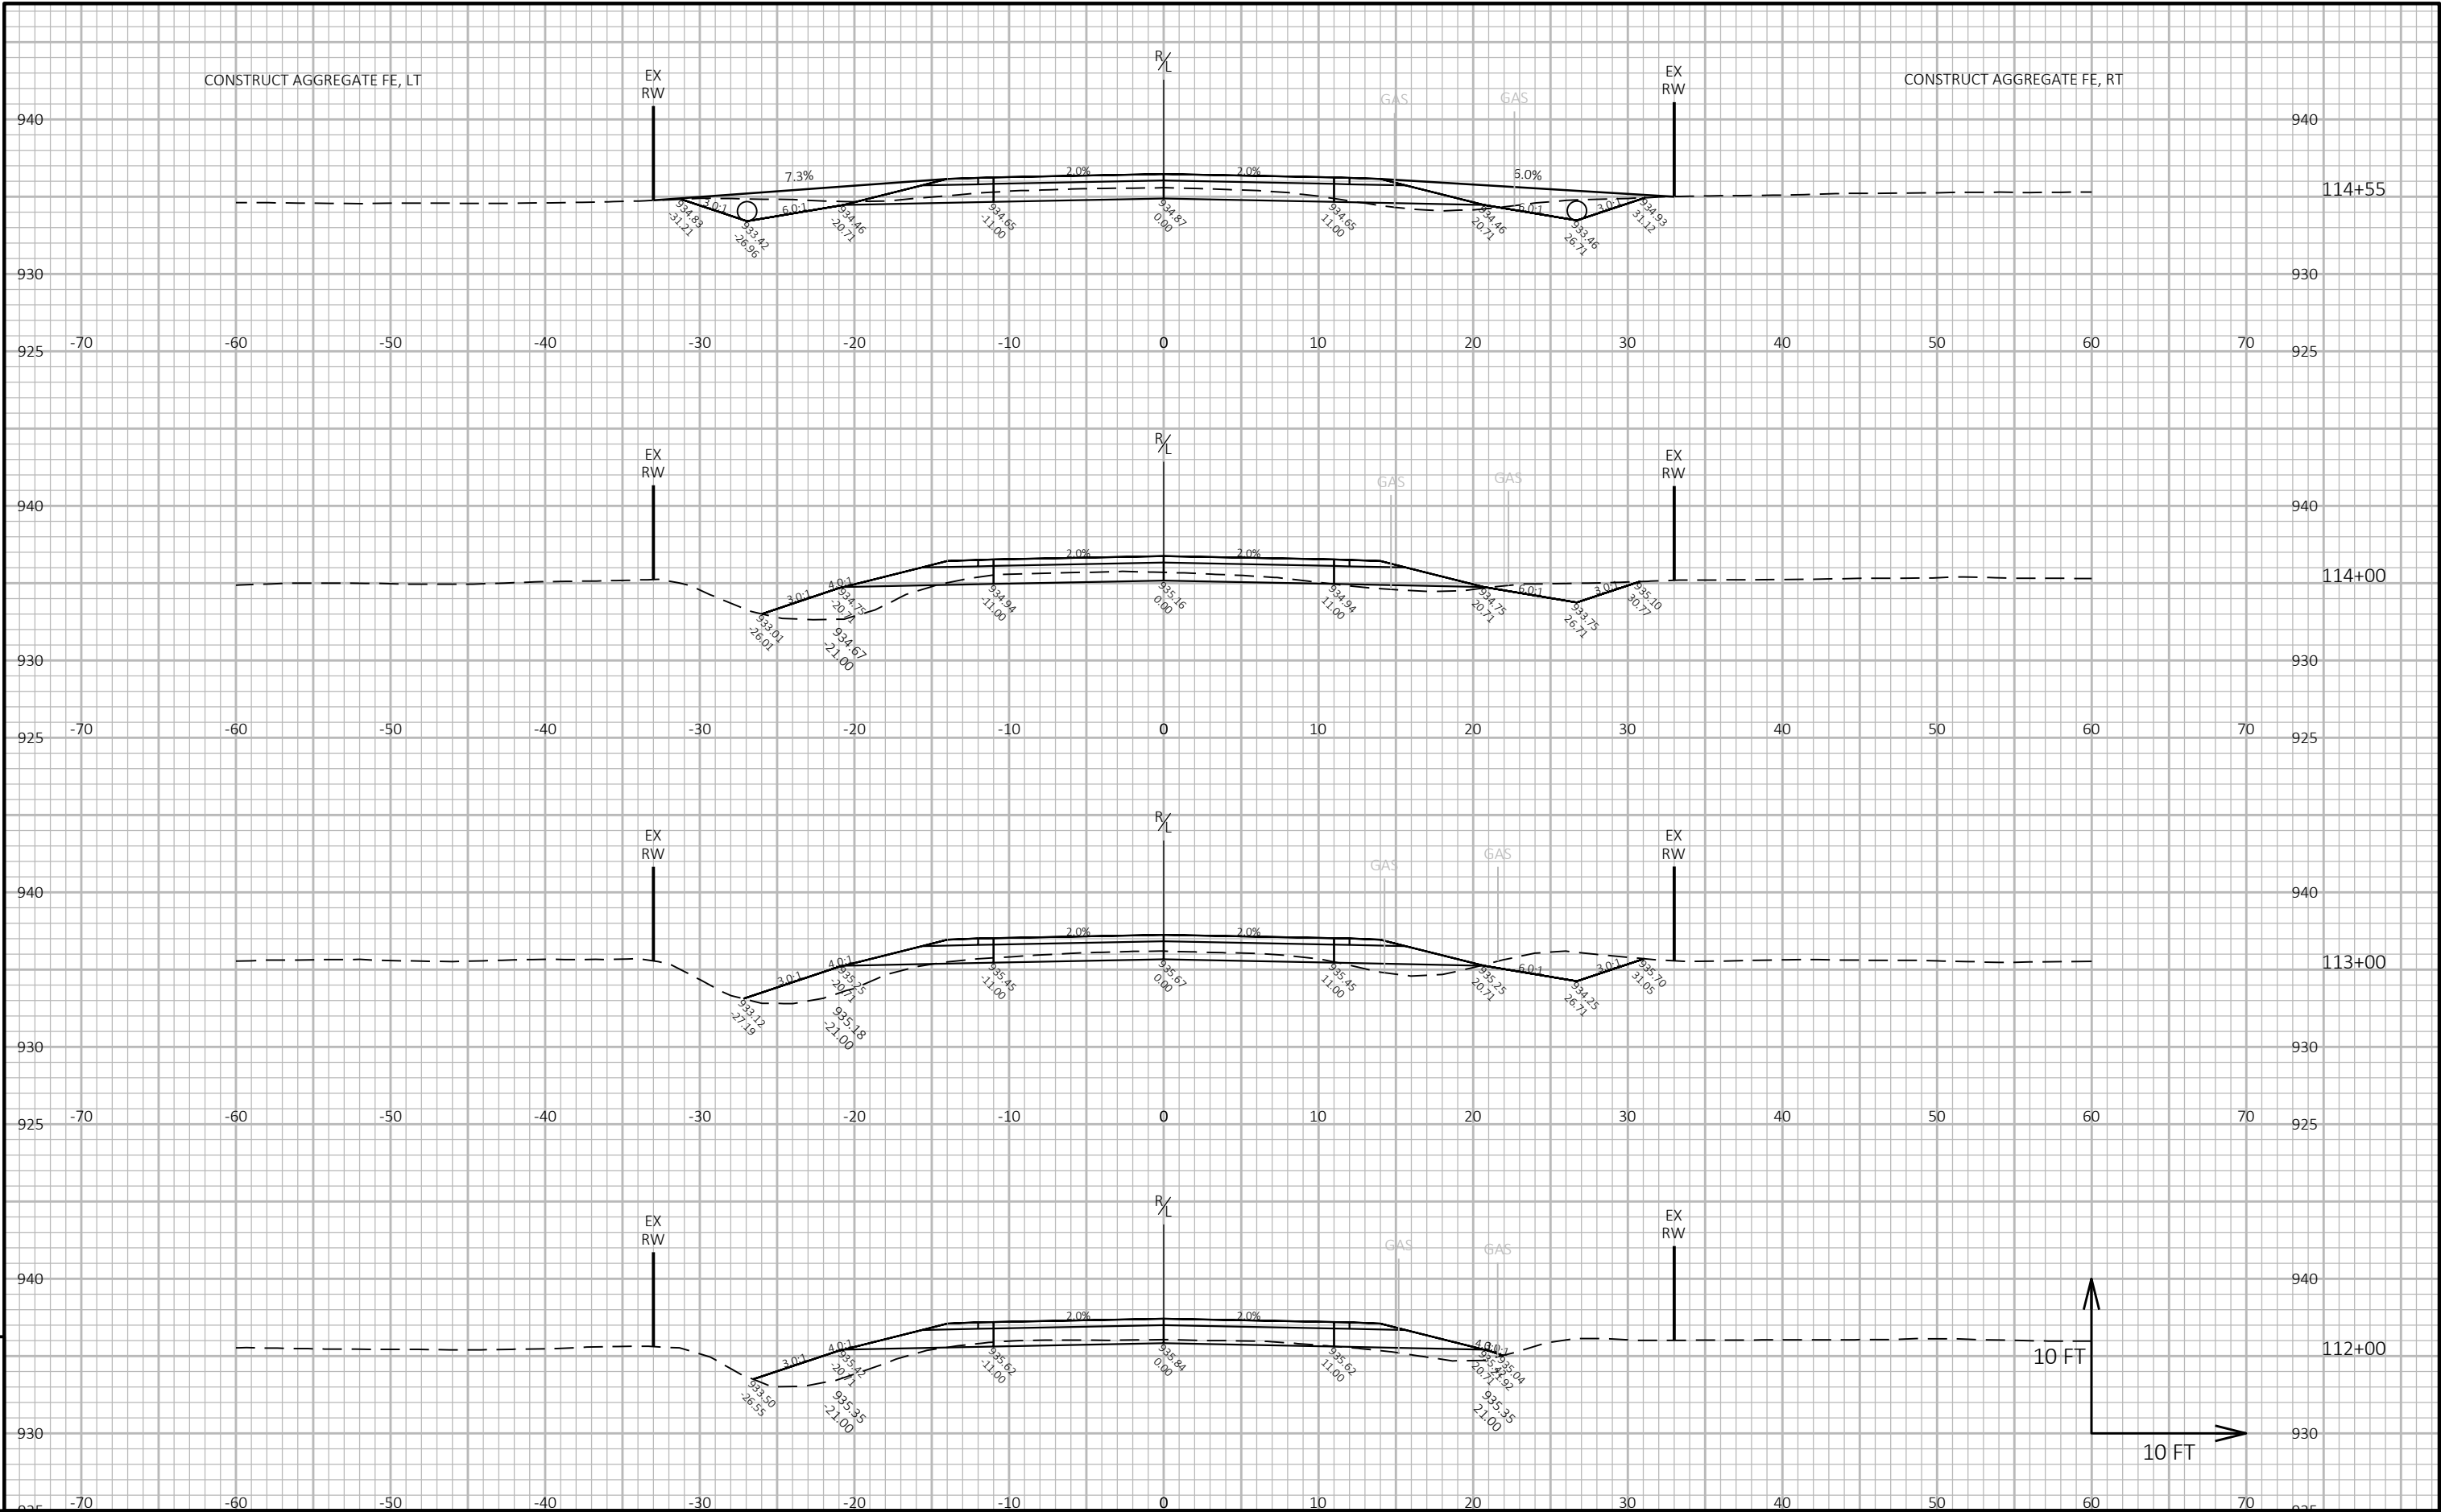

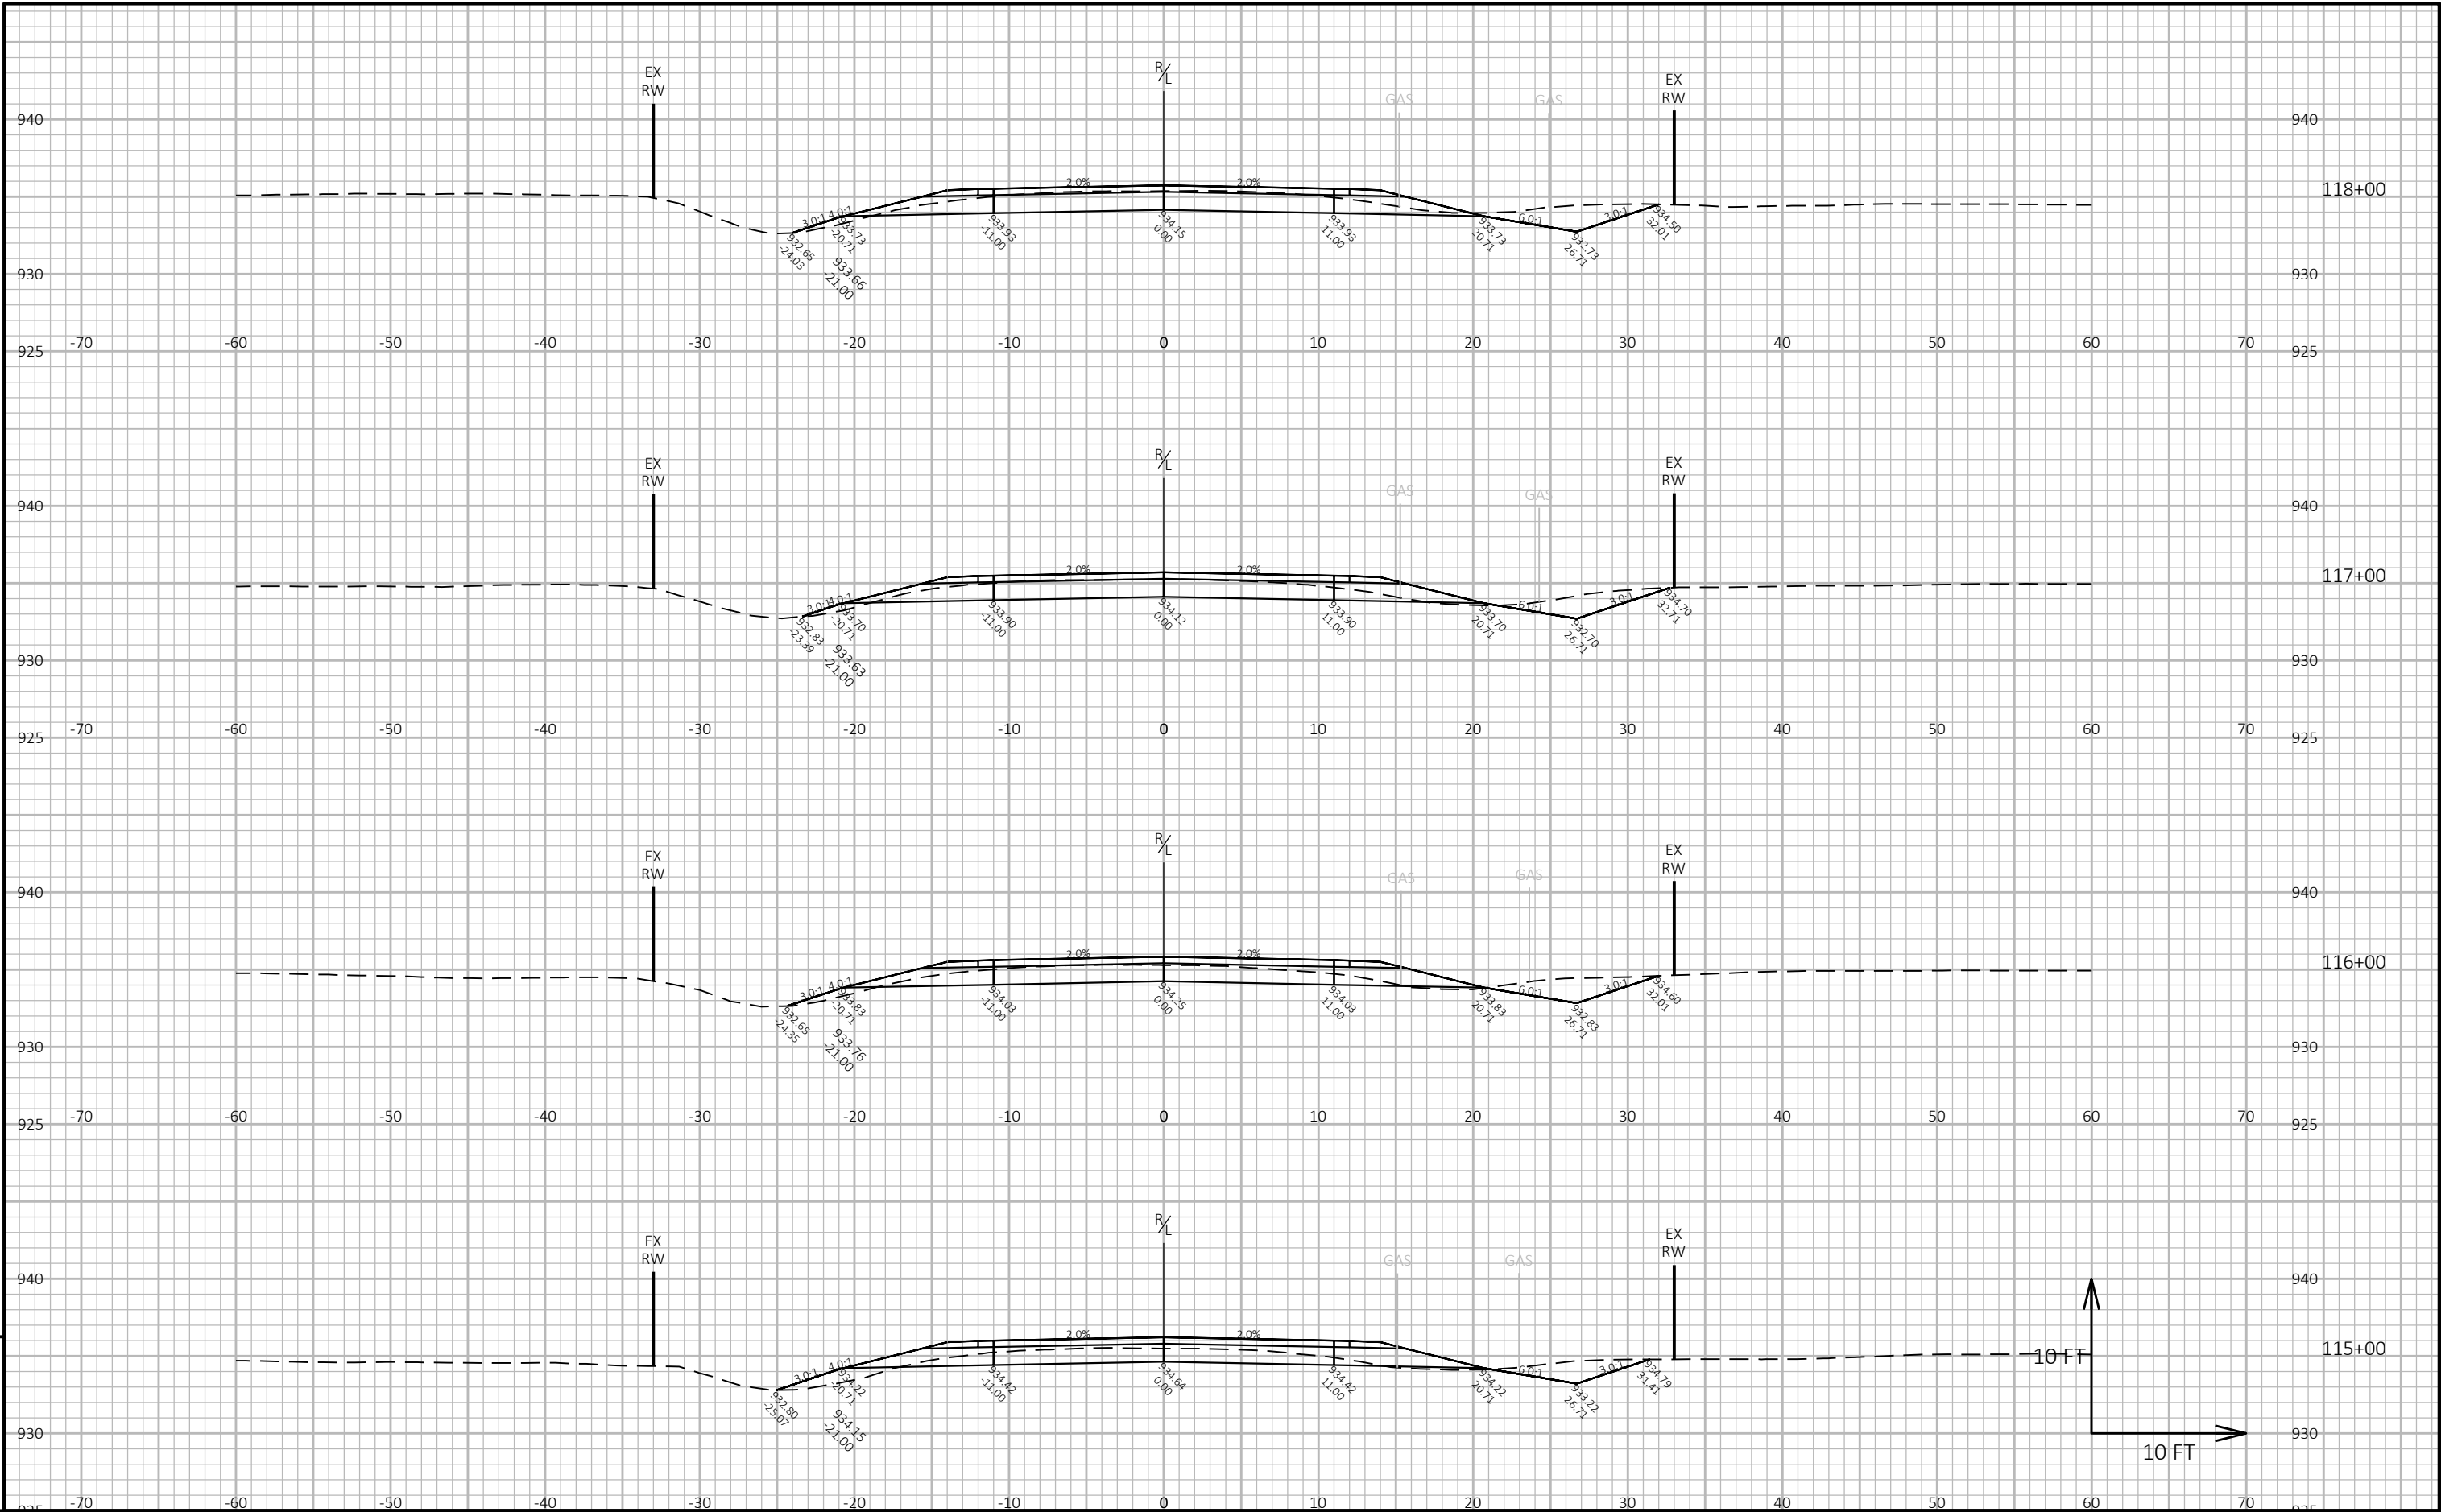

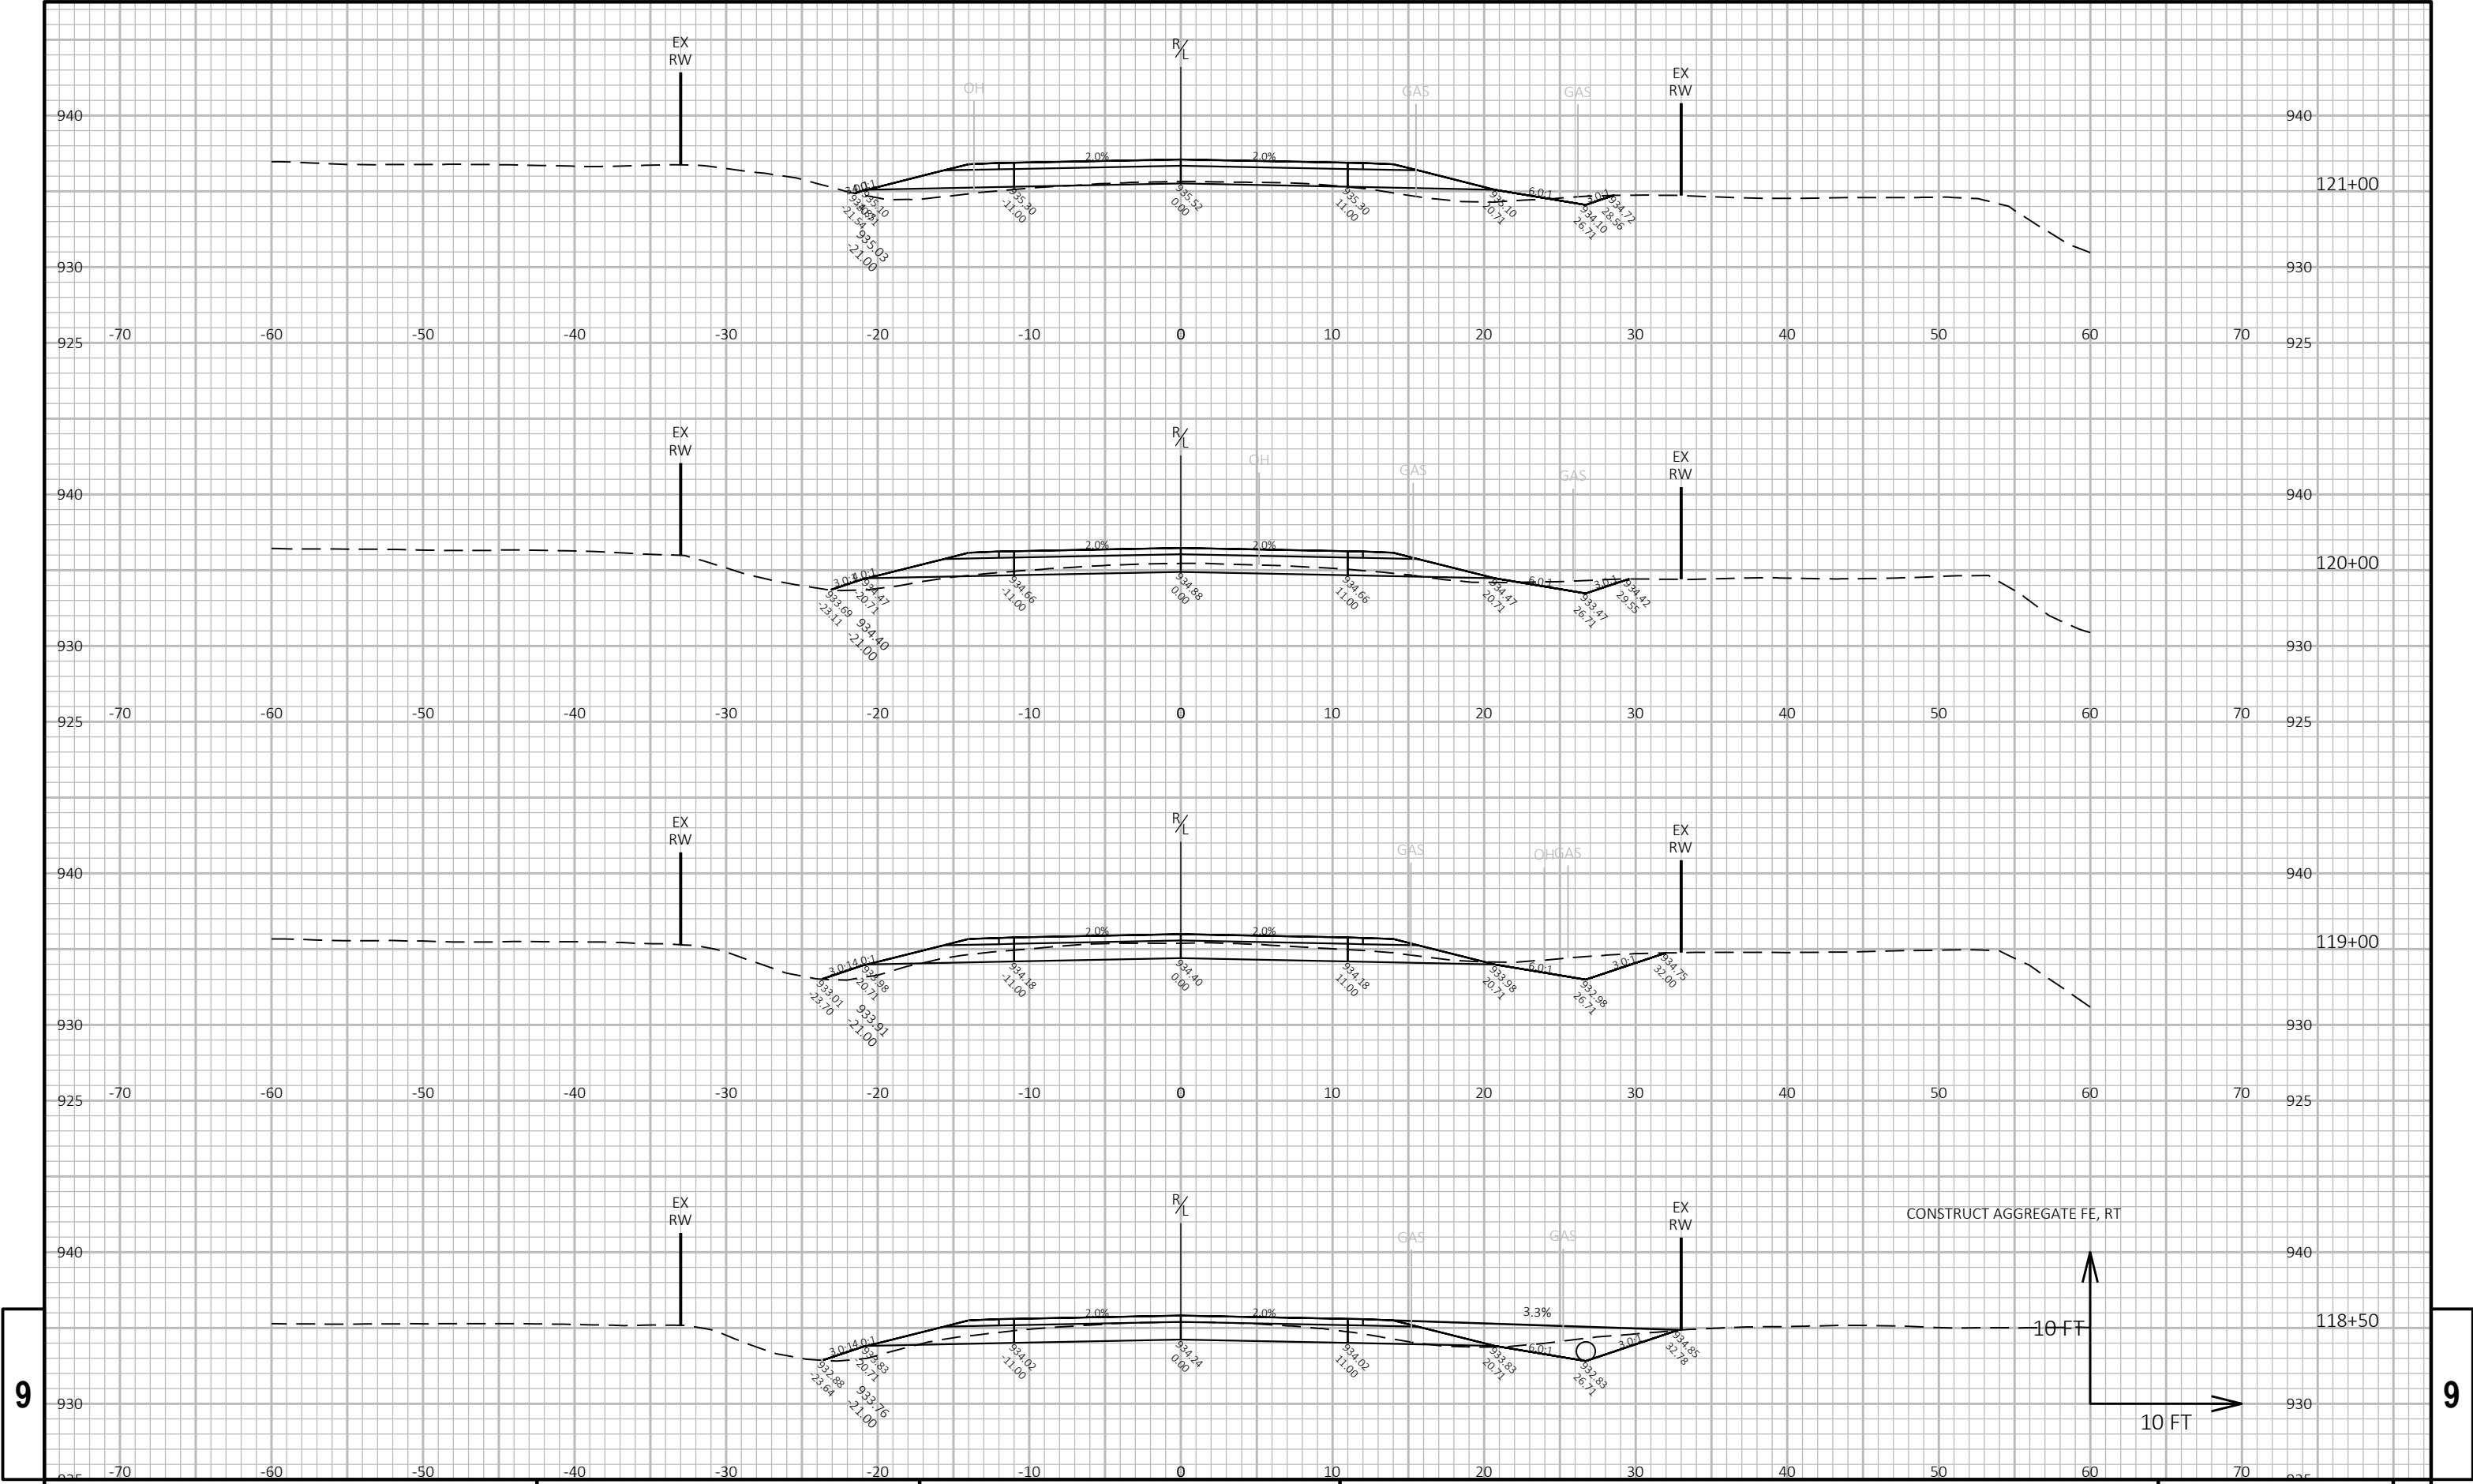


9

9


|                  |                          |                |                              |         |
|------------------|--------------------------|----------------|------------------------------|---------|
| PROJECT NO: XXXX | HWY: LAGRANGE BYRON ARIP | COUNTY: MONROE | CROSS SECTIONS: FORMICA ROAD | SHEET E |
|------------------|--------------------------|----------------|------------------------------|---------|



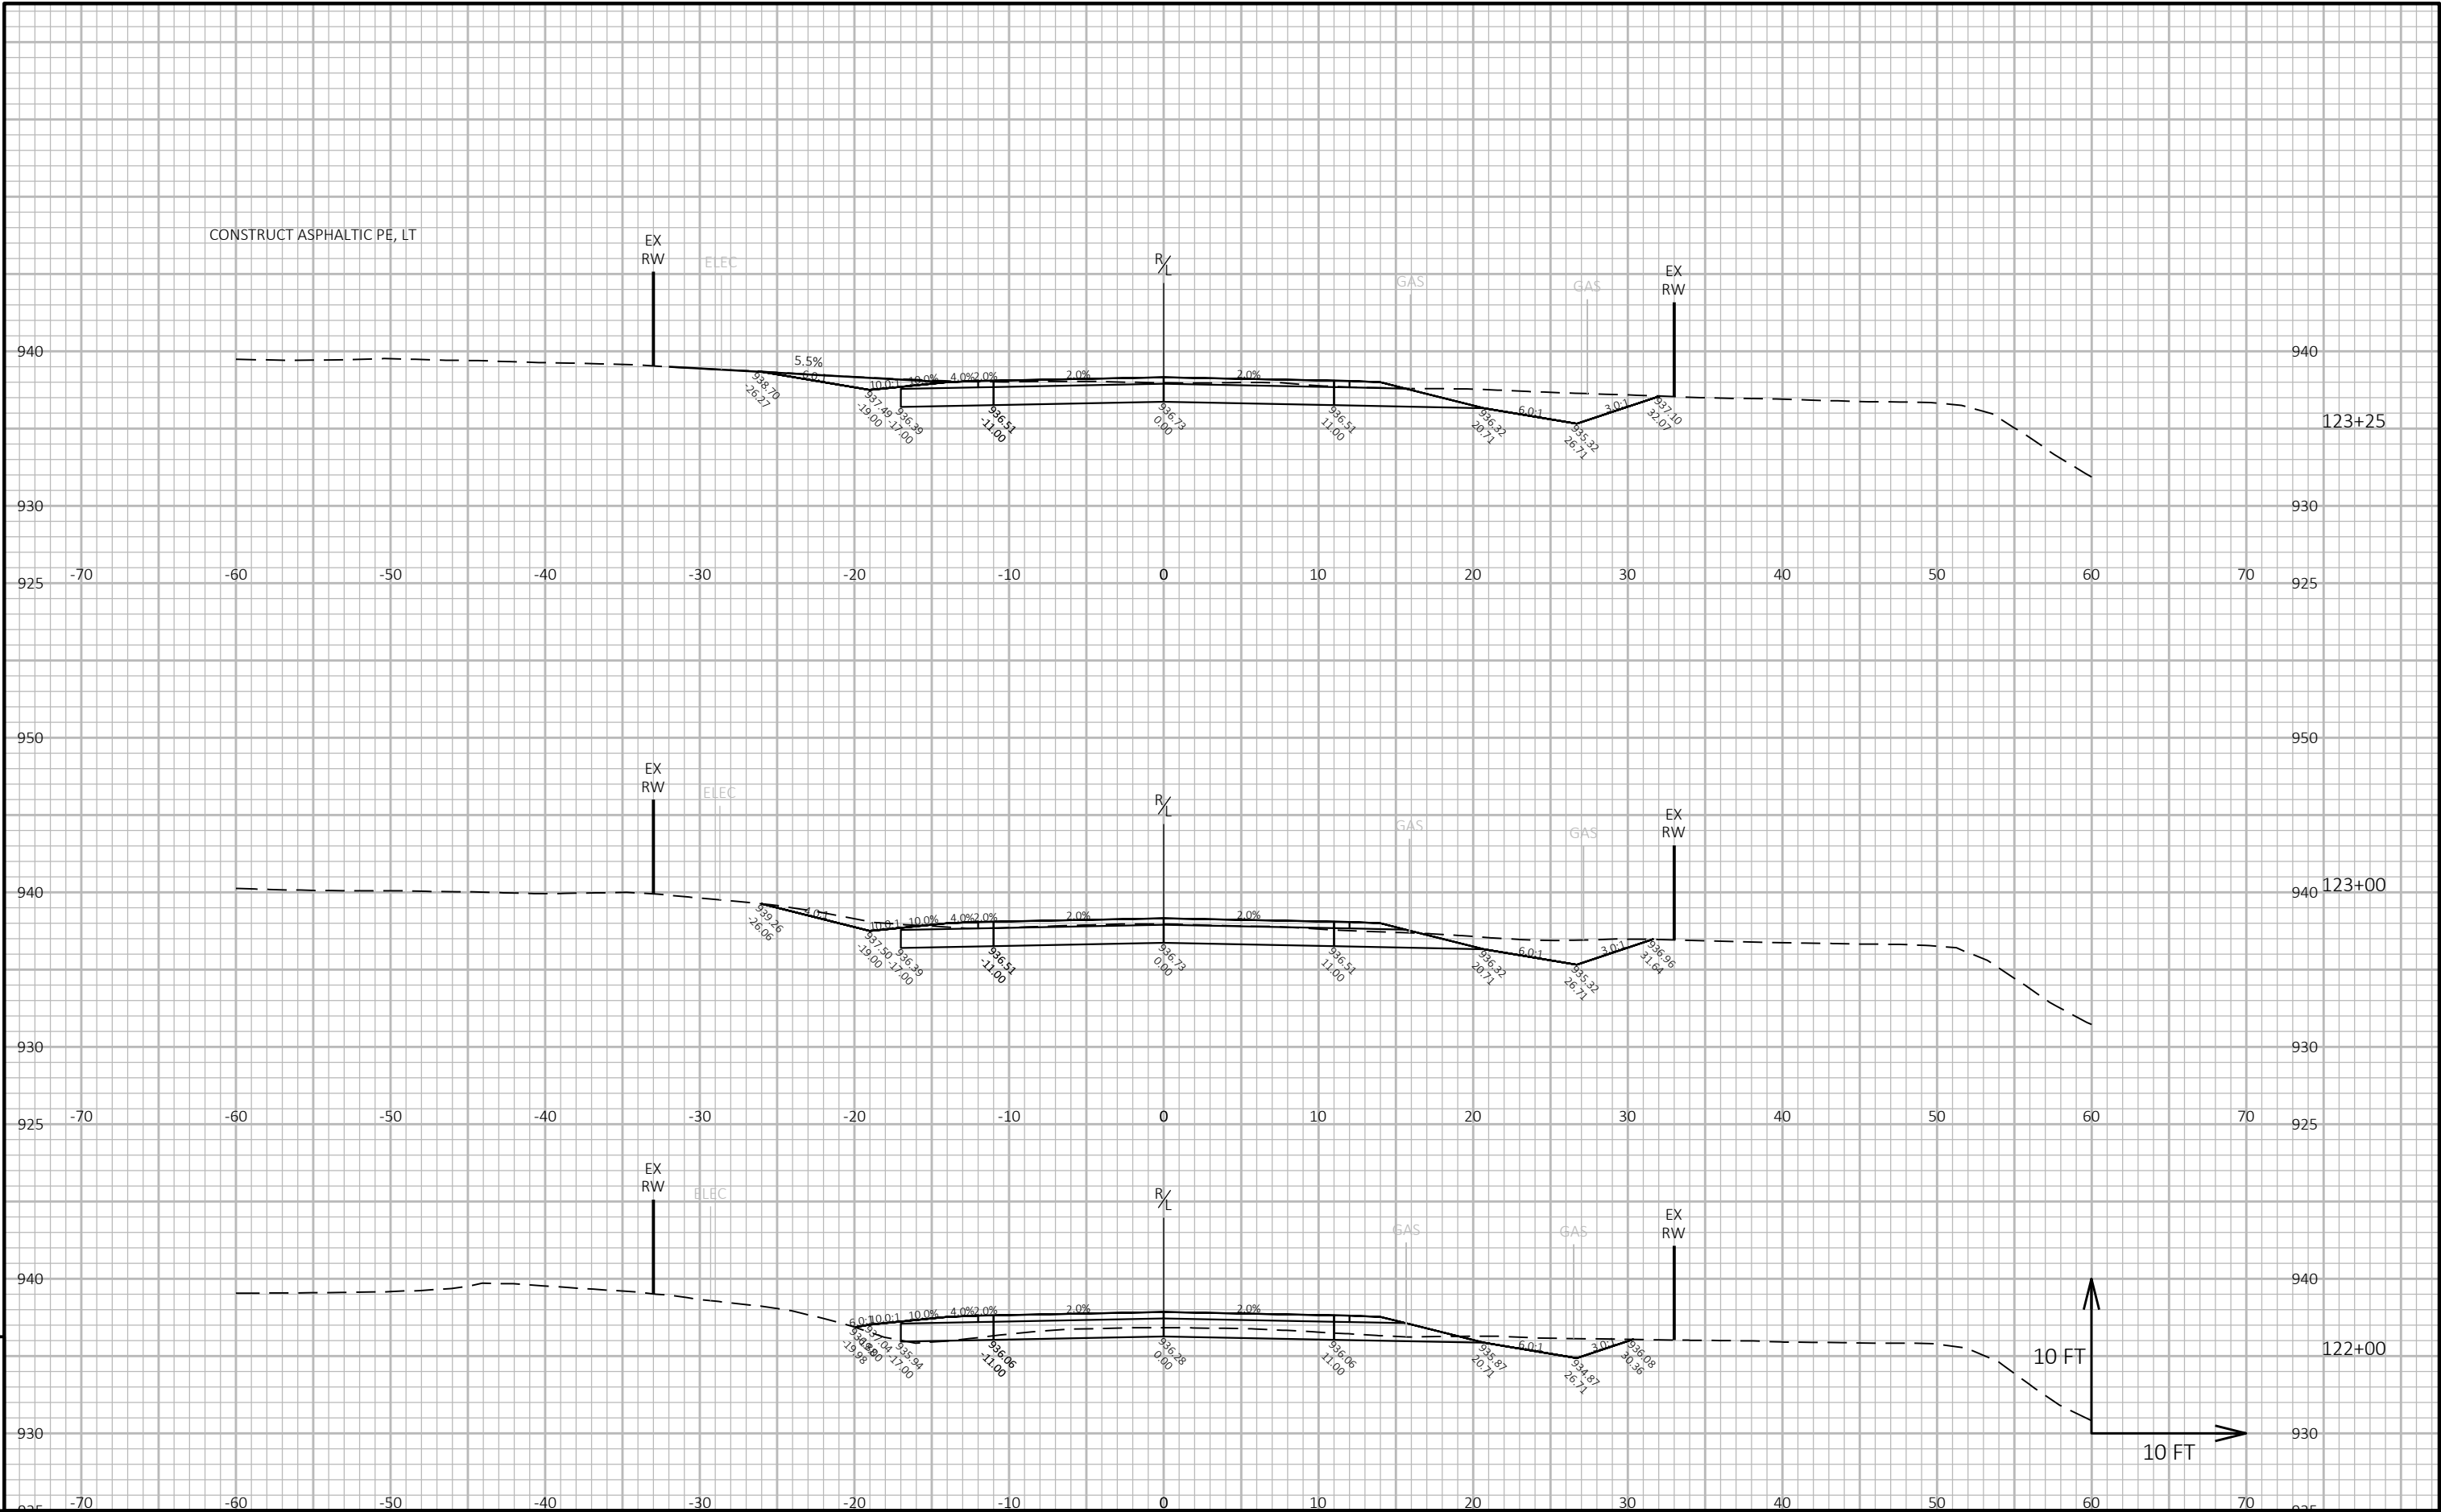


|                  |                          |                |                              |         |
|------------------|--------------------------|----------------|------------------------------|---------|
| PROJECT NO: XXXX | HWY: LAGRANGE BYRON ARIP | COUNTY: MONROE | CROSS SECTIONS: FORMICA ROAD | SHEET E |
|------------------|--------------------------|----------------|------------------------------|---------|



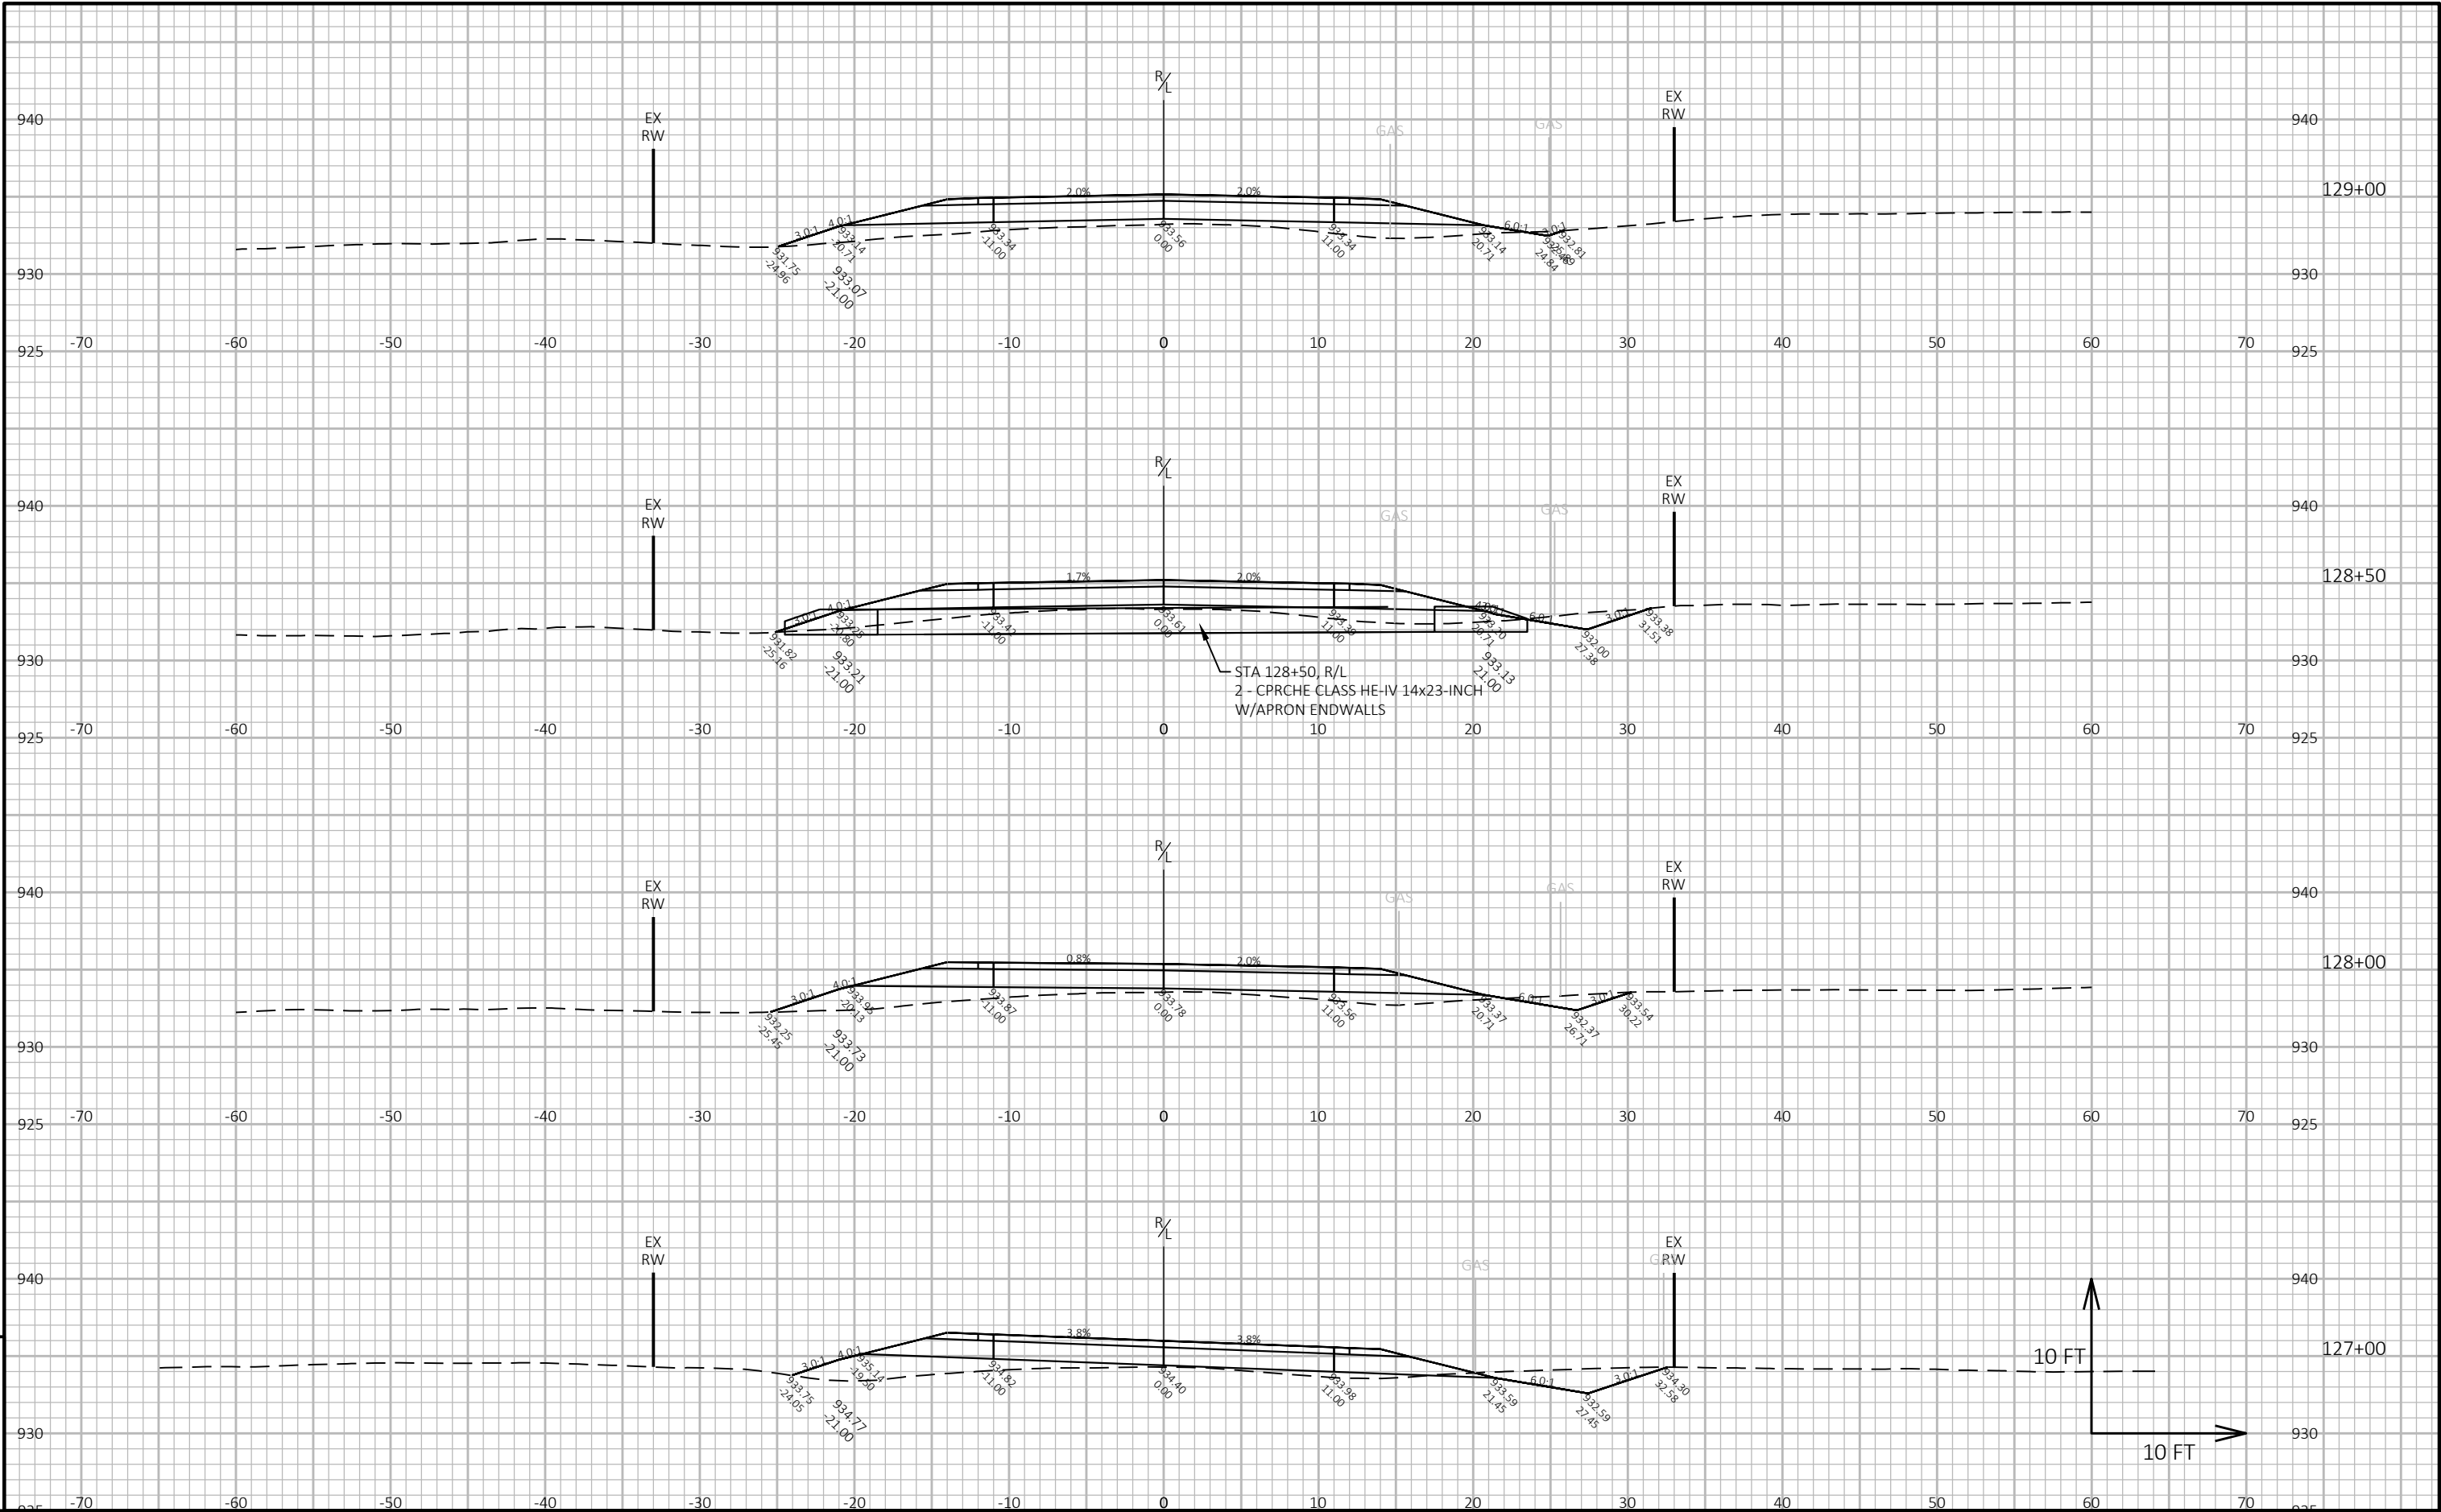



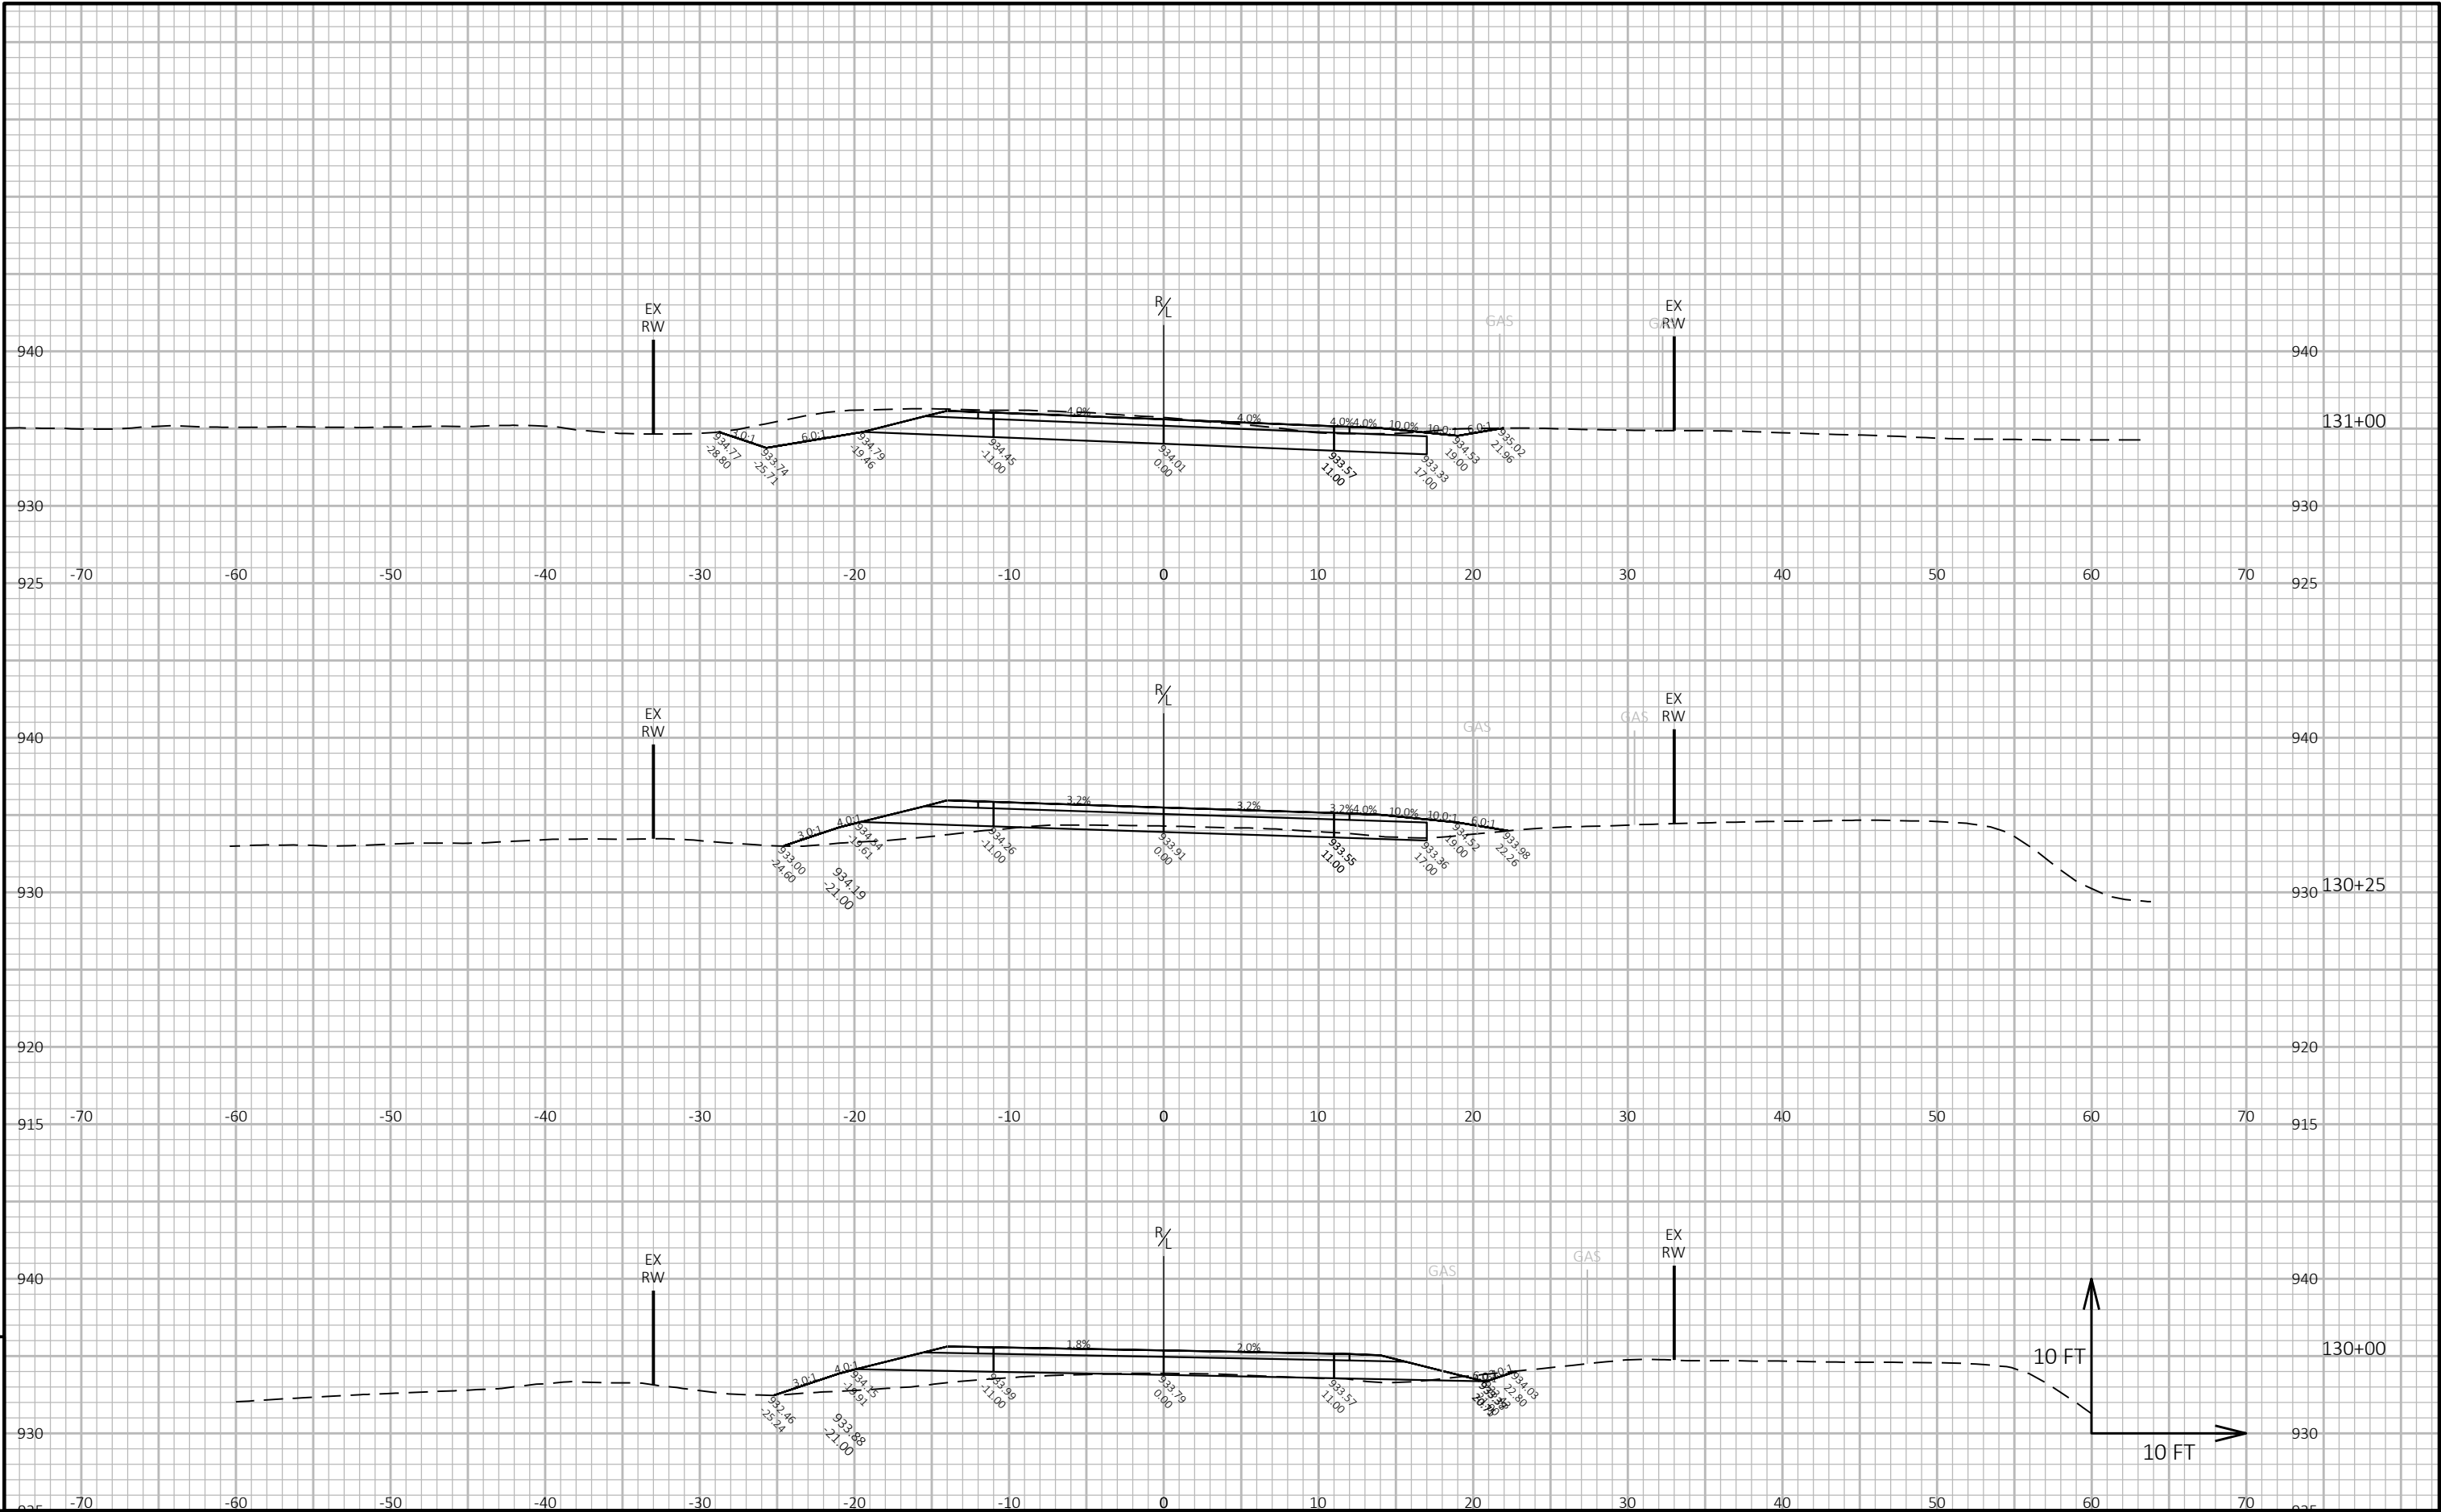

|                  |                          |                |                              |         |
|------------------|--------------------------|----------------|------------------------------|---------|
| PROJECT NO: XXXX | HWY: LAGRANGE BYRON ARIP | COUNTY: MONROE | CROSS SECTIONS: FORMICA ROAD | SHEET E |
|------------------|--------------------------|----------------|------------------------------|---------|




|                  |                          |                |                              |         |
|------------------|--------------------------|----------------|------------------------------|---------|
| PROJECT NO: XXXX | HWY: LAGRANGE BYRON ARIP | COUNTY: MONROE | CROSS SECTIONS: FORMICA ROAD | SHEET E |
|------------------|--------------------------|----------------|------------------------------|---------|




9

9

|                  |                          |                |                              |         |
|------------------|--------------------------|----------------|------------------------------|---------|
| PROJECT NO: XXXX | HWY: LAGRANGE BYRON ARIP | COUNTY: MONROE | CROSS SECTIONS: FORMICA ROAD | SHEET E |
|------------------|--------------------------|----------------|------------------------------|---------|

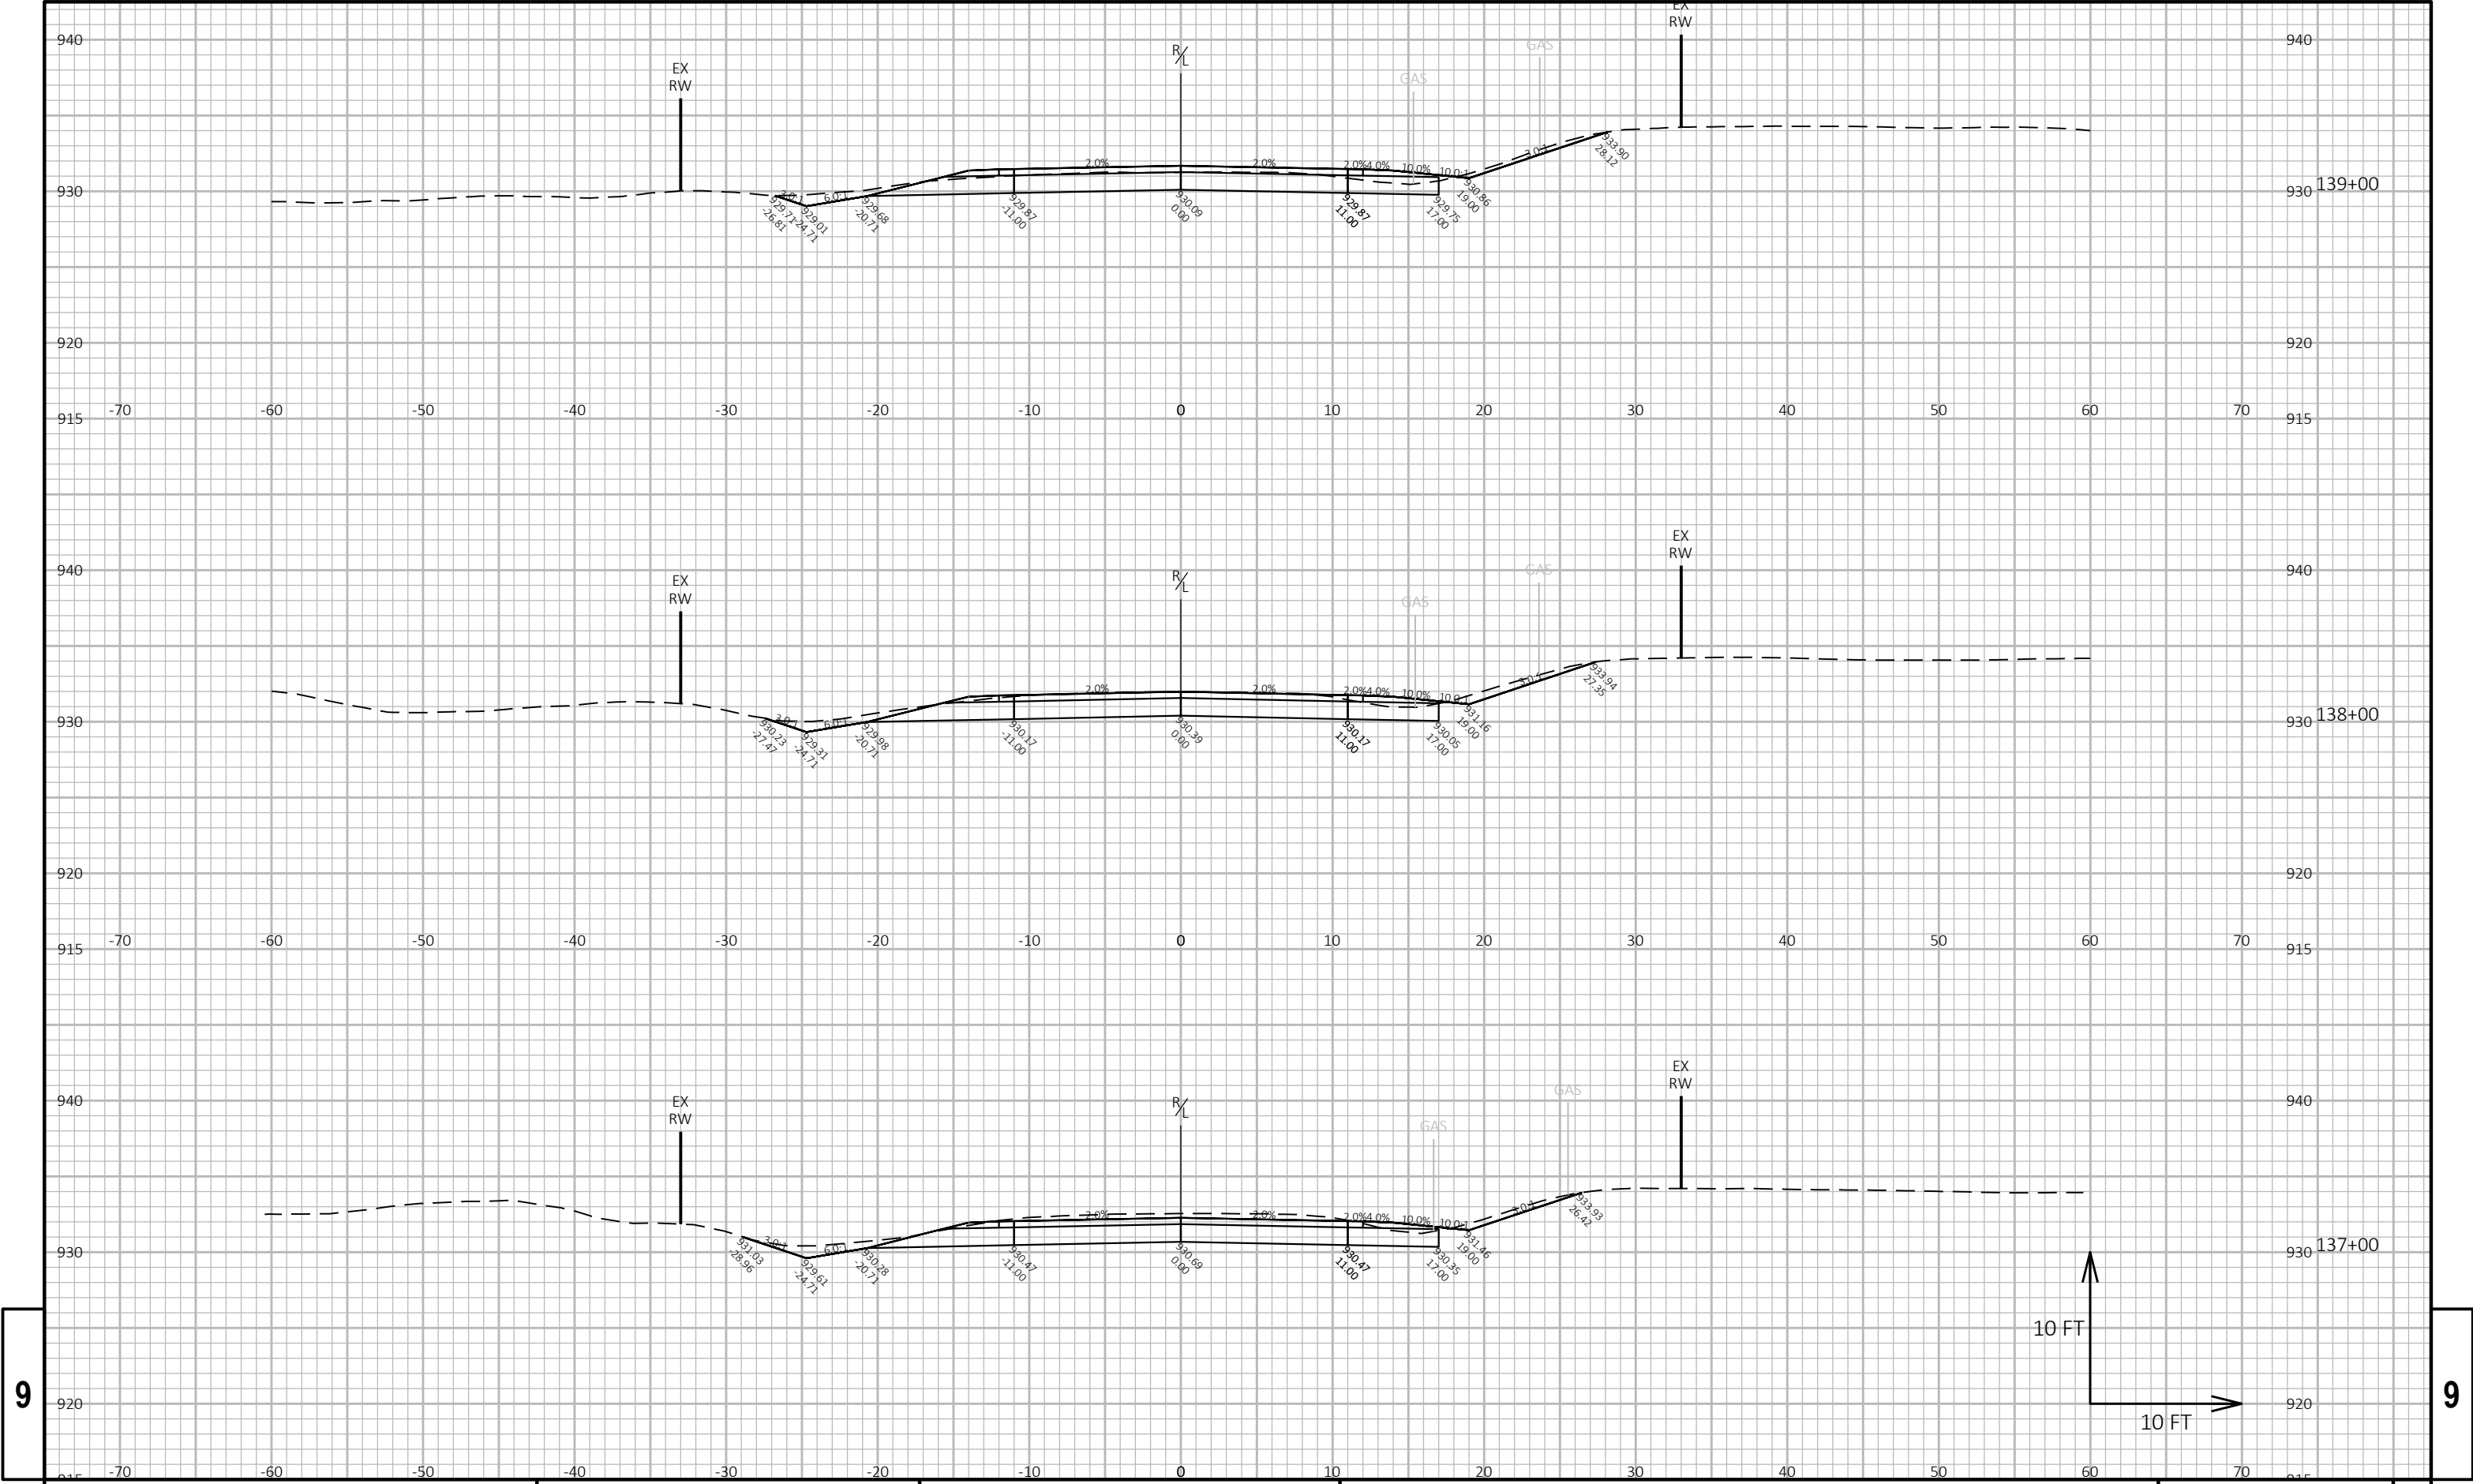




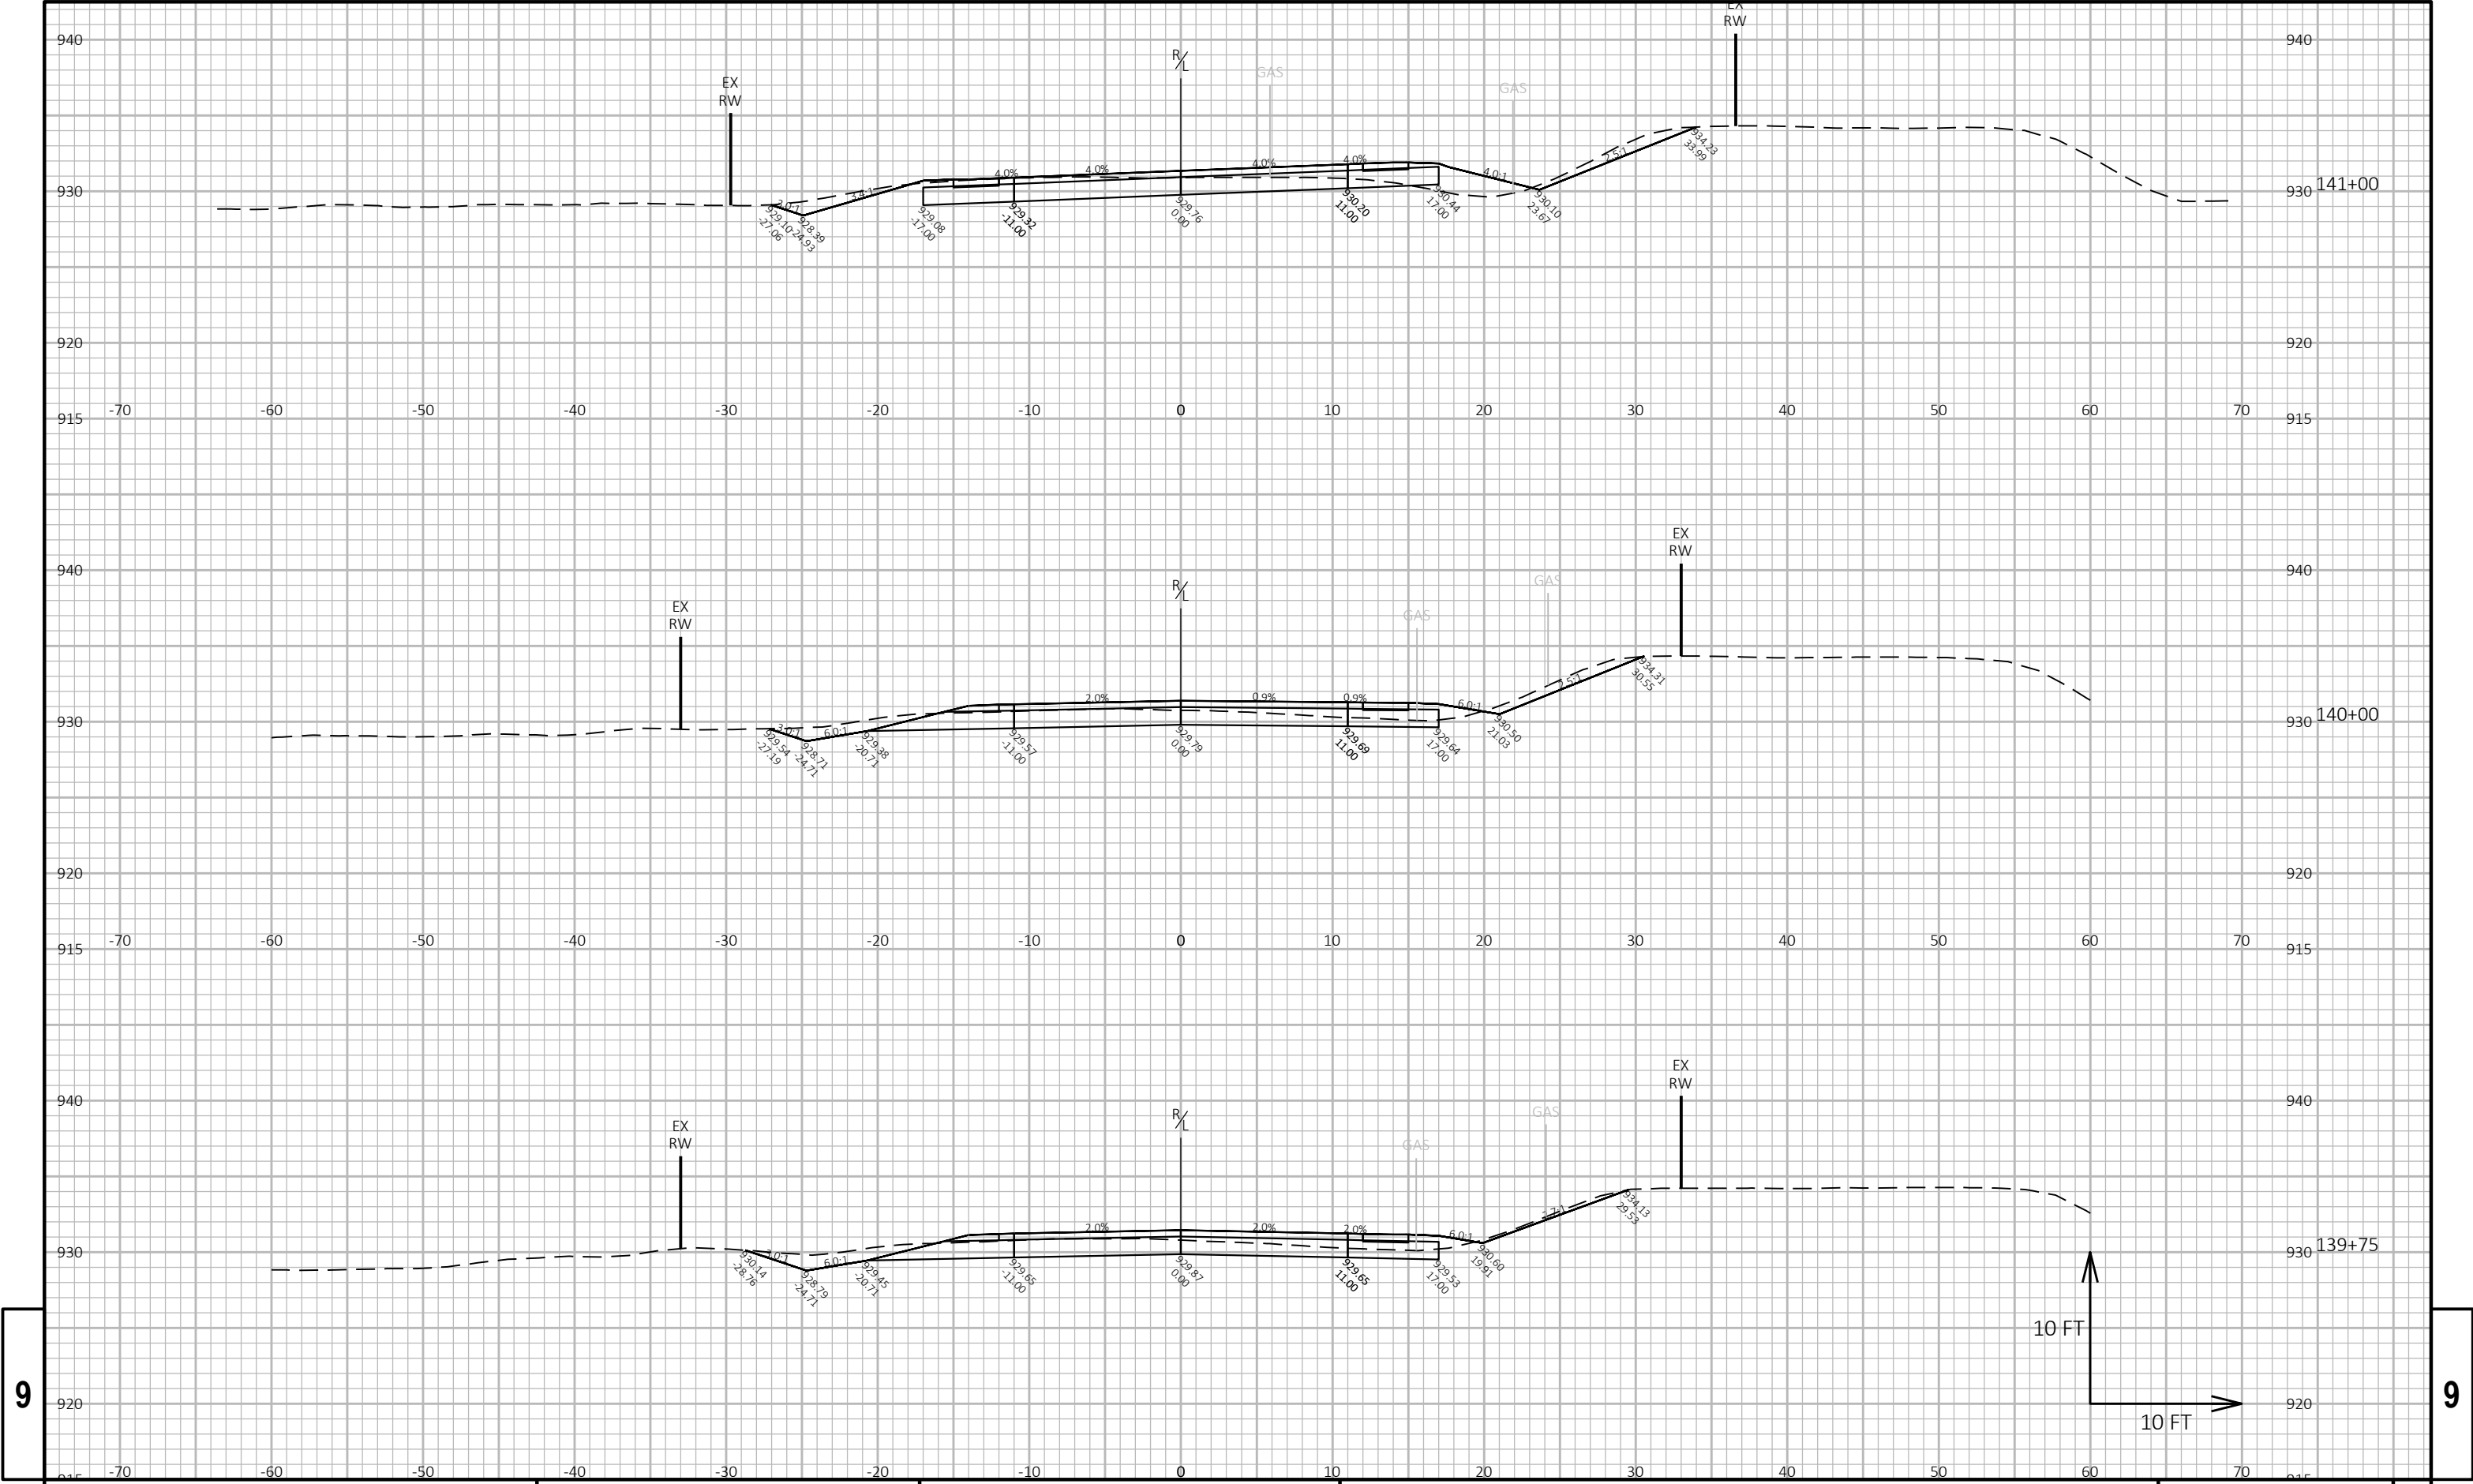


9


9

|                  |                          |                |                              |         |
|------------------|--------------------------|----------------|------------------------------|---------|
| PROJECT NO: XXXX | HWY: LAGRANGE BYRON ARIP | COUNTY: MONROE | CROSS SECTIONS: FORMICA ROAD | SHEET E |
|------------------|--------------------------|----------------|------------------------------|---------|

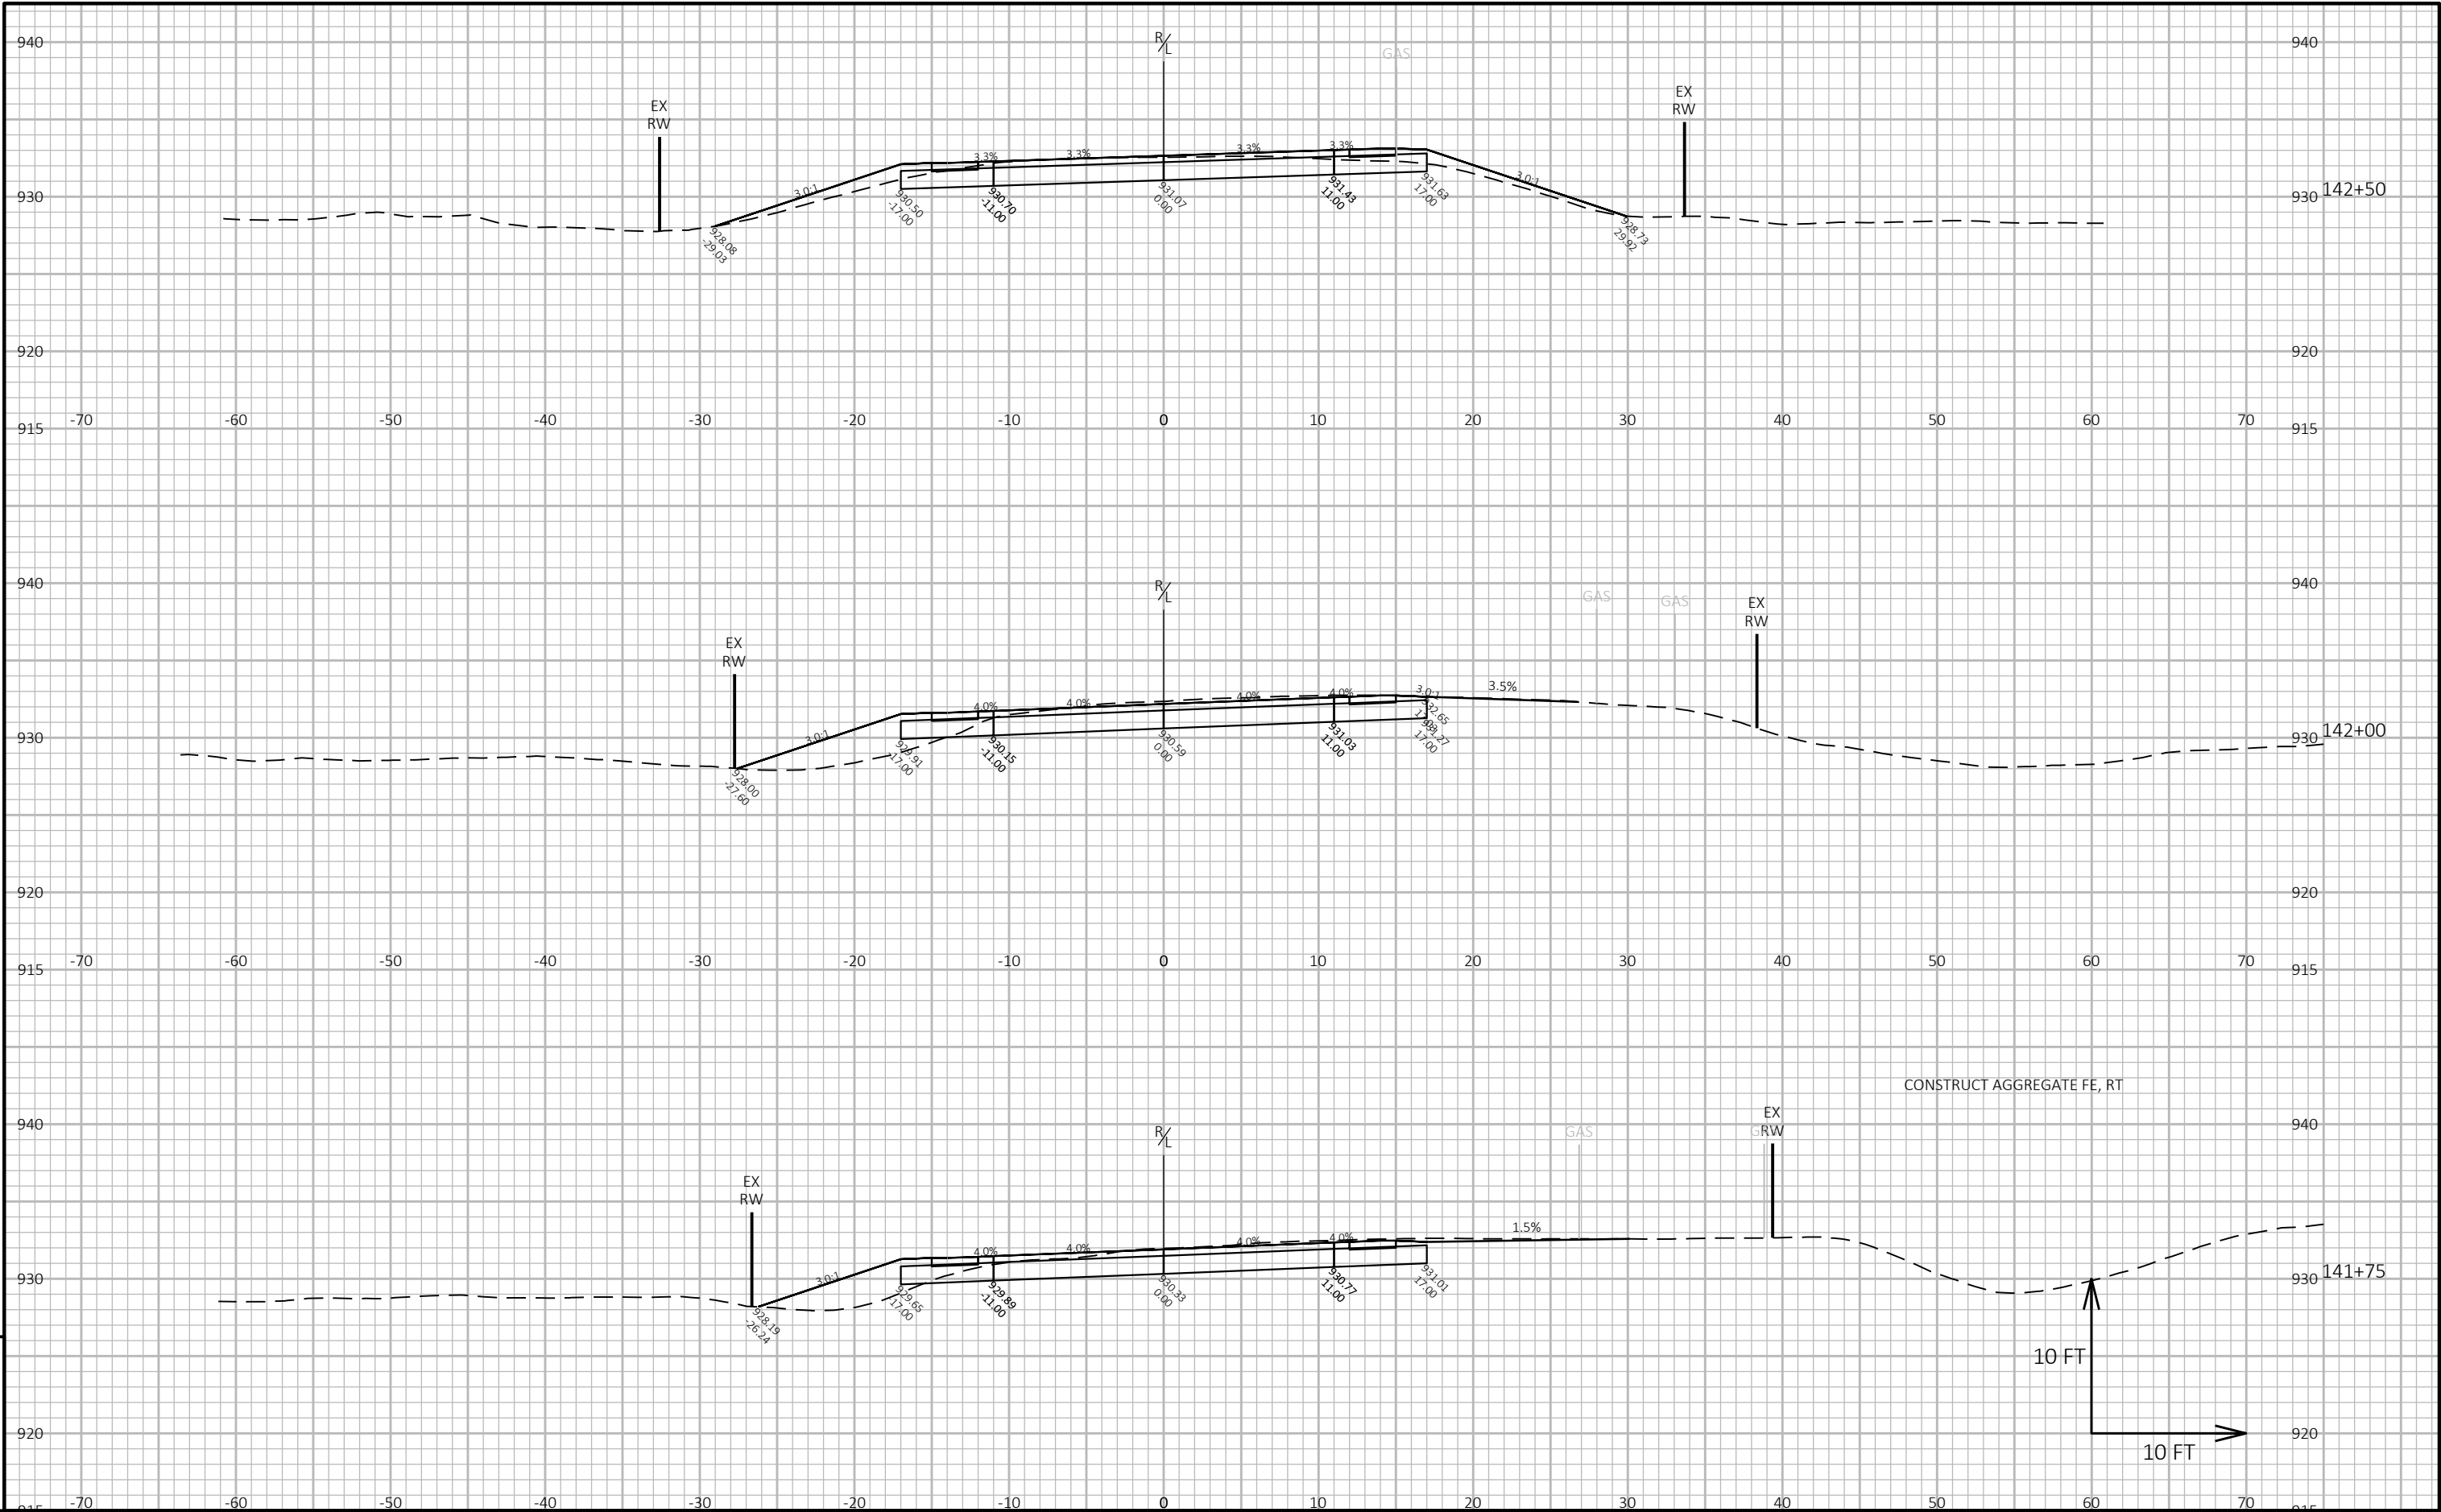

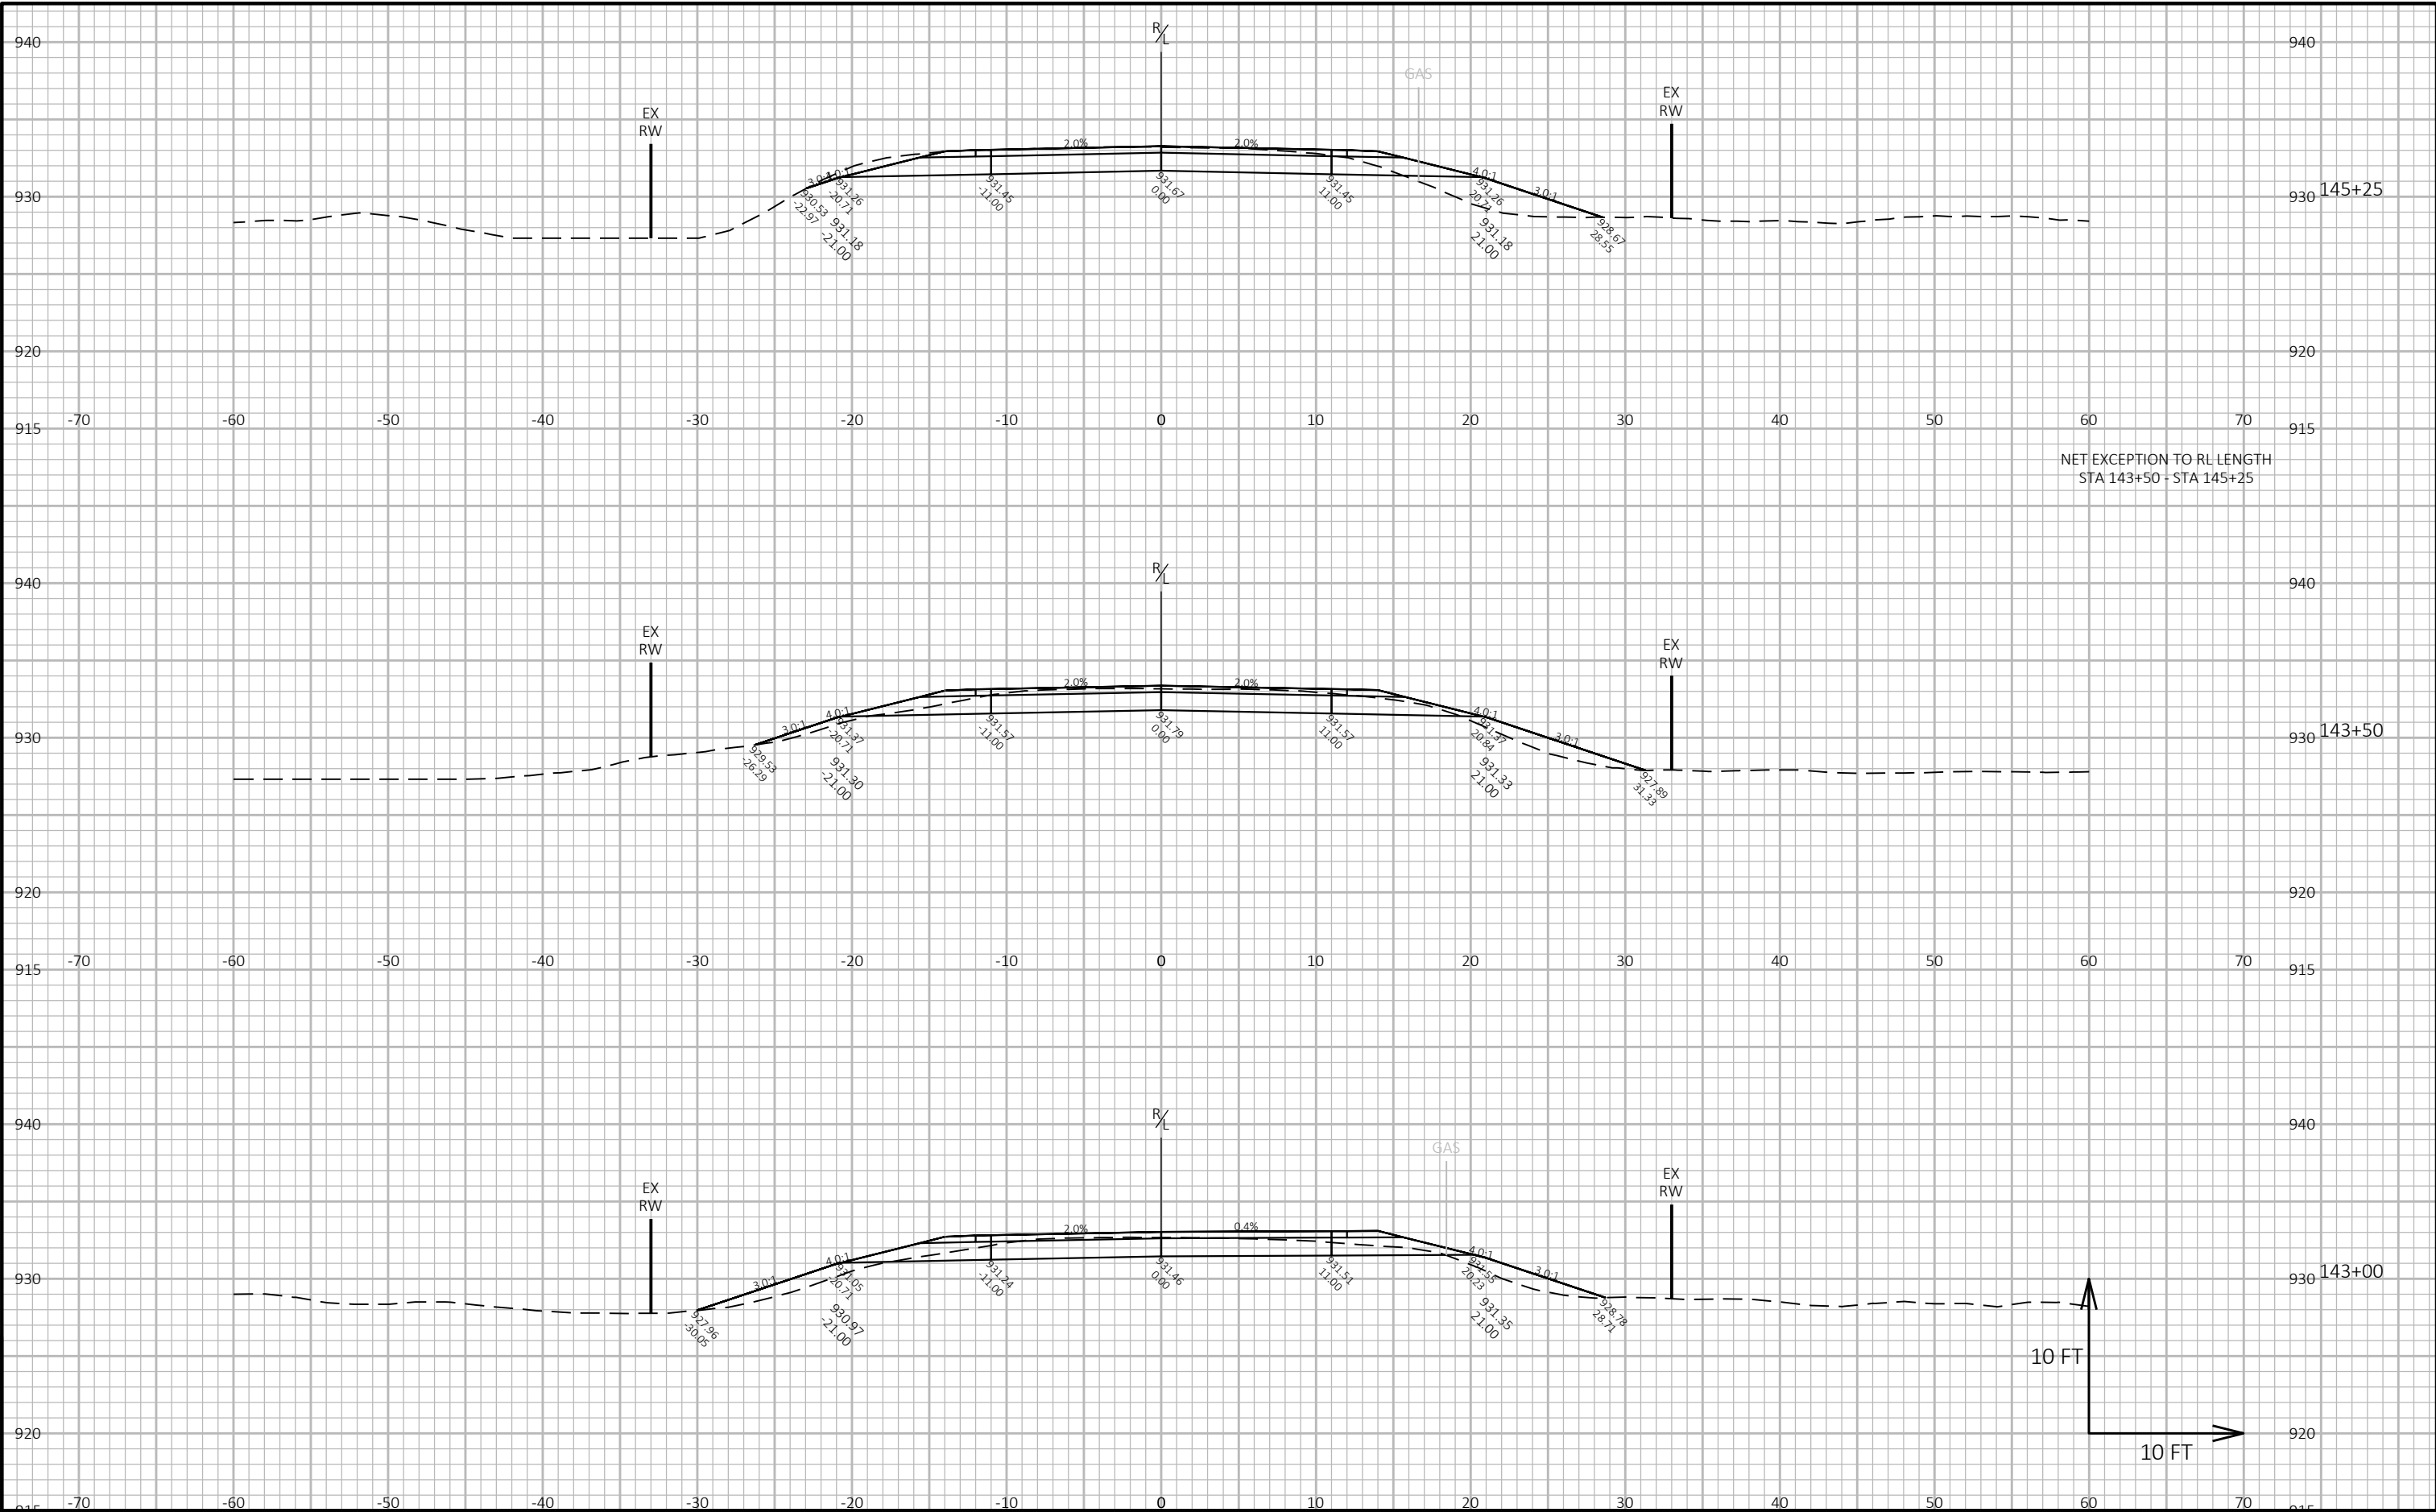


|                  |                          |                |                              |       |   |
|------------------|--------------------------|----------------|------------------------------|-------|---|
| PROJECT NO: XXXX | HWY: LAGRANGE BYRON ARIP | COUNTY: MONROE | CROSS SECTIONS: FORMICA ROAD | SHEET | E |
|------------------|--------------------------|----------------|------------------------------|-------|---|

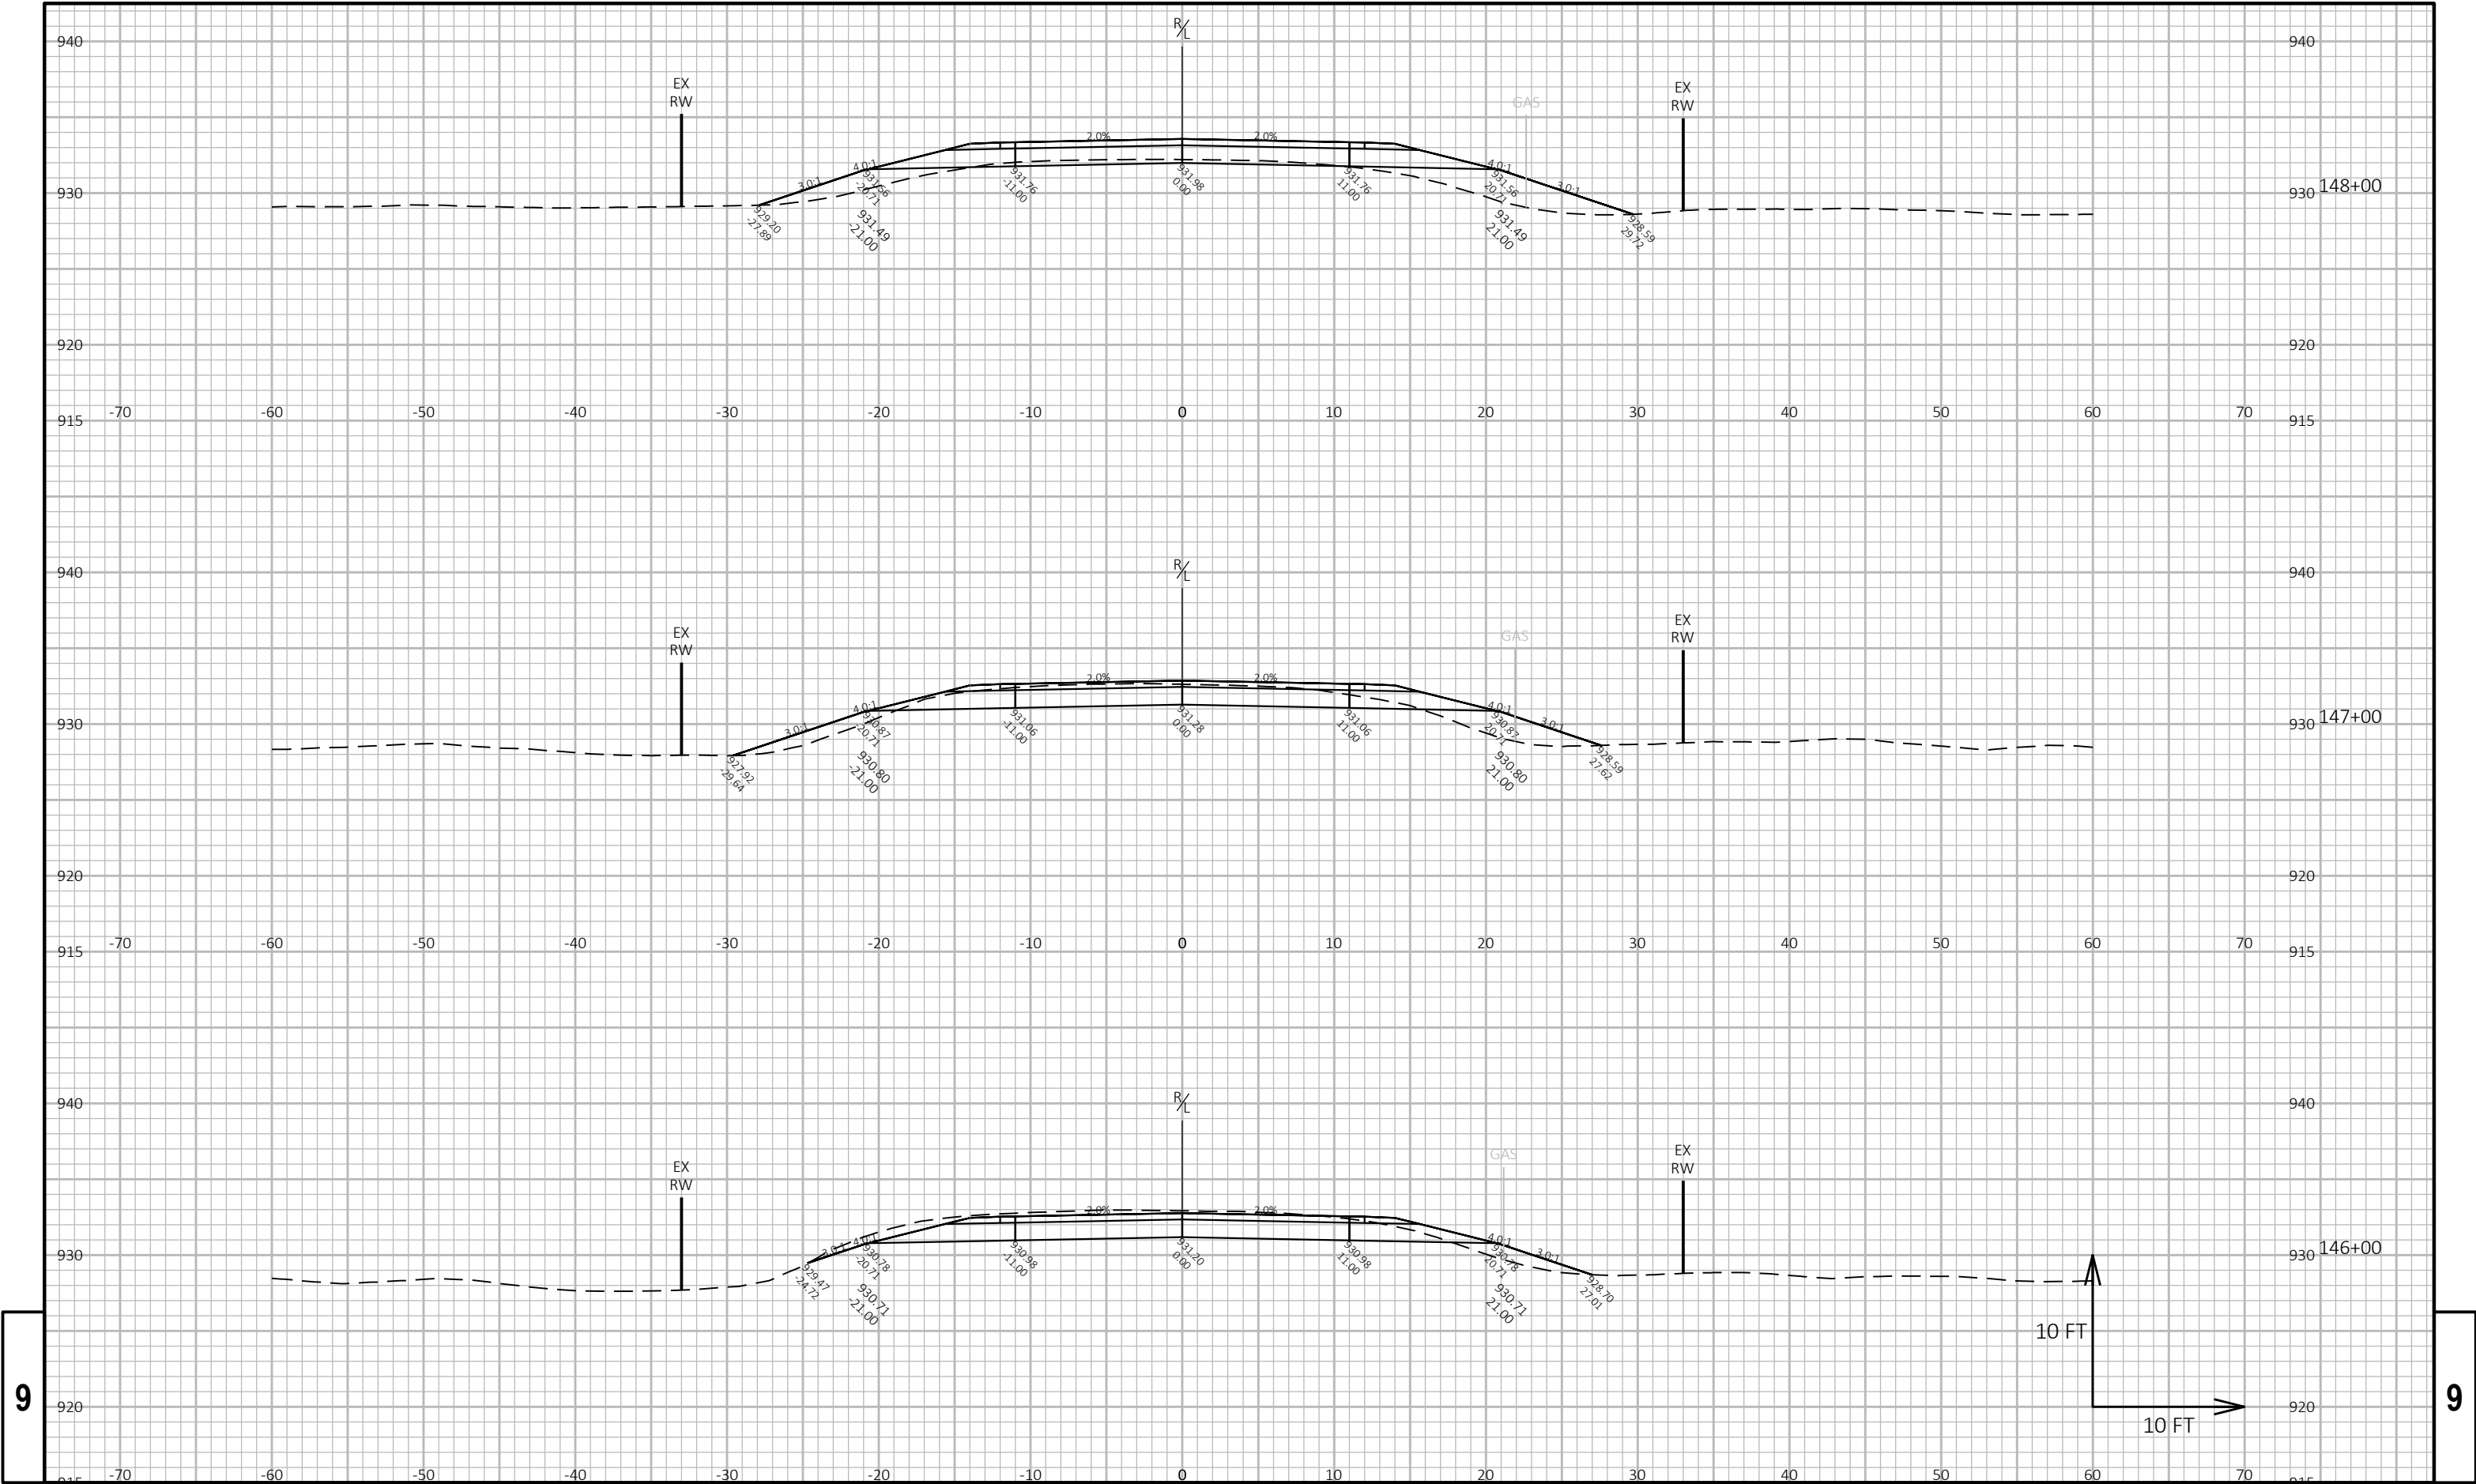

9

9




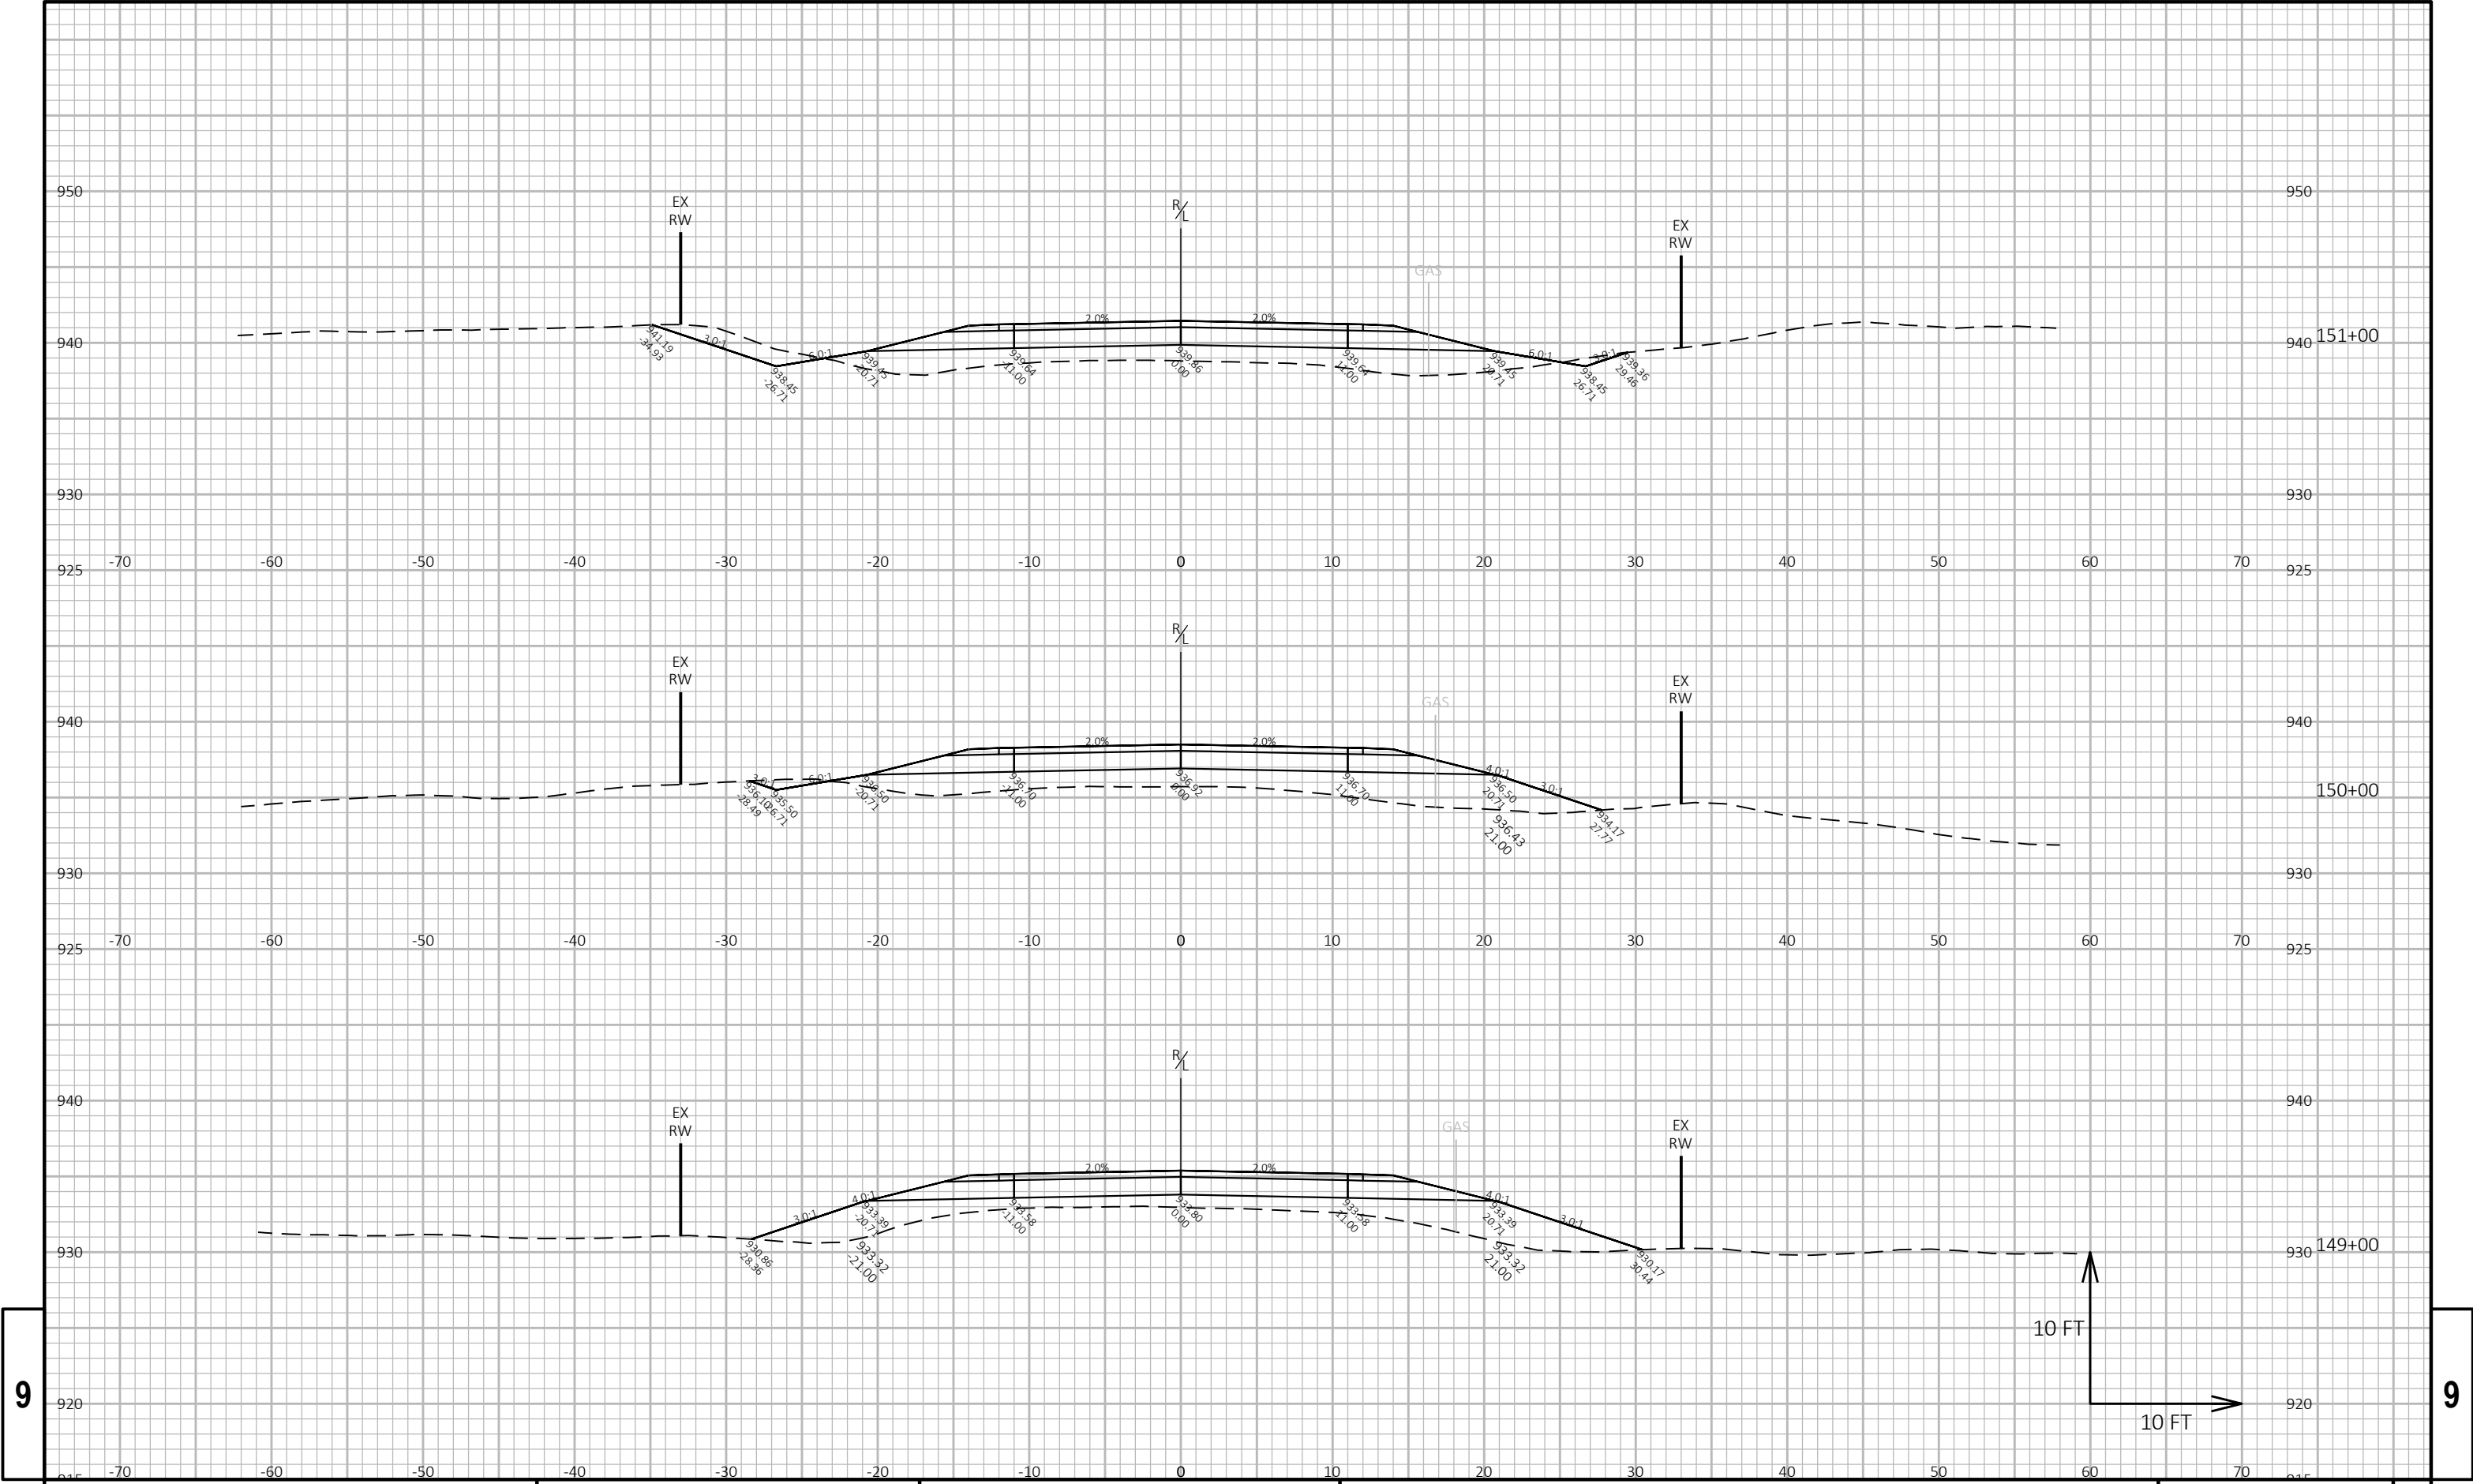

9

9


|                  |                          |                |                              |         |
|------------------|--------------------------|----------------|------------------------------|---------|
| PROJECT NO: XXXX | HWY: LAGRANGE BYRON ARIP | COUNTY: MONROE | CROSS SECTIONS: FORMICA ROAD | SHEET E |
|------------------|--------------------------|----------------|------------------------------|---------|

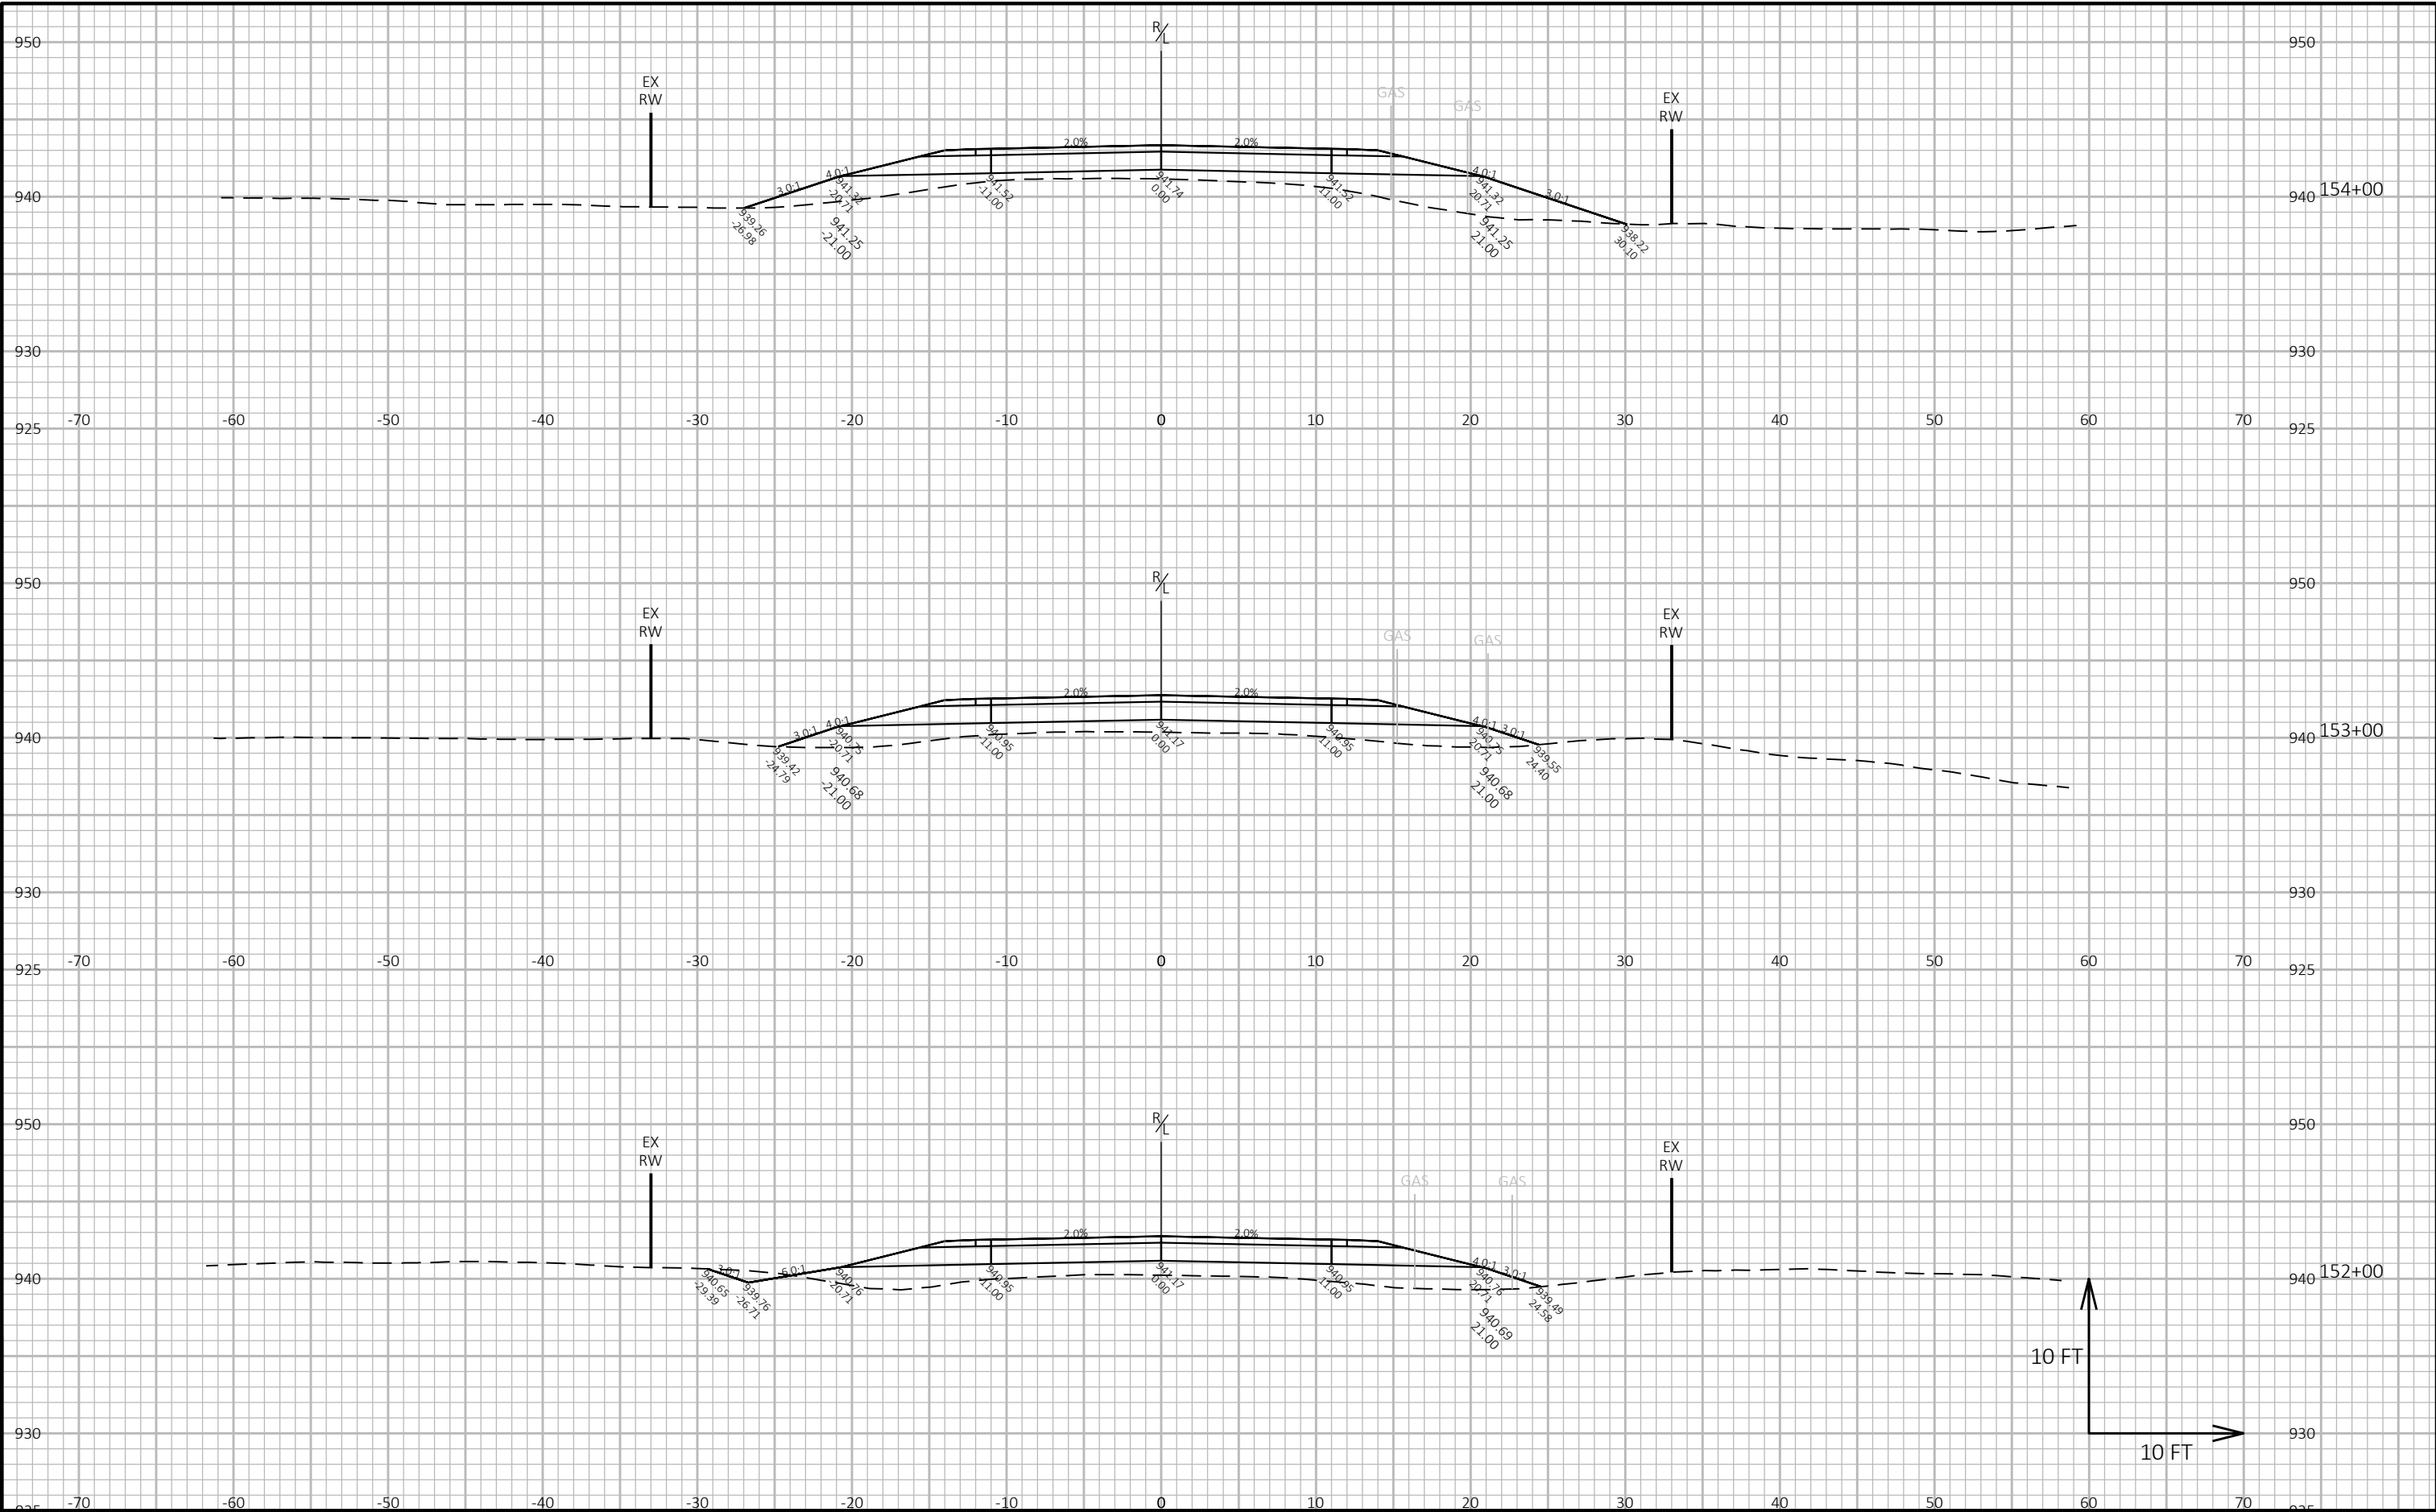

9

9


|                  |                          |                |                              |         |
|------------------|--------------------------|----------------|------------------------------|---------|
| PROJECT NO: XXXX | HWY: LAGRANGE BYRON ARIP | COUNTY: MONROE | CROSS SECTIONS: FORMICA ROAD | SHEET E |
|------------------|--------------------------|----------------|------------------------------|---------|

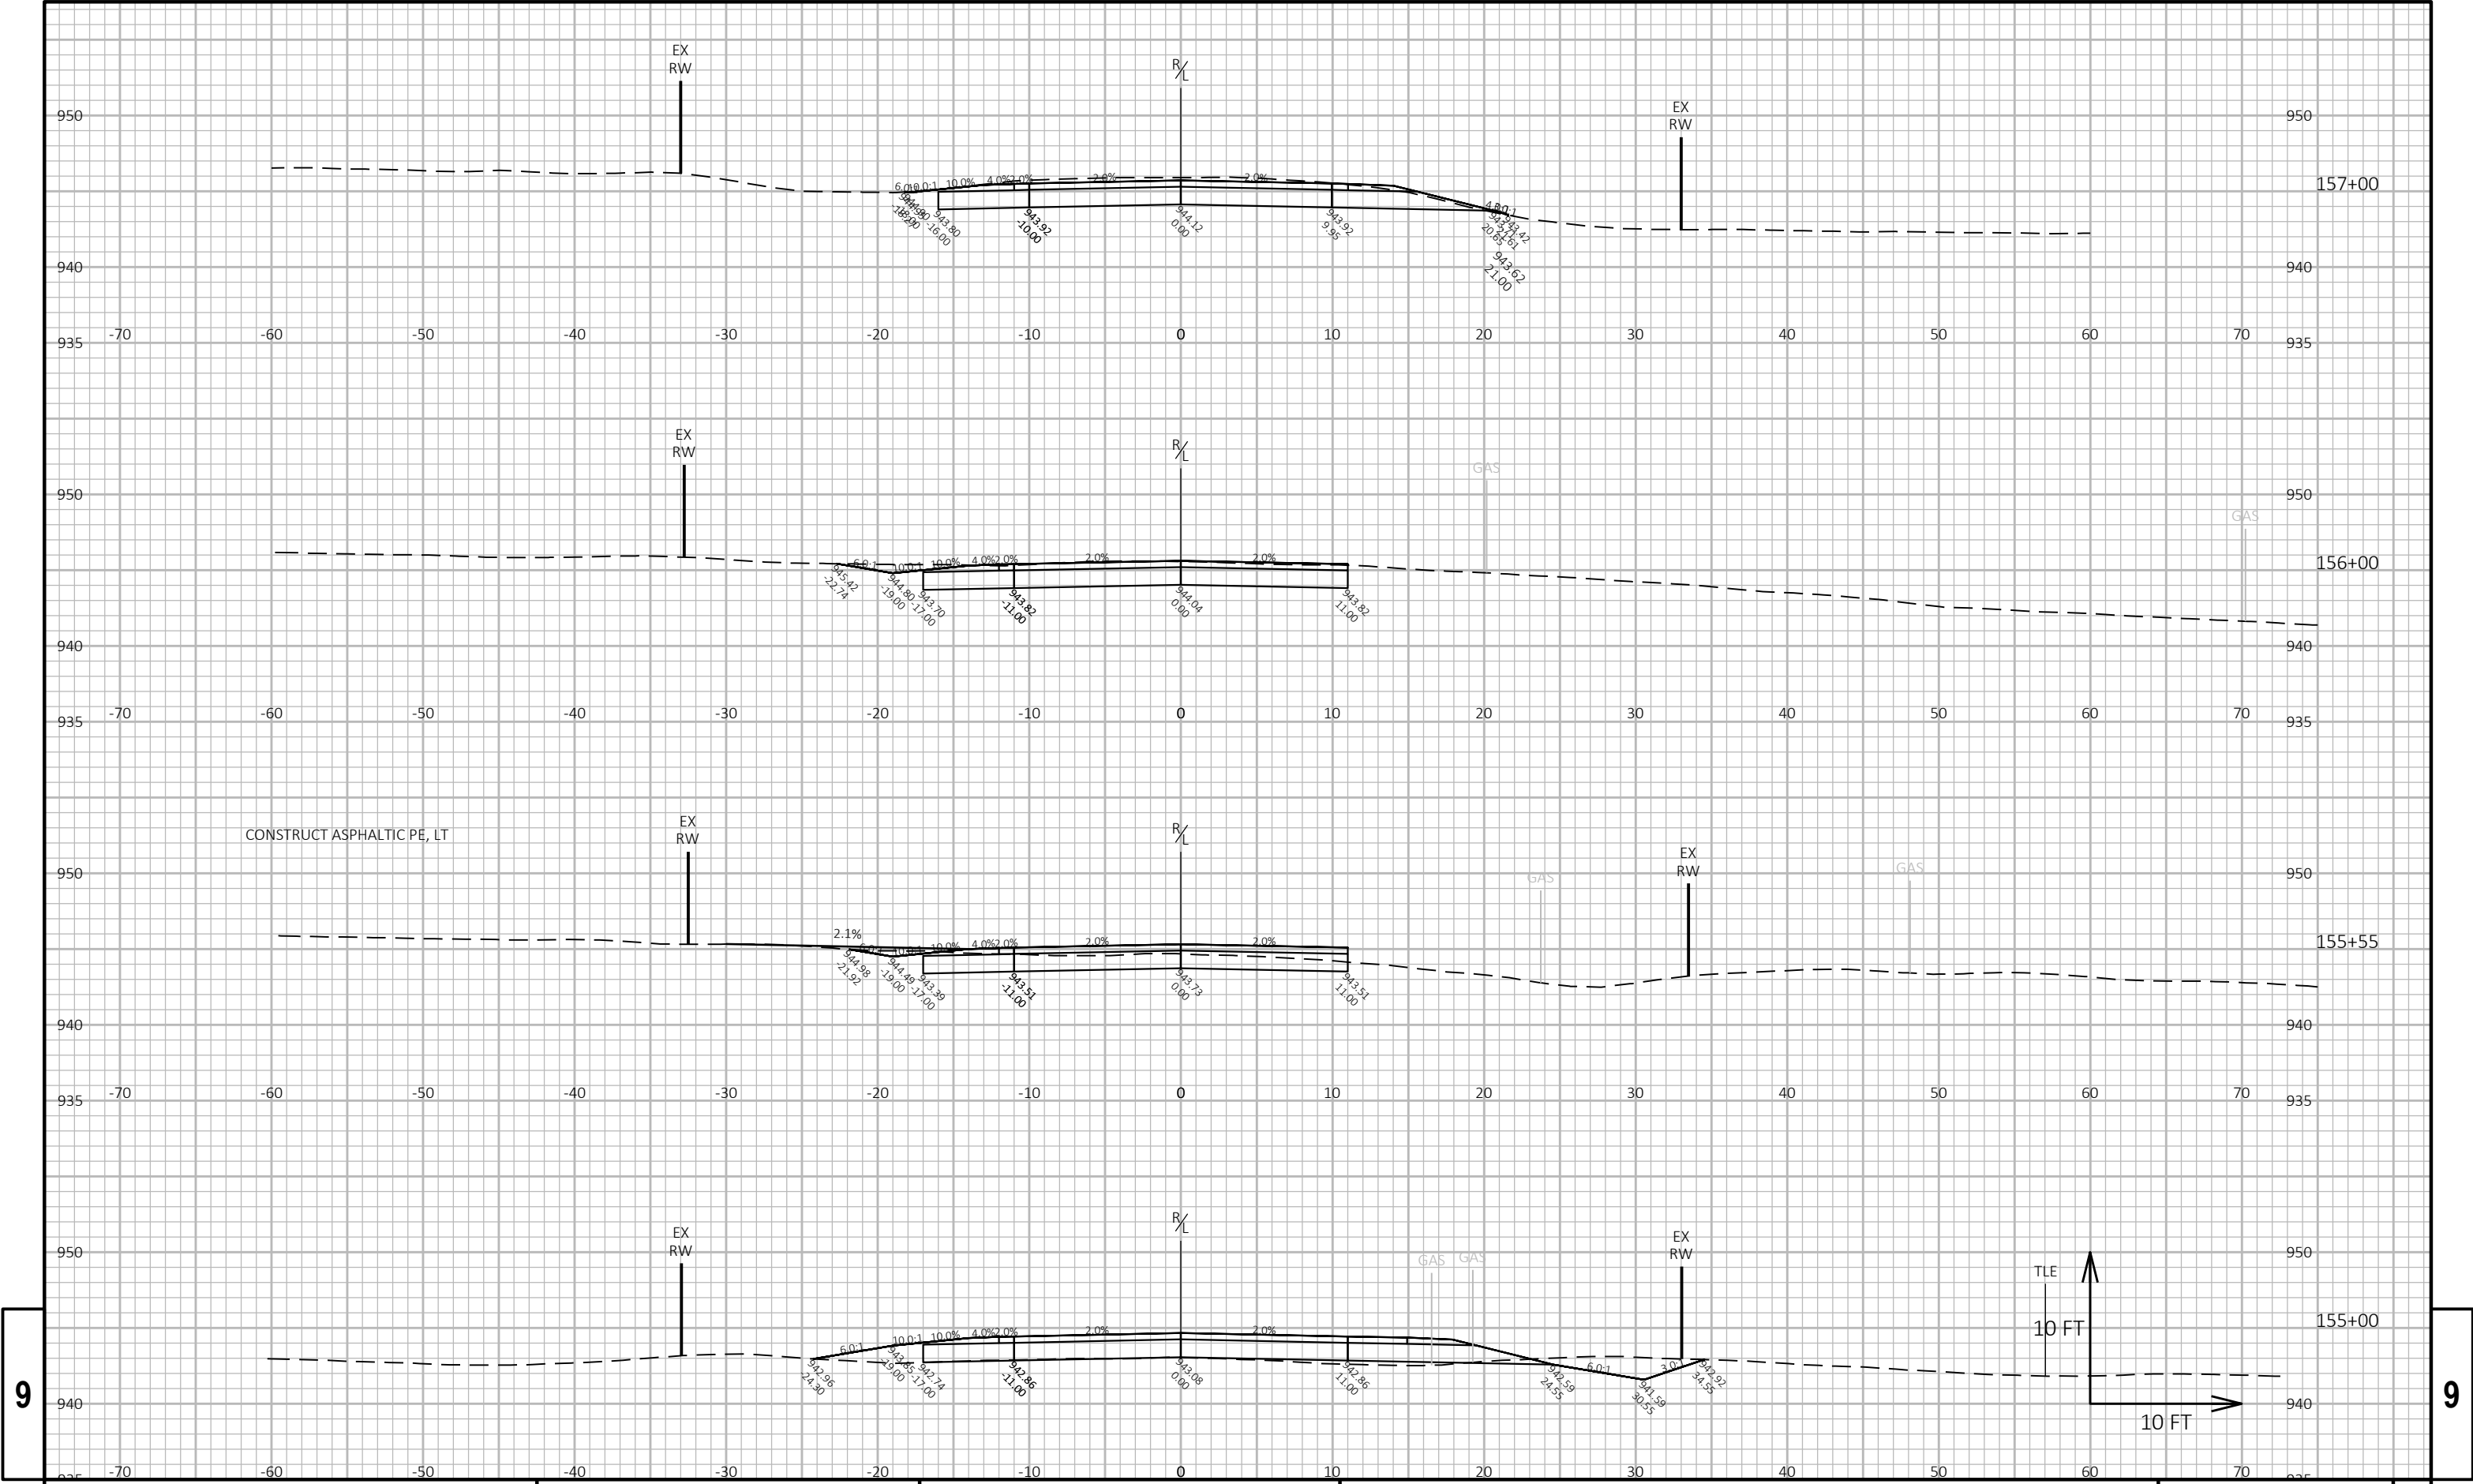

9

9


|                  |                          |                |                              |         |
|------------------|--------------------------|----------------|------------------------------|---------|
| PROJECT NO: XXXX | HWY: LAGRANGE BYRON ARIP | COUNTY: MONROE | CROSS SECTIONS: FORMICA ROAD | SHEET E |
|------------------|--------------------------|----------------|------------------------------|---------|

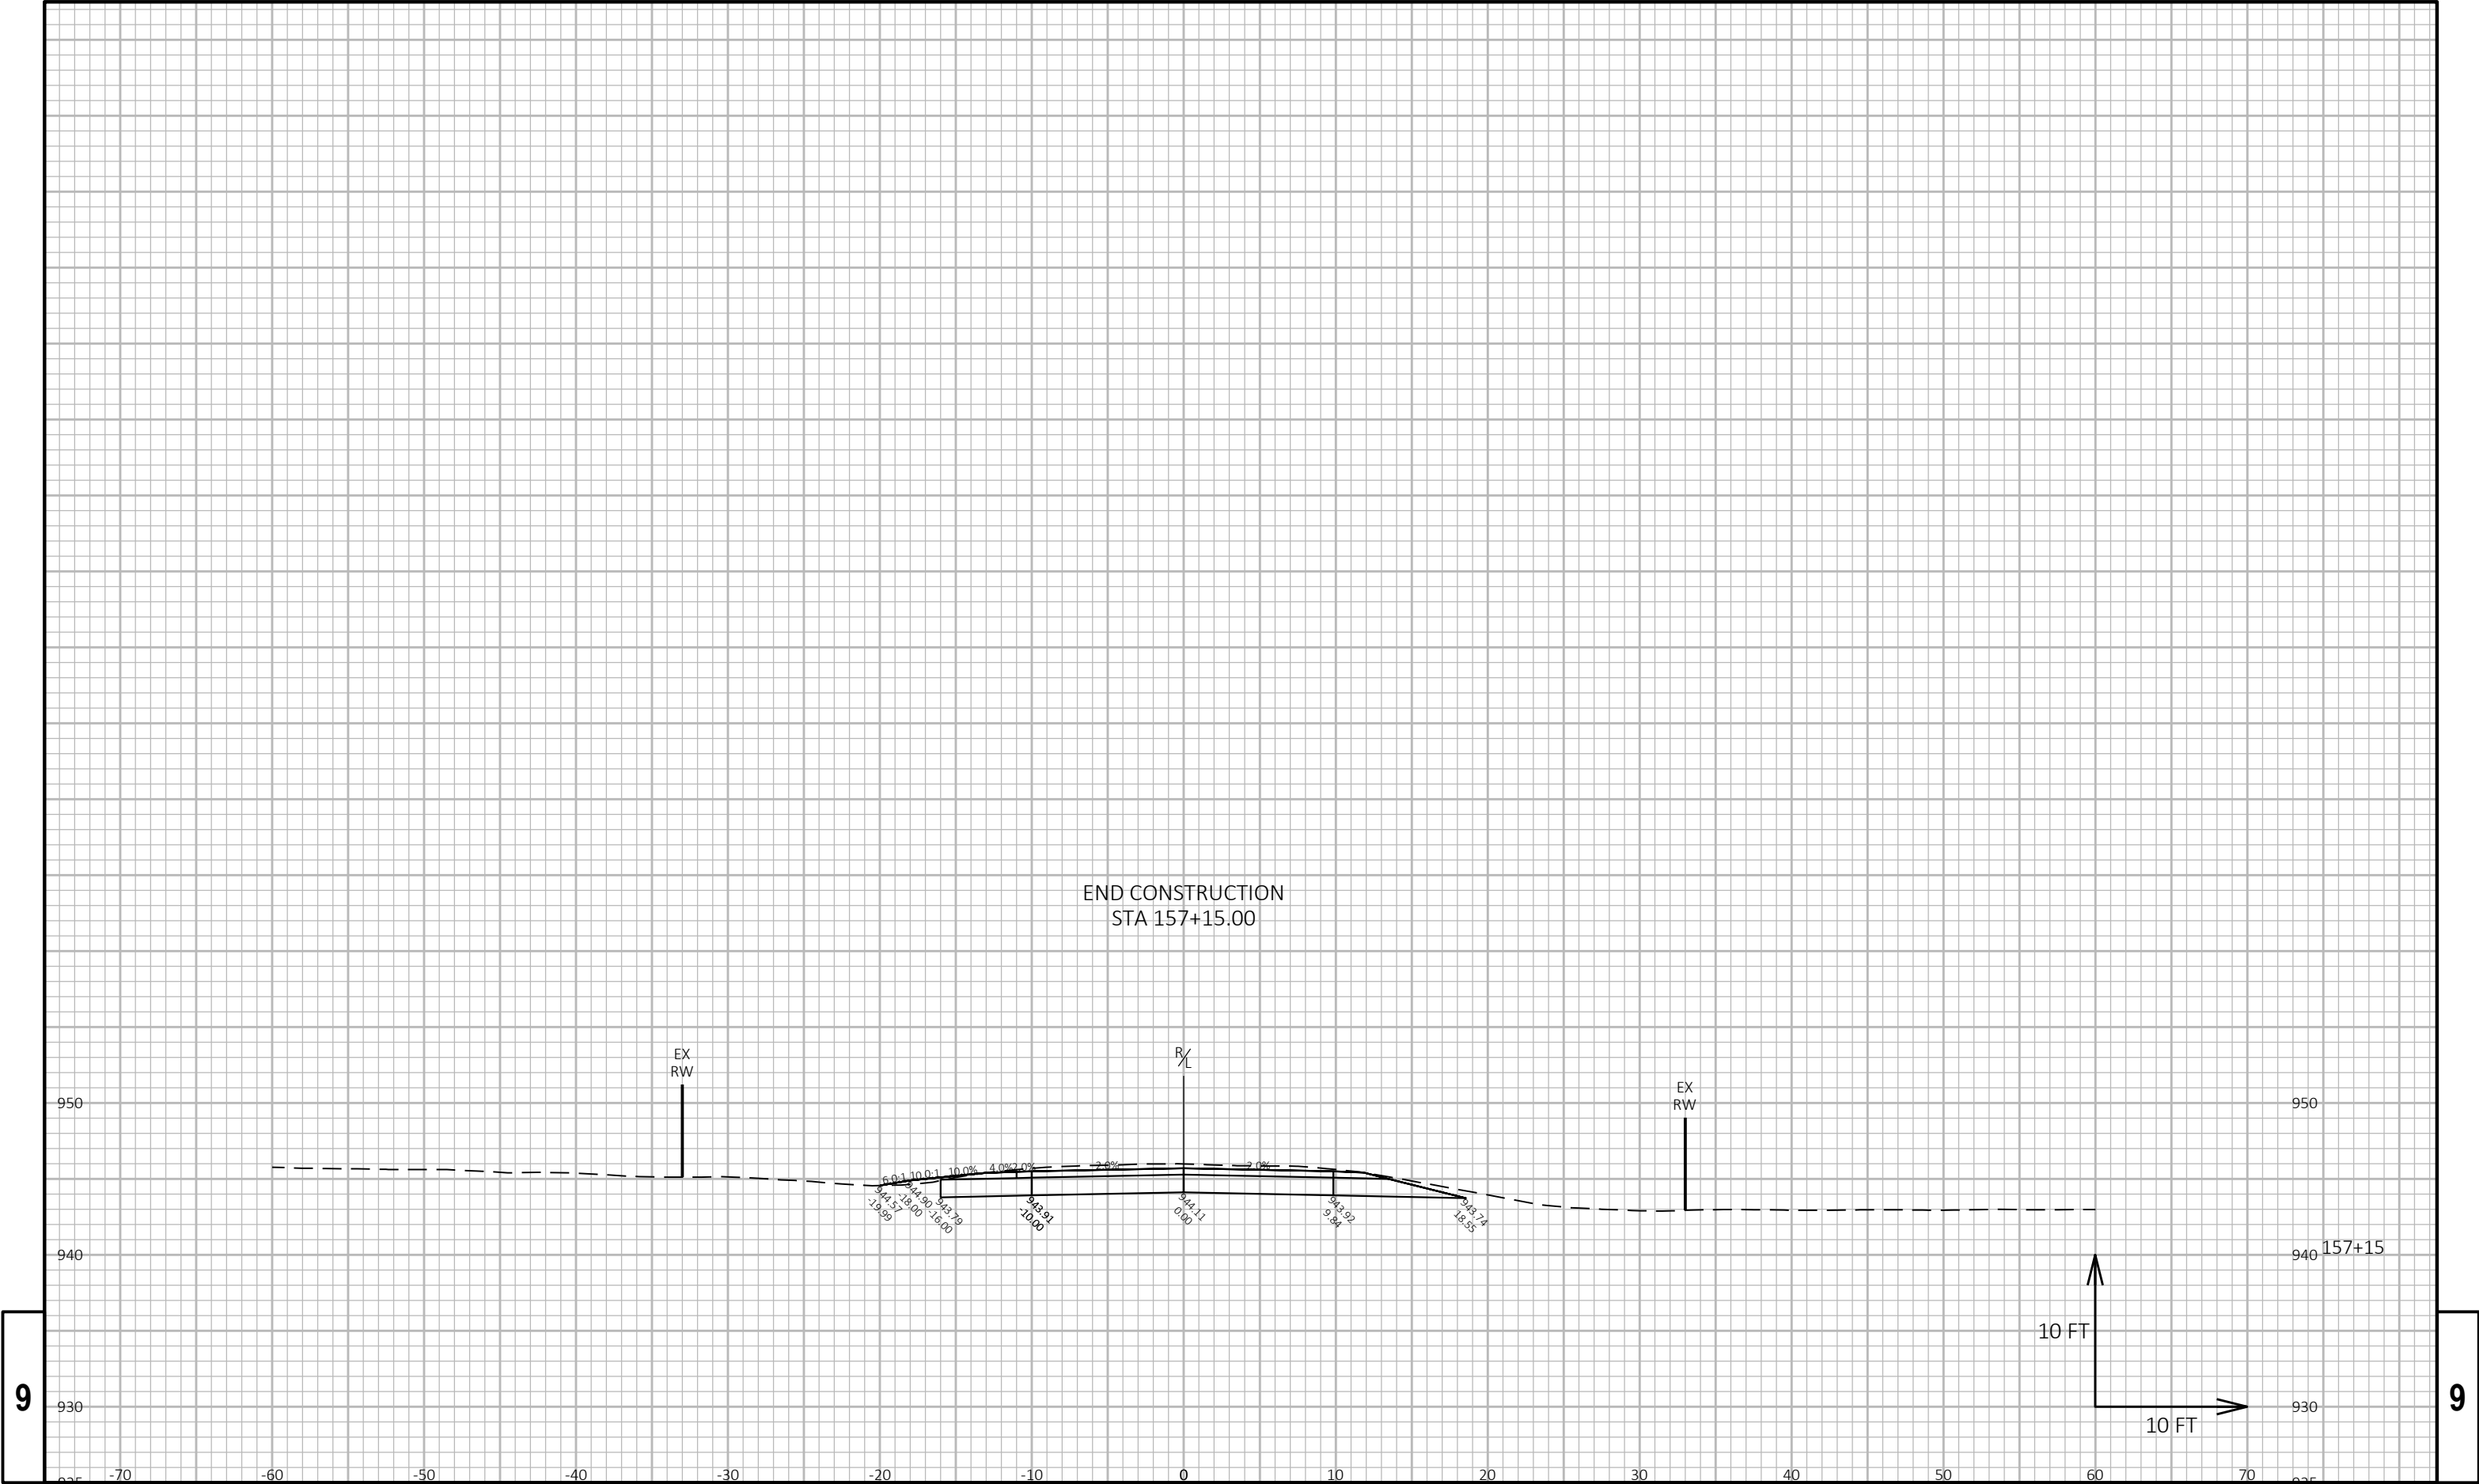

9


9



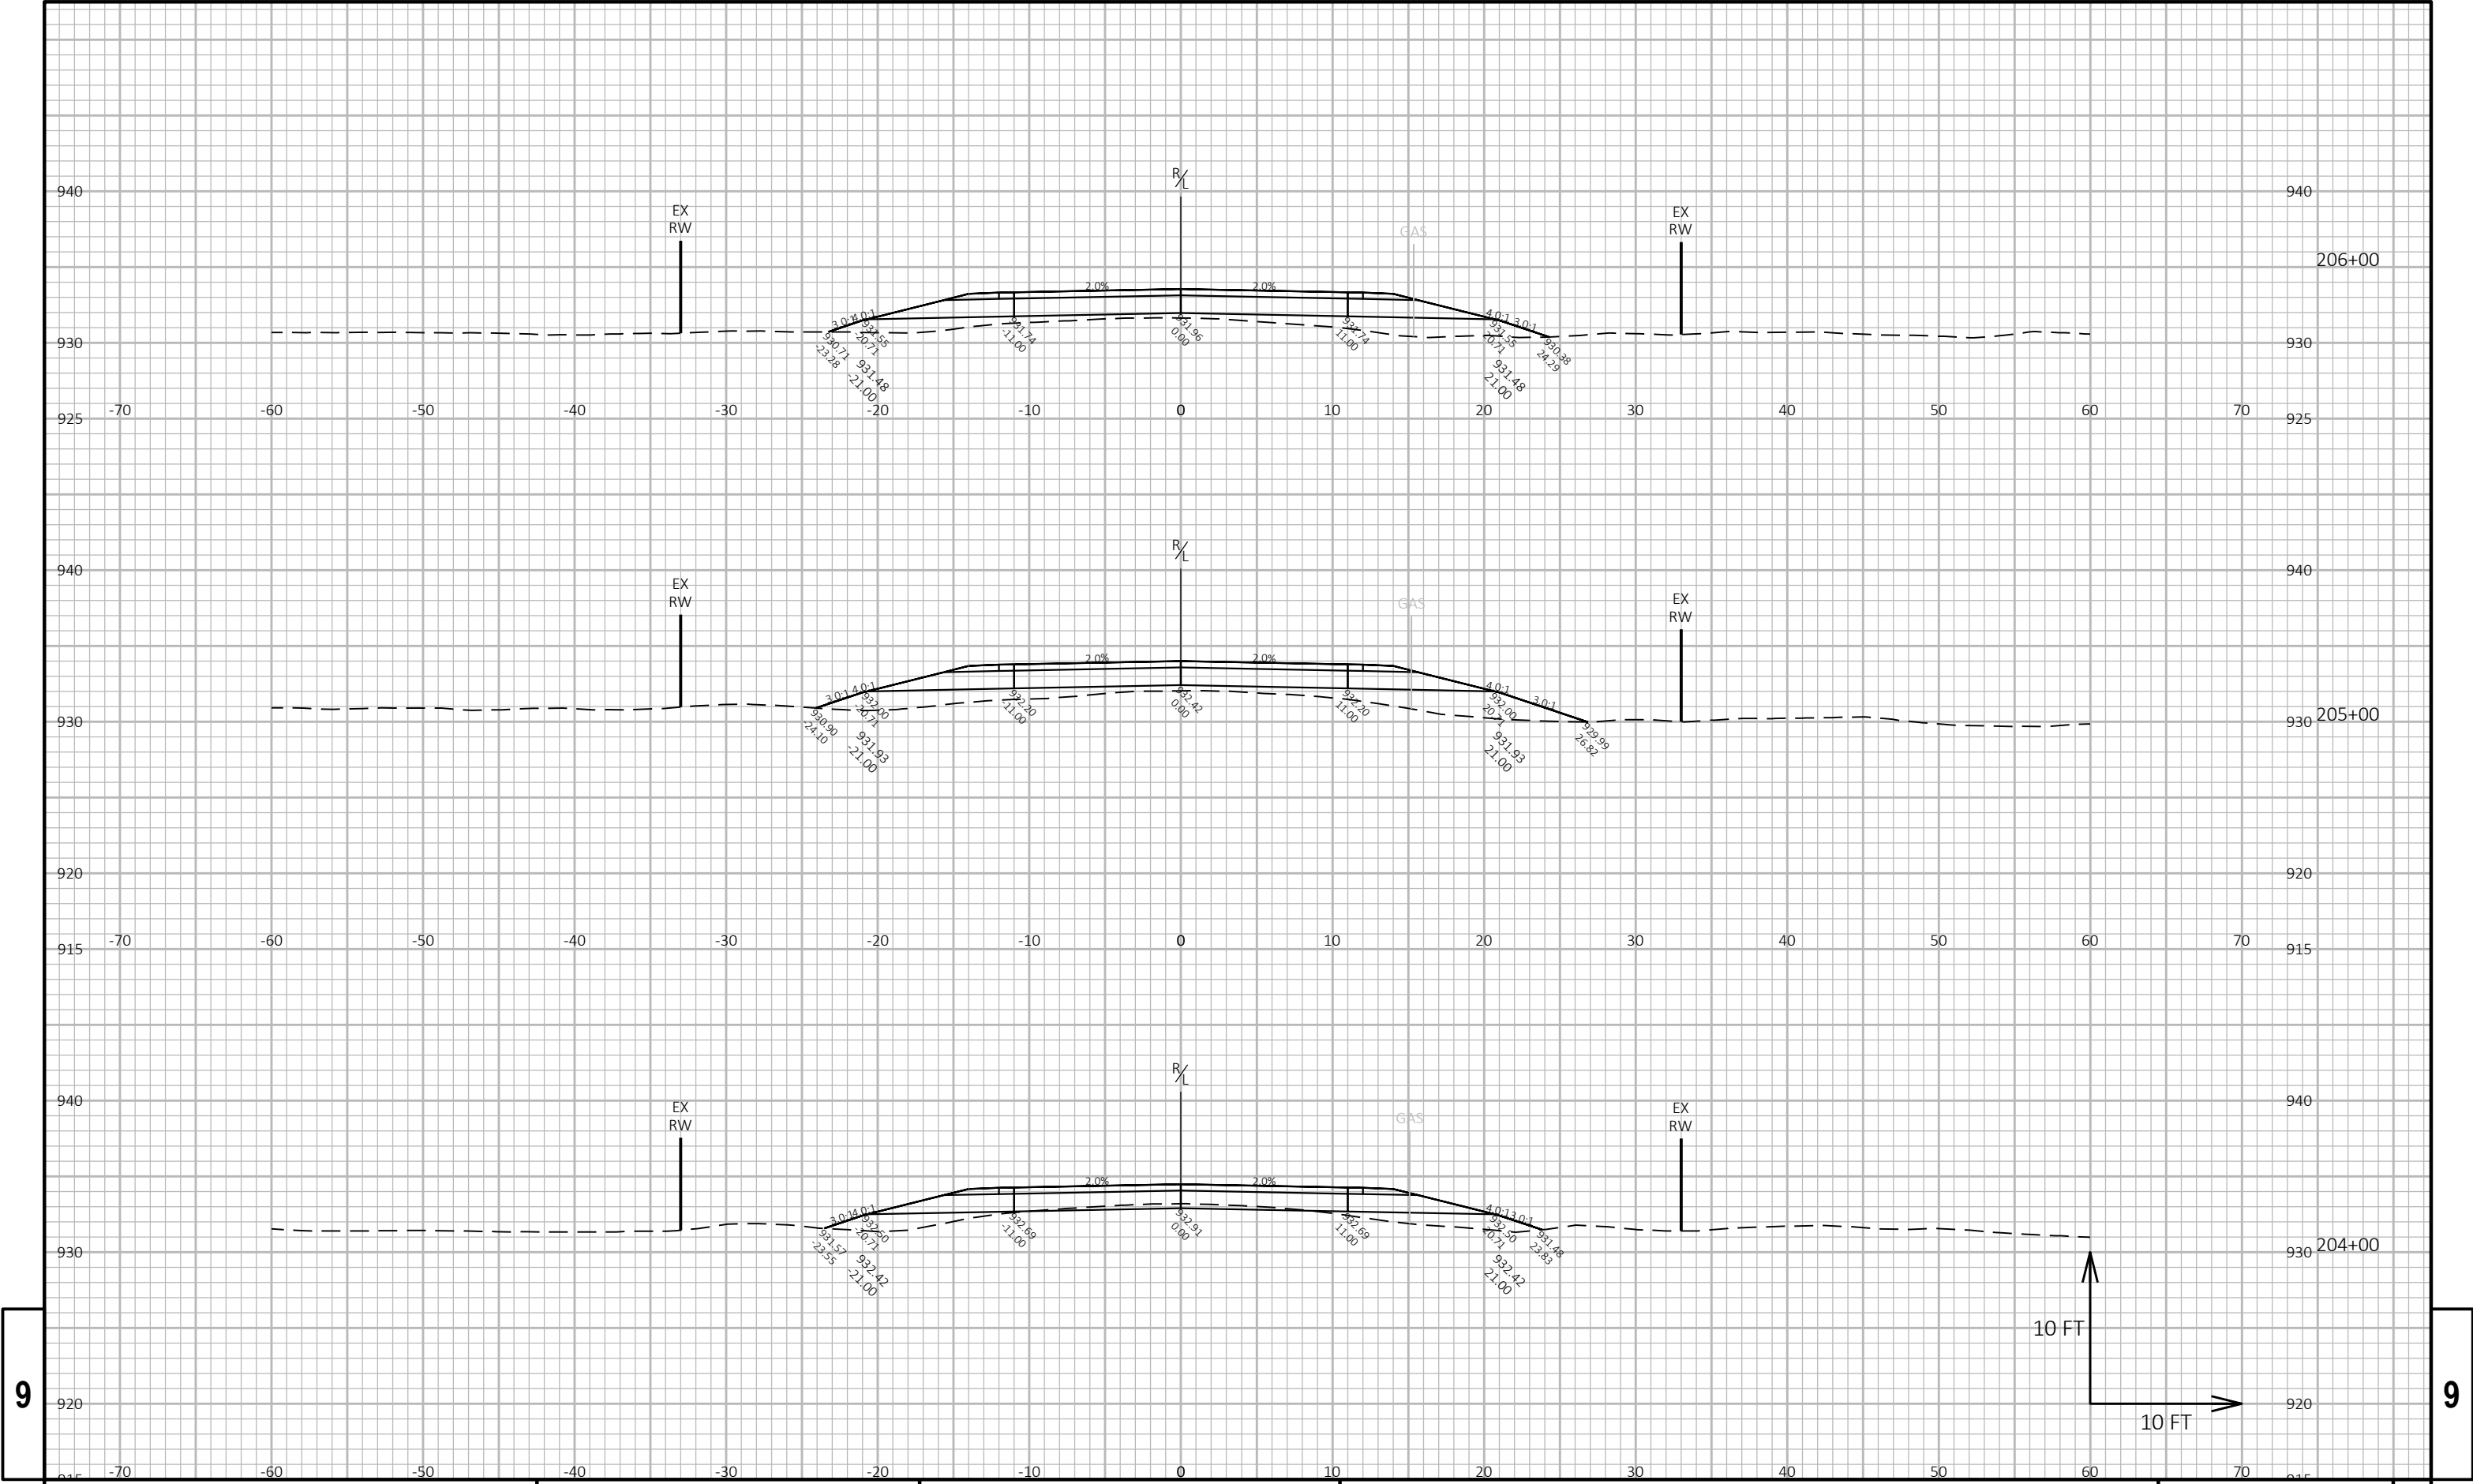


9

9

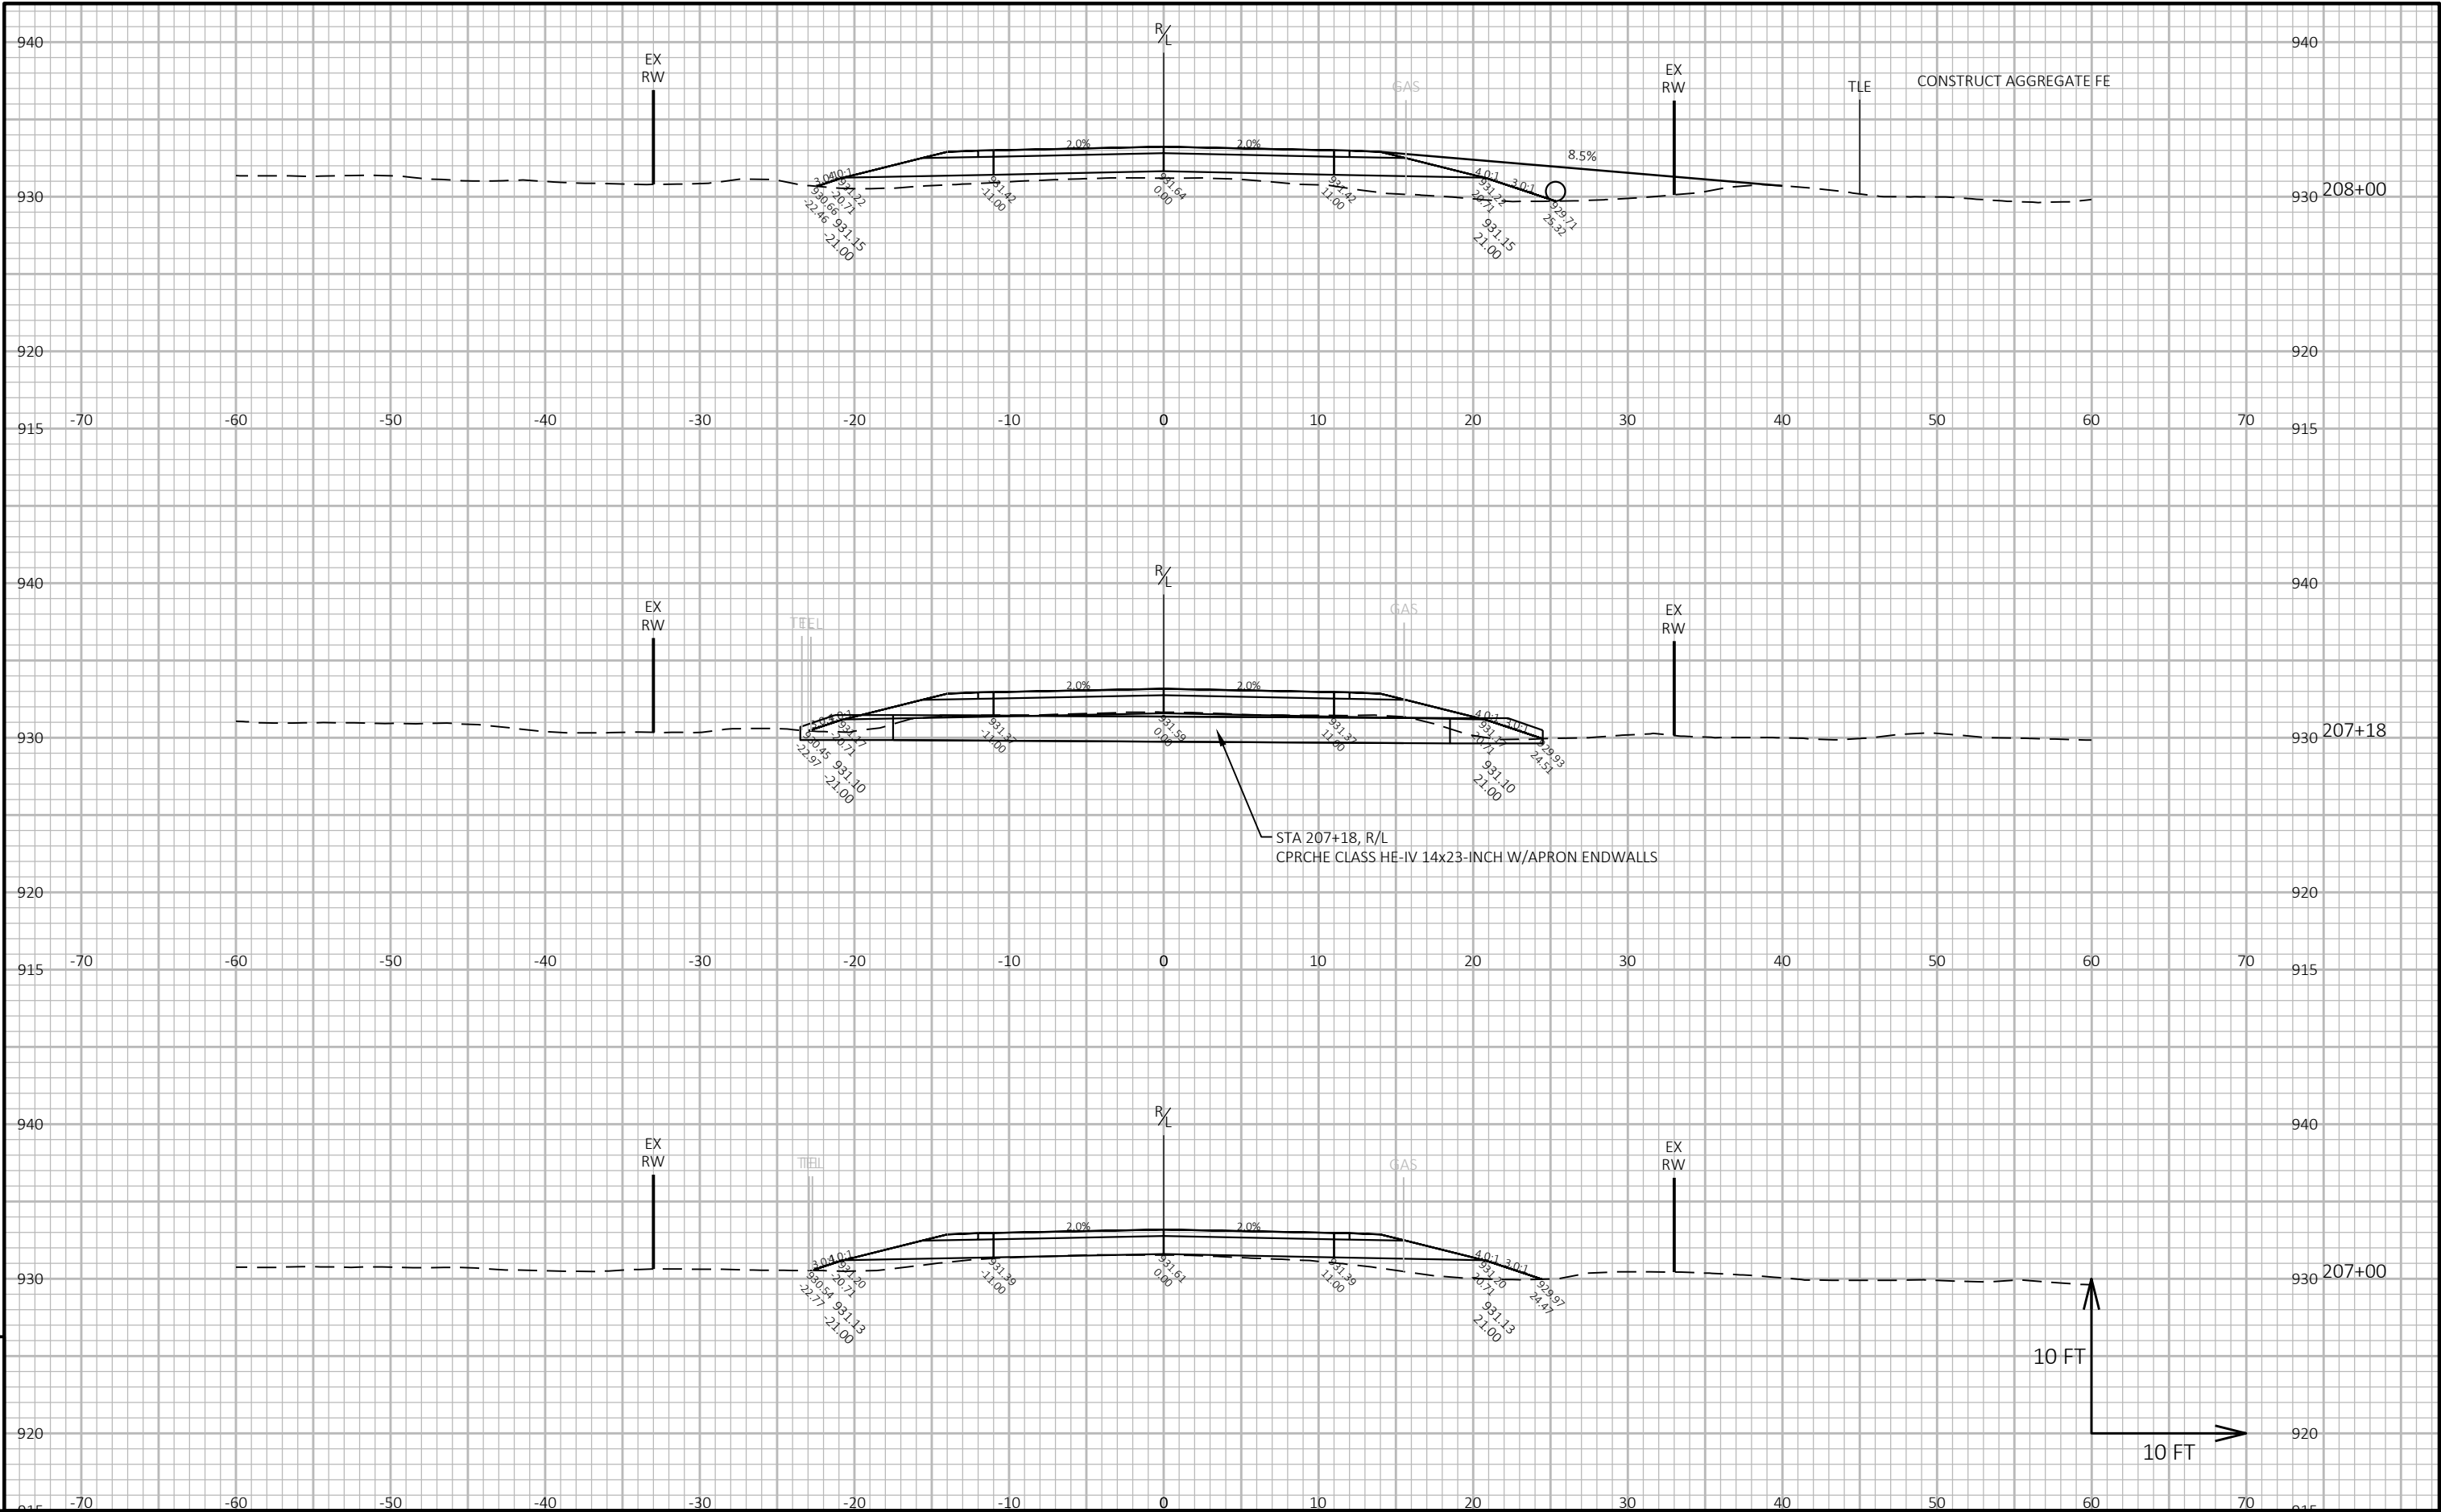




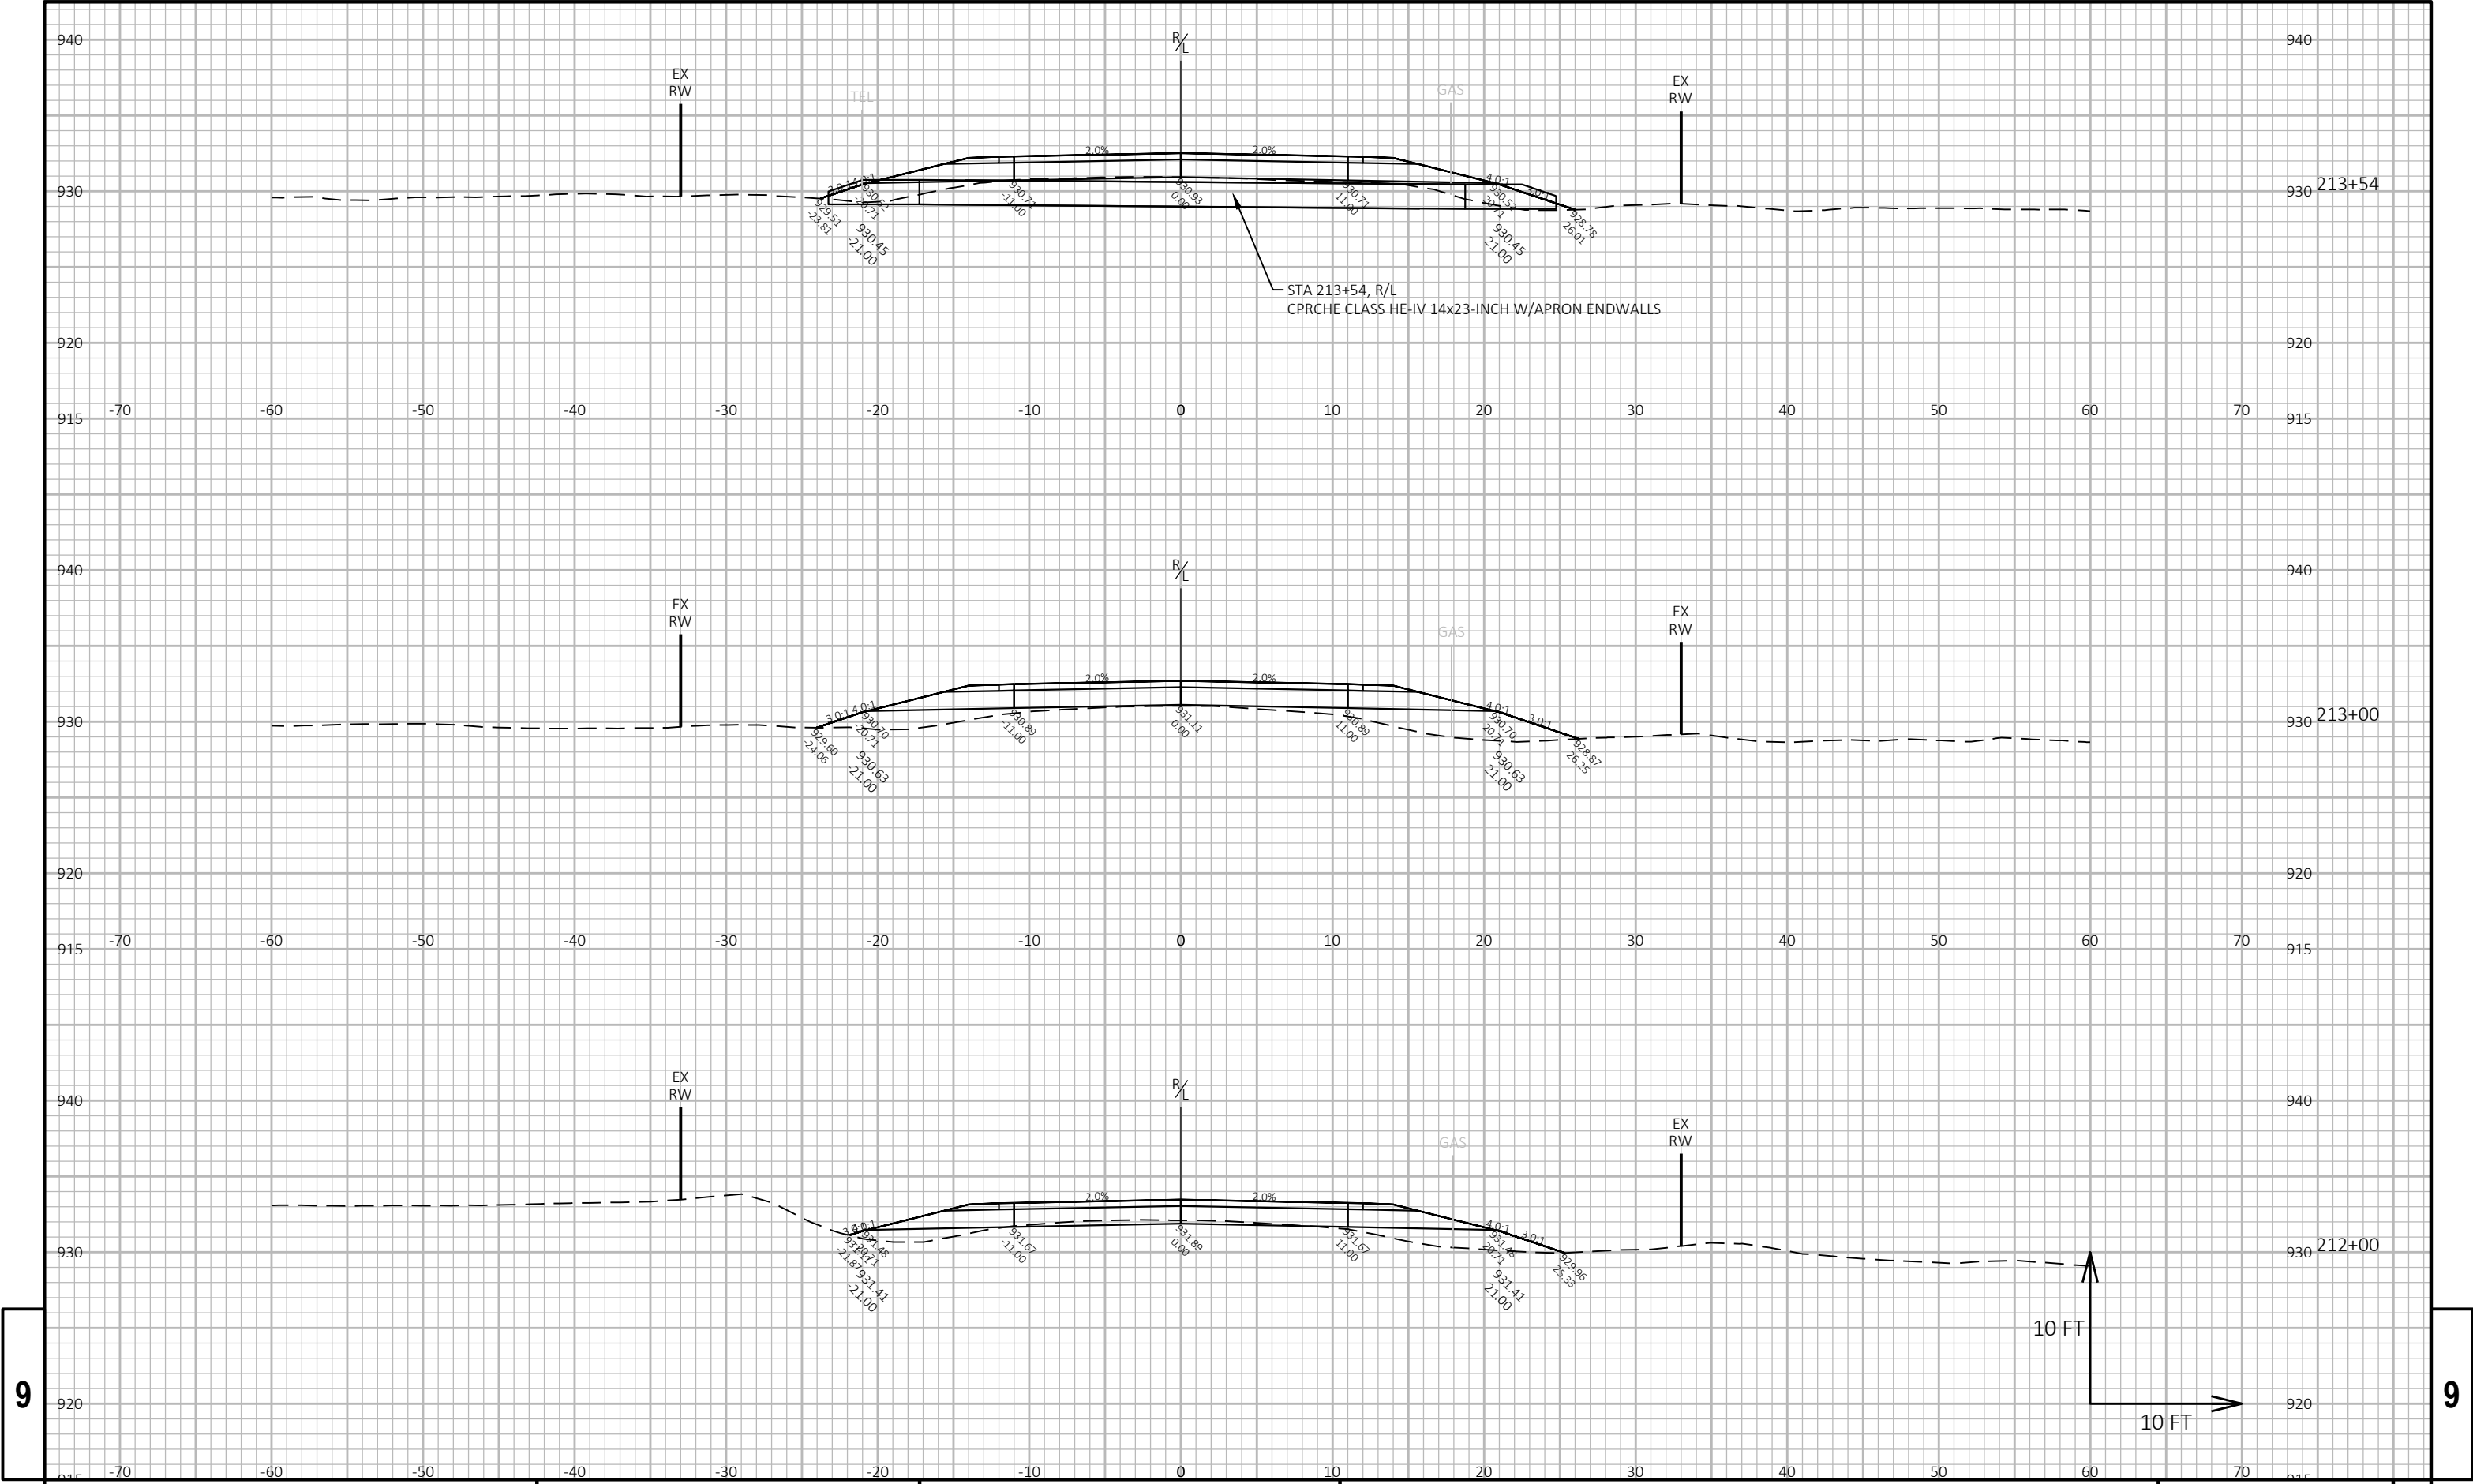

9

9




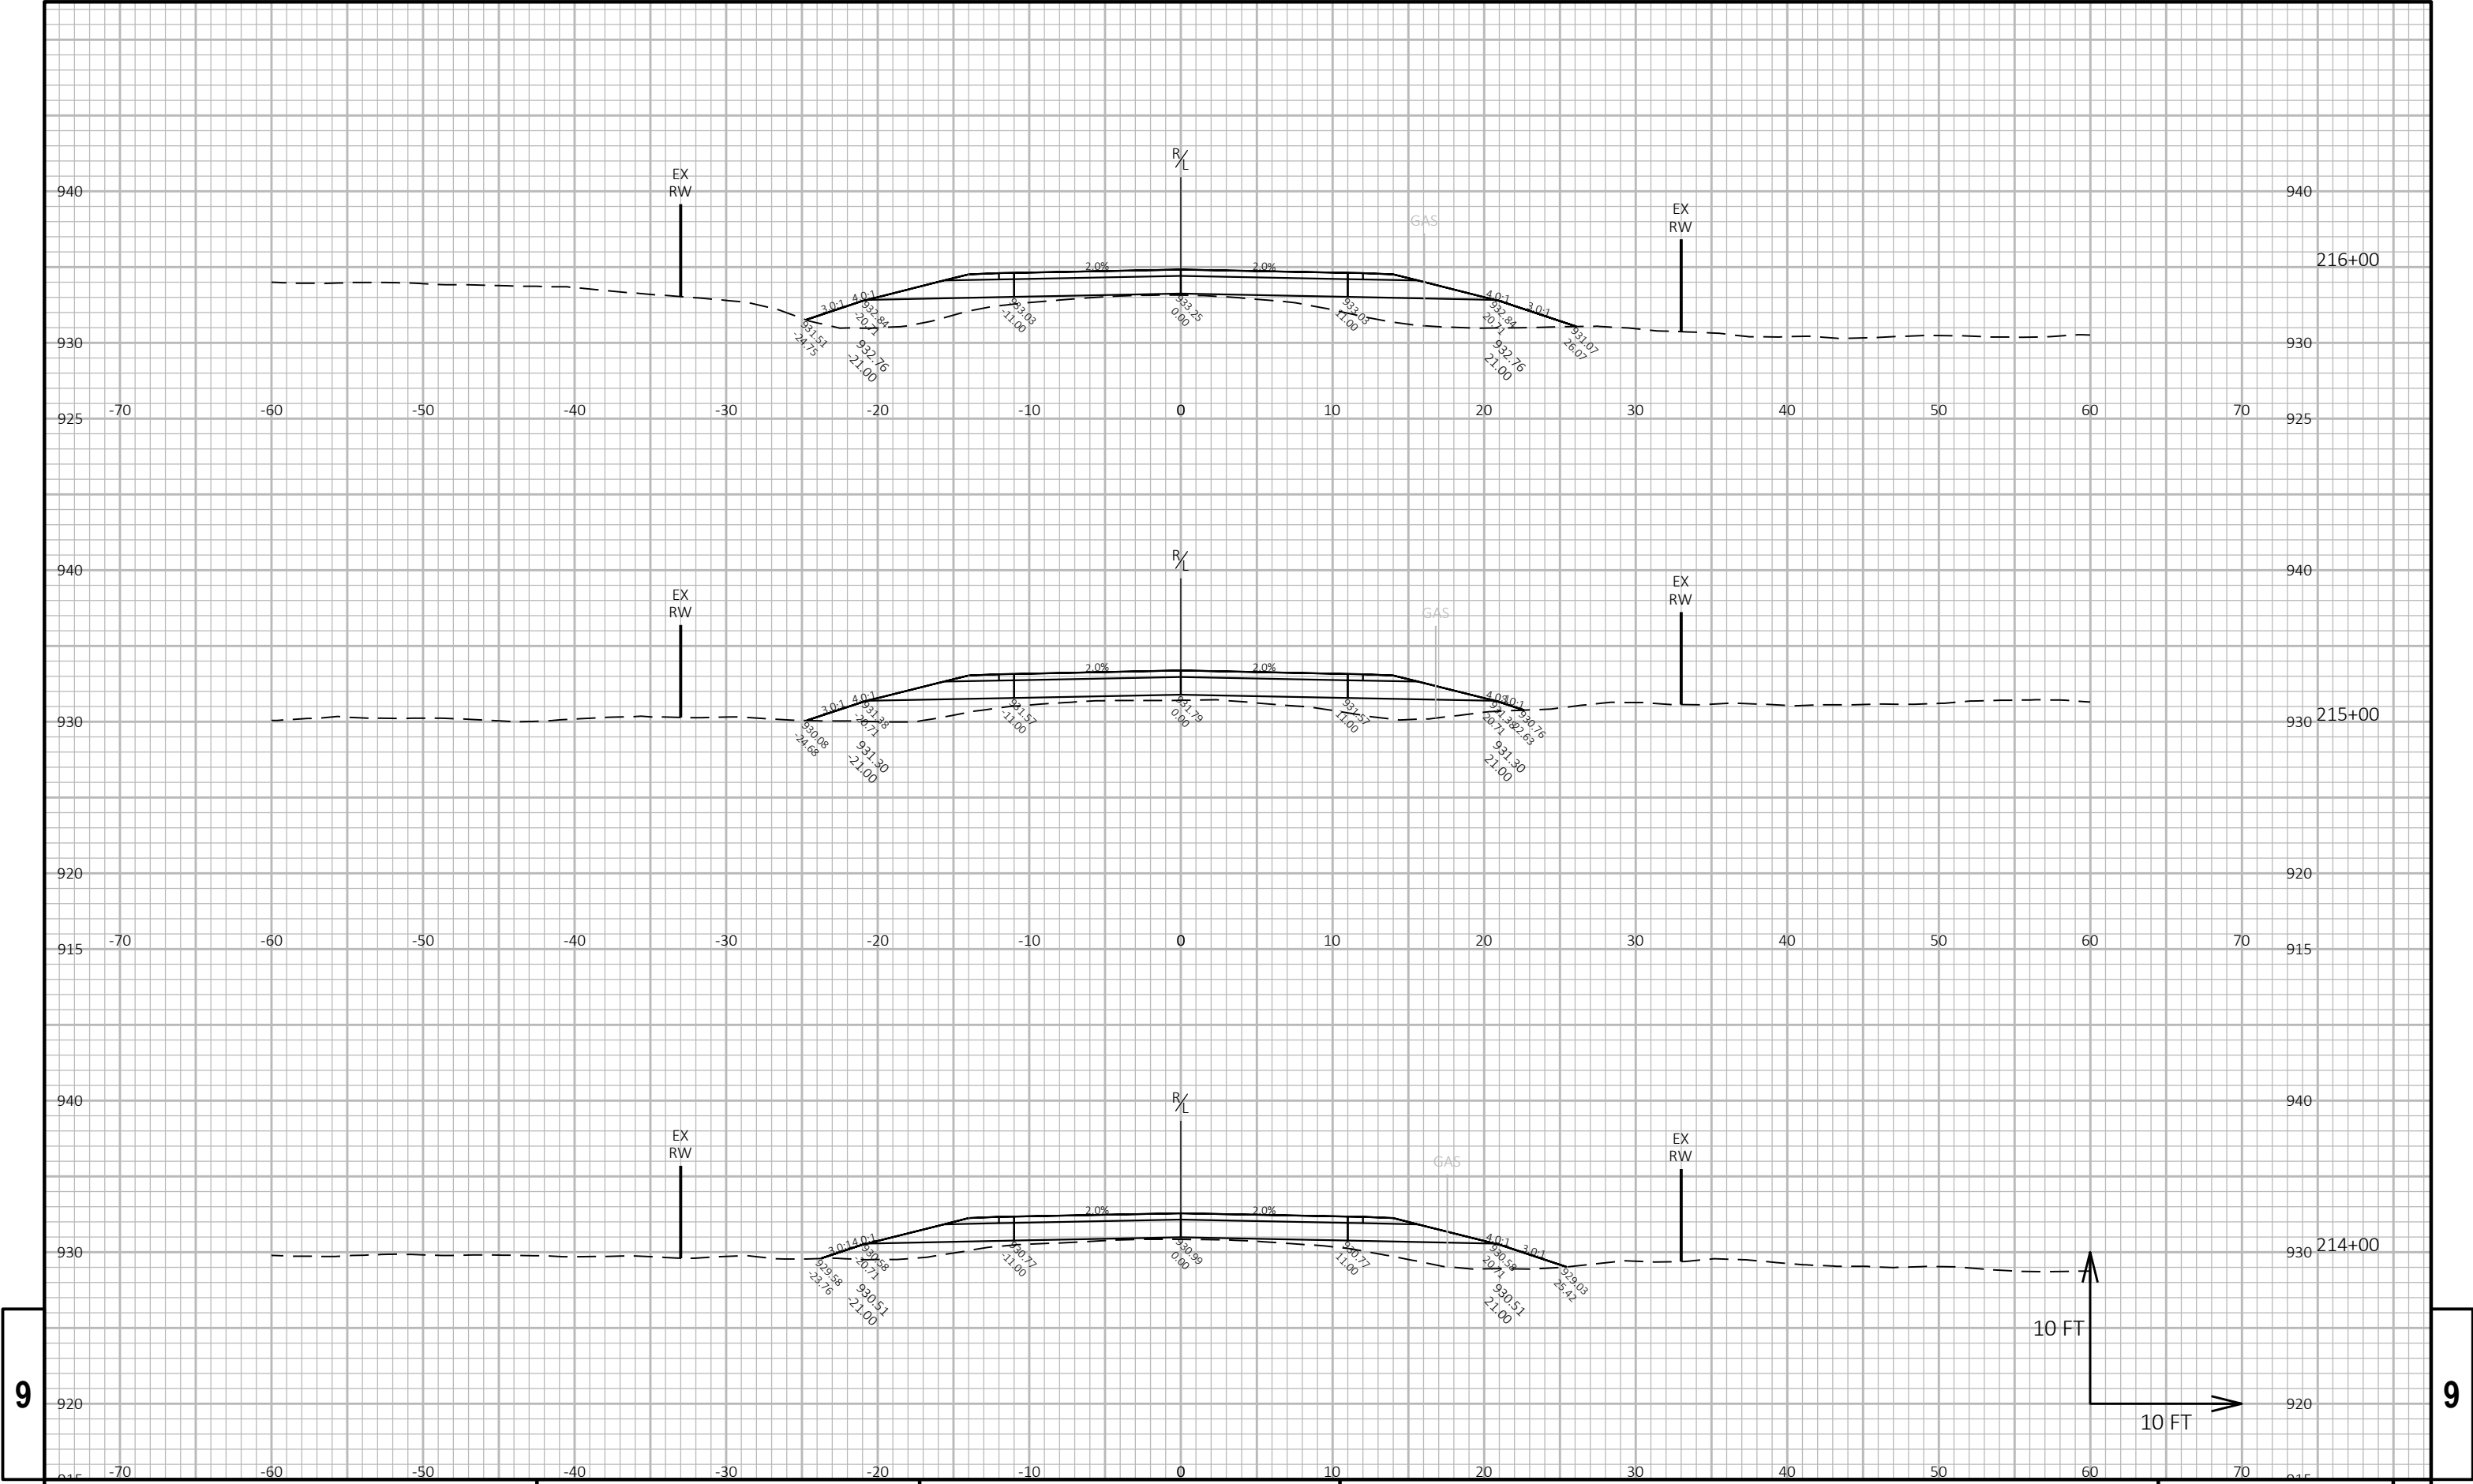

9

9



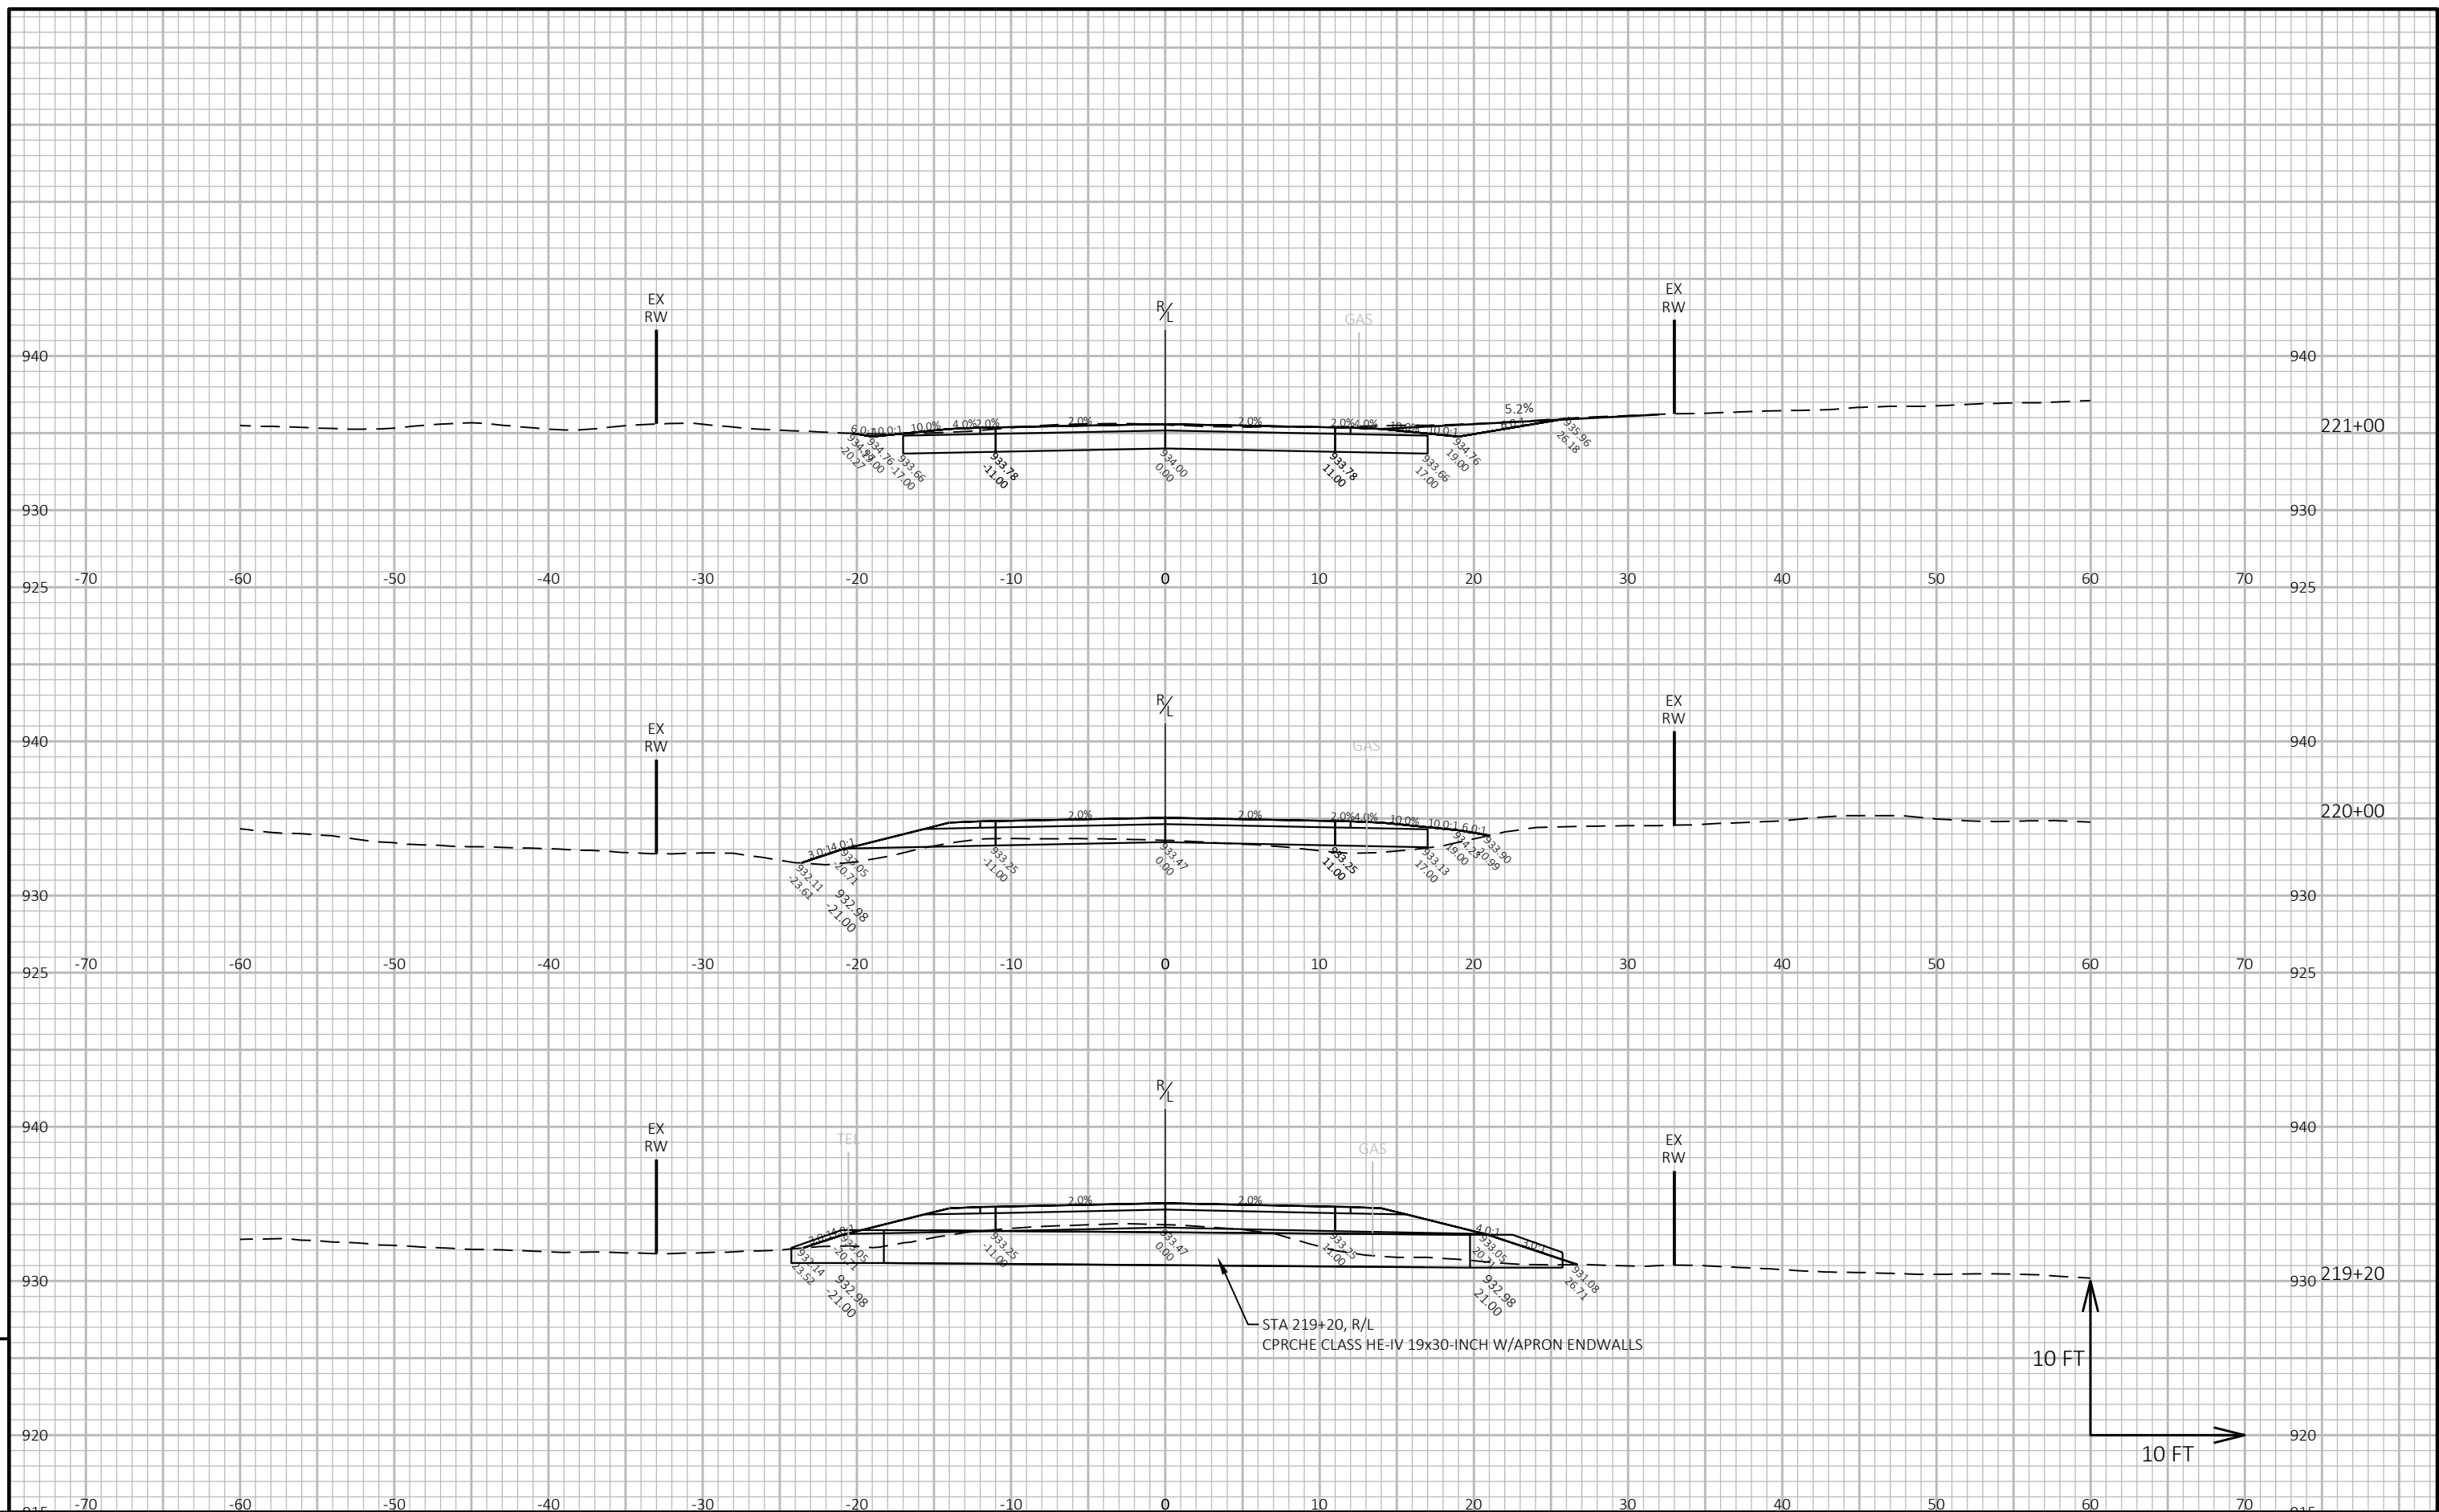

PROJECT NO: XXXX

HWY: LAGRANGE BYRON ARIP

COUNTY: MONROE

CROSS SECTIONS: ESTATE ROAD AND ESSEX AVENUE

SHEET



FILE NAME : X:\4668922\250753.01\TECH\CAD\XXXXXXX\SHEETS\090202\_XS.DWG  
LAYOUT NAME - 37

LAYOUT NAME - 37


PLOT DATE : 12/18/2025 3:43 PM

PLOT BY : JEFF BREU

PLOT NAME :


PLOT SCALE : 1 IN:10 FT HORZ. / 1 IN:10 FT VERT.

WISDOT/CADDS SHEET 49

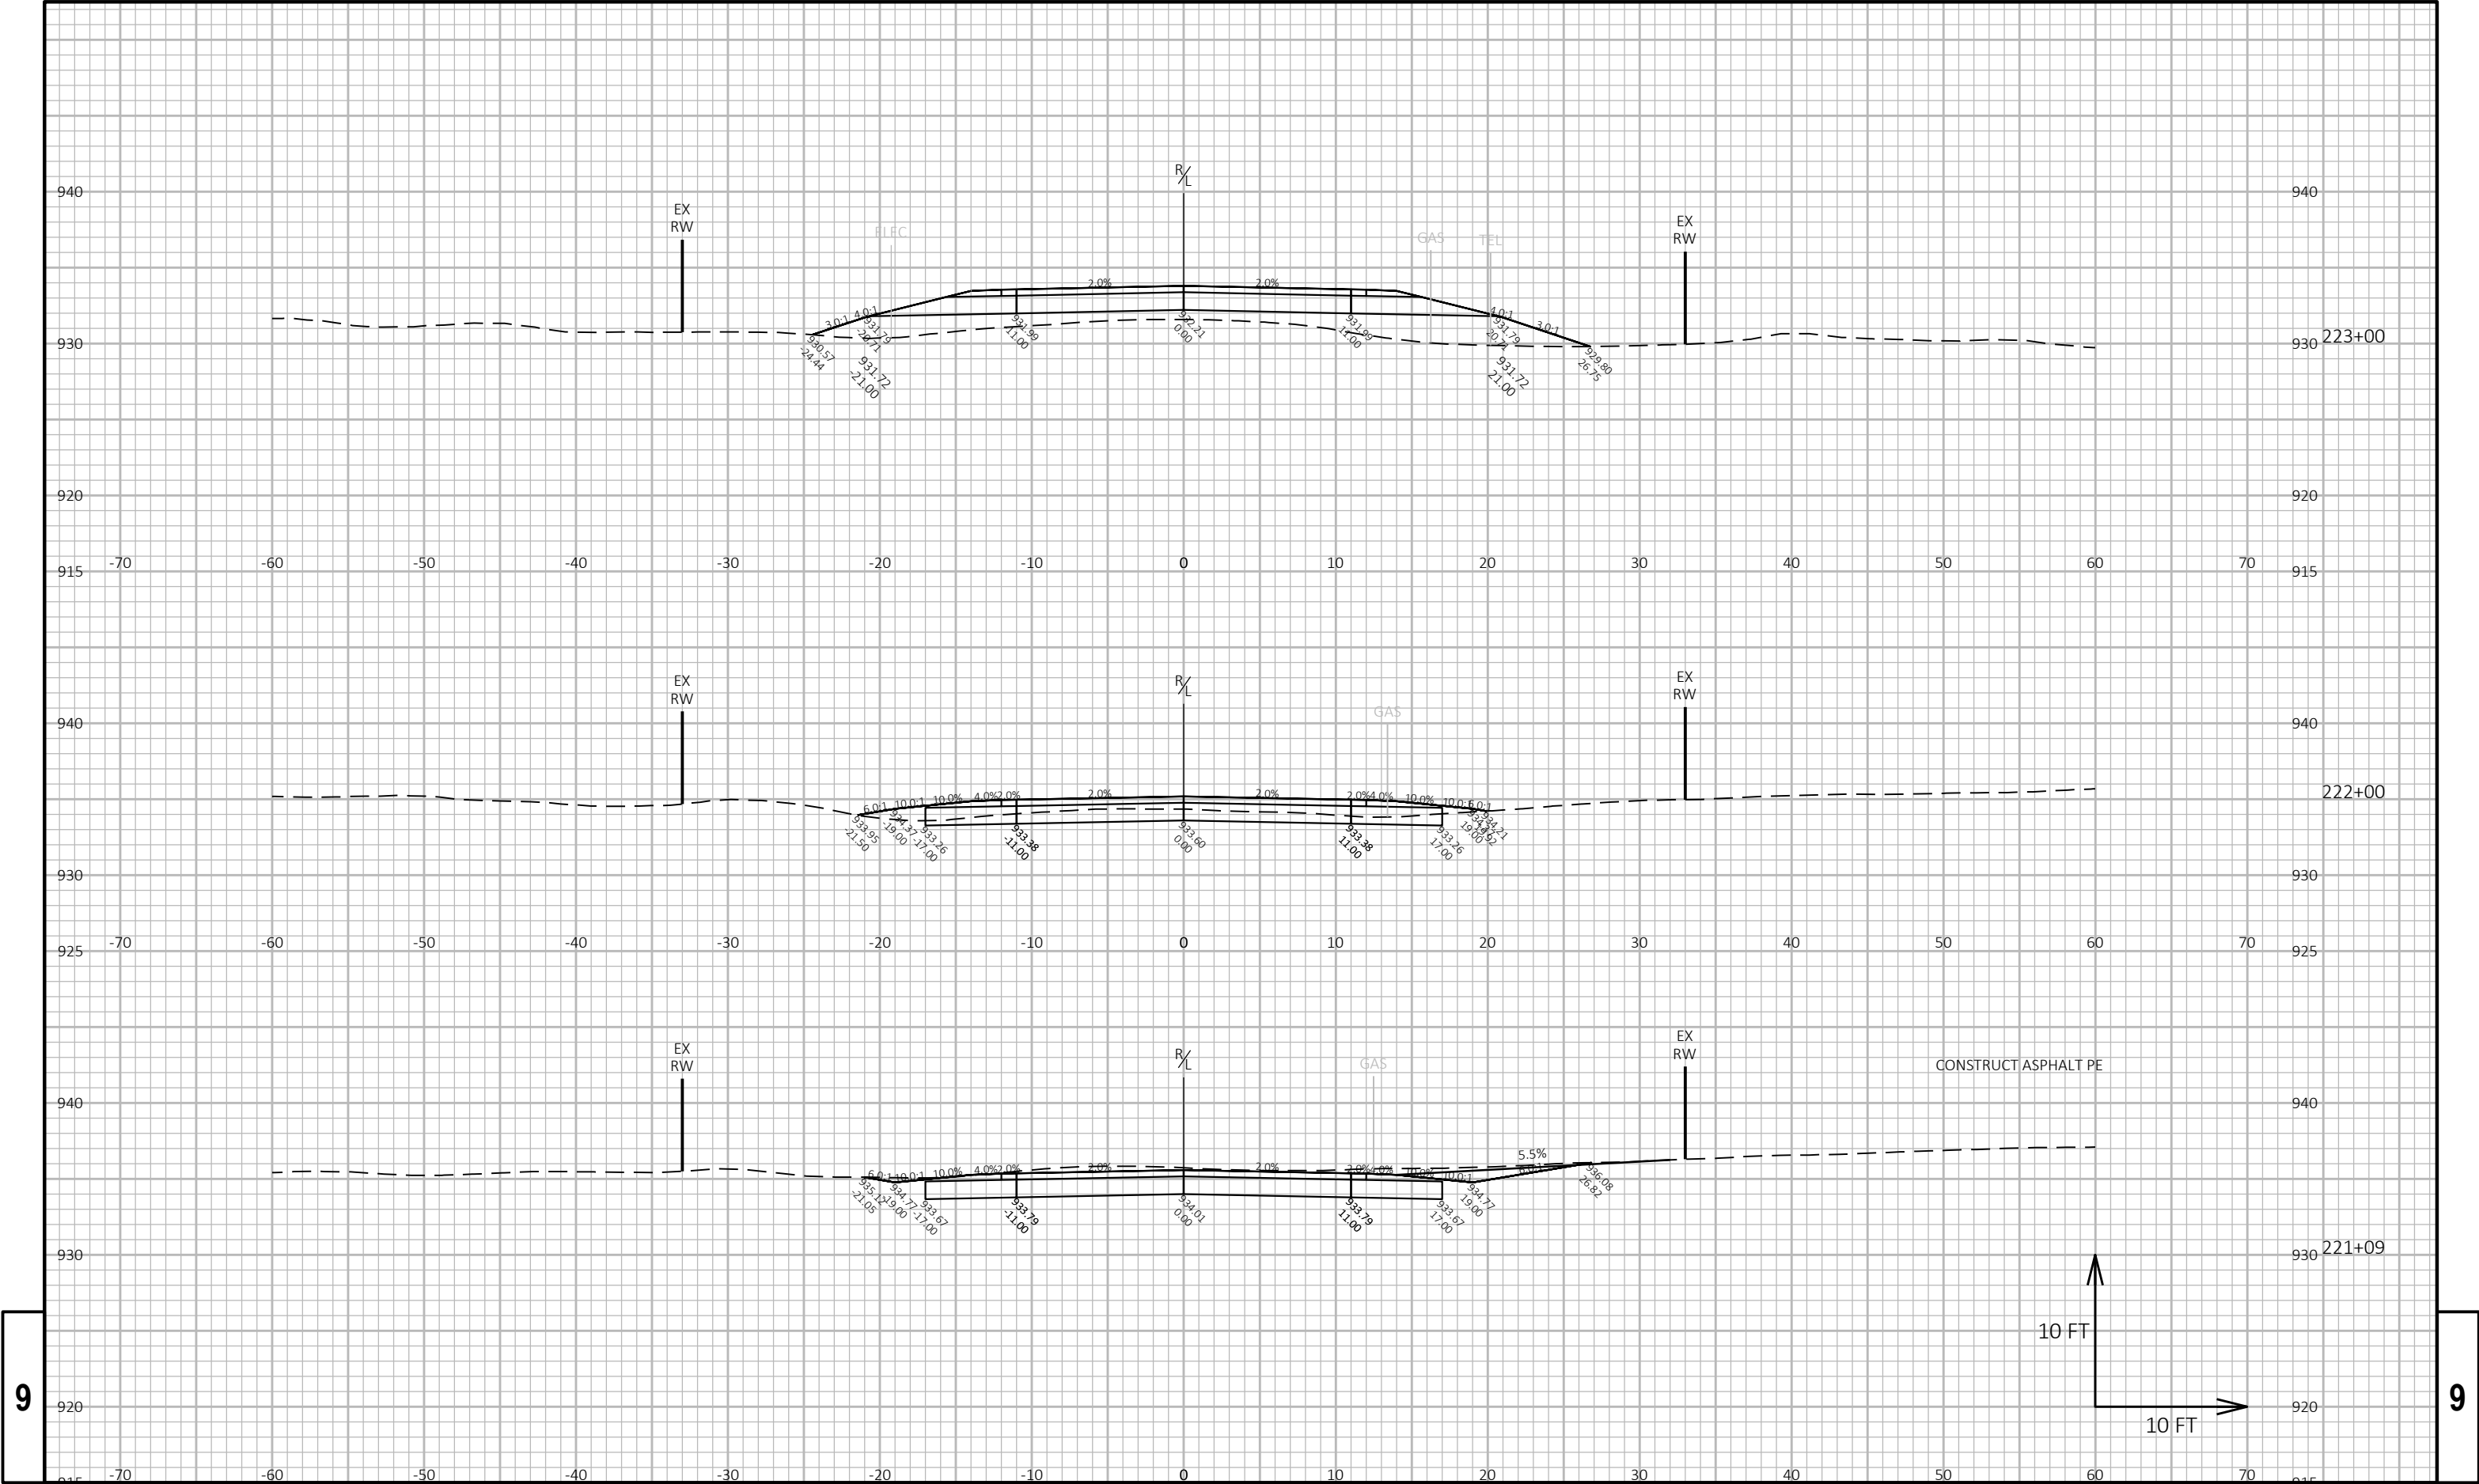

9


9

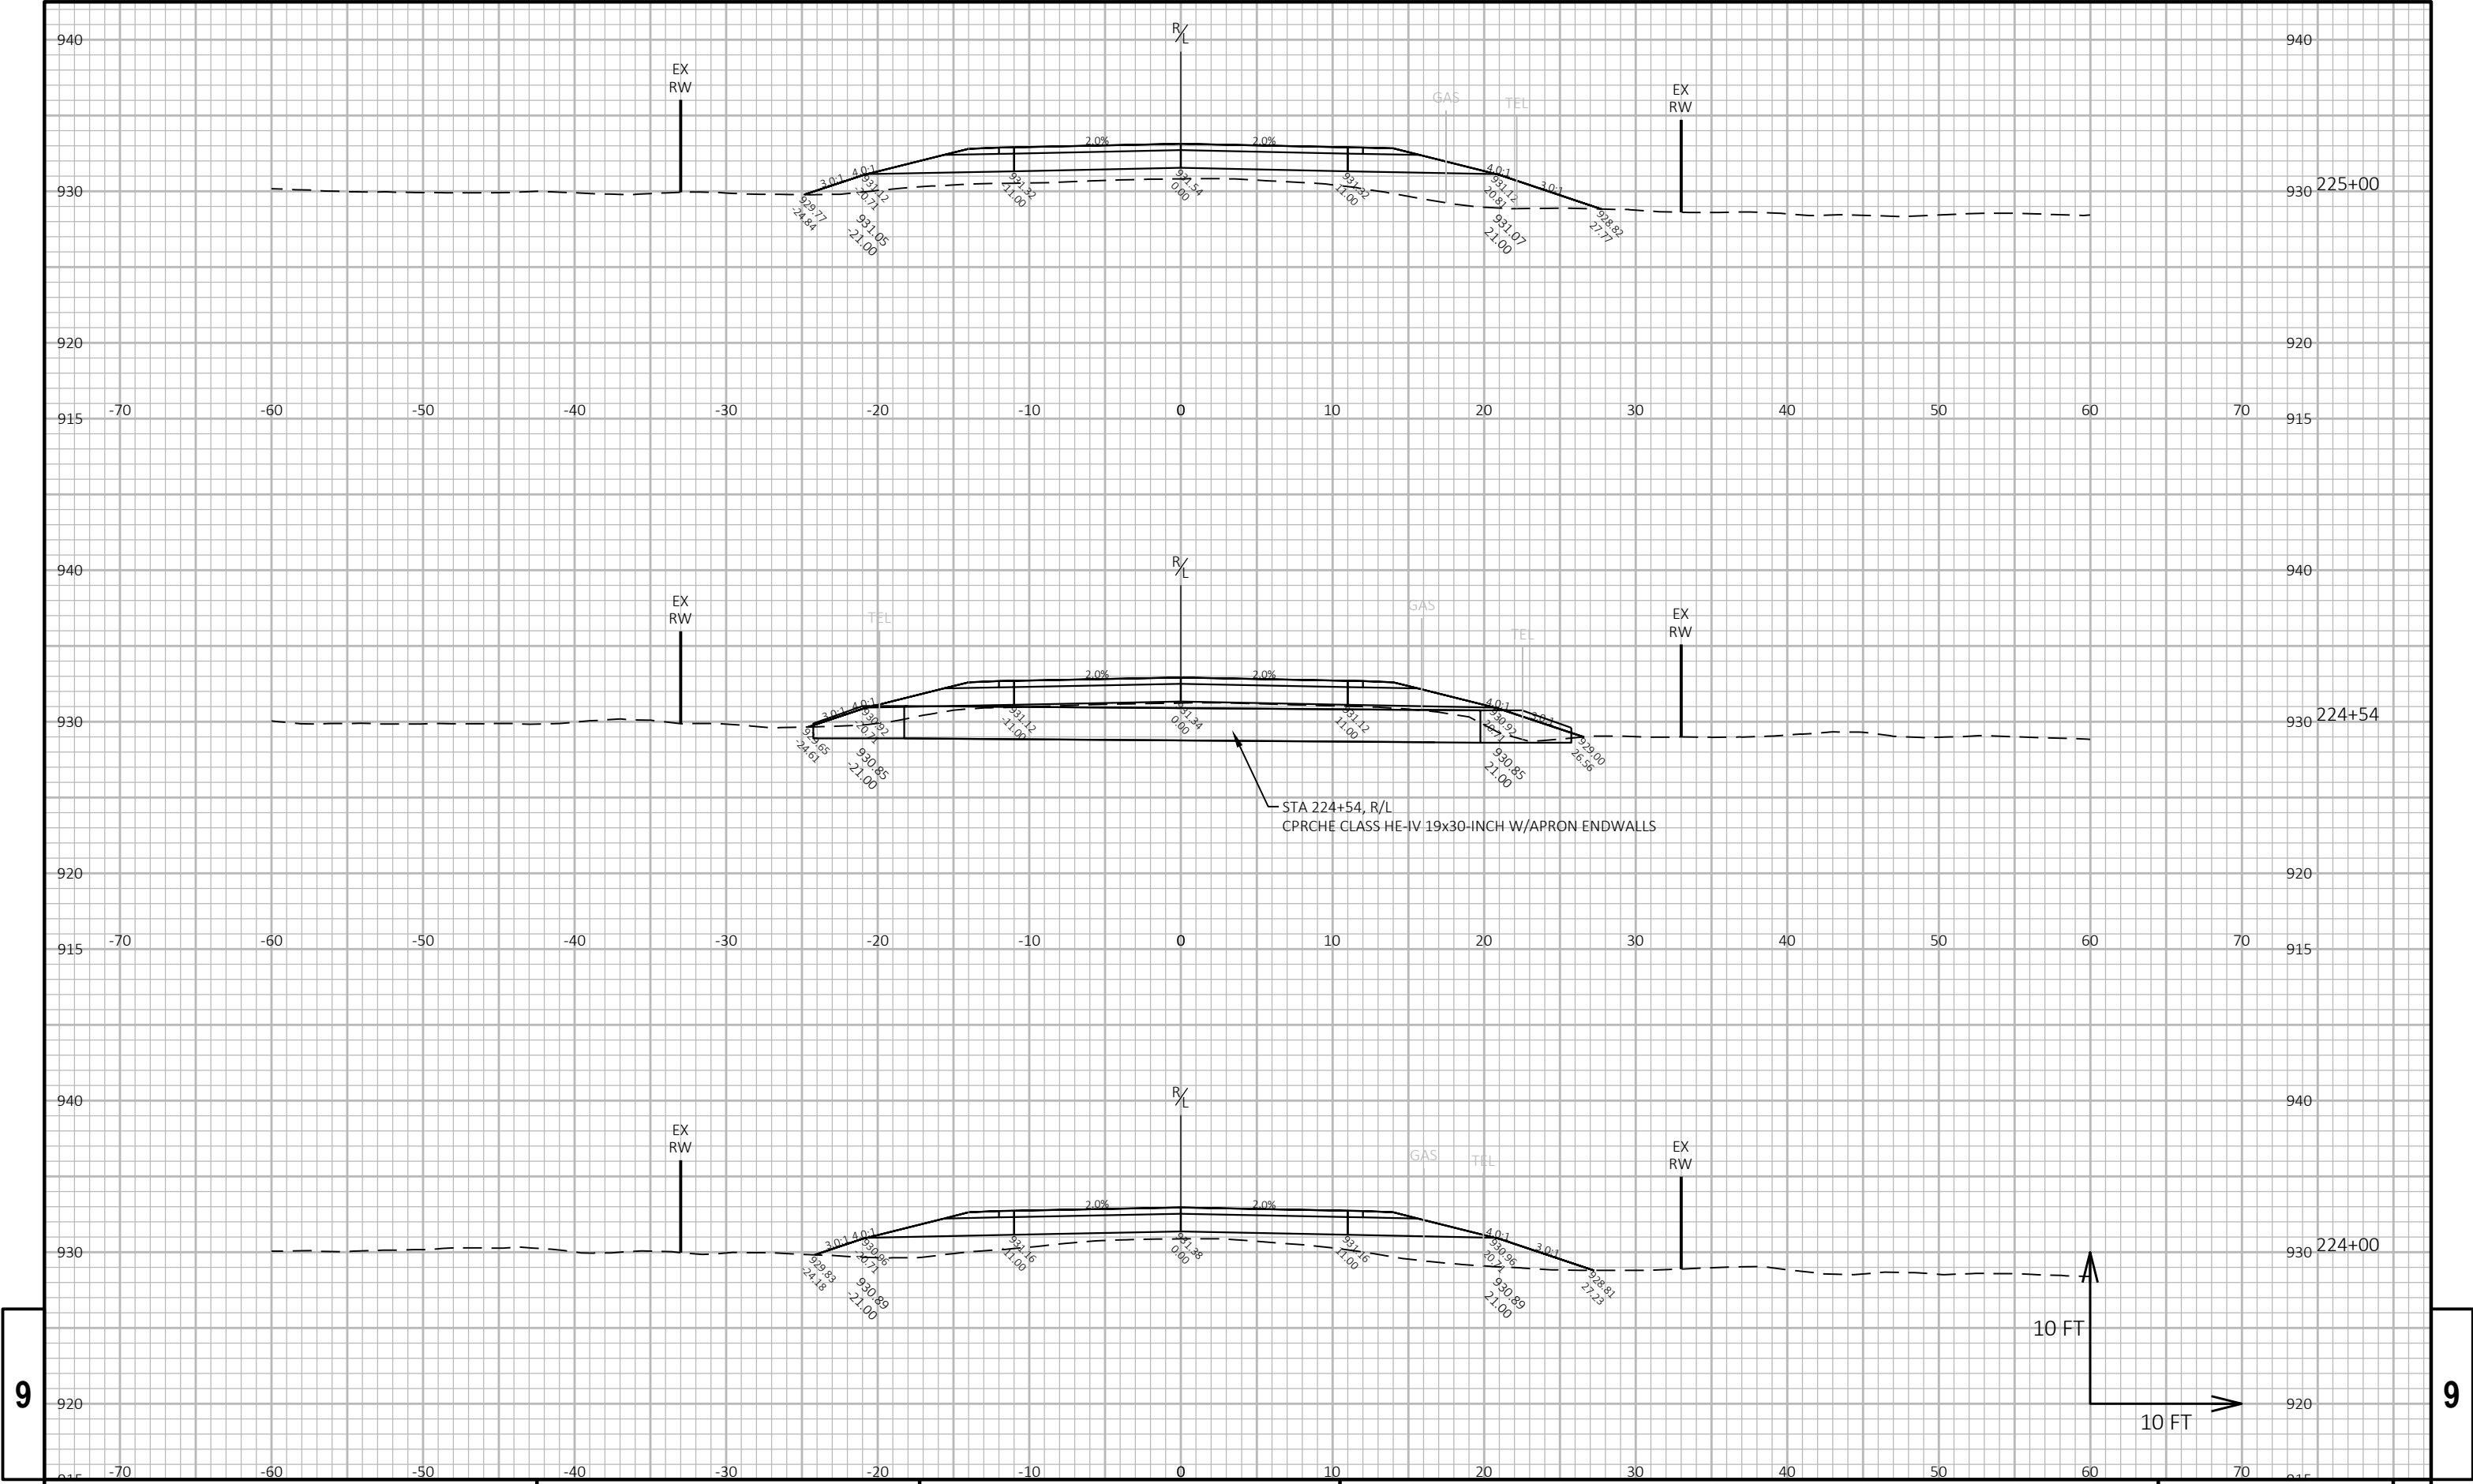


9

9




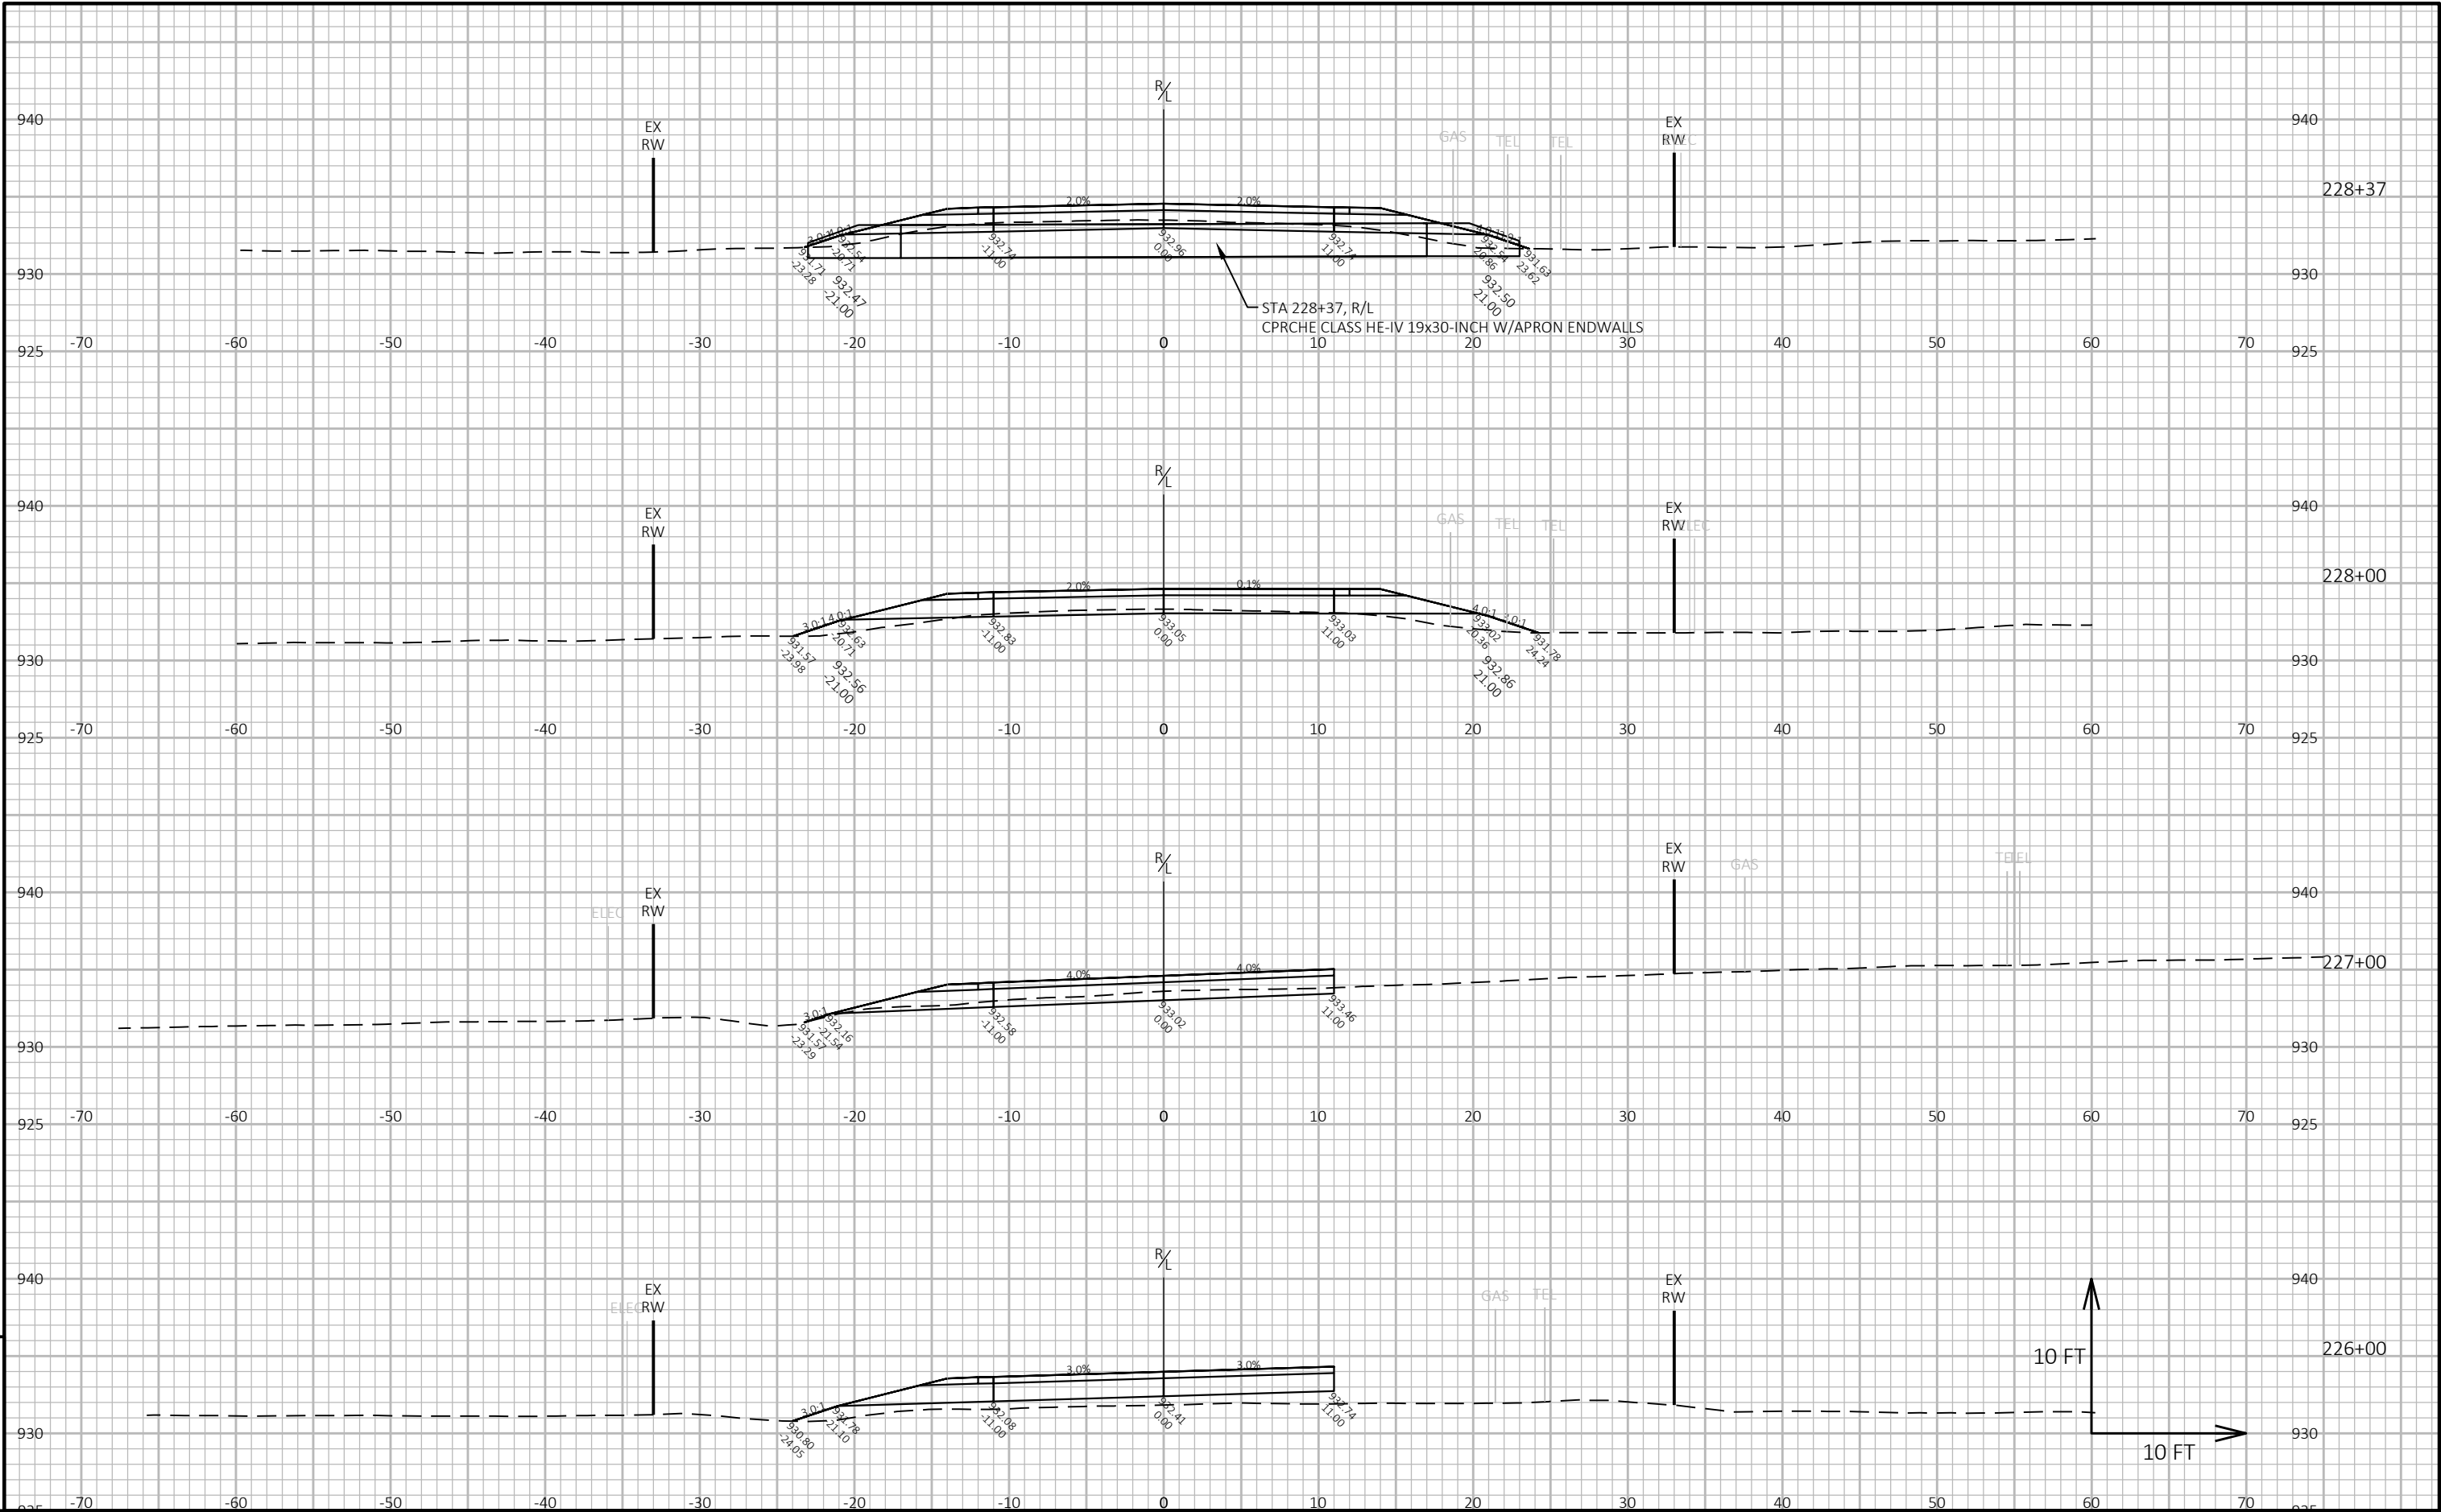


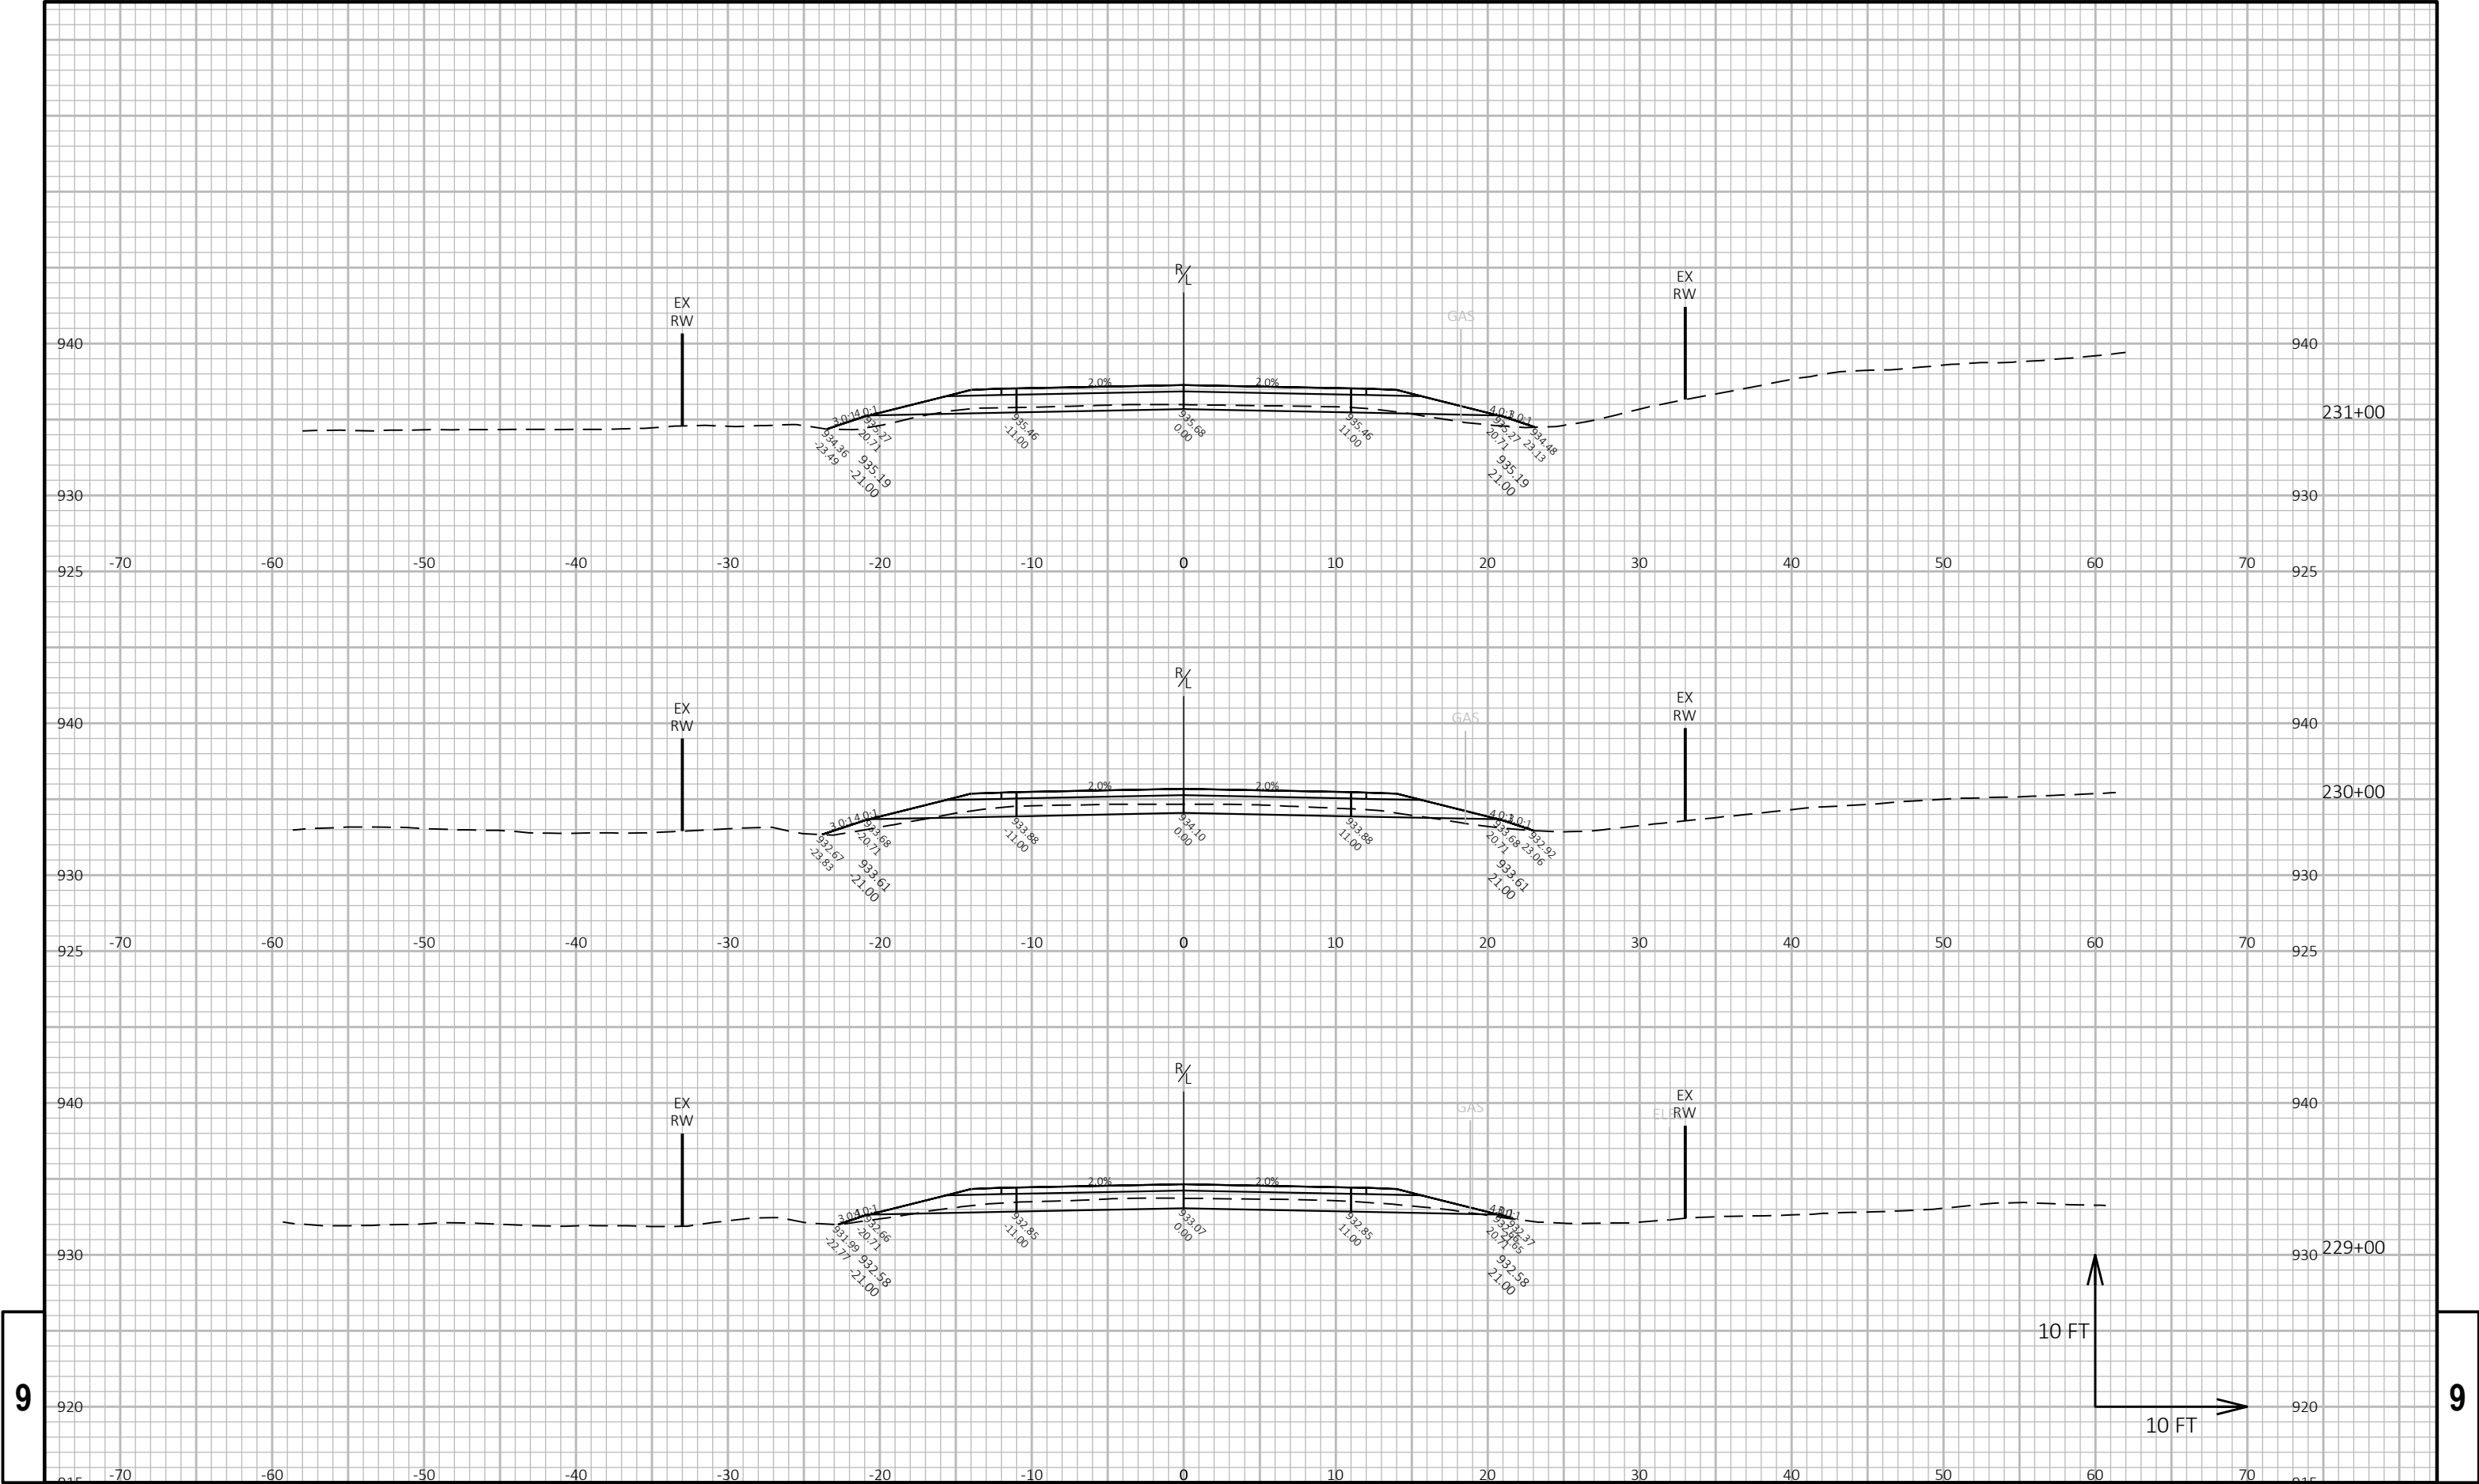

9


9

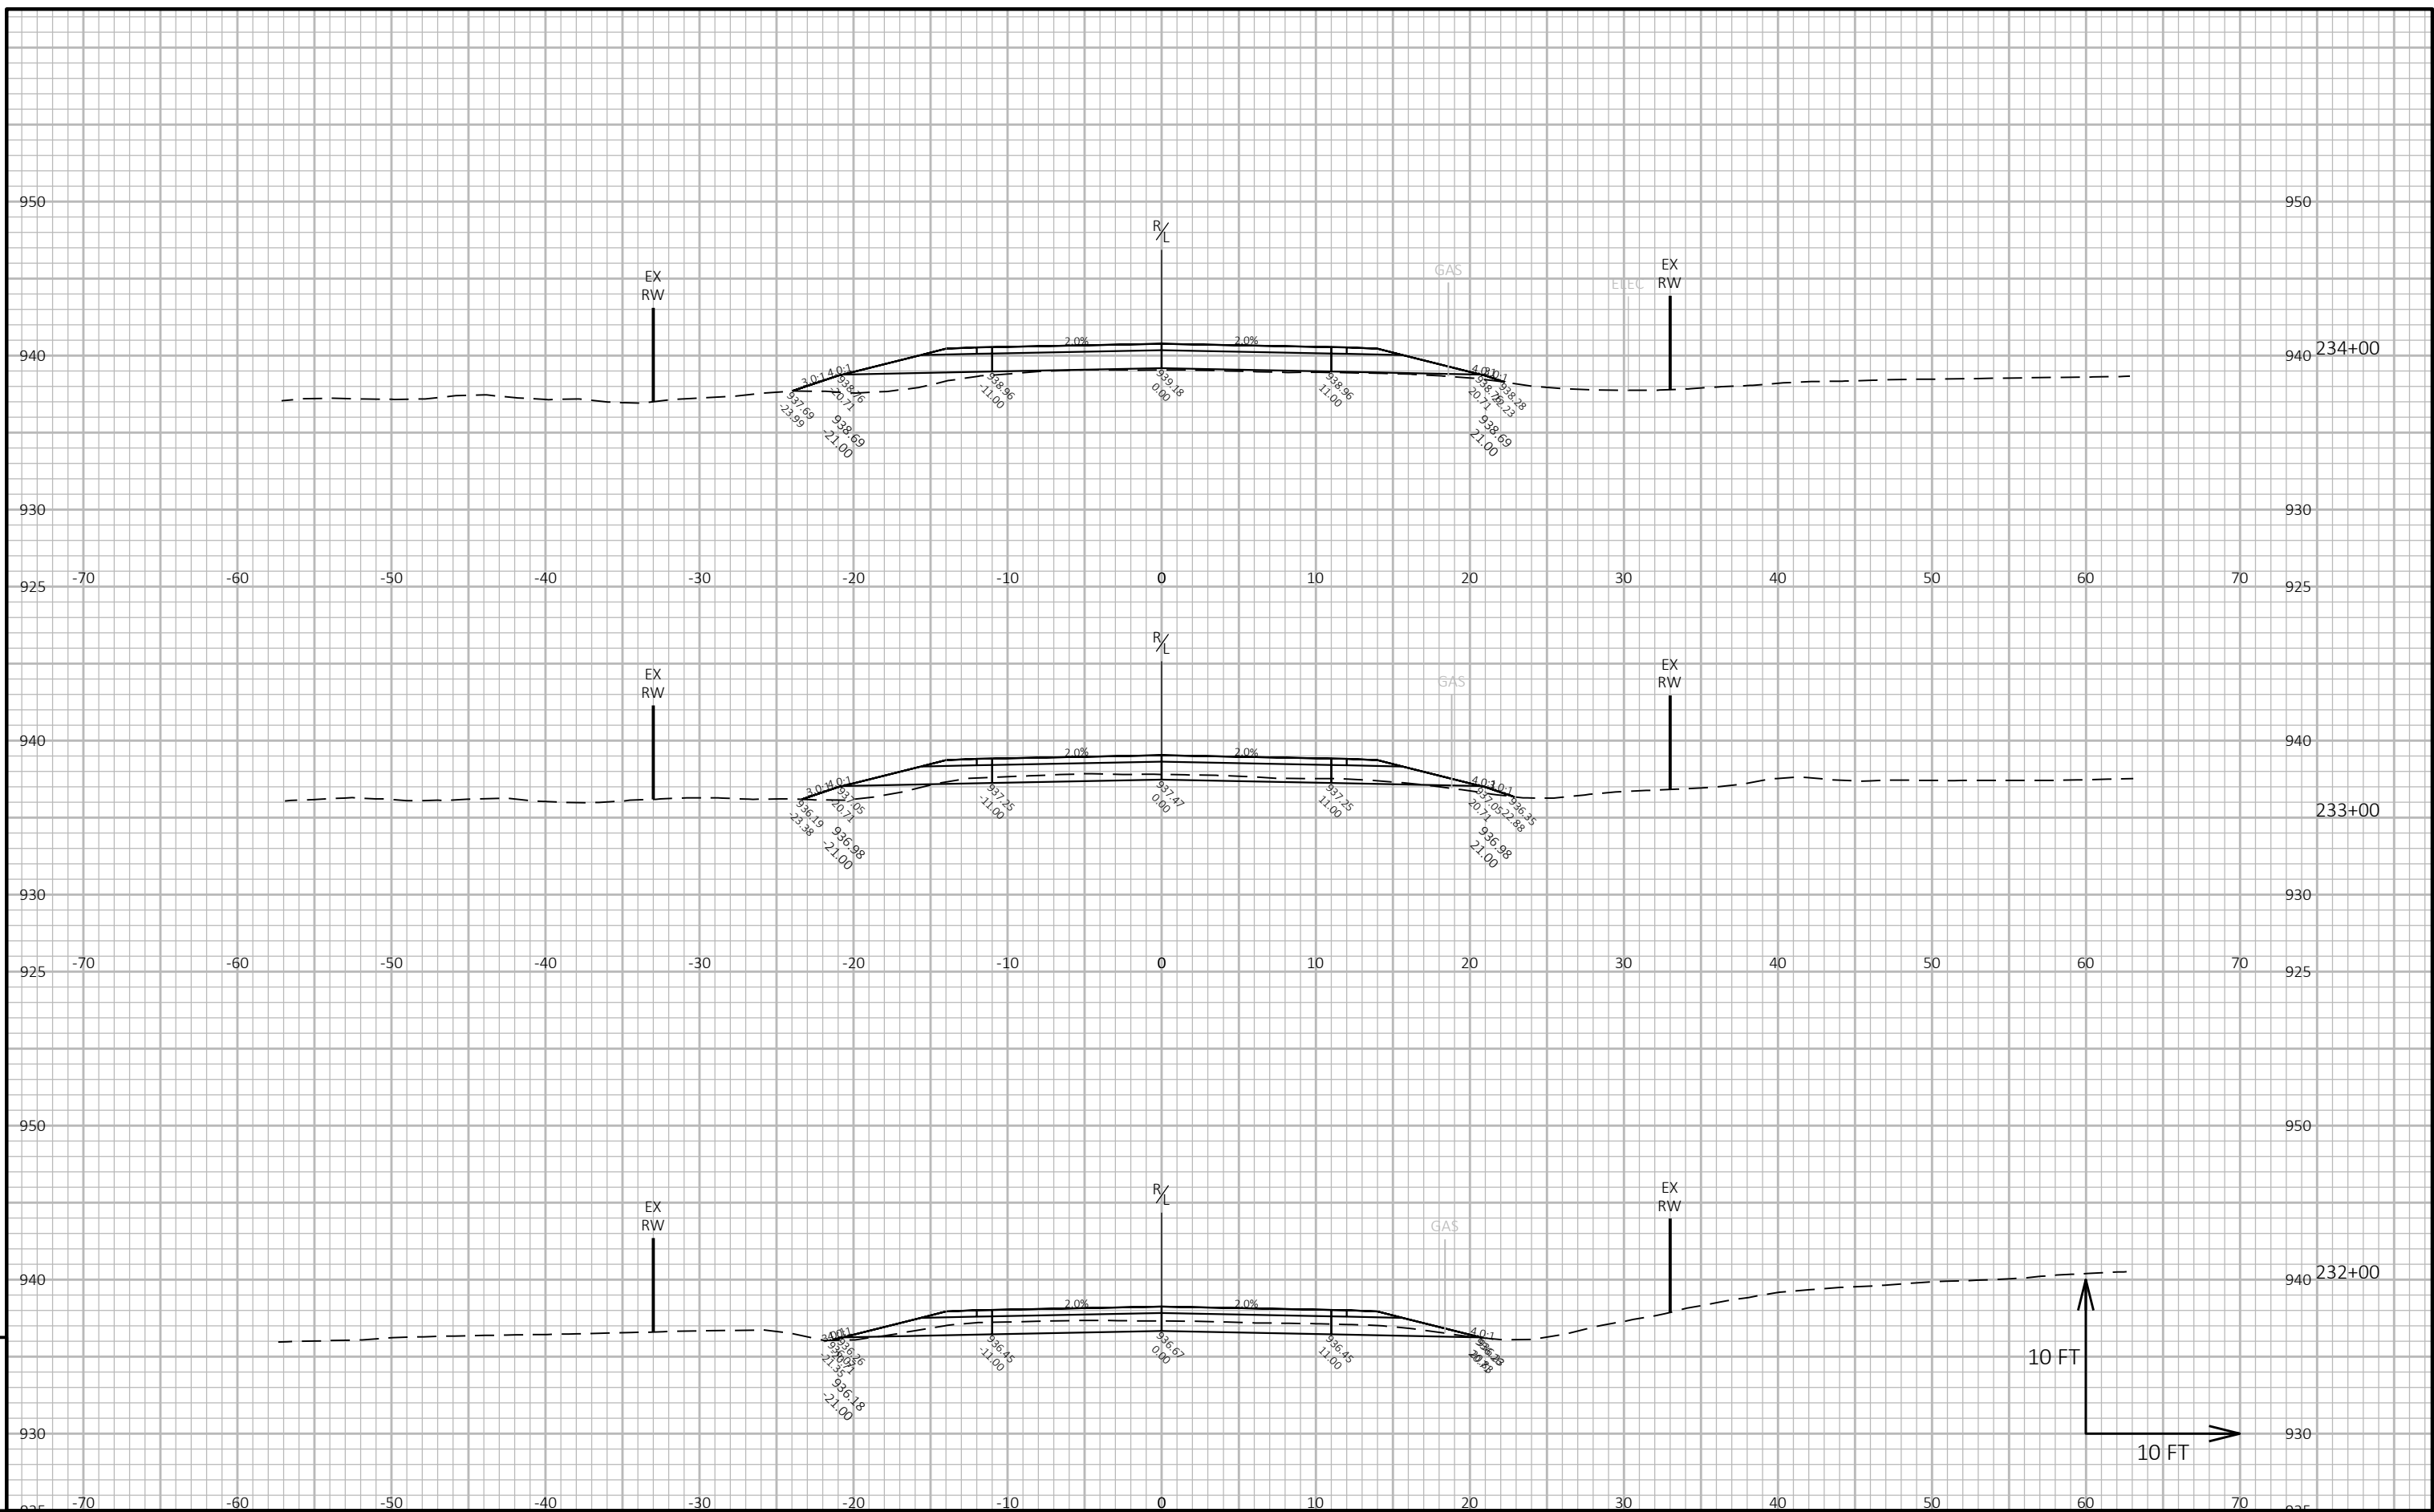

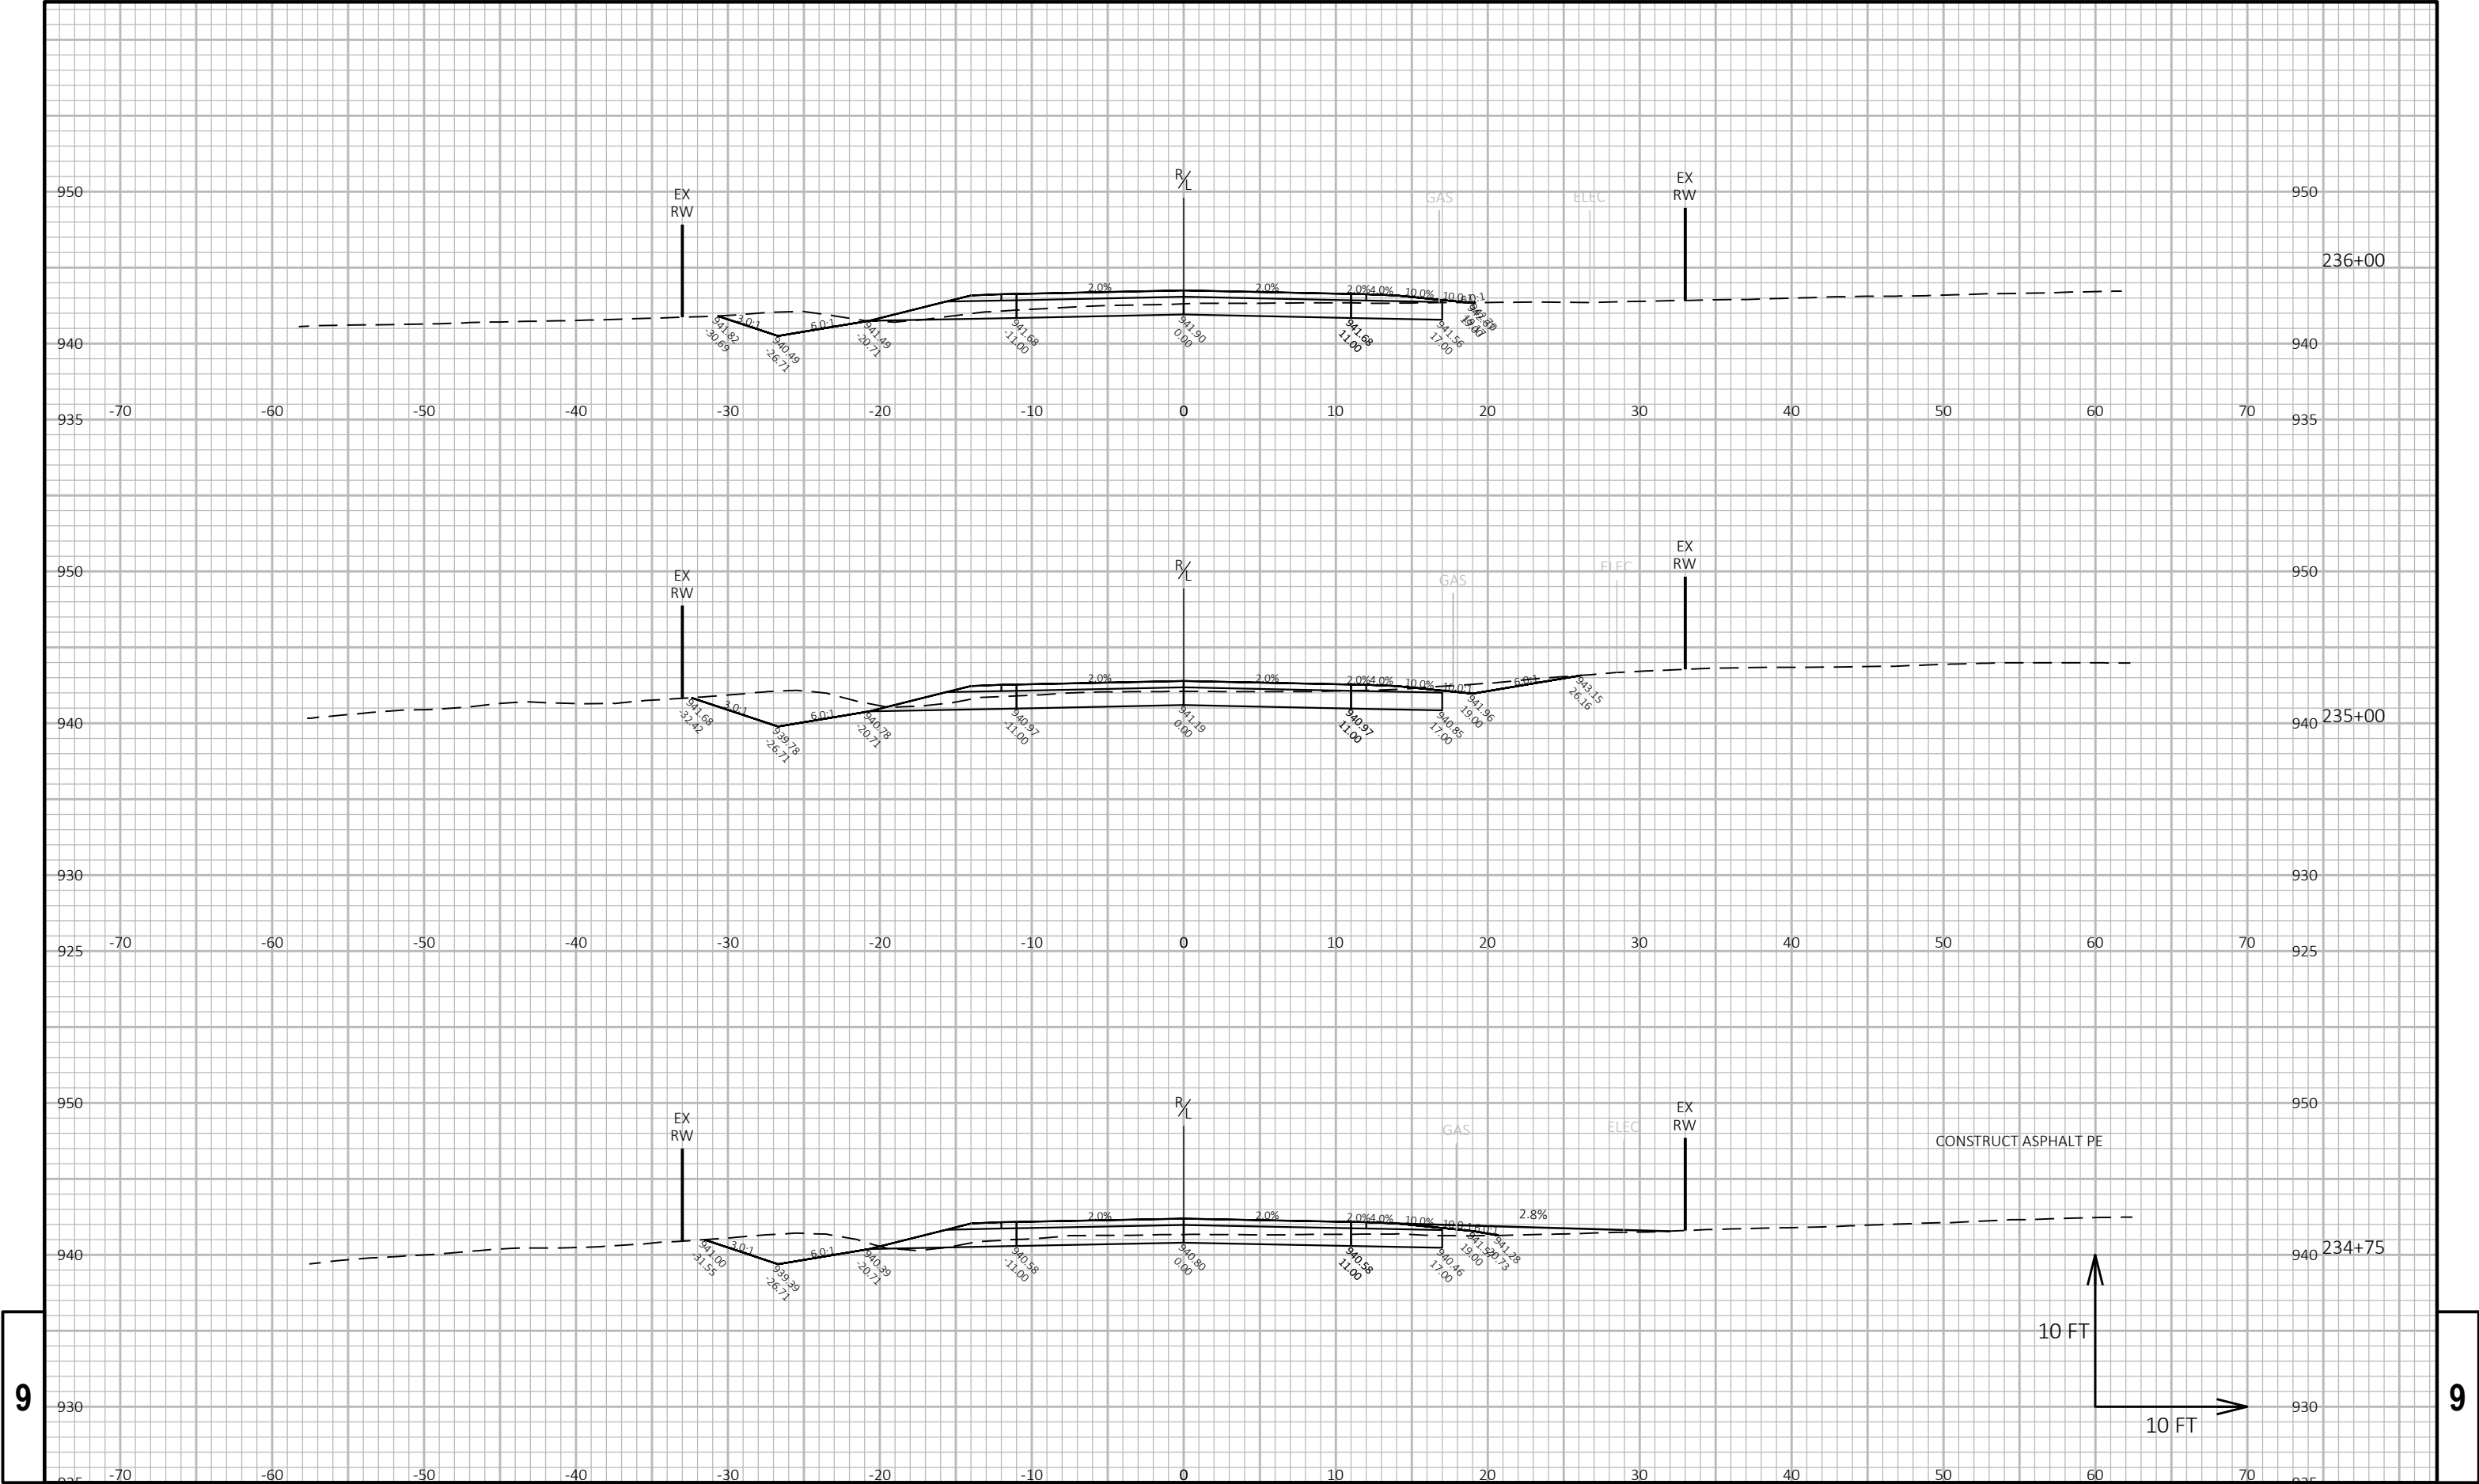



9


9

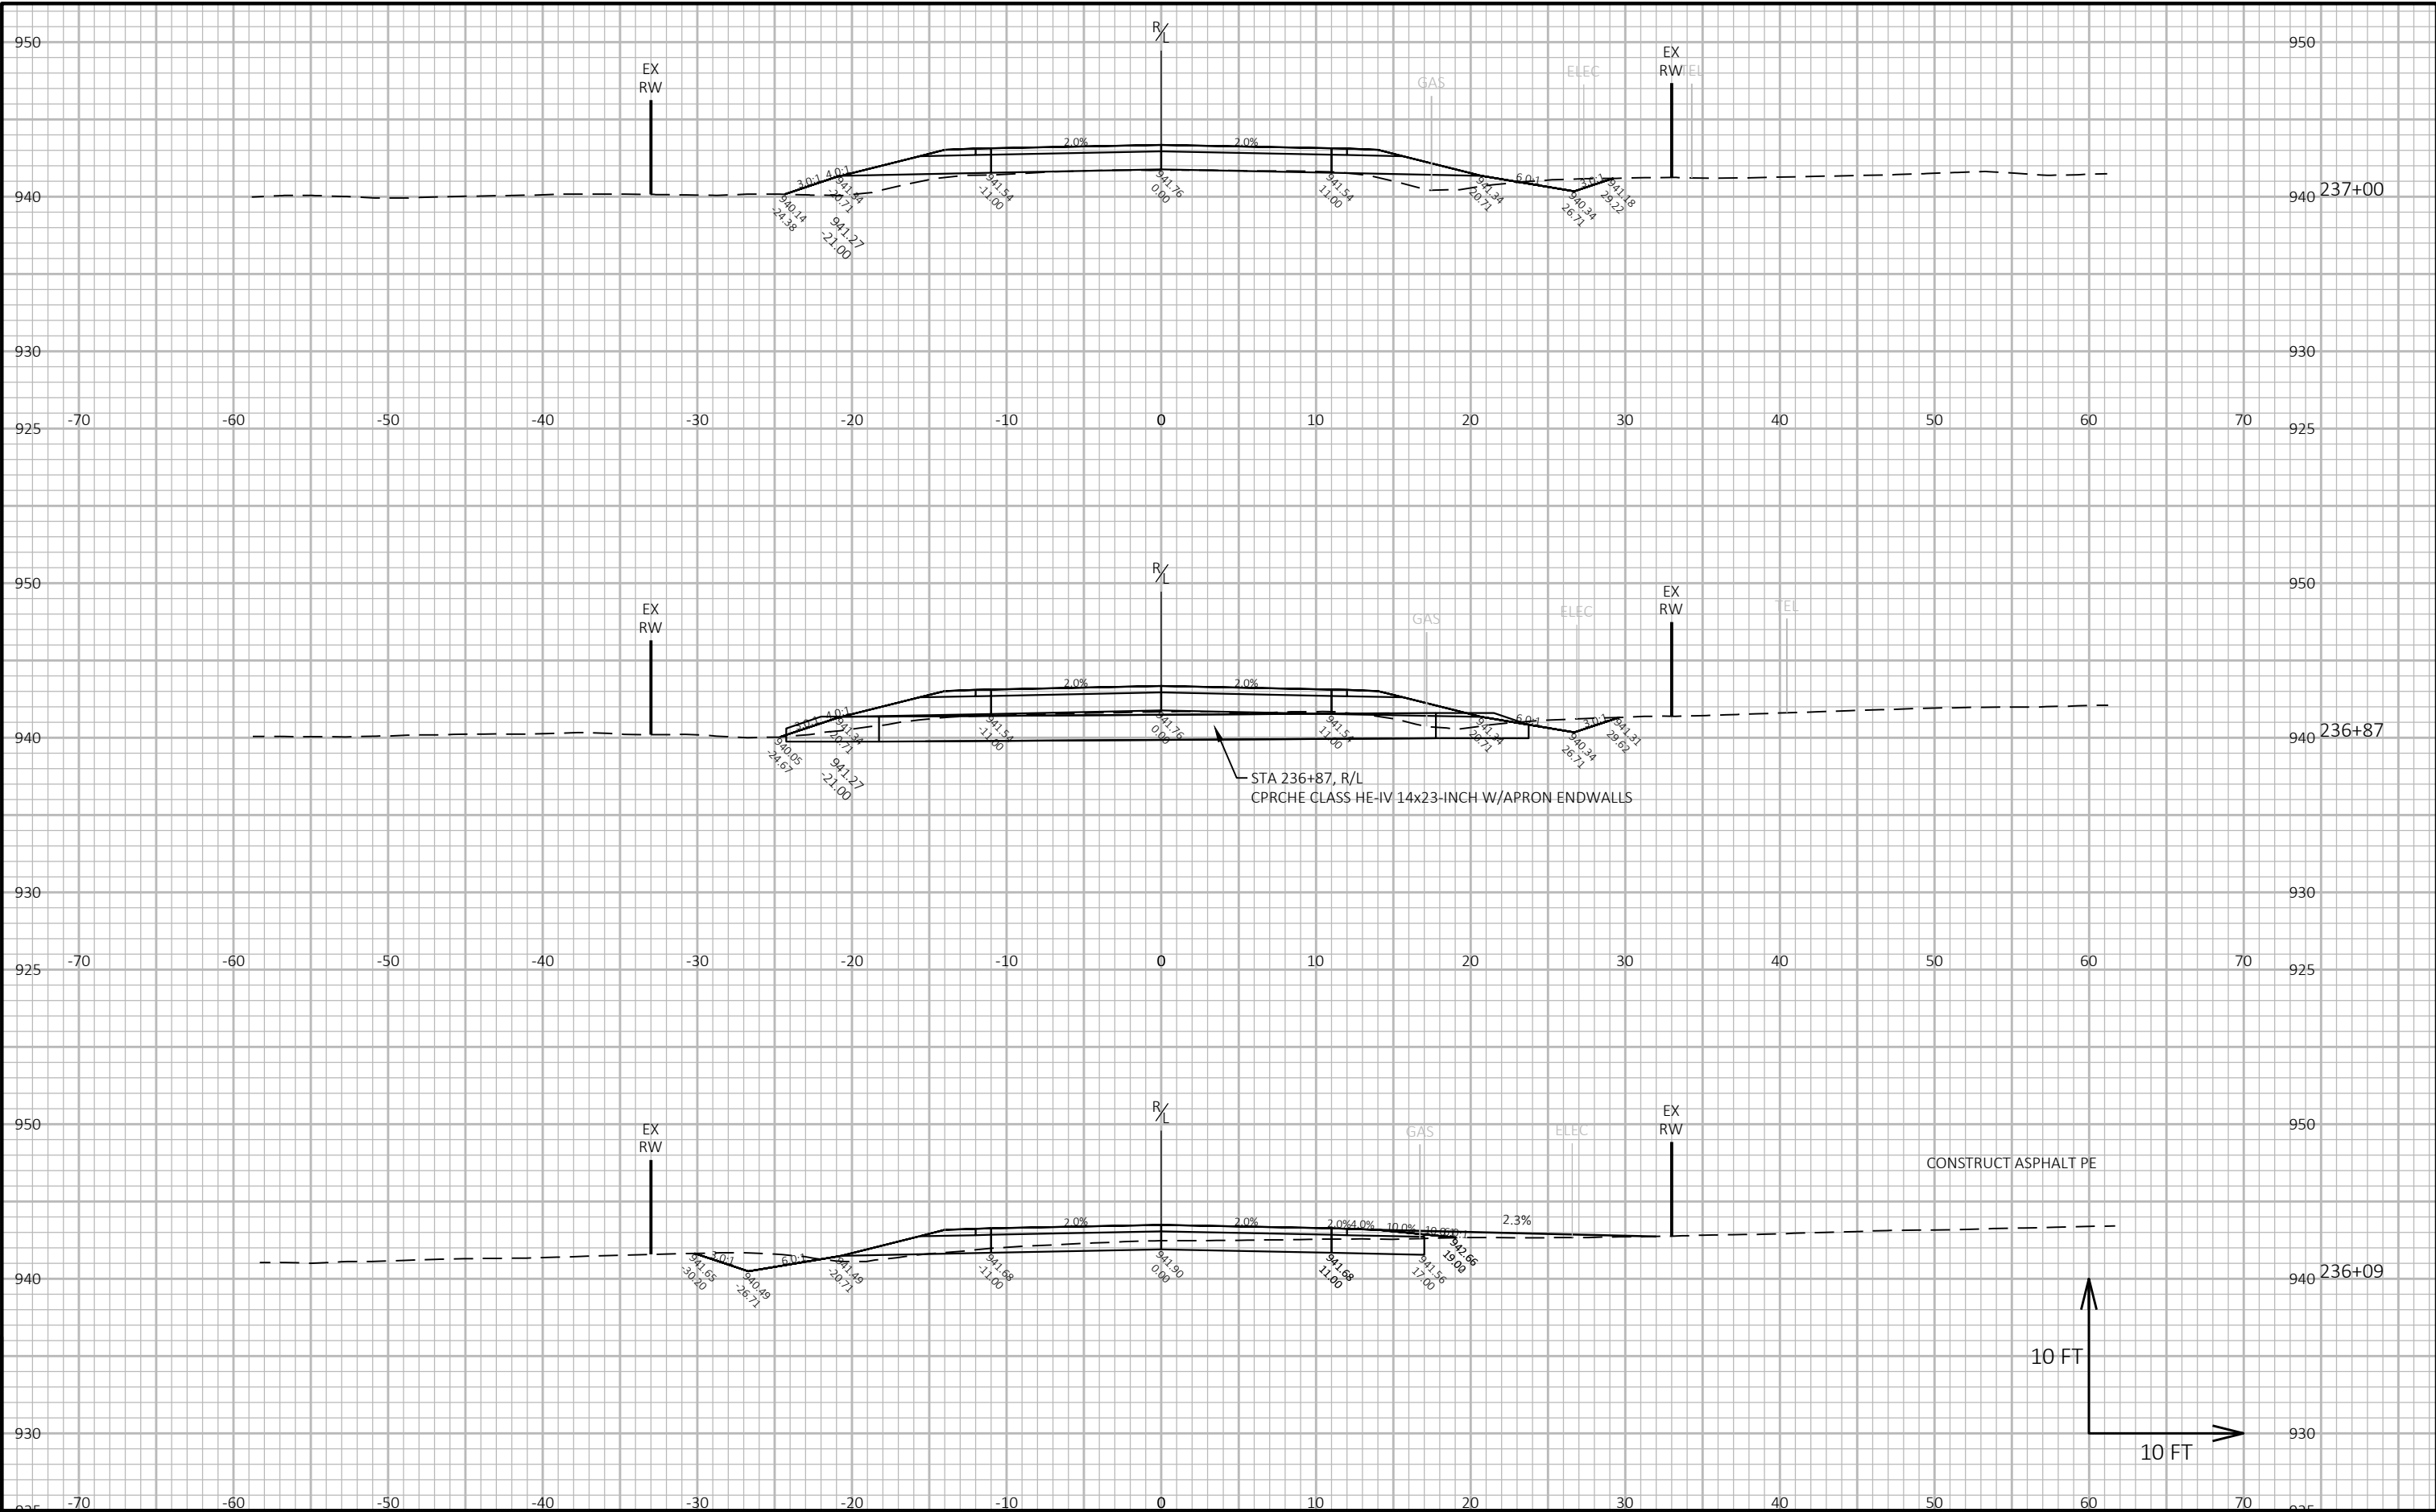





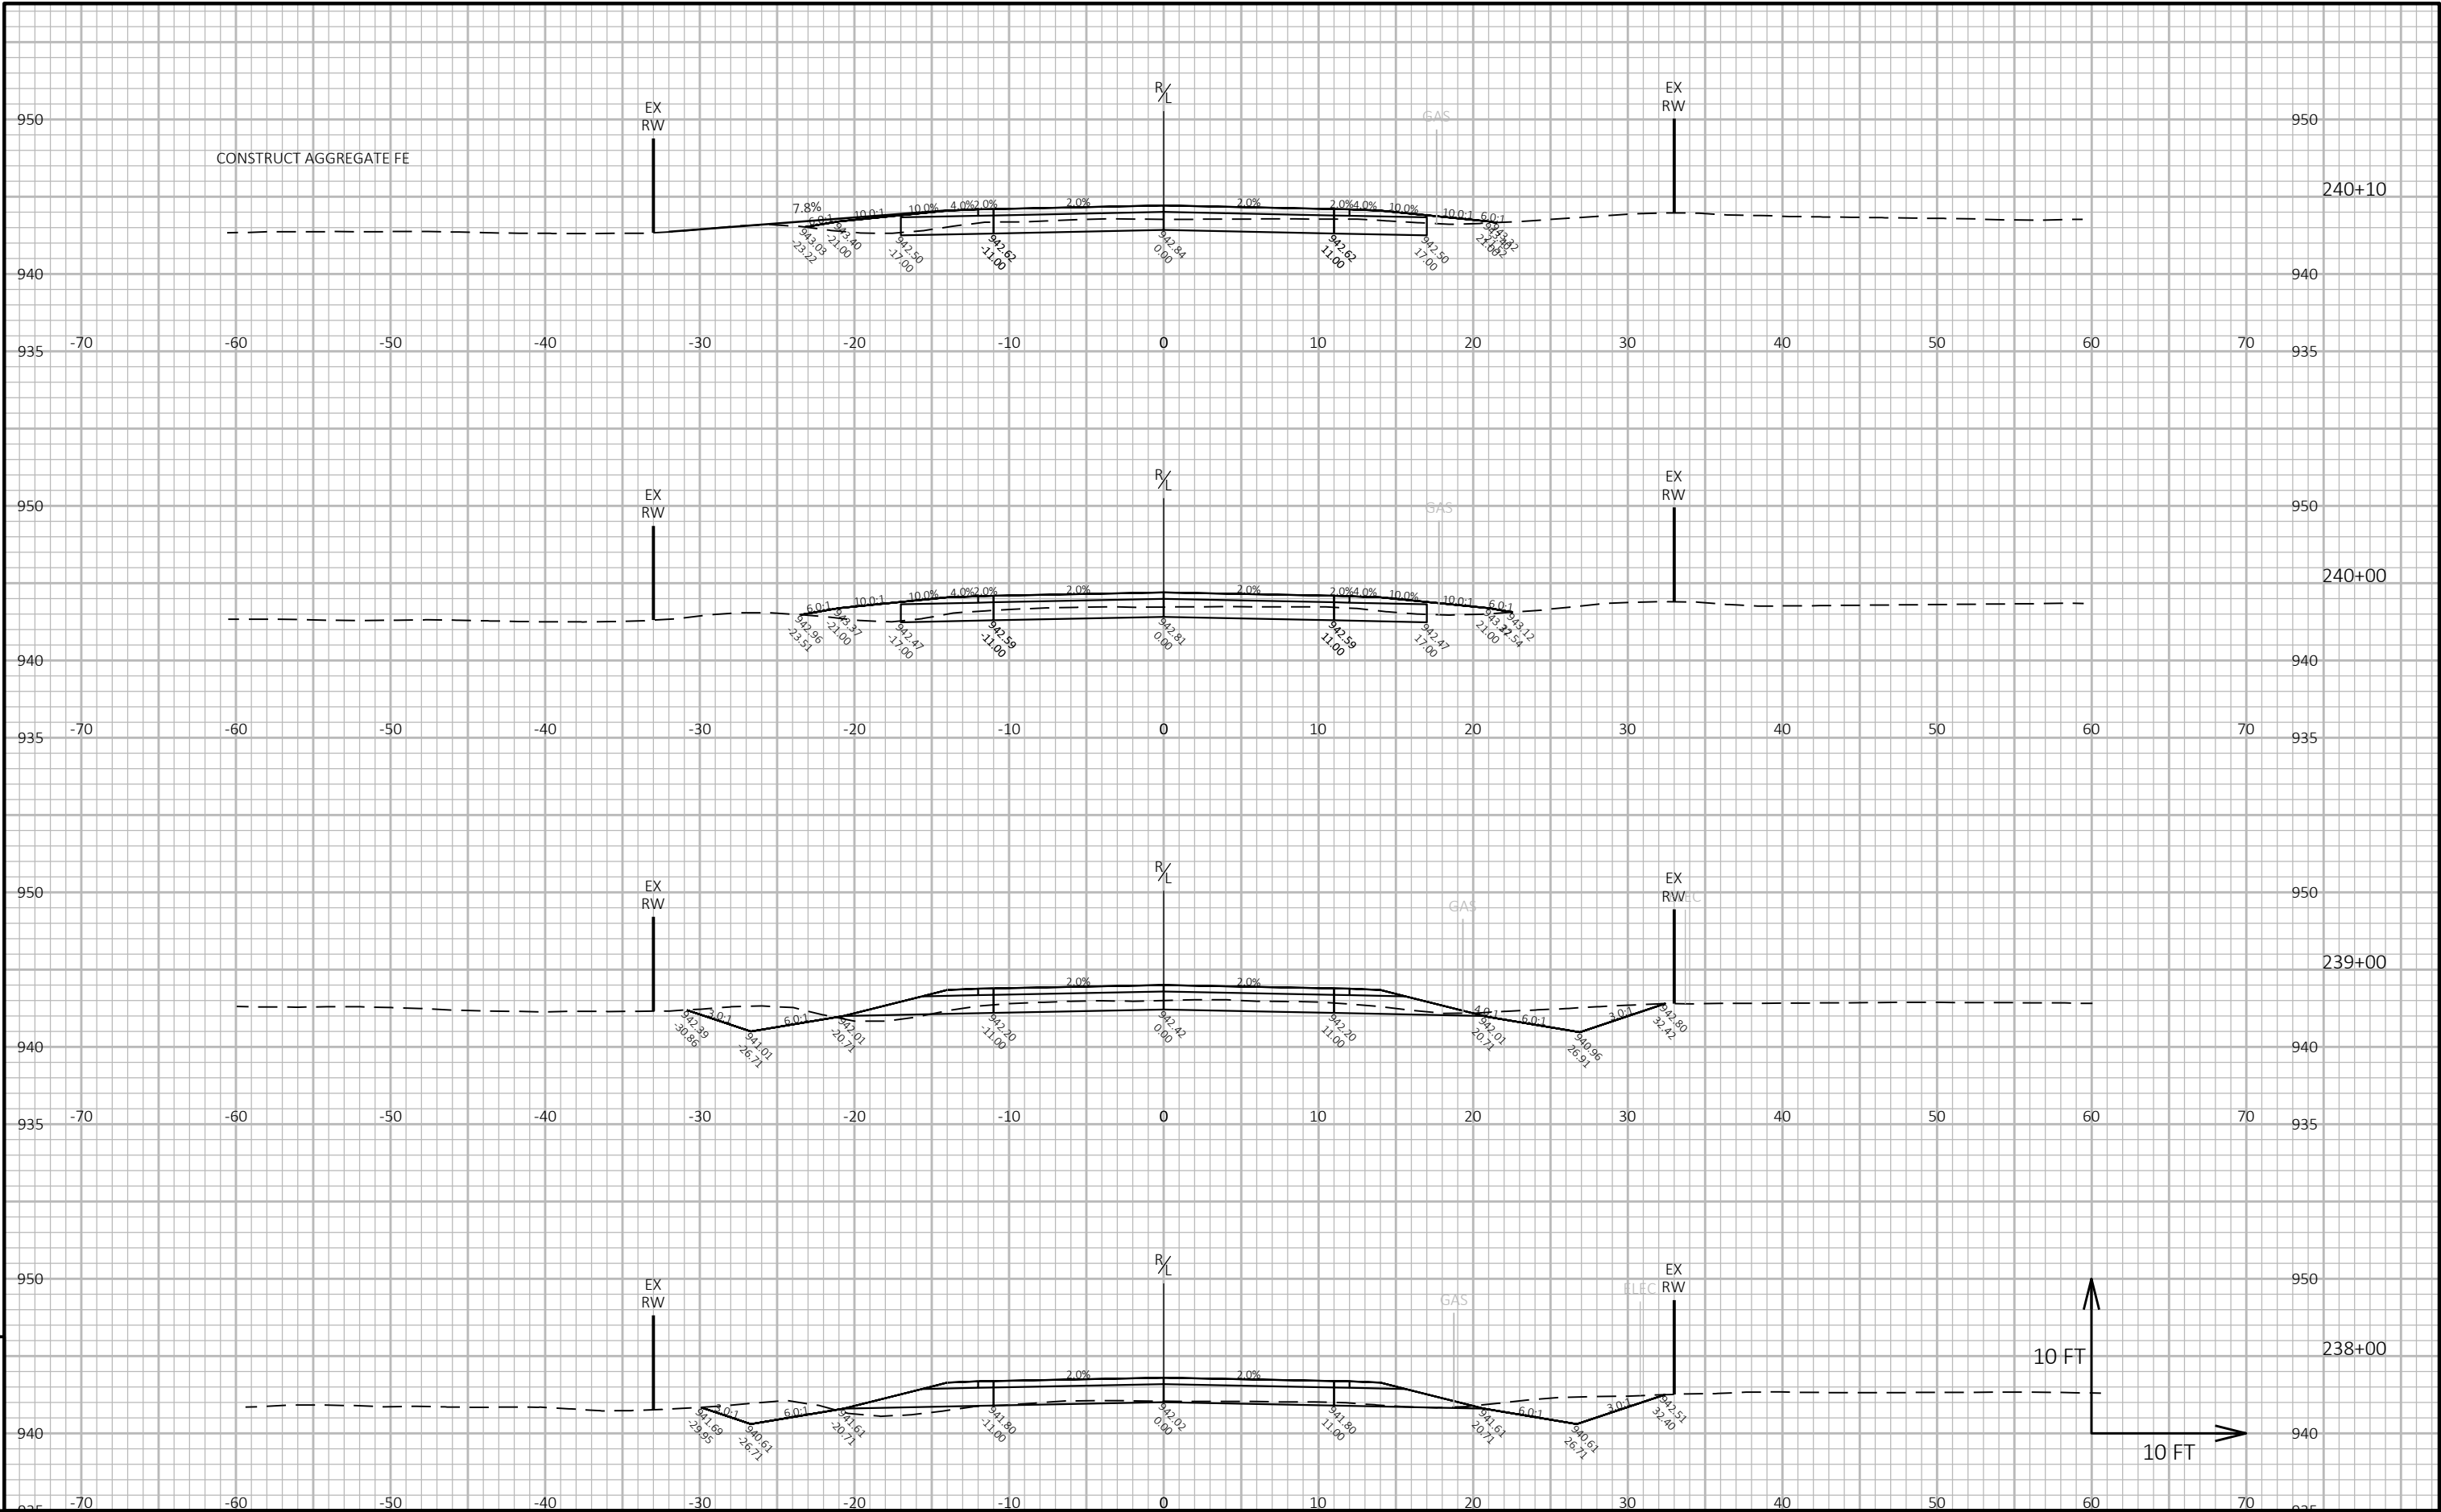

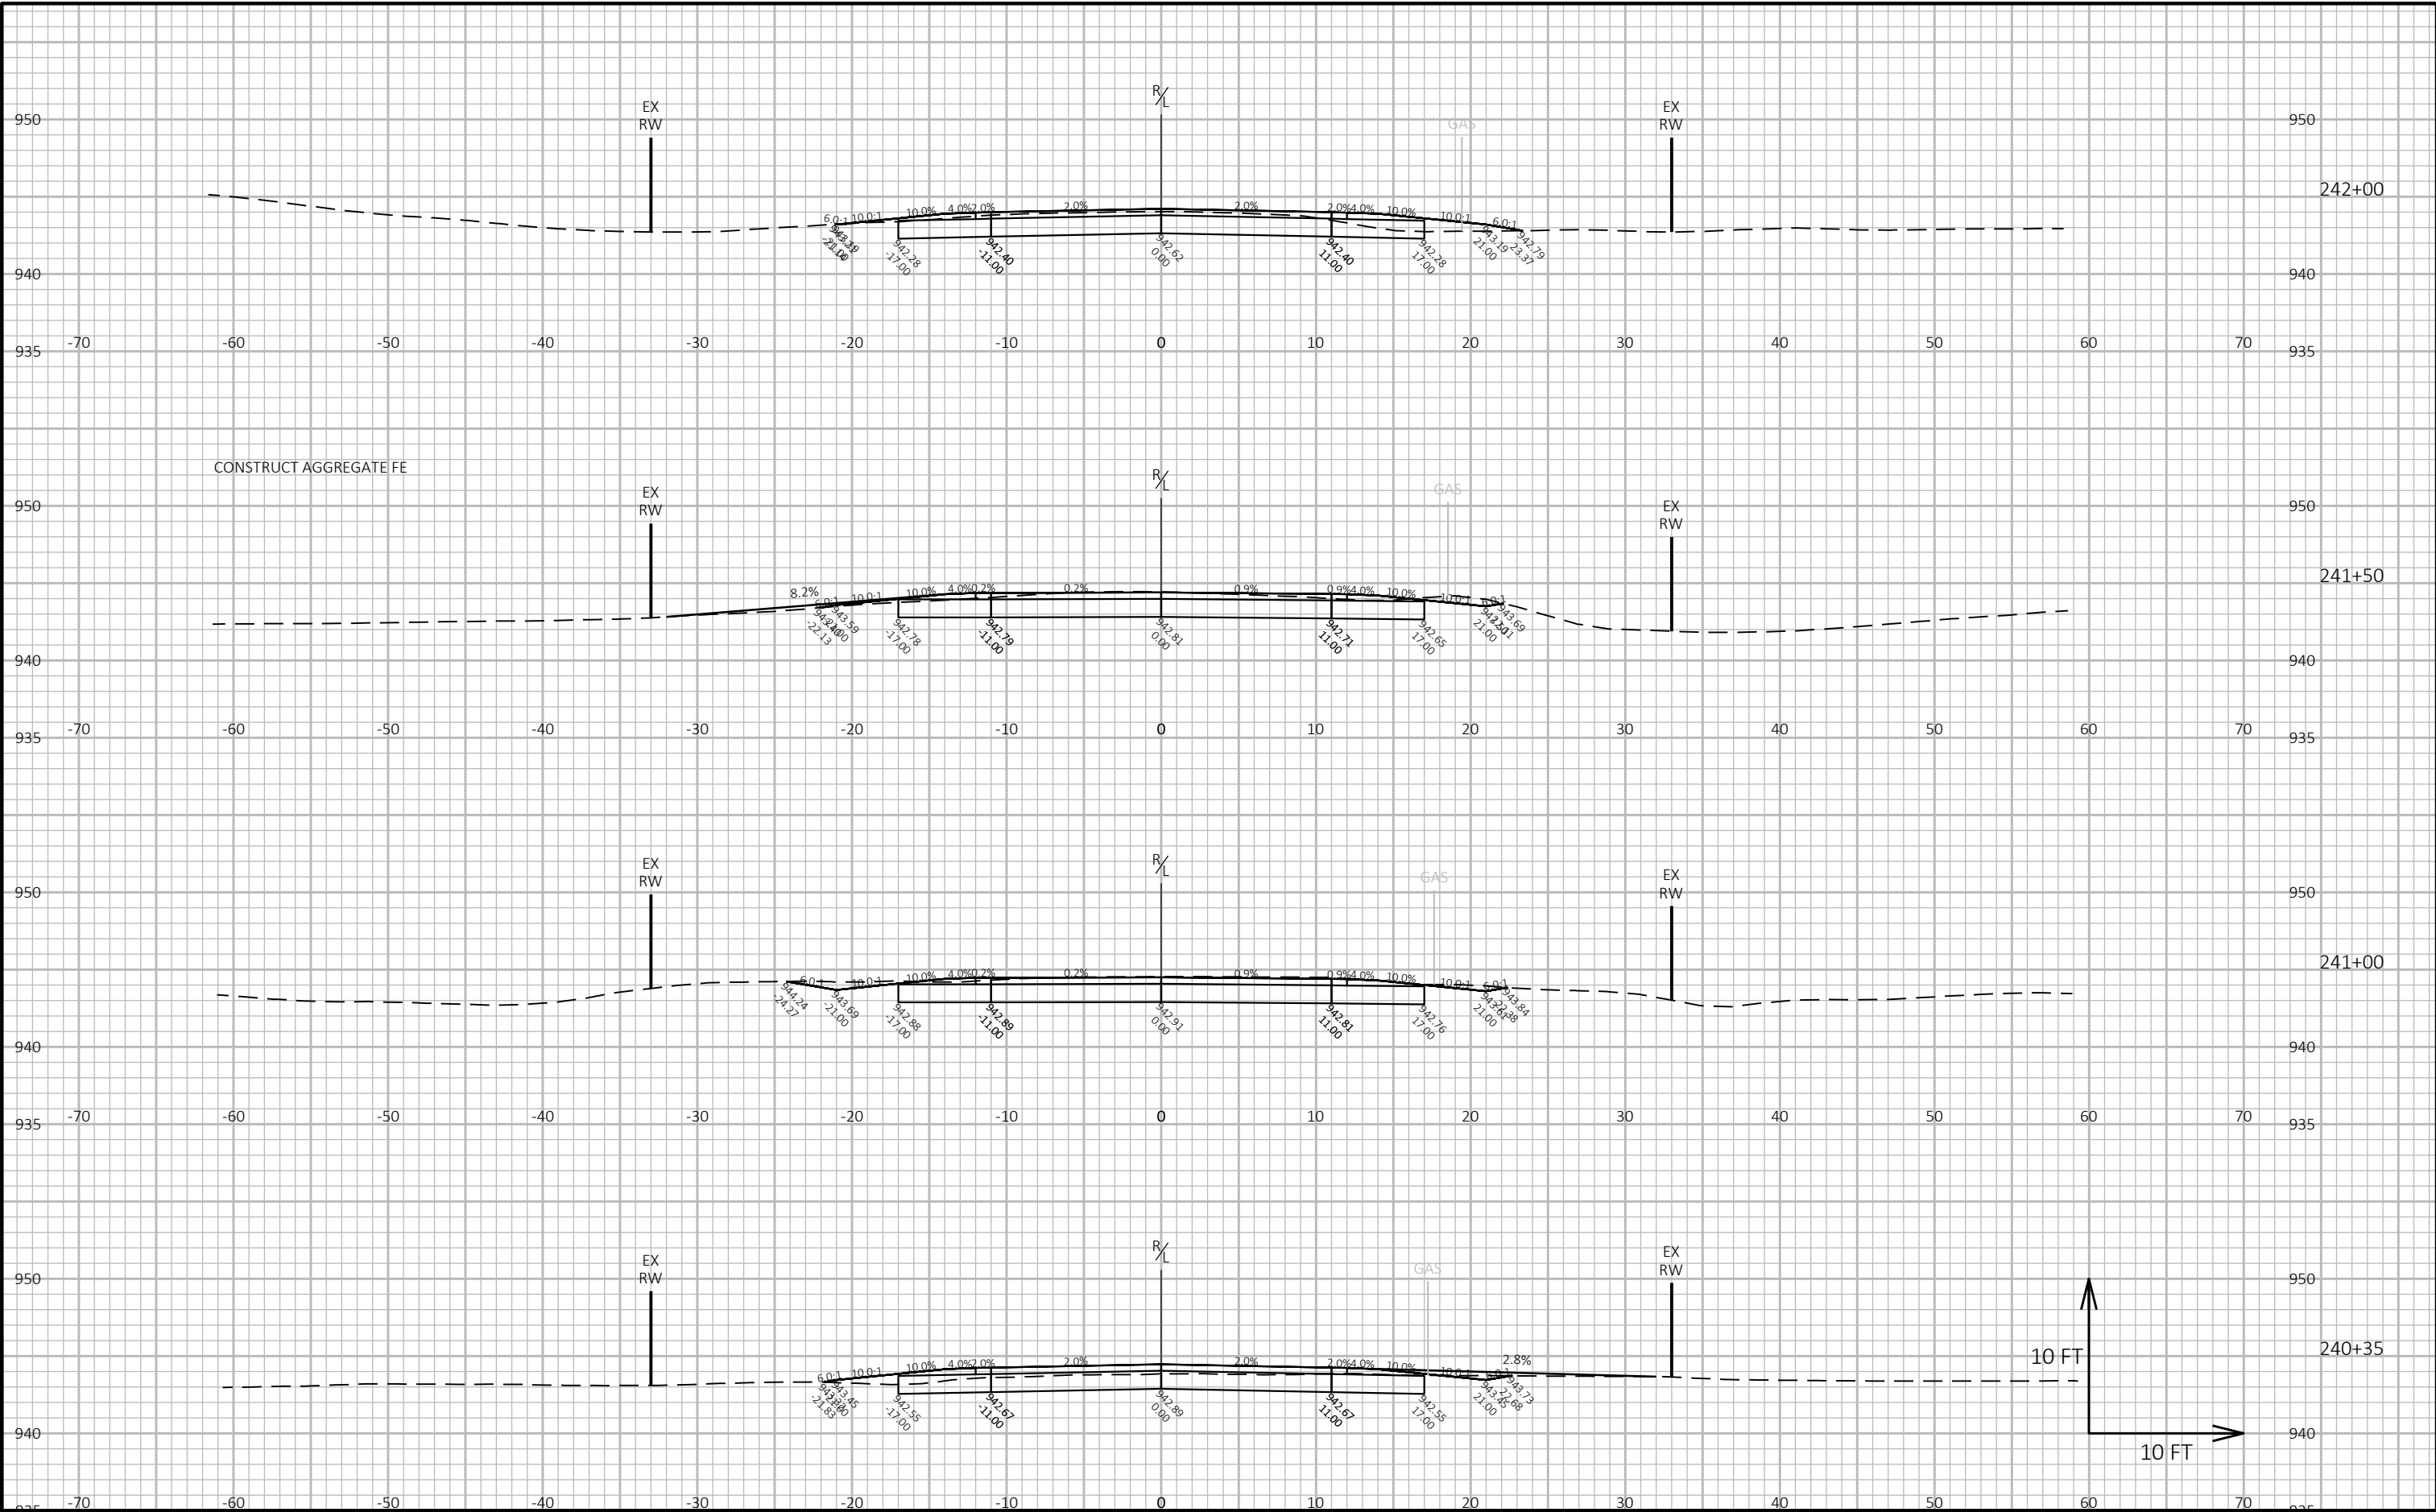


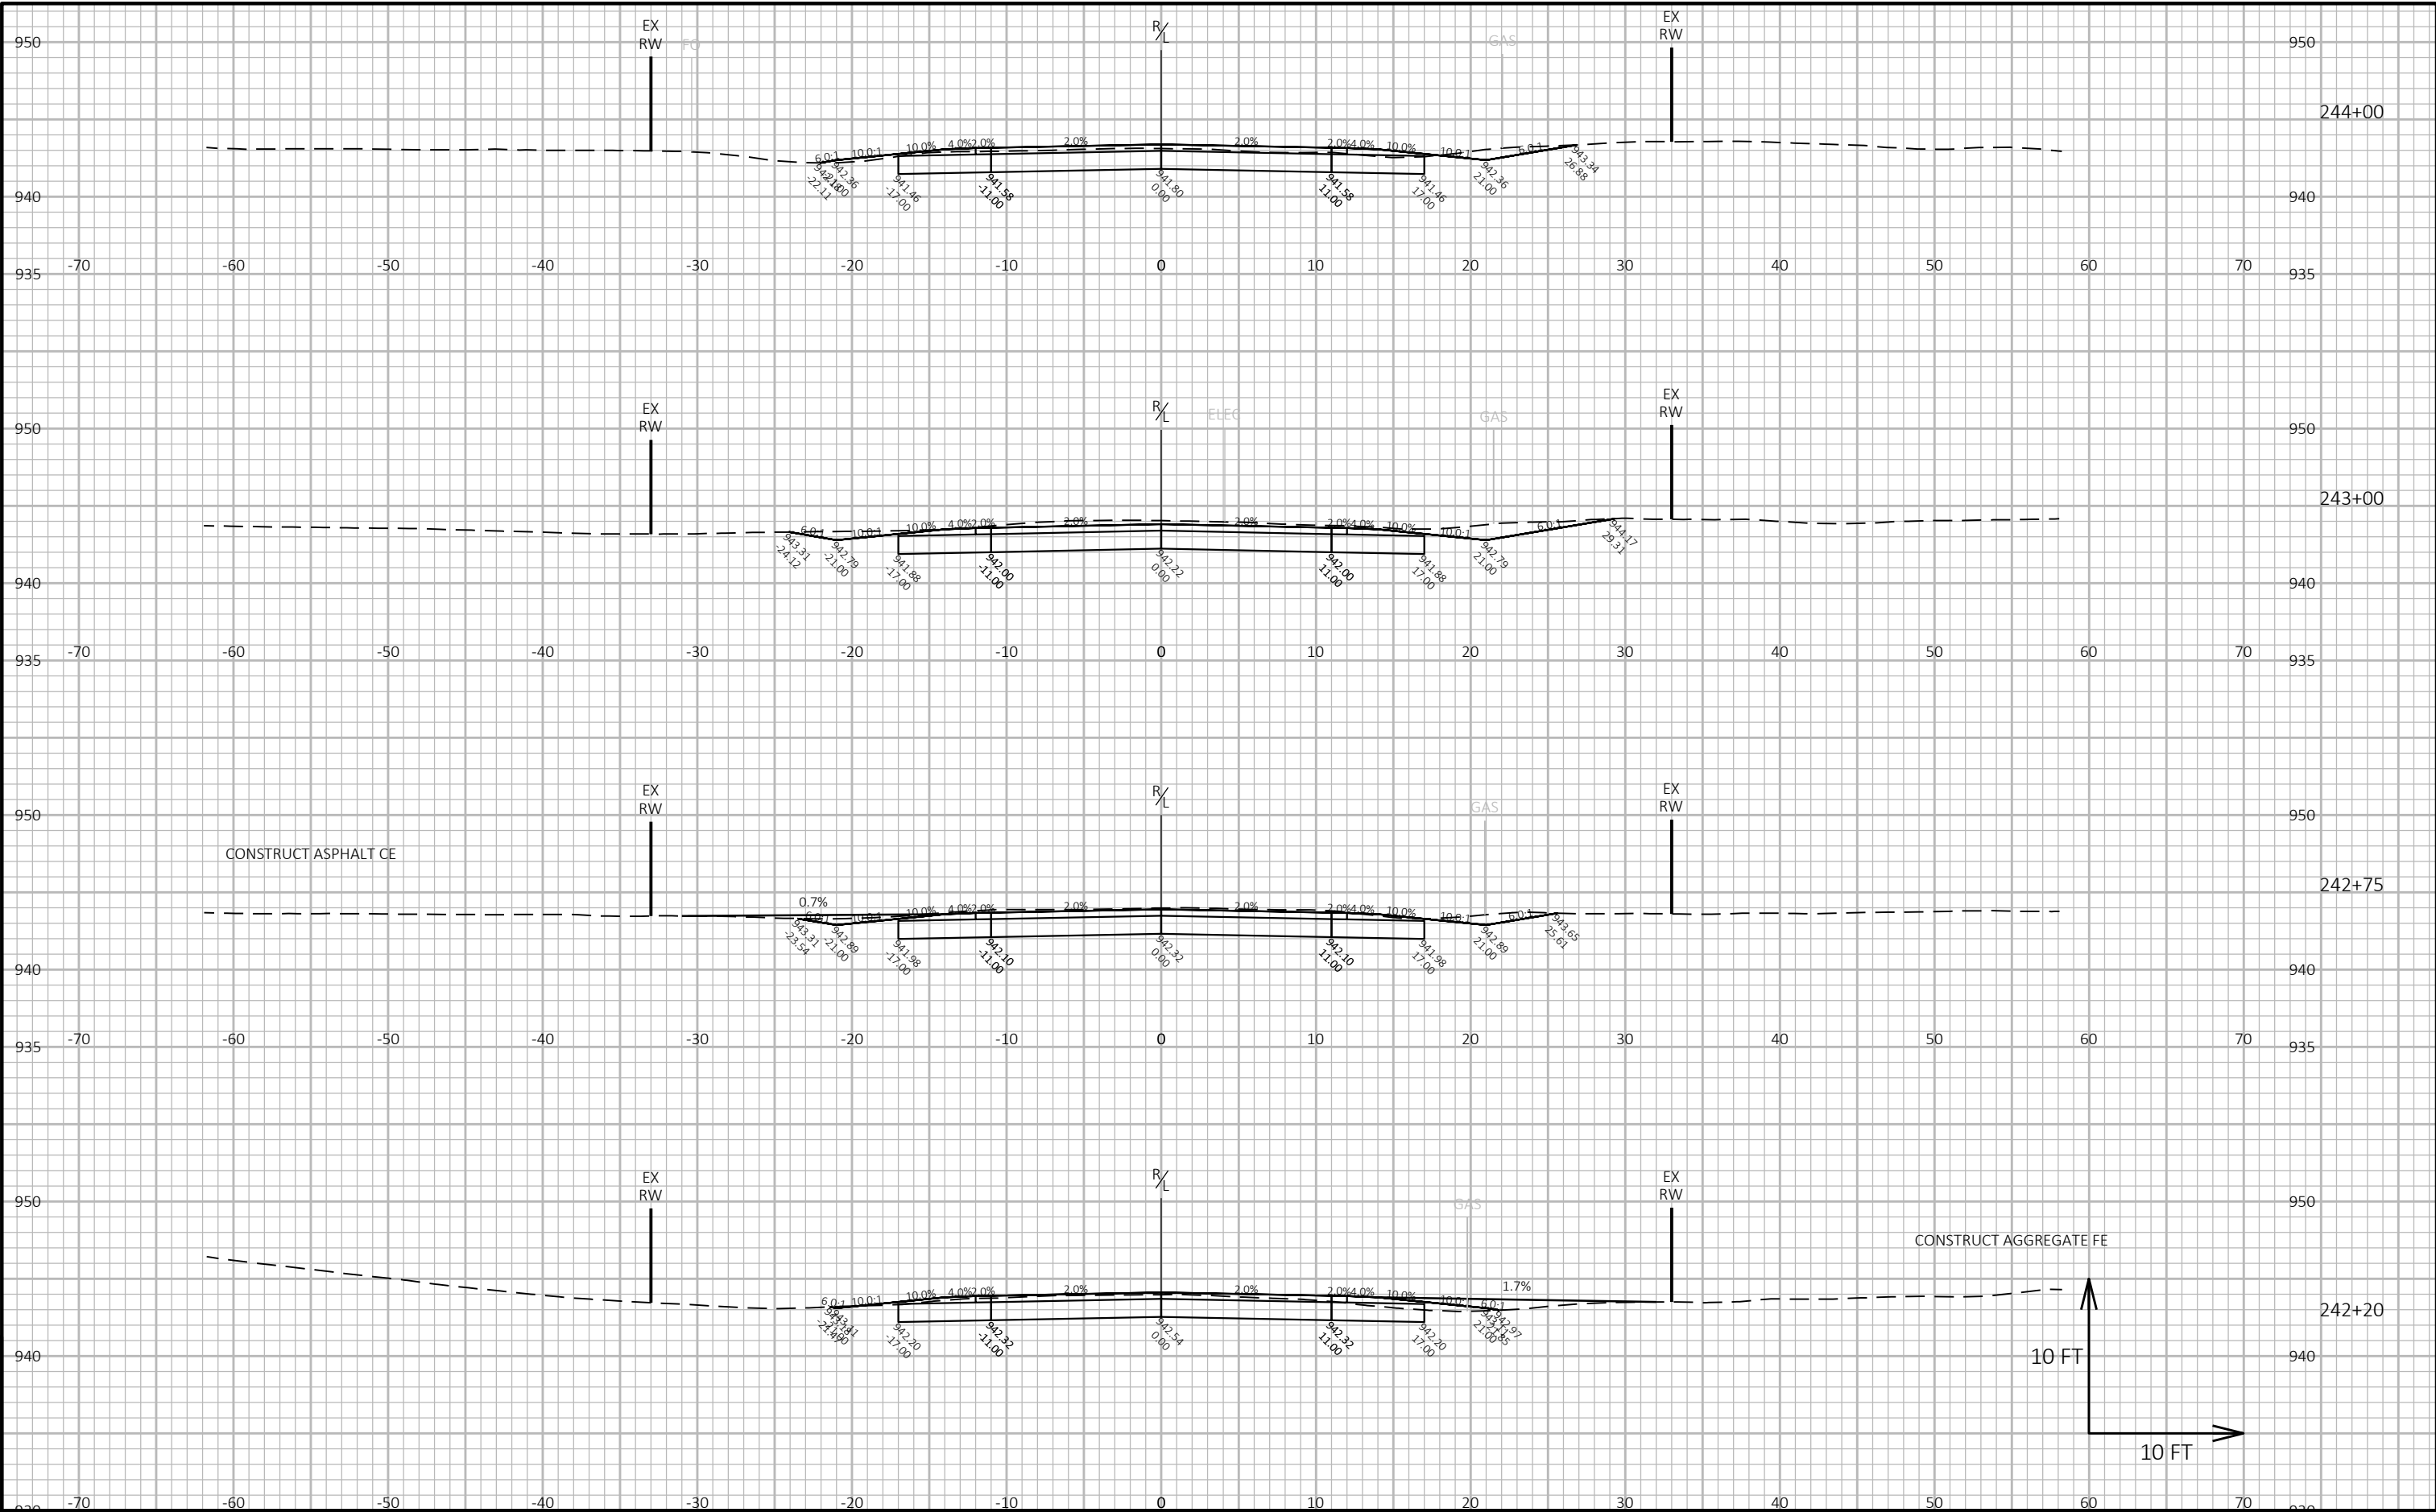

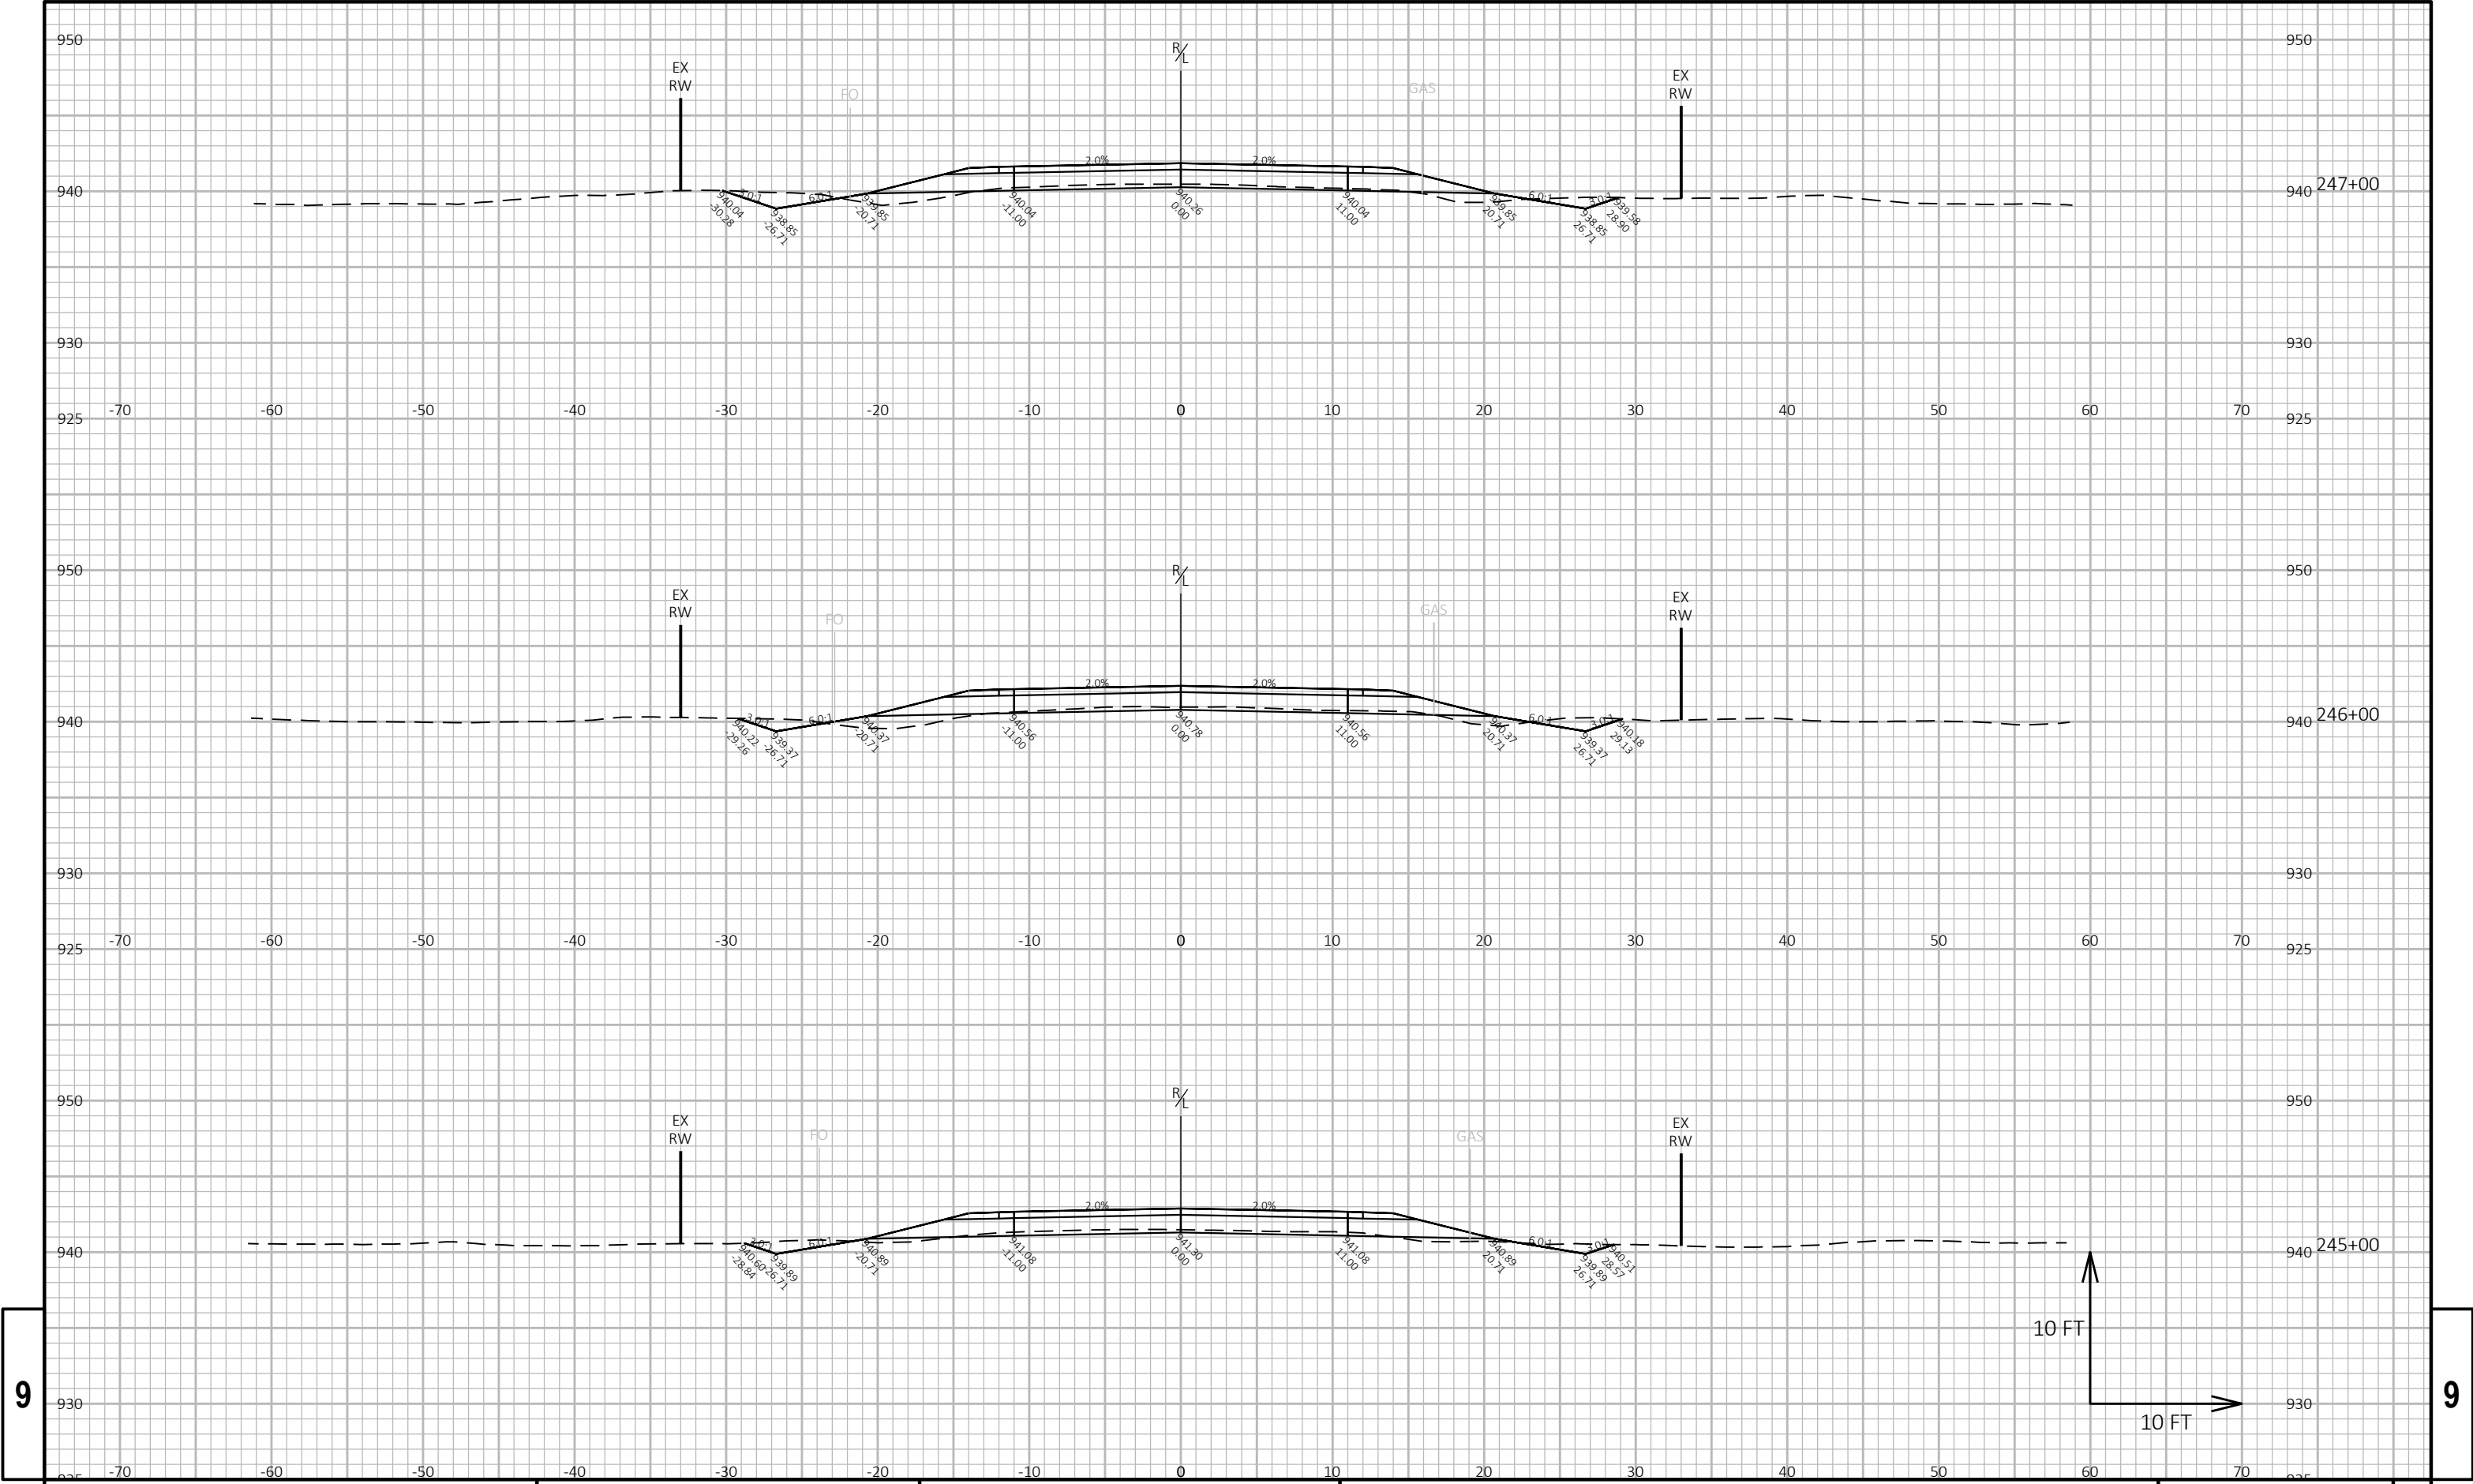

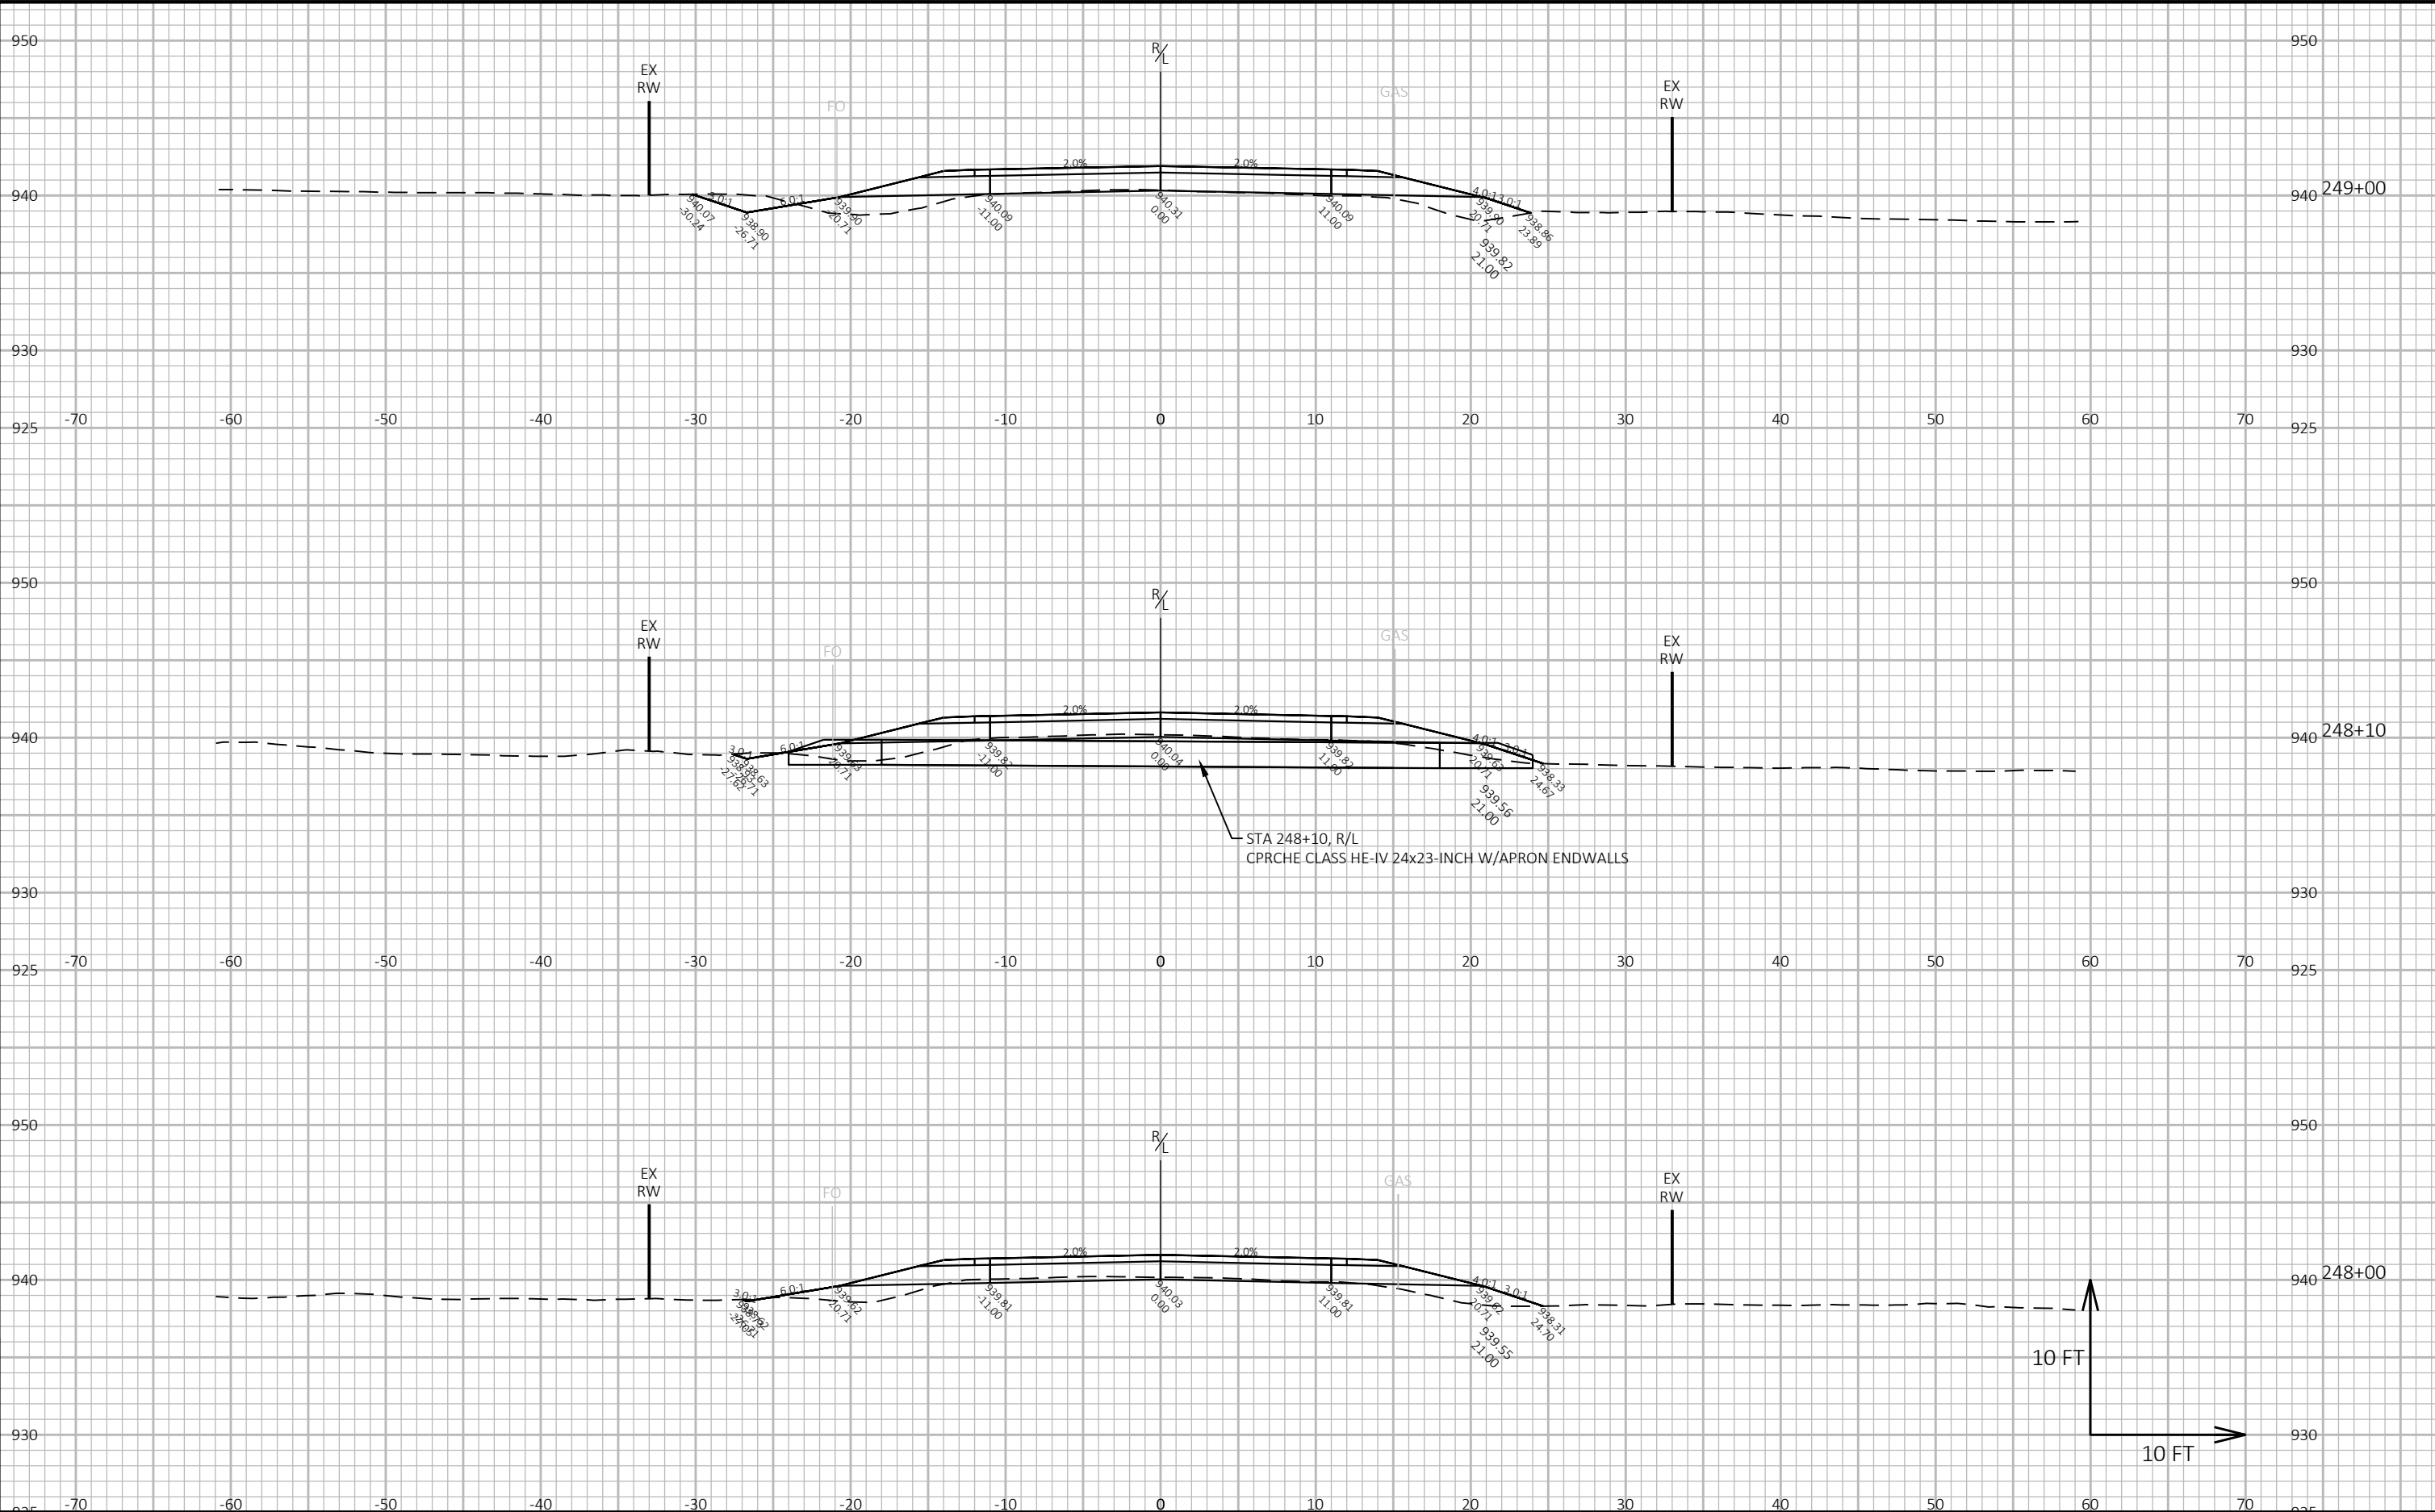




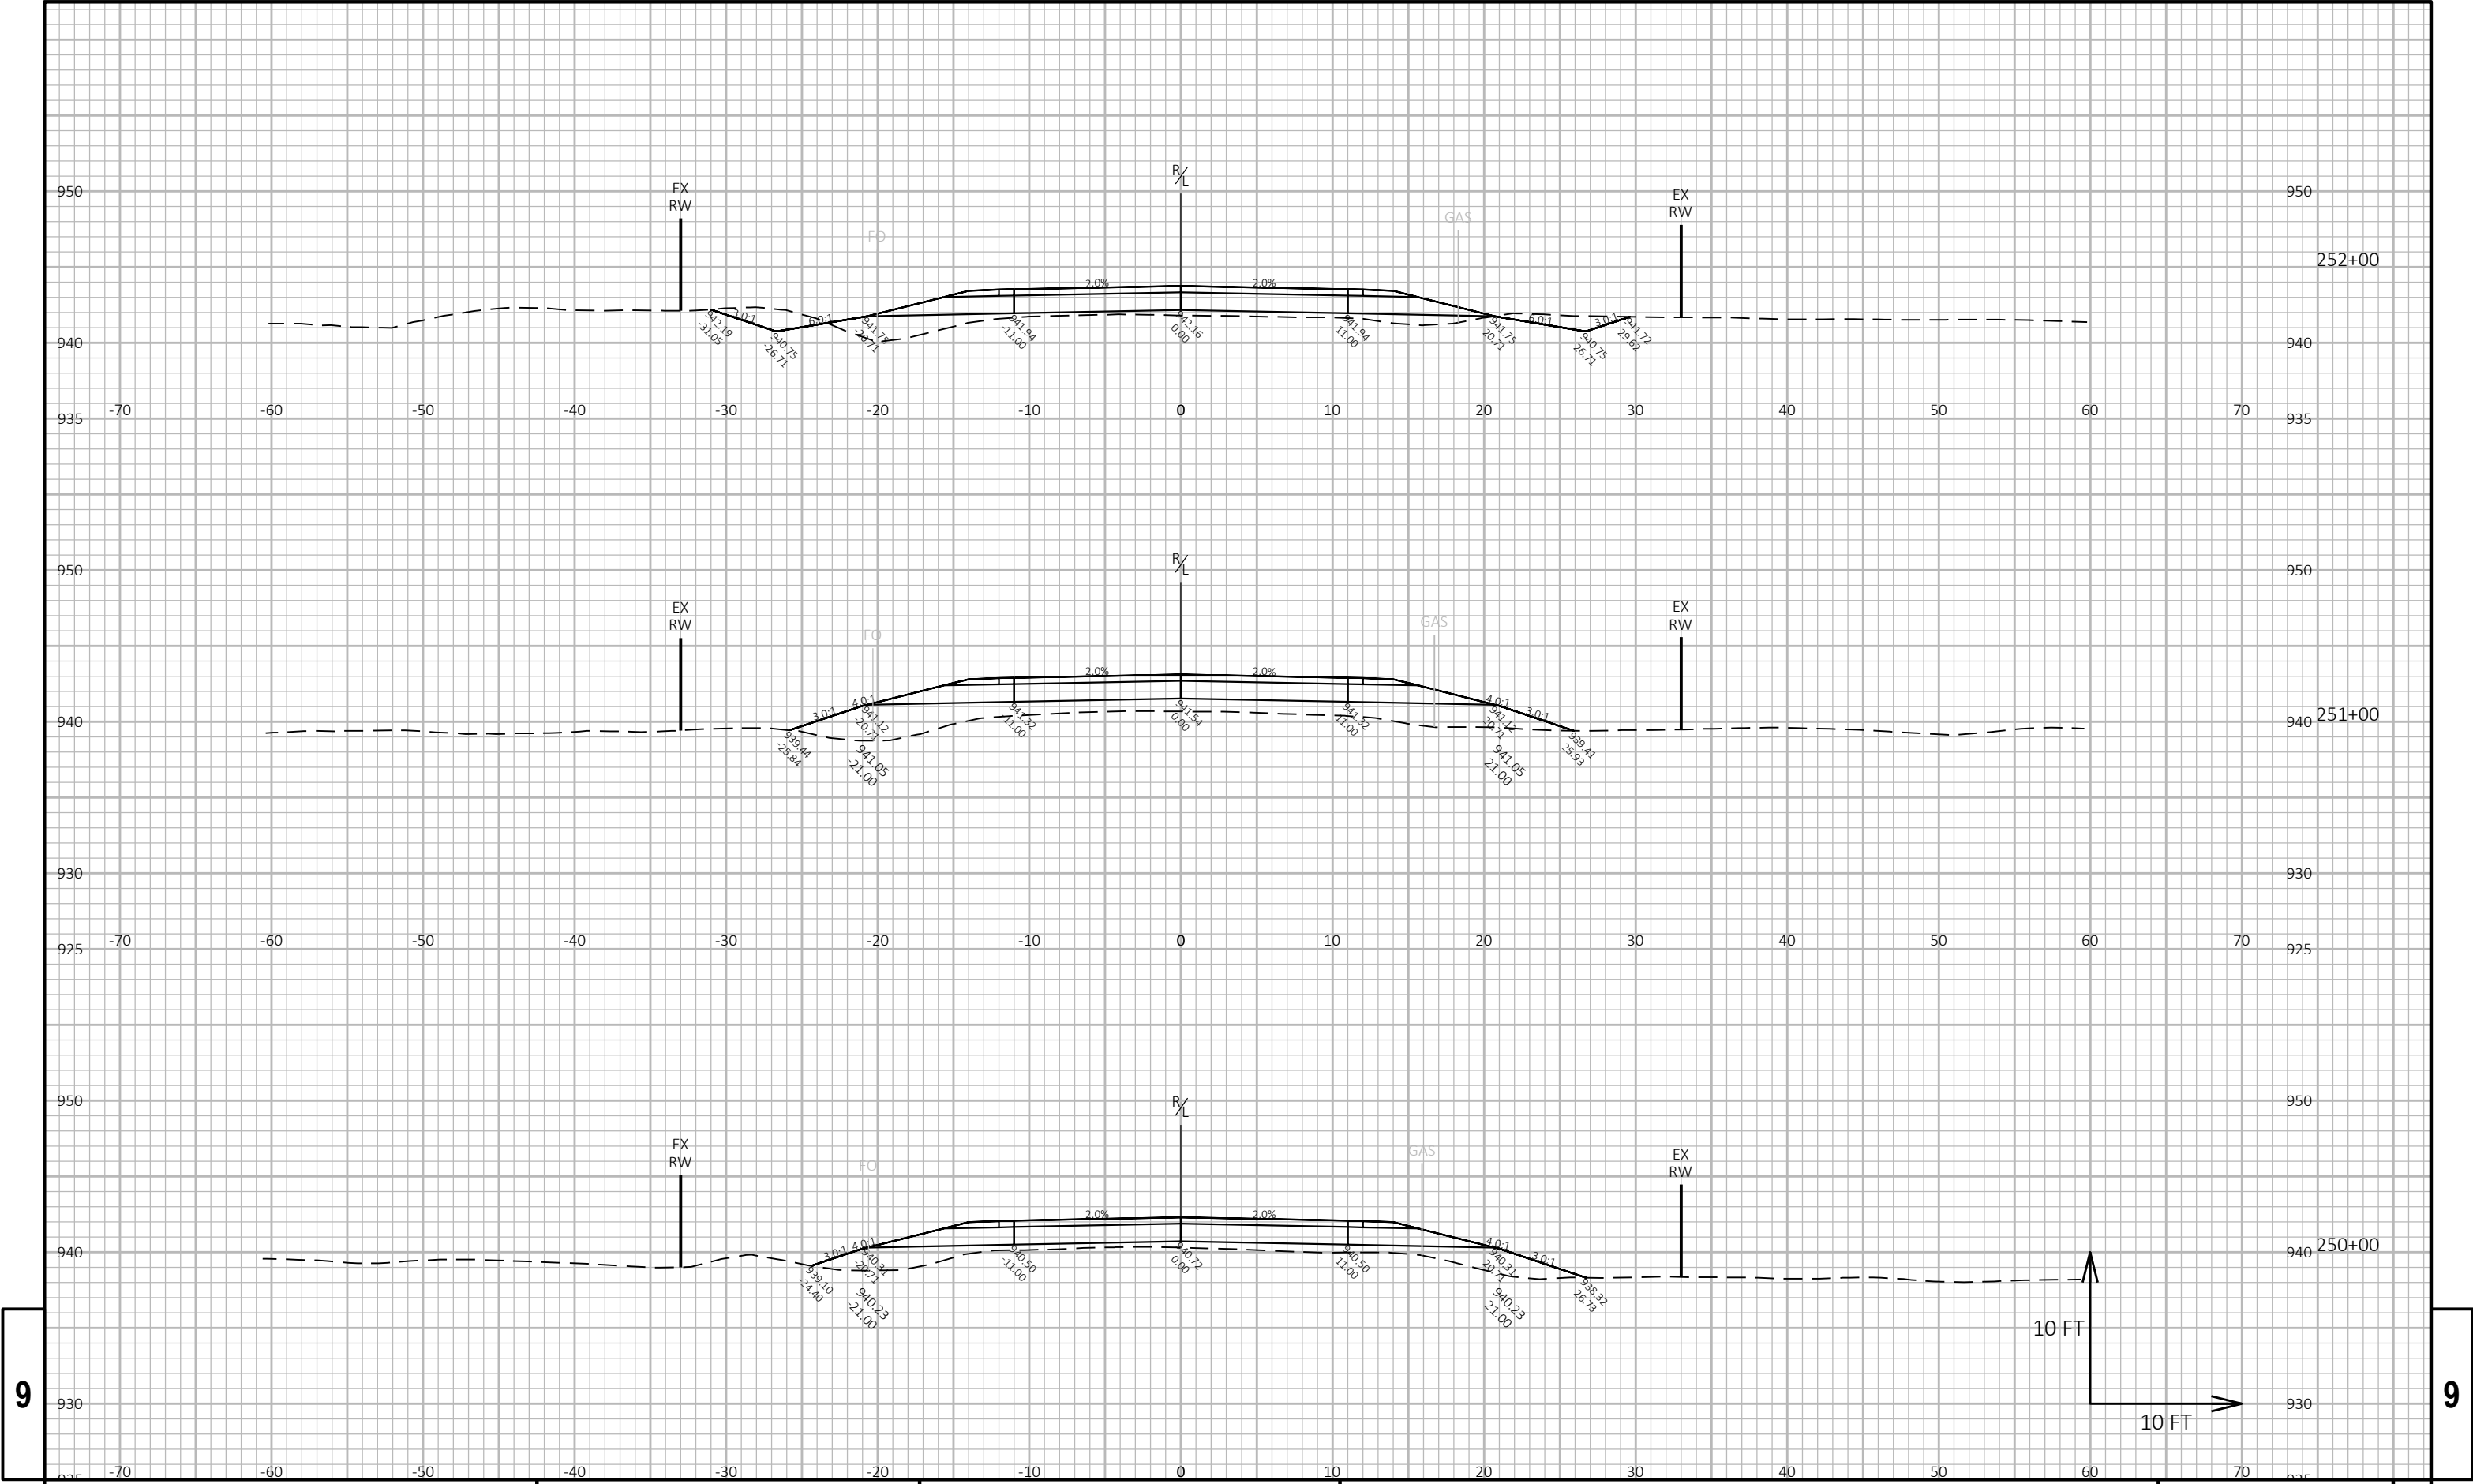


9

9

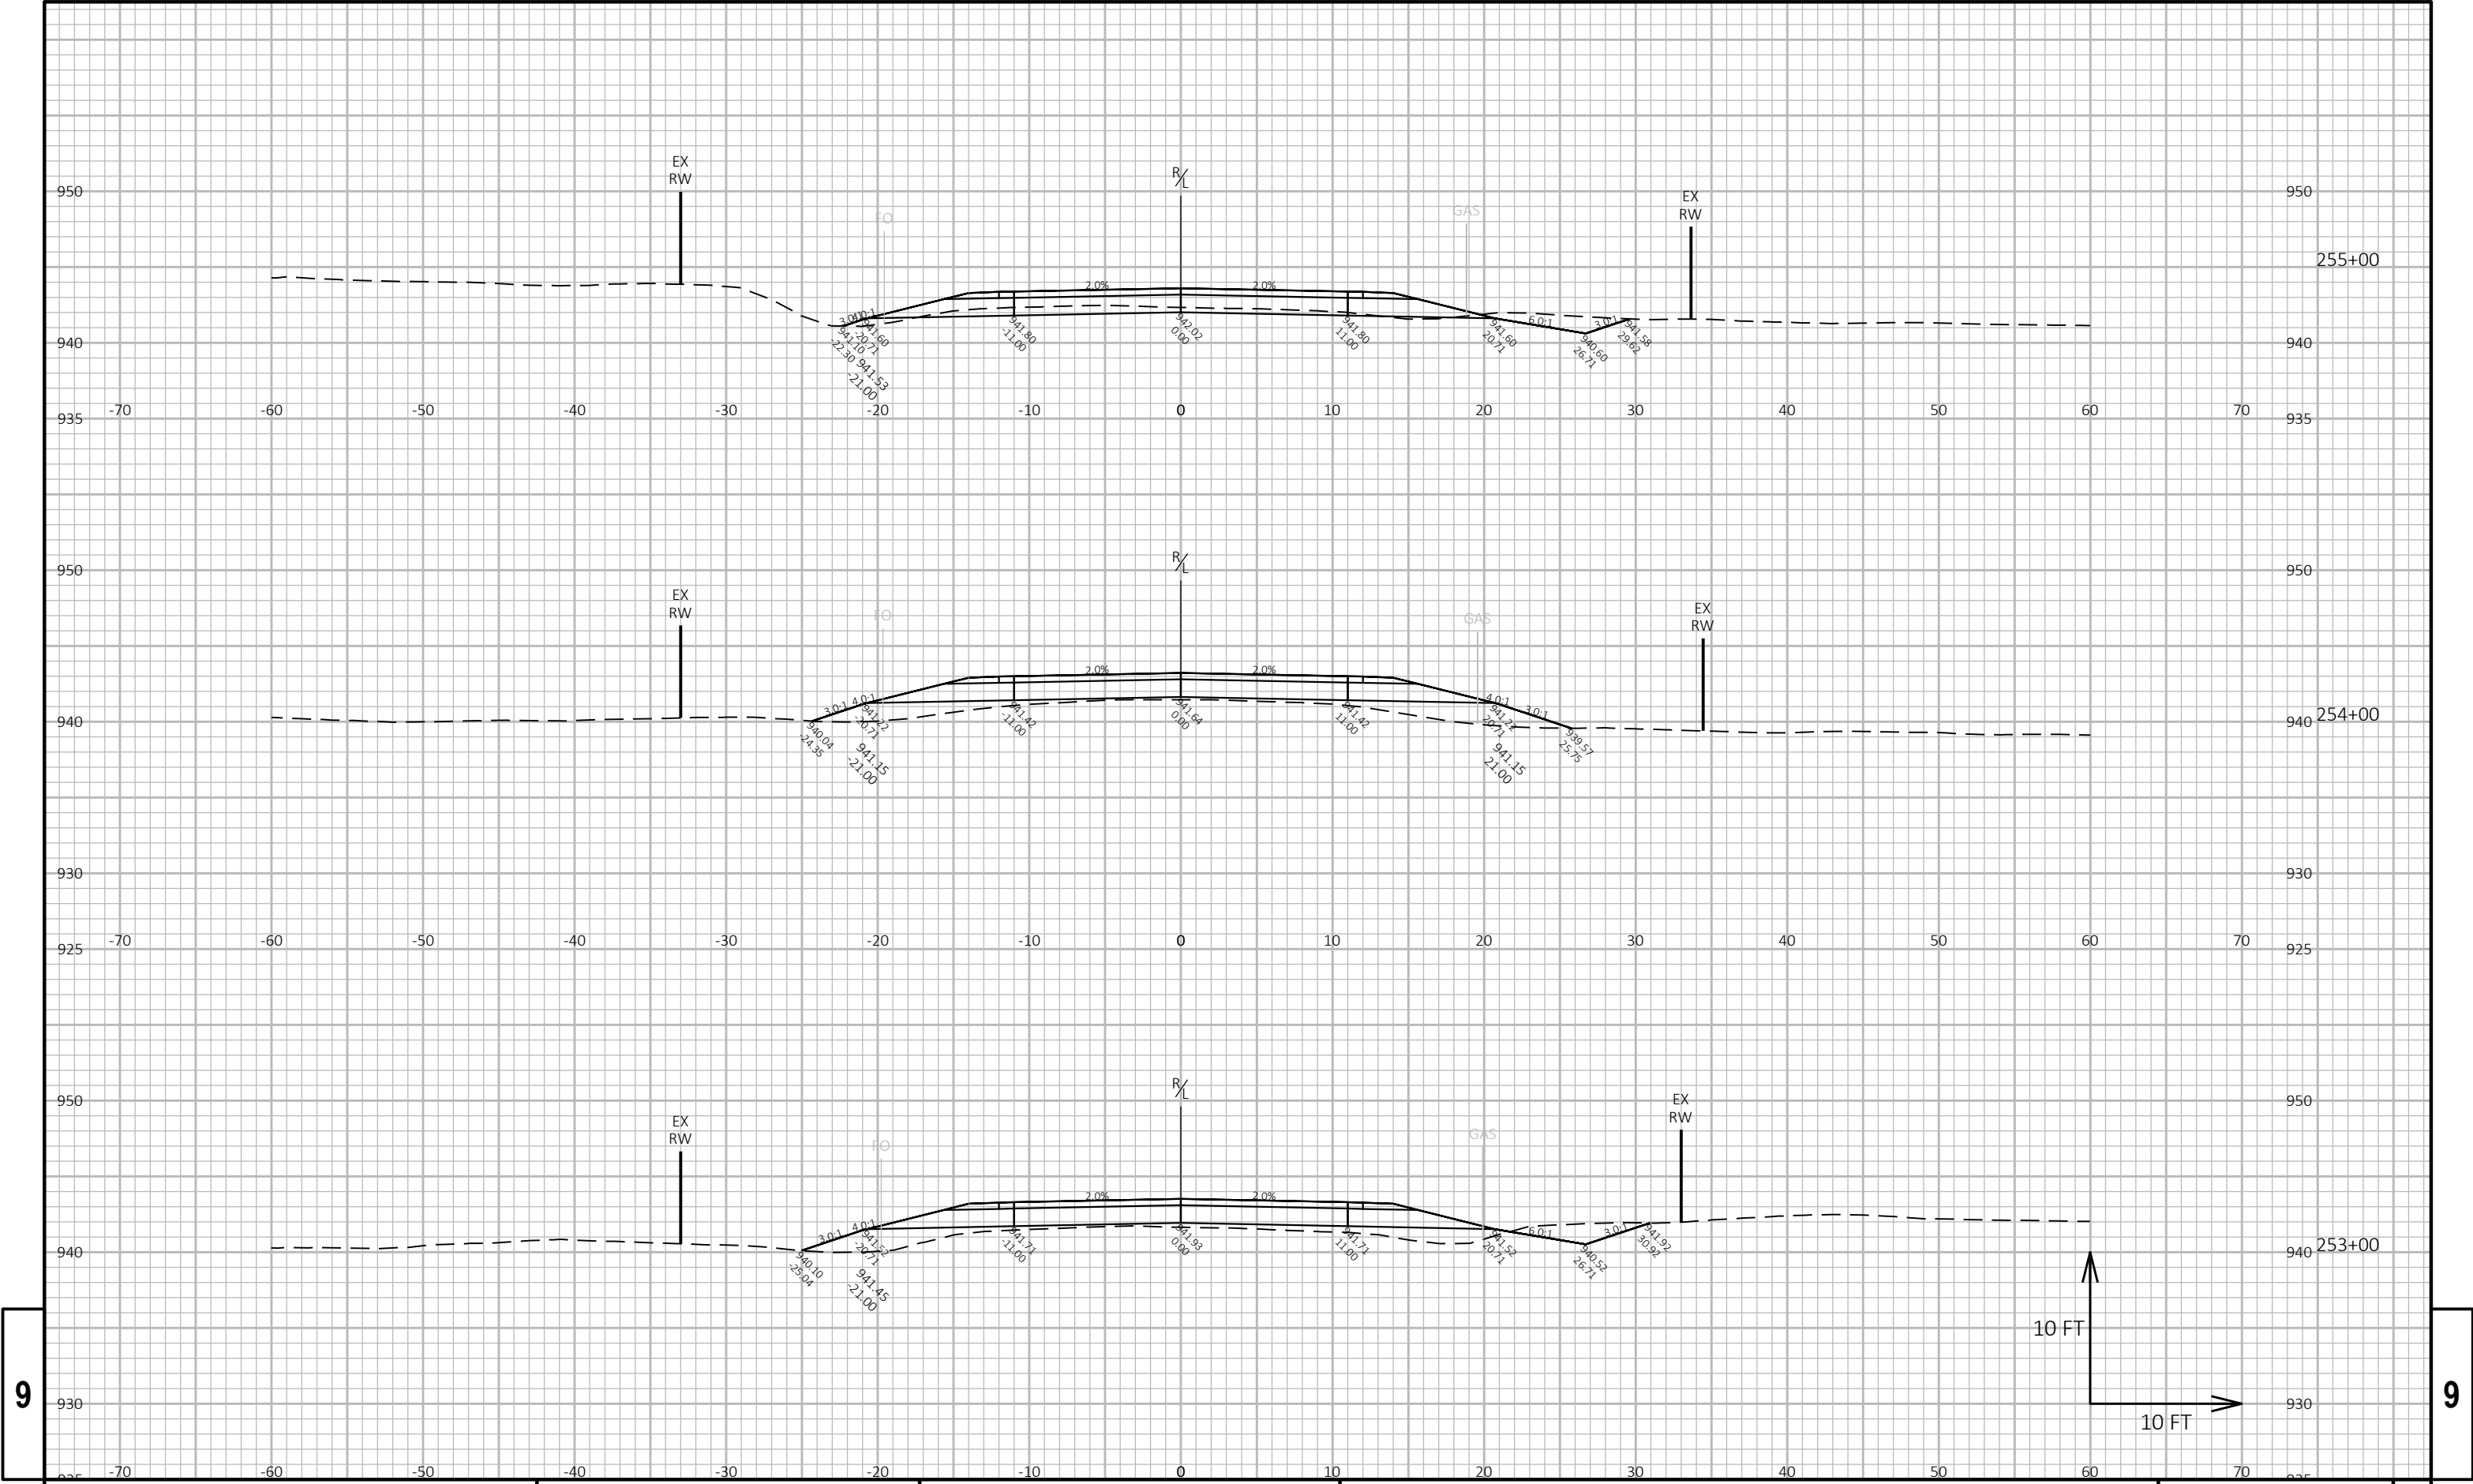


9


9

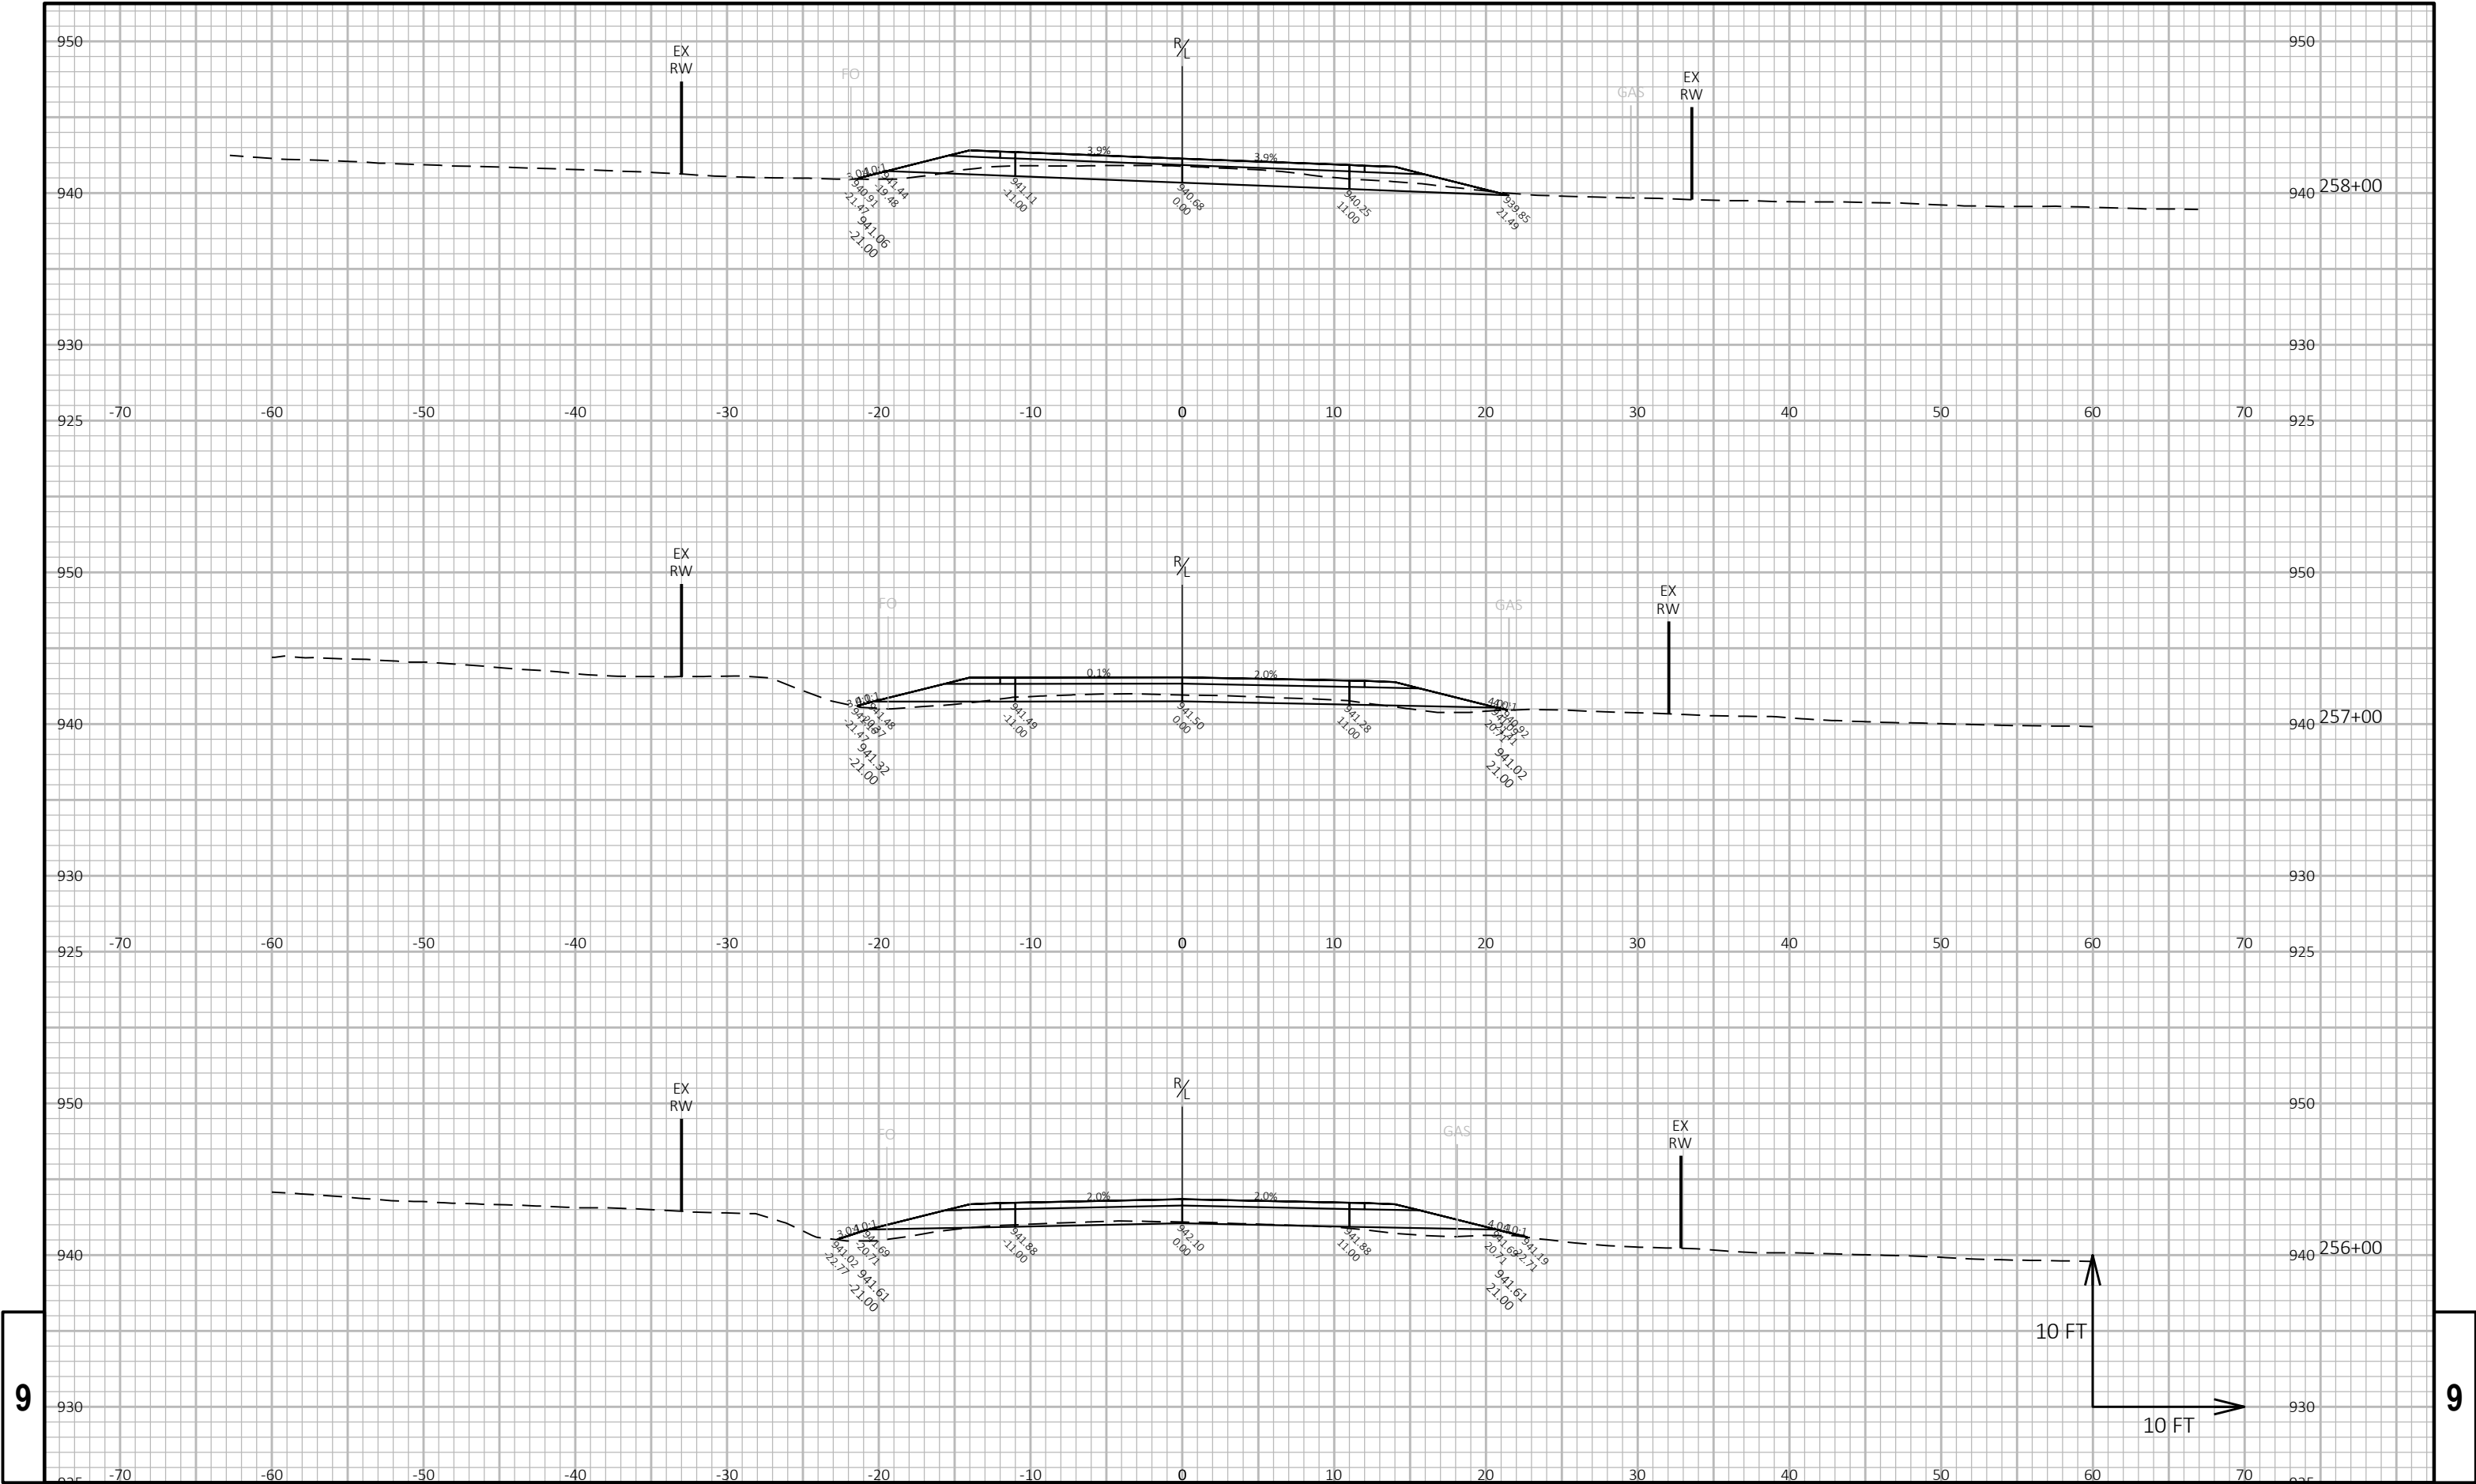

9


9

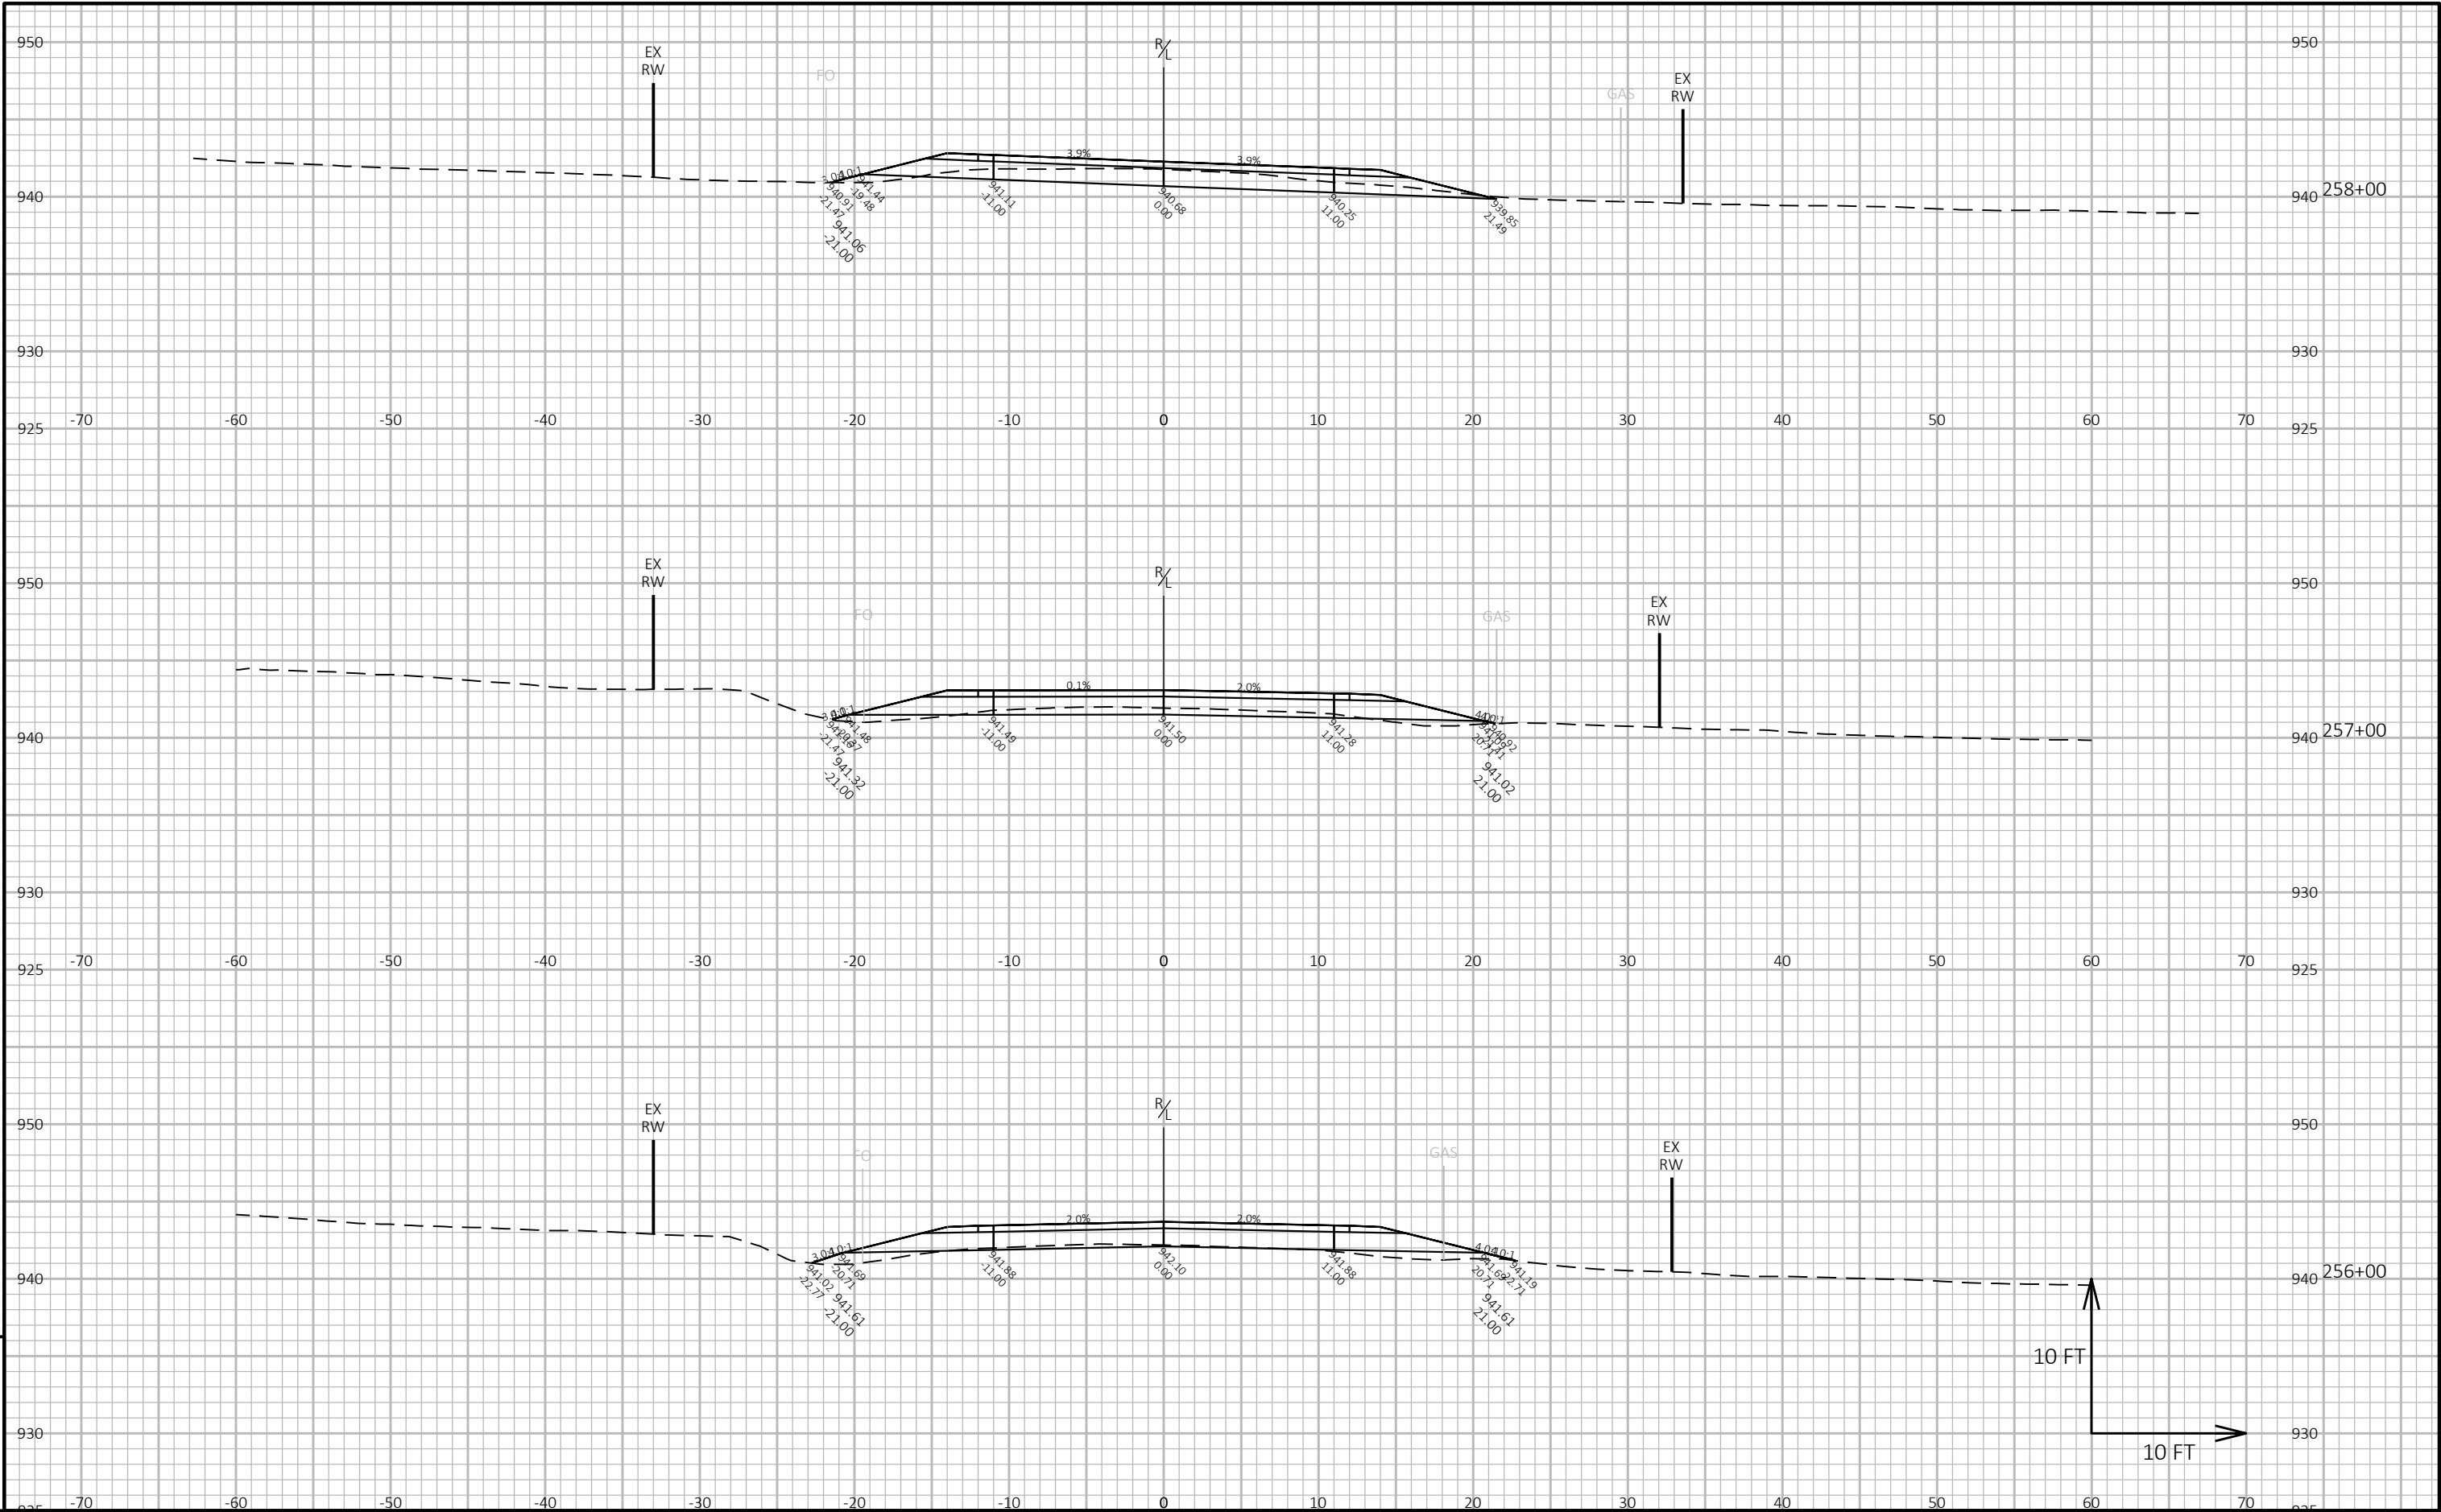


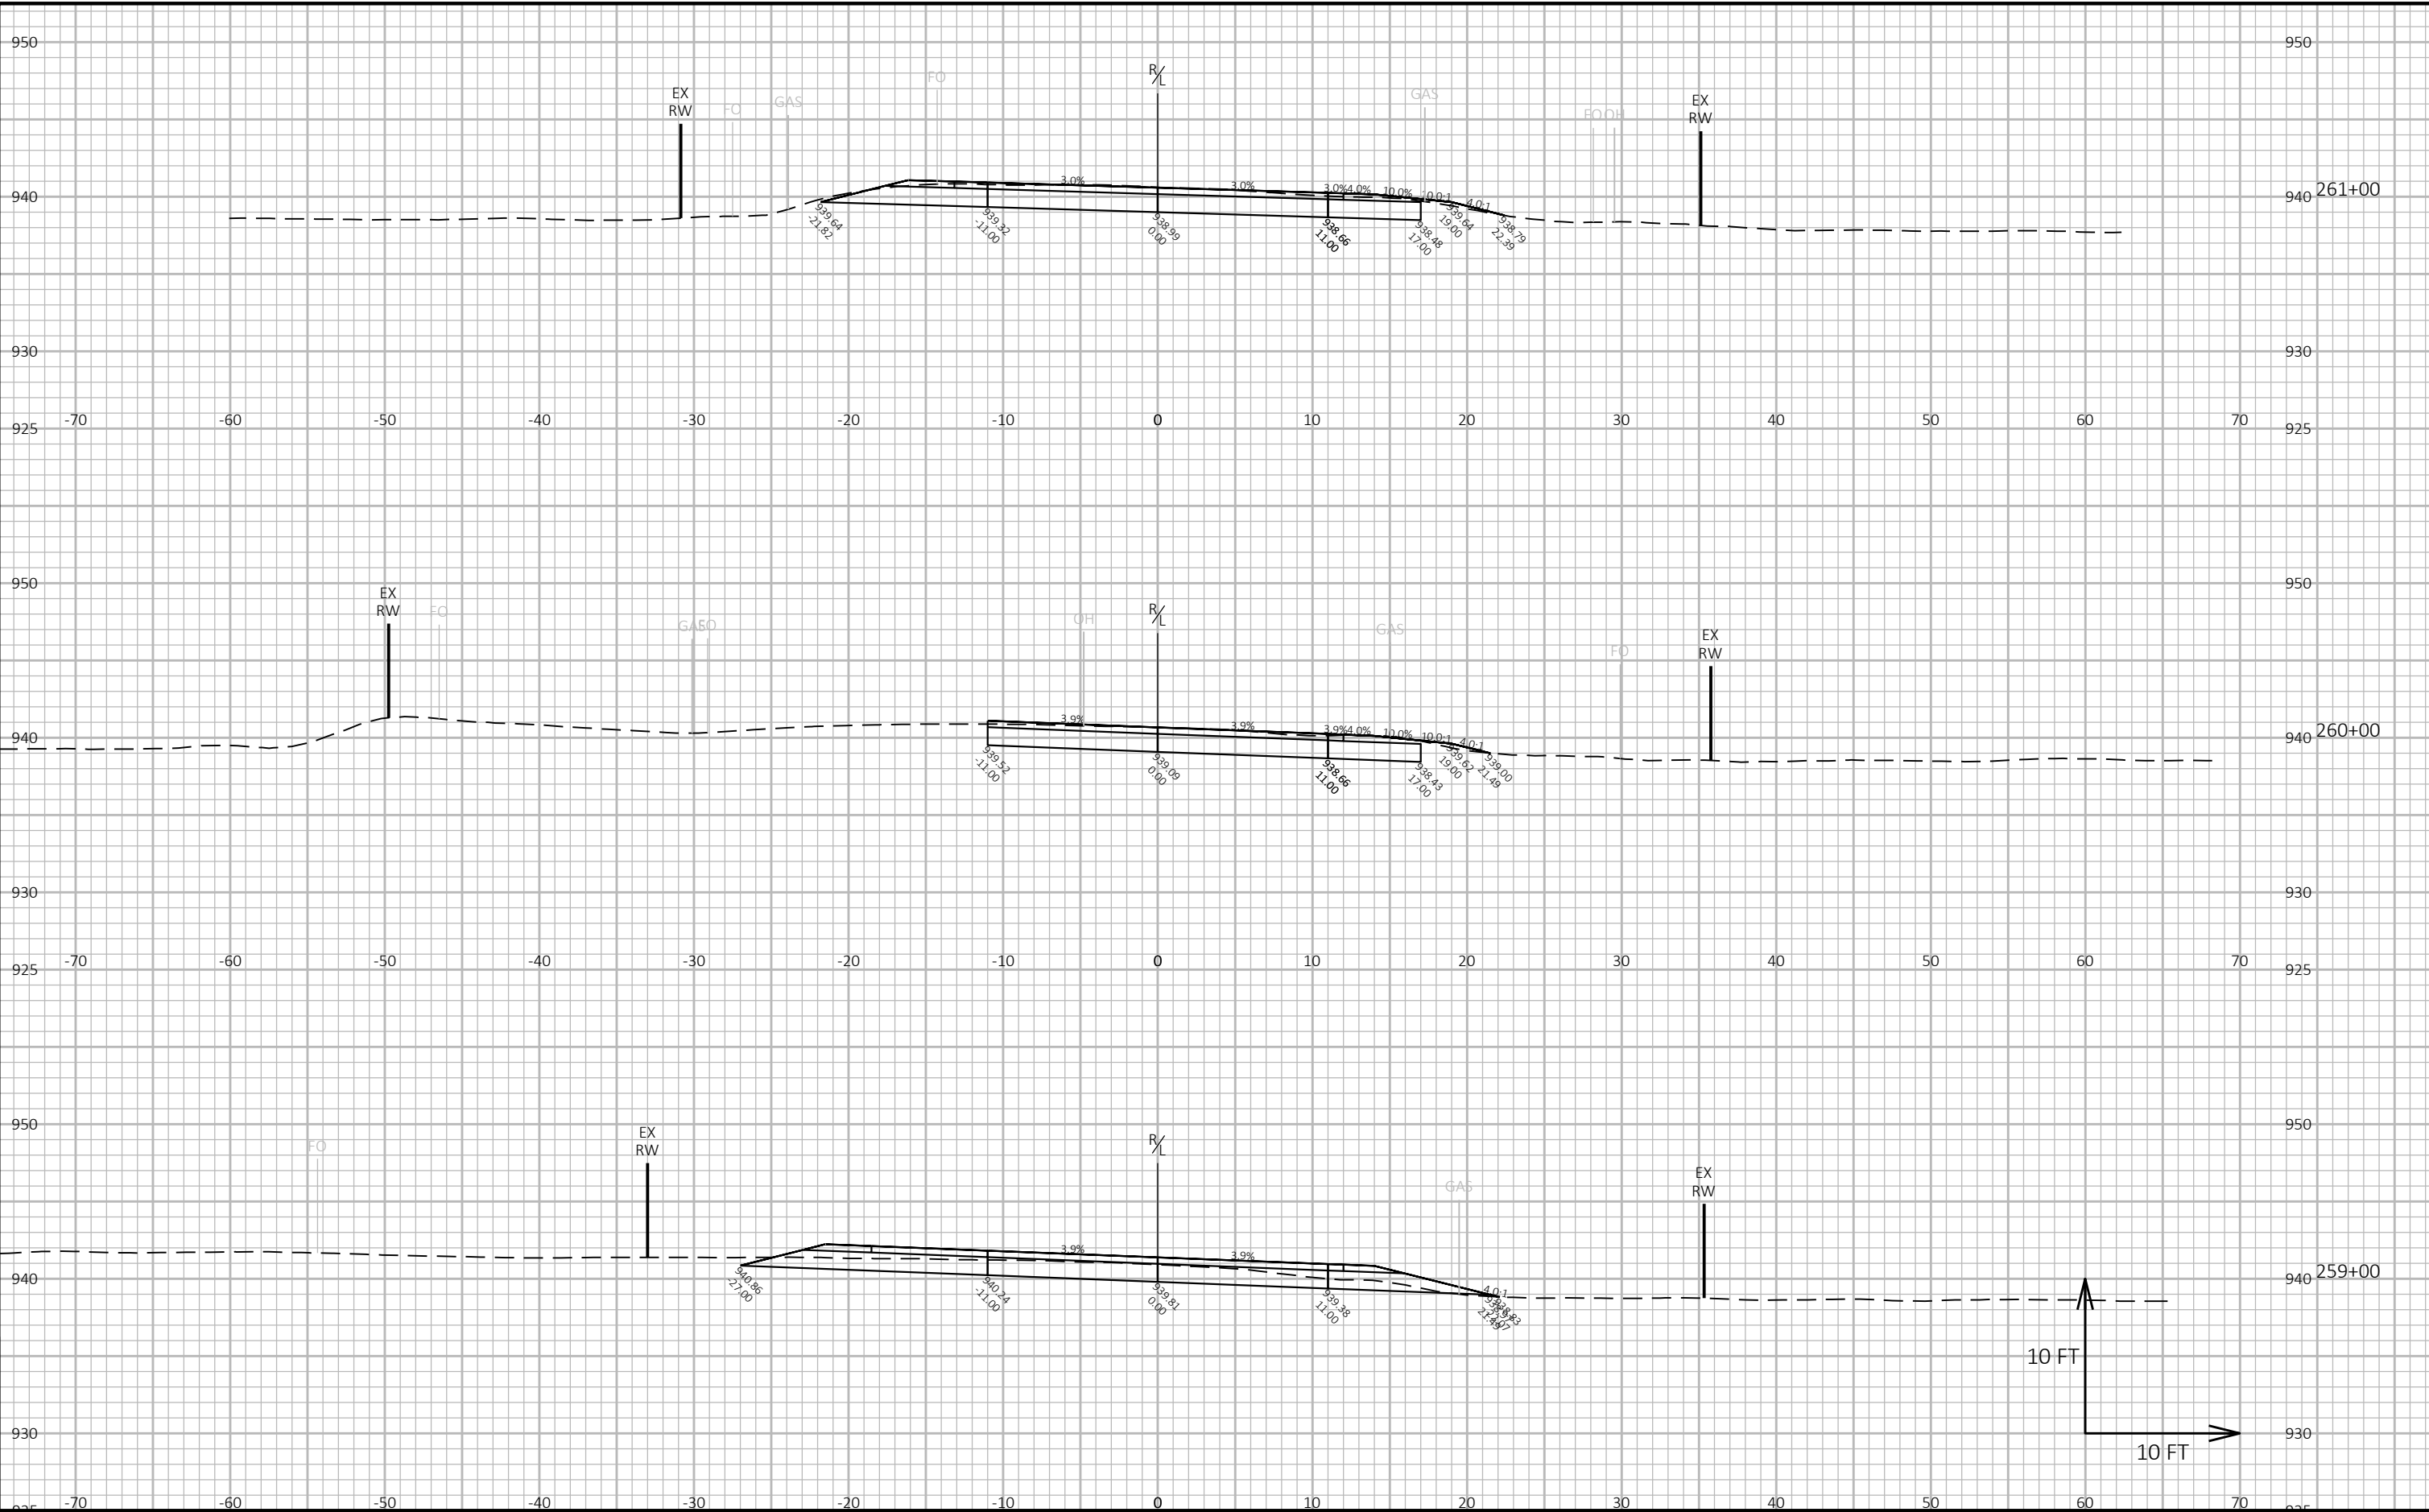


|                  |                          |                |                                              |         |
|------------------|--------------------------|----------------|----------------------------------------------|---------|
| PROJECT NO: XXXX | HWY: LAGRANGE BYRON ARIP | COUNTY: MONROE | CROSS SECTIONS: ESTATE ROAD AND ESSEX AVENUE | SHEET E |
|------------------|--------------------------|----------------|----------------------------------------------|---------|



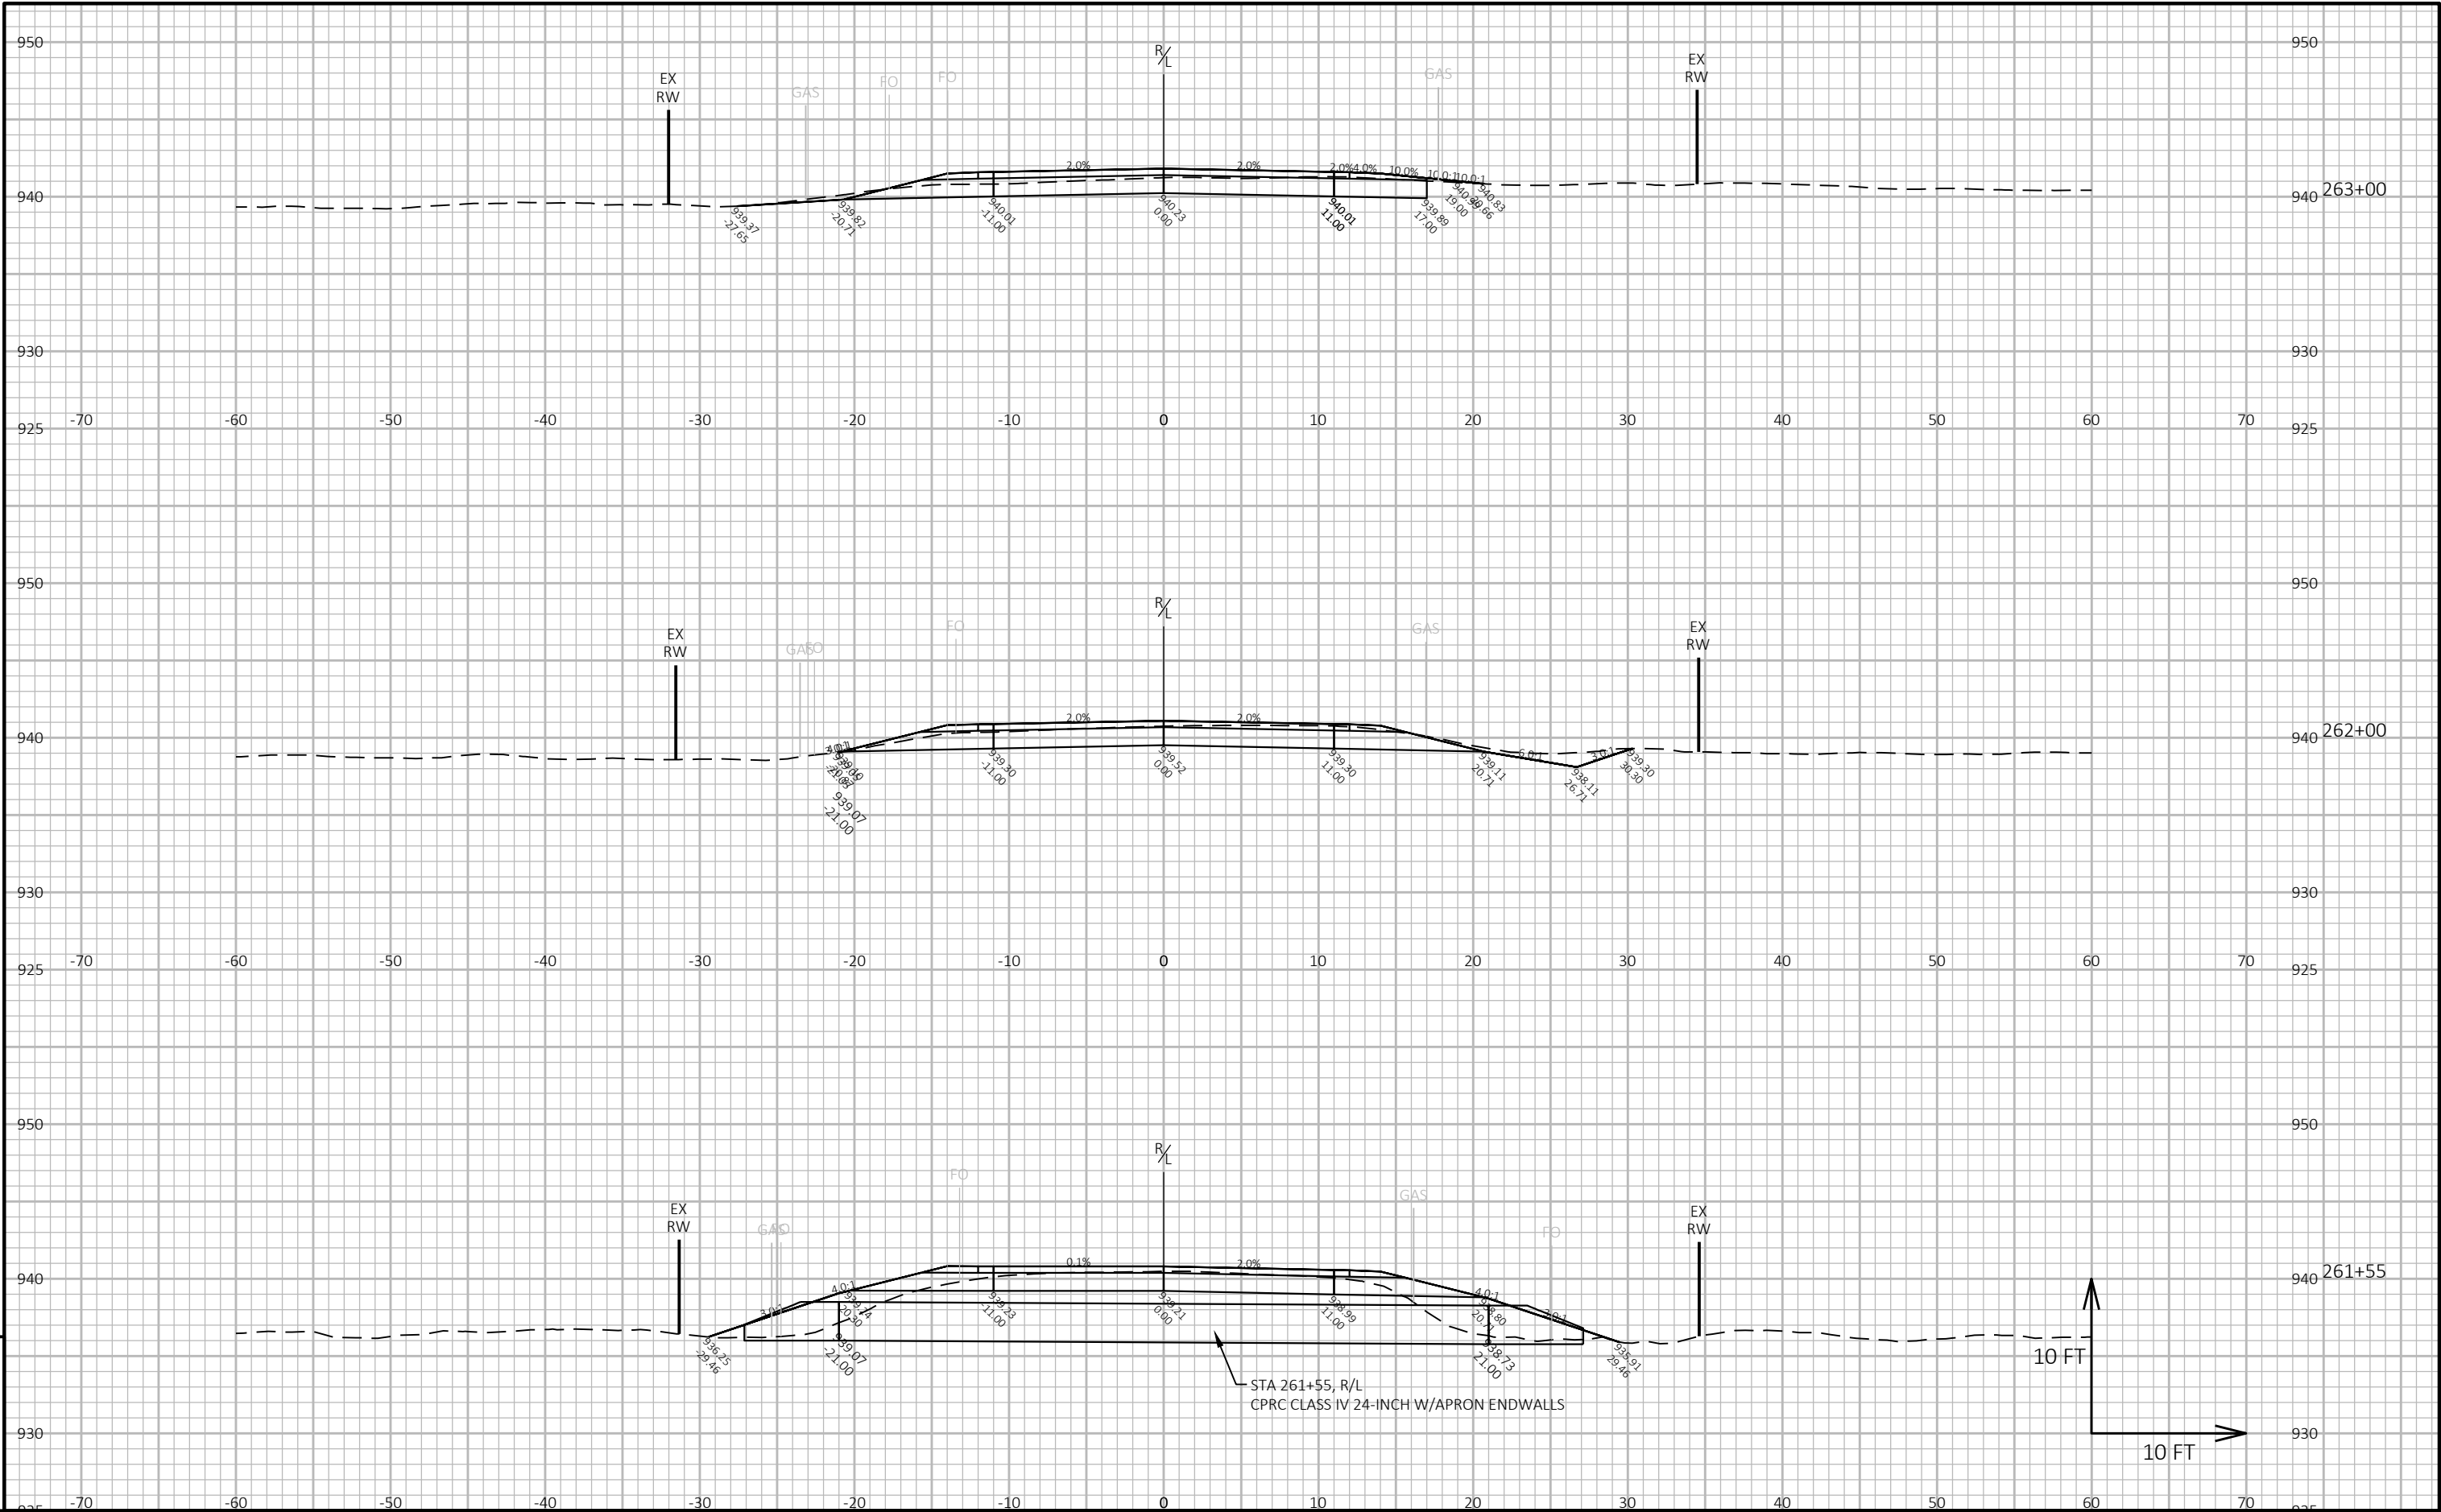

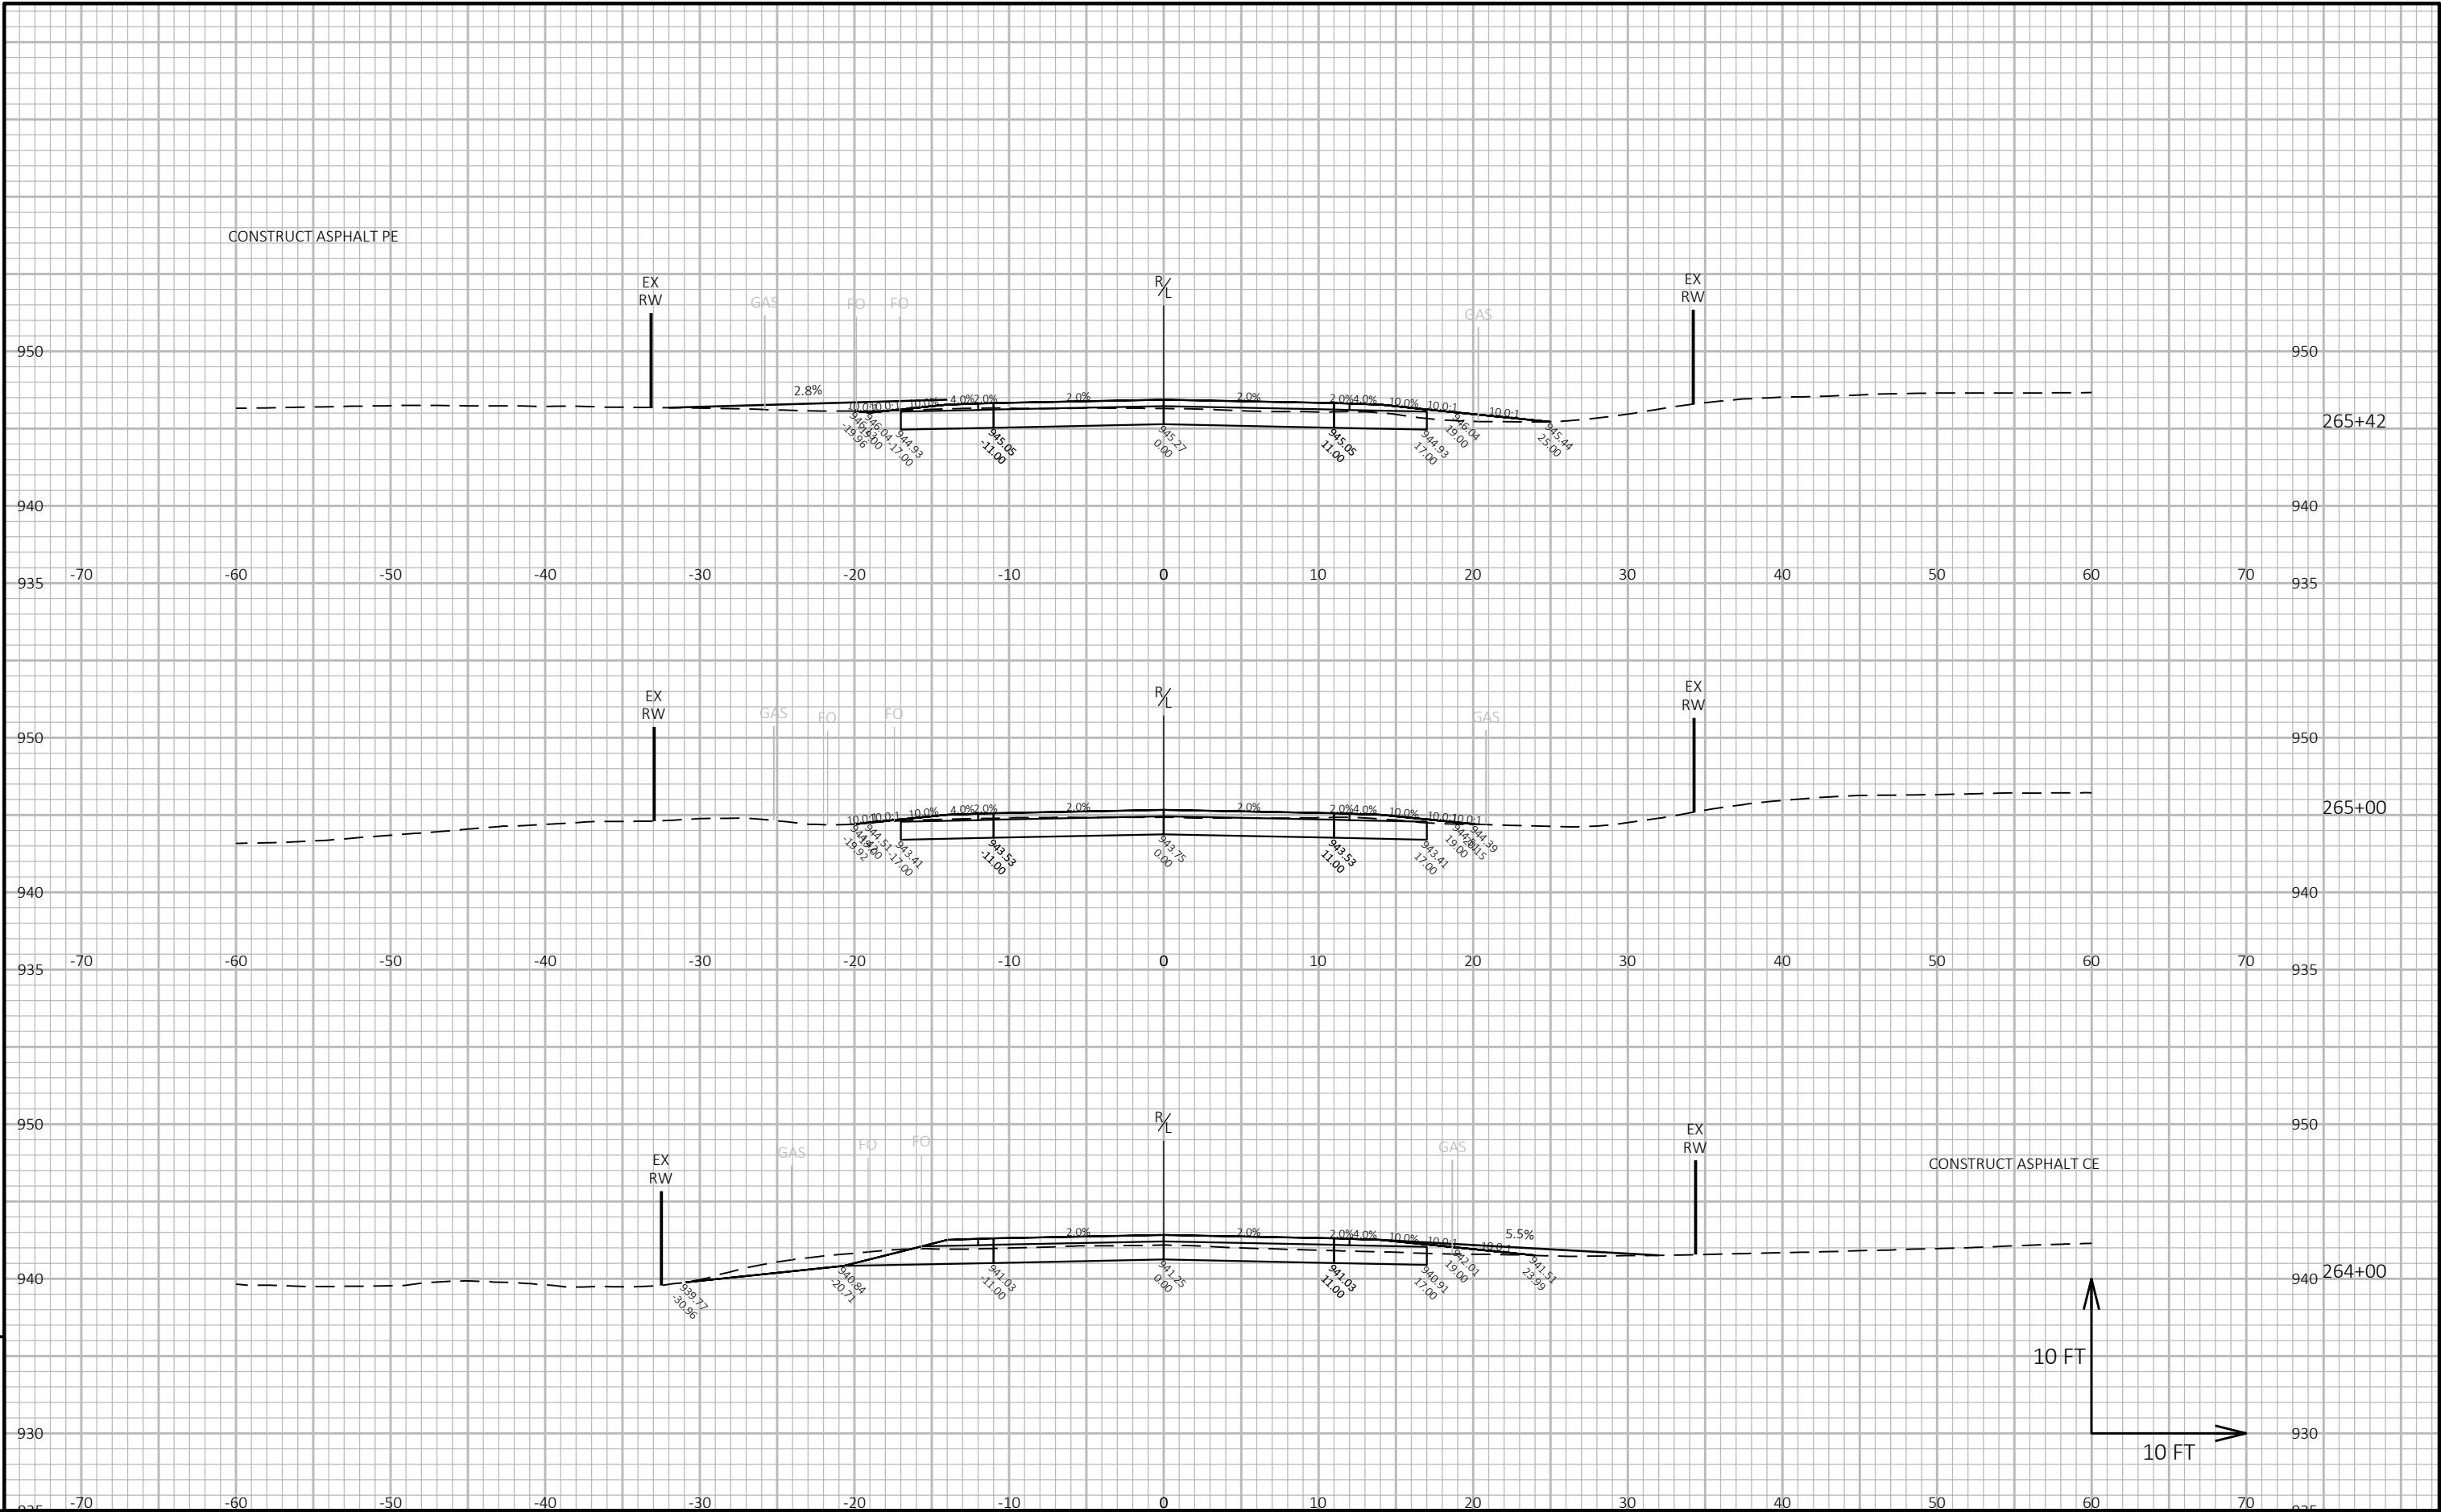

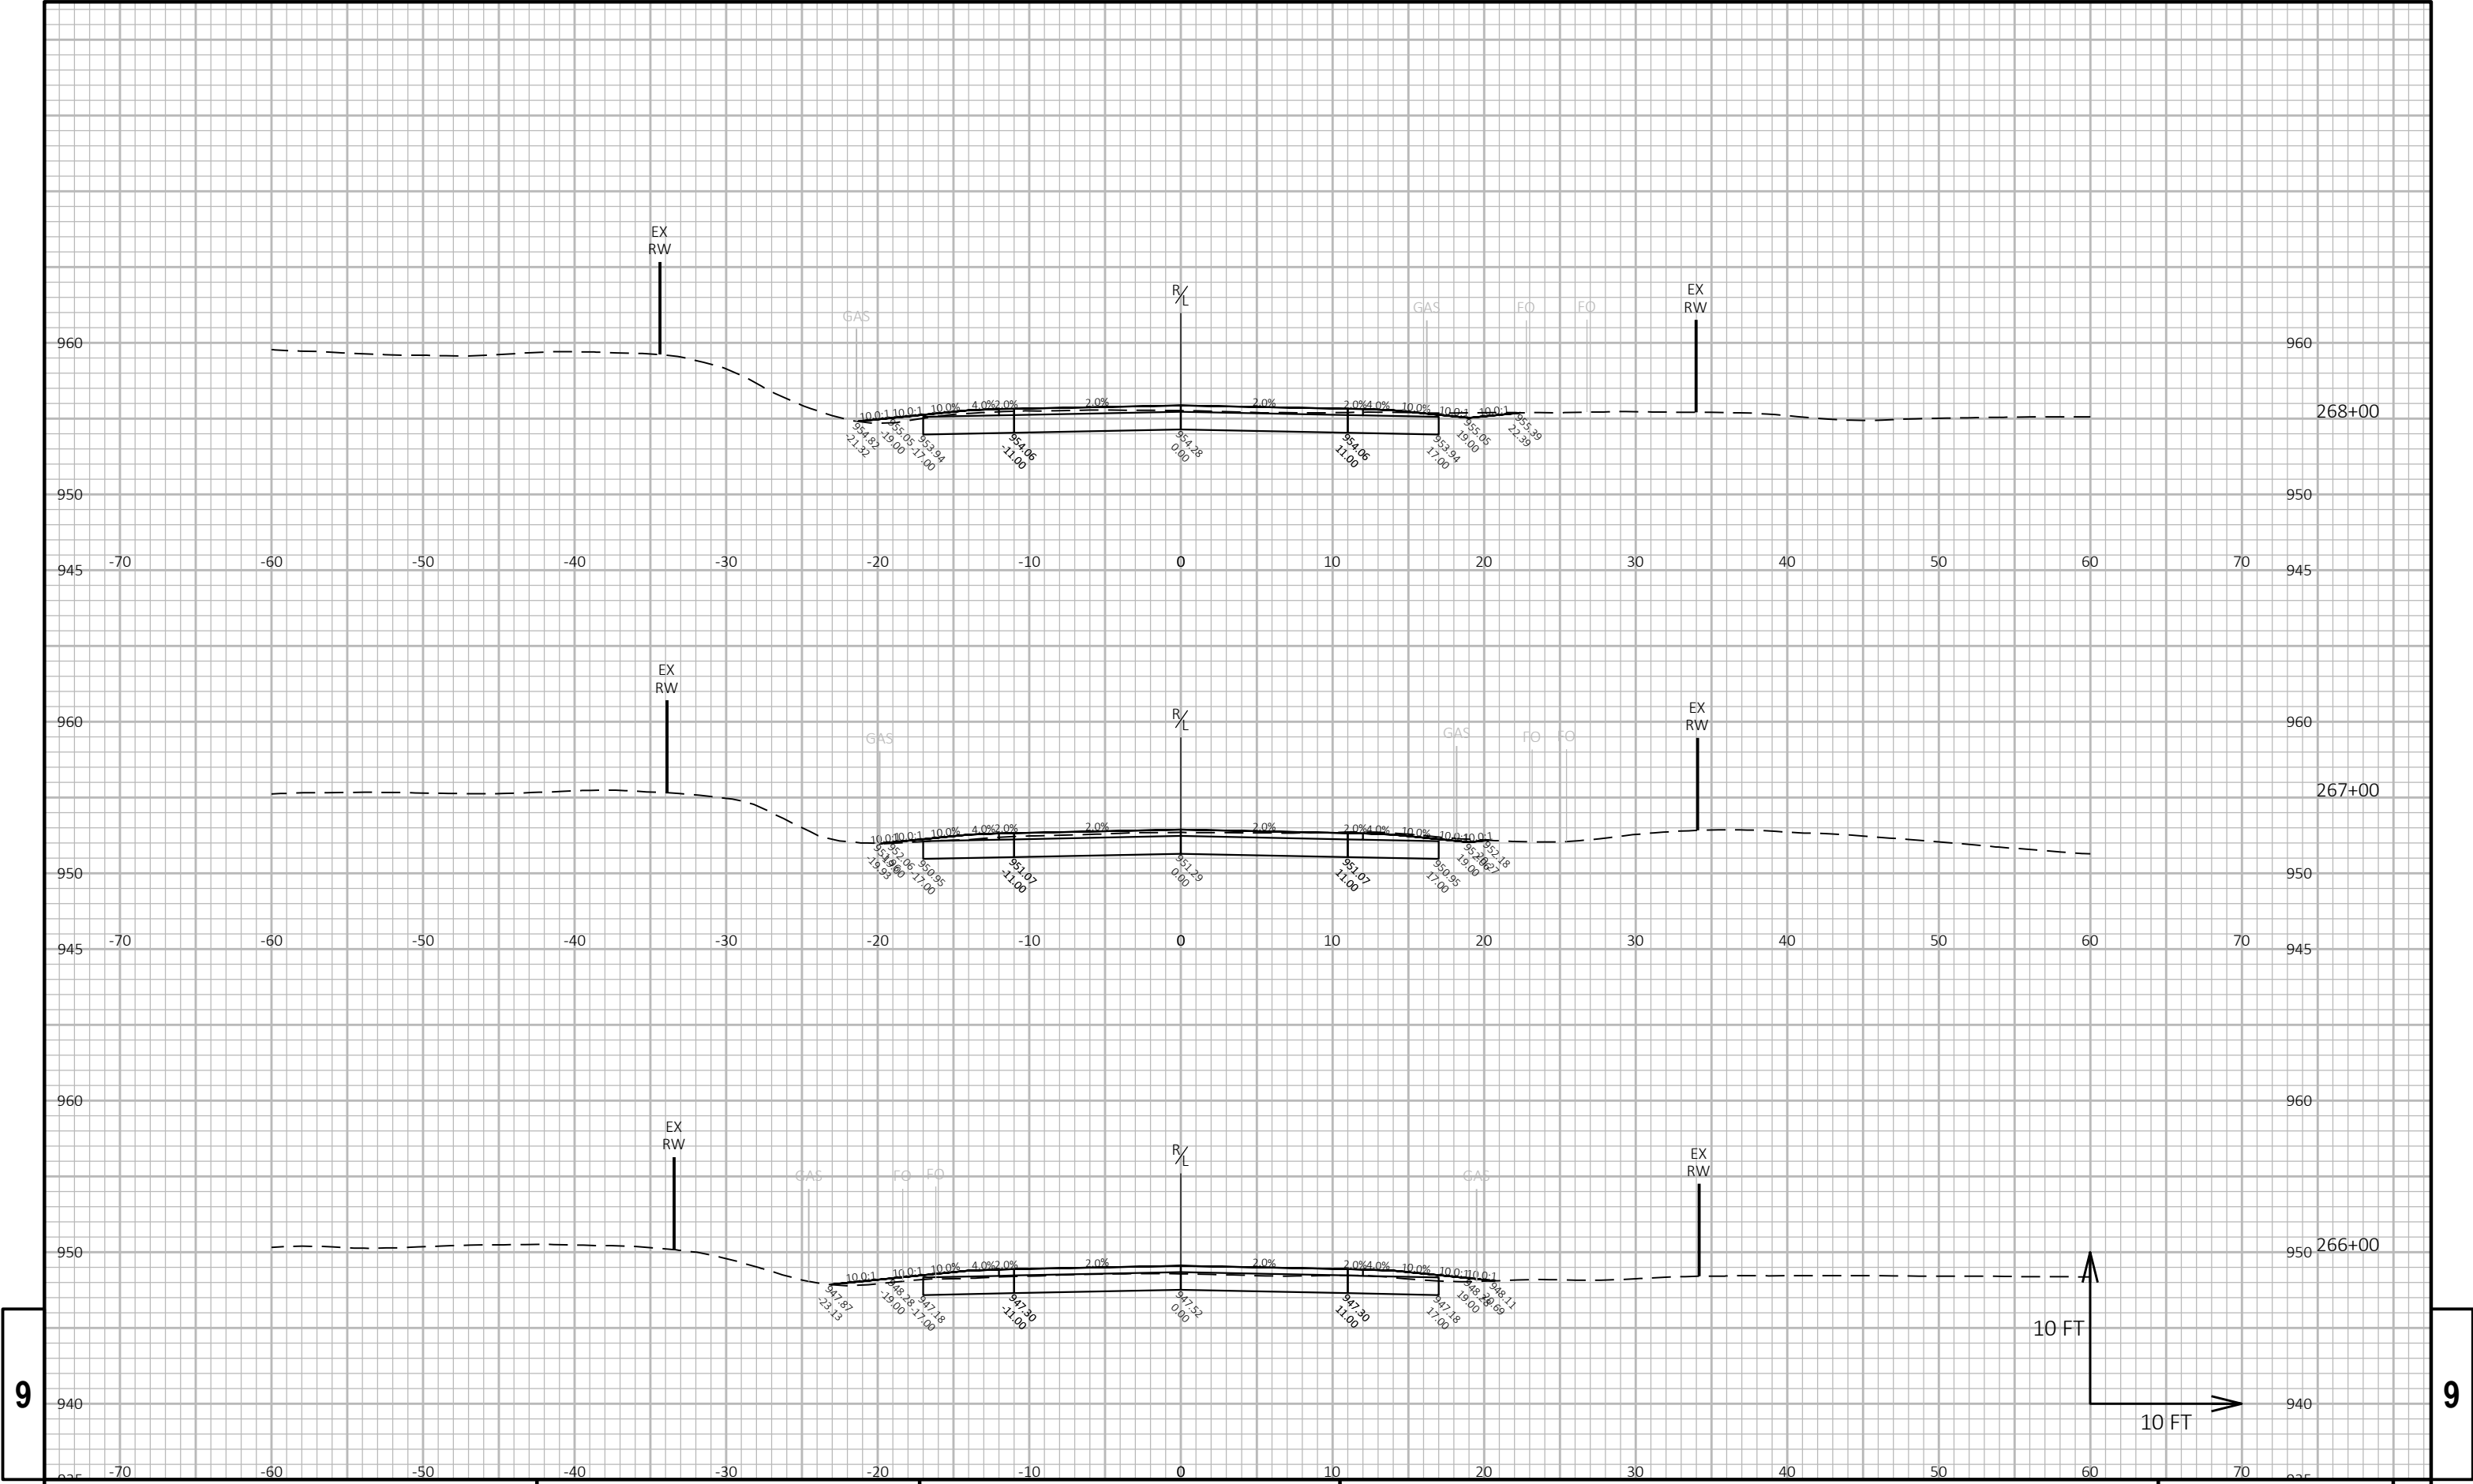

9


9




9

9

|                  |                          |                |                                              |         |
|------------------|--------------------------|----------------|----------------------------------------------|---------|
| PROJECT NO: XXXX | HWY: LAGRANGE BYRON ARIP | COUNTY: MONROE | CROSS SECTIONS: ESTATE ROAD AND ESSEX AVENUE | SHEET E |
|------------------|--------------------------|----------------|----------------------------------------------|---------|

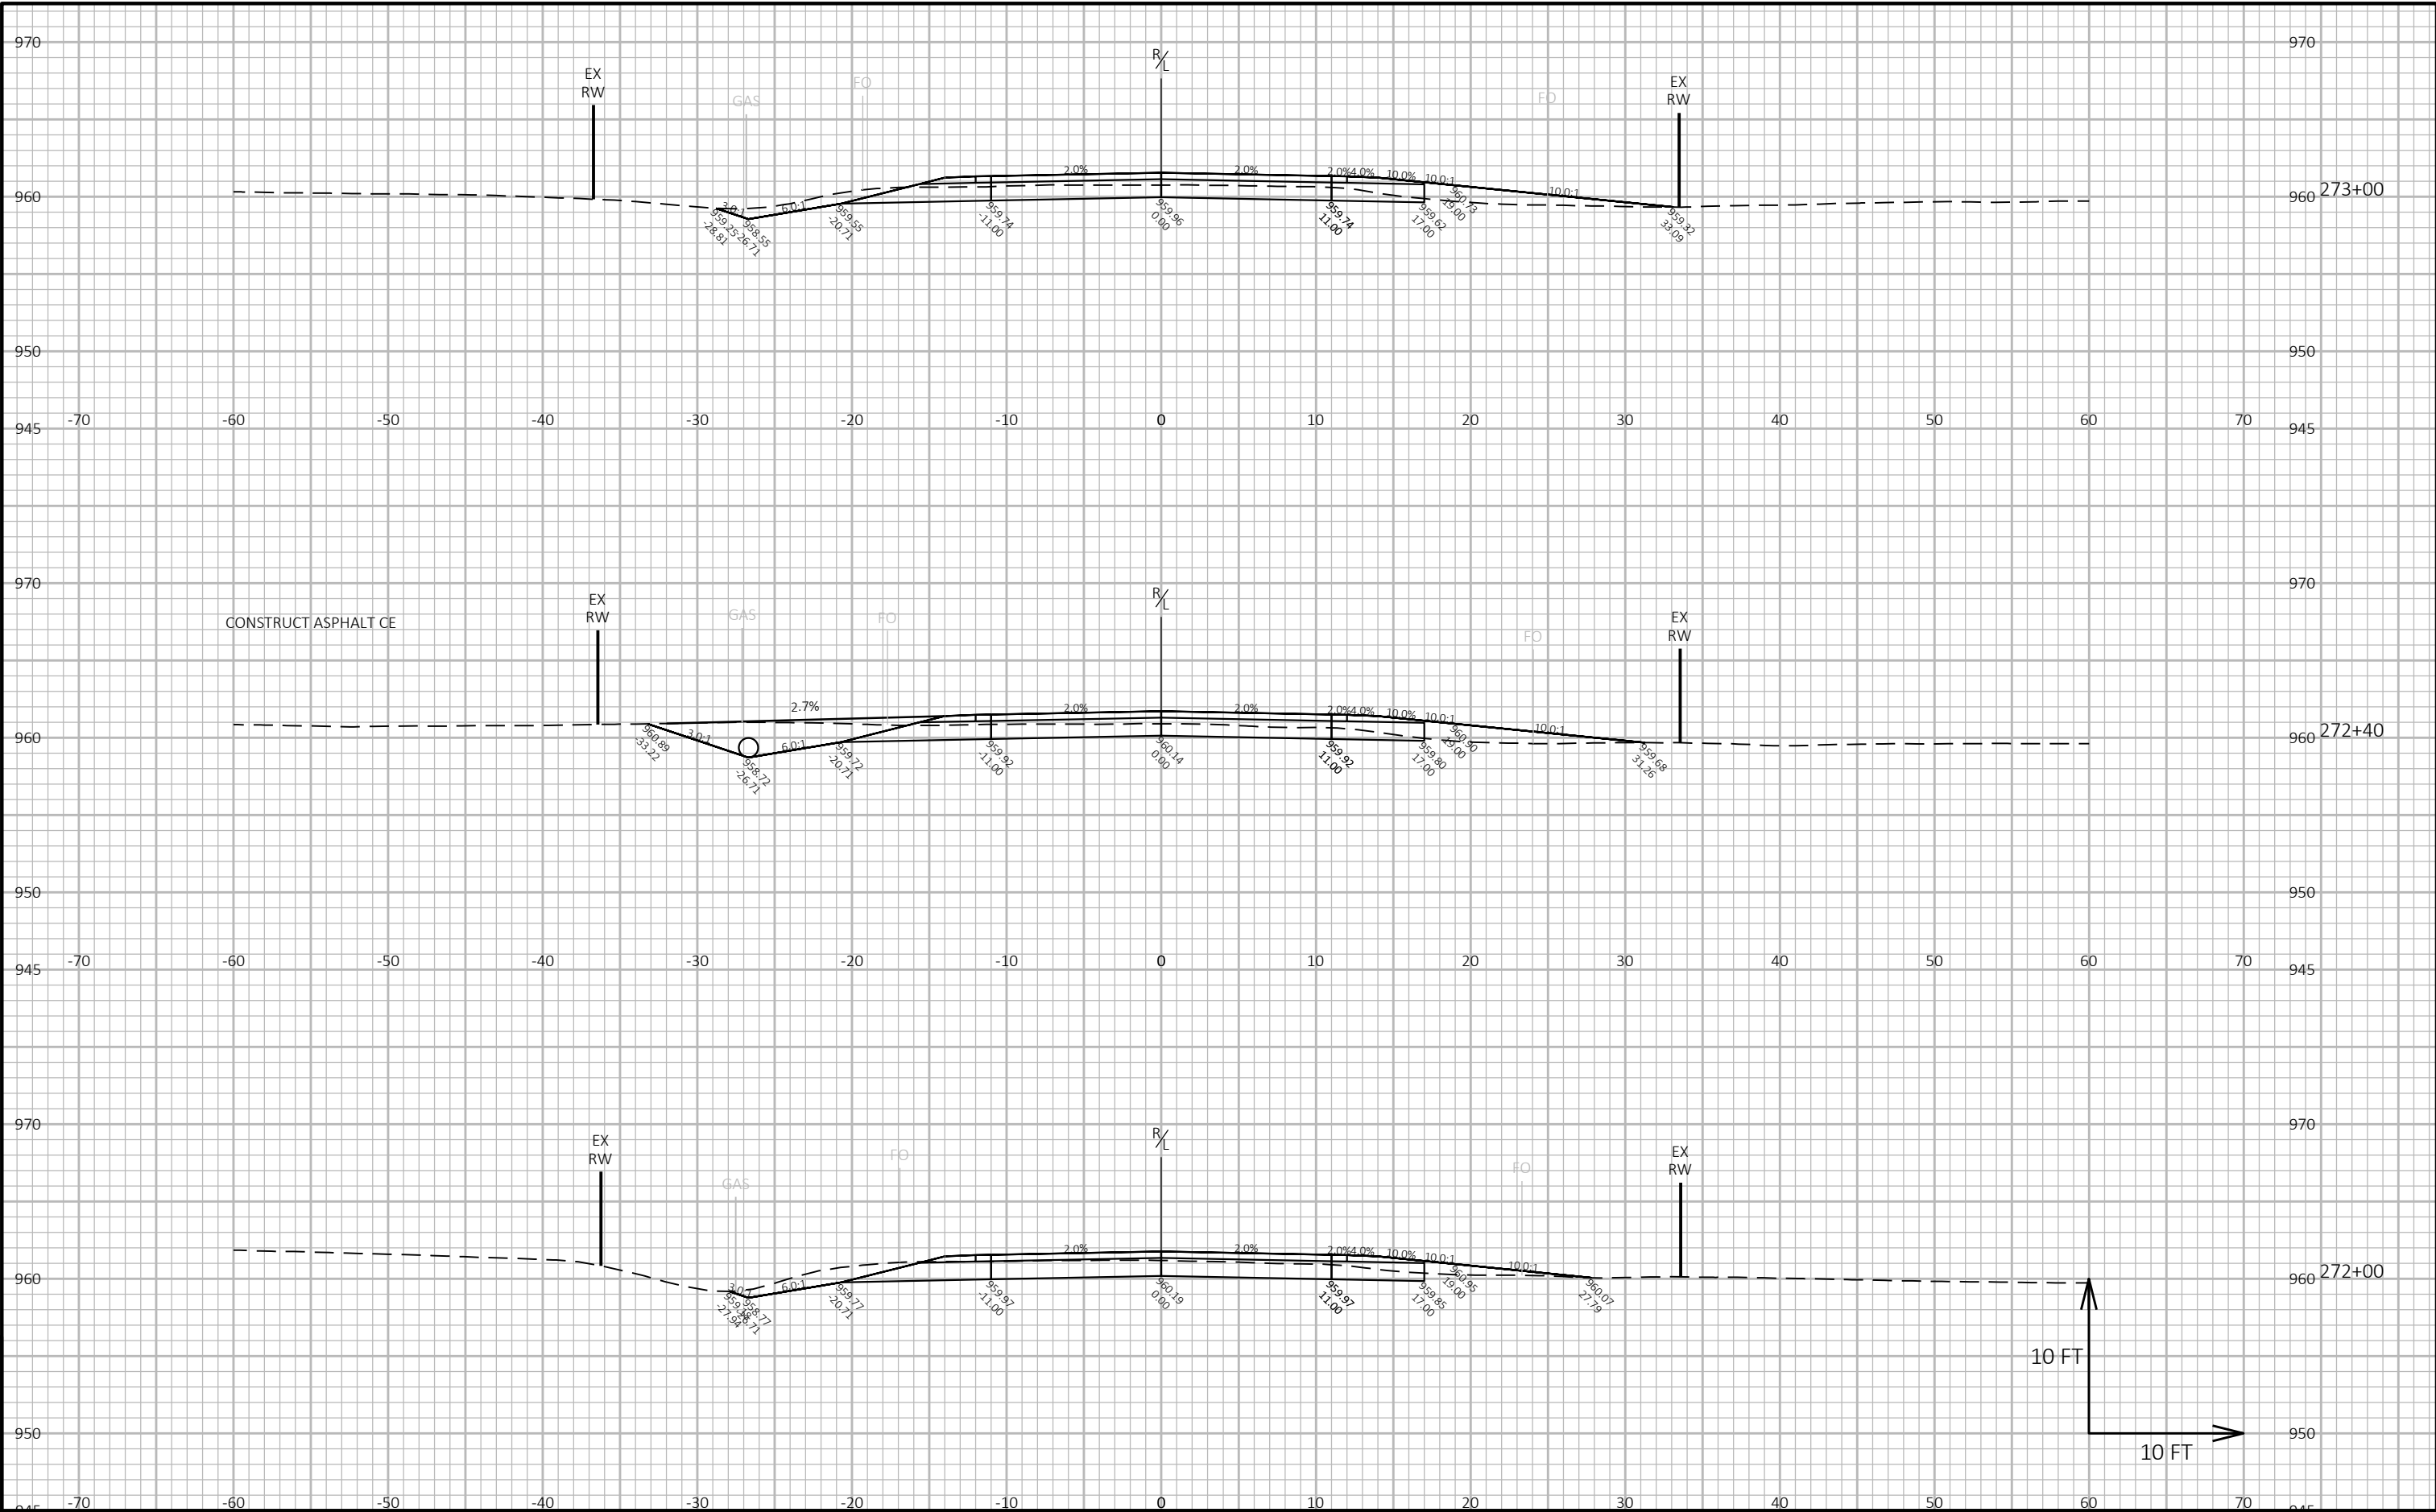

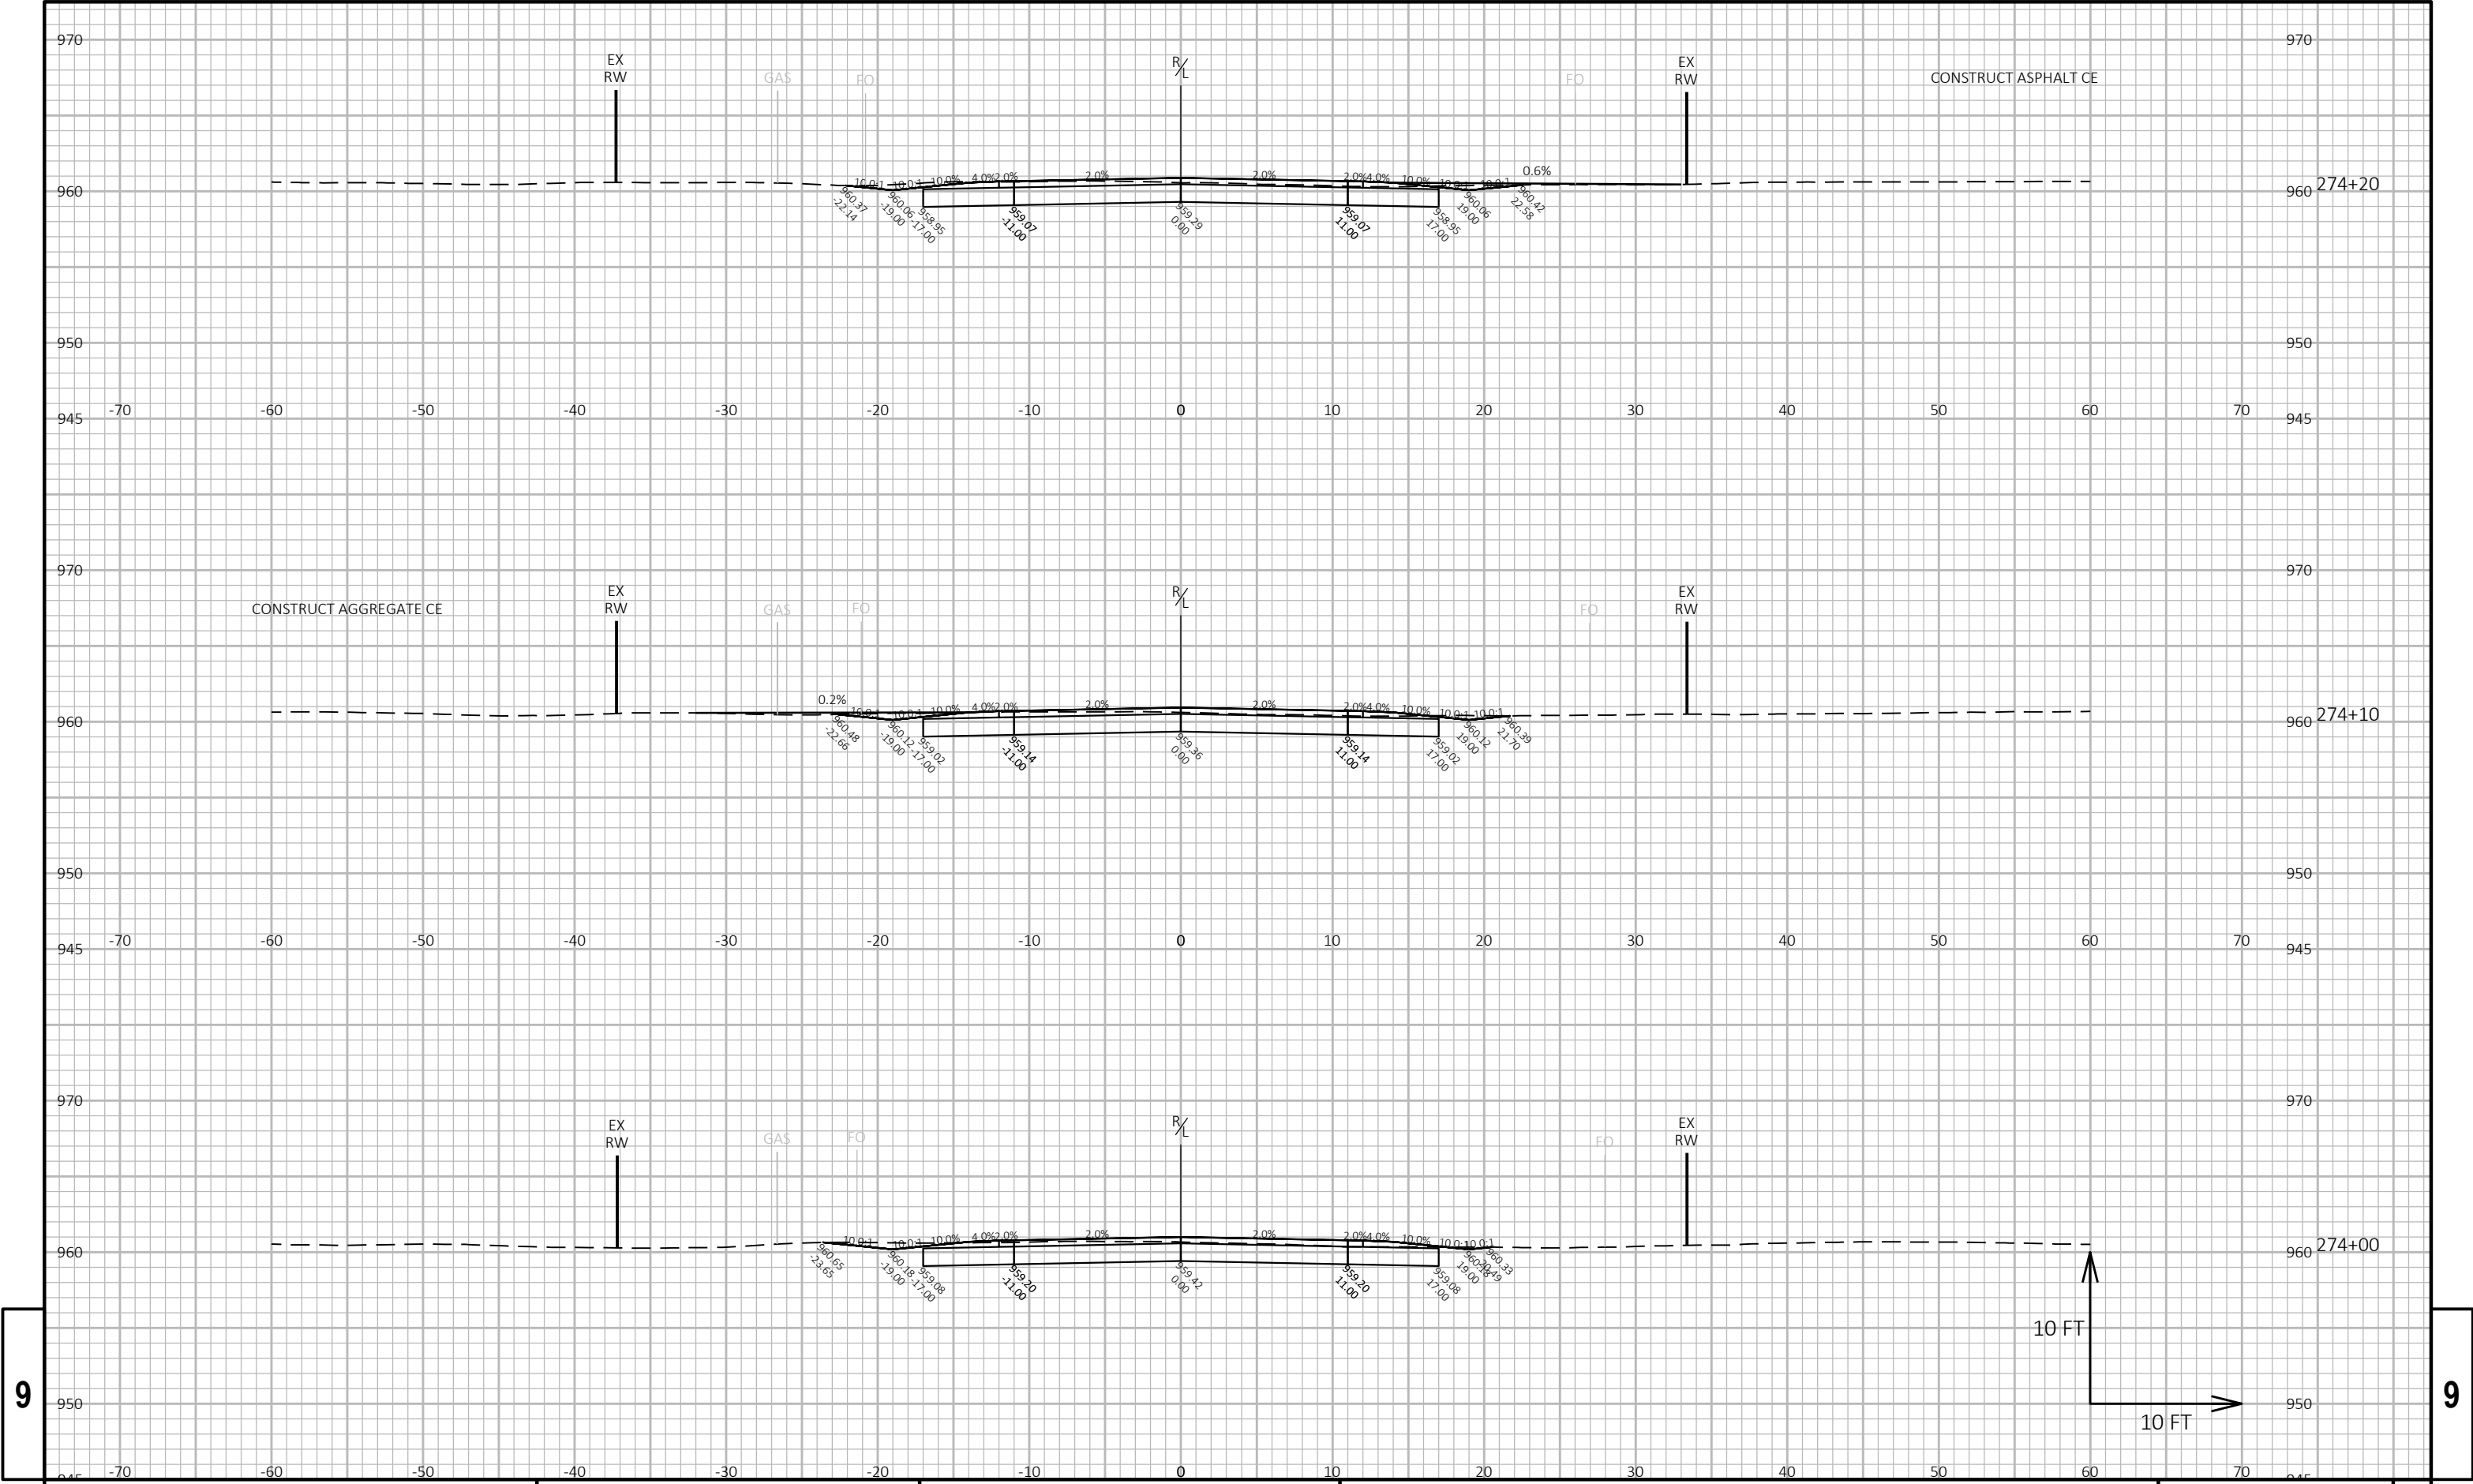


9

9


|                  |                          |                |                                              |         |
|------------------|--------------------------|----------------|----------------------------------------------|---------|
| PROJECT NO: XXXX | HWY: LAGRANGE BYRON ARIP | COUNTY: MONROE | CROSS SECTIONS: ESTATE ROAD AND ESSEX AVENUE | SHEET E |
|------------------|--------------------------|----------------|----------------------------------------------|---------|




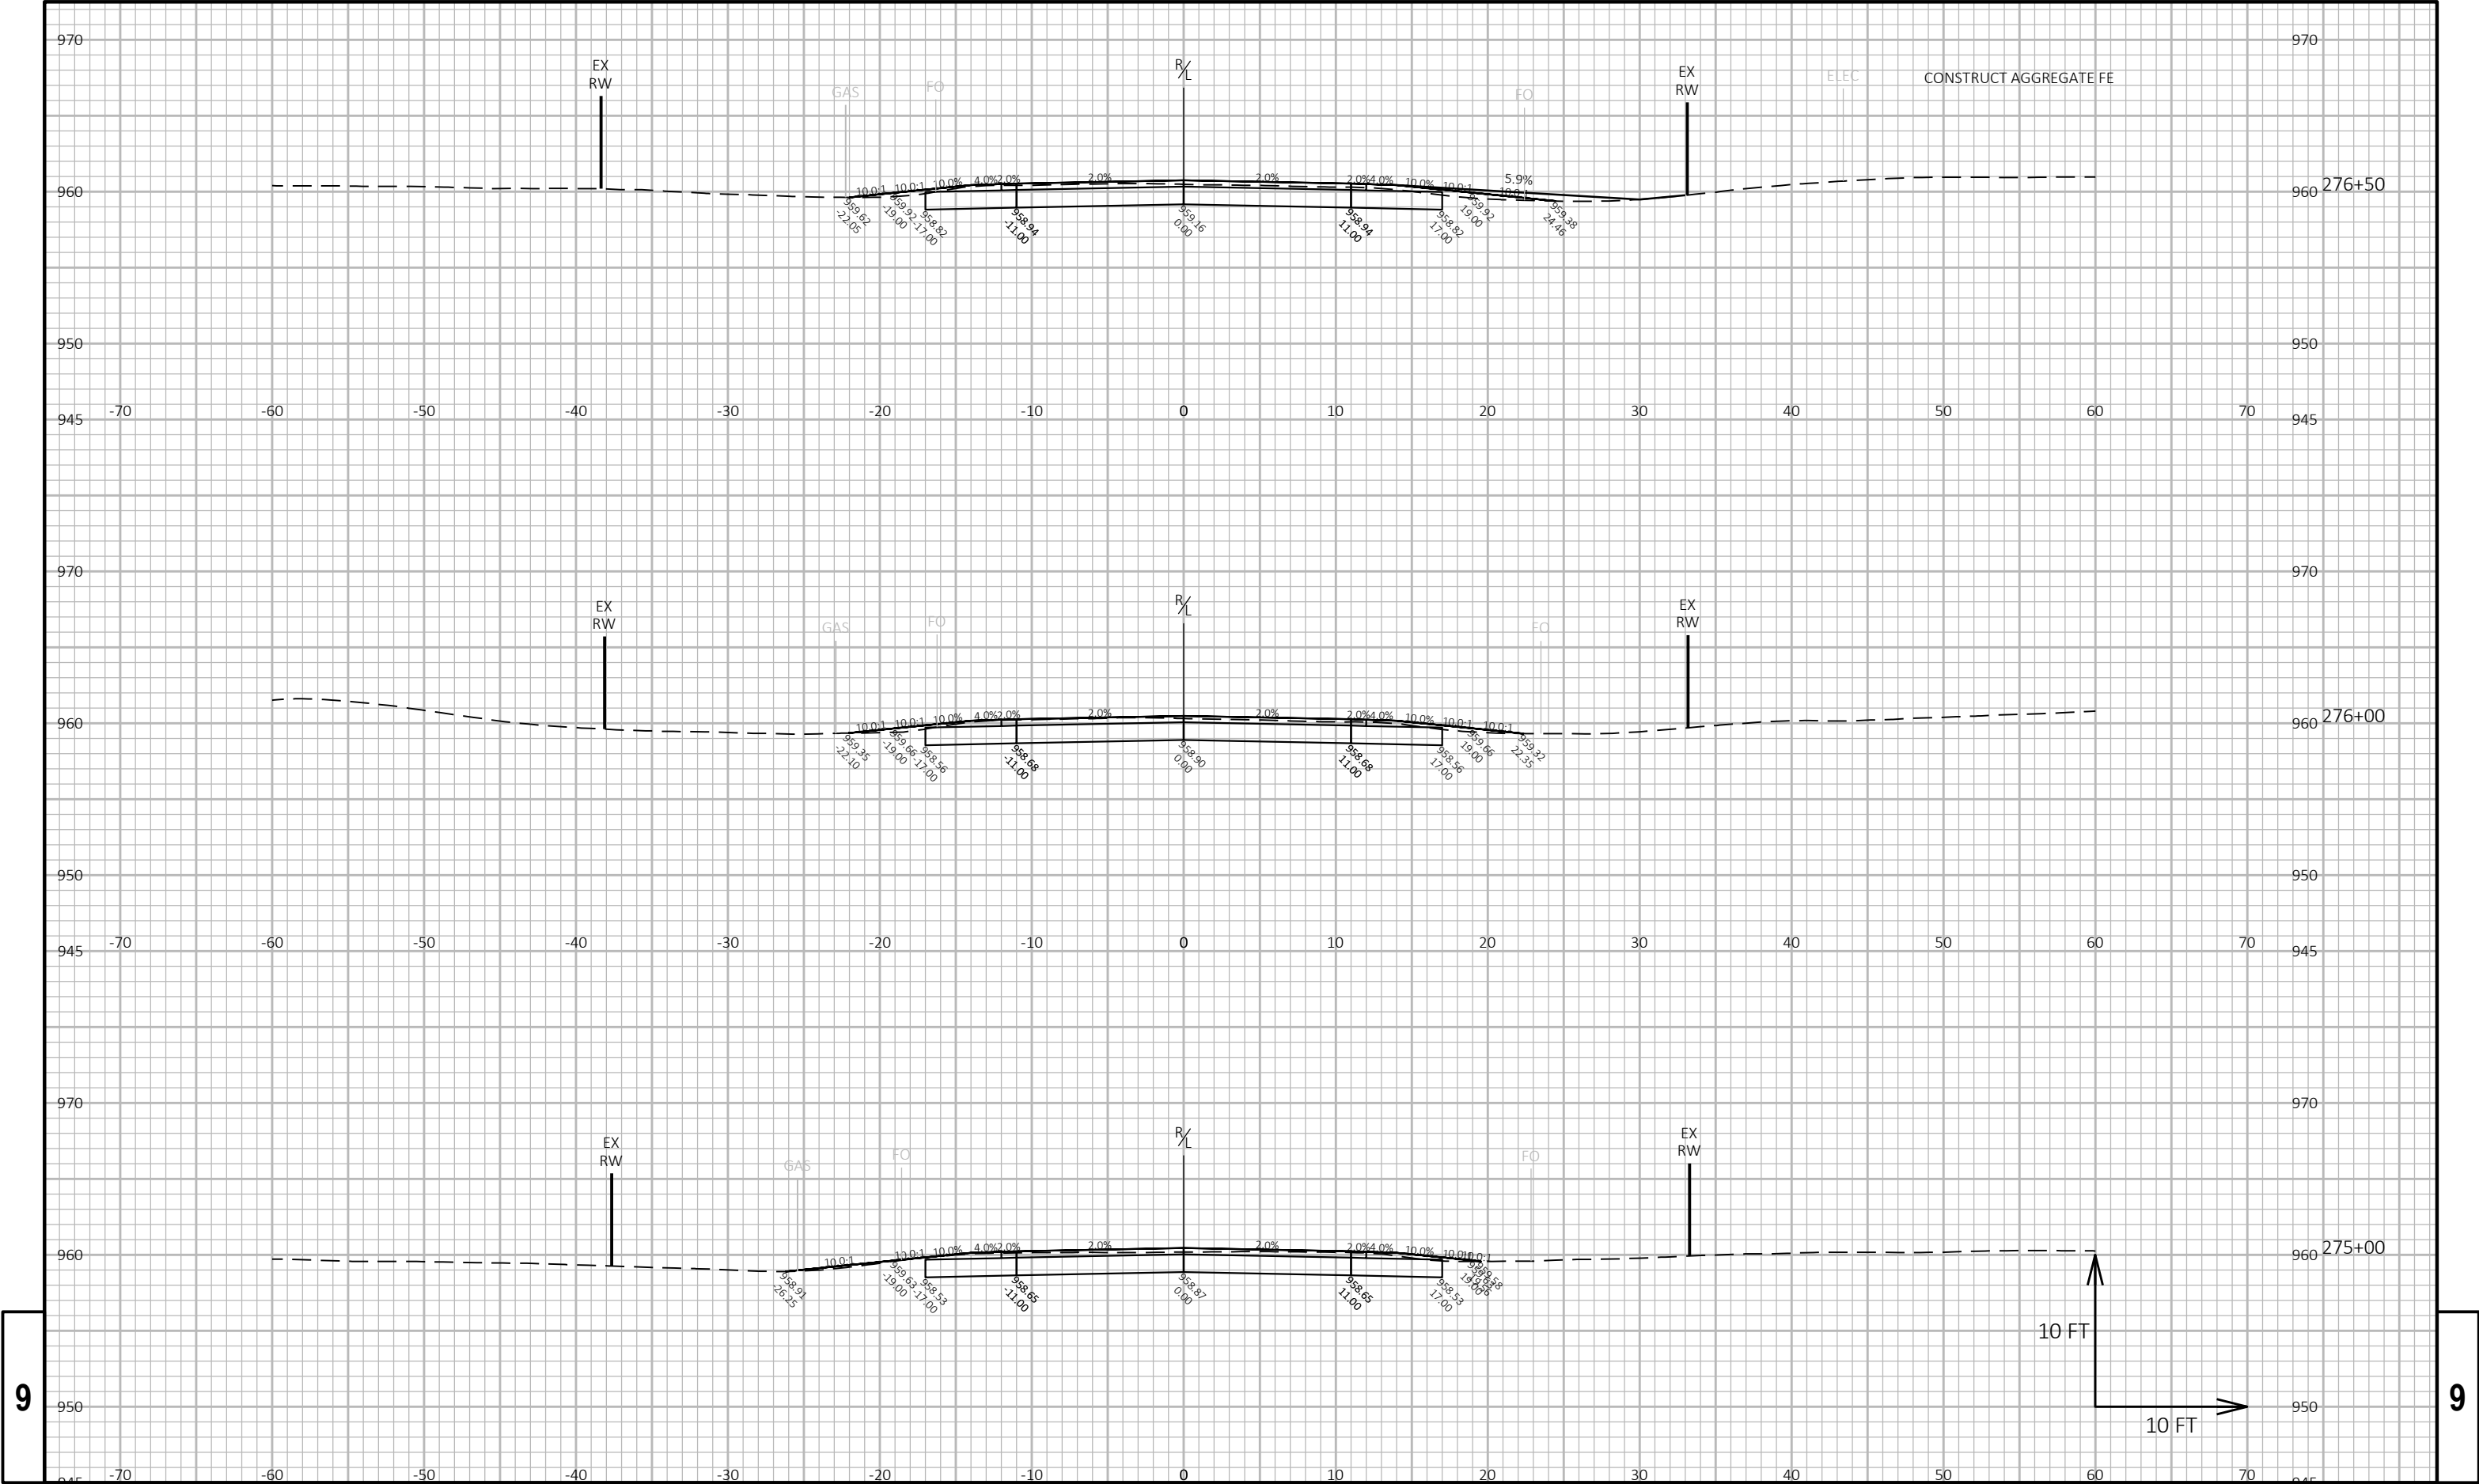


9

9

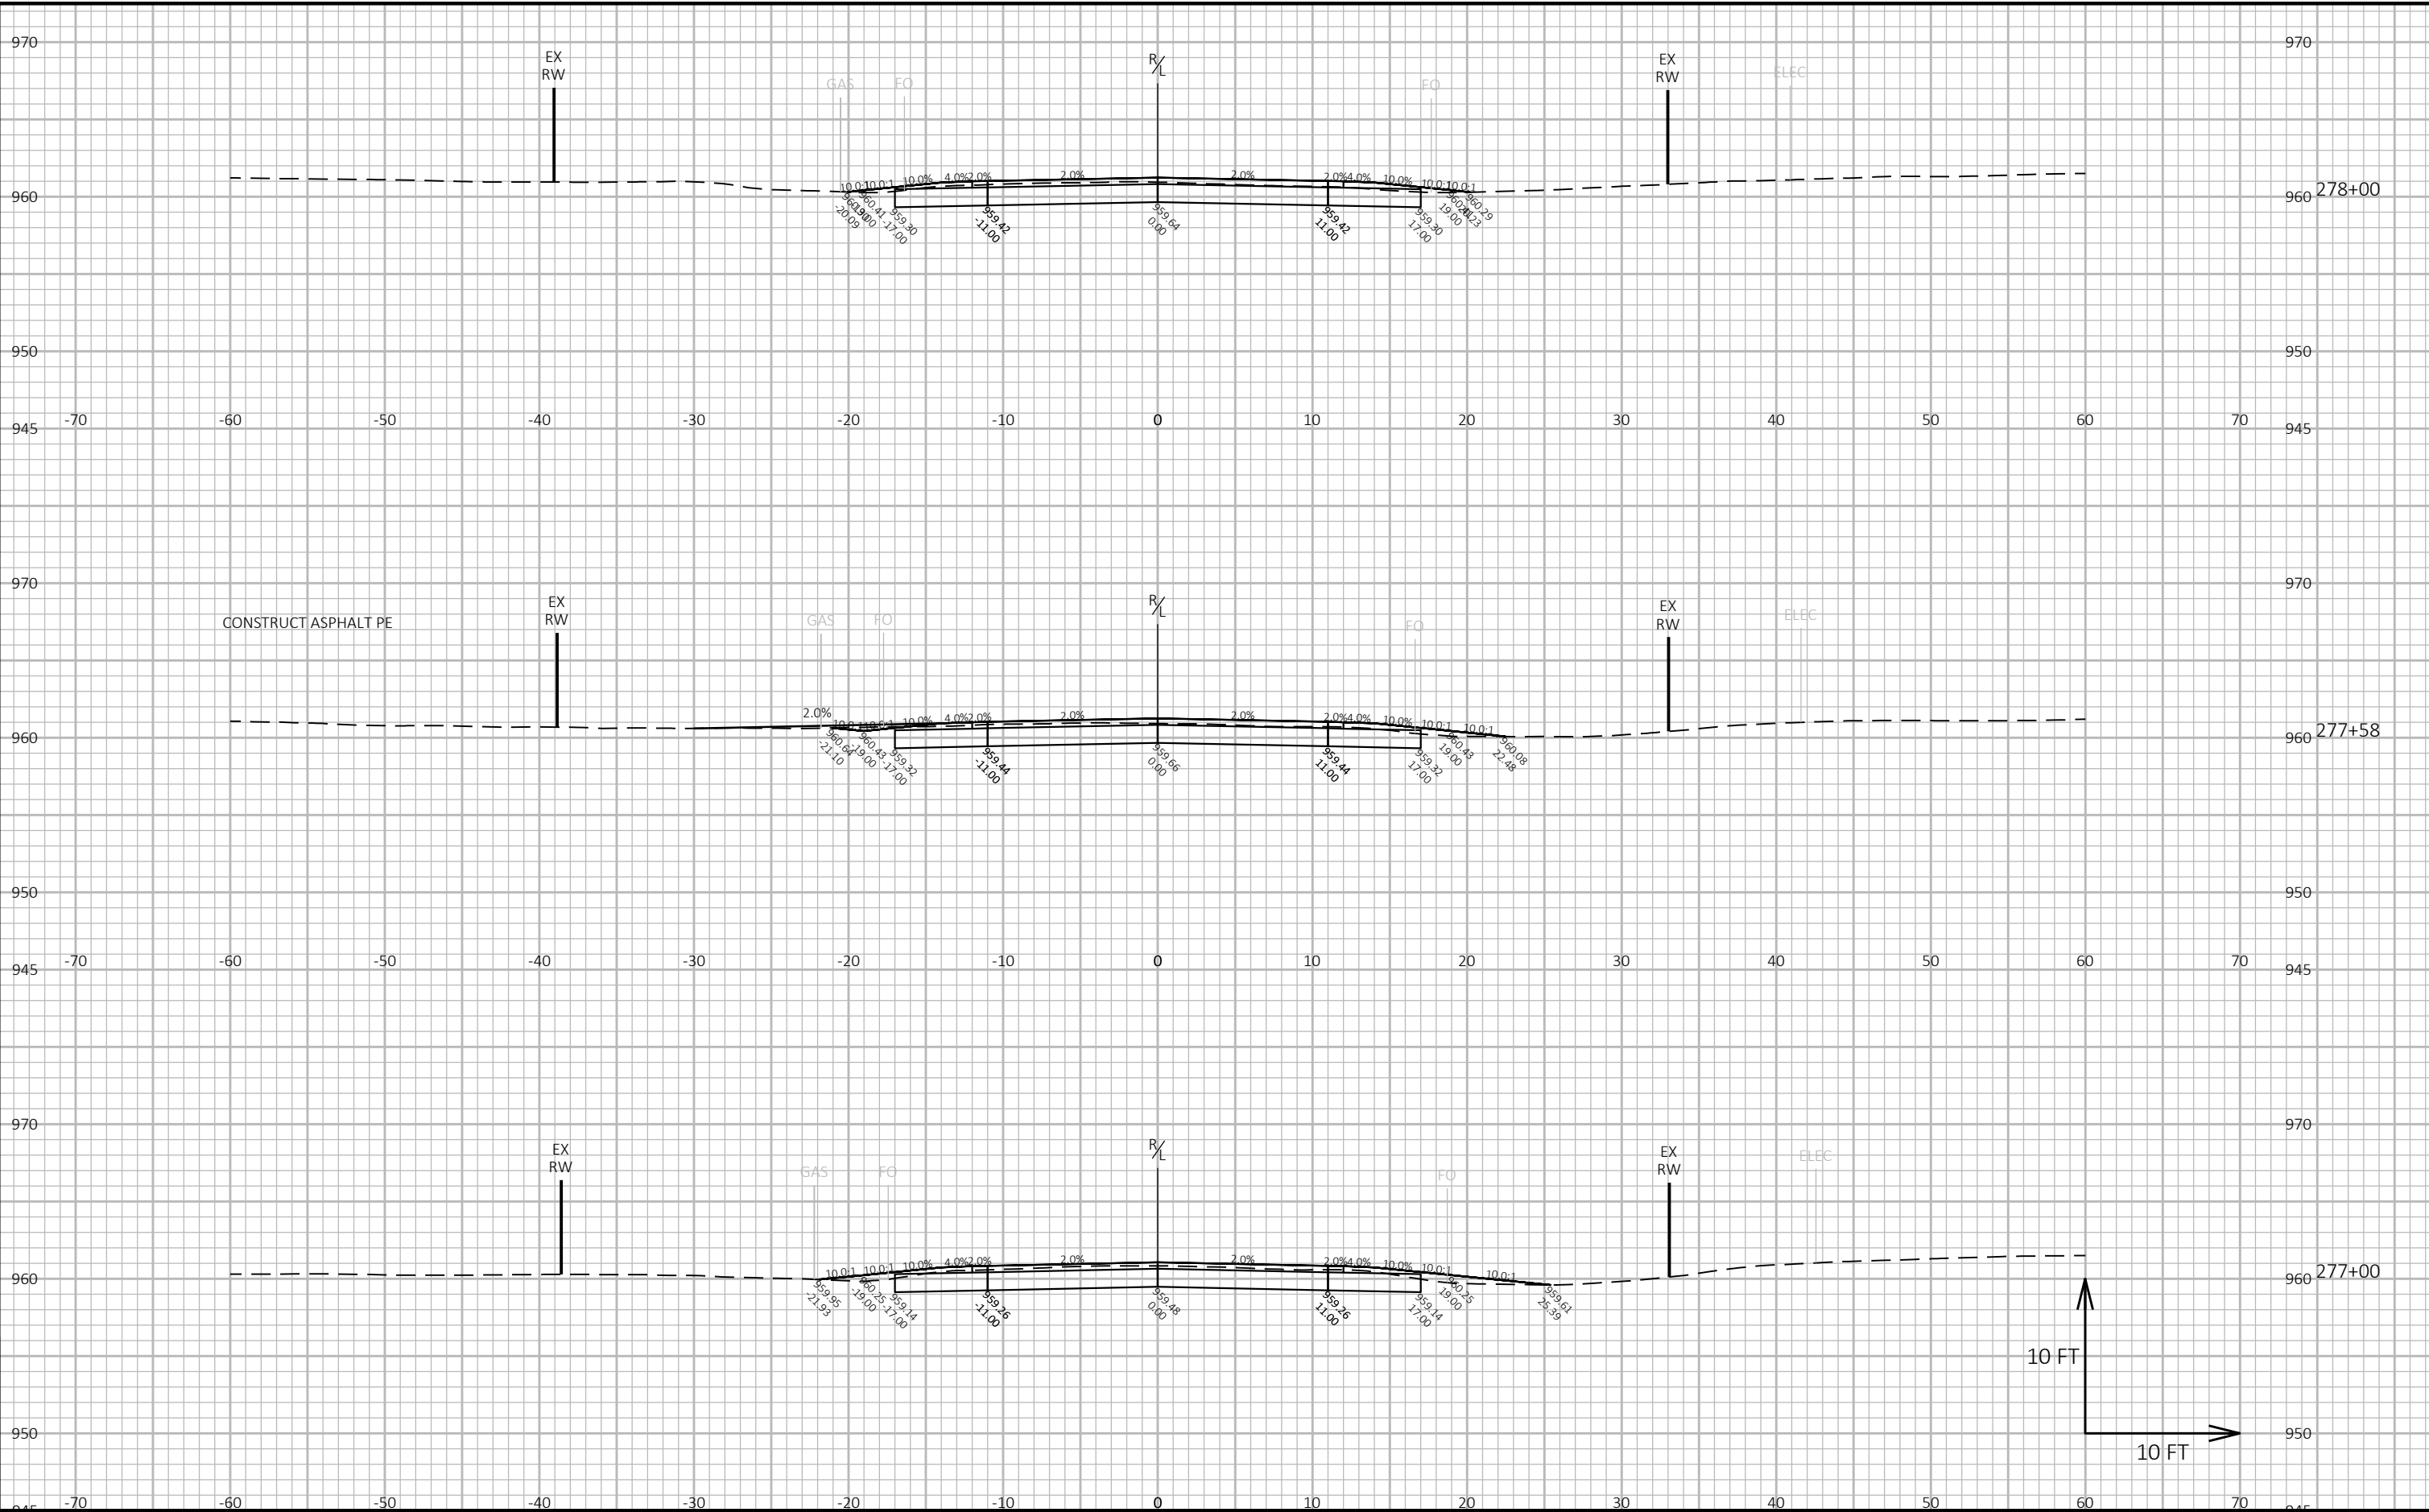

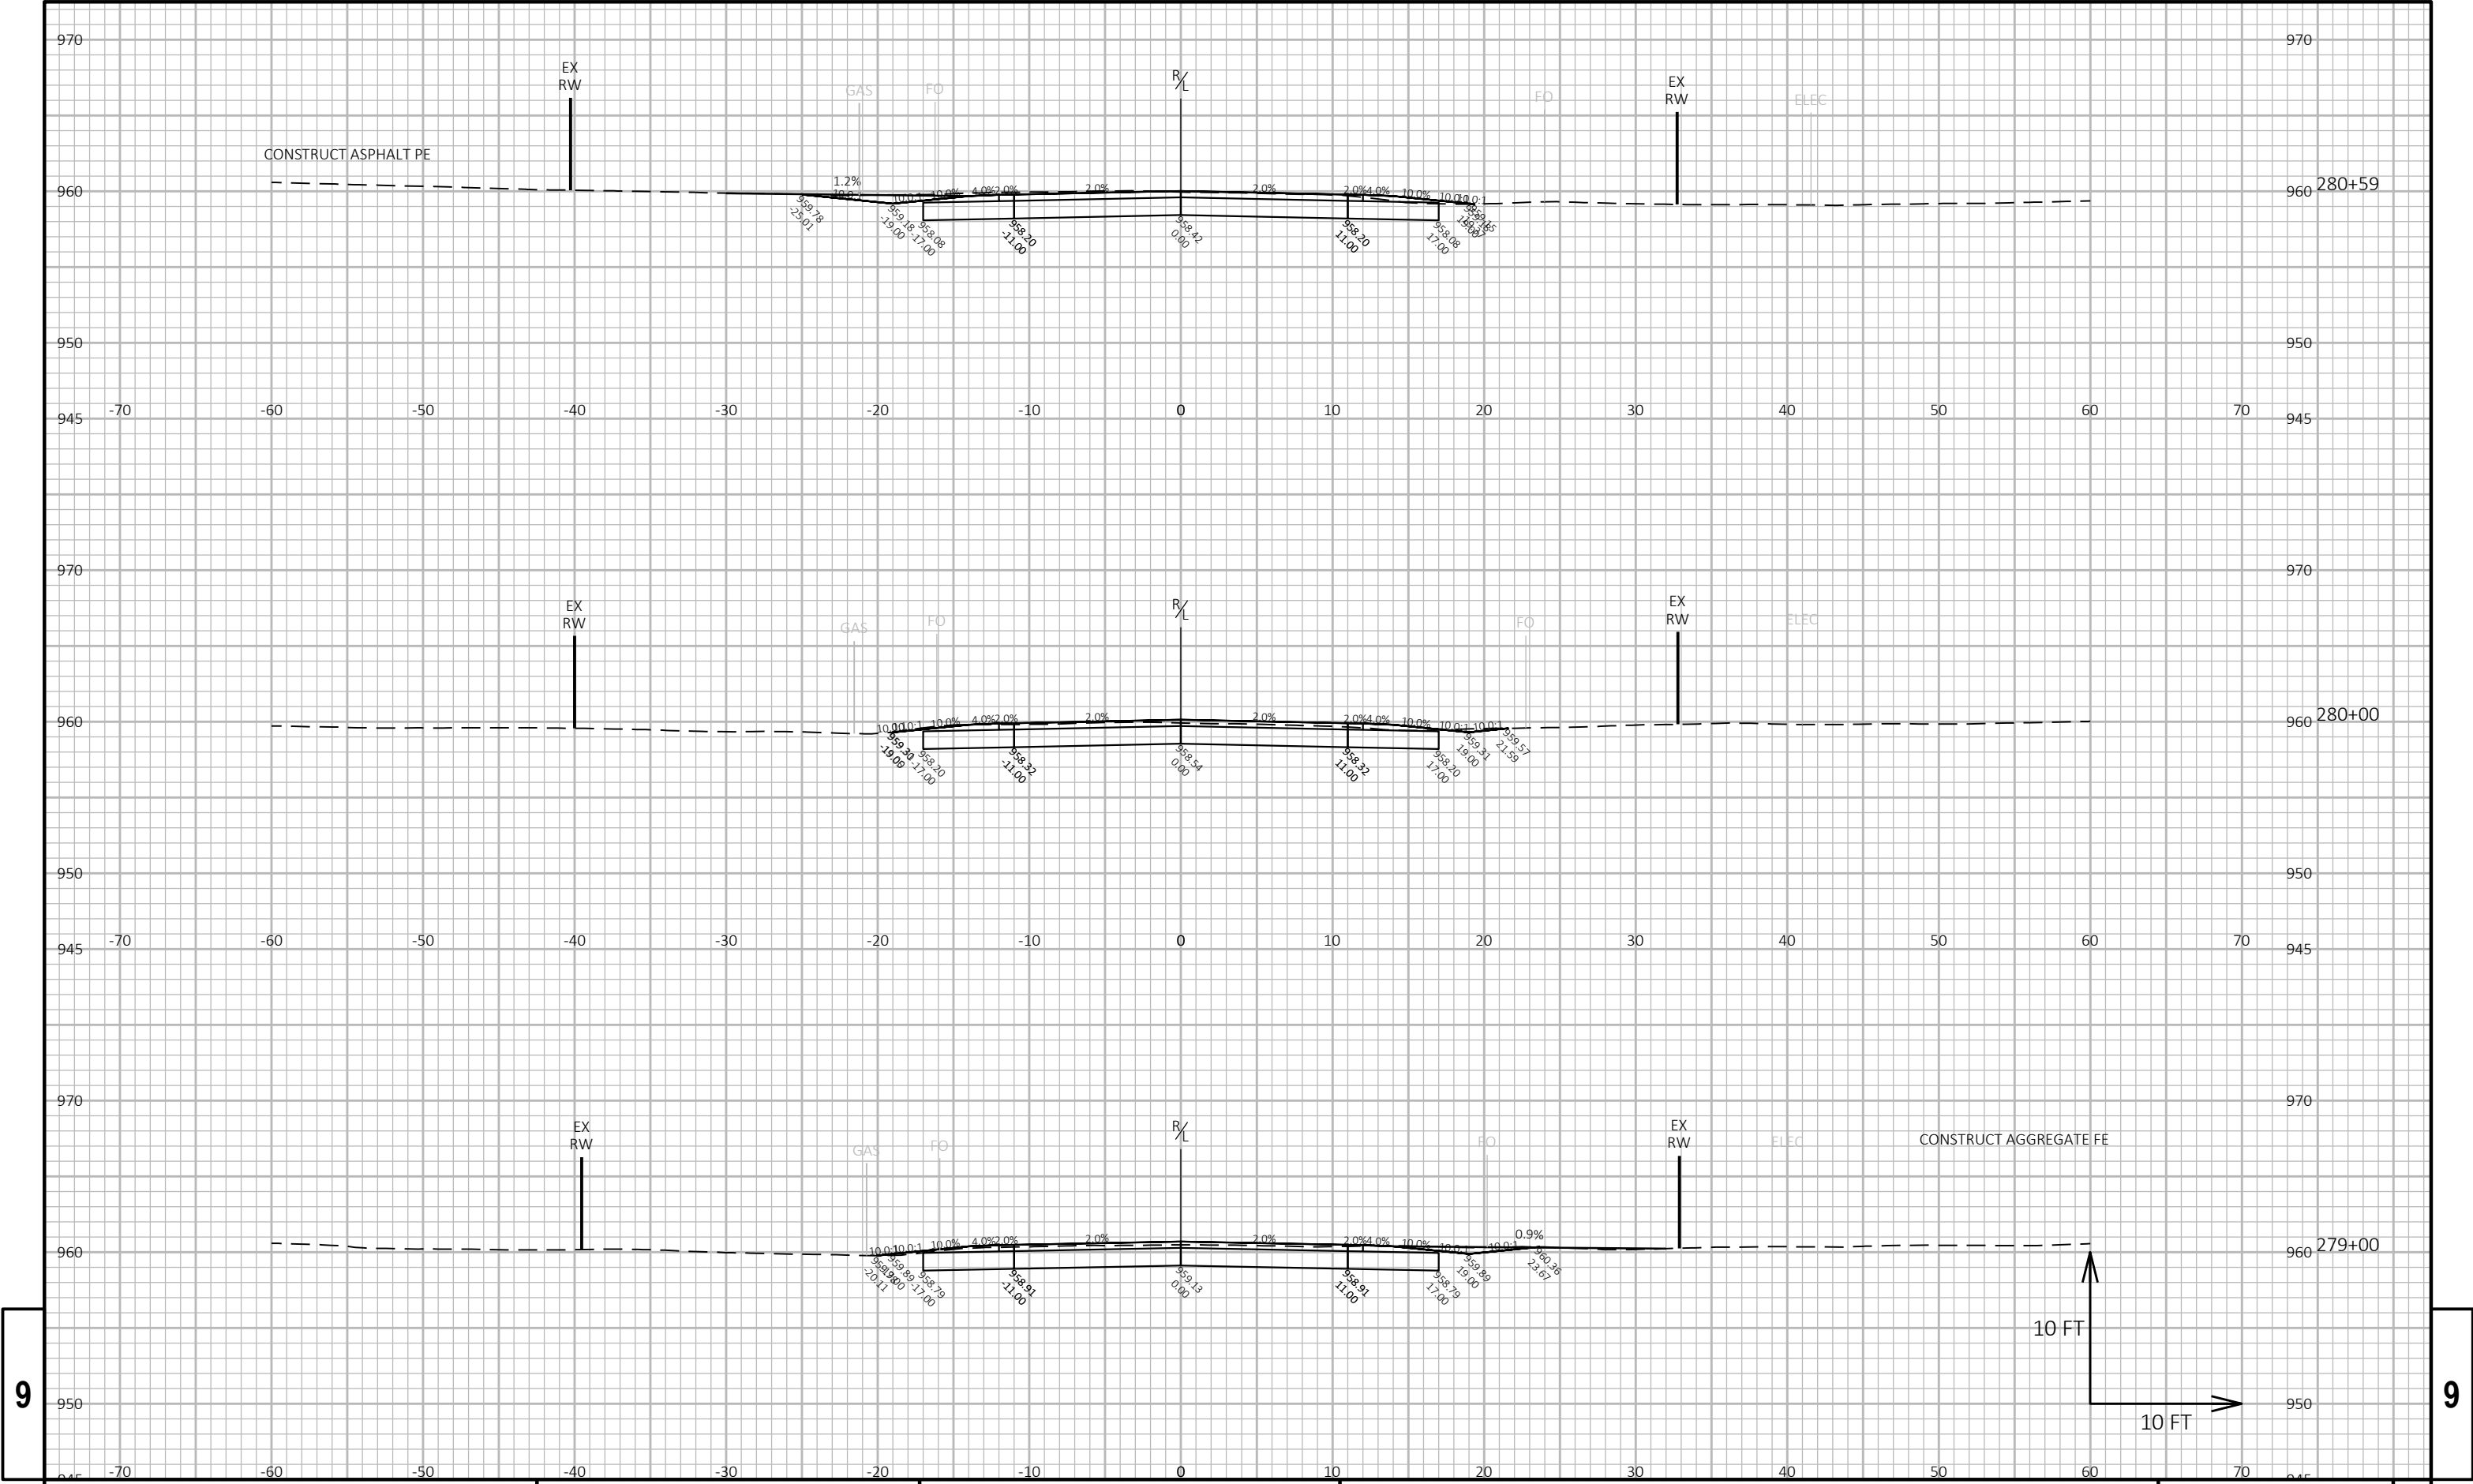

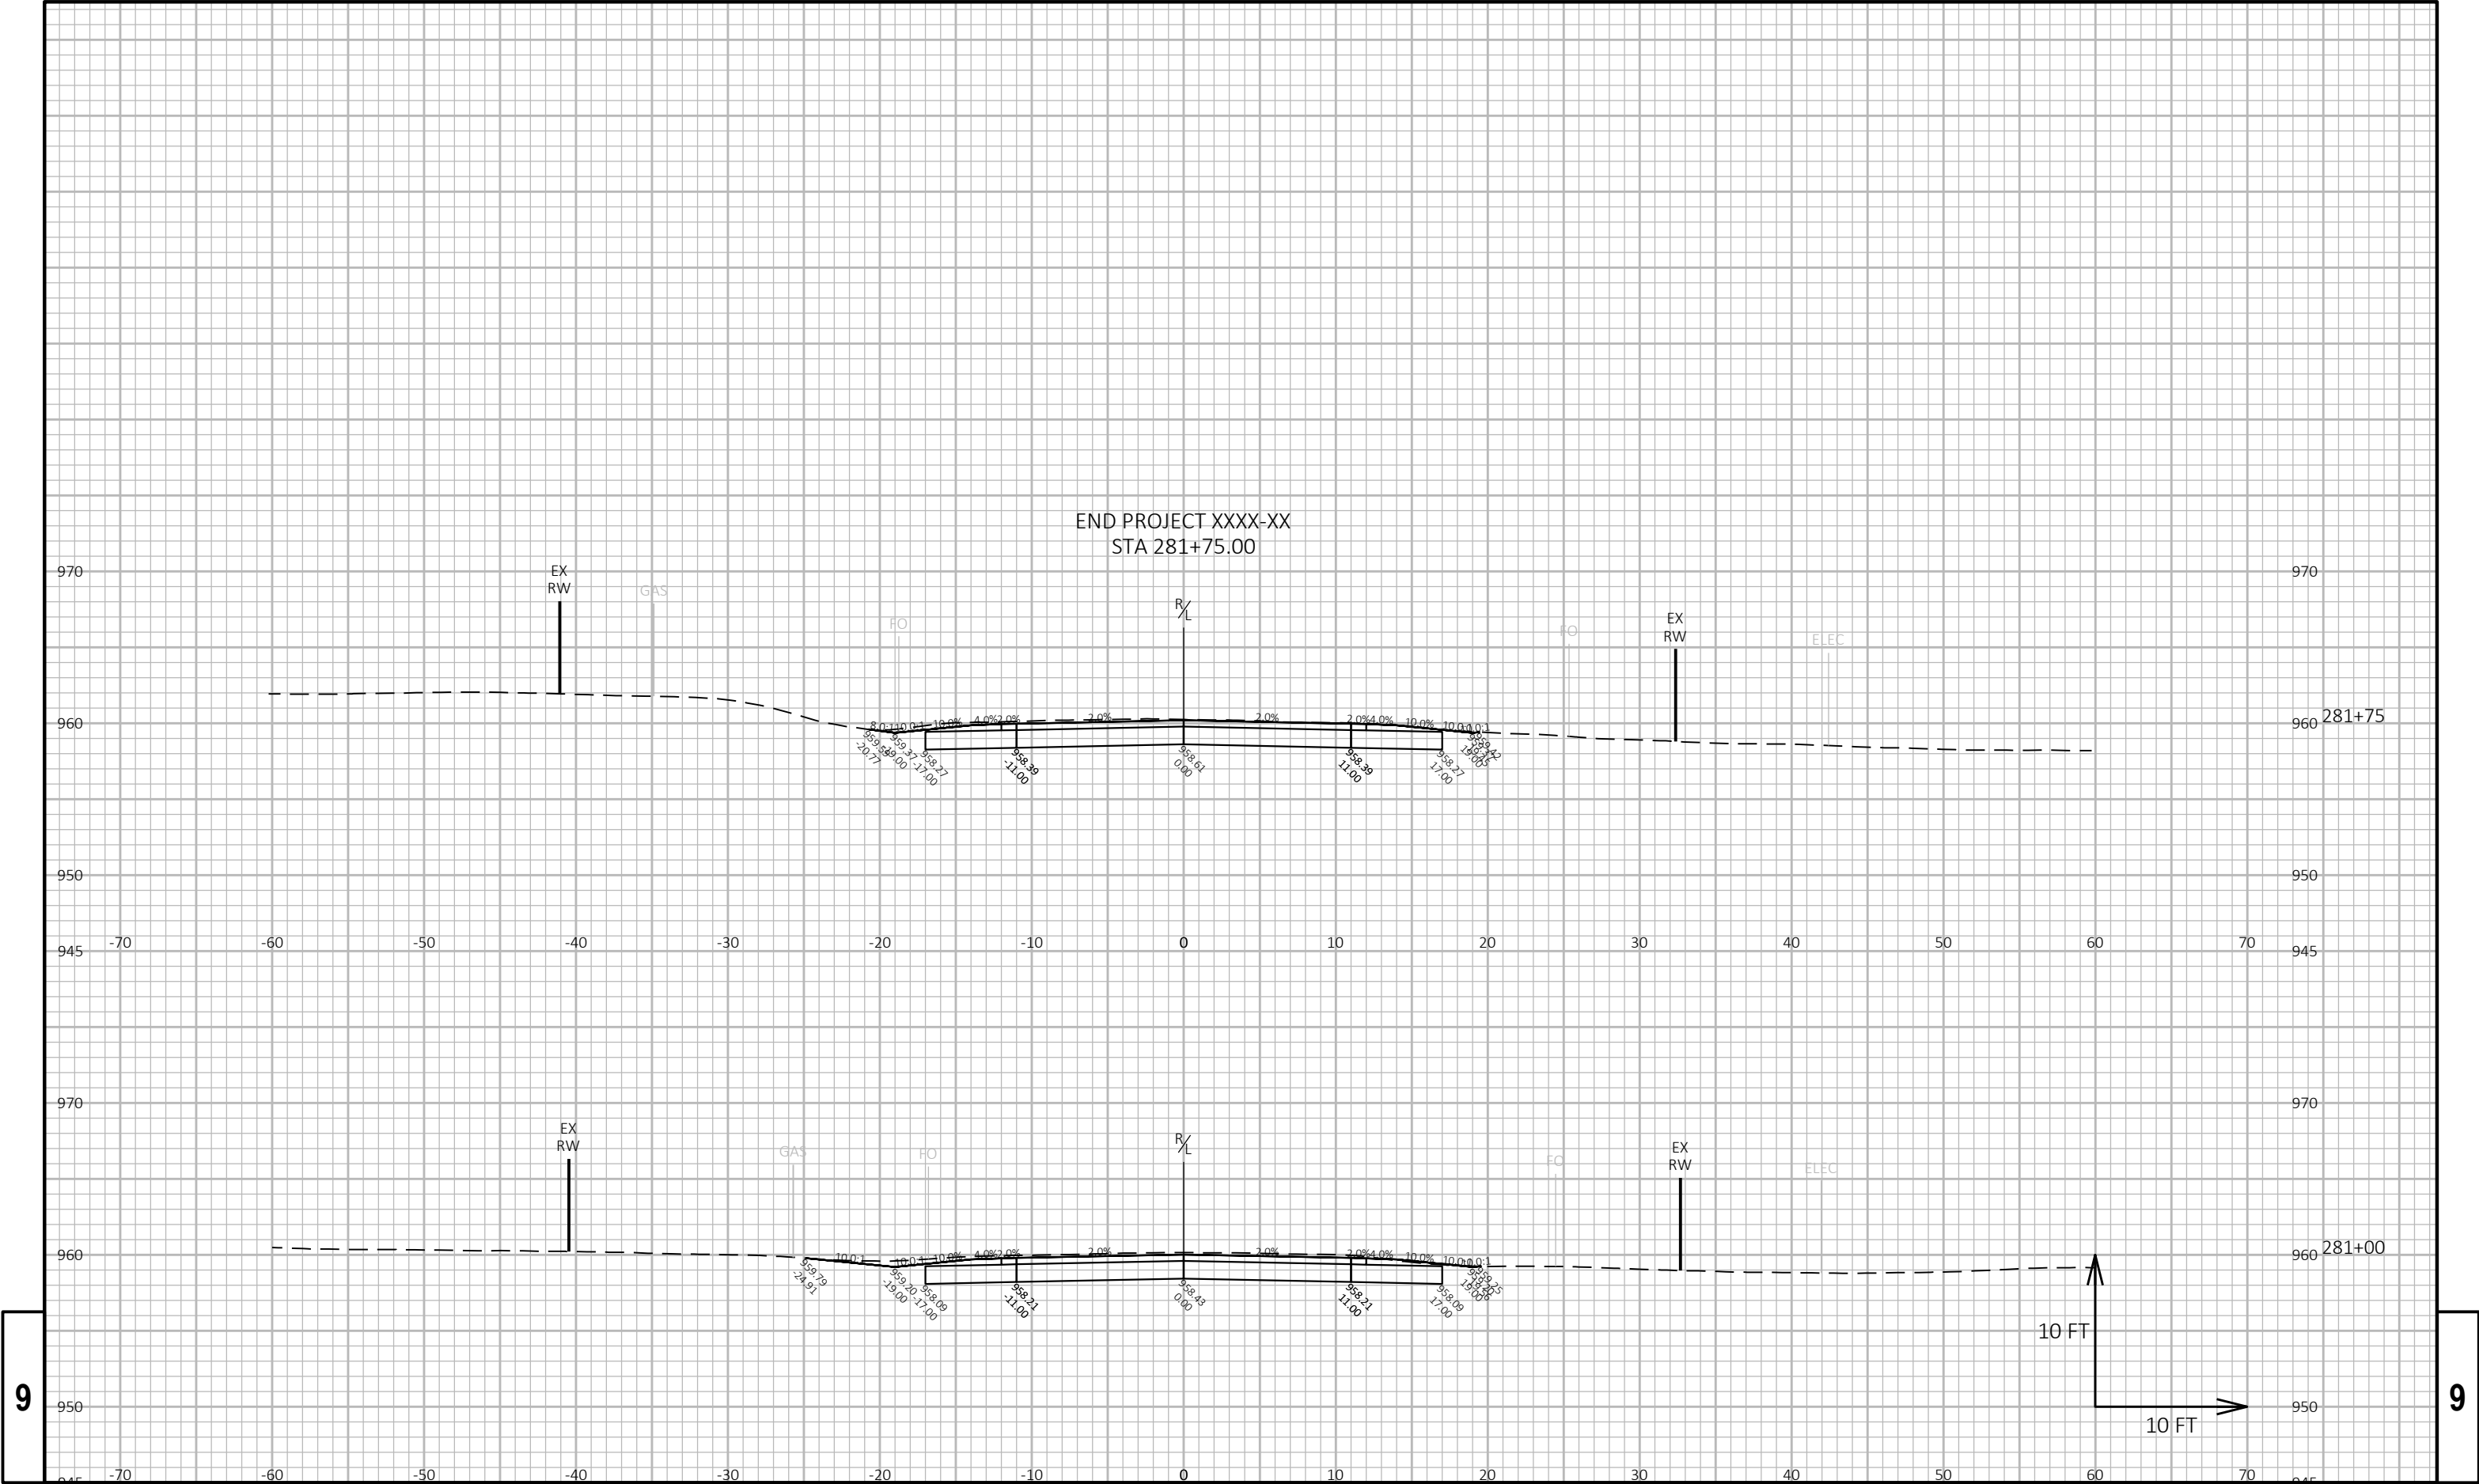

9

9