


PROJECT ID: XXXX-XX
WITH: N/A

COUNTY: MONROE

ORDER OF SHEETS

Section No.	1	Title
Section No.	2	Typical Sections and Details
Section No.	3	Estimate of Quantities
Section No.	3	Miscellaneous Quantities
Section No.	4	Right of Way Plat
Section No.	5	Plan and Profile
Section No.	6	Standard Detail Drawings
Section No.	7	Sign Plates
Section No.	8	Structure Plans
Section No.	9	Computer Earthwork Data
Section No.	9	Cross Sections

TOTAL SHEETS =

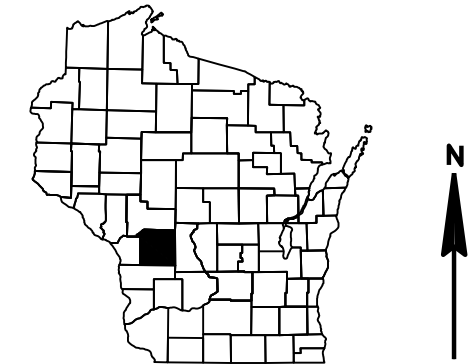

DESIGN DESIGNATION

A.A.D.T.	=
A.A.D.T.	=
D.H.V.	=
D.D.	=
T.	=
DESIGN SPEED	=
ESALS	=

CONVENTIONAL SYMBOLS

PLAN	
CORPORATE LIMITS	
PROPERTY LINE	
LOT LINE	
LIMITED HIGHWAY EASEMENT	
EXISTING RIGHT OF WAY	
PROPOSED OR NEW R/W LINE	
SLOPE INTERCEPT	
REFERENCE LINE	
EXISTING CULVERT	
PROPOSED CULVERT (Box or Pipe)	
COMBUSTIBLE FLUIDS	
MARSH AREA	
WOODED OR SHRUB AREA	

PROFILE	
GRADE LINE	
ORIGINAL GROUND	
MARSH OR ROCK PROFILE (To be noted as such)	
SPECIAL DITCH	
GRADE ELEVATION	
CULVERT (Profile View)	
UTILITIES	
ELECTRIC	
FIBER OPTIC	
GAS	
SANITARY SEWER	
STORM SEWER	
TELEPHONE	
WATER	
UTILITY PEDESTAL	
POWER POLE	
TELEPHONE POLE	



PLAN OF PROPOSED IMPROVEMENT
AGRICULTURAL ROAD IMPROVEMENT PROGRAM (ARIP)
CTH EW - STH 21
FORMICA ROAD, ESTATE ROAD AND ESSEX AVENUE
TOWNS OF LAGRANGE & BYRON
MONROE COUNTY

PROJECT NUMBER
XXXX-XX

END CONSTRUCTION
STA. 157+15.00
Y = XXXXXX.XXX
X = XXXXXX.XXX

BEGIN PROJECT XXXX-XX
STA. 100+25.00
Y = XXXXXX.XXX
X = XXXXXX.XXX

END PROJECT XXXX-XX
STA. 281+75.00
Y = XXXXXX.XXX
X = XXXXXX.XXX

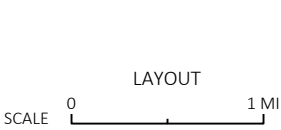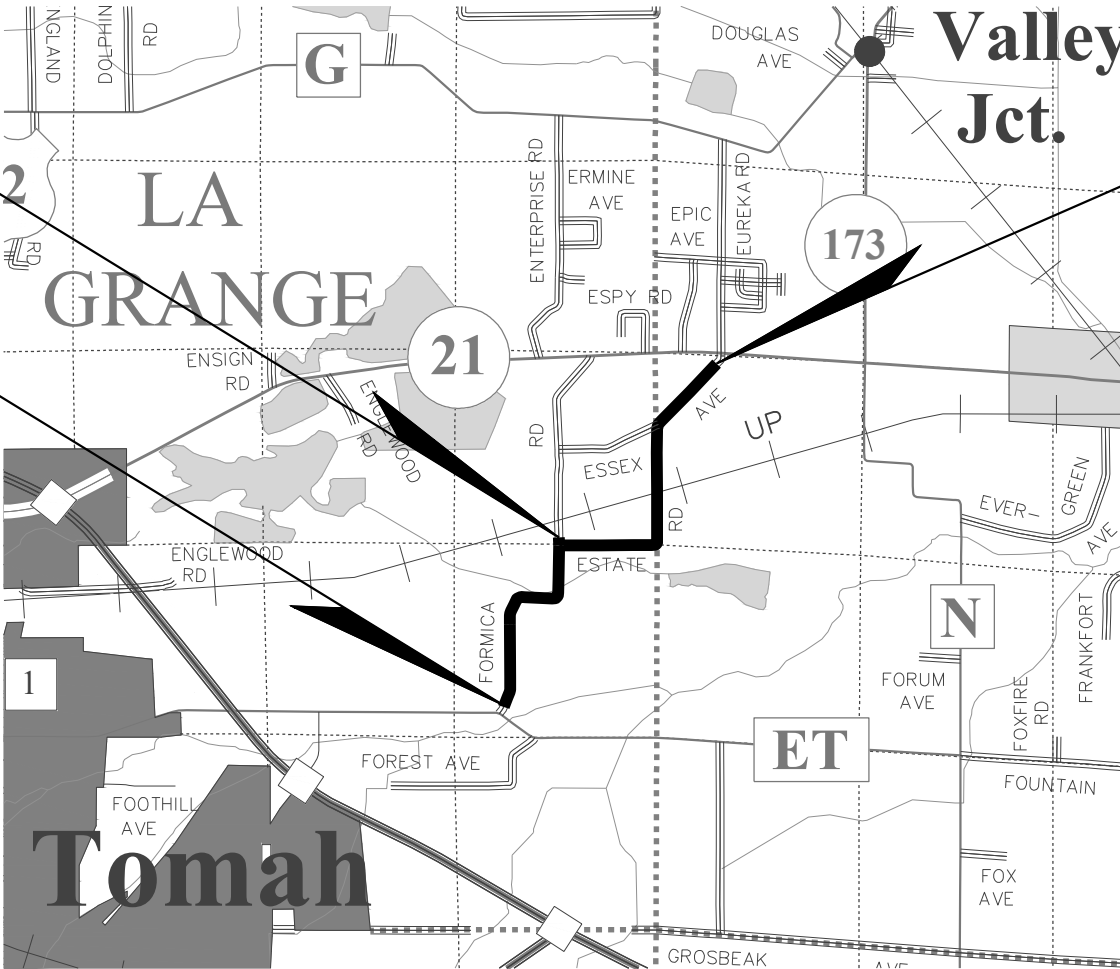

TOTAL NET LENGTH OF CENTERLINE =

HORIZONTAL POSITIONS SHOWN ON THIS PLAN ARE WISCONSIN COORDINATE REFERENCE SYSTEM (WISCRS), MONROE COUNTY, NAD83 (2011), IN U.S. SURVEY FEET. POSITIONS SHOWN ARE GRID COORDINATES, GRID BEARINGS, AND GRID DISTANCES. GRID DISTANCES ARE THE SAME AS GROUND DISTANCES.


ELEVATIONS ARE REFERENCED TO NAVD 88 (2012). GPS DERIVED ELEVATIONS ARE BASED ON GEOID 18.

ACCEPTED FOR
MONROE COUNTY


Date _____
(Signature and Title of Official)

ORIGINAL PLANS PREPARED BY
Mead & Hunt



DATE: _____
(Professional Engineer Signature)

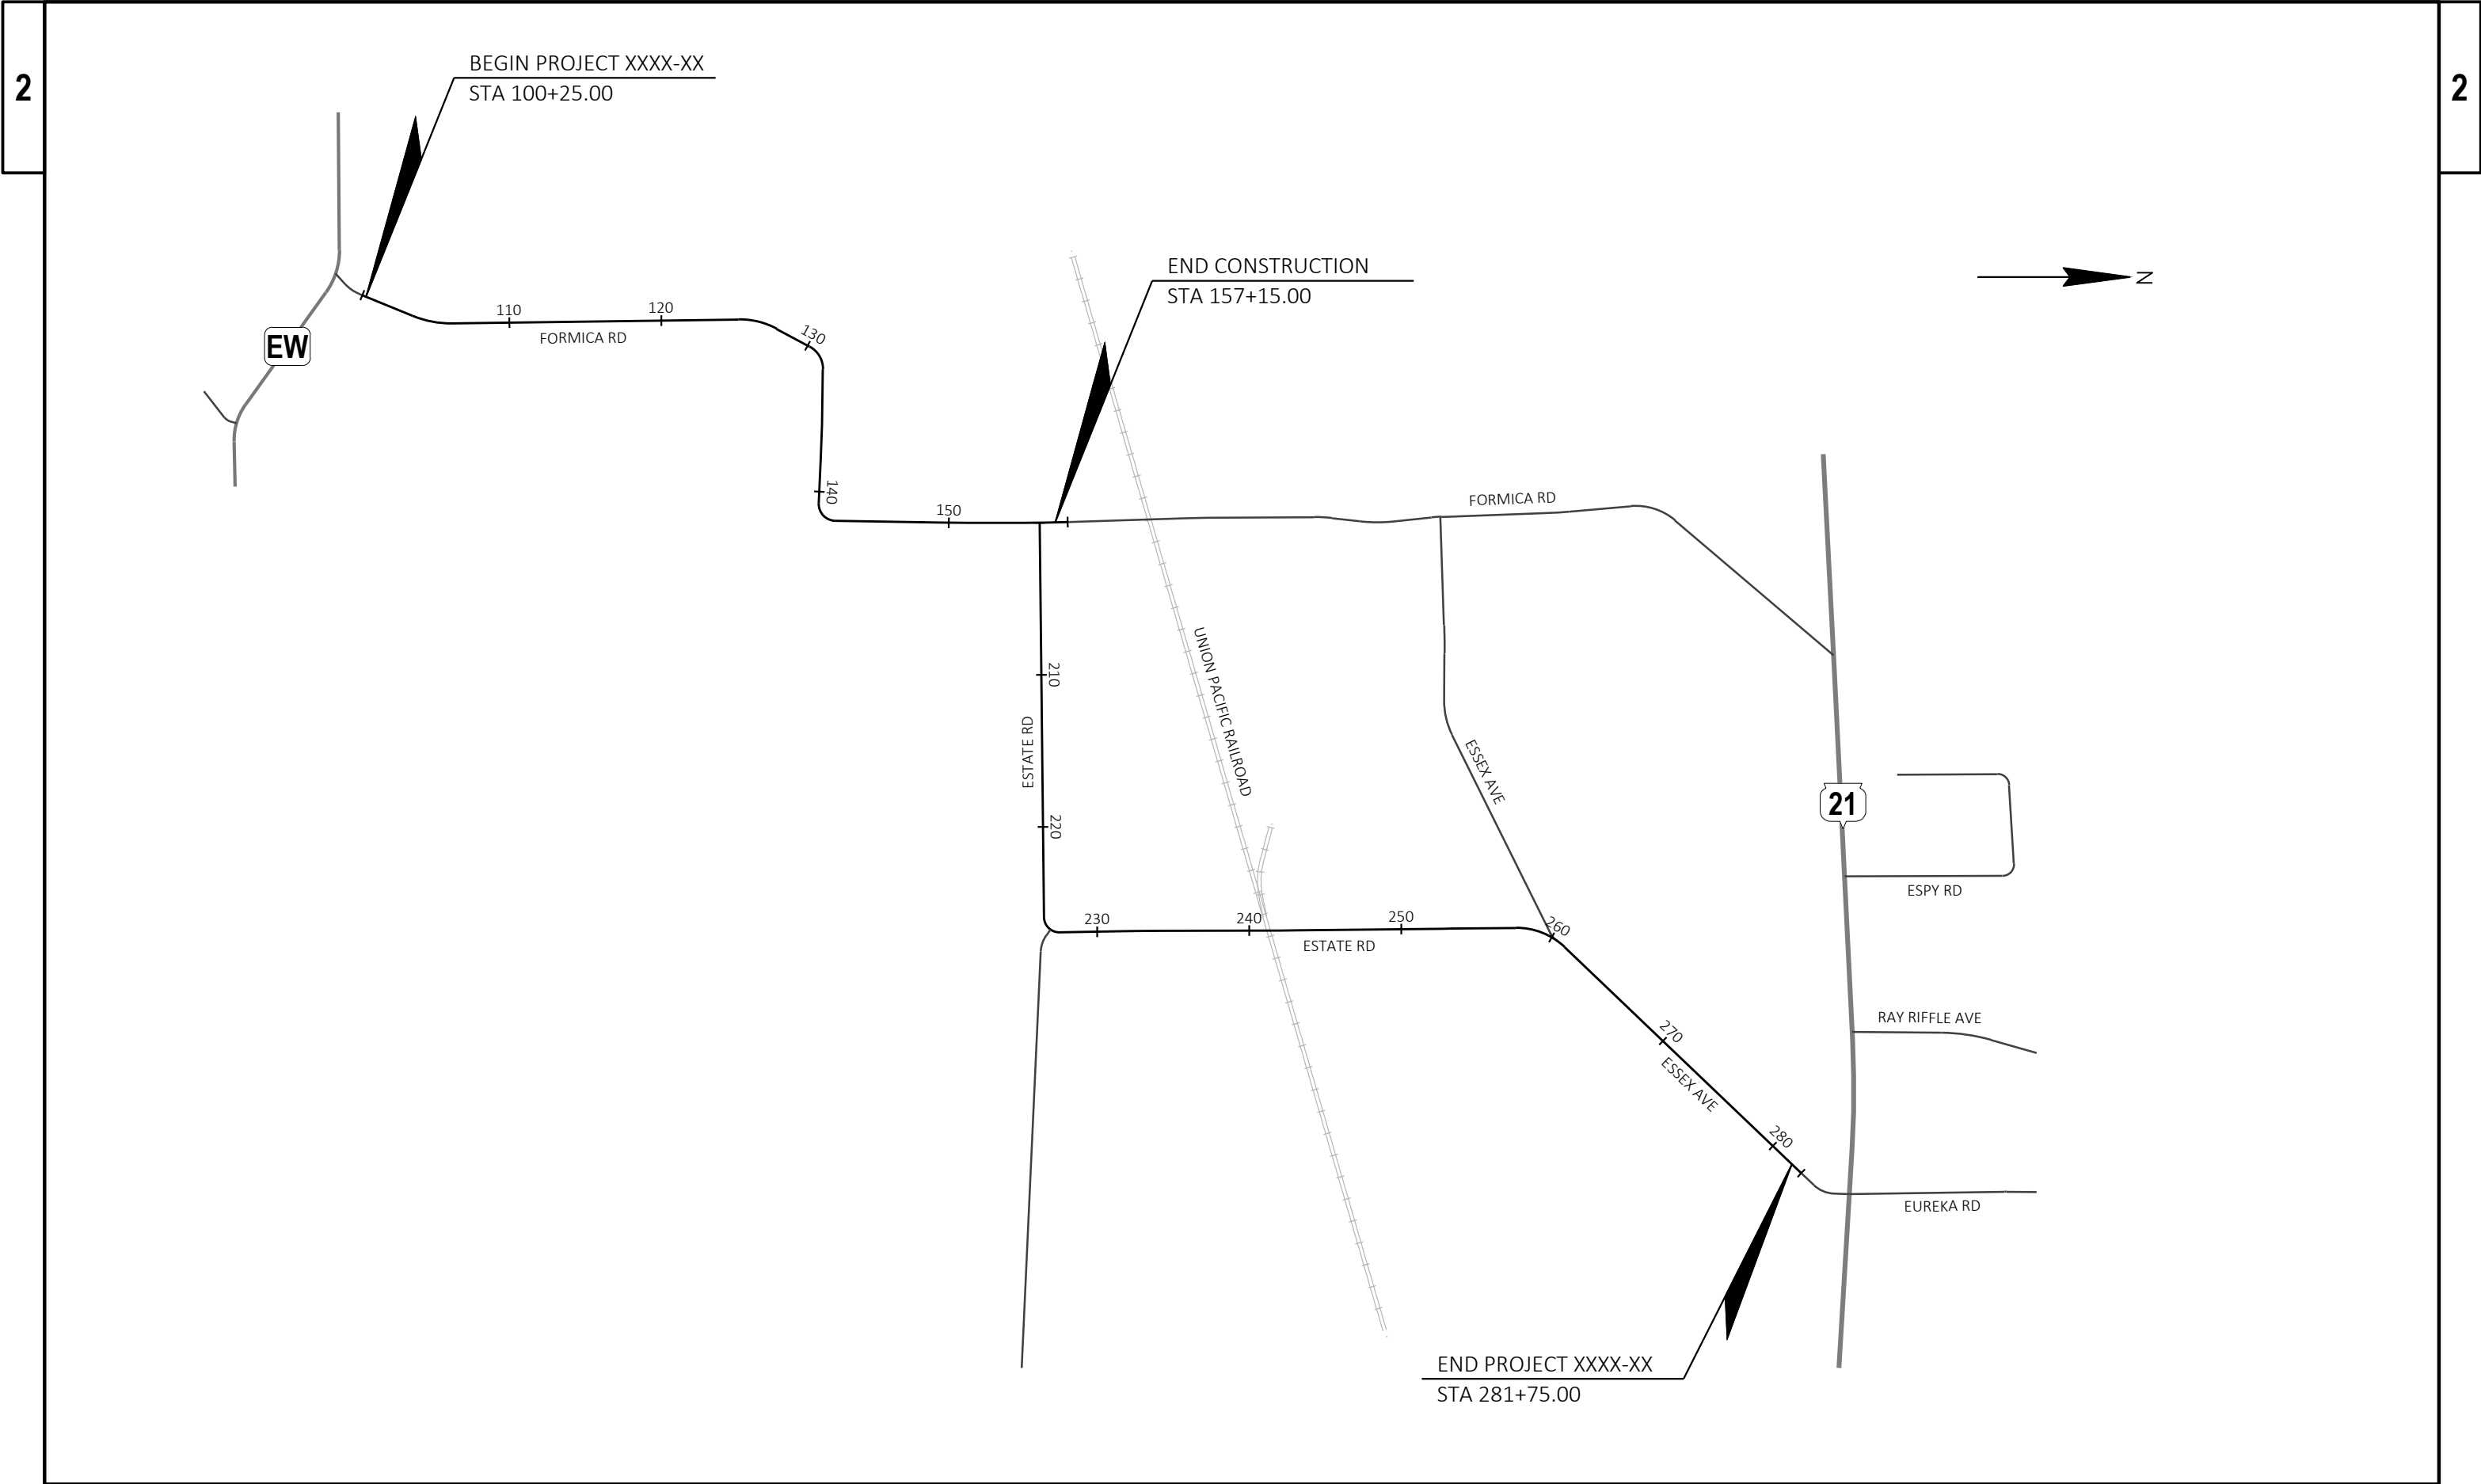


PROJECT NO: XXXX	HWY: LAGRANGE BYRON ARIP	COUNTY: MONROE	PROJECT OVERVIEW	SHEET	E
------------------	--------------------------	----------------	------------------	-------	---

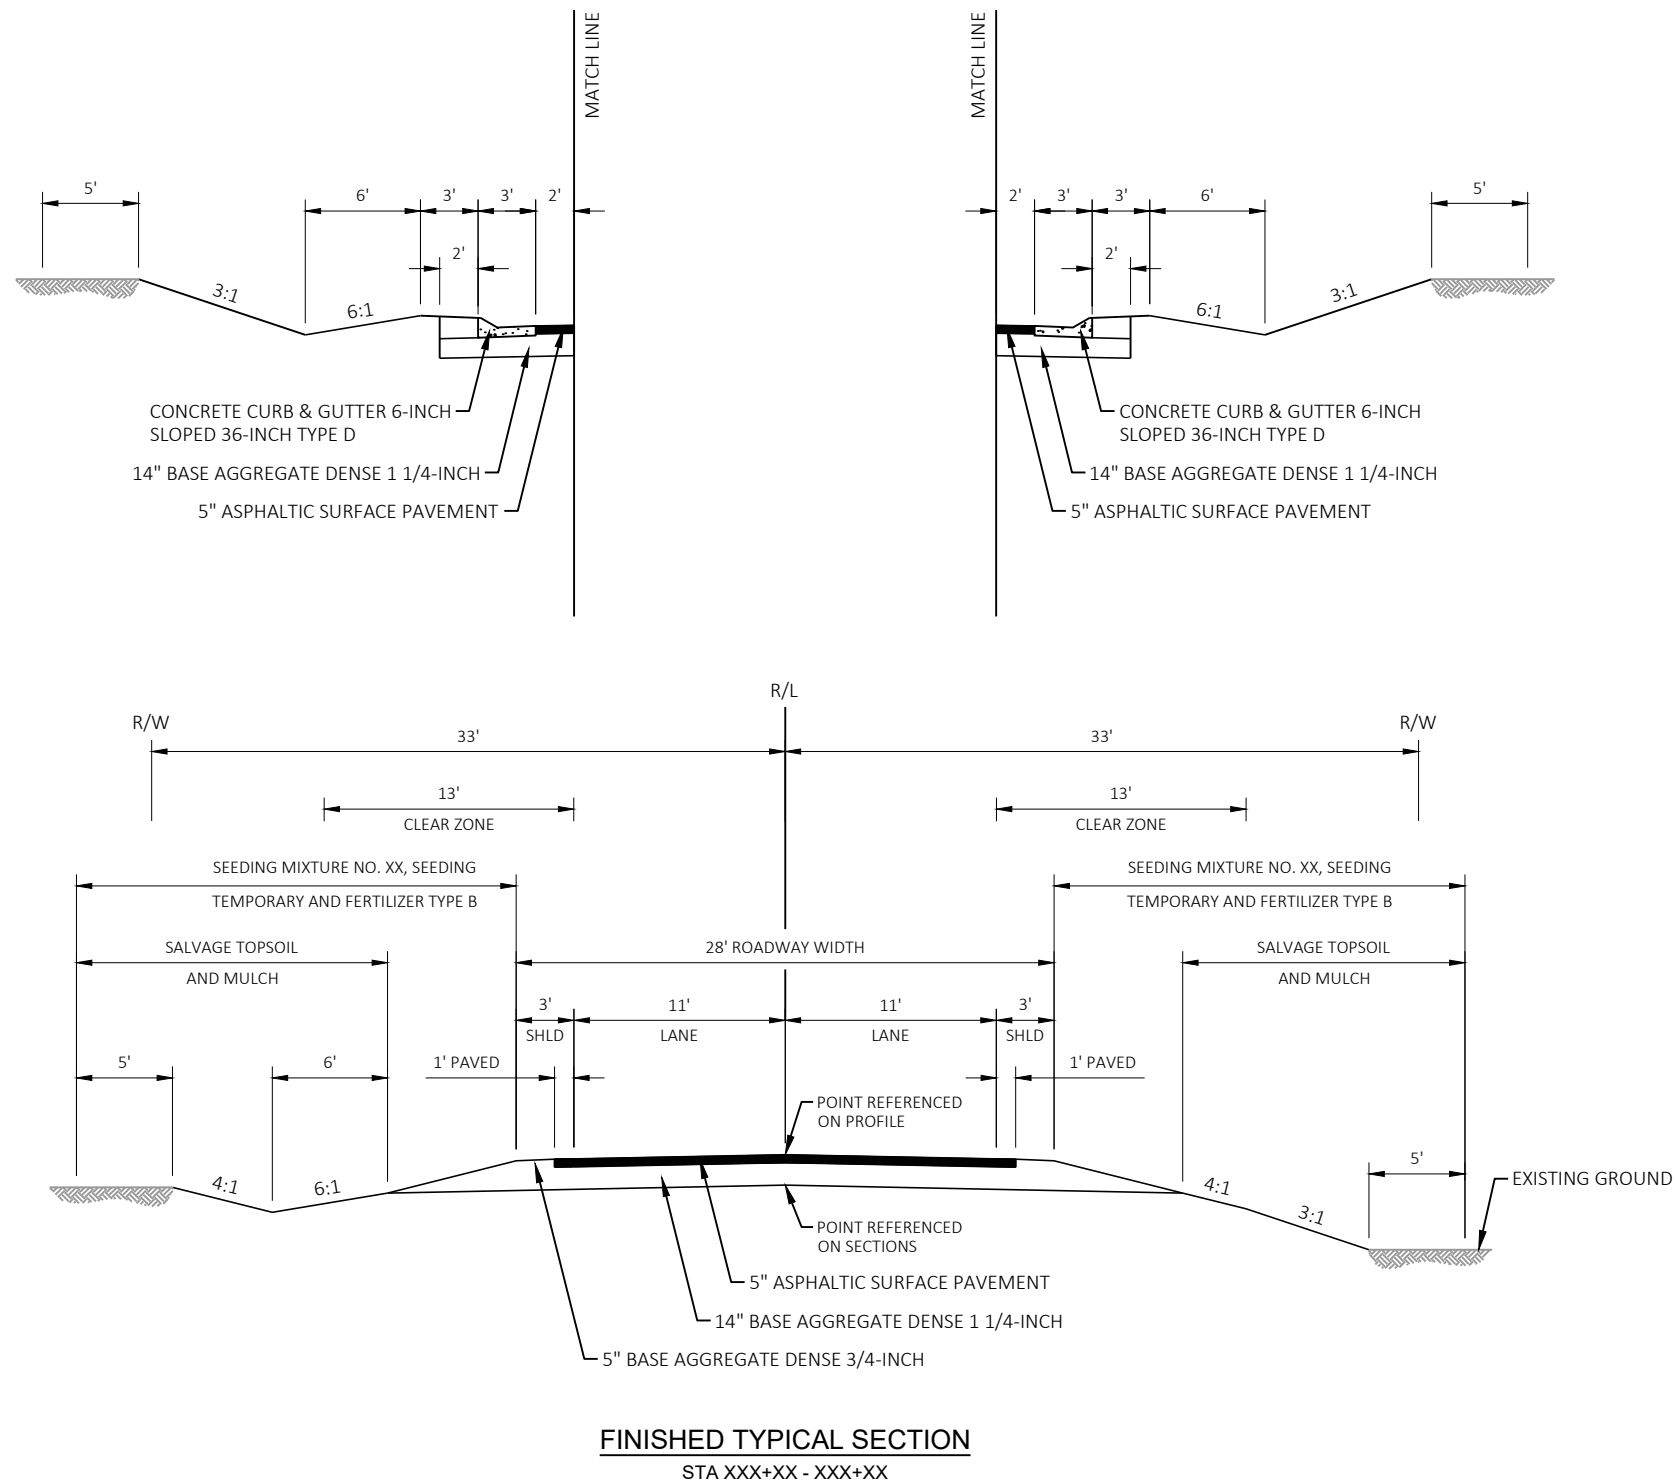




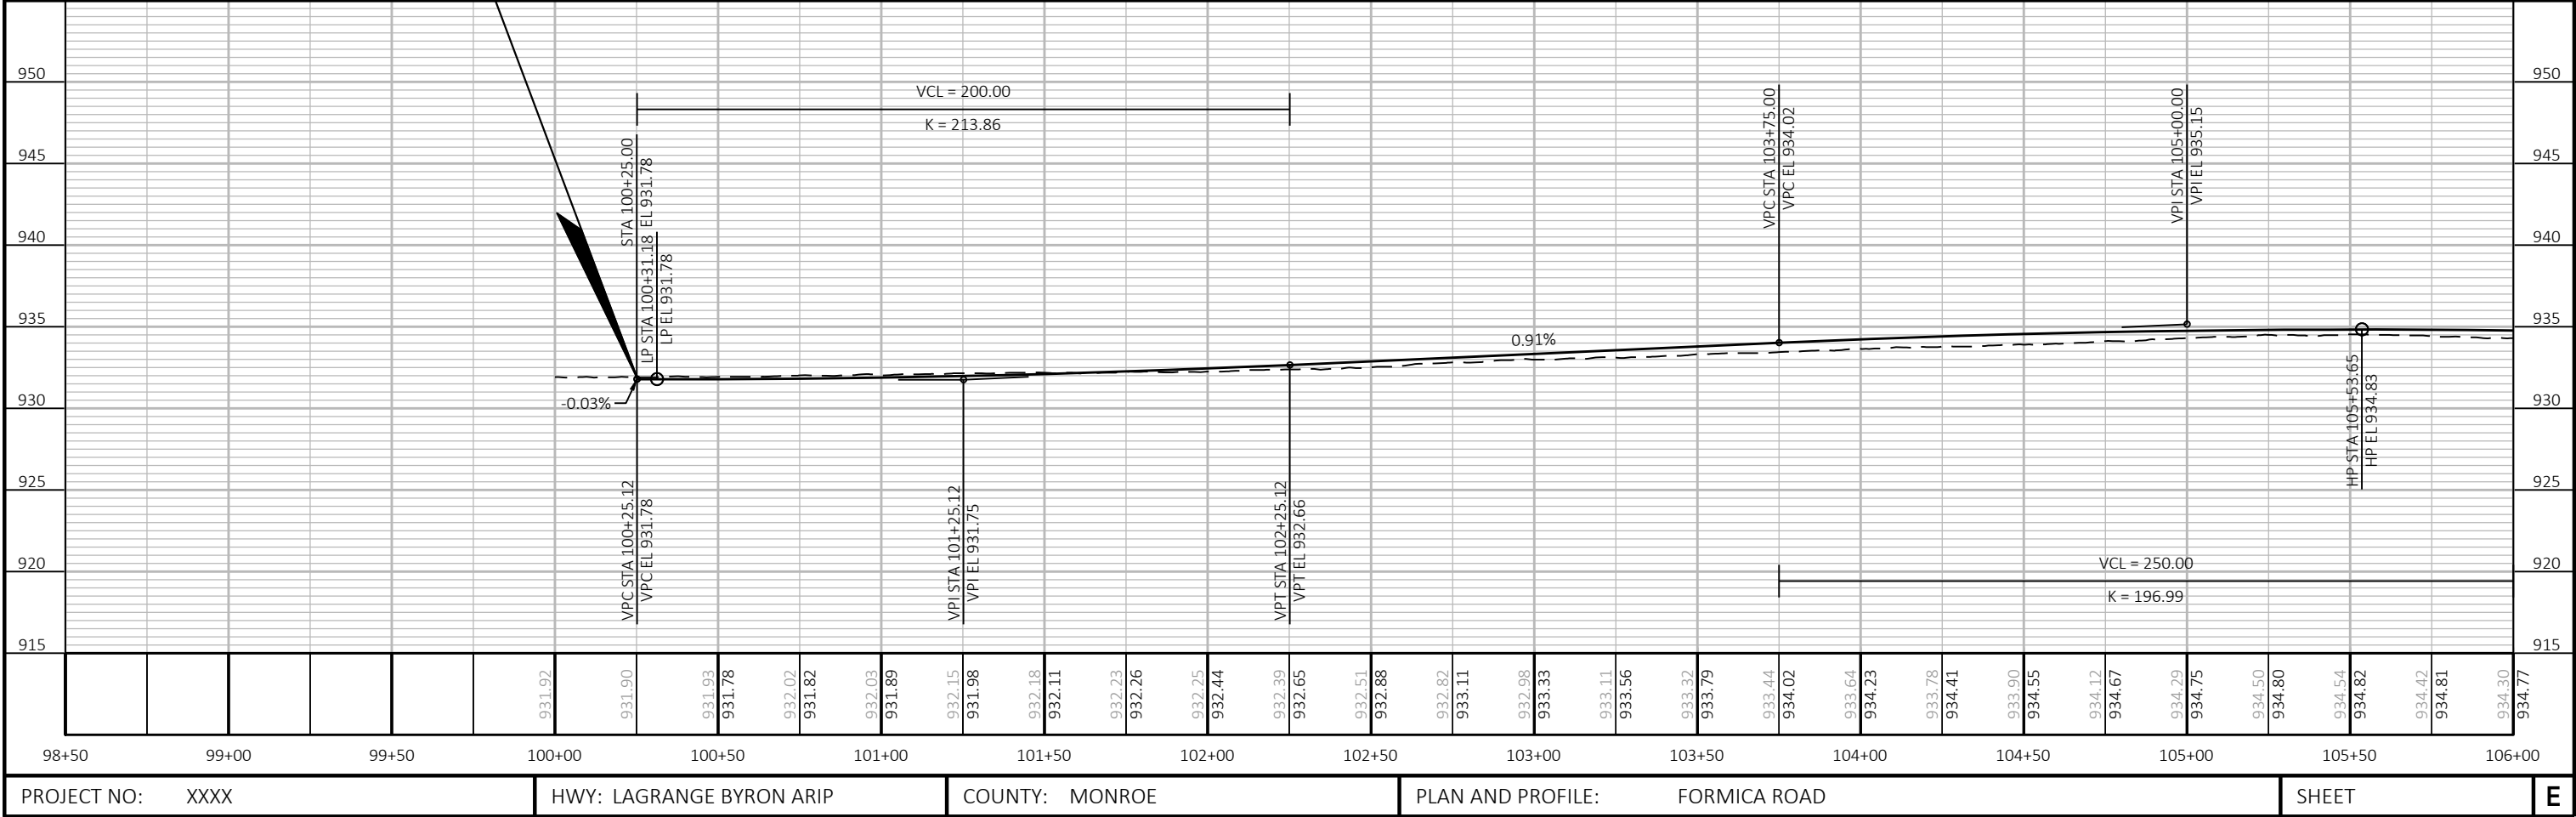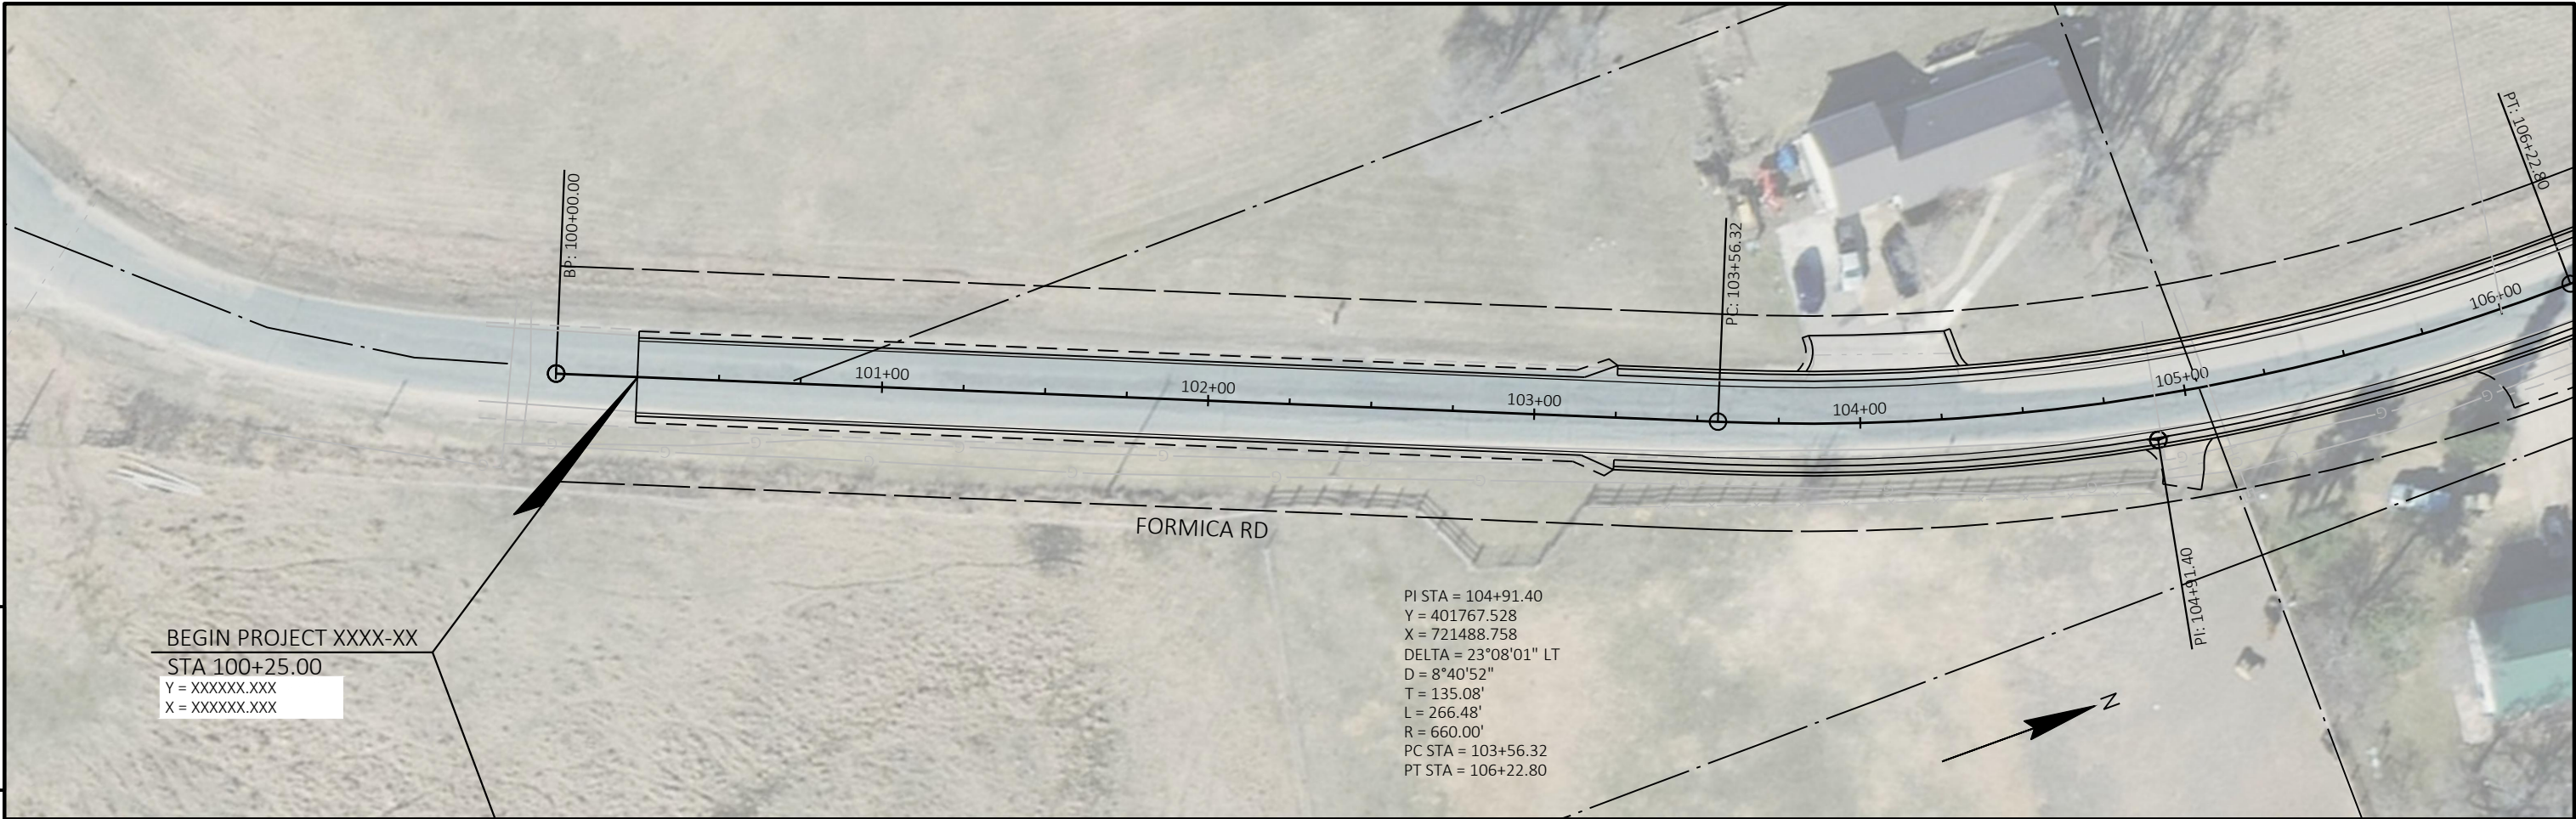



5

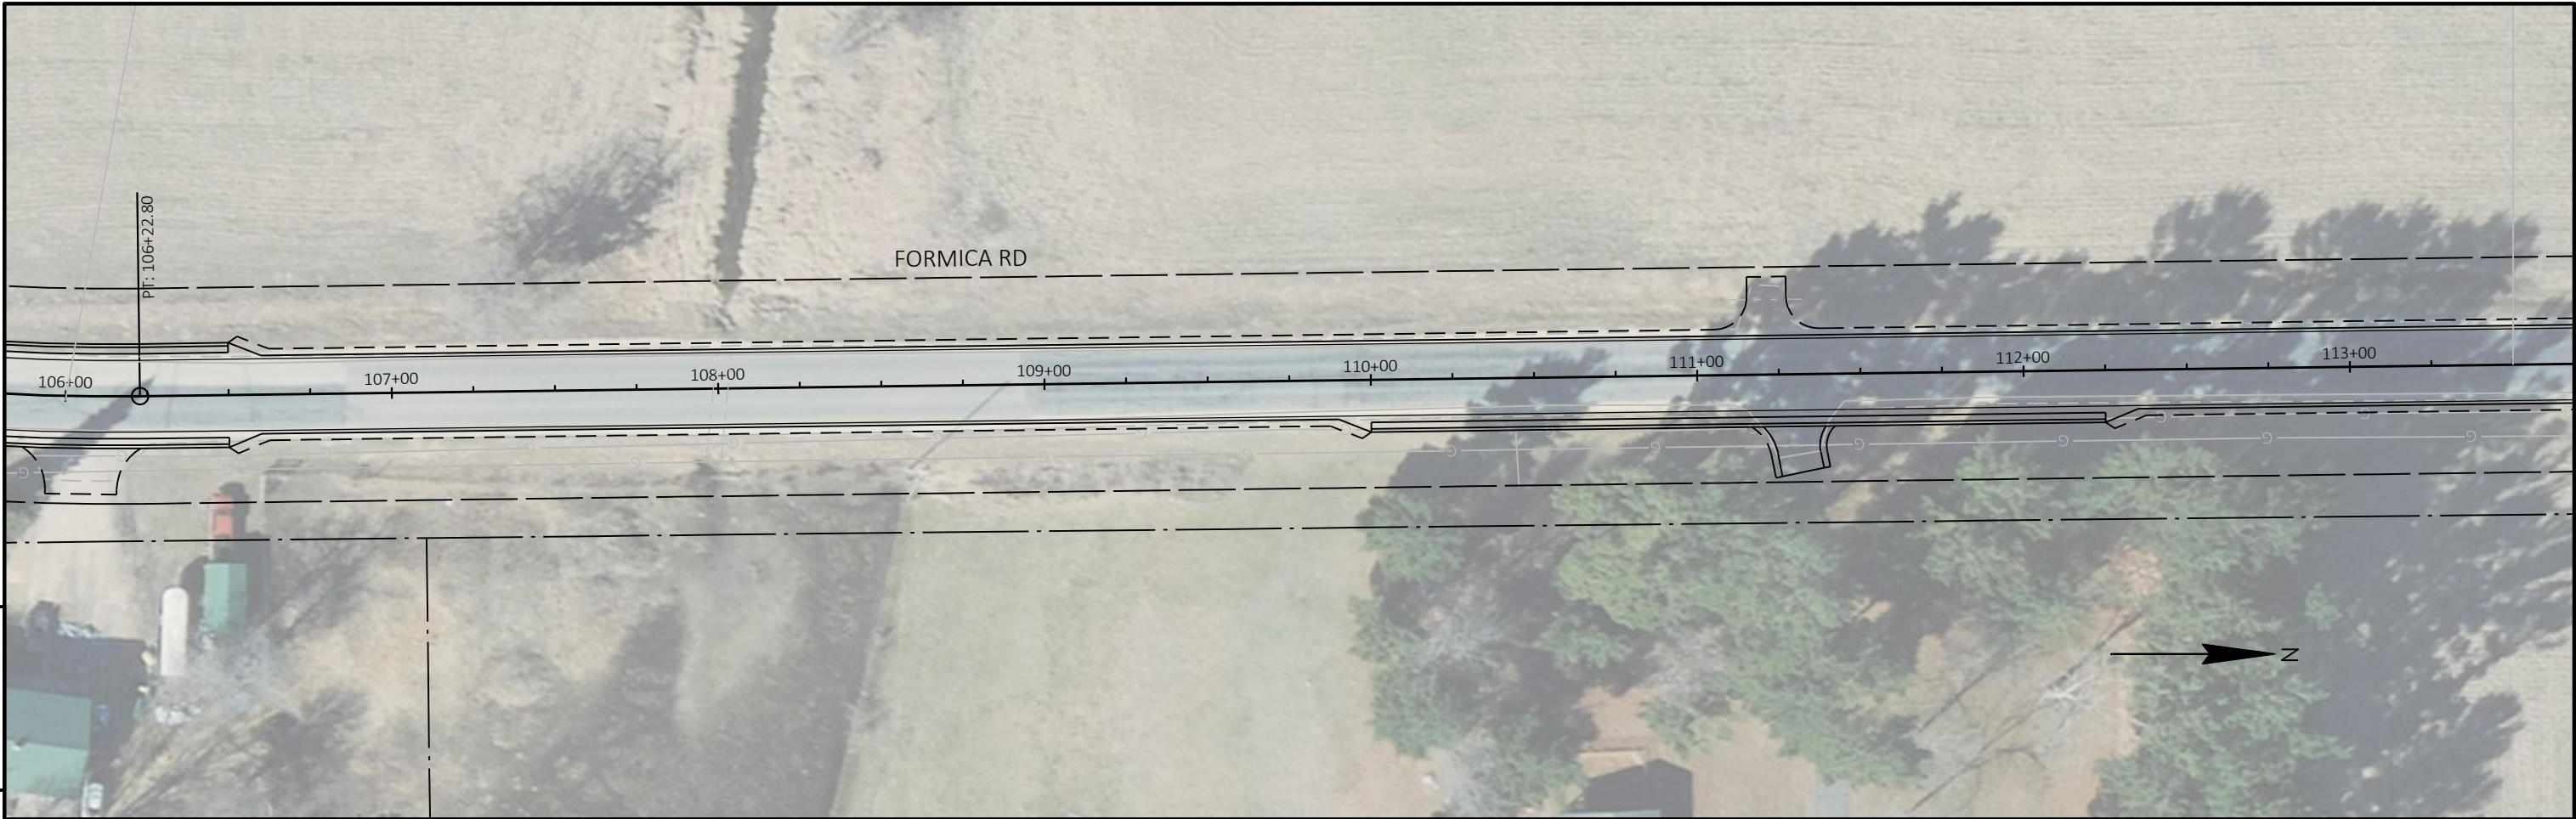



5

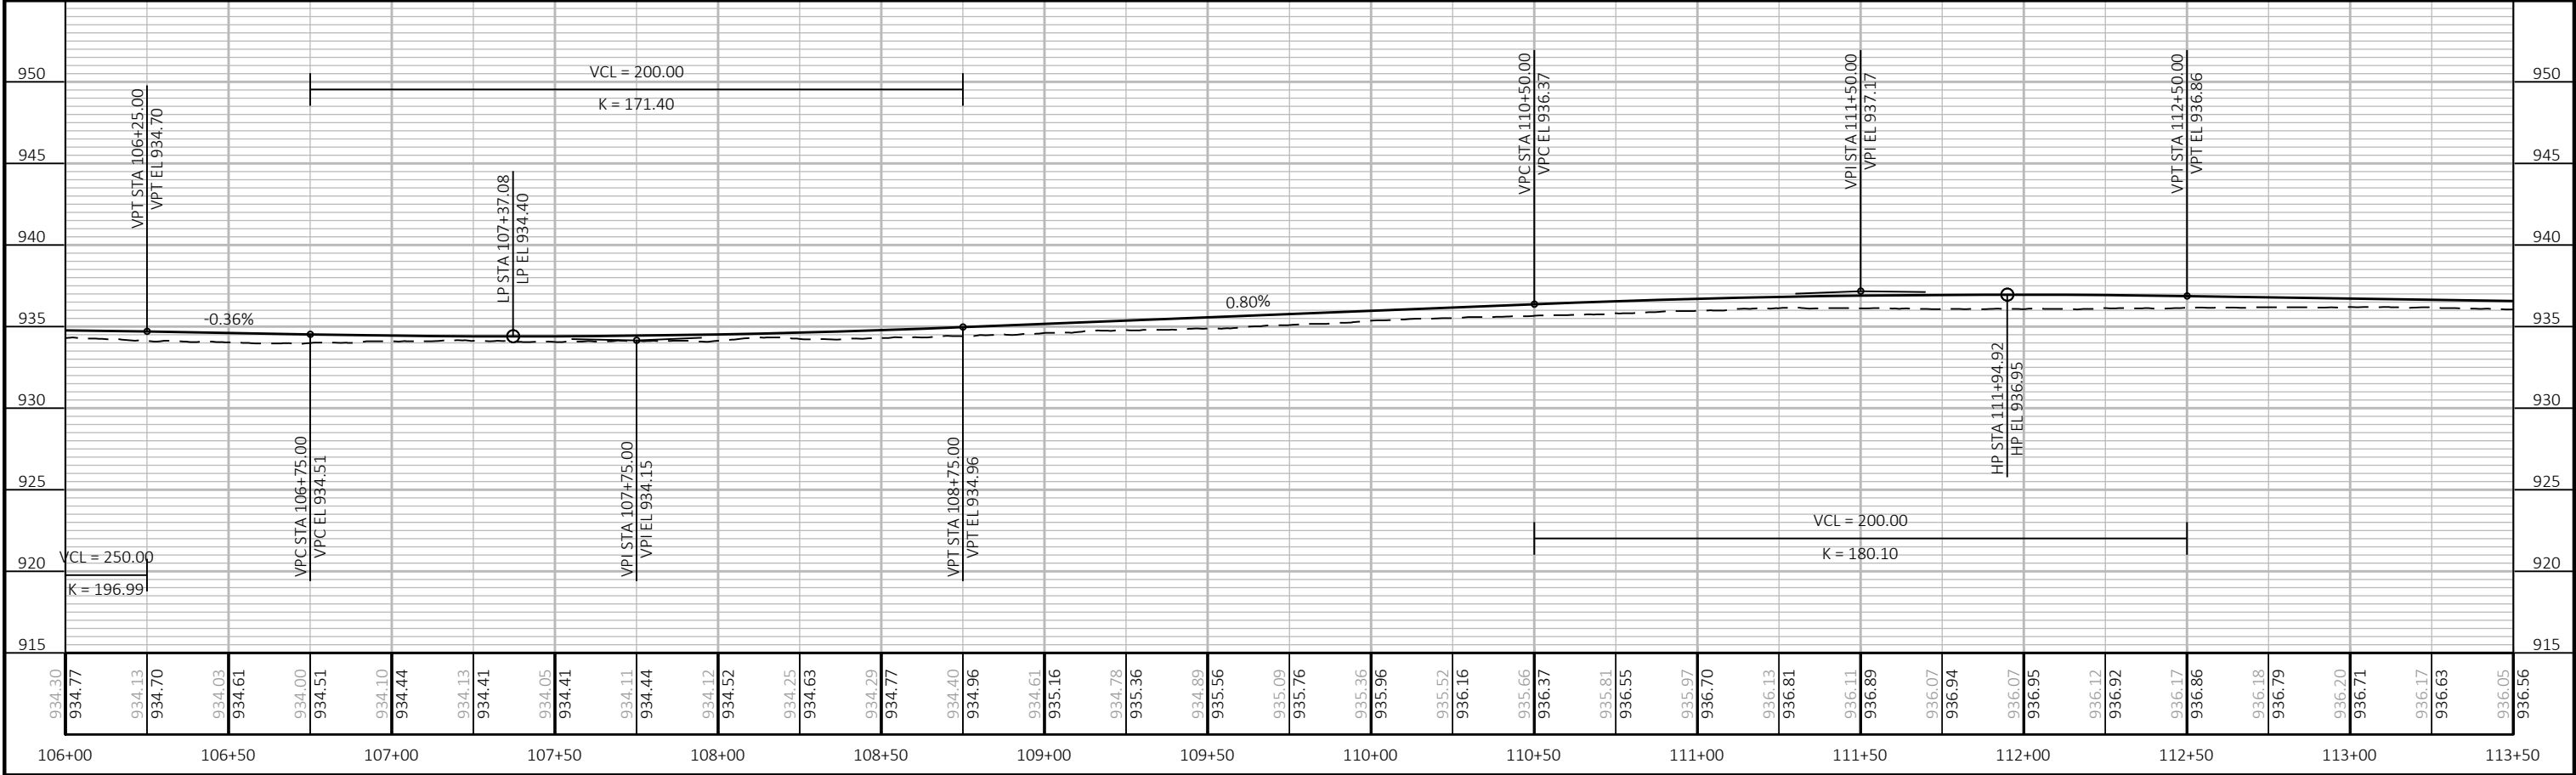

PROJECT NO: XXXX			HWY: LAGRANGE BYRON ARIP			COUNTY: MONROE			PLAN AND PROFILE: FORMICA ROAD			SHEET			E
------------------	--	--	--------------------------	--	--	----------------	--	--	--------------------------------	--	--	-------	--	--	---

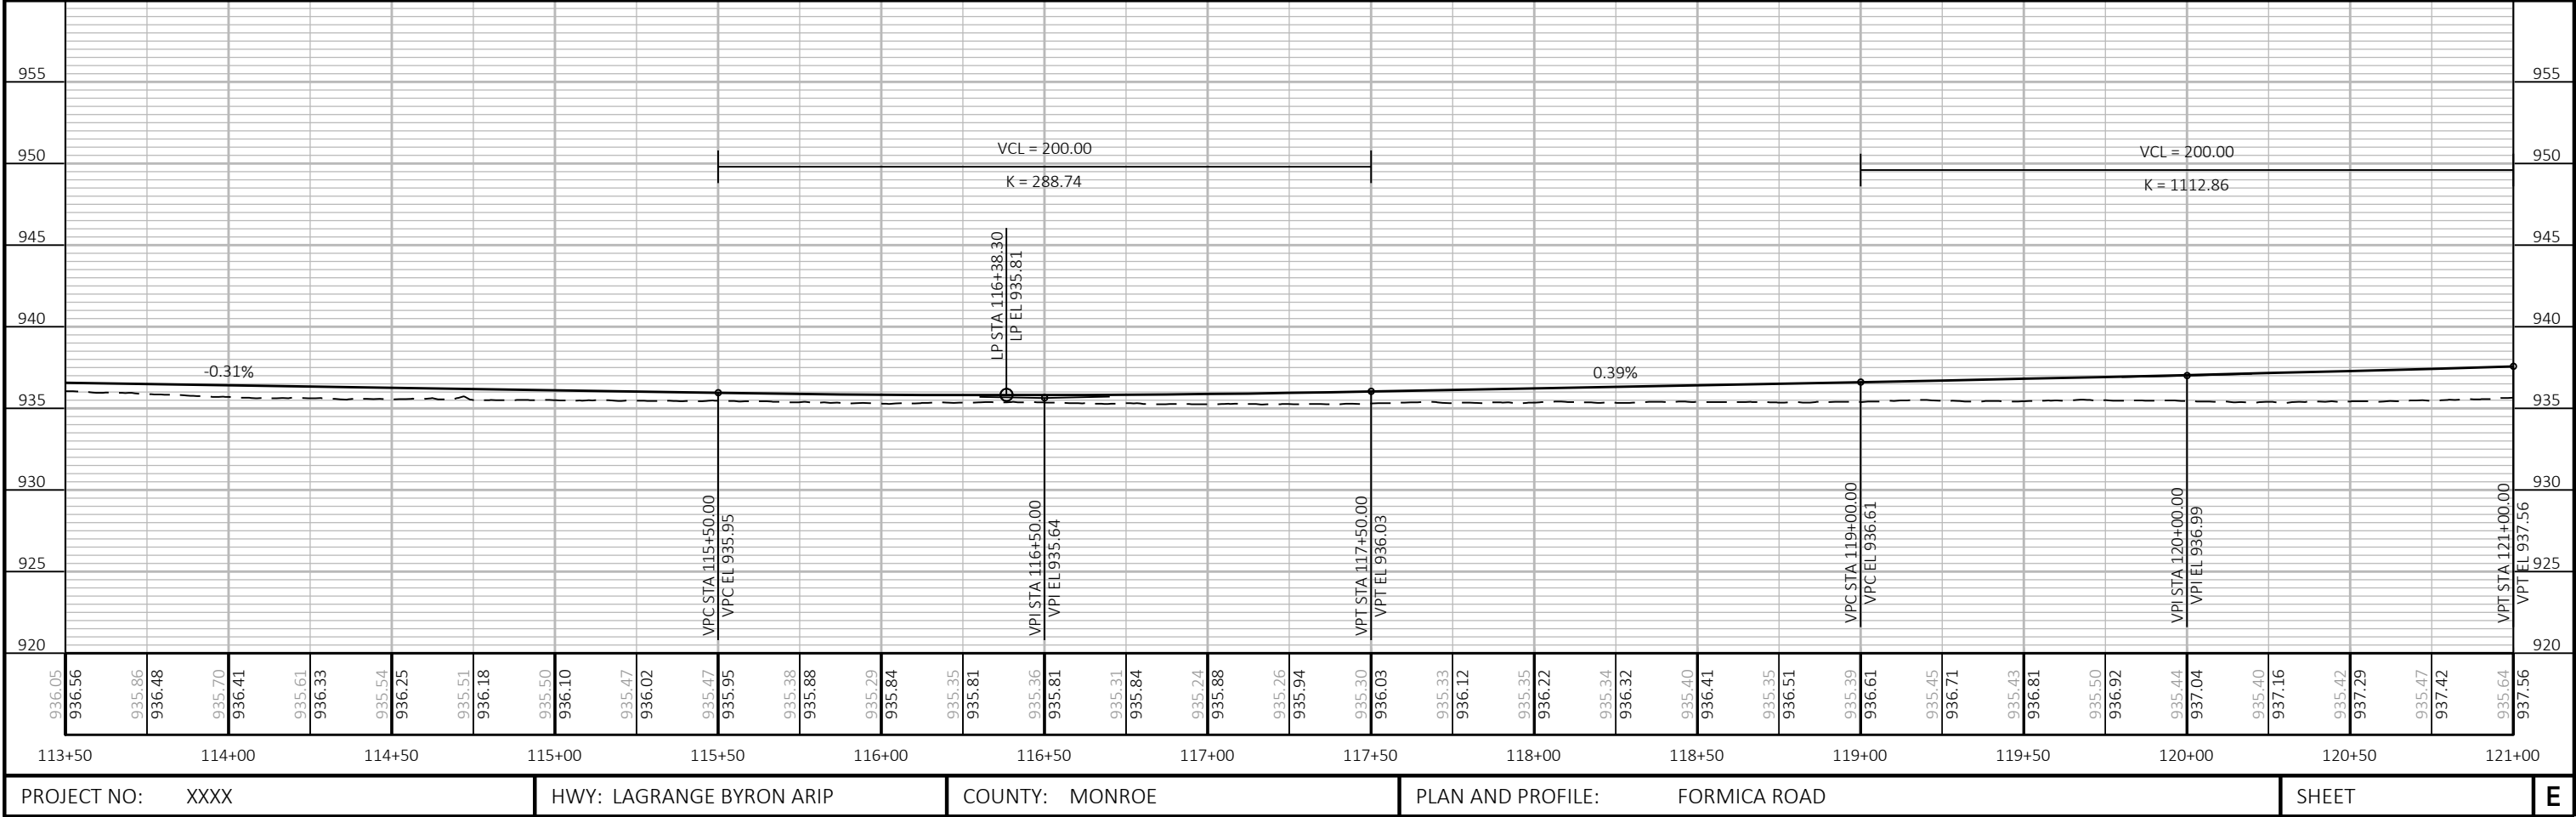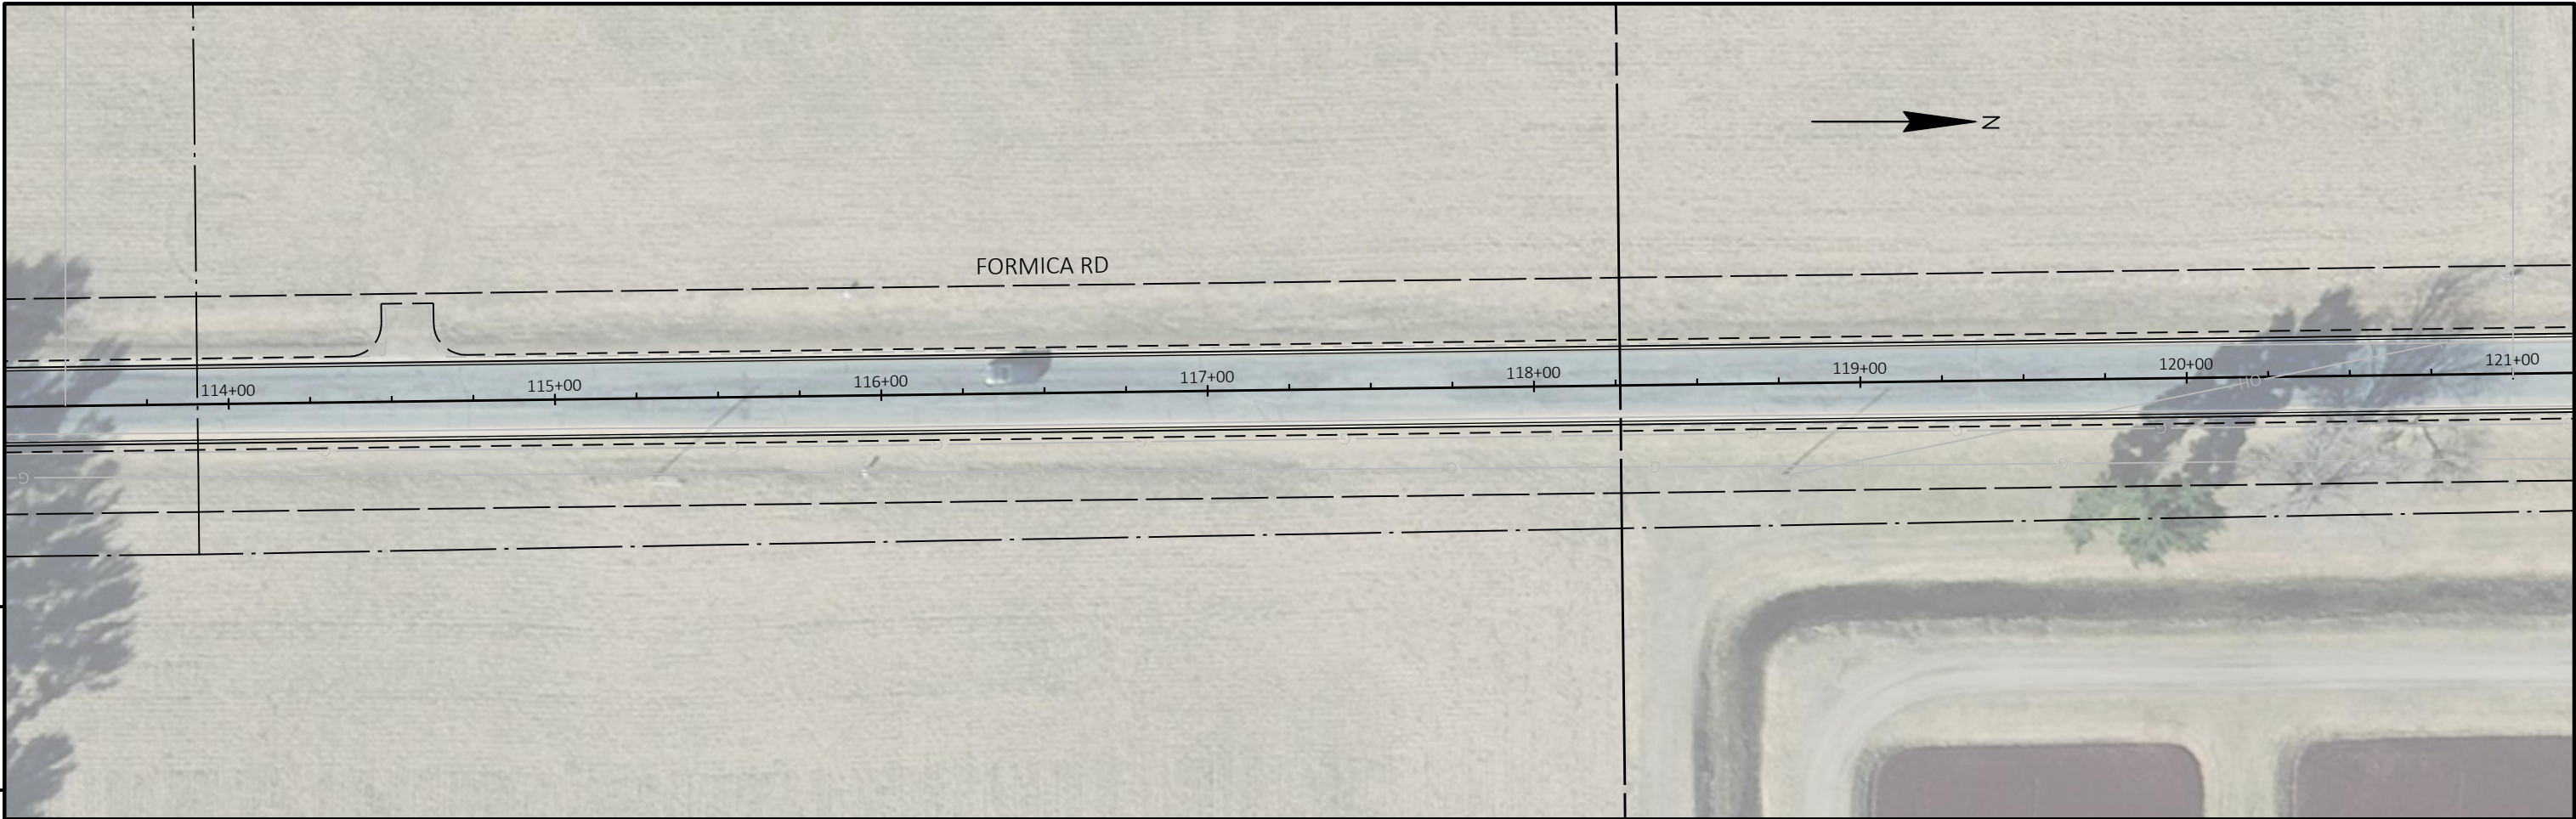

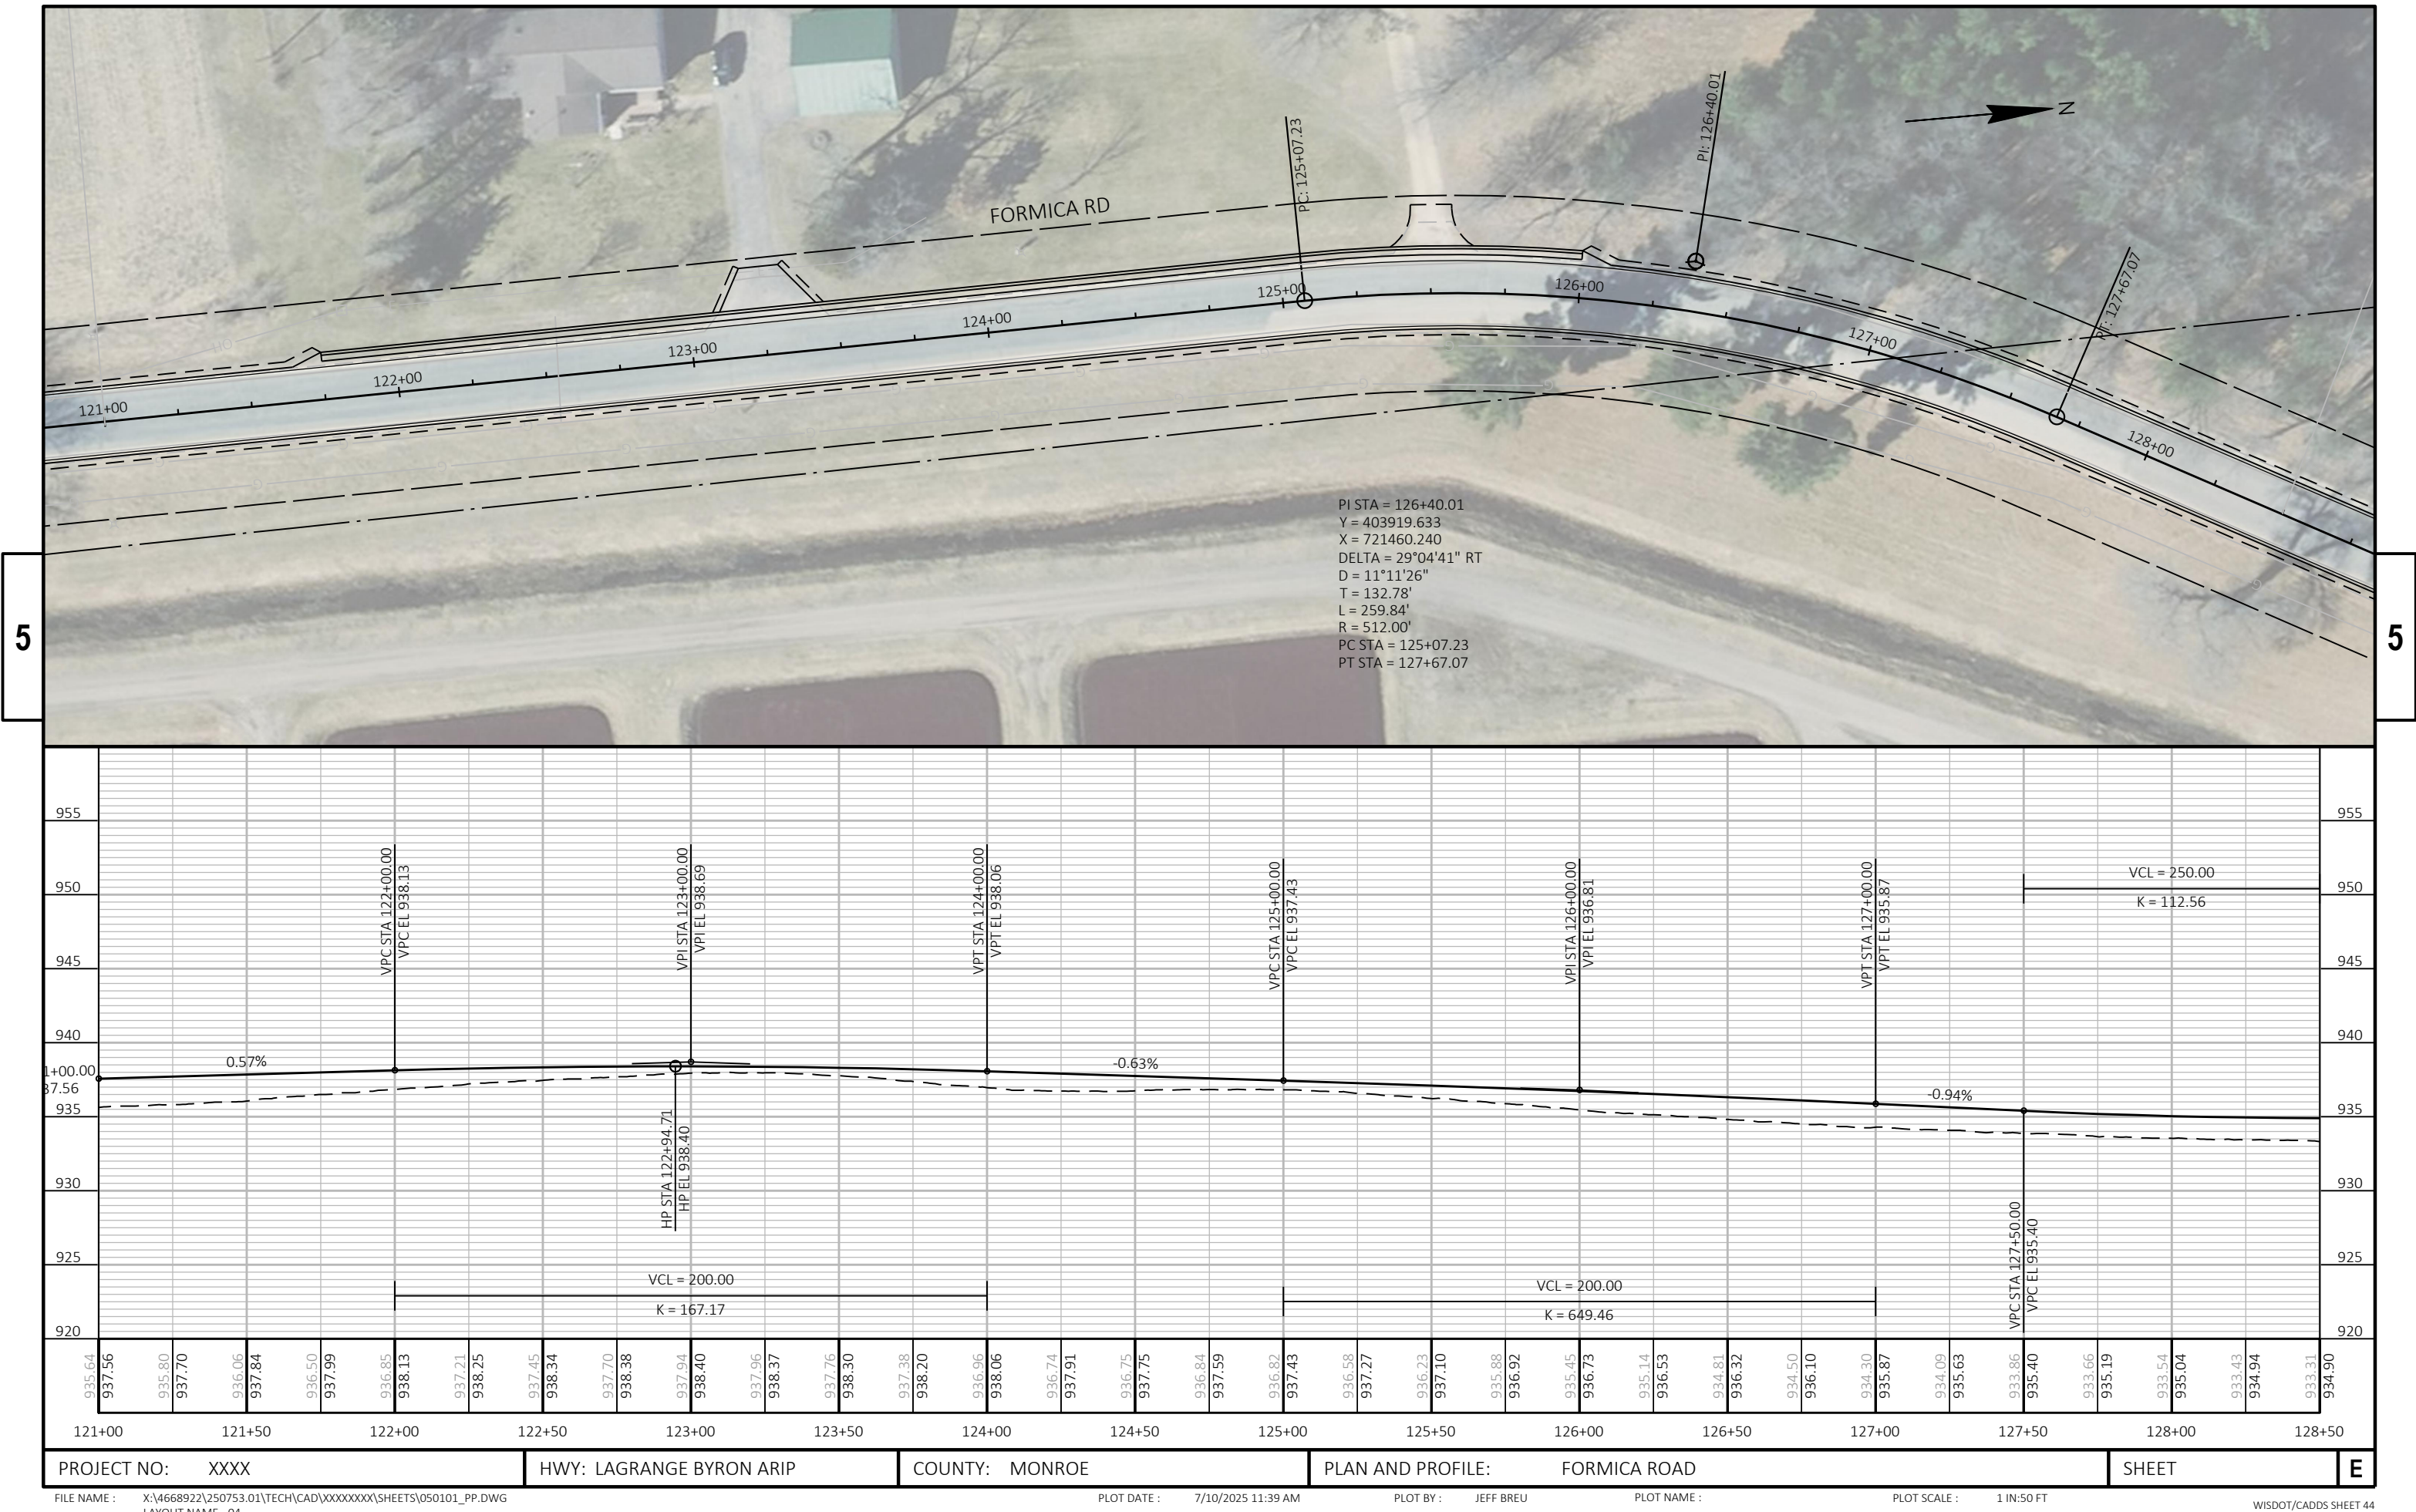

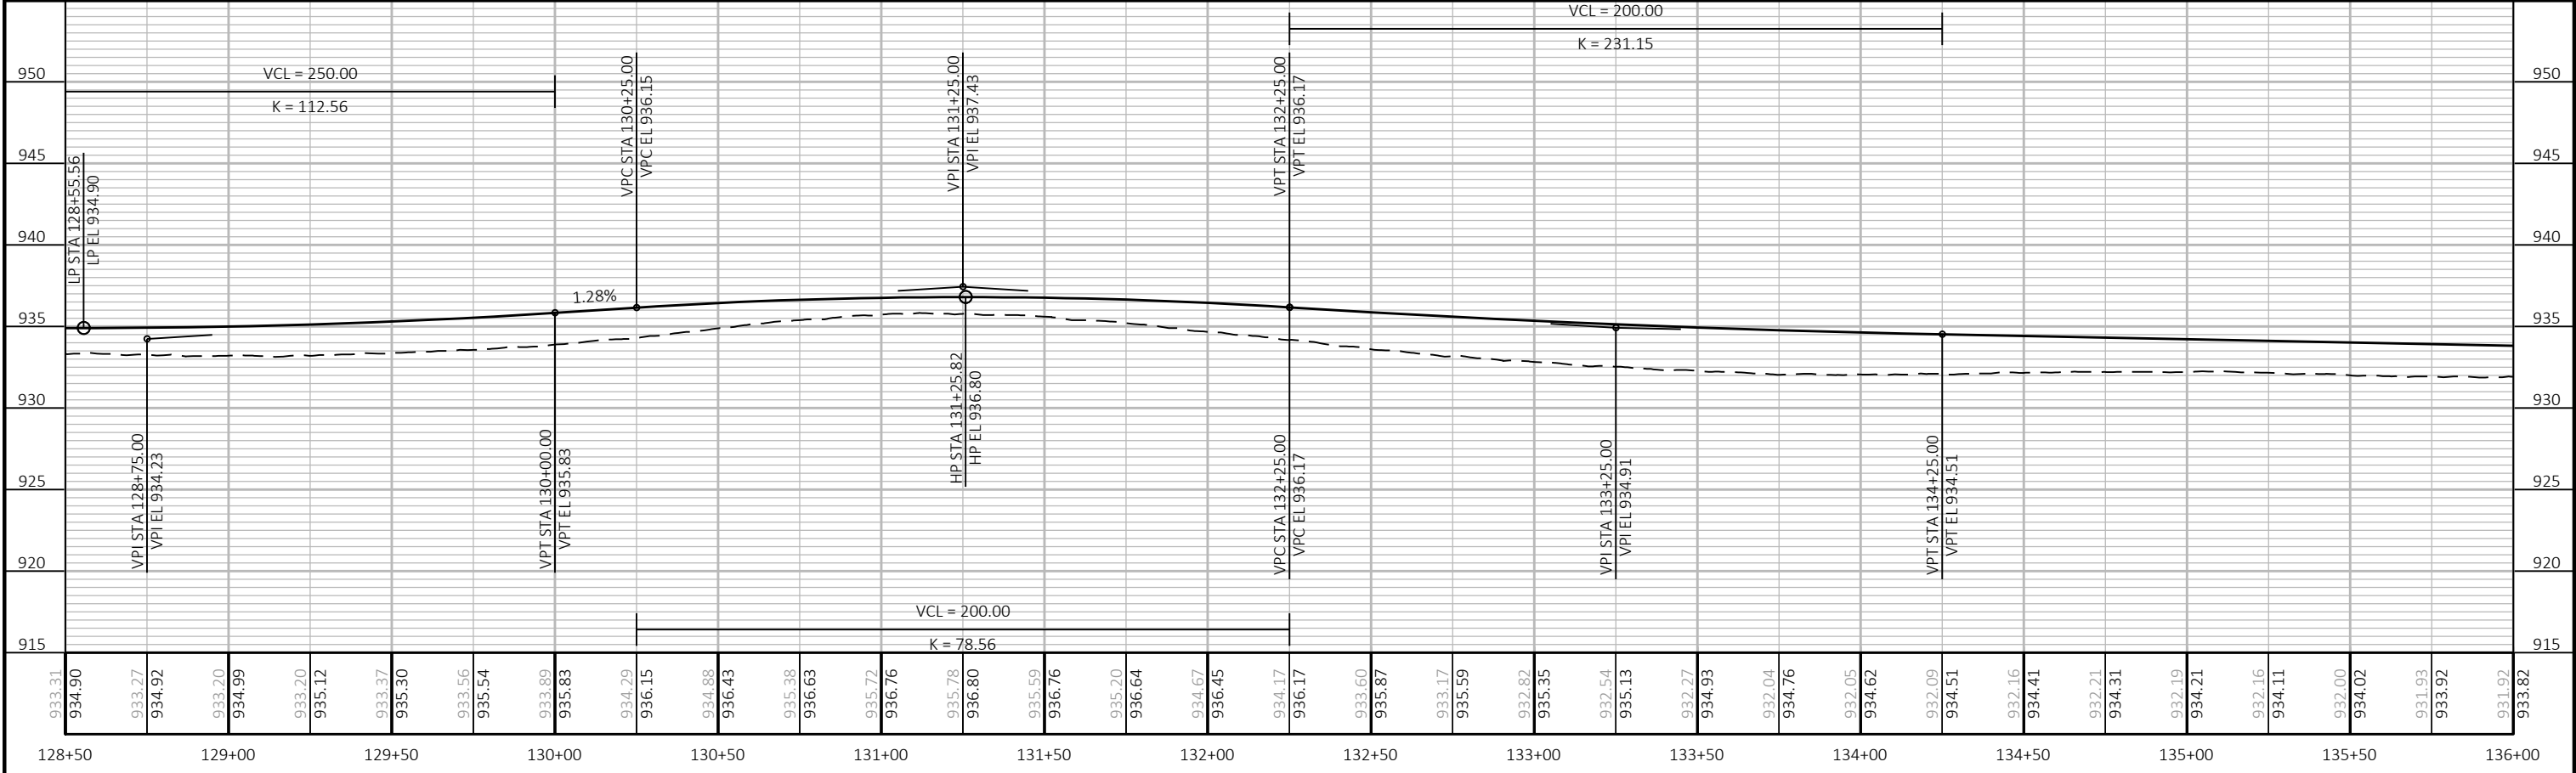


PROJECT NO:	XXXX	HWY:	LAGRANGE BYRON ARIP	COUNTY:	MONROE	PLAN AND PROFILE:	FORMICA ROAD	SHEET	E
-------------	------	------	---------------------	---------	--------	-------------------	--------------	-------	---




PI STA = 136+72.42
Y = 404333.585
X = 722265.792
DELTA = 1°41'12" RT
D = 0°45'50"
T = 110.39'
L = 220.77'
R = 7500.00'
PC STA = 135+62.02
PT STA = 137+82.79

PI STA = 141+90.18
Y = 404309.733
X = 722783.020
DELTA = 91°38'05" LT
D = 52°05'13"
T = 113.18'
L = 175.93'
R = 110.00'
PC STA = 140+76.99
PT STA = 142+52.92

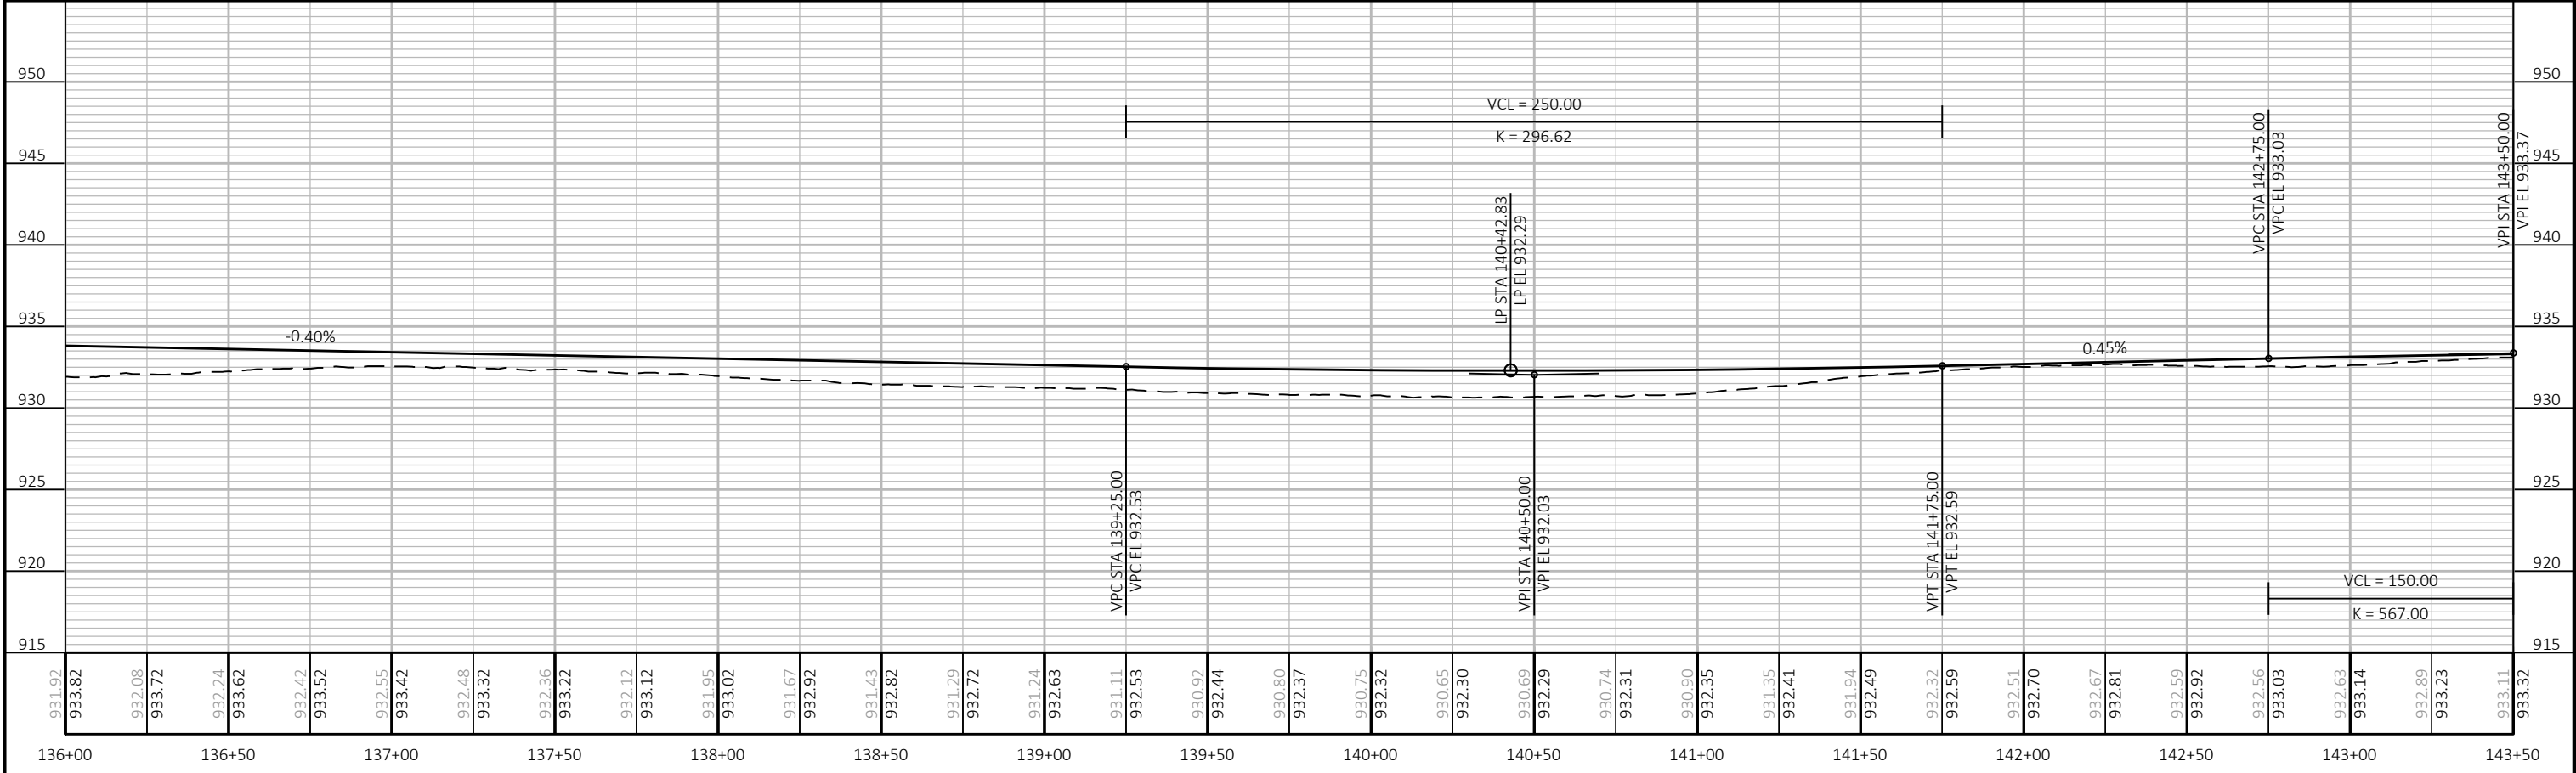


931.97	933.82	932.08	933.72	932.24	933.62	932.42	933.52	932.55	933.42	932.48	933.32	932.36	933.22	932.12	933.12	931.95	933.02	931.67	932.92	931.43	932.82	931.29	932.72	931.24	932.63	931.11	932.53	930.97	932.44	930.80	932.37	930.75	932.32	930.65	932.30	930.69	932.29	930.74	932.31	930.90	932.35	931.35	932.41	931.94	932.49	932.32	932.59	932.51	932.70	932.67	932.81	932.59	932.92	932.56	933.03	932.63	933.14	932.89	933.23	933.11	933.32
136+00		136+50		137+00		137+50		138+00		138+50		139+00		139+50		140+00		140+50		141+00		141+50		142+00		142+50		143+00		143+50																															

PROJECT NO:	XXXX	HWY:	LAGRANGE BYRON ARIP	COUNTY:	MONROE	PLAN AND PROFILE:	FORMICA ROAD	SHEET	E
-------------	------	------	---------------------	---------	--------	-------------------	--------------	-------	---

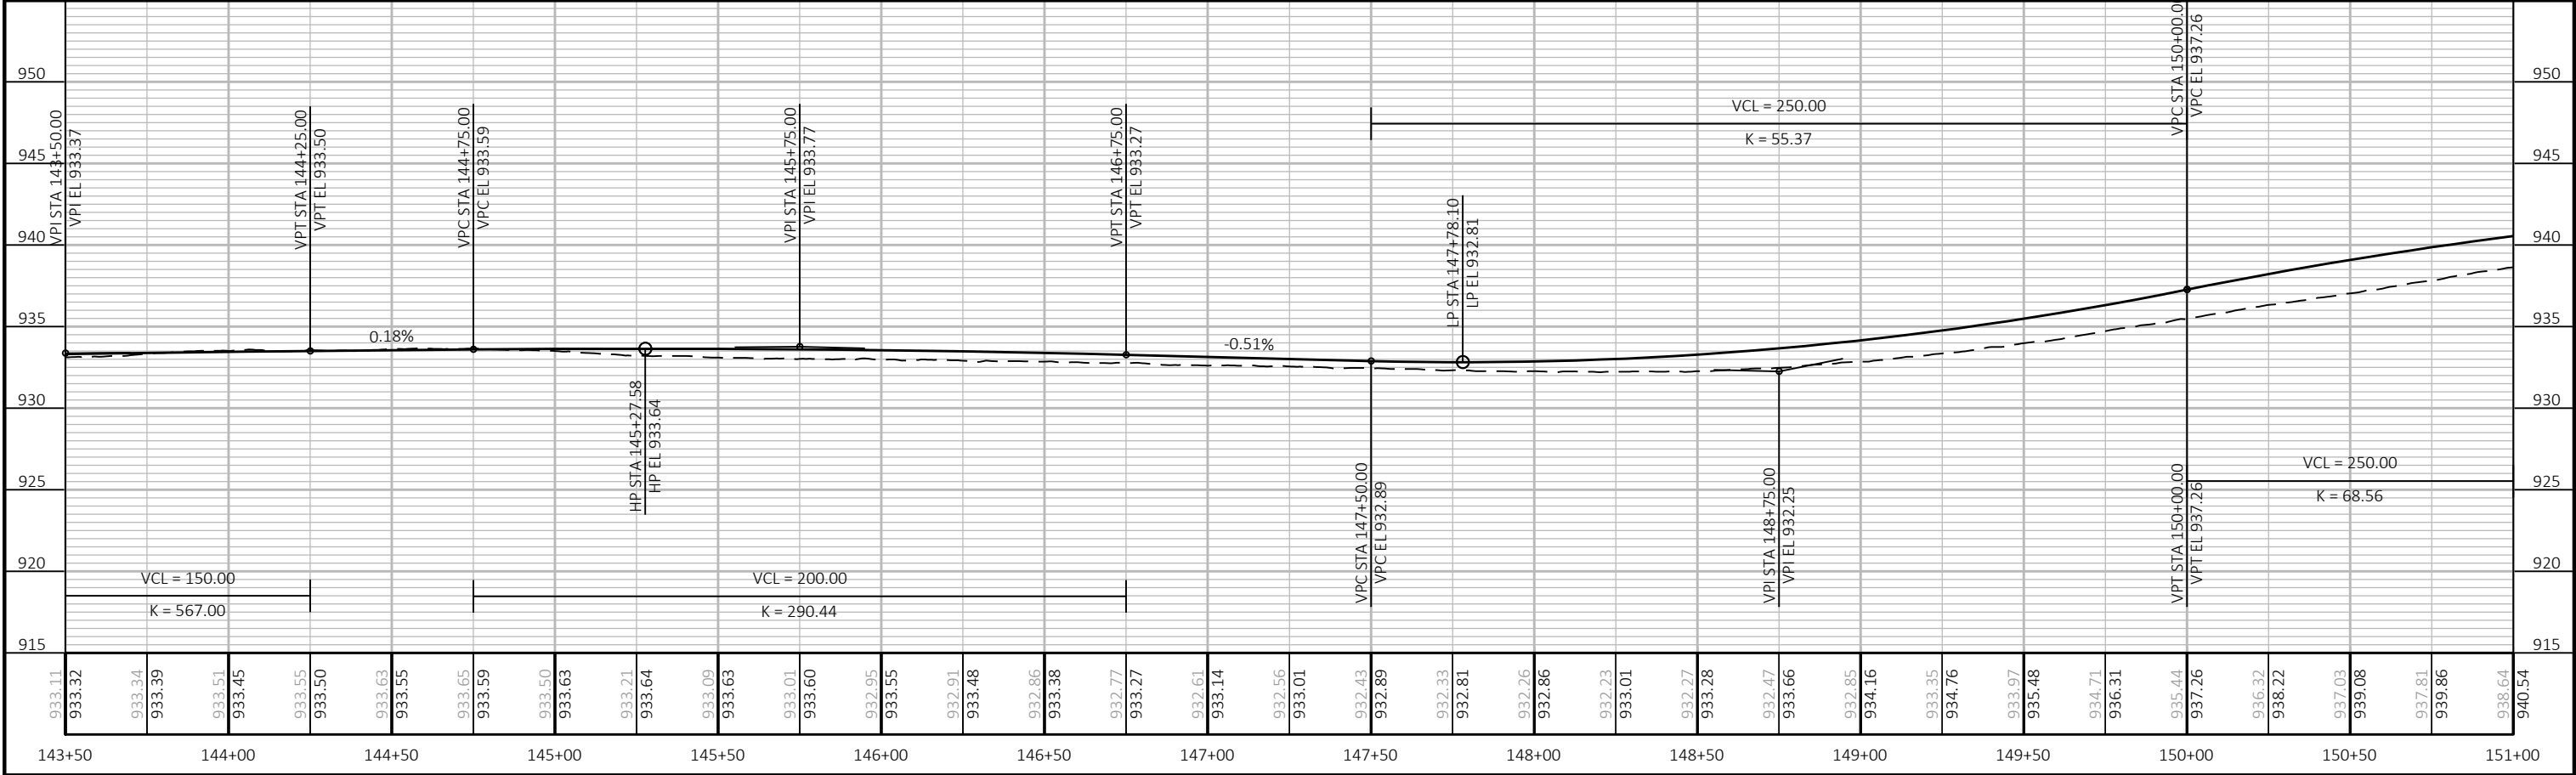


PROJECT NO:	XXXX	HWY:	LAGRANGE BYRON ARIP	COUNTY:	MONROE	PLAN AND PROFILE:	FORMICA ROAD	SHEET	E
-------------	------	------	---------------------	---------	--------	-------------------	--------------	-------	---


5

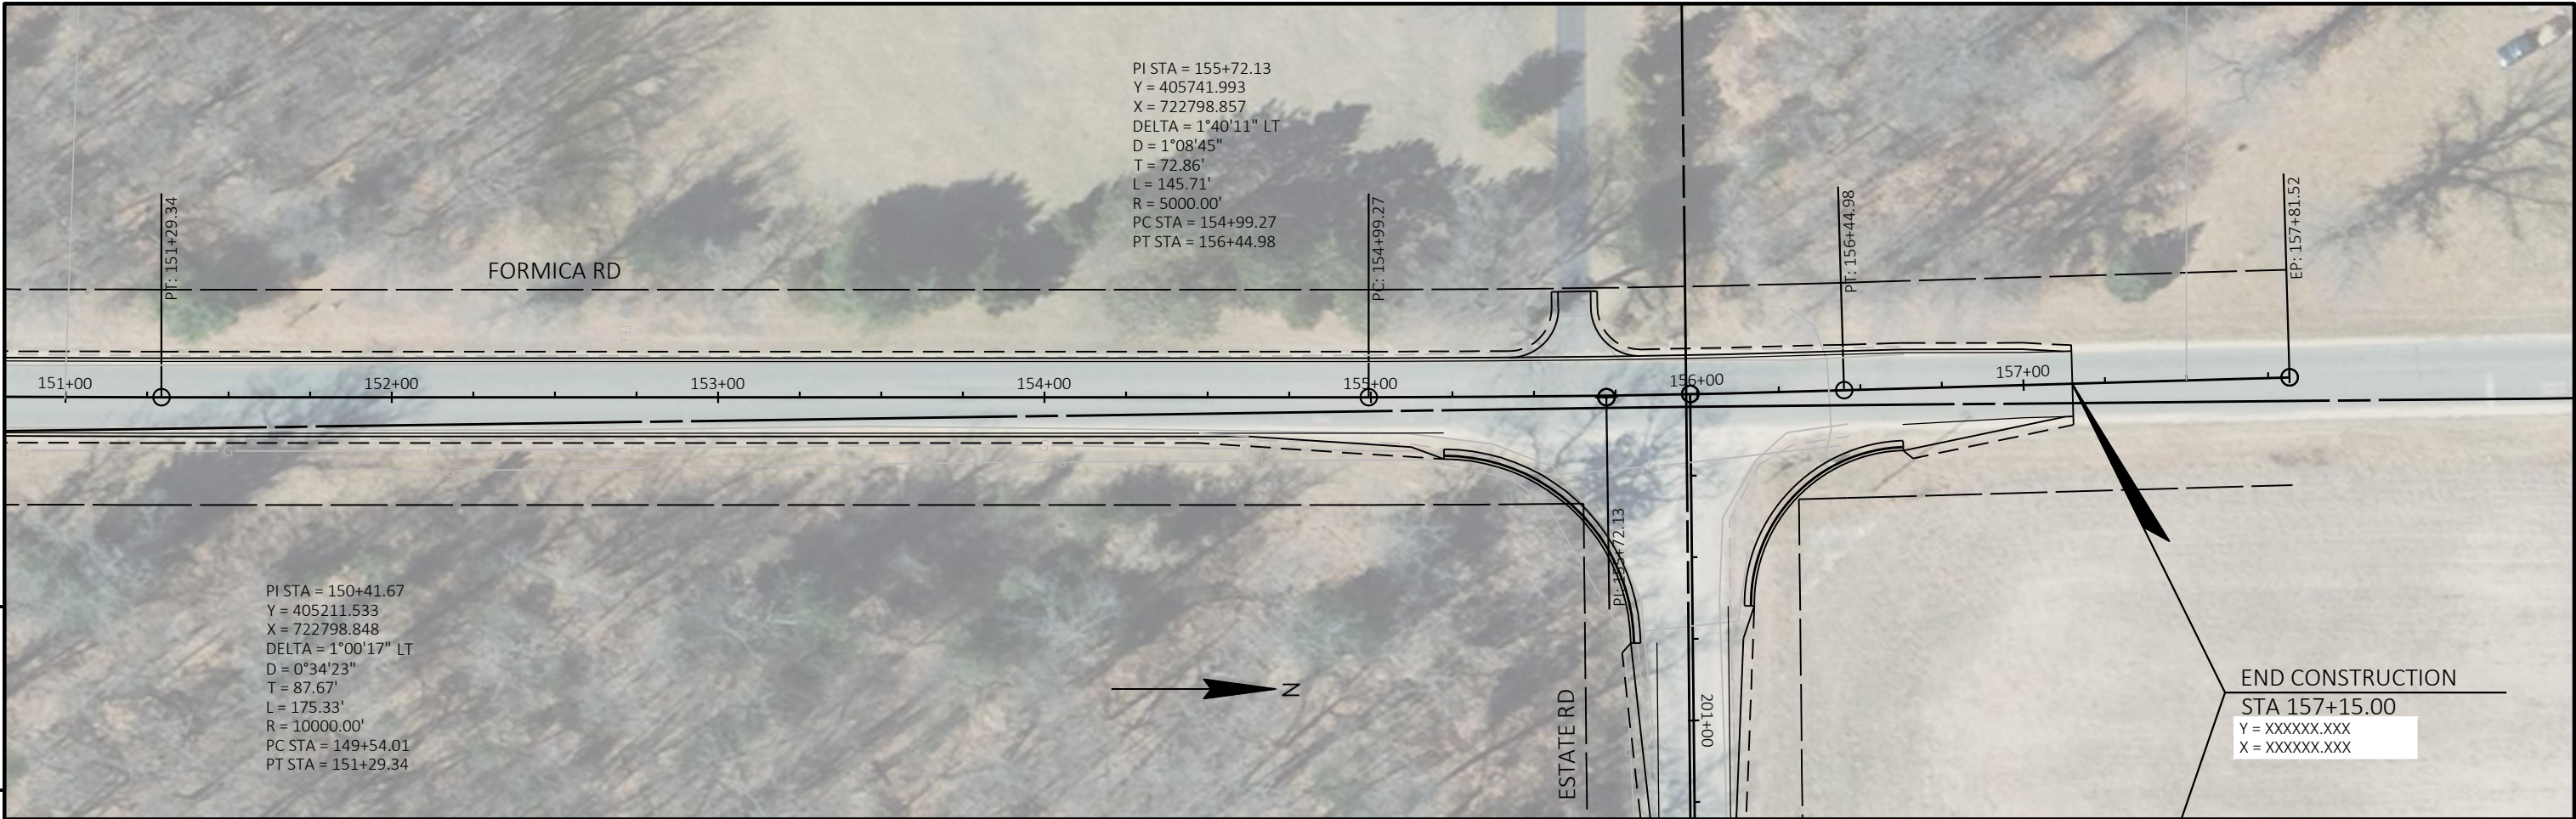



5

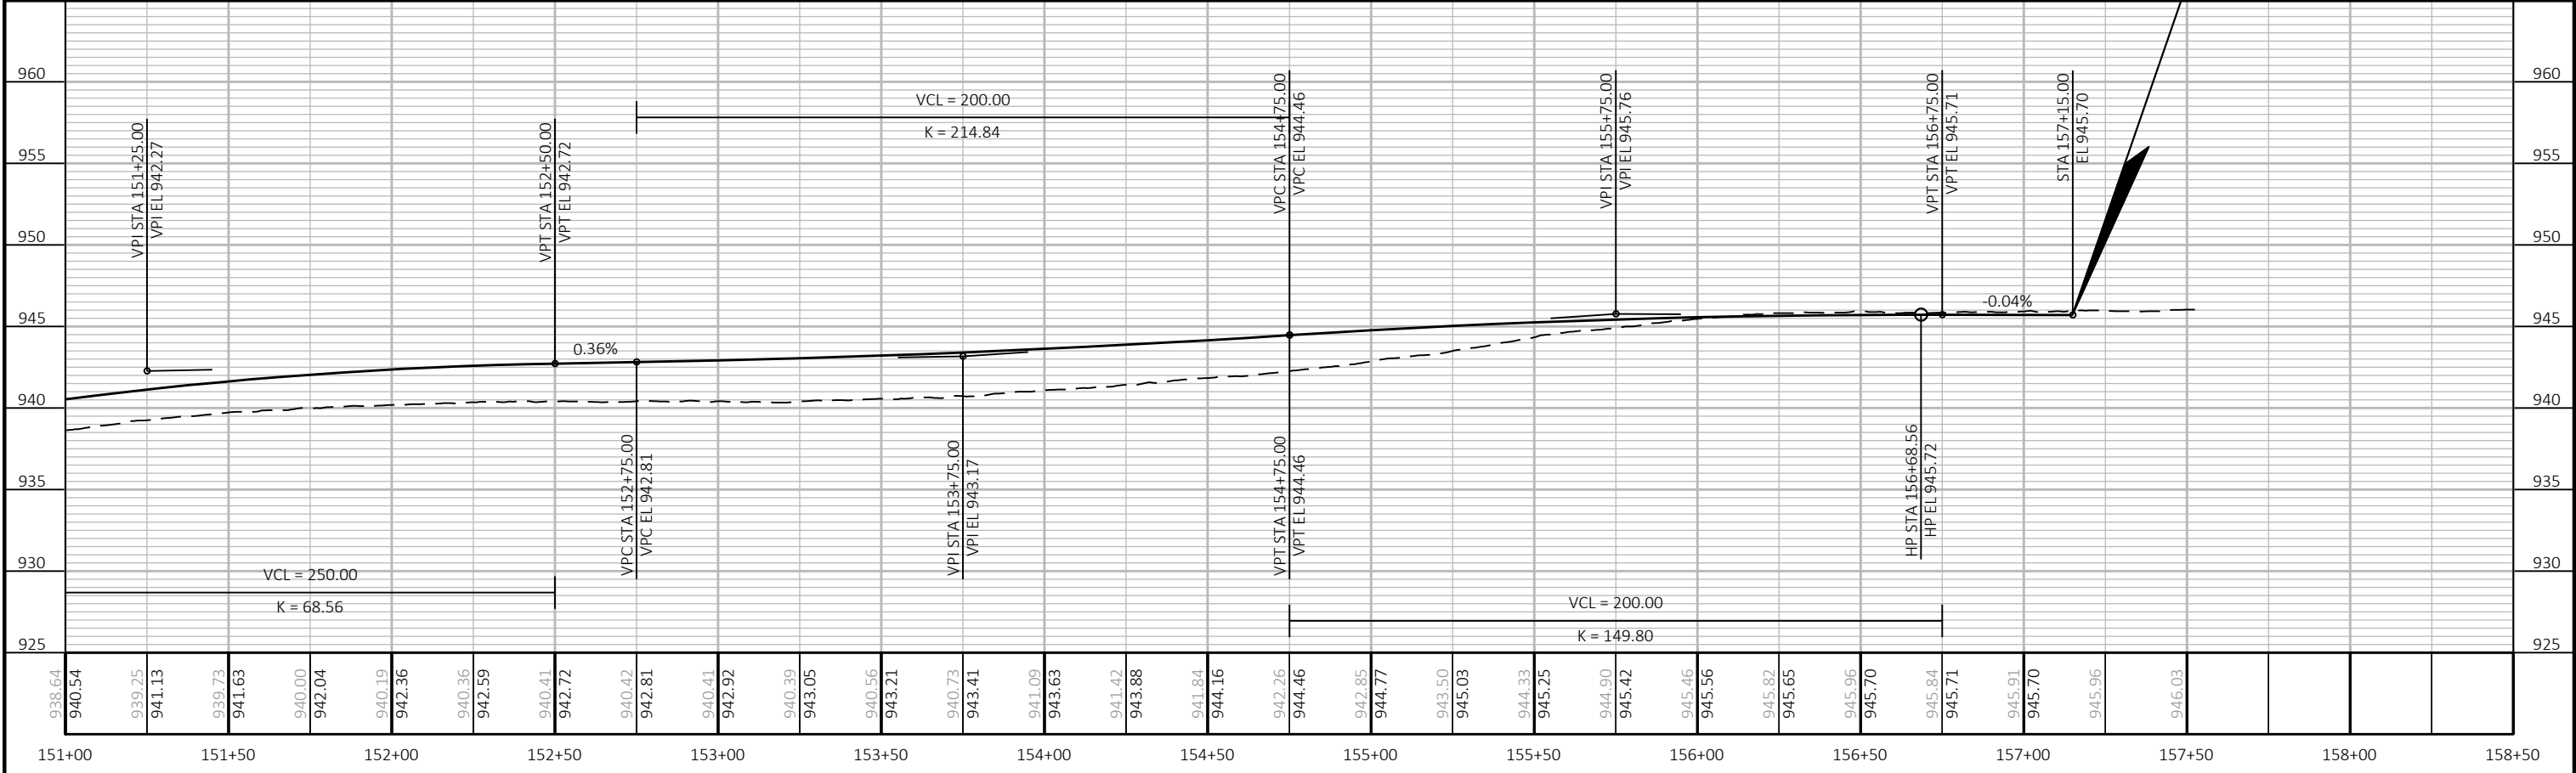



PROJECT NO:	XXXX	HWY:	LAGRANGE BYRON ARIP	COUNTY:	MONROE	PLAN AND PROFILE:	FORMICA ROAD	SHEET	E
-------------	------	------	---------------------	---------	--------	-------------------	--------------	-------	---

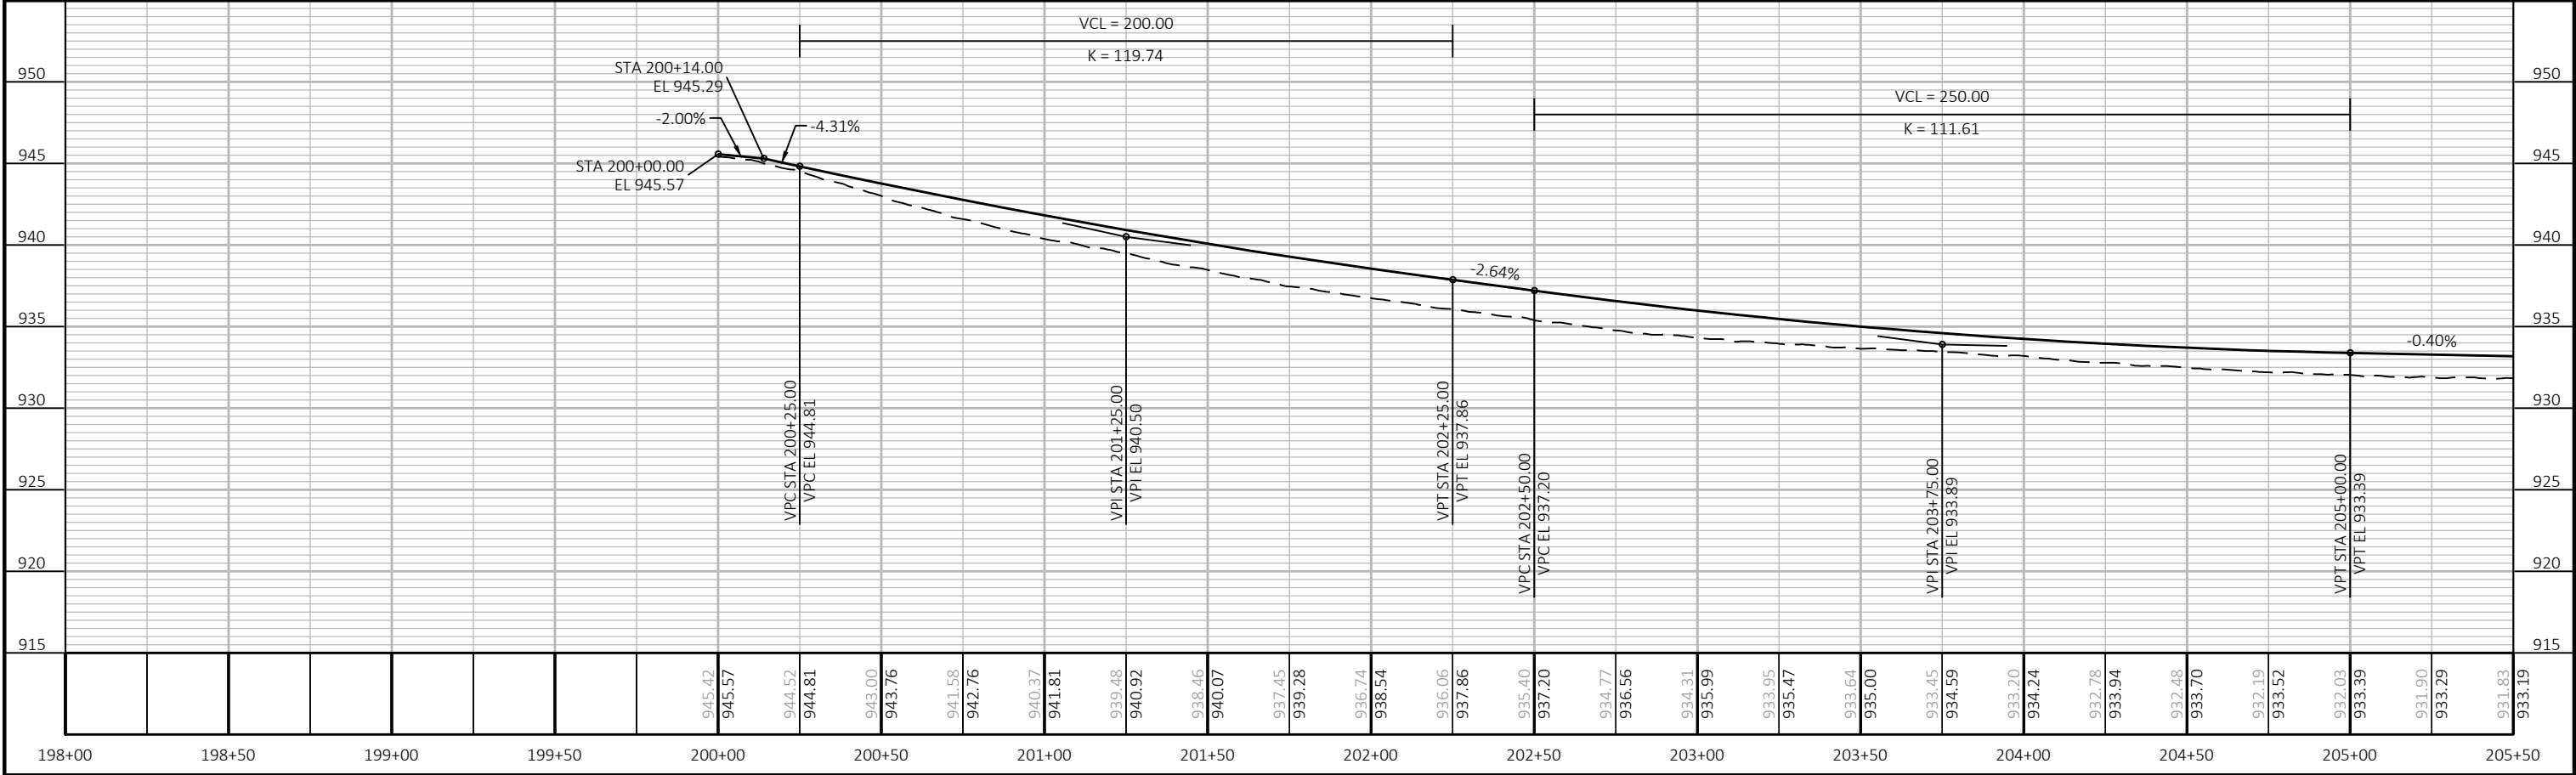


PROJECT NO: XXXX							HWY: LAGRANGE BYRON ARIP							COUNTY: MONROE							PLAN AND PROFILE: ESTATE ROAD AND ESSEX AVENUE							SHEET			E
------------------	--	--	--	--	--	--	--------------------------	--	--	--	--	--	--	----------------	--	--	--	--	--	--	--	--	--	--	--	--	--	-------	--	--	---

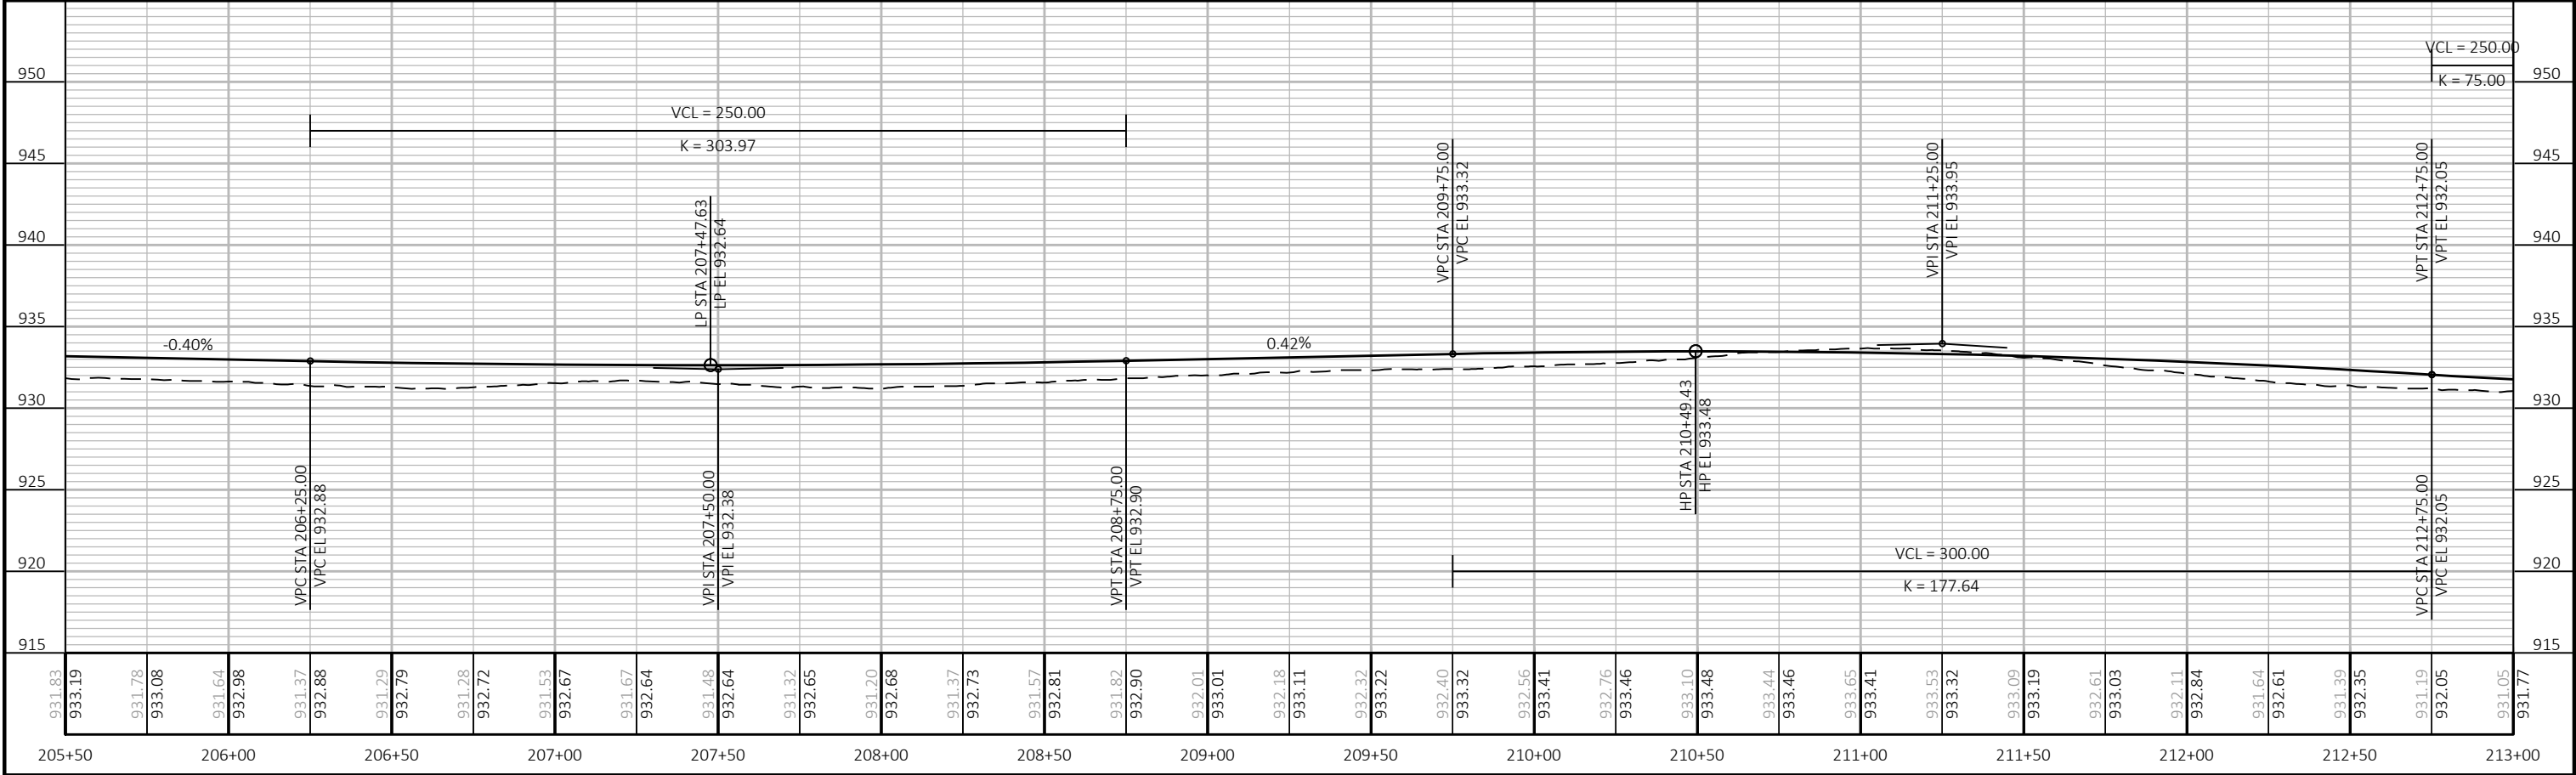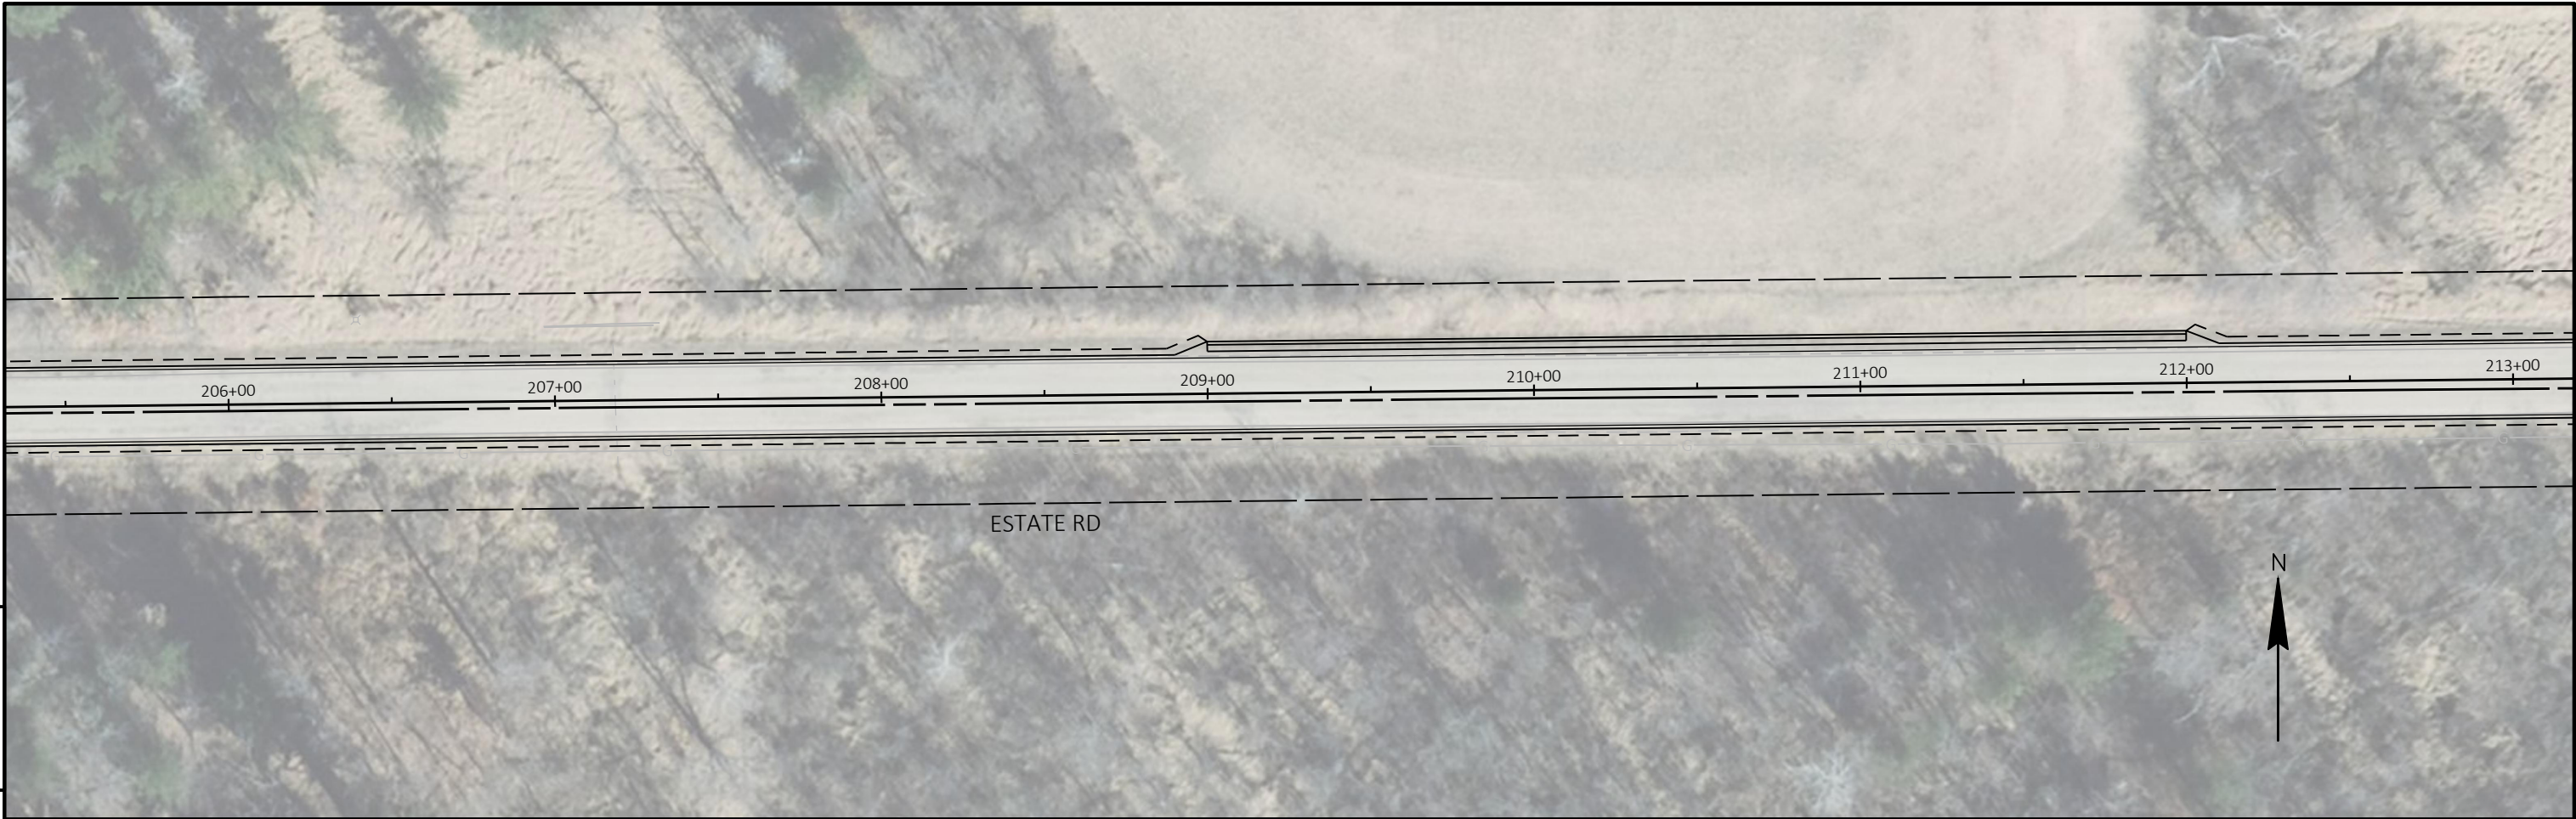


PROJECT NO: XXXX	HWY: LAGRANGE BYRON ARIP	COUNTY: MONROE	PLAN AND PROFILE: ESTATE ROAD AND ESSEX AVENUE	SHEET	E
------------------	--------------------------	----------------	--	-------	---

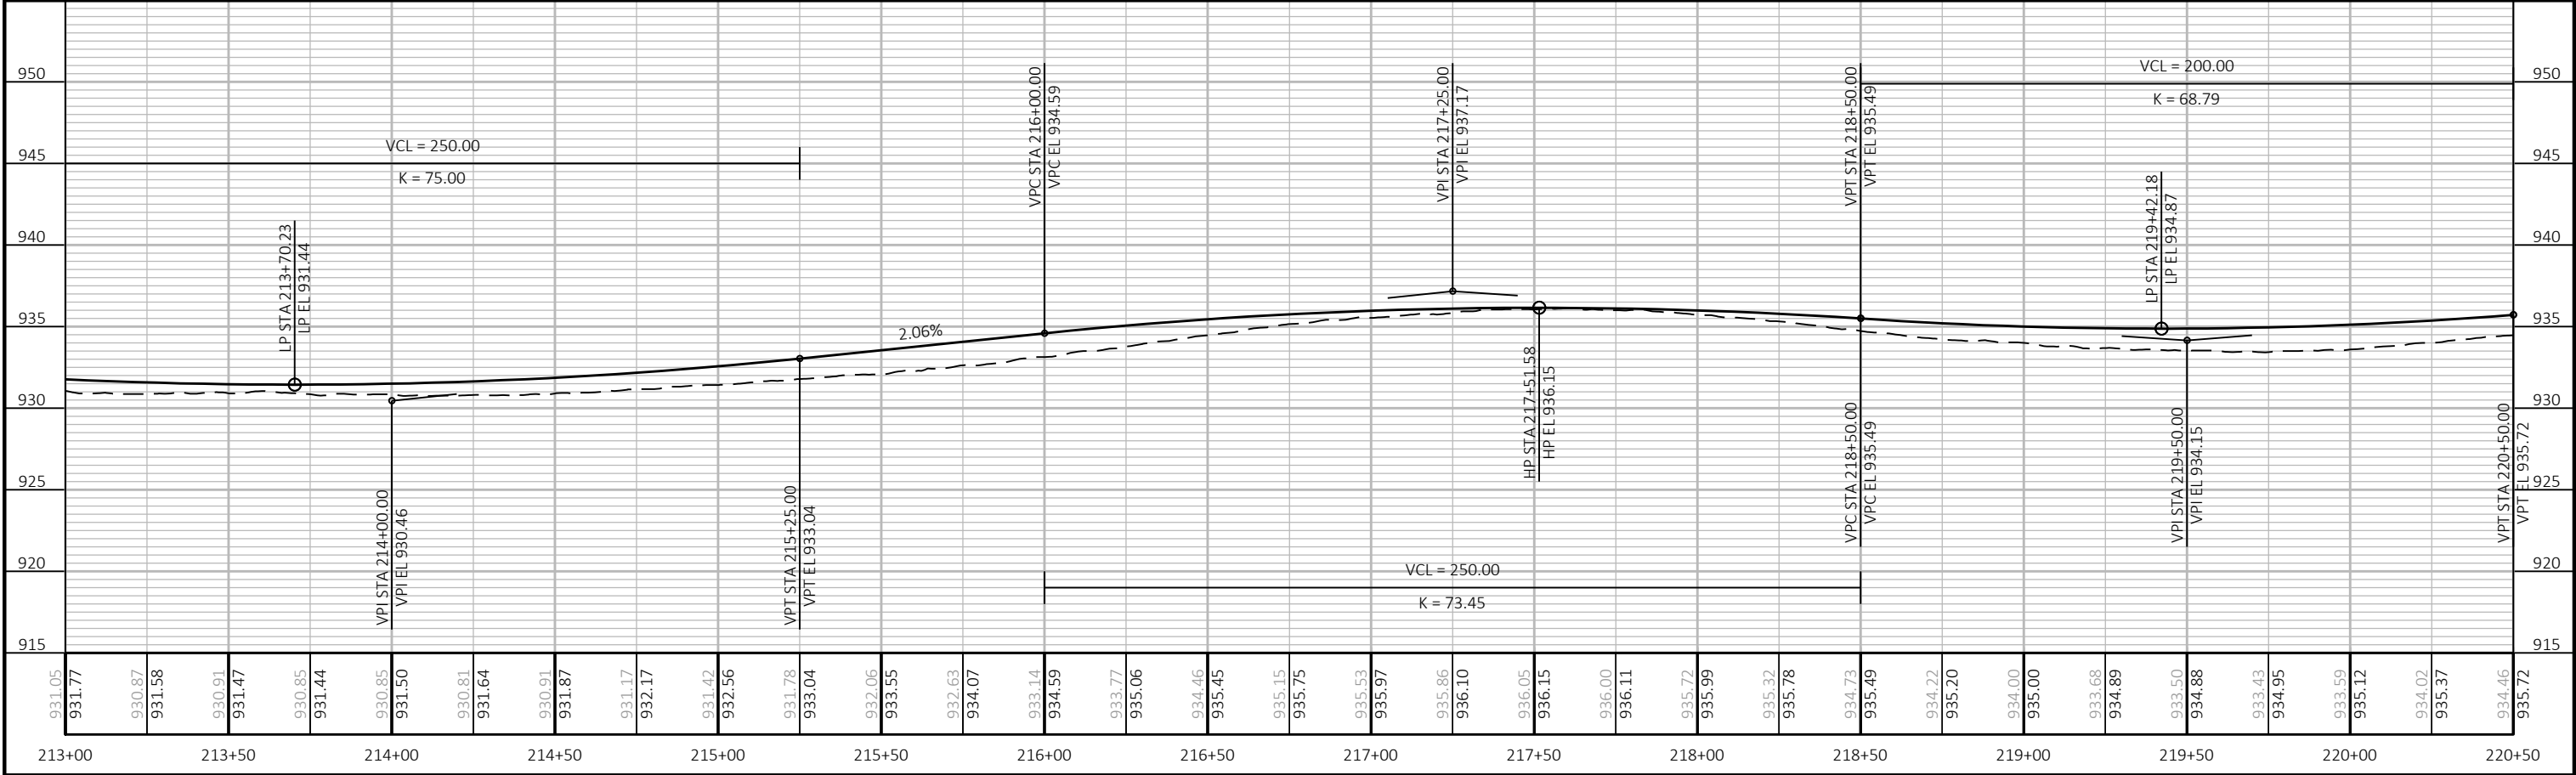
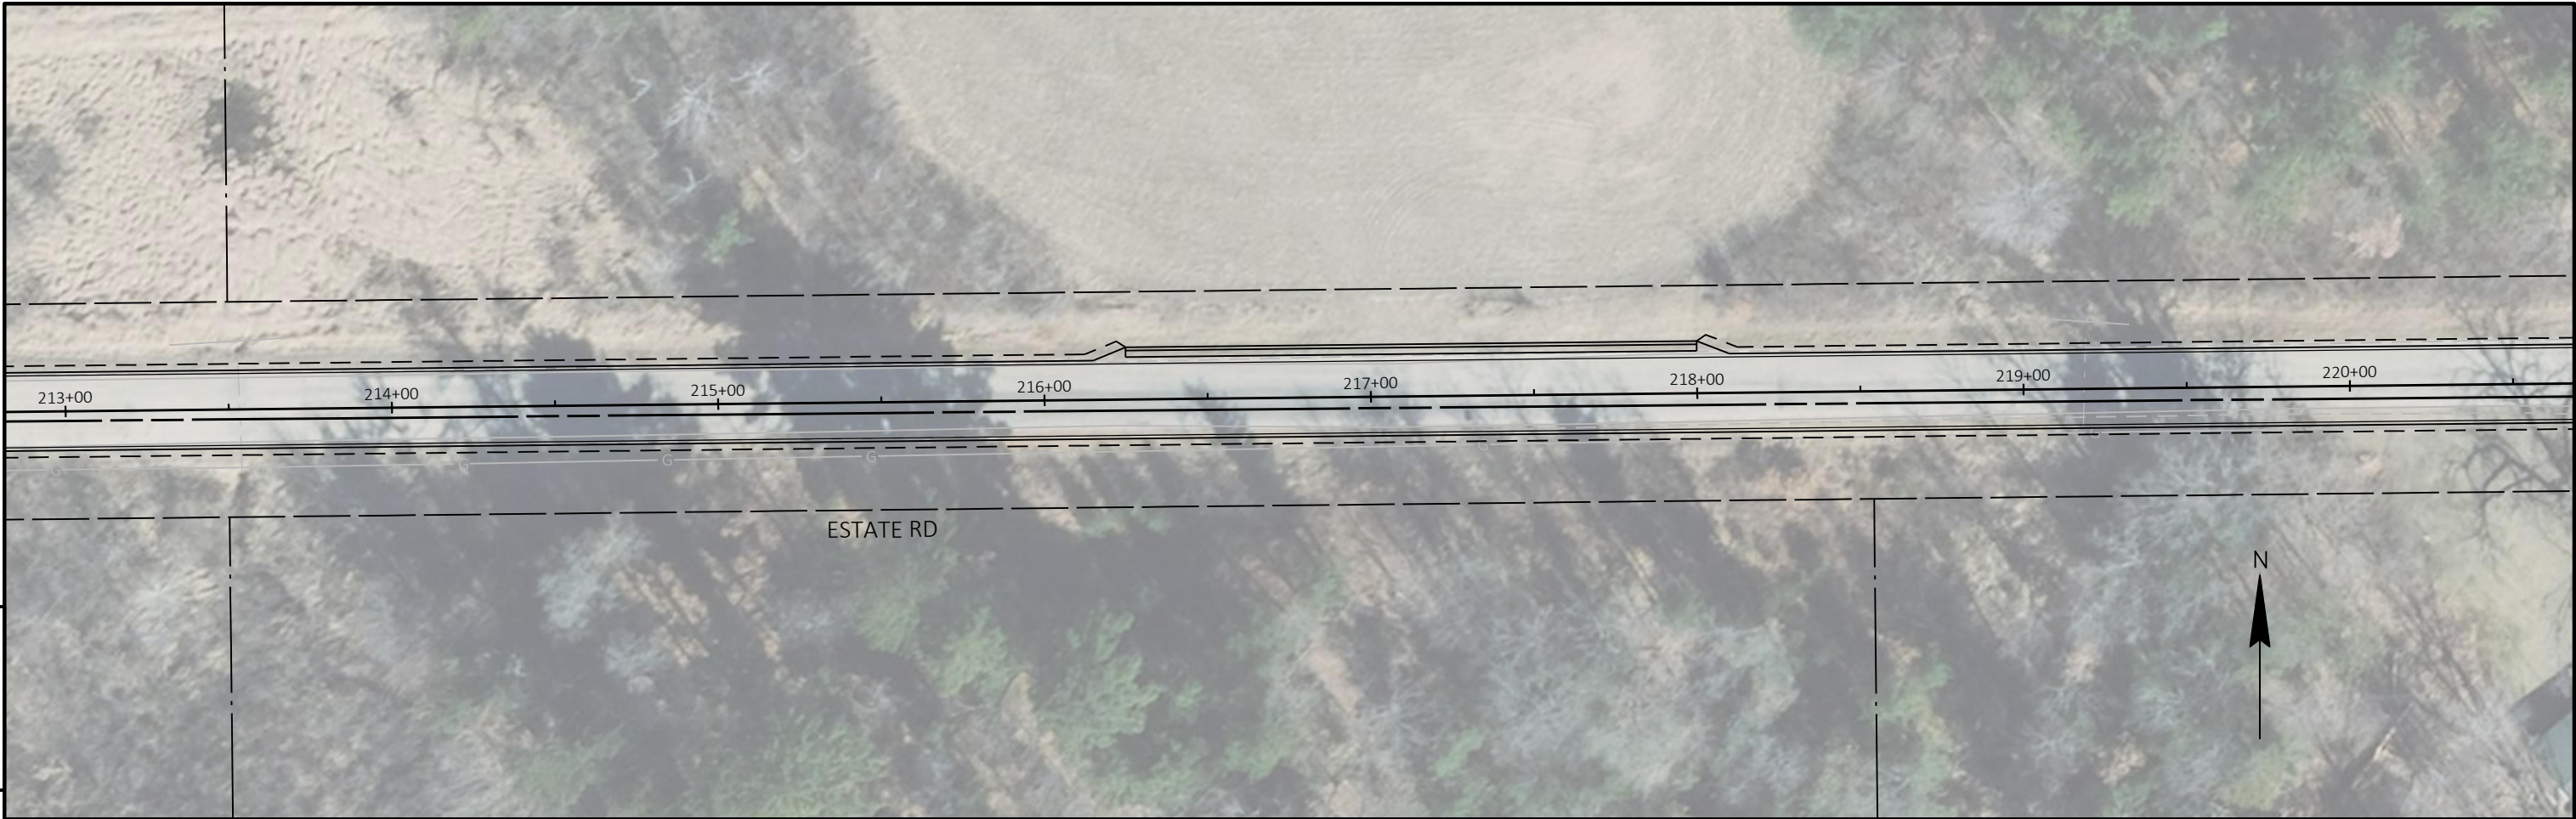


PROJECT NO: XXXX	HWY: LAGRANGE BYRON ARIP	COUNTY: MONROE	PLAN AND PROFILE: ESTATE ROAD AND ESSEX AVENUE	SHEET	E
------------------	--------------------------	----------------	--	-------	---

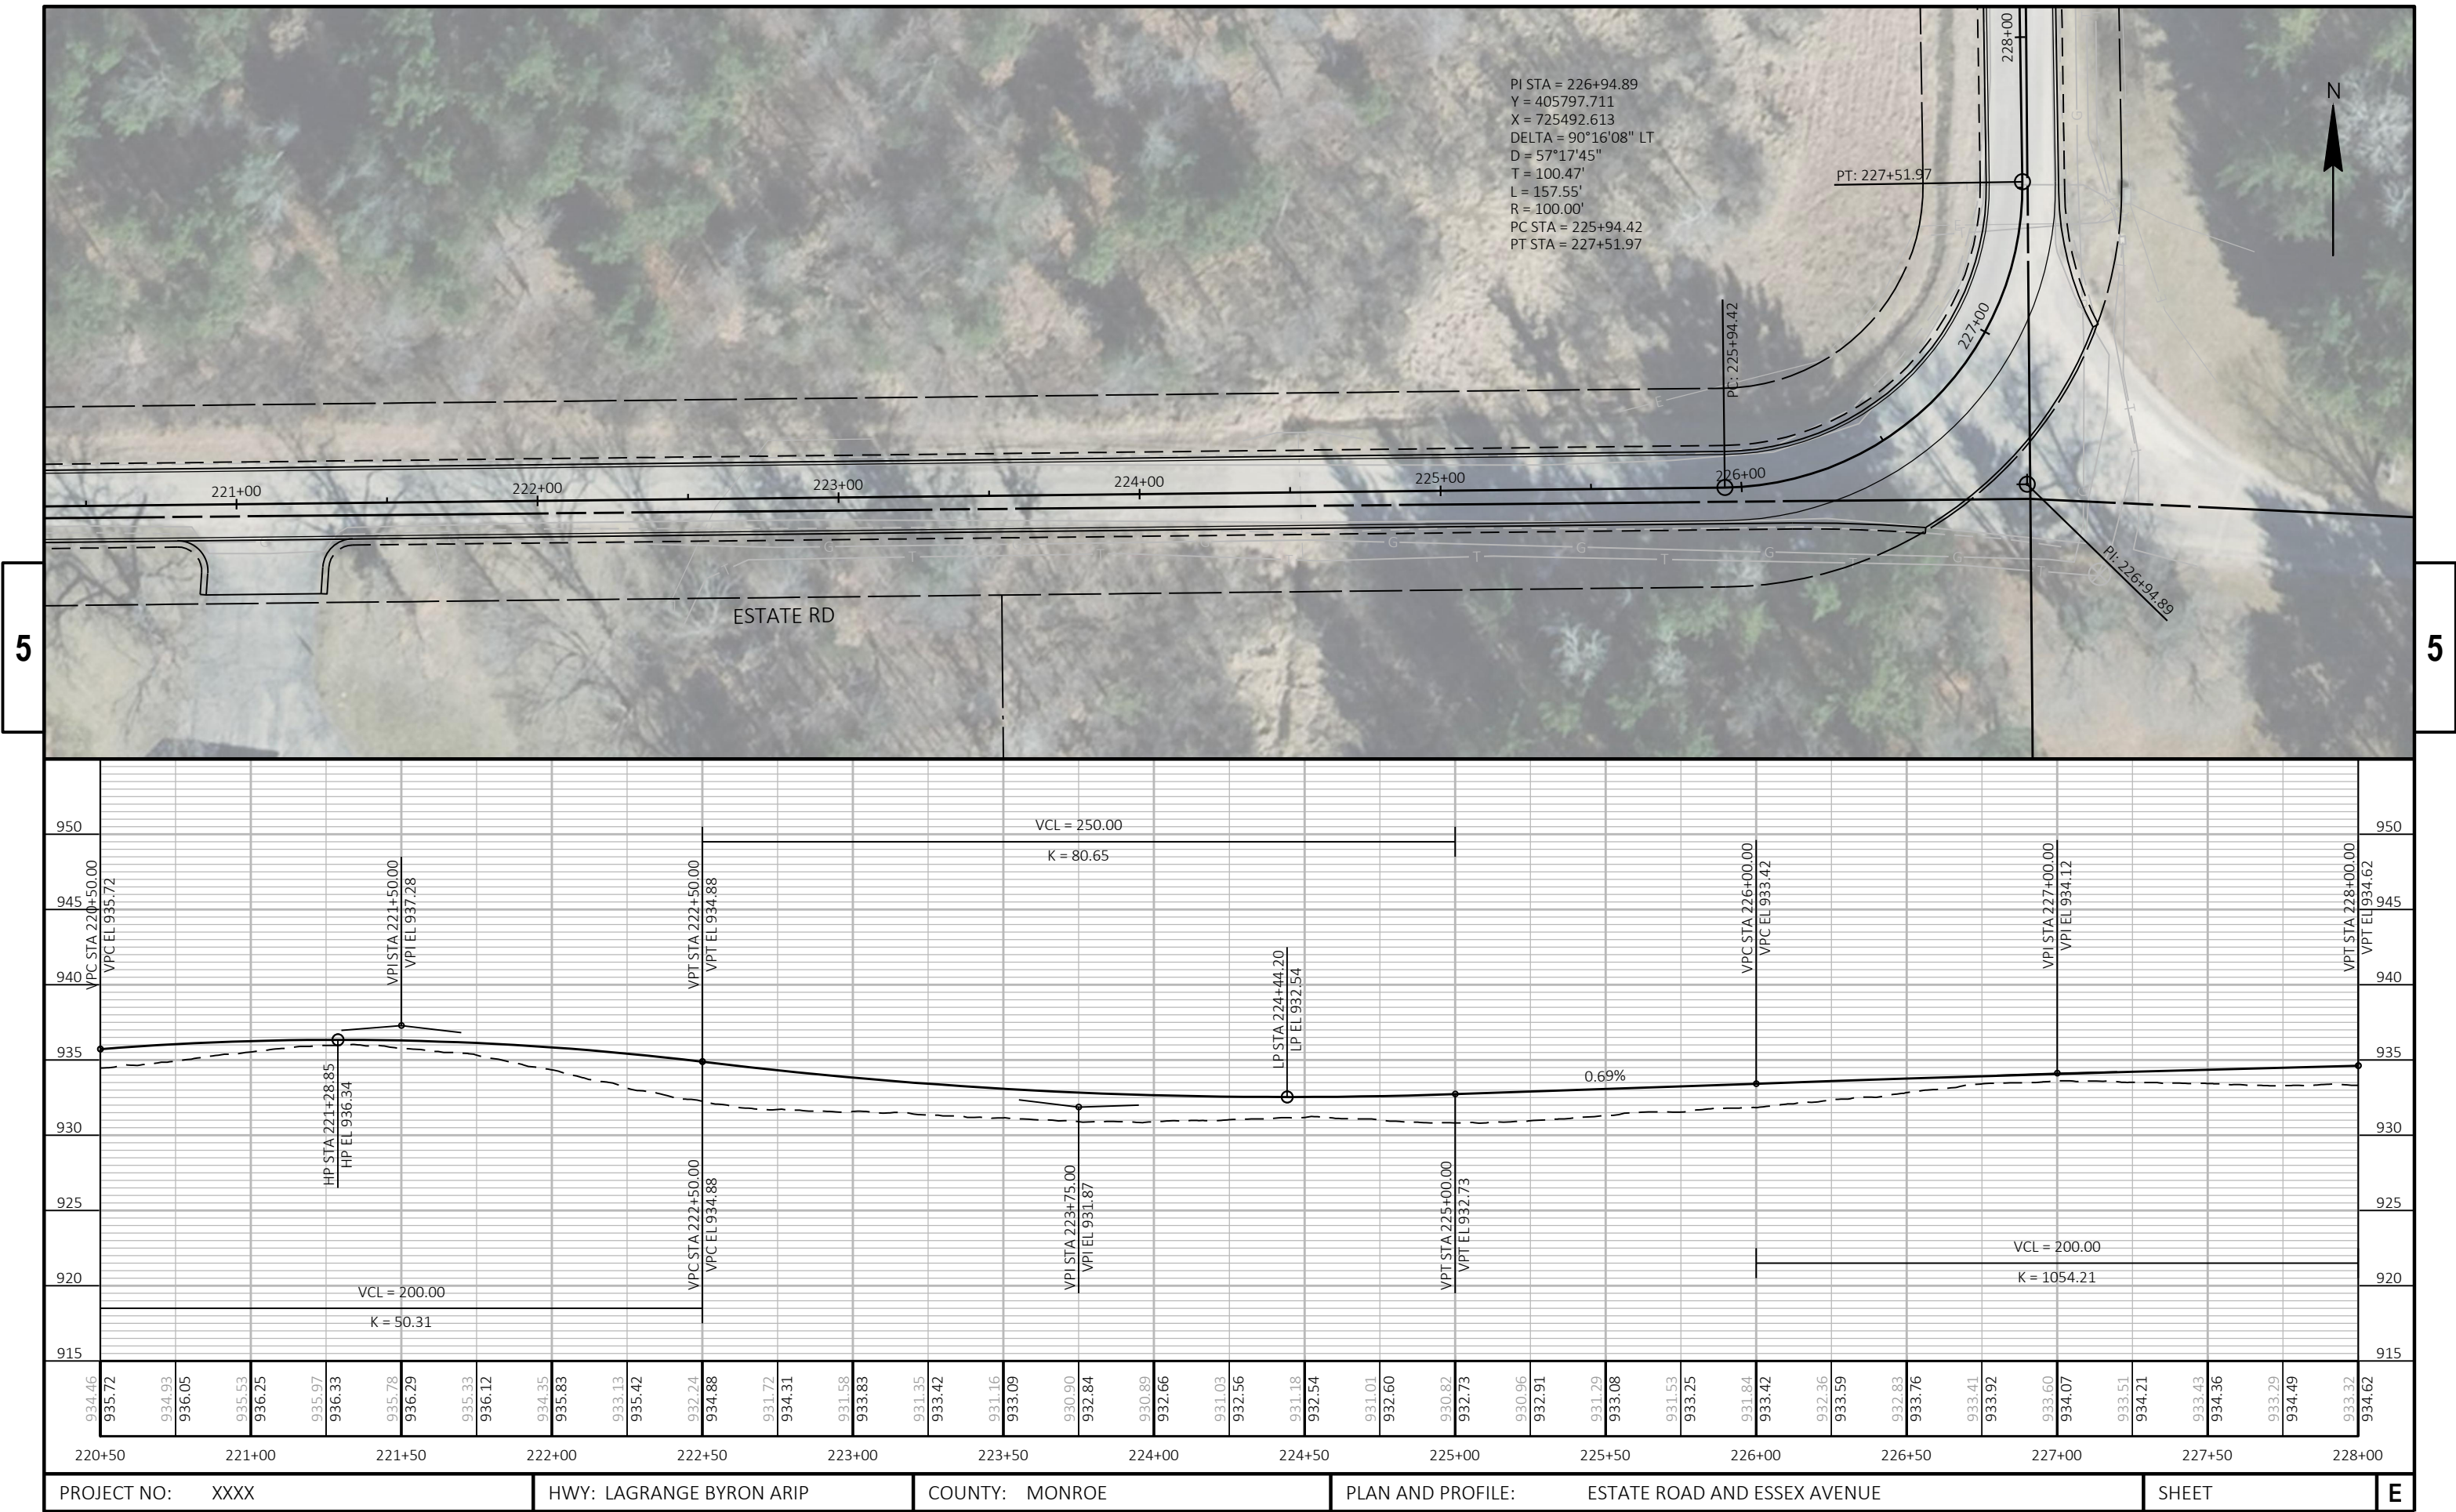


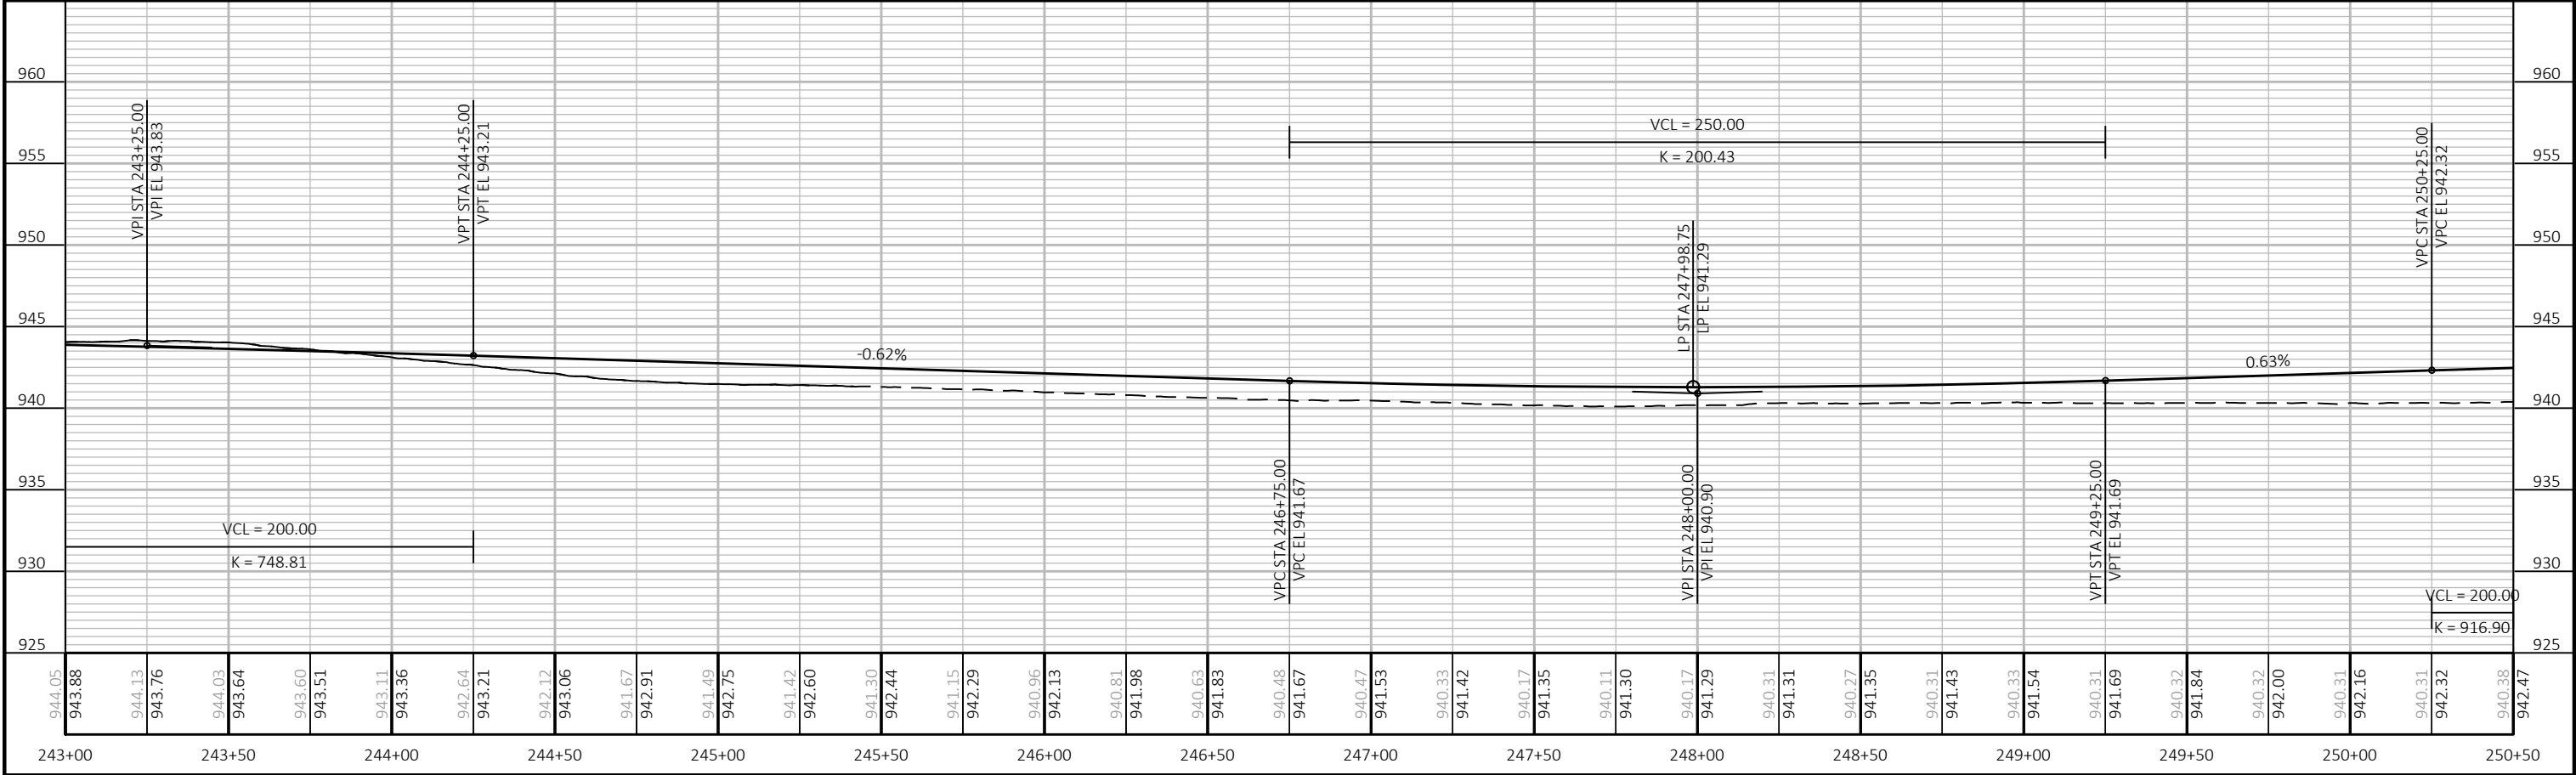


PROJECT NO: XXXX				HWY: LAGRANGE BYRON ARIP				COUNTY: MONROE				PLAN AND PROFILE: ESTATE ROAD AND ESSEX AVENUE												SHEET				E	
------------------	--	--	--	--------------------------	--	--	--	----------------	--	--	--	--	--	--	--	--	--	--	--	--	--	--	--	-------	--	--	--	---	--

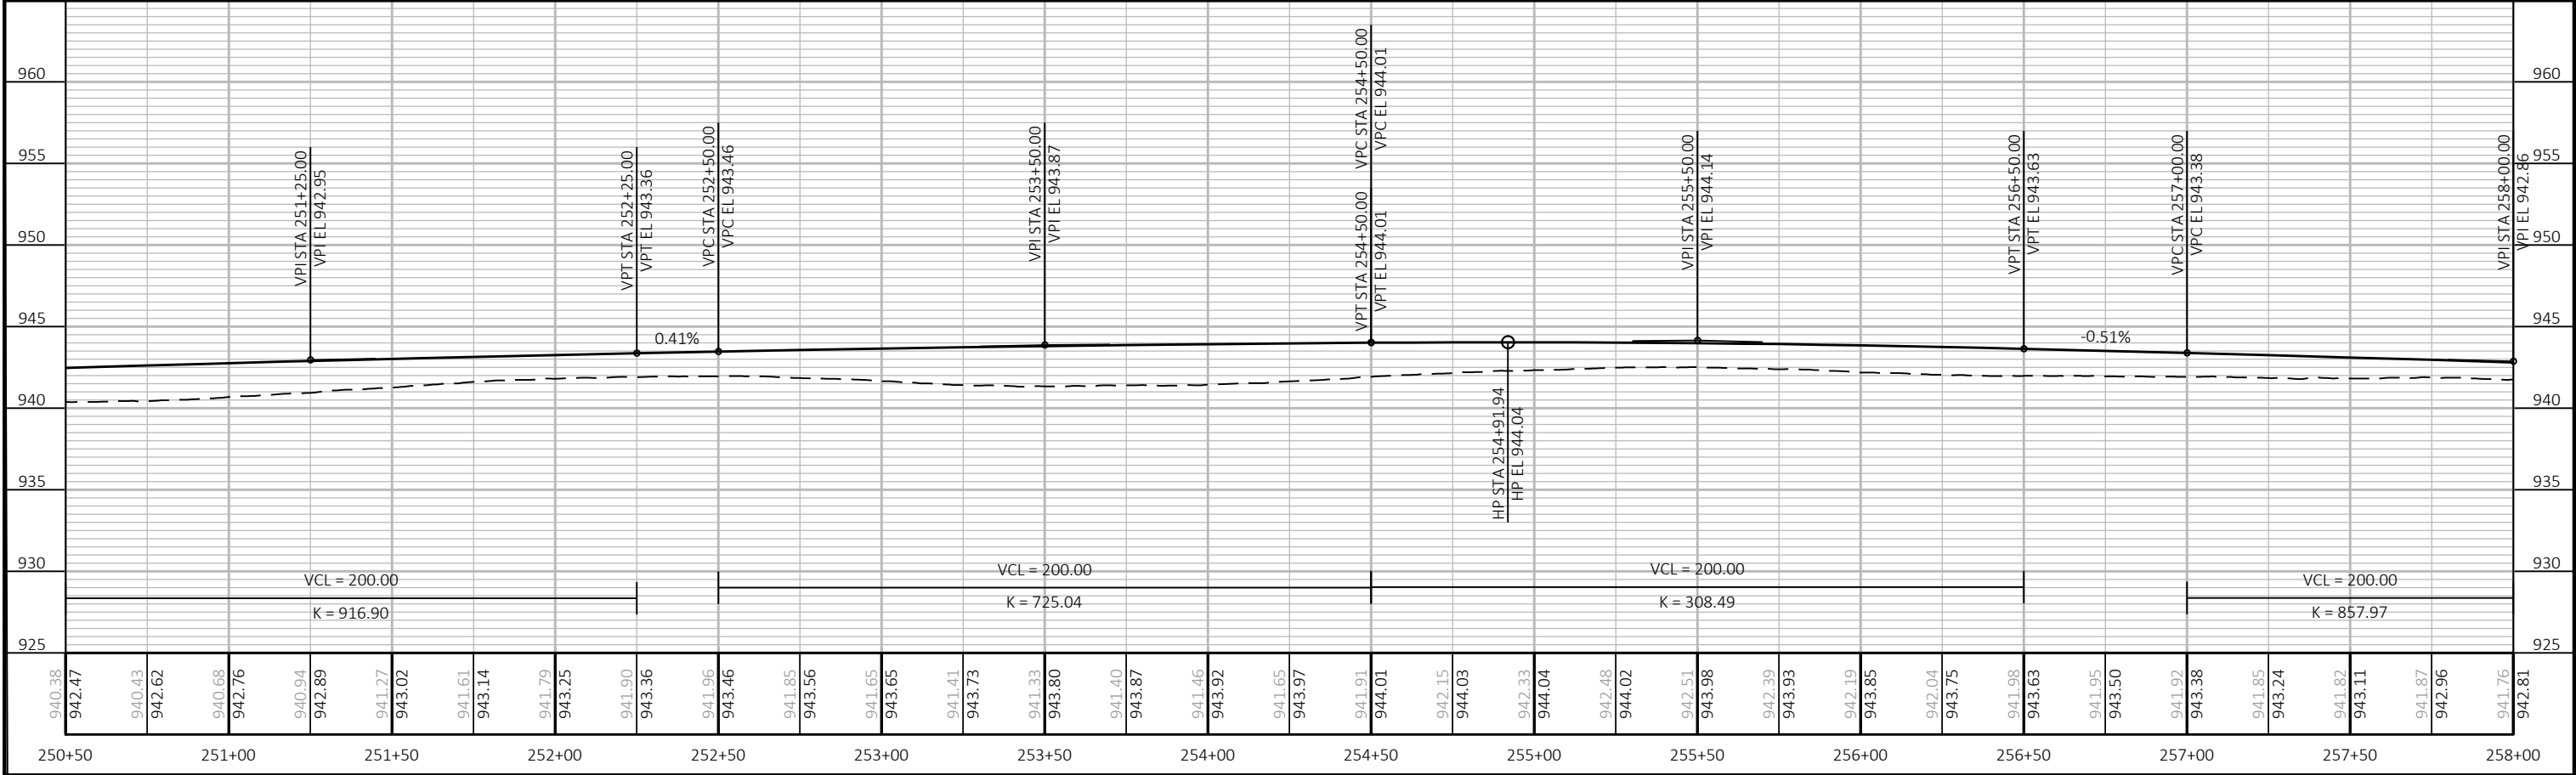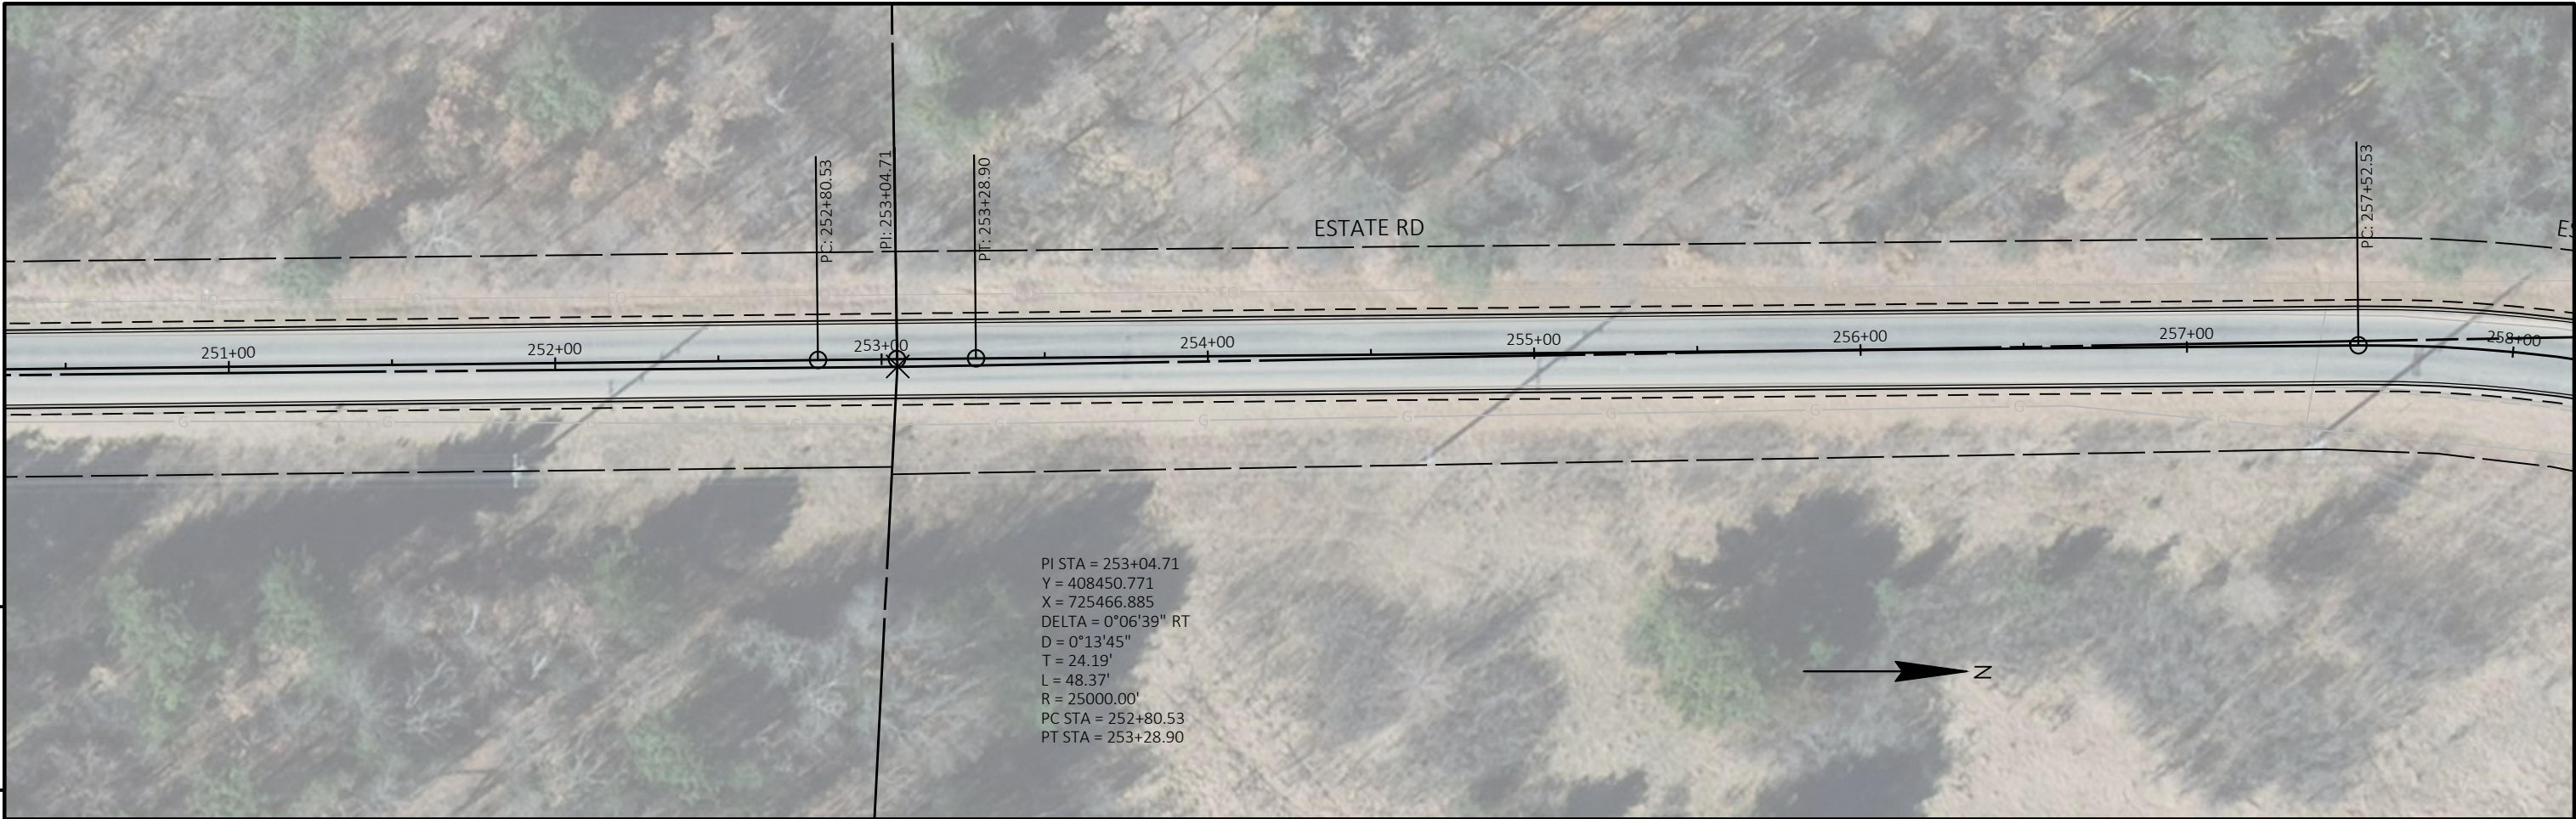


PROJECT NO: XXXX				HWY: LAGRANGE BYRON ARIP				COUNTY: MONROE				PLAN AND PROFILE: ESTATE ROAD AND ESSEX AVENUE				SHEET				E			
------------------	--	--	--	--------------------------	--	--	--	----------------	--	--	--	--	--	--	--	-------	--	--	--	---	--	--	--

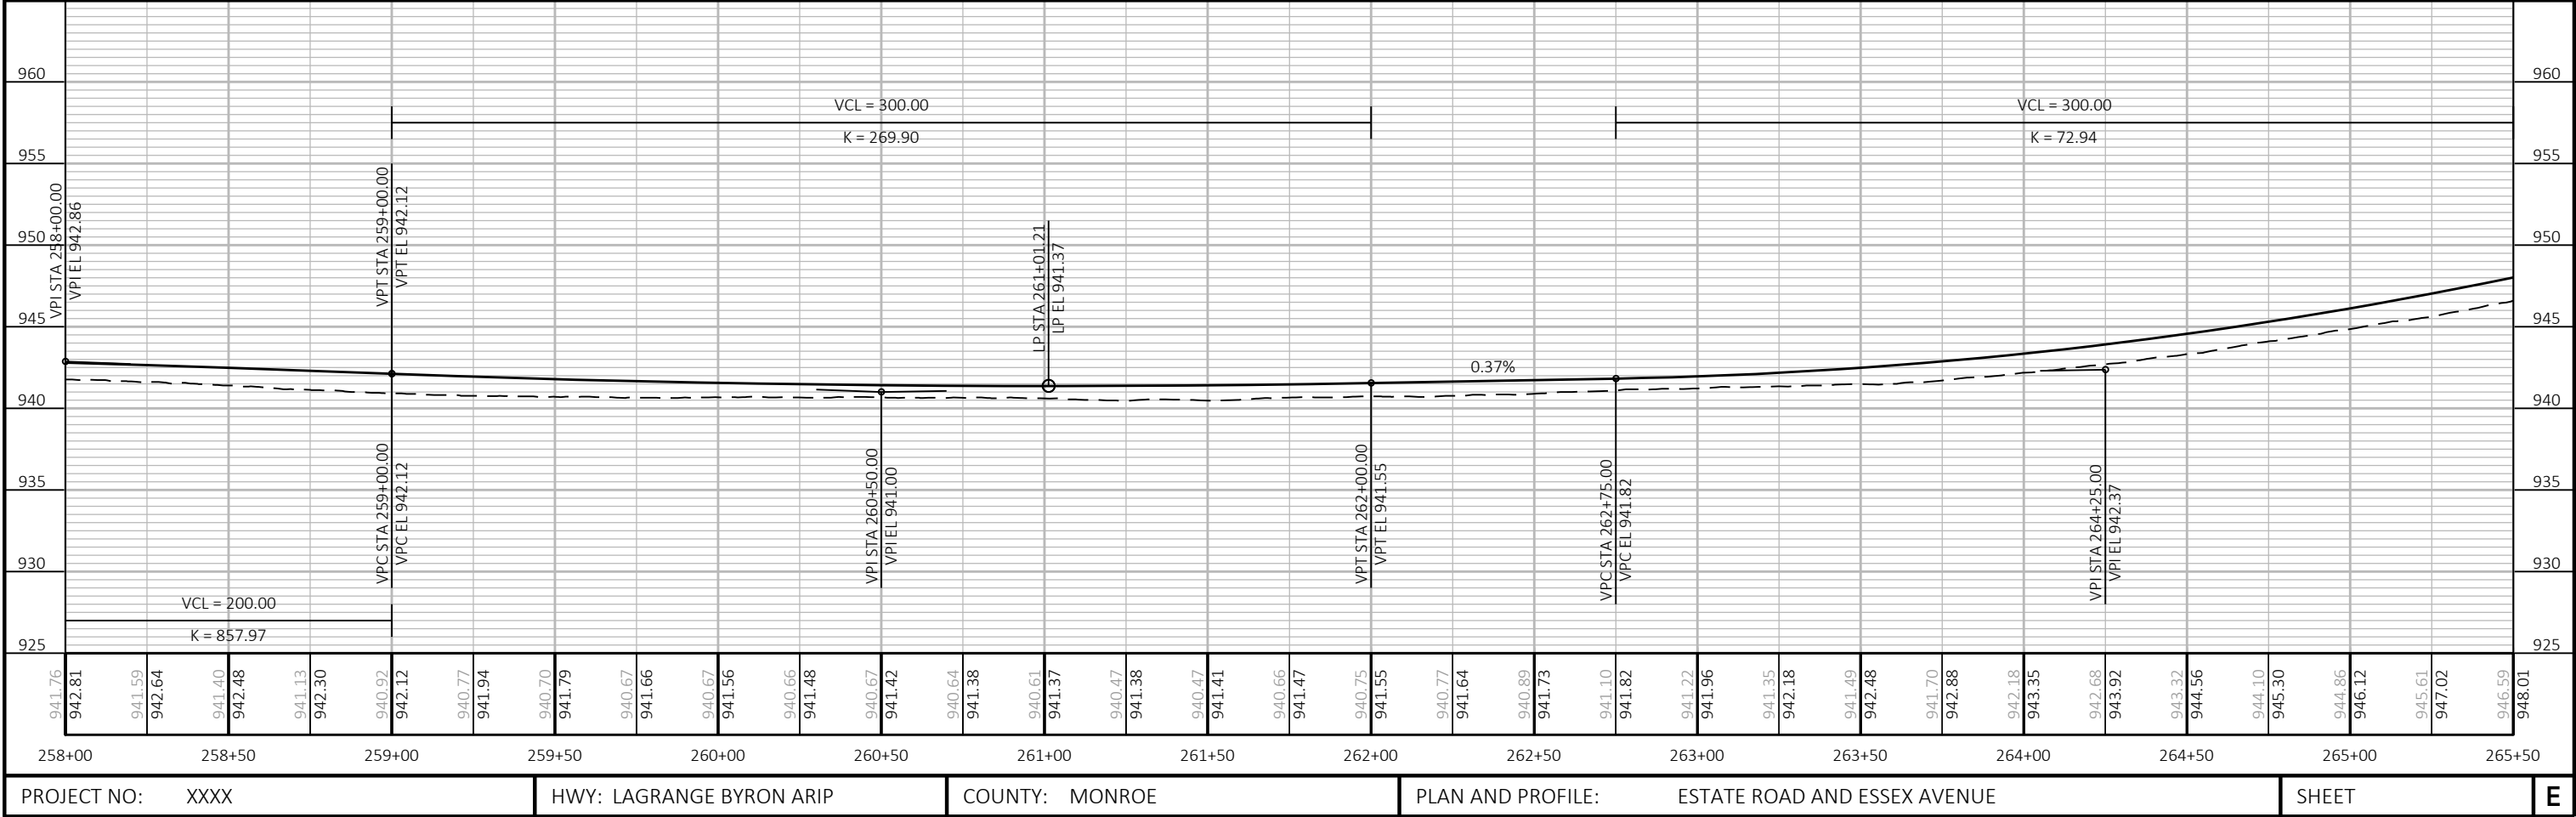


PROJECT NO:	XXXX	HWY:	LAGRANGE BYRON ARIP	COUNTY:	MONROE	PLAN AND PROFILE:	ESTATE ROAD AND ESSEX AVENUE	SHEET	E
-------------	------	------	---------------------	---------	--------	-------------------	------------------------------	-------	---

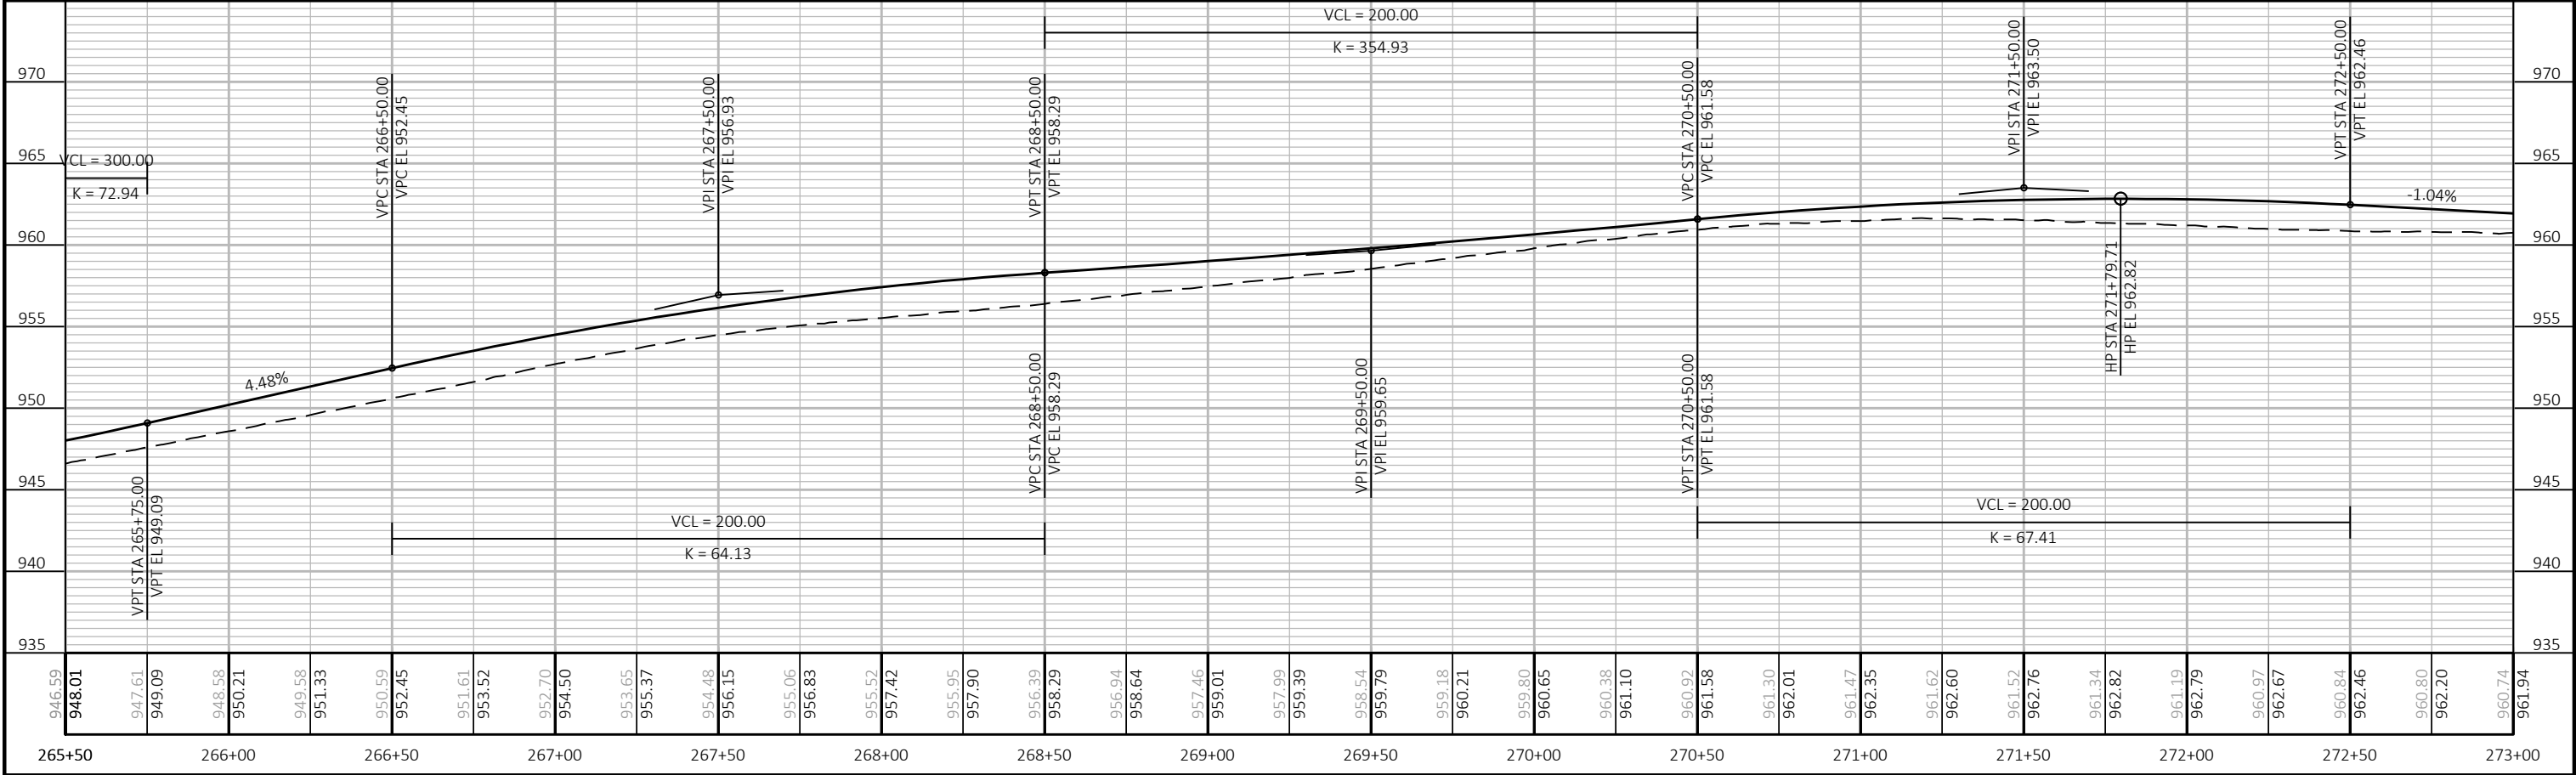


PROJECT NO:	XXXX	HWY:	LAGRANGE BYRON ARIP	COUNTY:	MONROE	PLAN AND PROFILE:	ESTATE ROAD AND ESSEX AVENUE	SHEET	E
-------------	------	------	---------------------	---------	--------	-------------------	------------------------------	-------	---

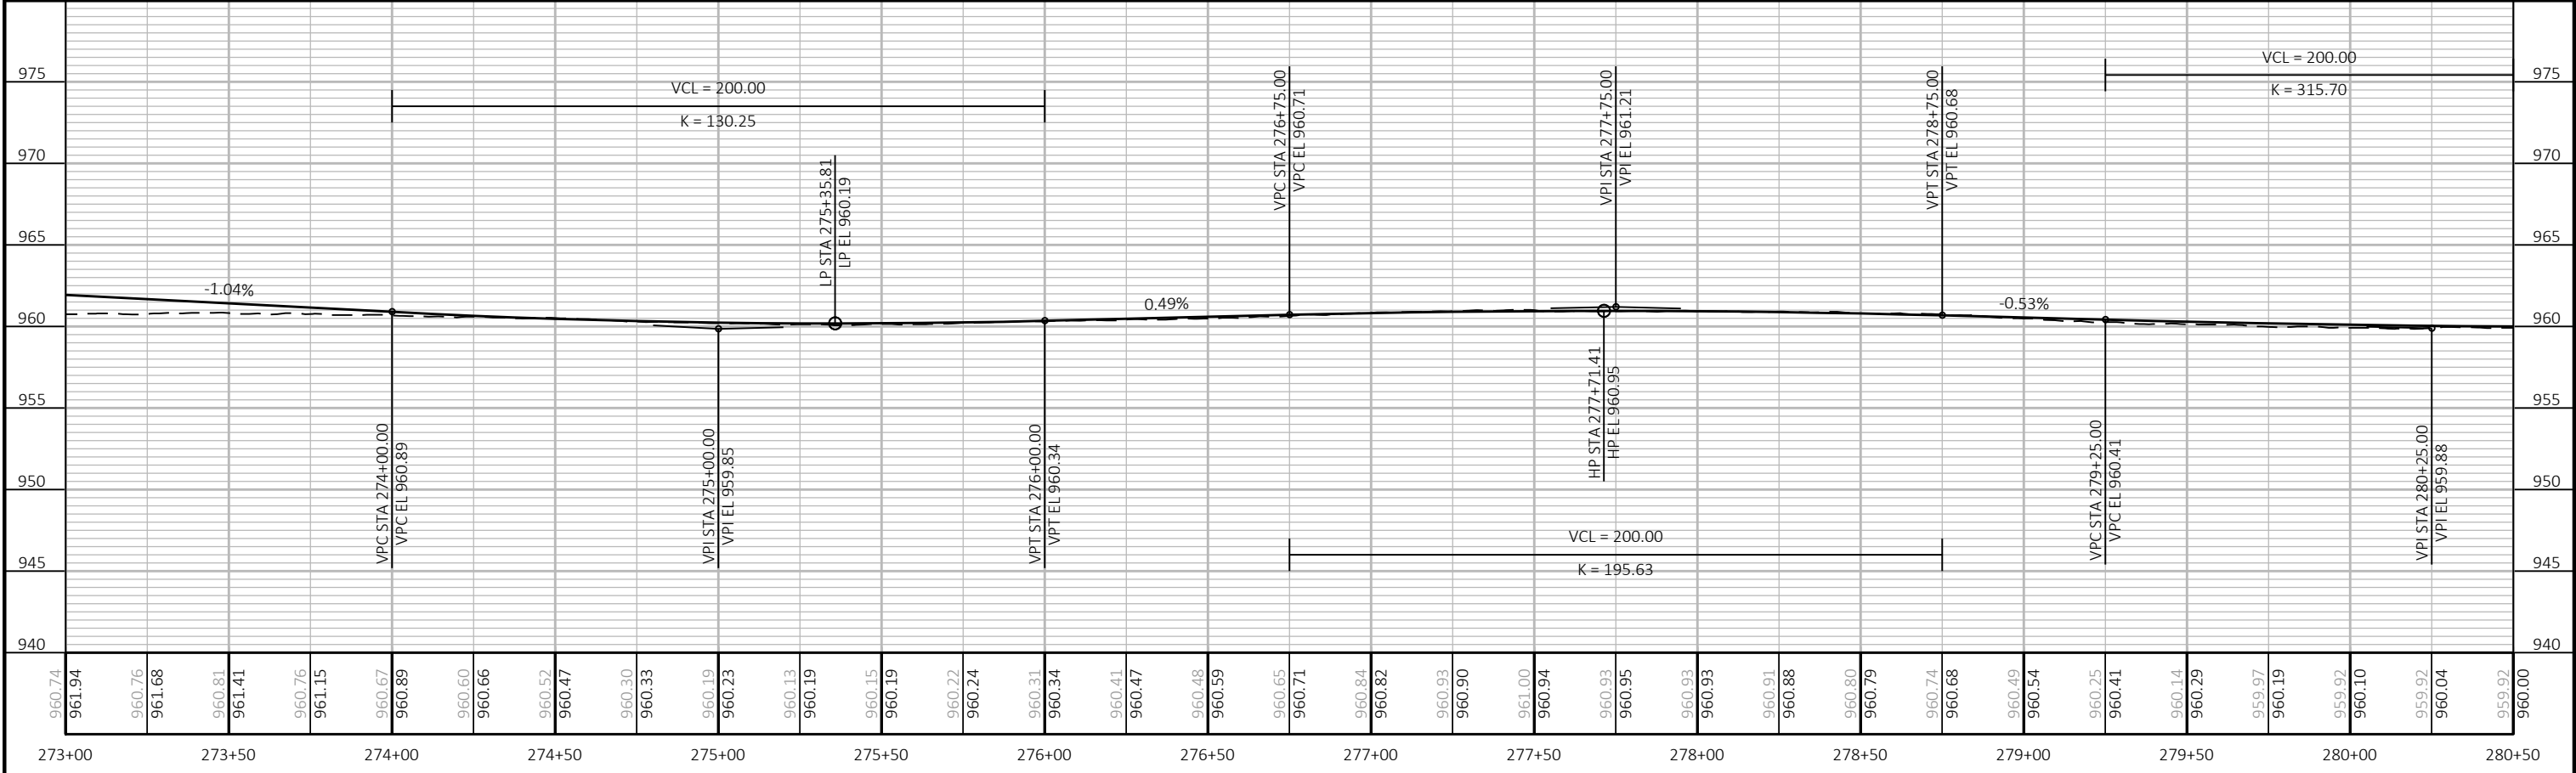


PROJECT NO: XXXX			HWY: LAGRANGE BYRON ARIP			COUNTY: MONROE			PLAN AND PROFILE: ESTATE ROAD AND ESSEX AVENUE			SHEET			E		
------------------	--	--	--------------------------	--	--	----------------	--	--	--	--	--	-------	--	--	---	--	--

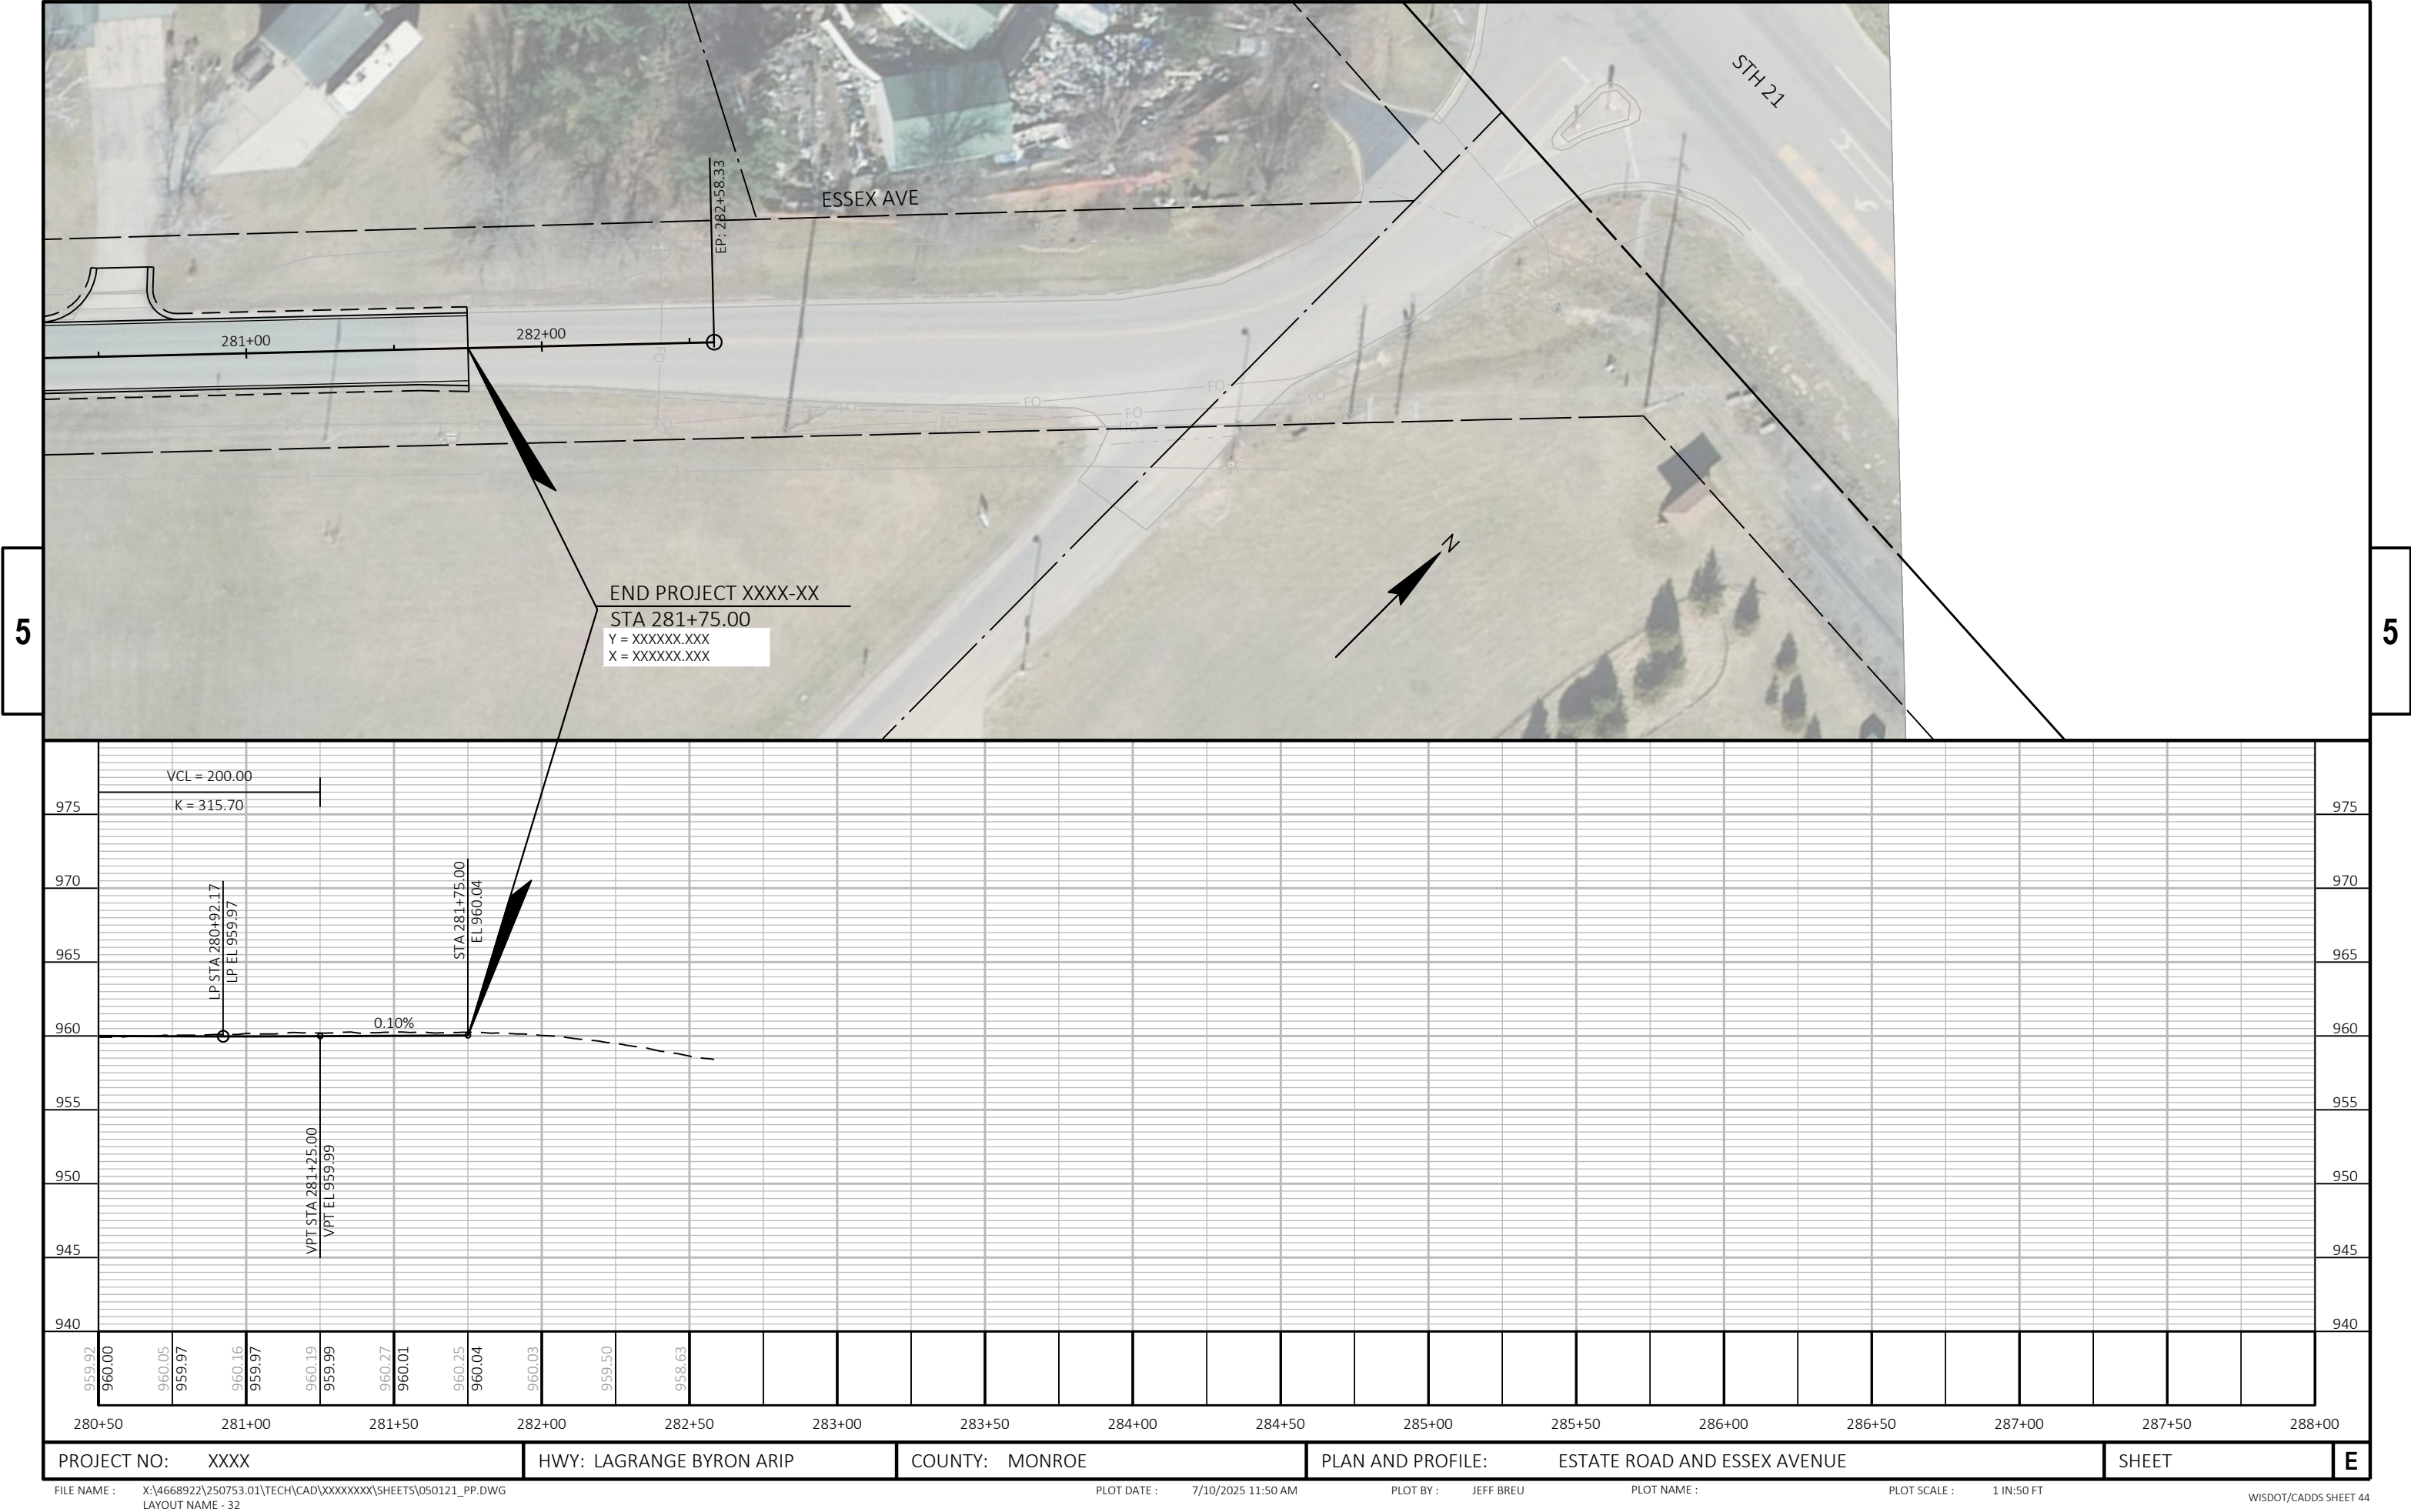


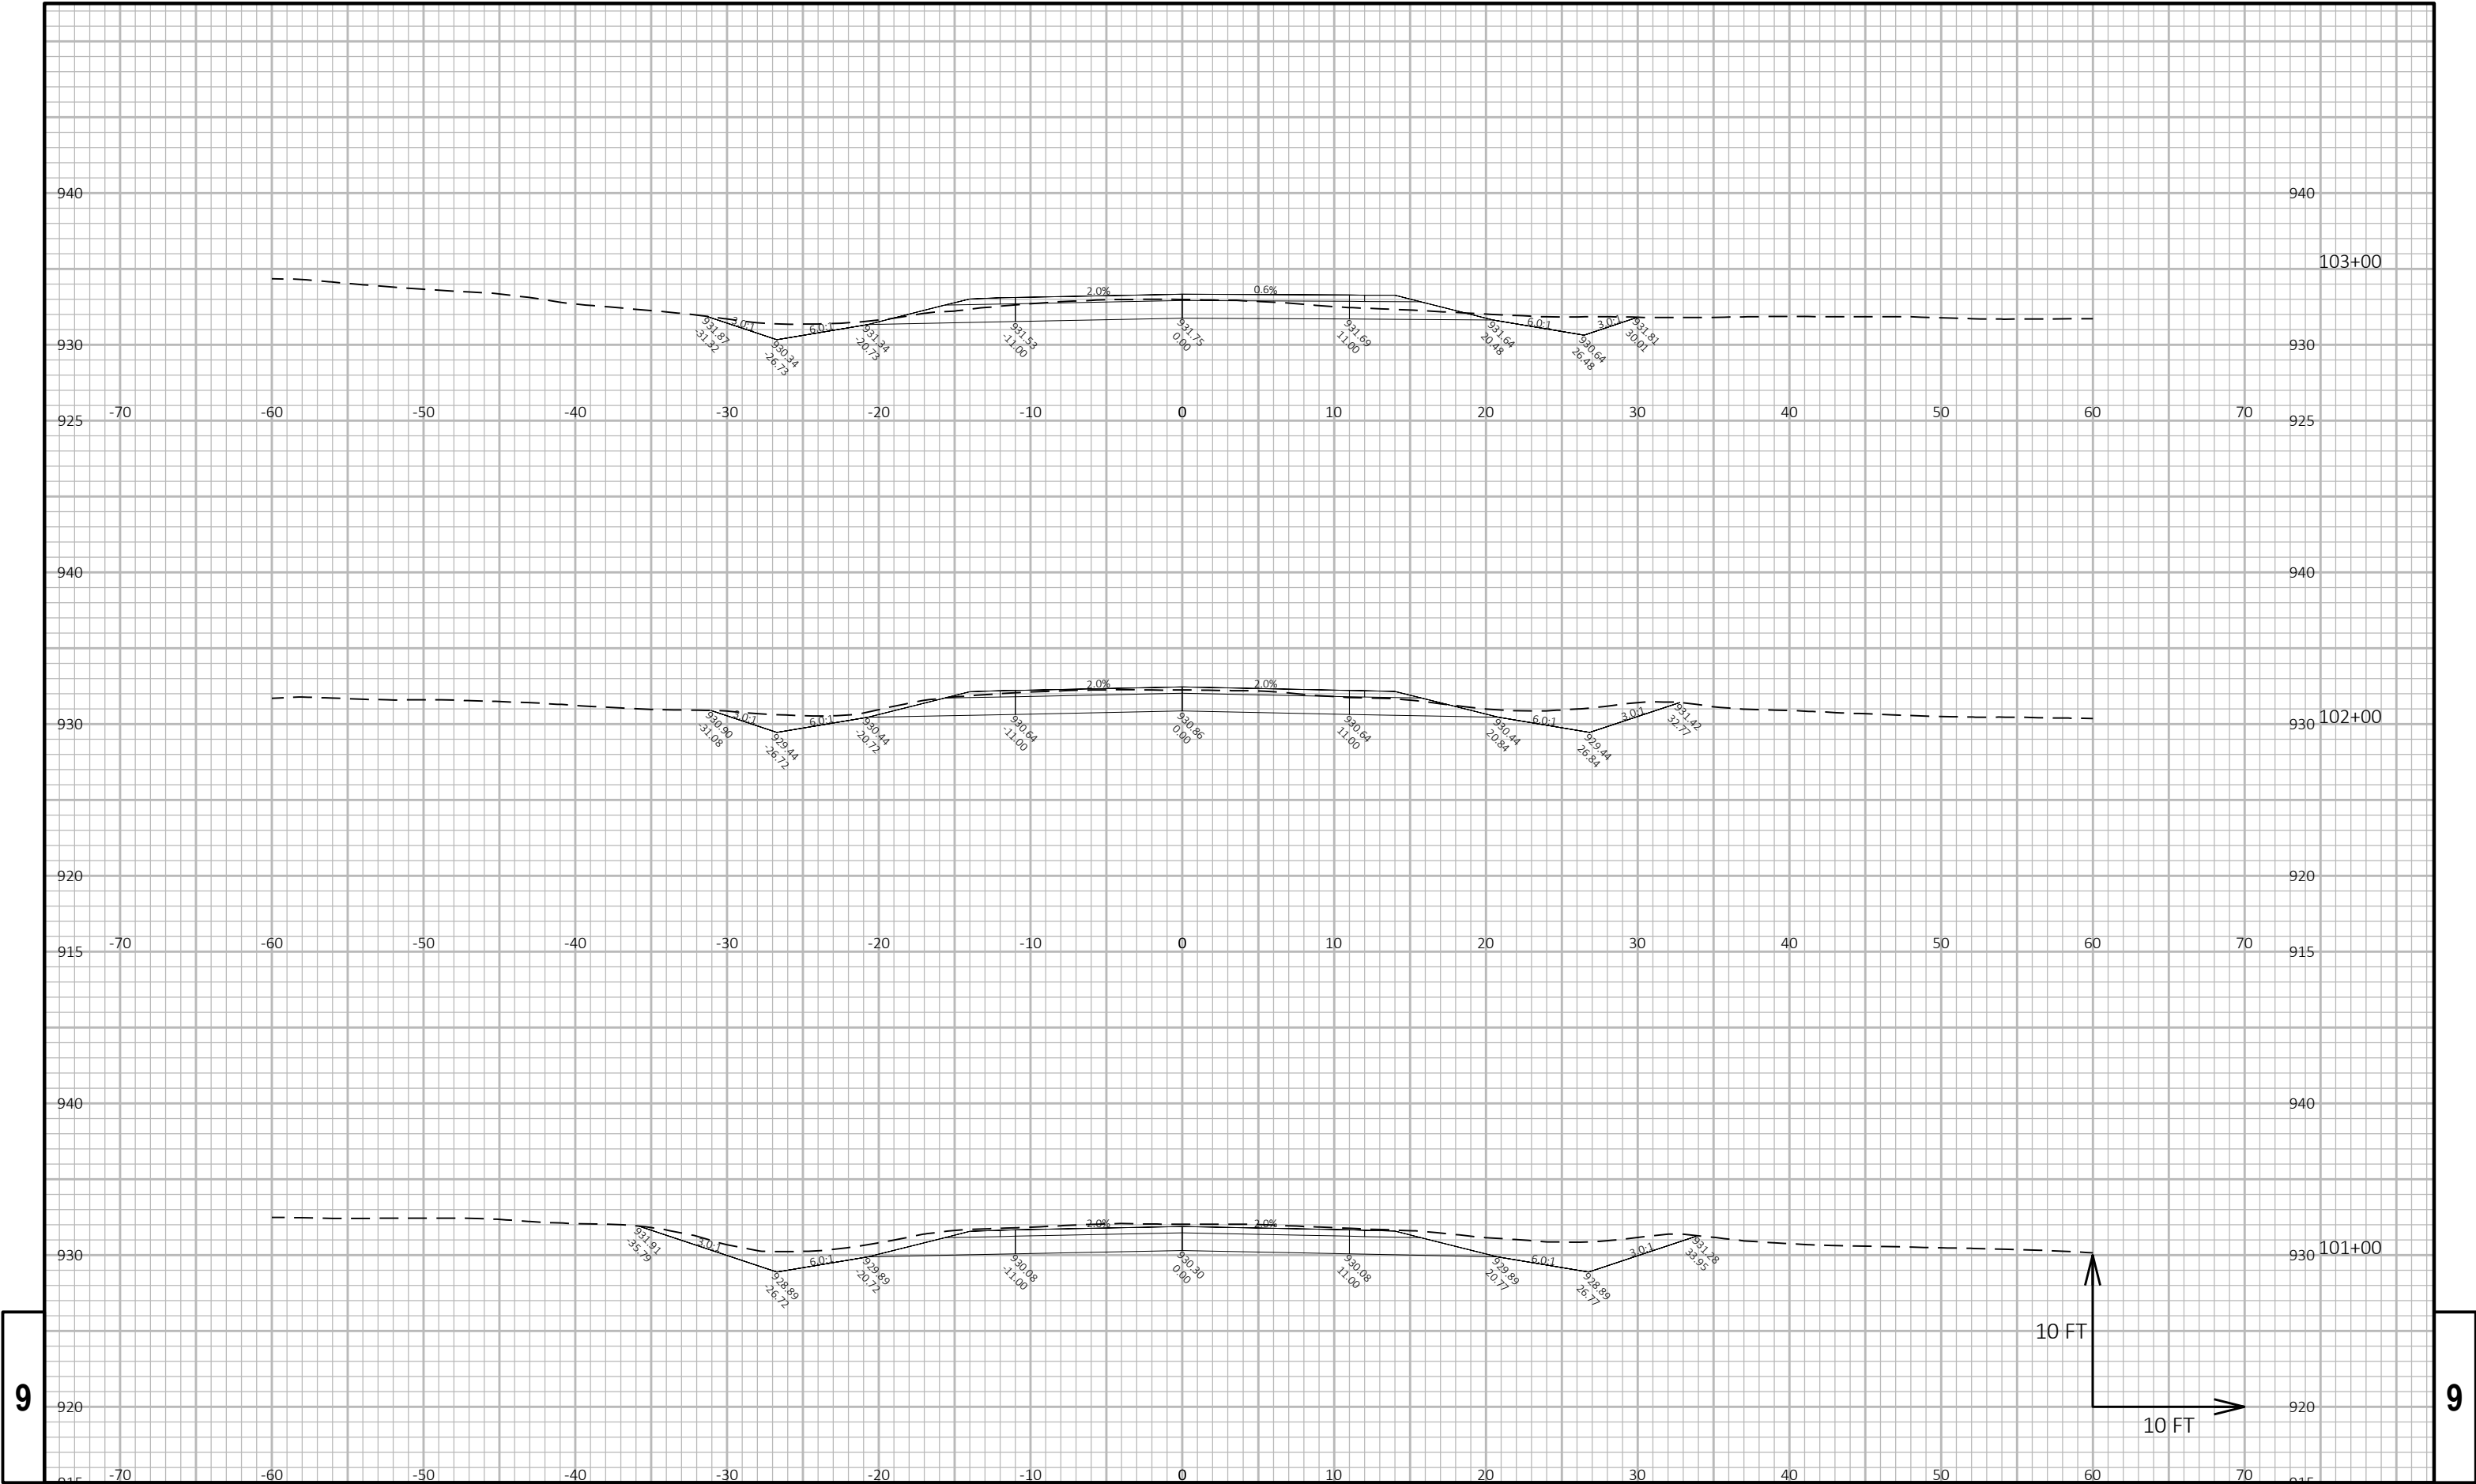

9


9

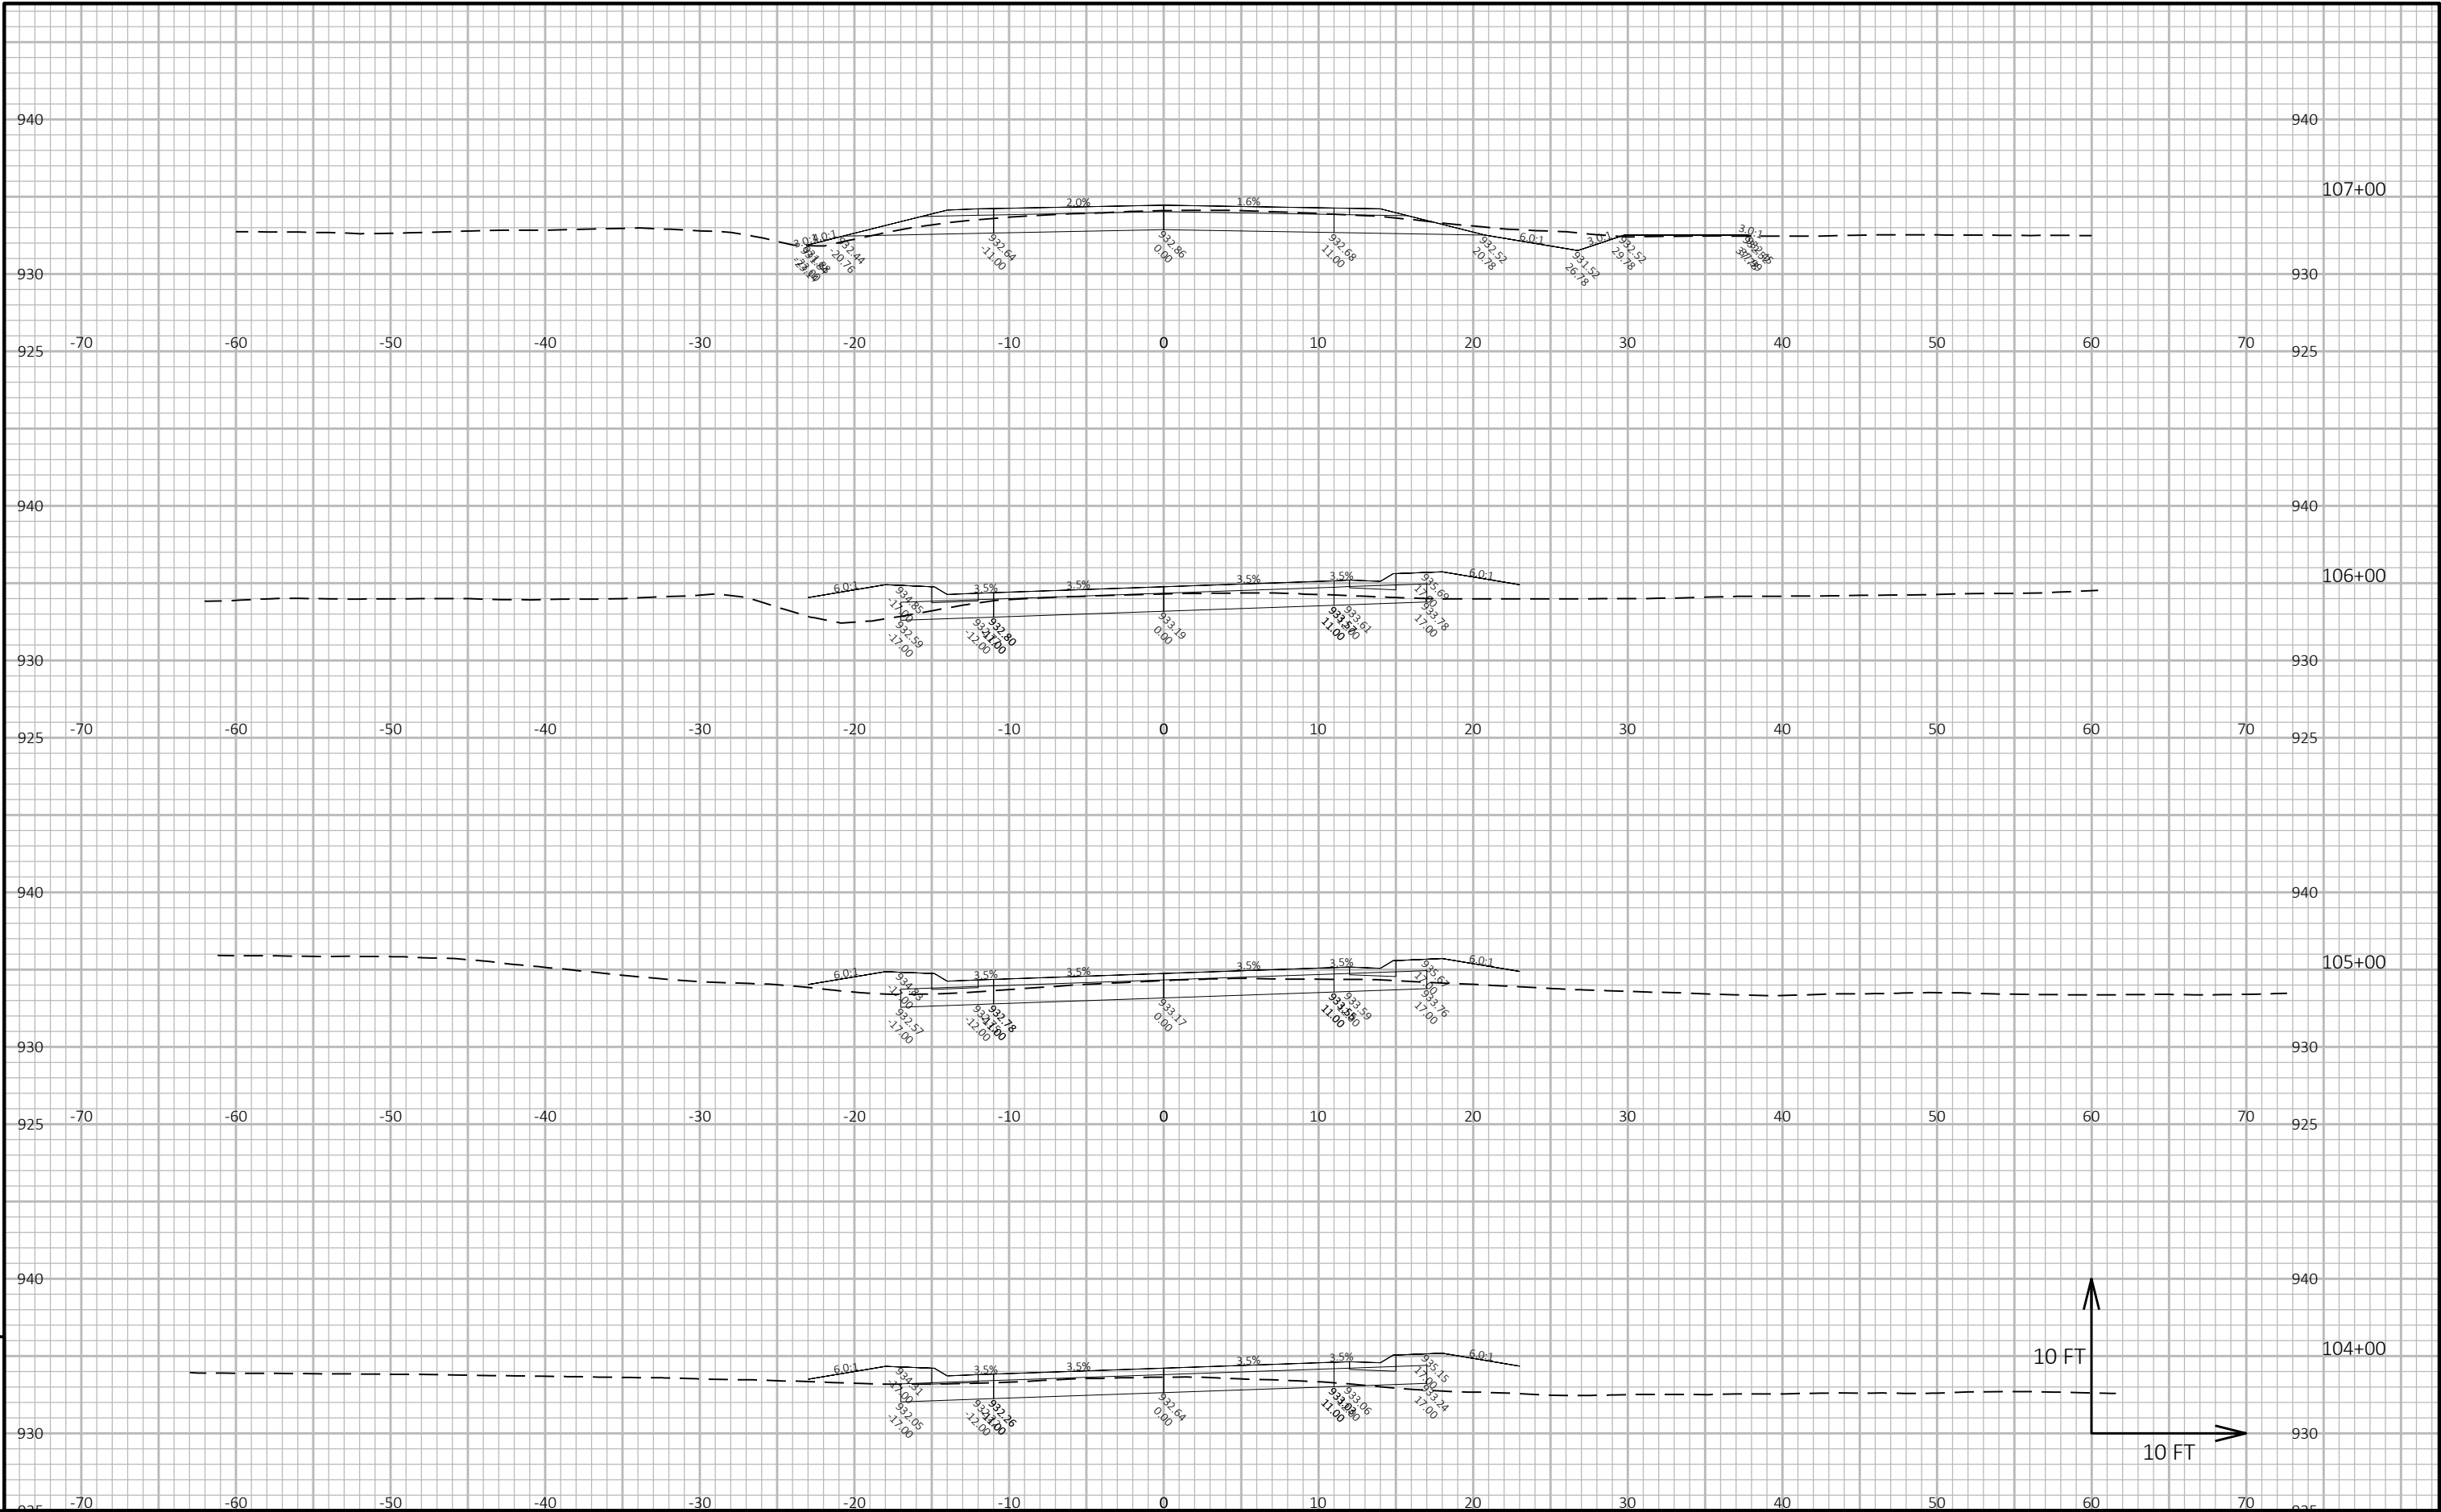

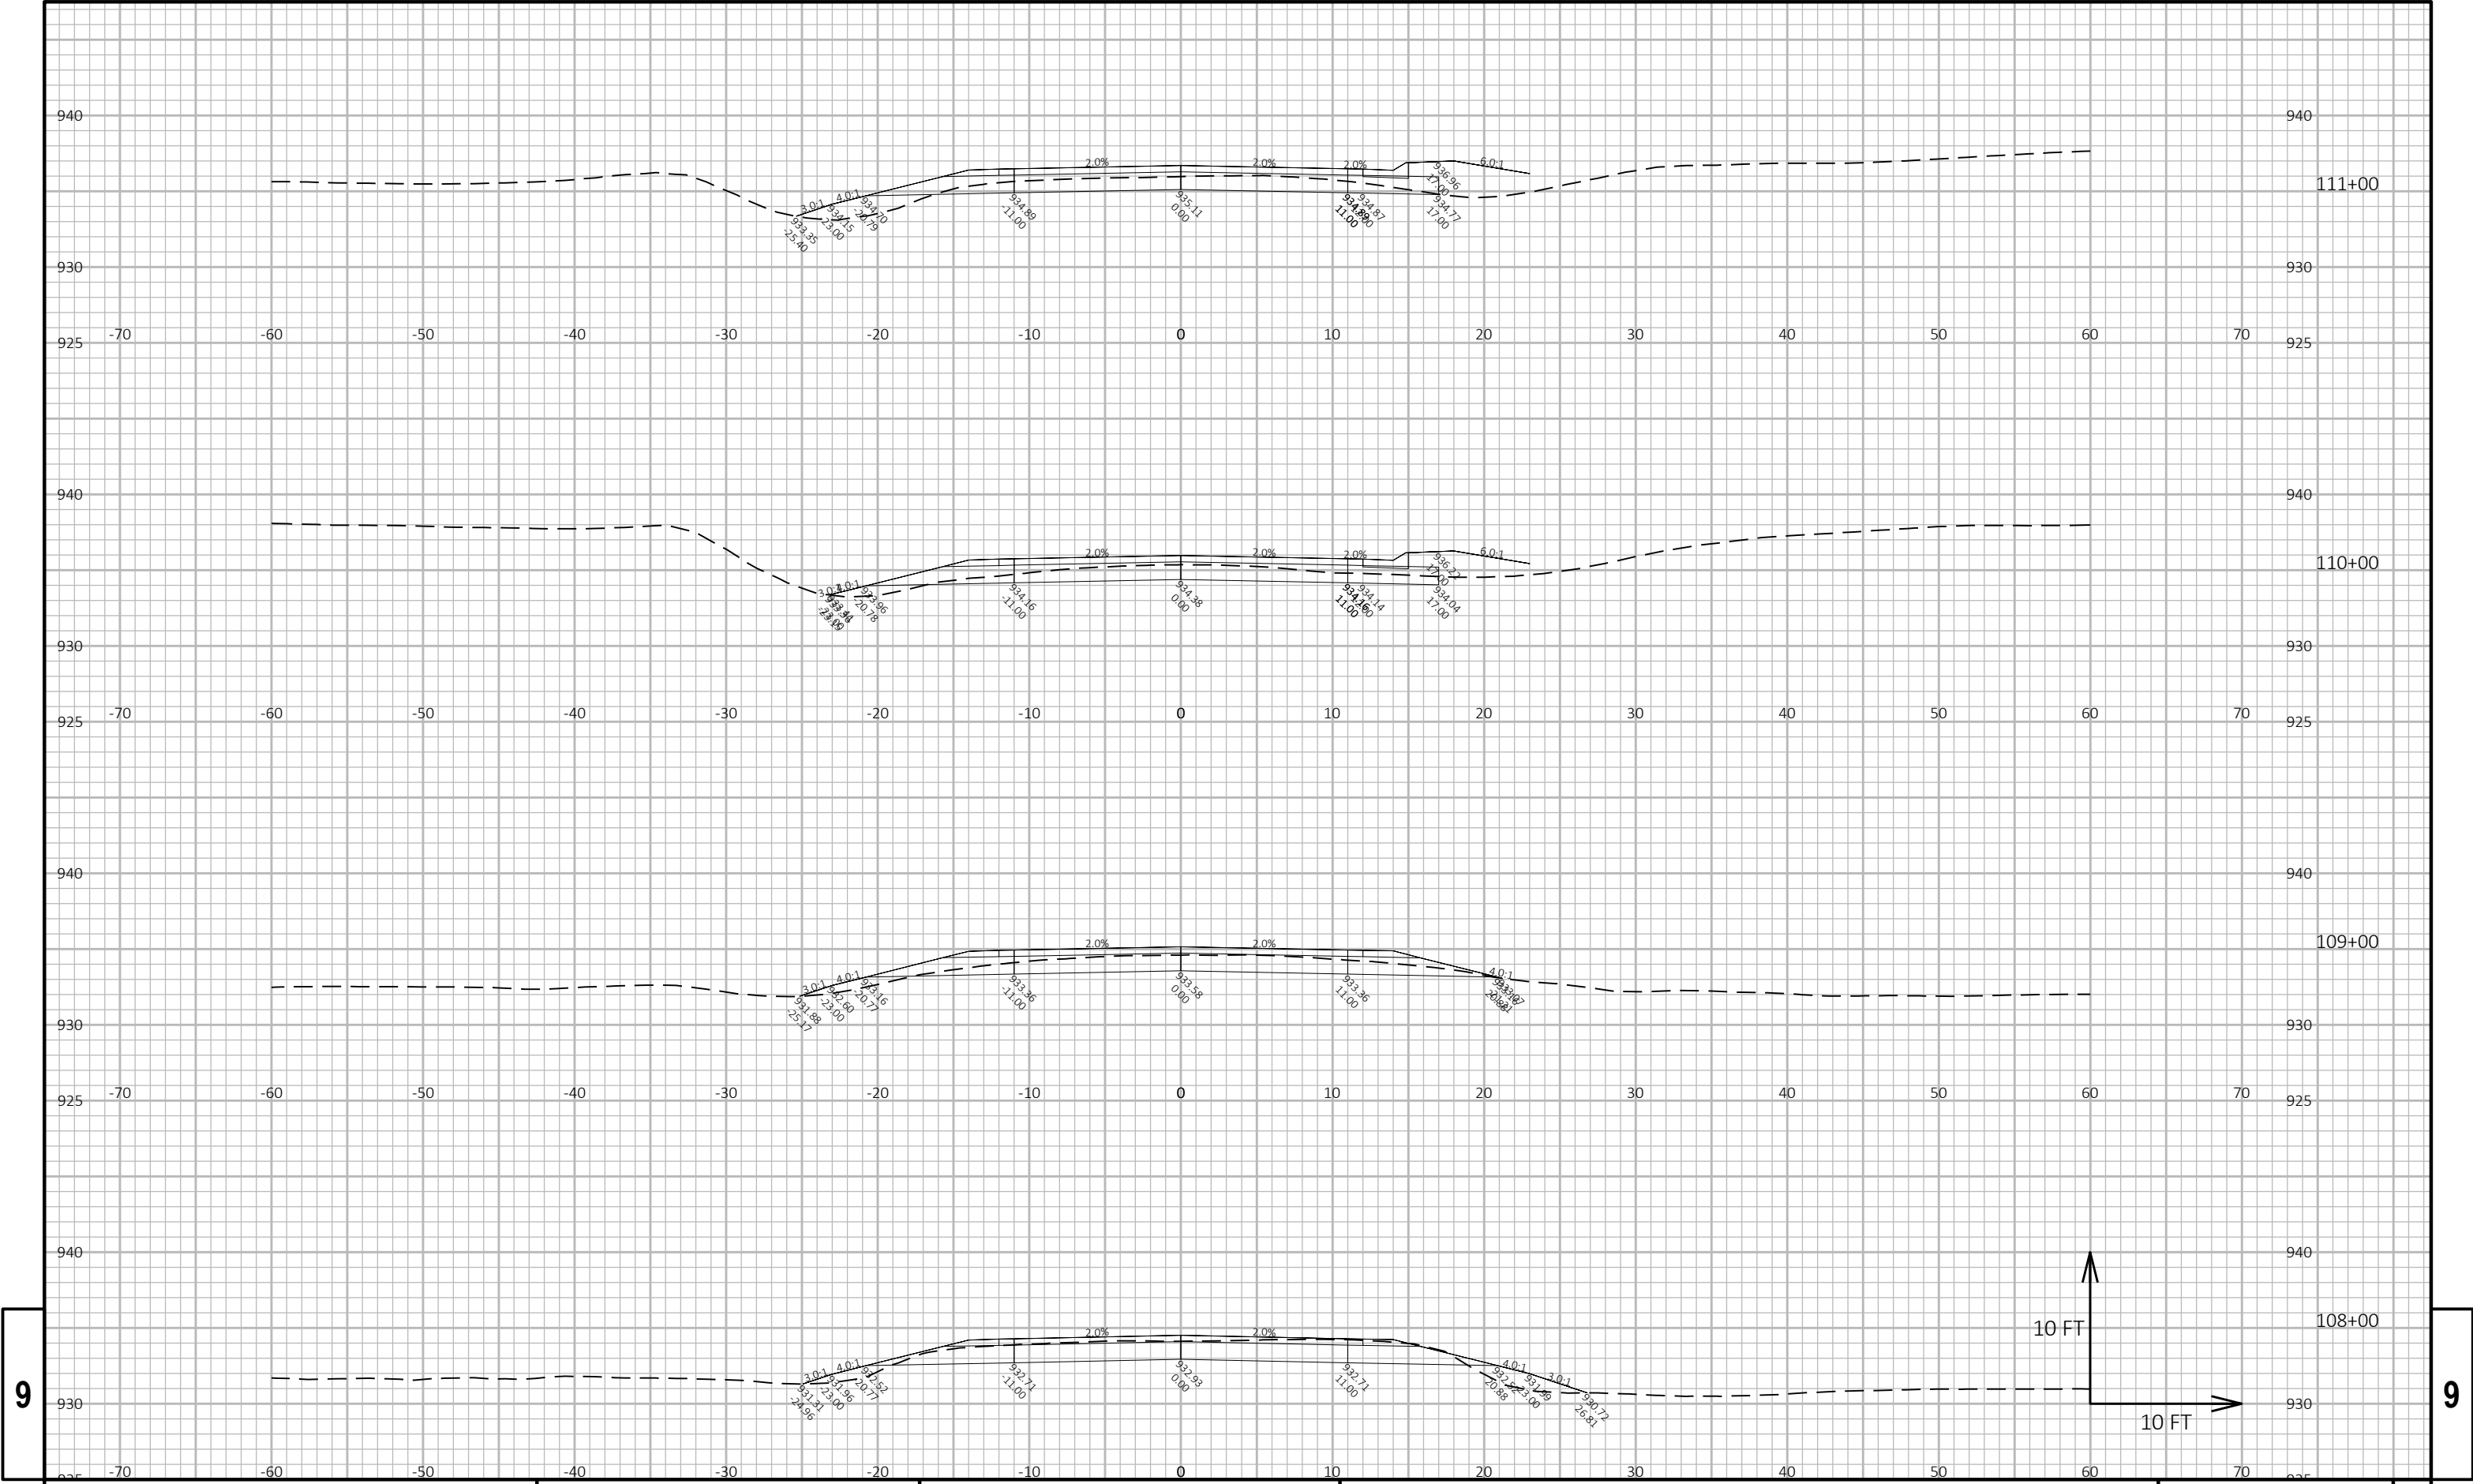


9

9

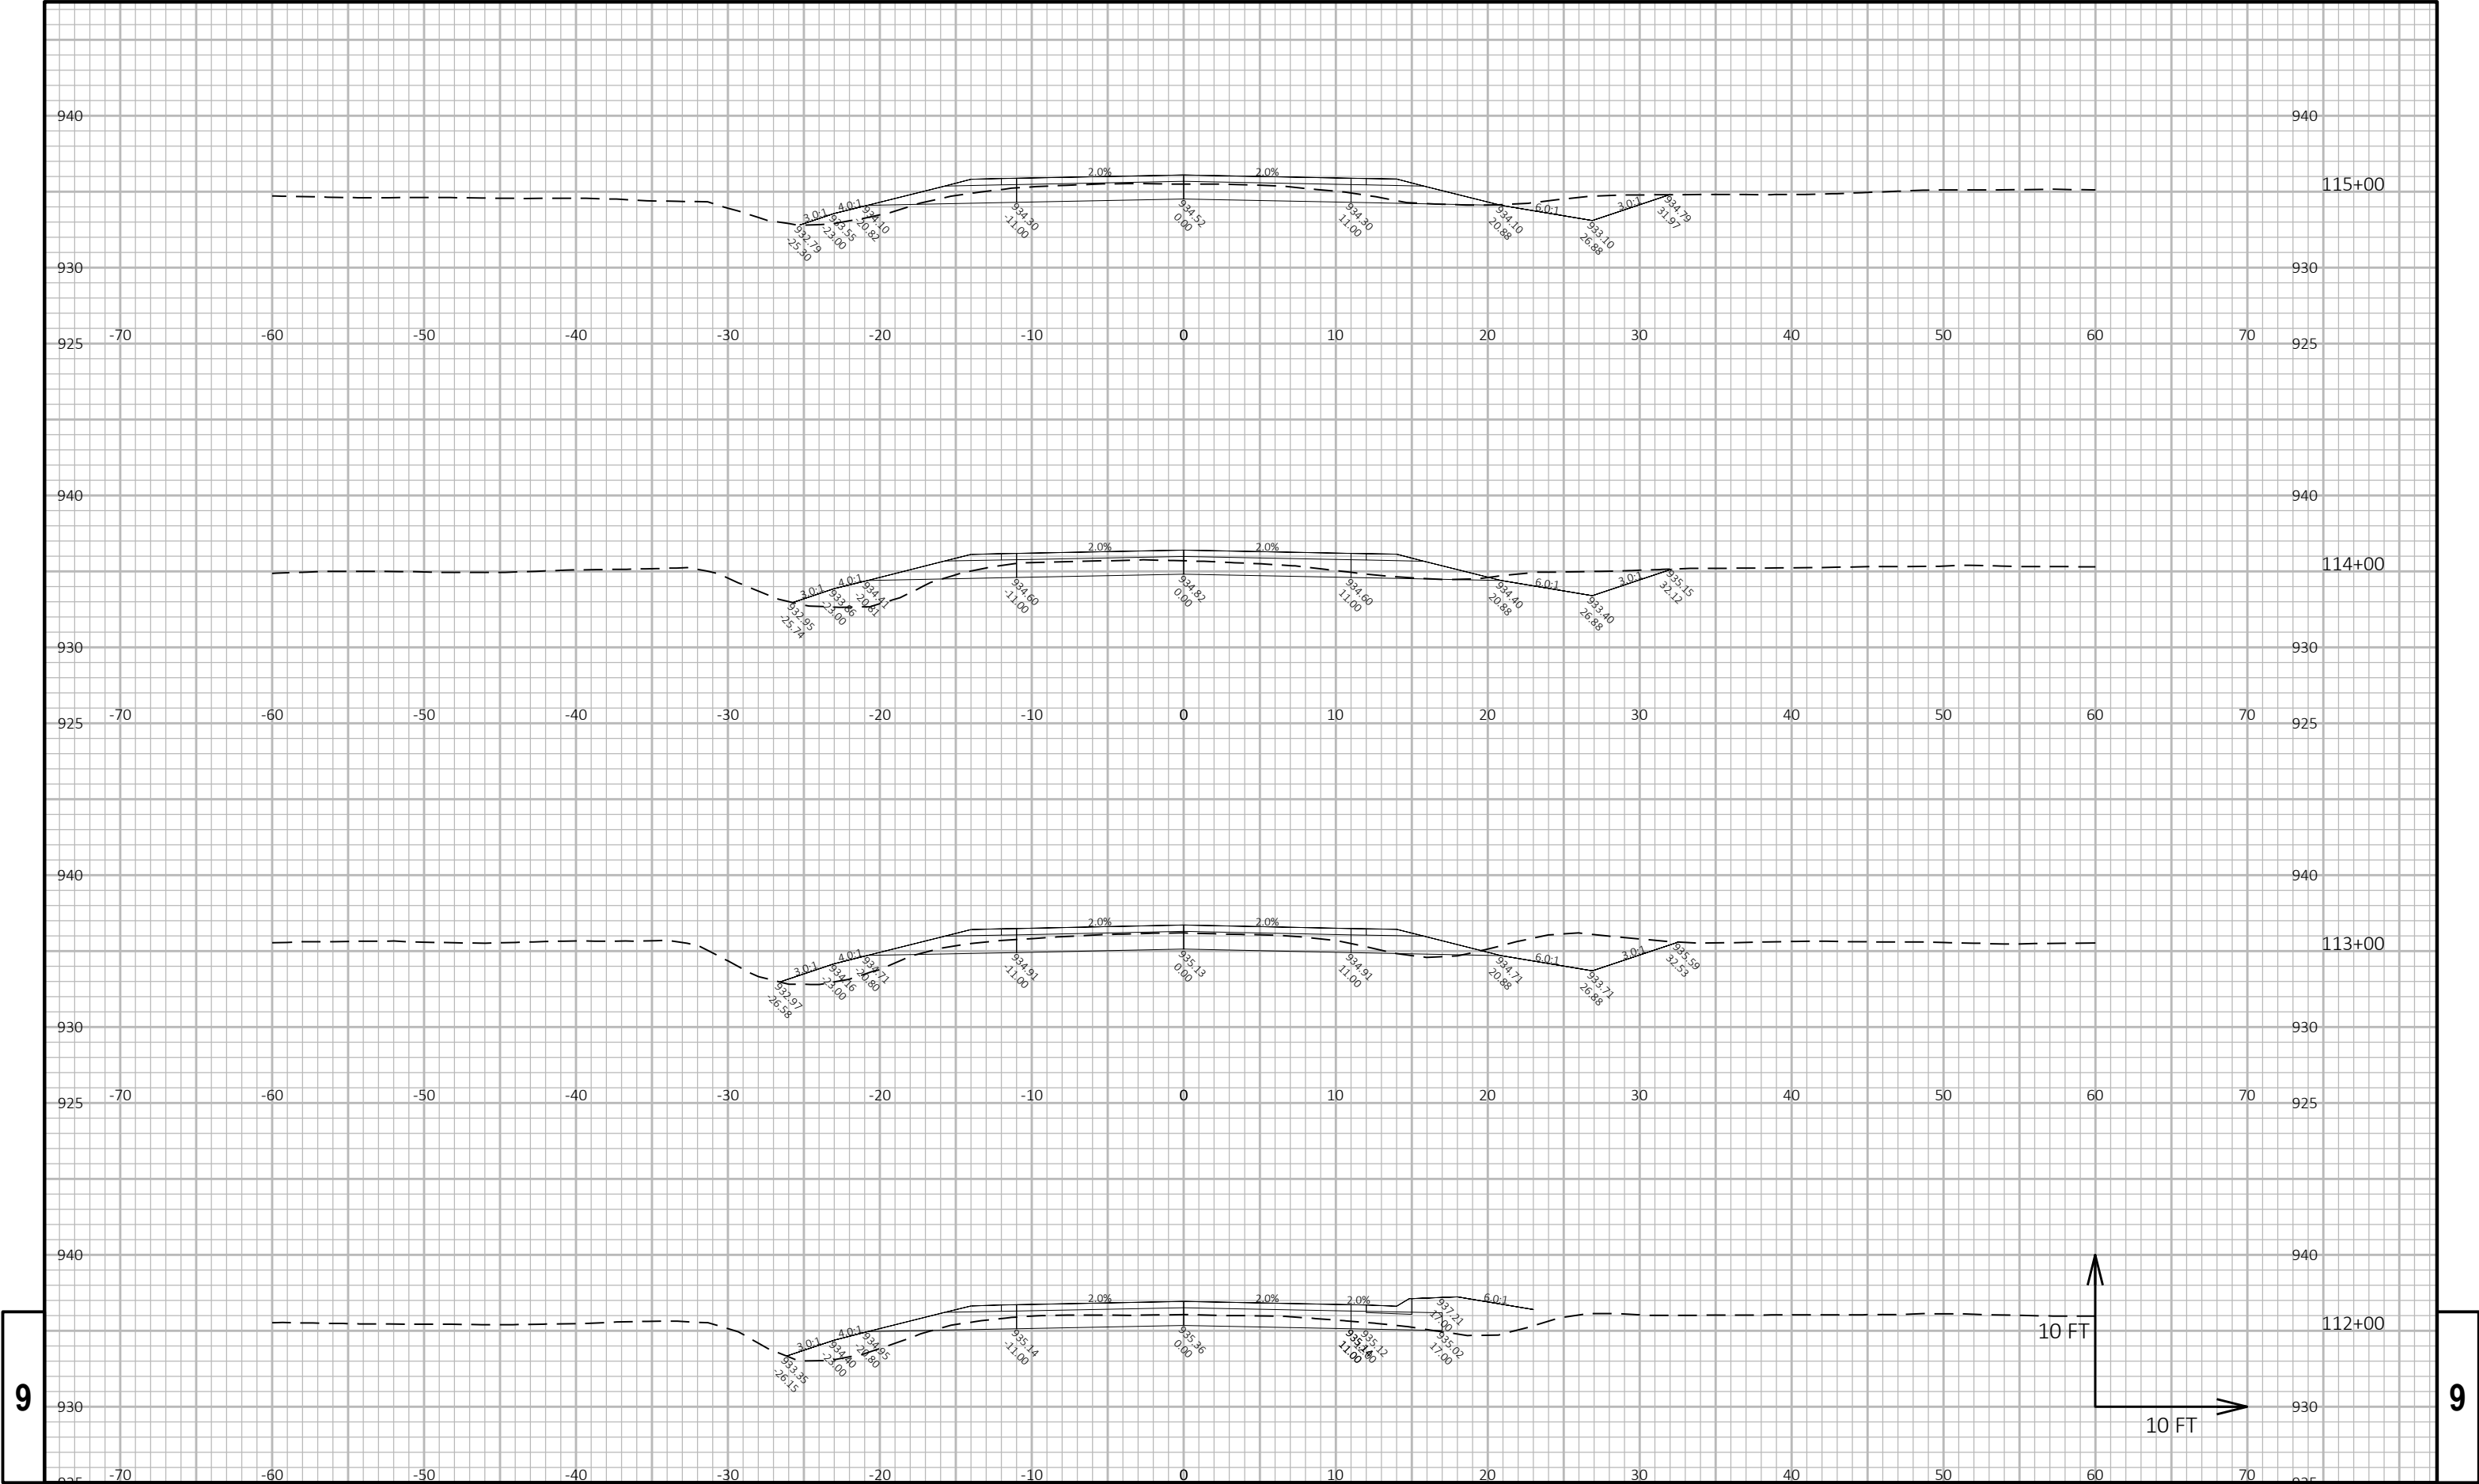


9

9

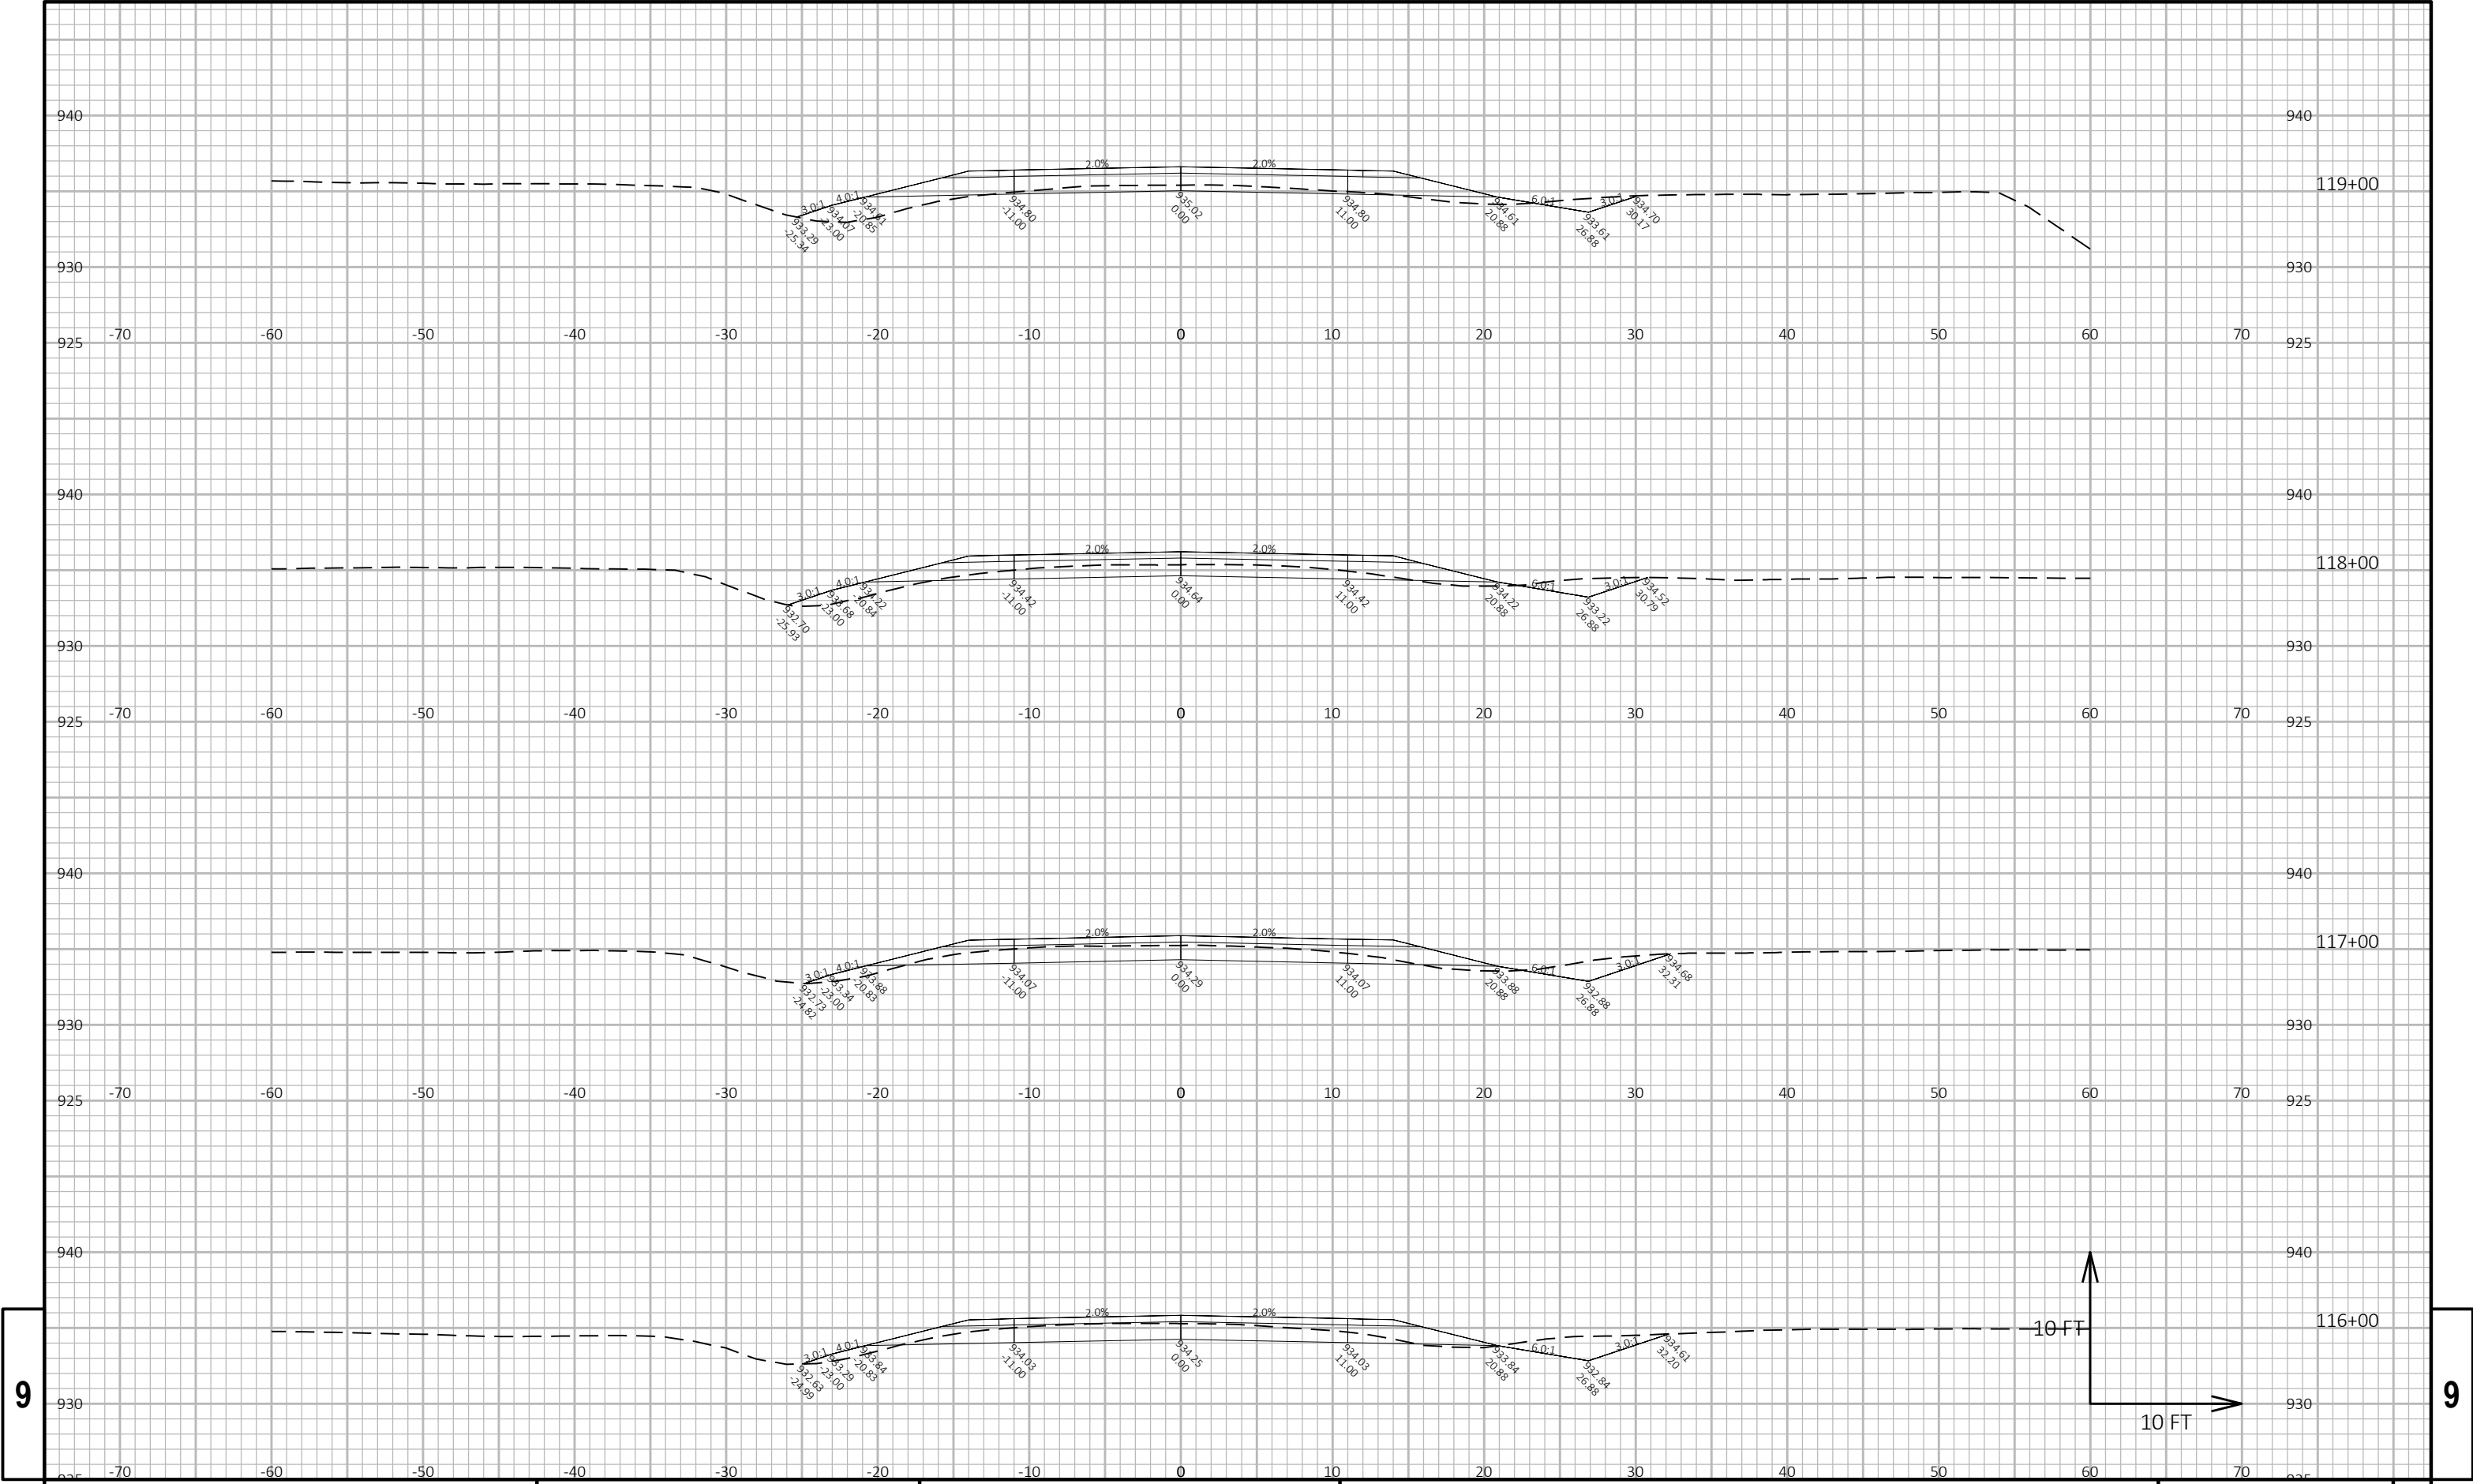

9

9

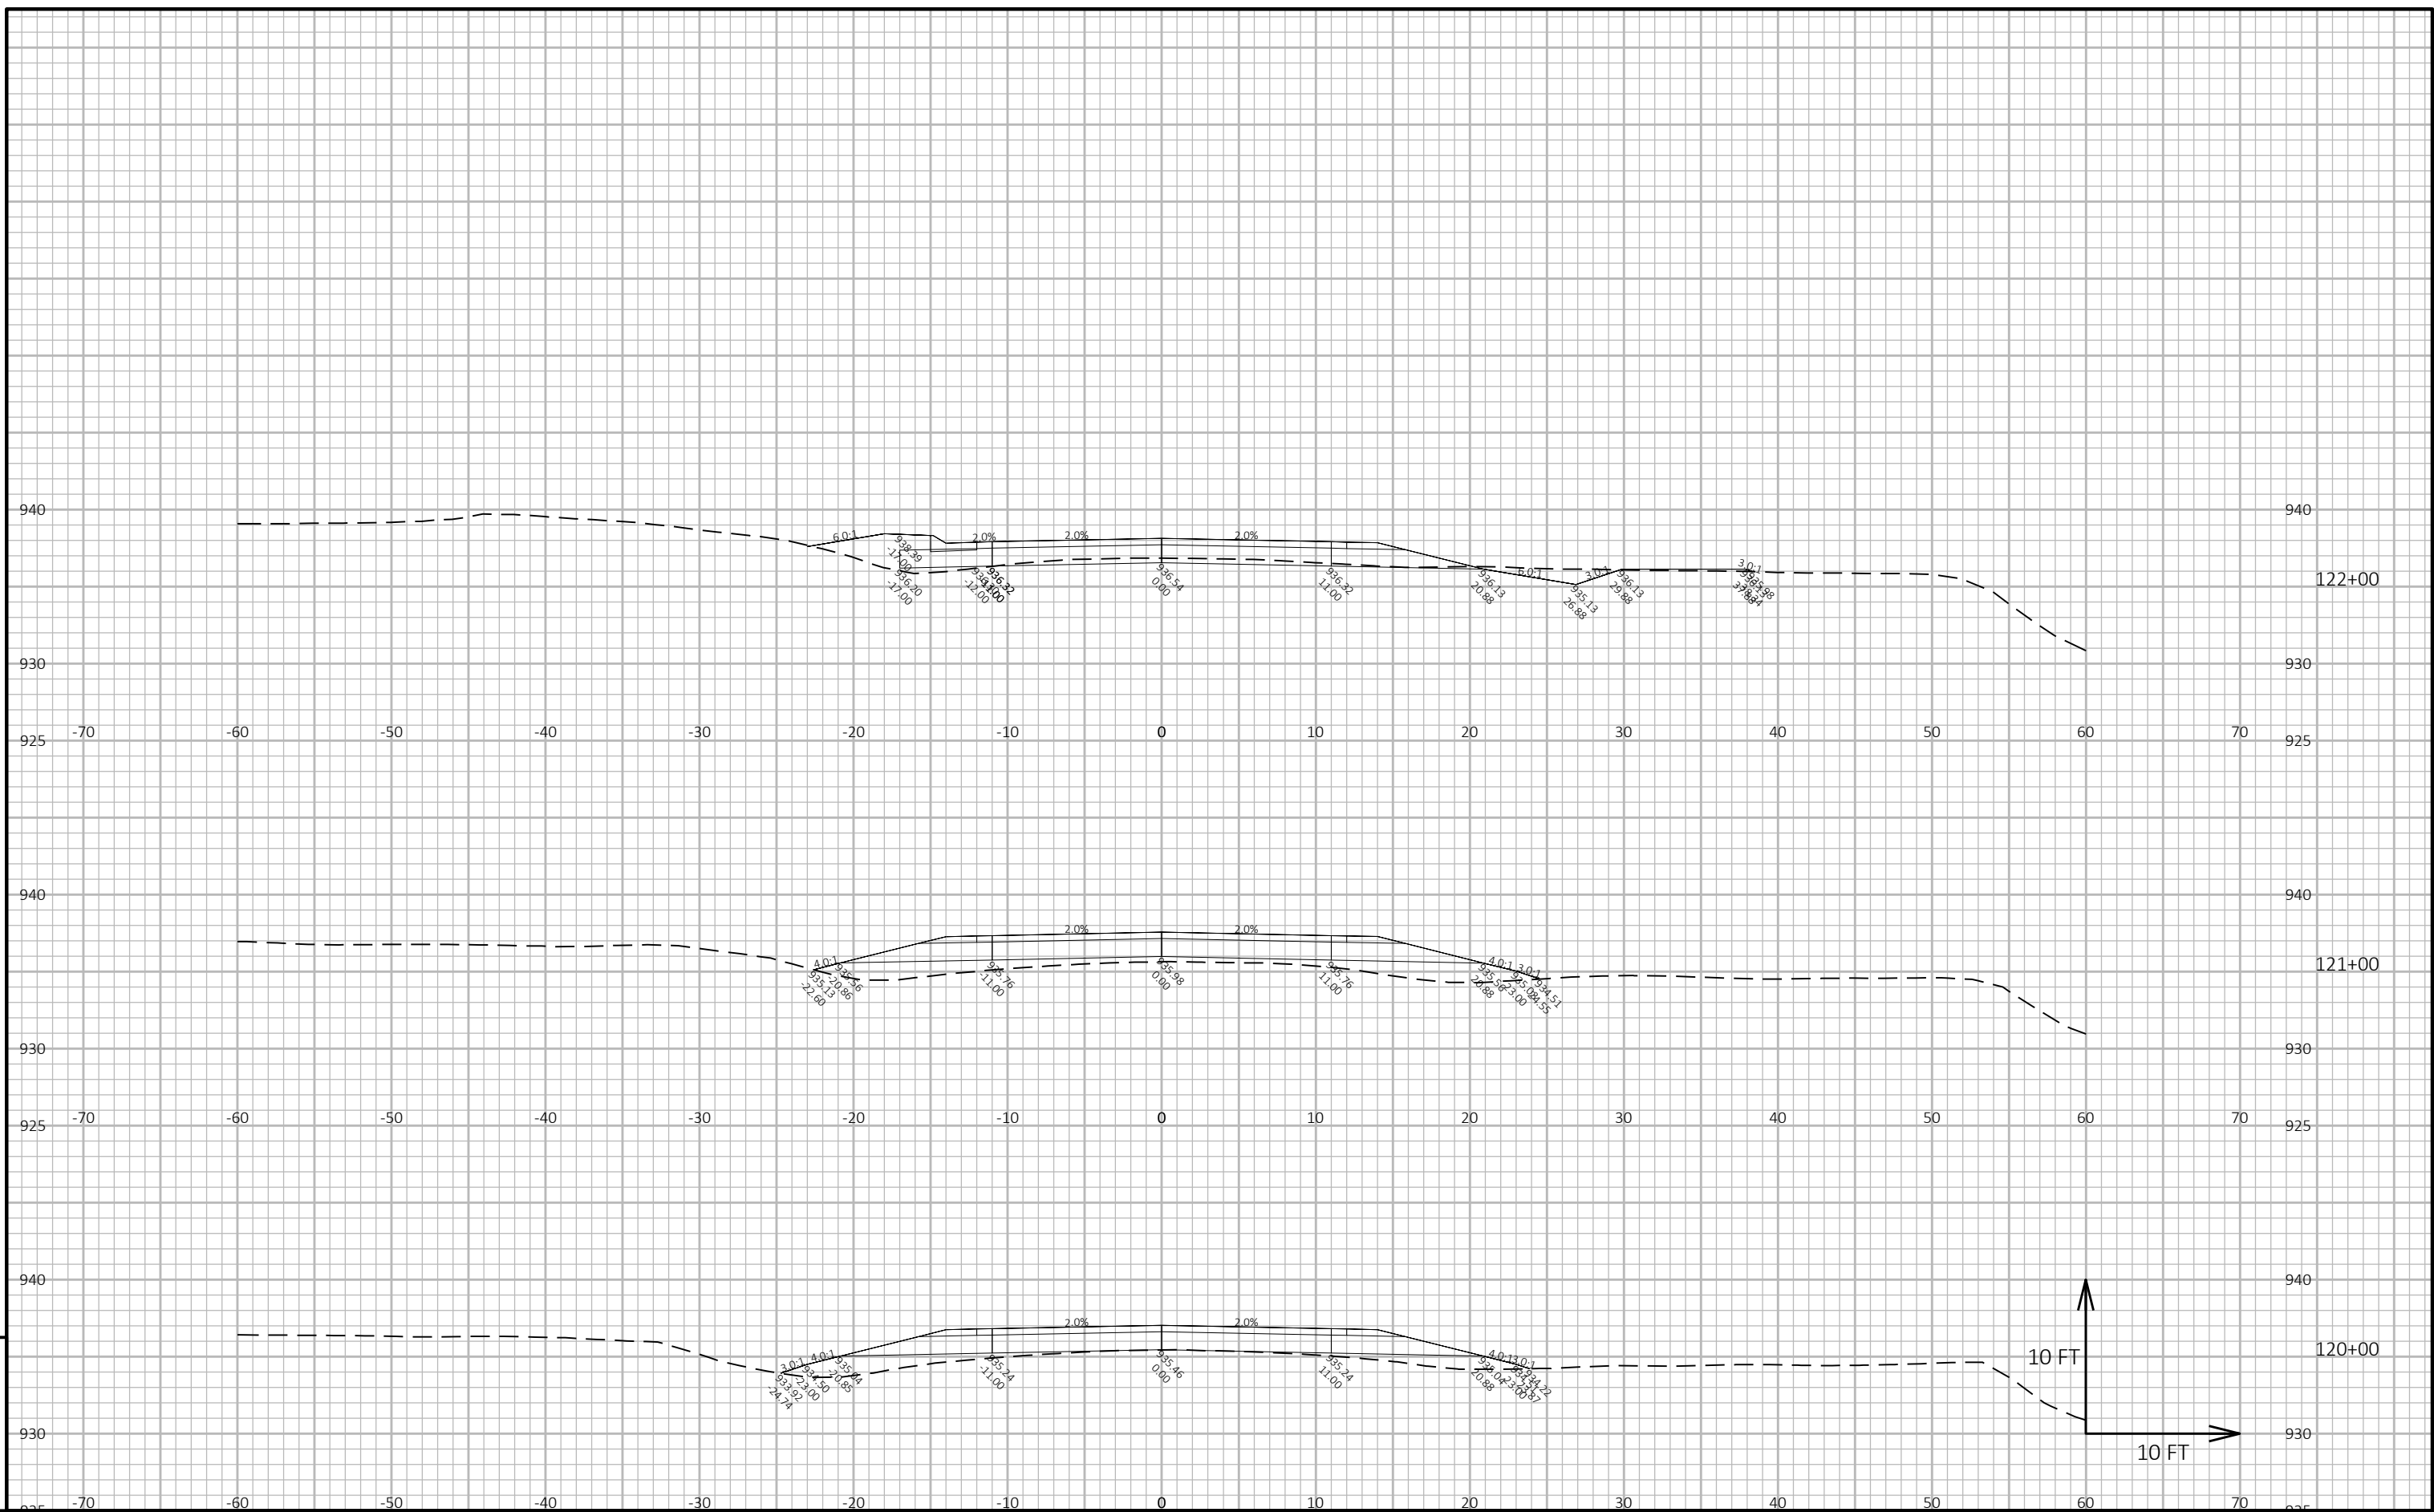

PROJECT NO:	XXXXX
-------------	-------

HWY: LAGRANGE BYRON ARIP

COUNTY: MONROE

CROSS SECTIONS: FORMICA ROAD

SHEET



FILE NAME : X:\4668922\250753.01\TECH\CAD\XXXXXXXX\SHEETS\WD_XSECTIONS_FORMICARD.DWG
LAYOUT NAME - 06

LAYOUT NAME - 06


PLOT DATE : 7/9/2025 4:03 PM

PLOT BY : JEFF BREU


PLOT NAME :


PLOT SCALE : 1 IN:10 FT HORZ. / 1 IN:10 FT VERT.


WISDOT/CADDS SHEET 49

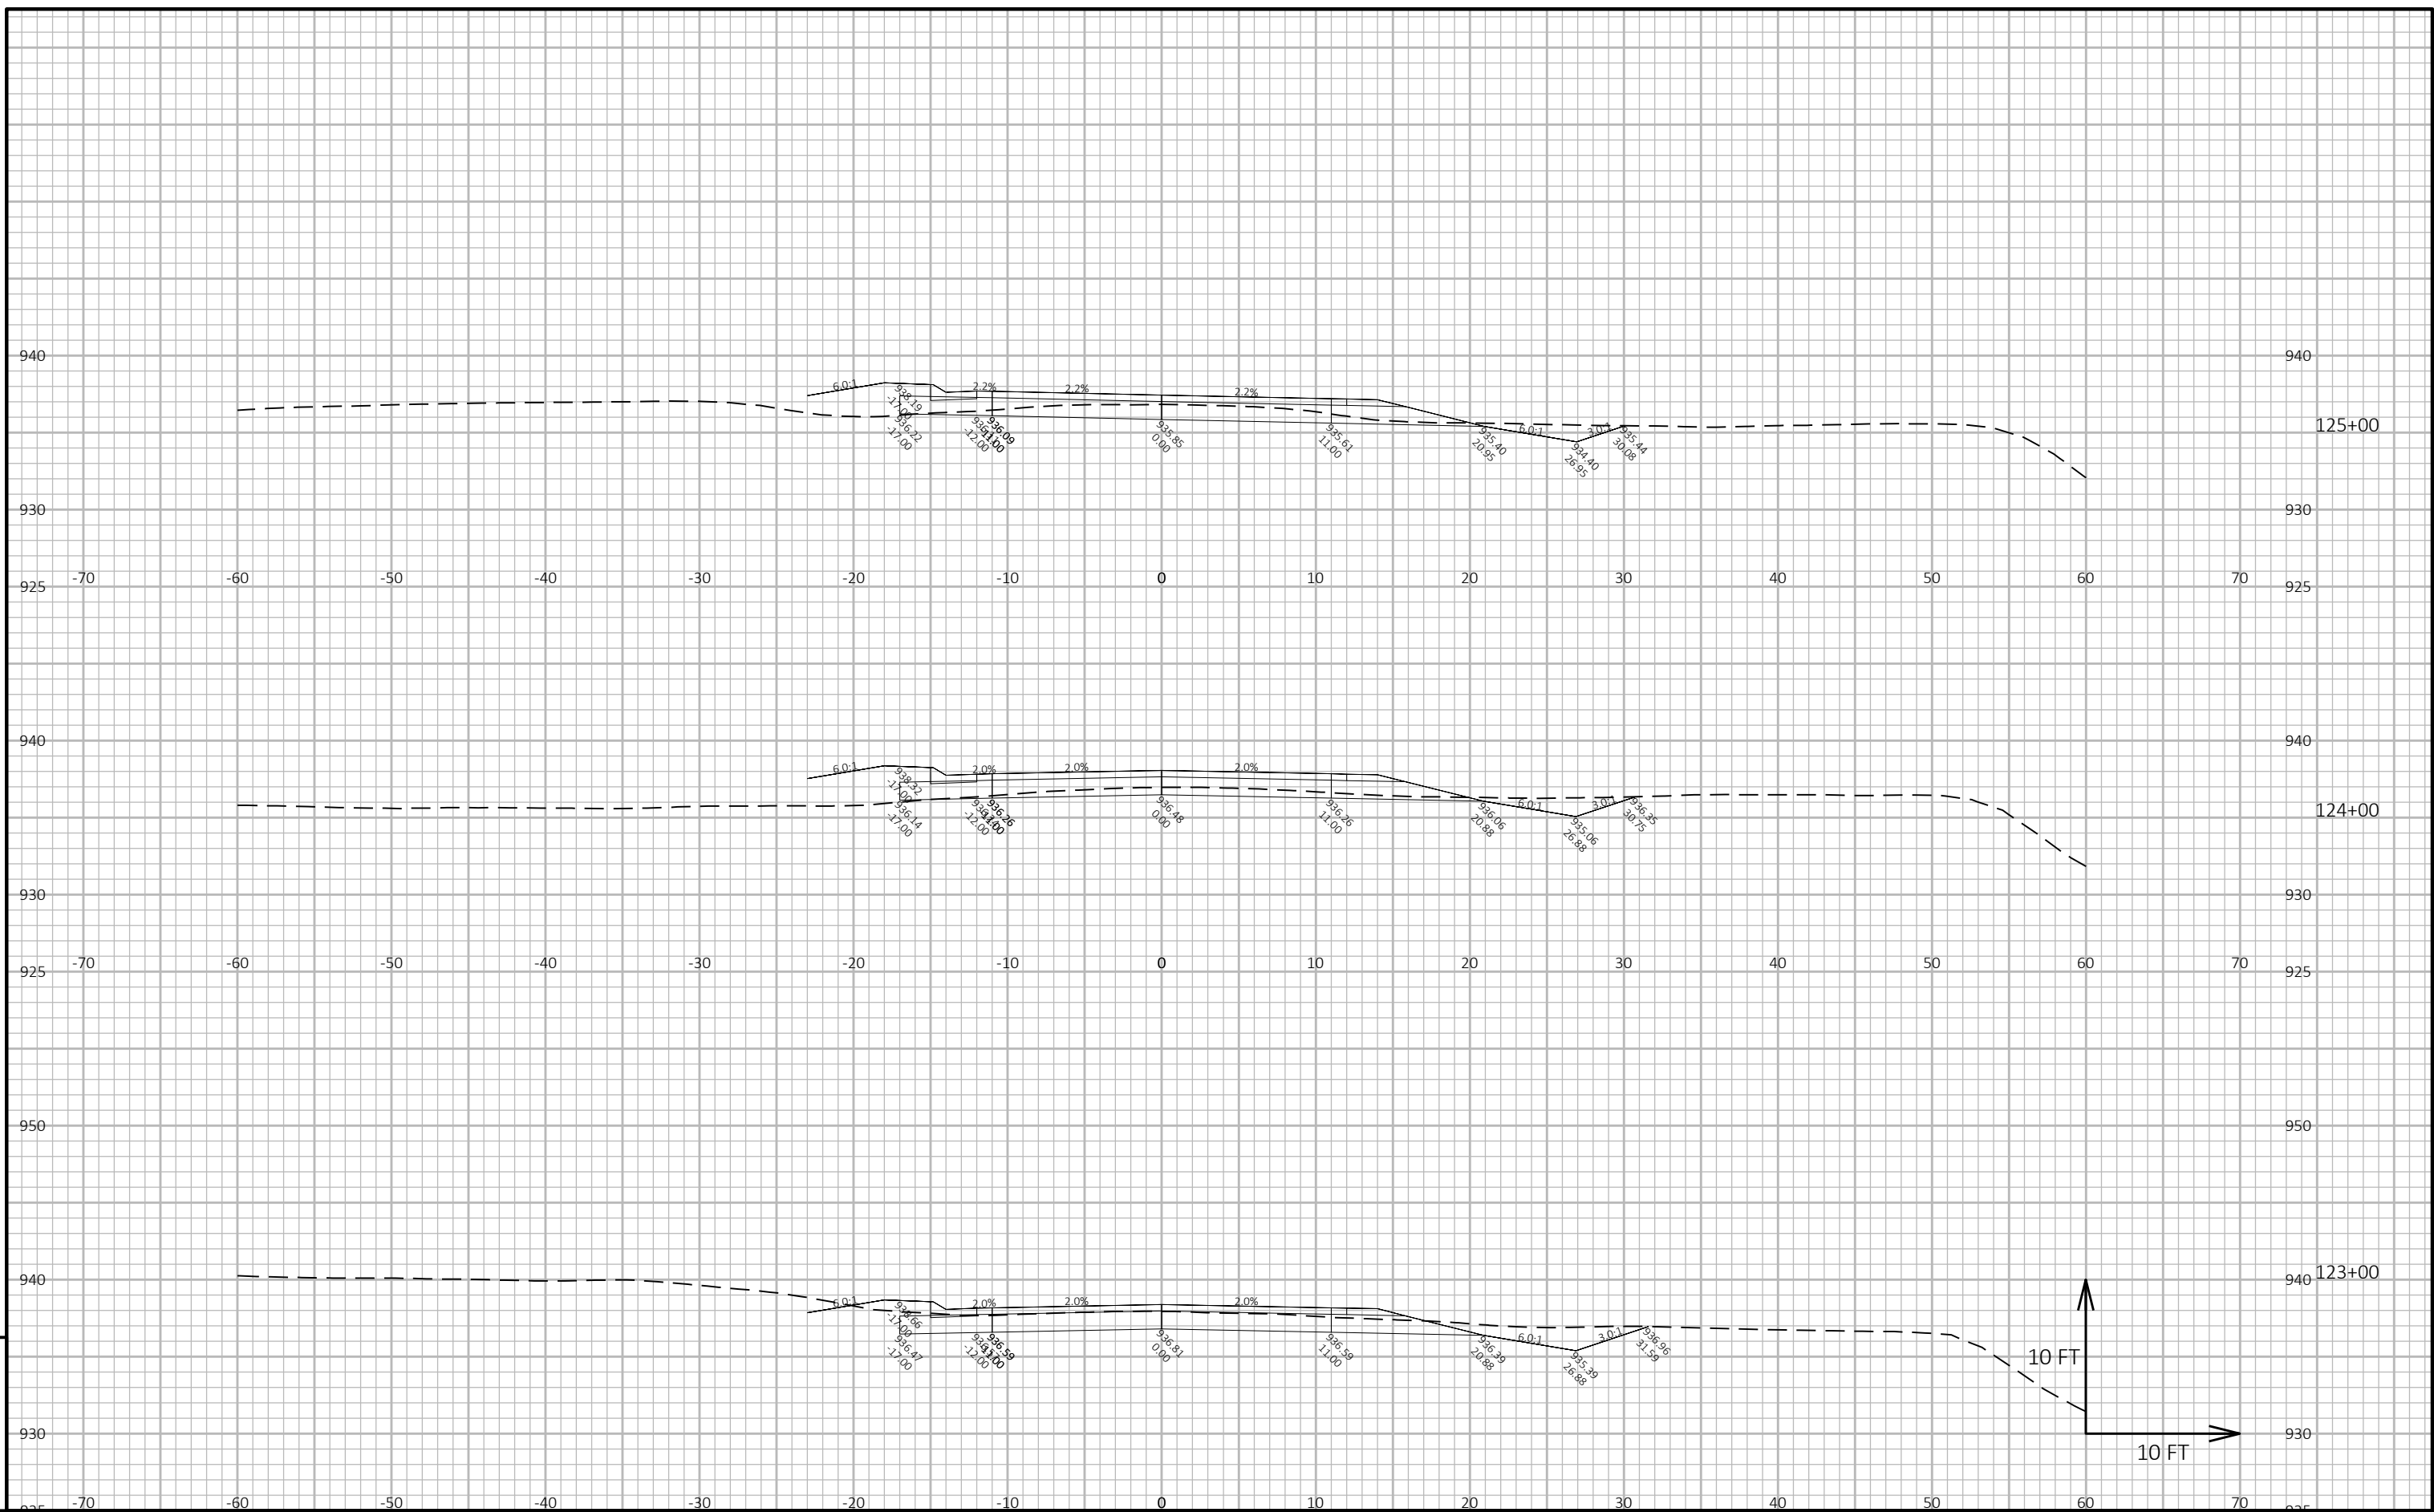

PROJECT NO:	XXXXXX	HWY:	LAGRANGE BYRON ARIP	COUNTY:	MONROE	CROSS SECTIONS:	FORMICA ROAD	SHEET	E
-------------	--------	------	---------------------	---------	--------	-----------------	--------------	-------	----------

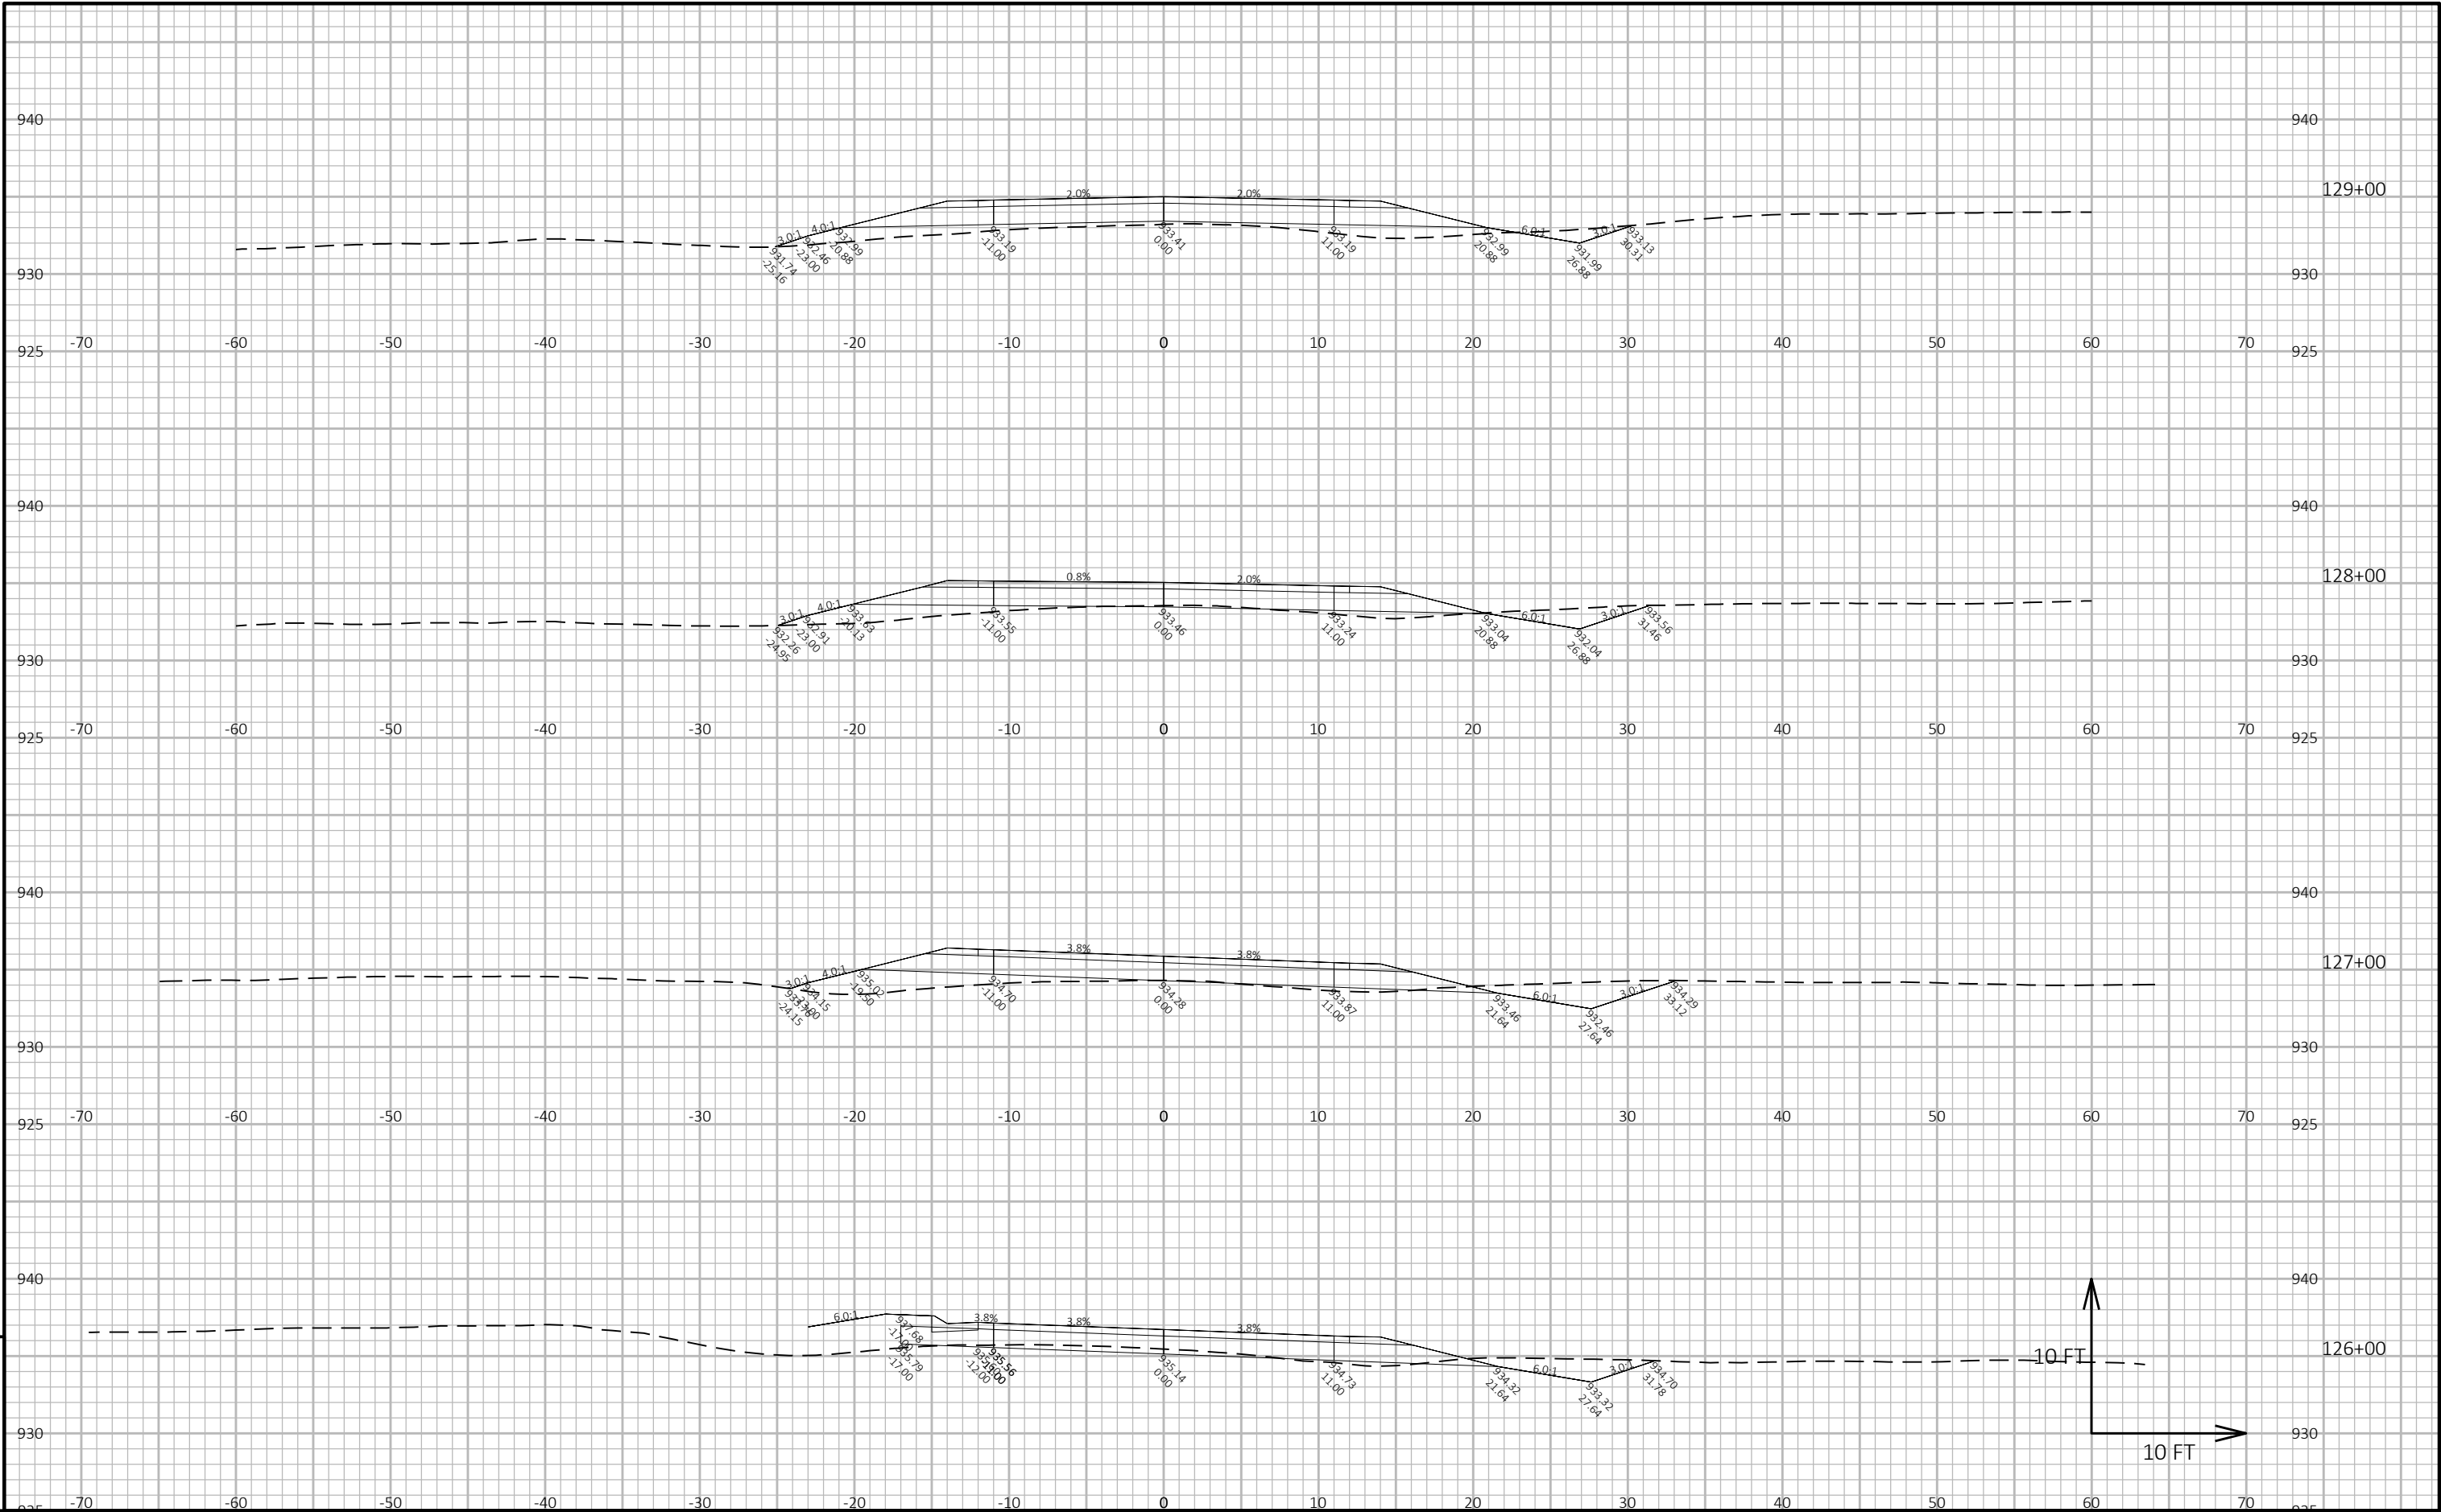


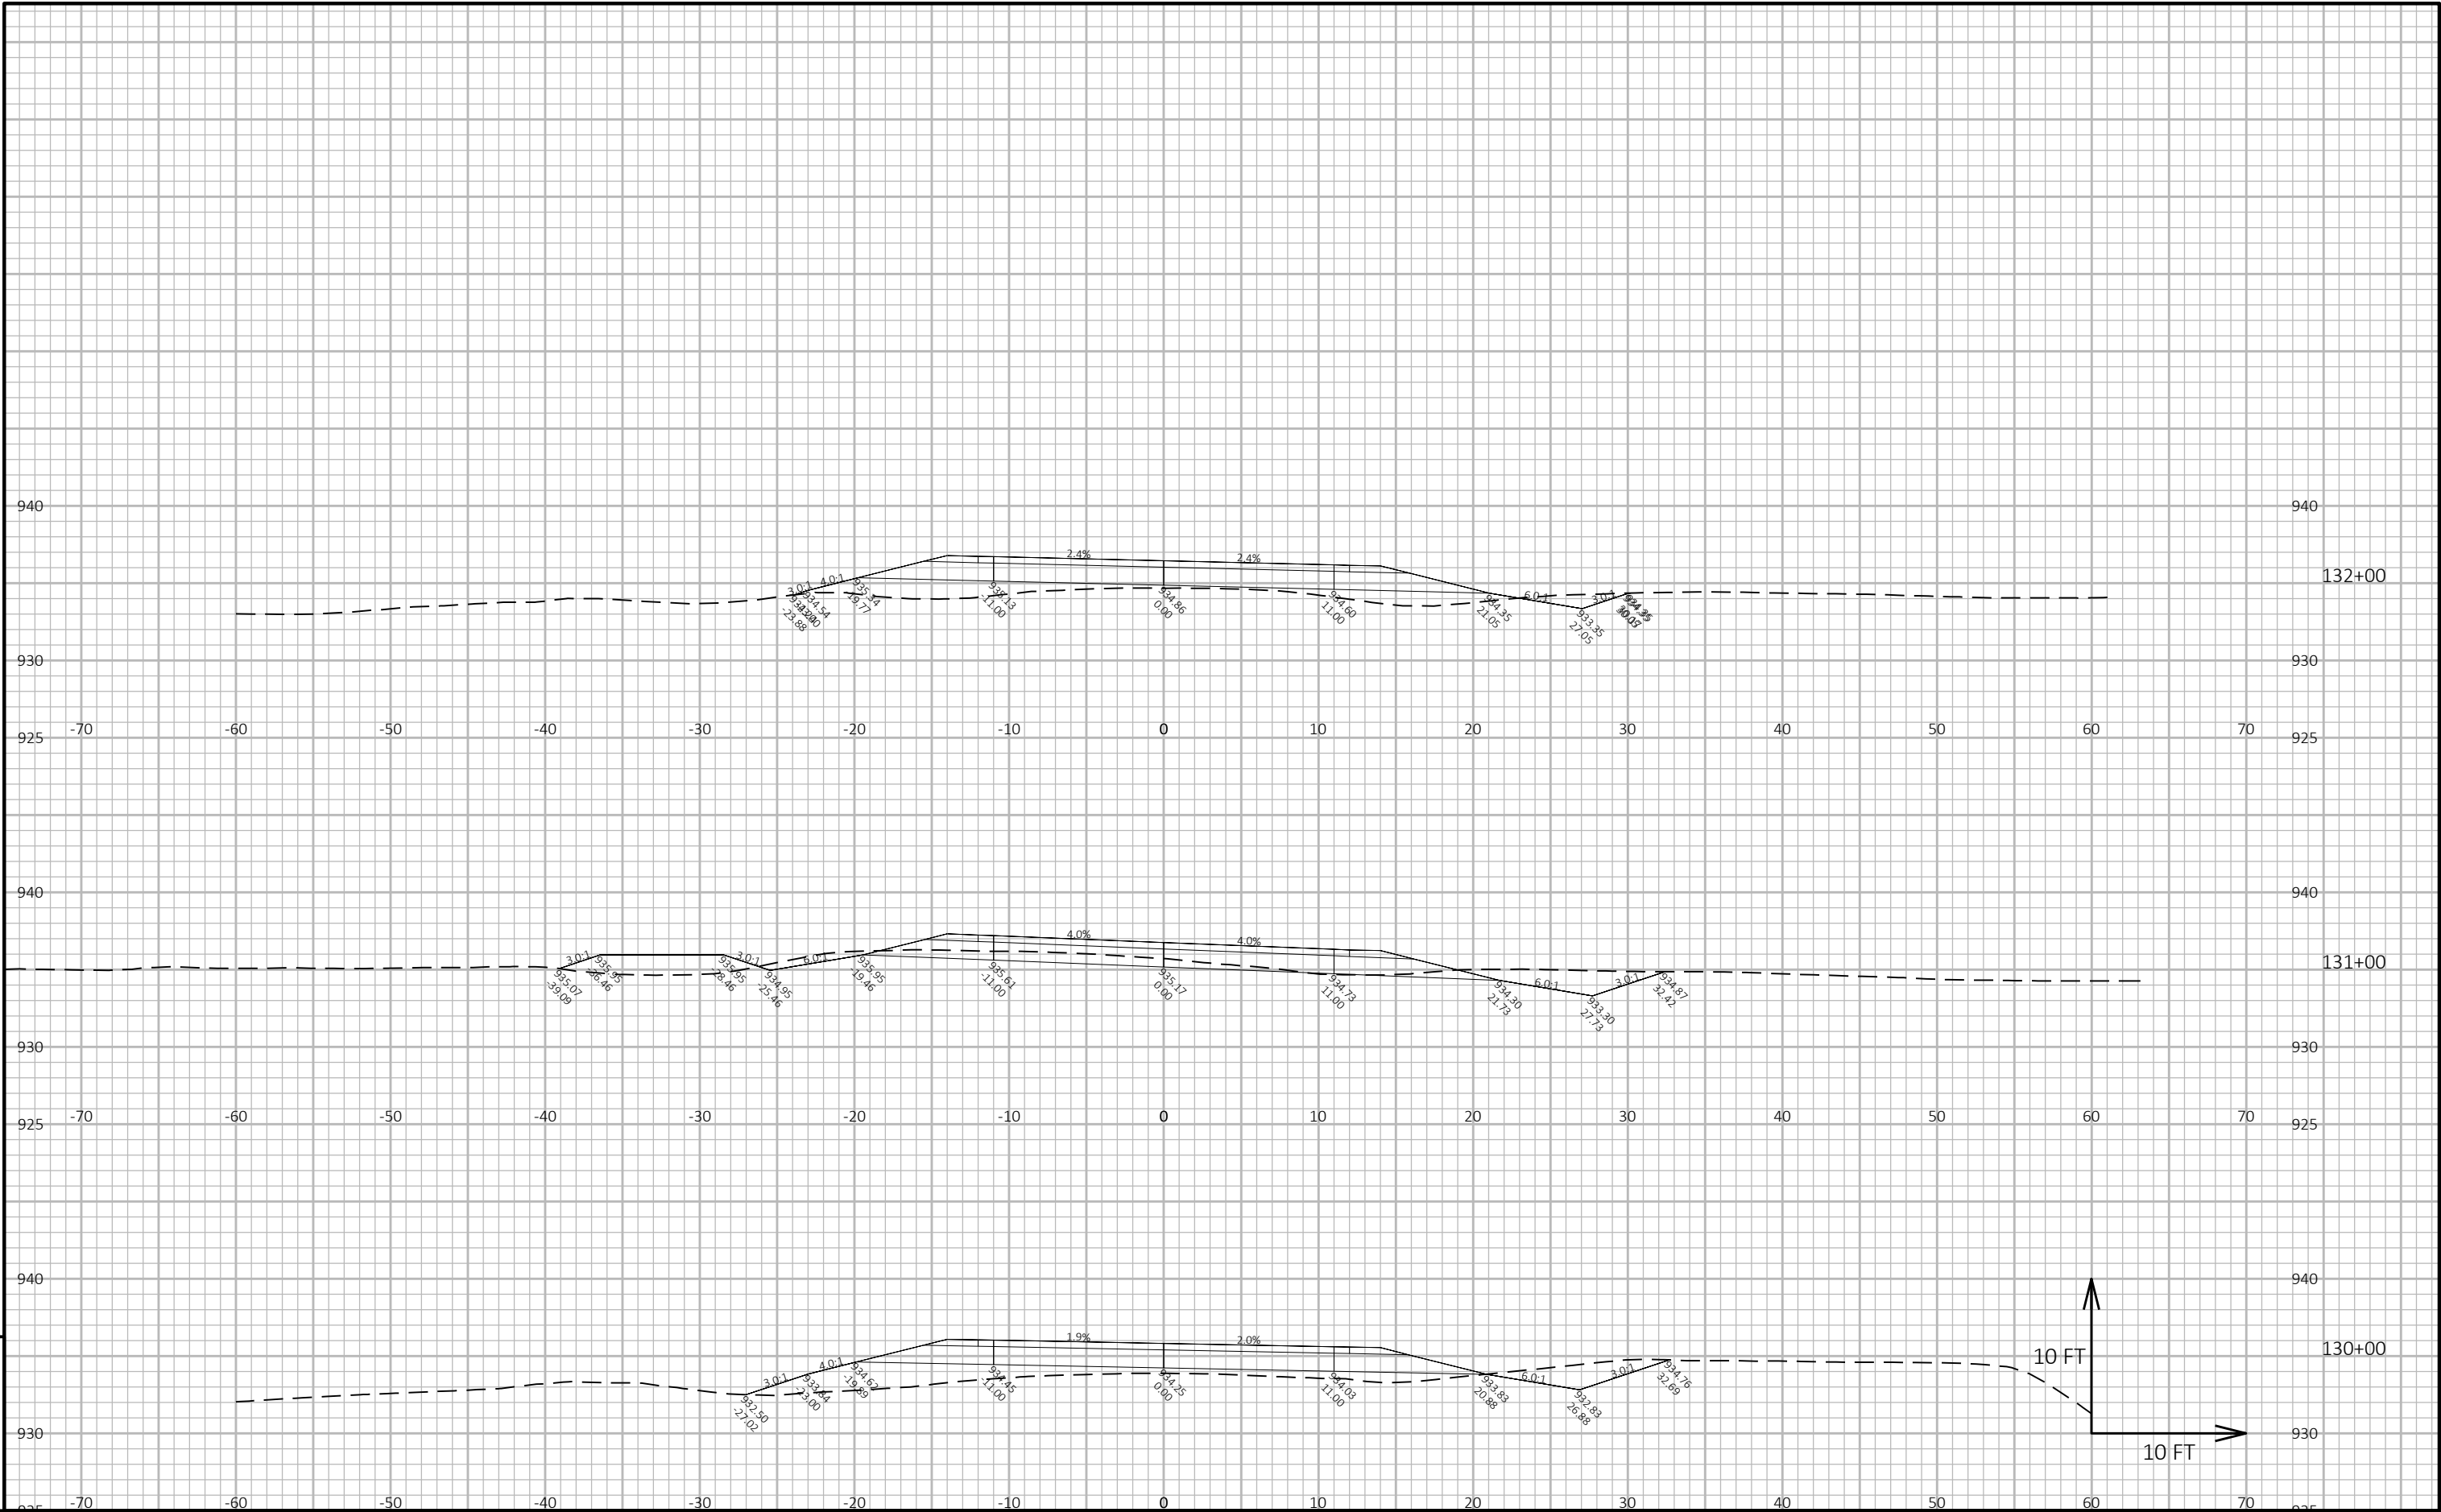

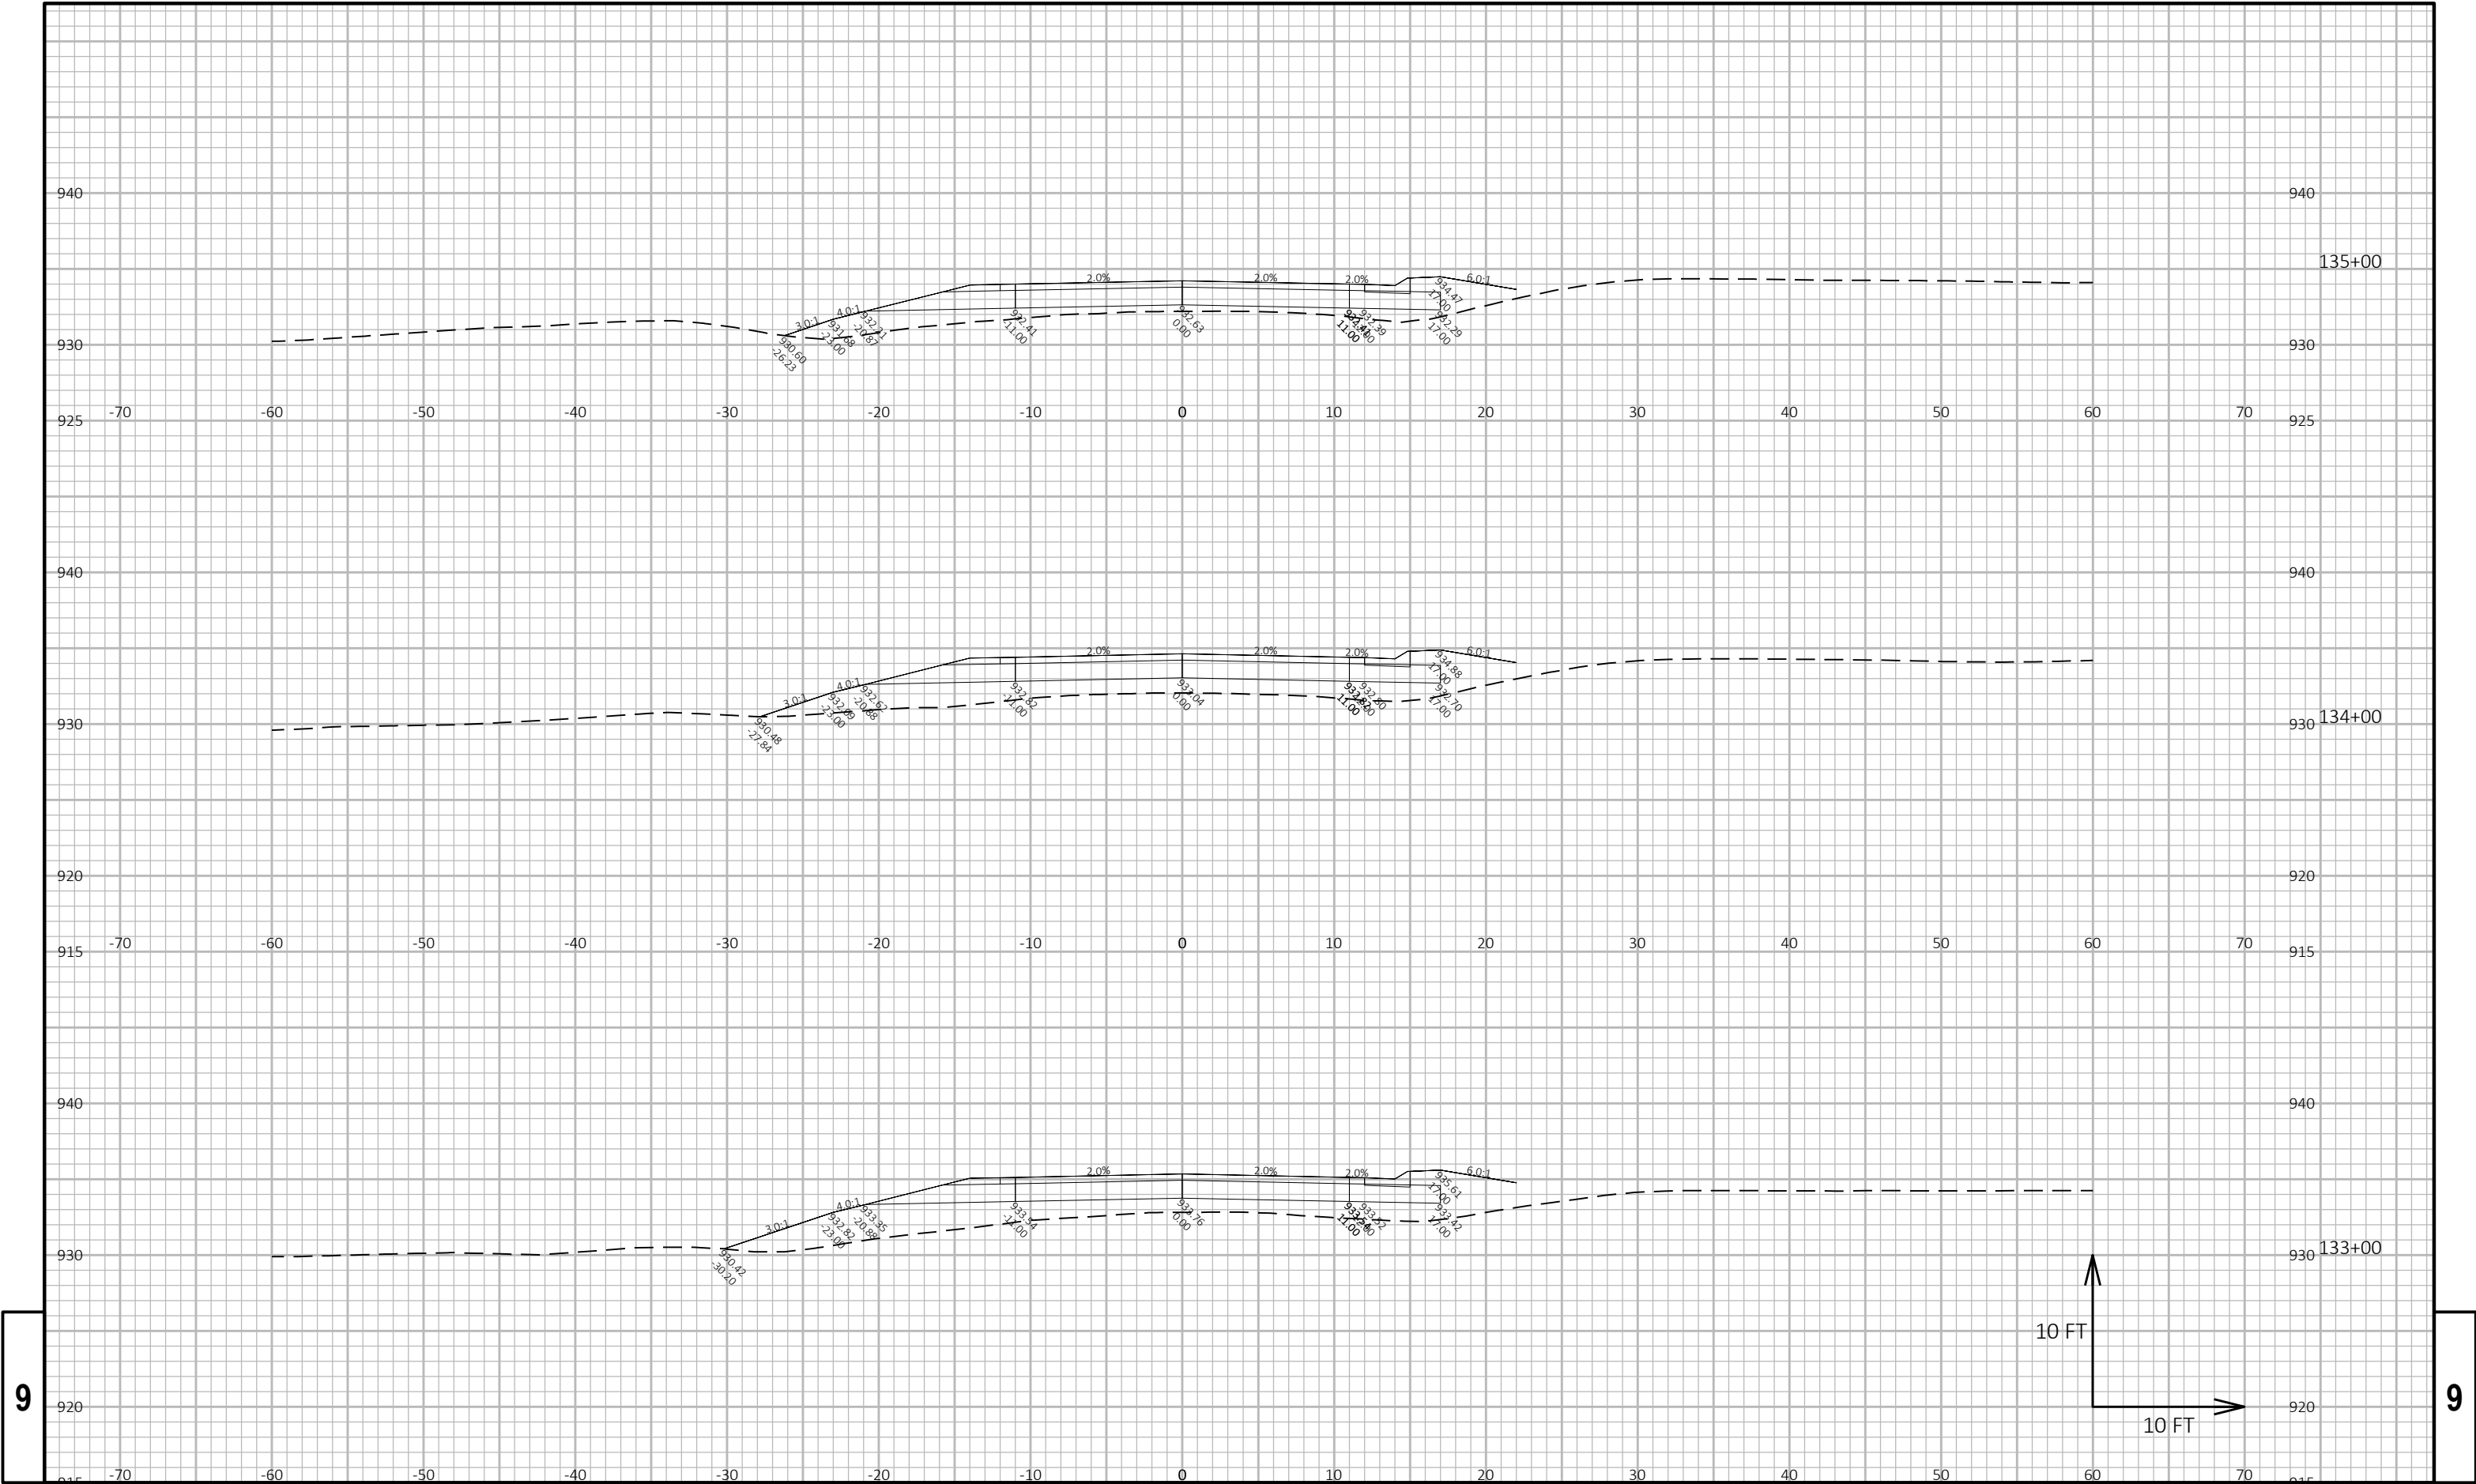


9


9

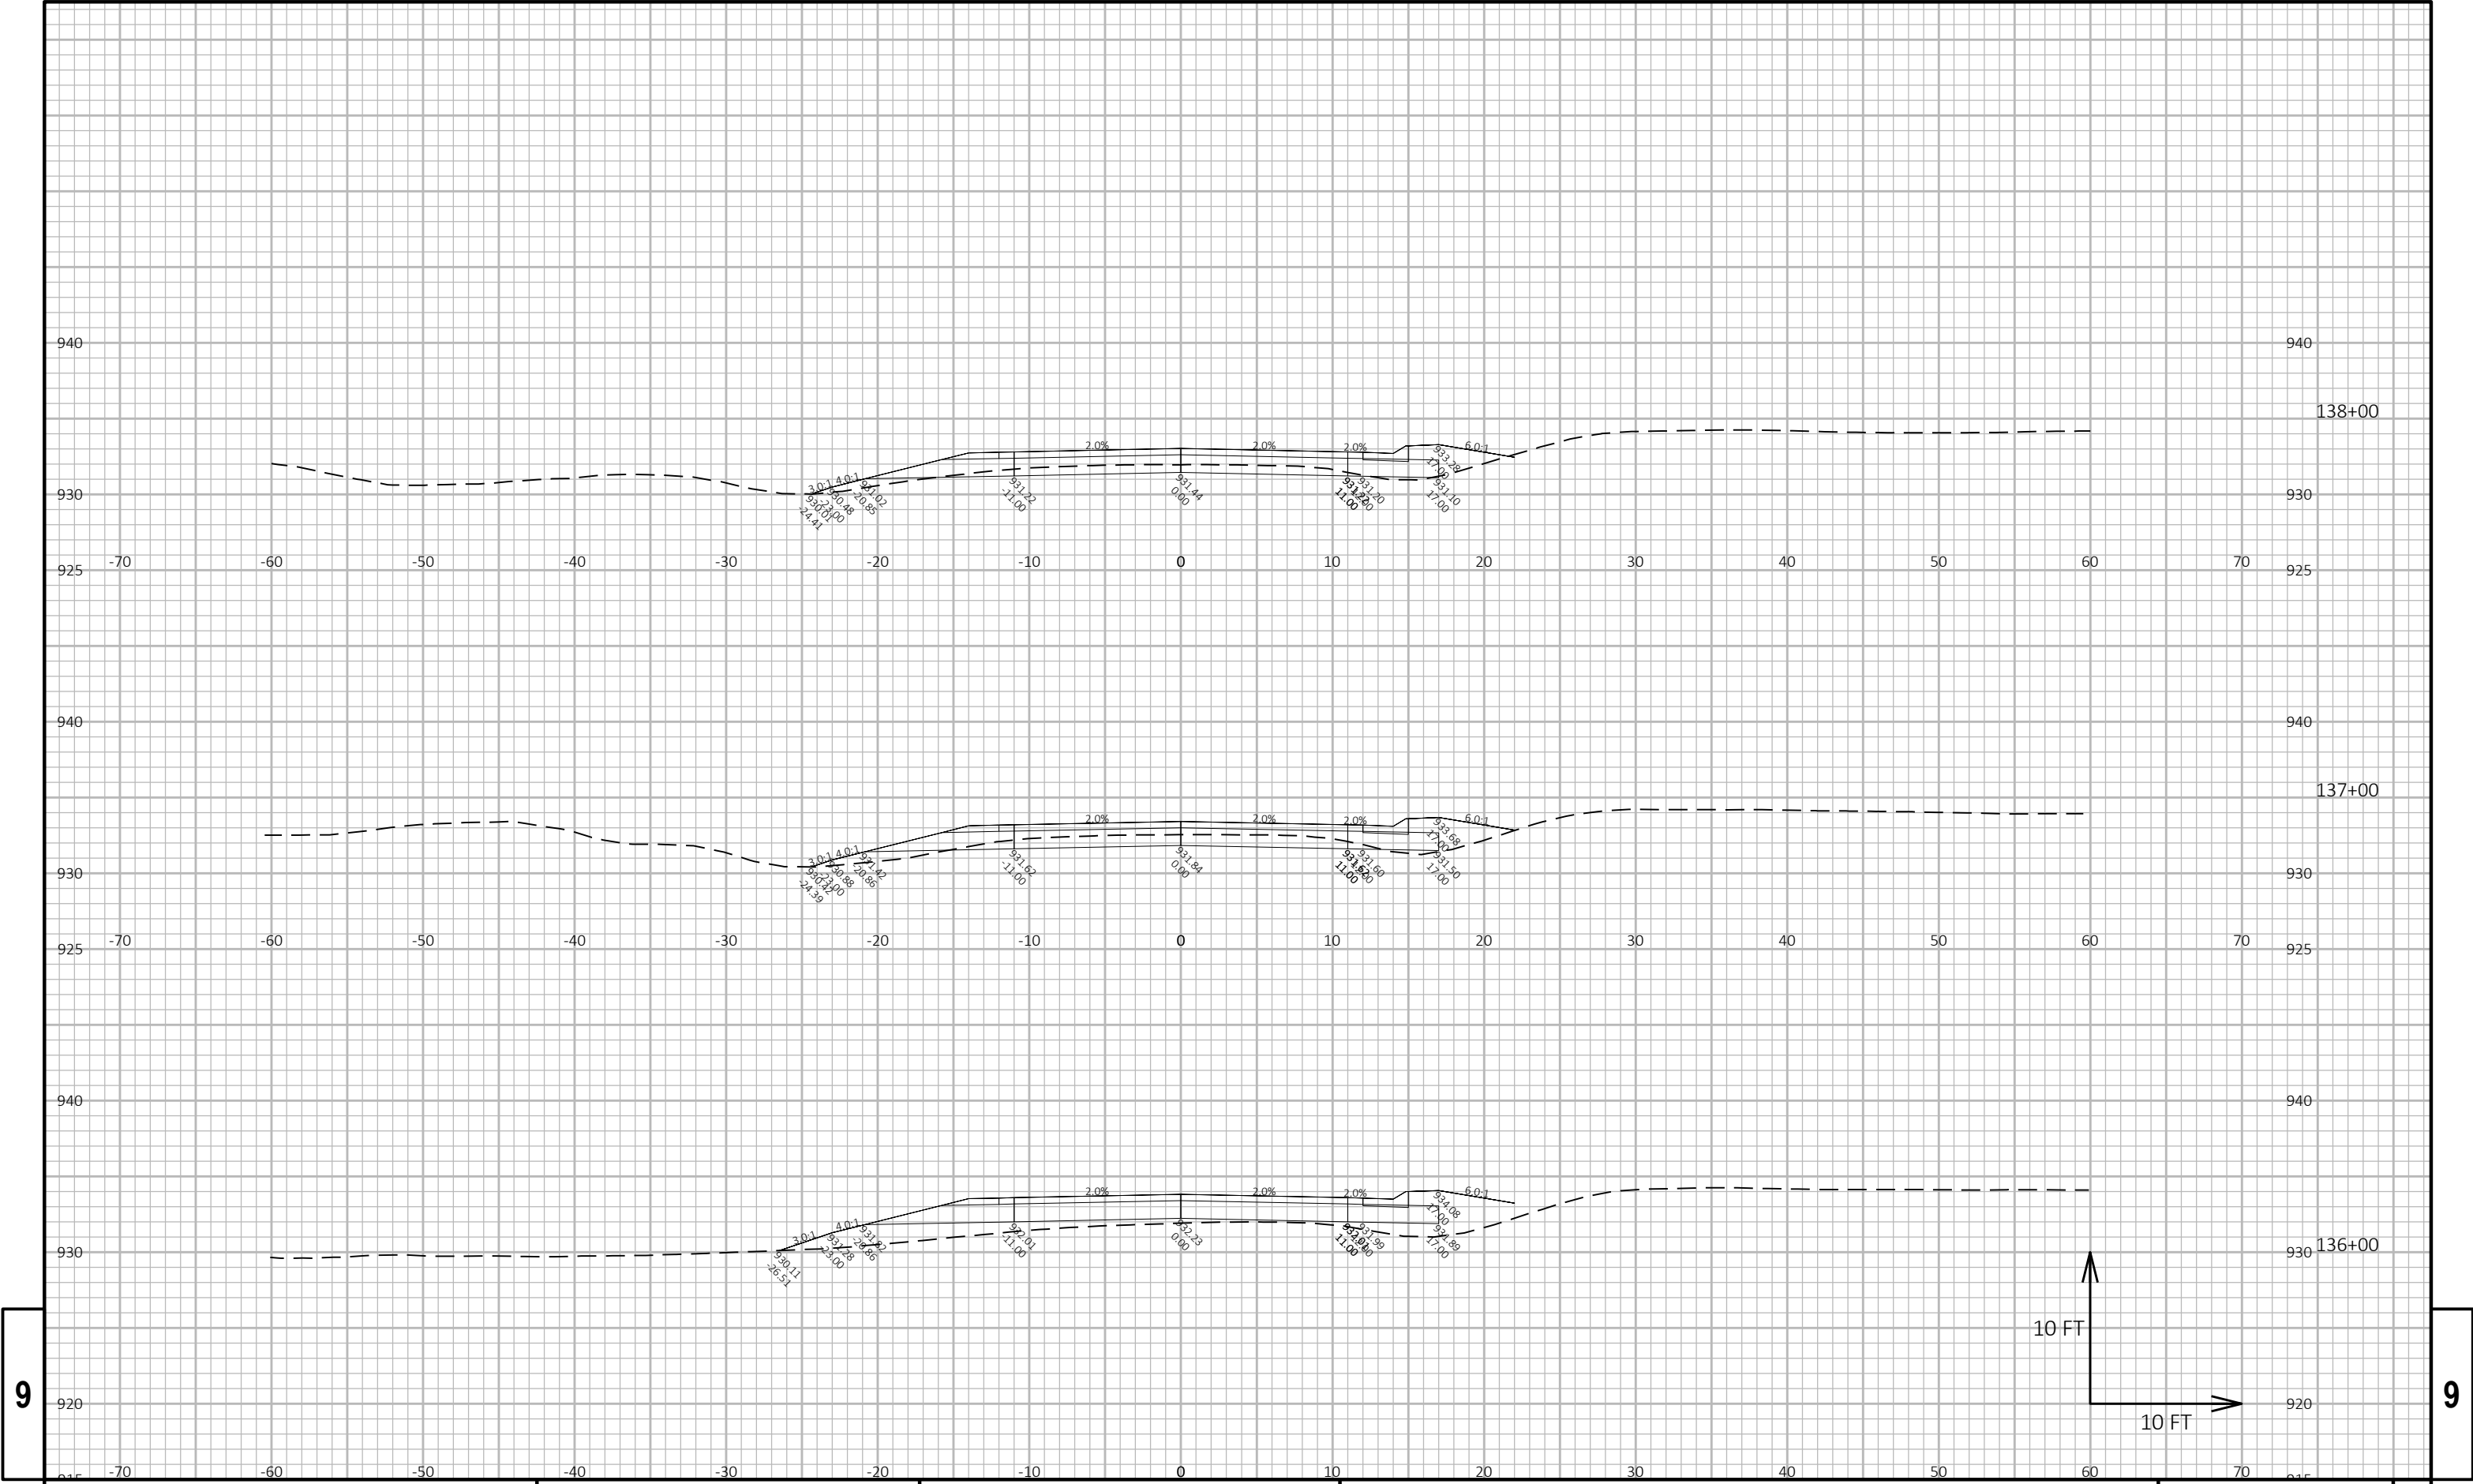


9

9

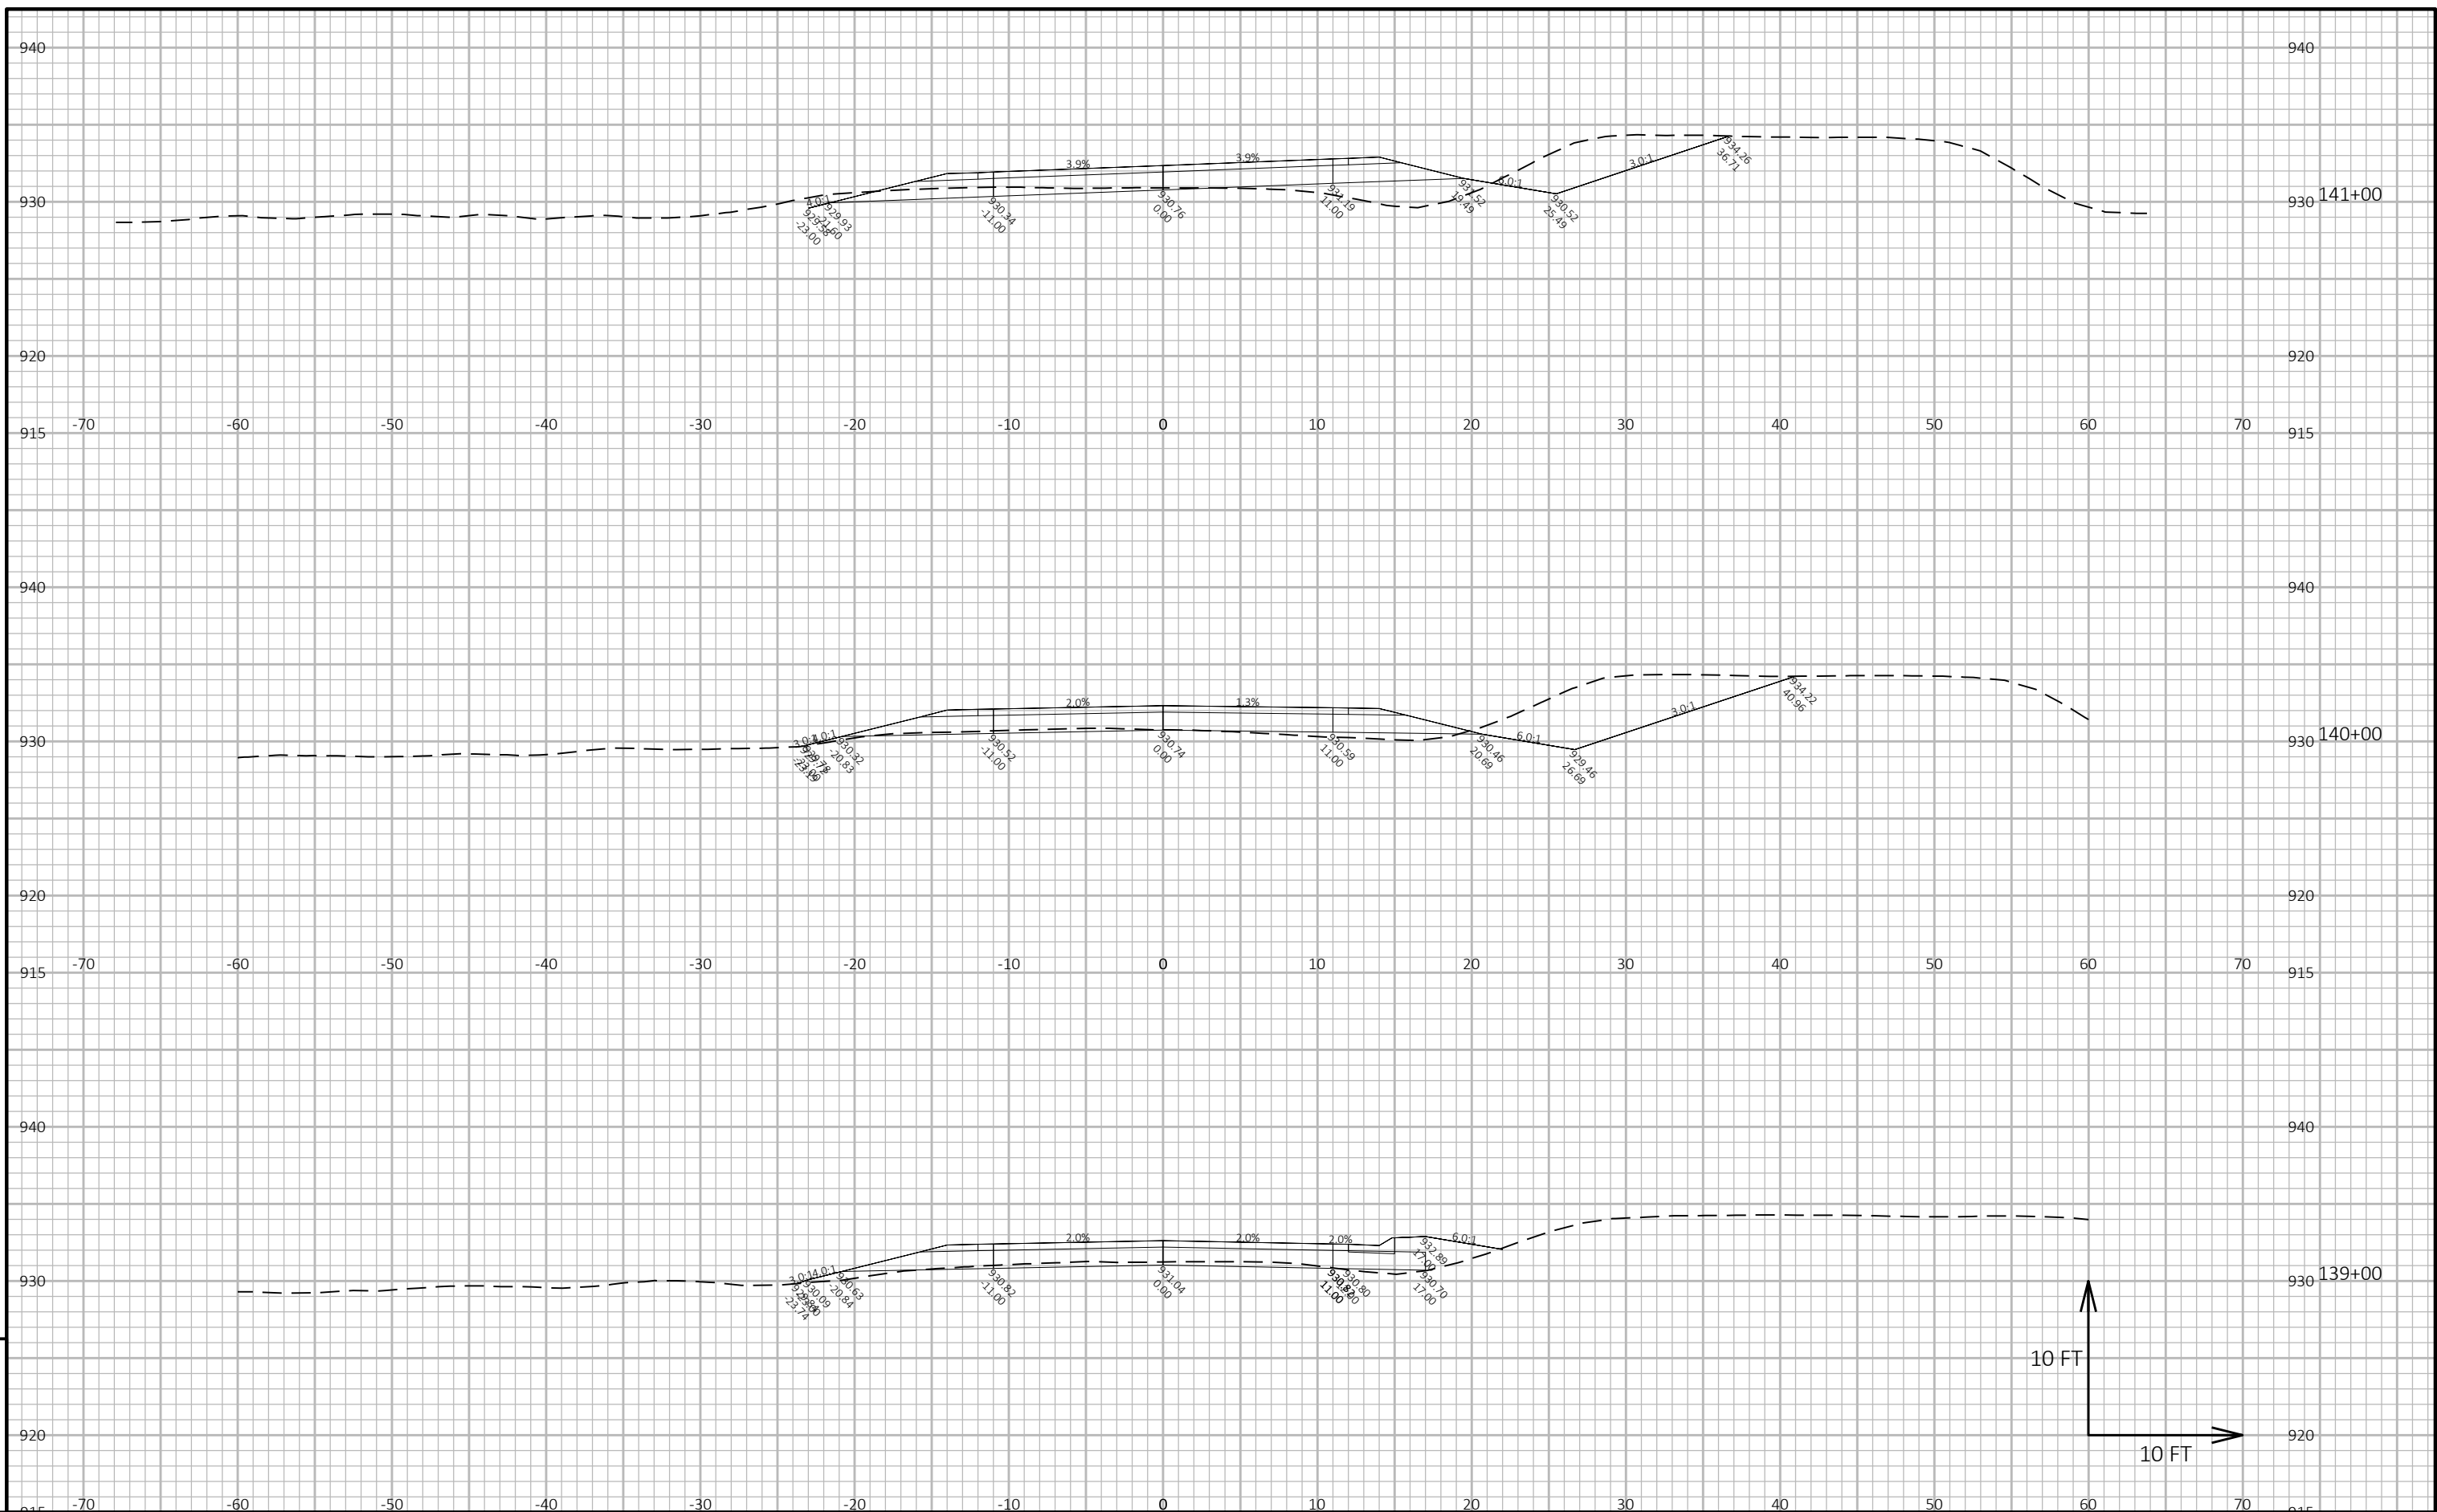


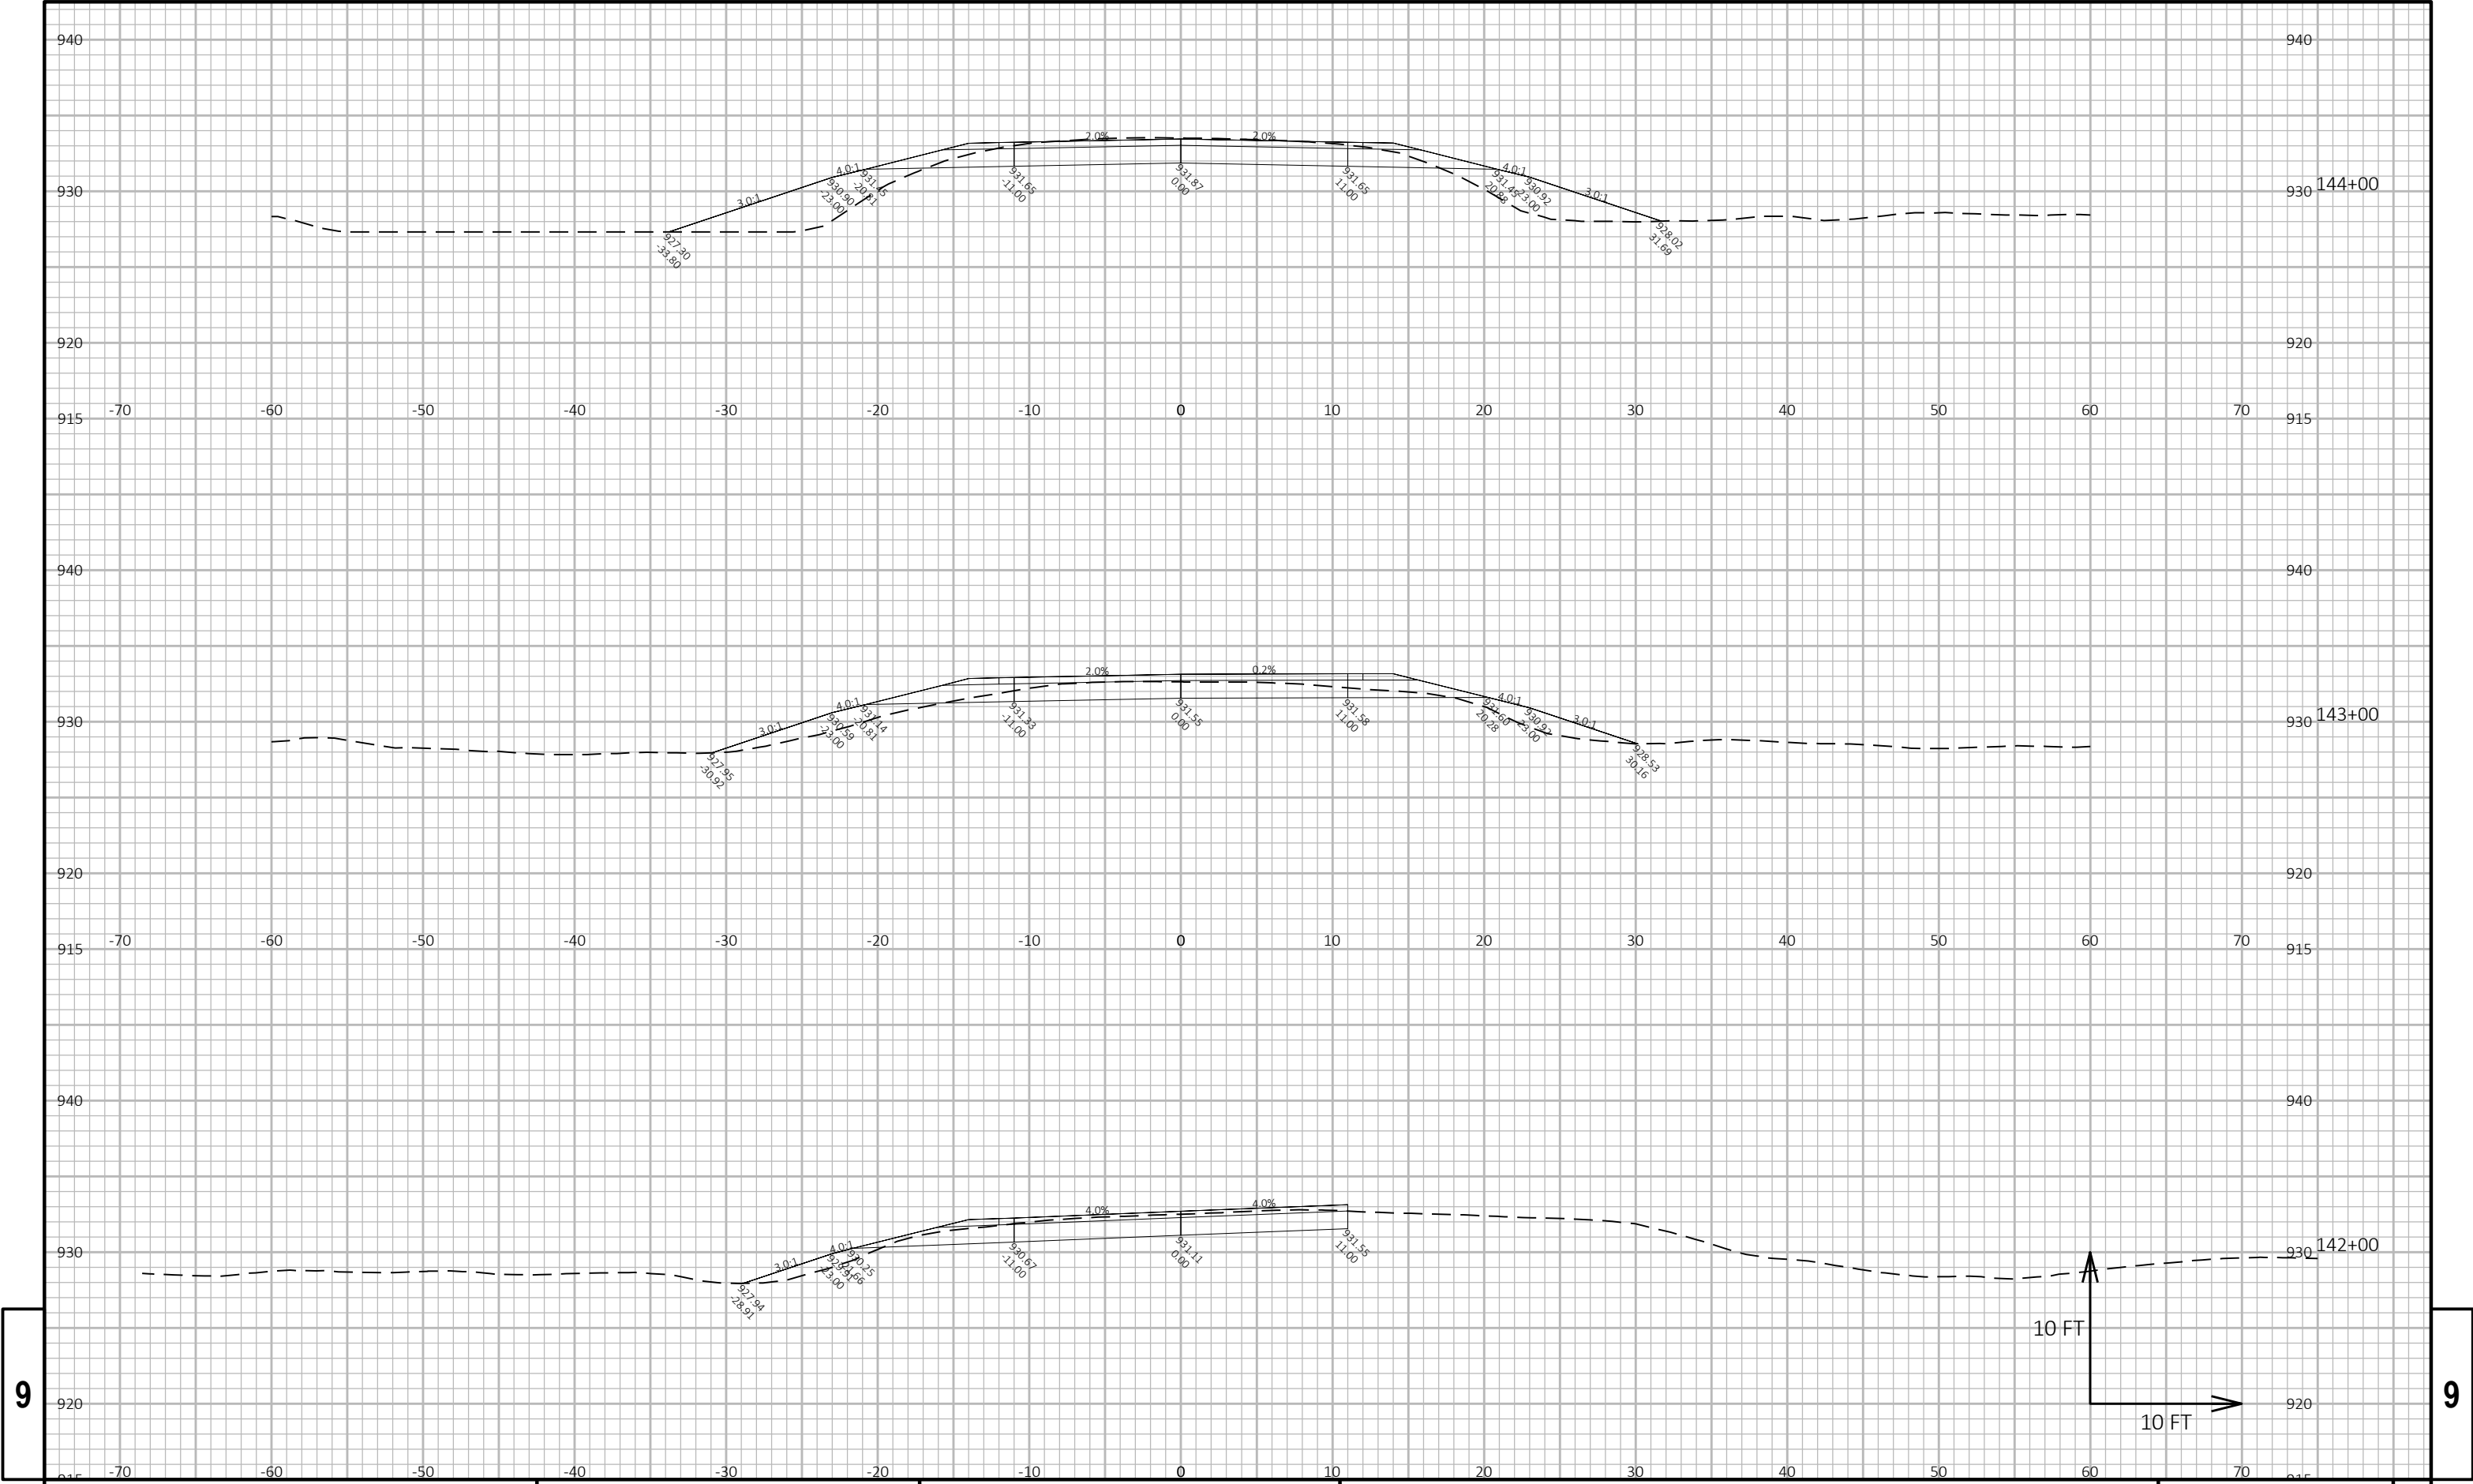

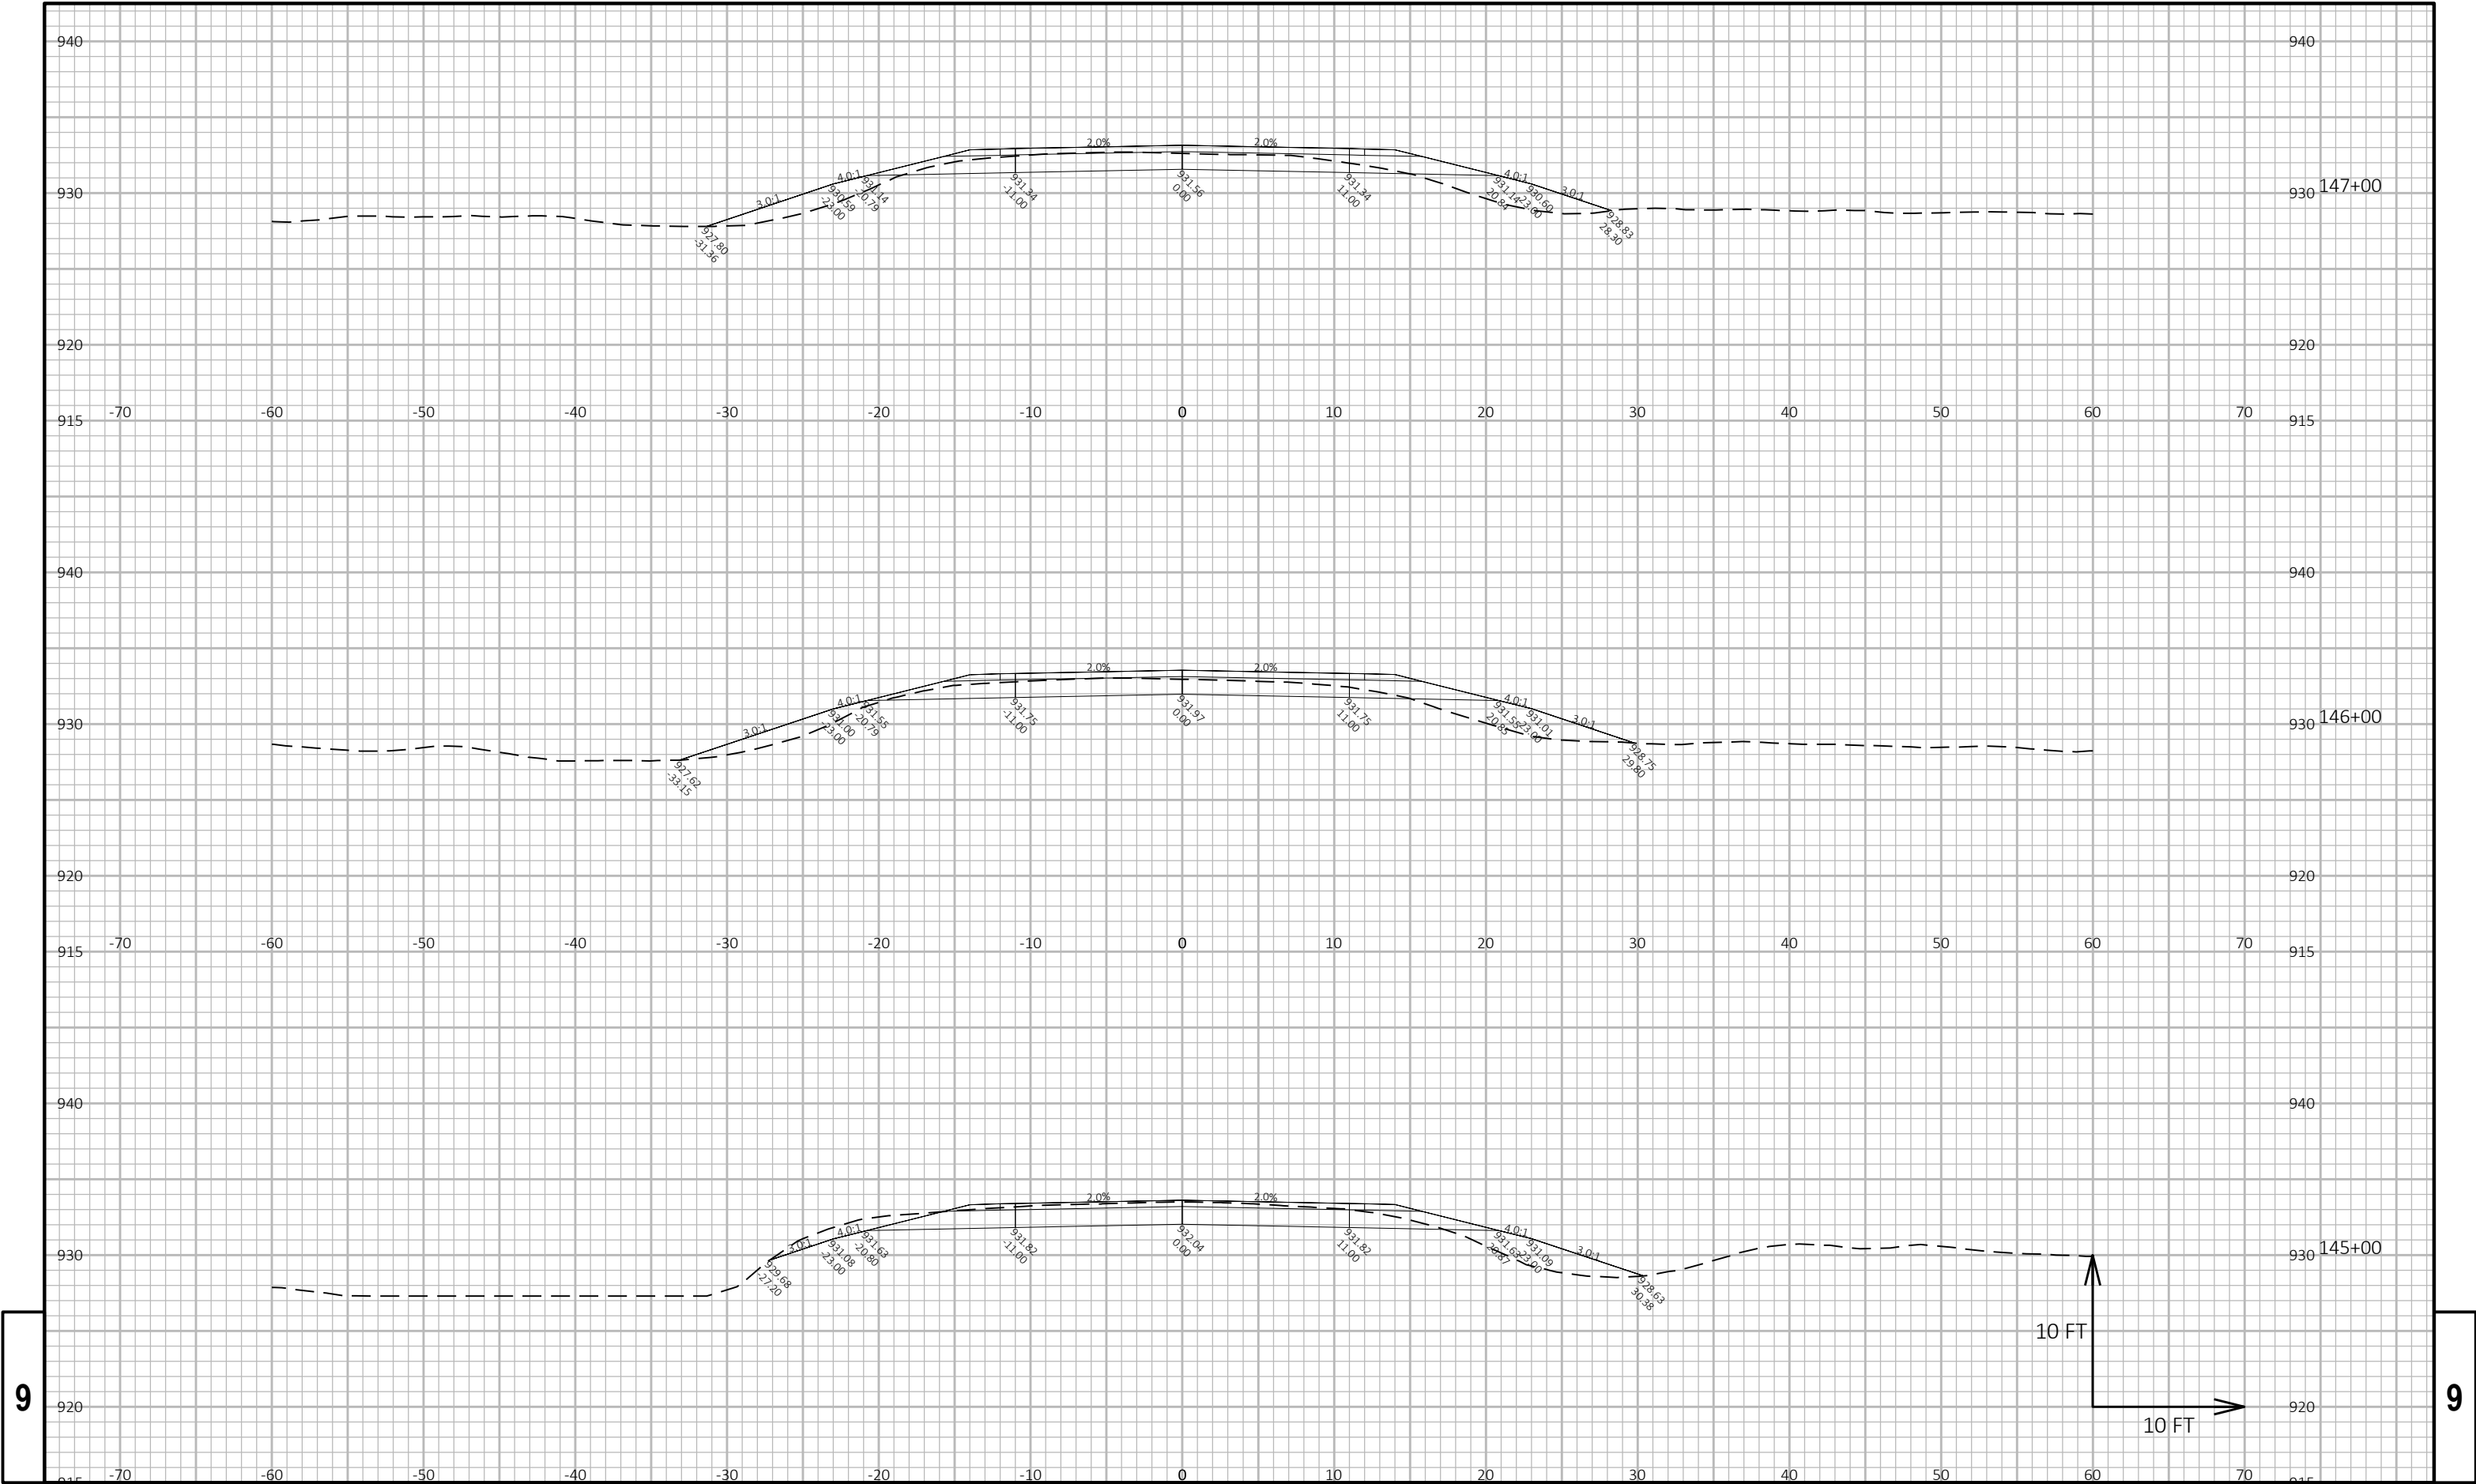


9

9

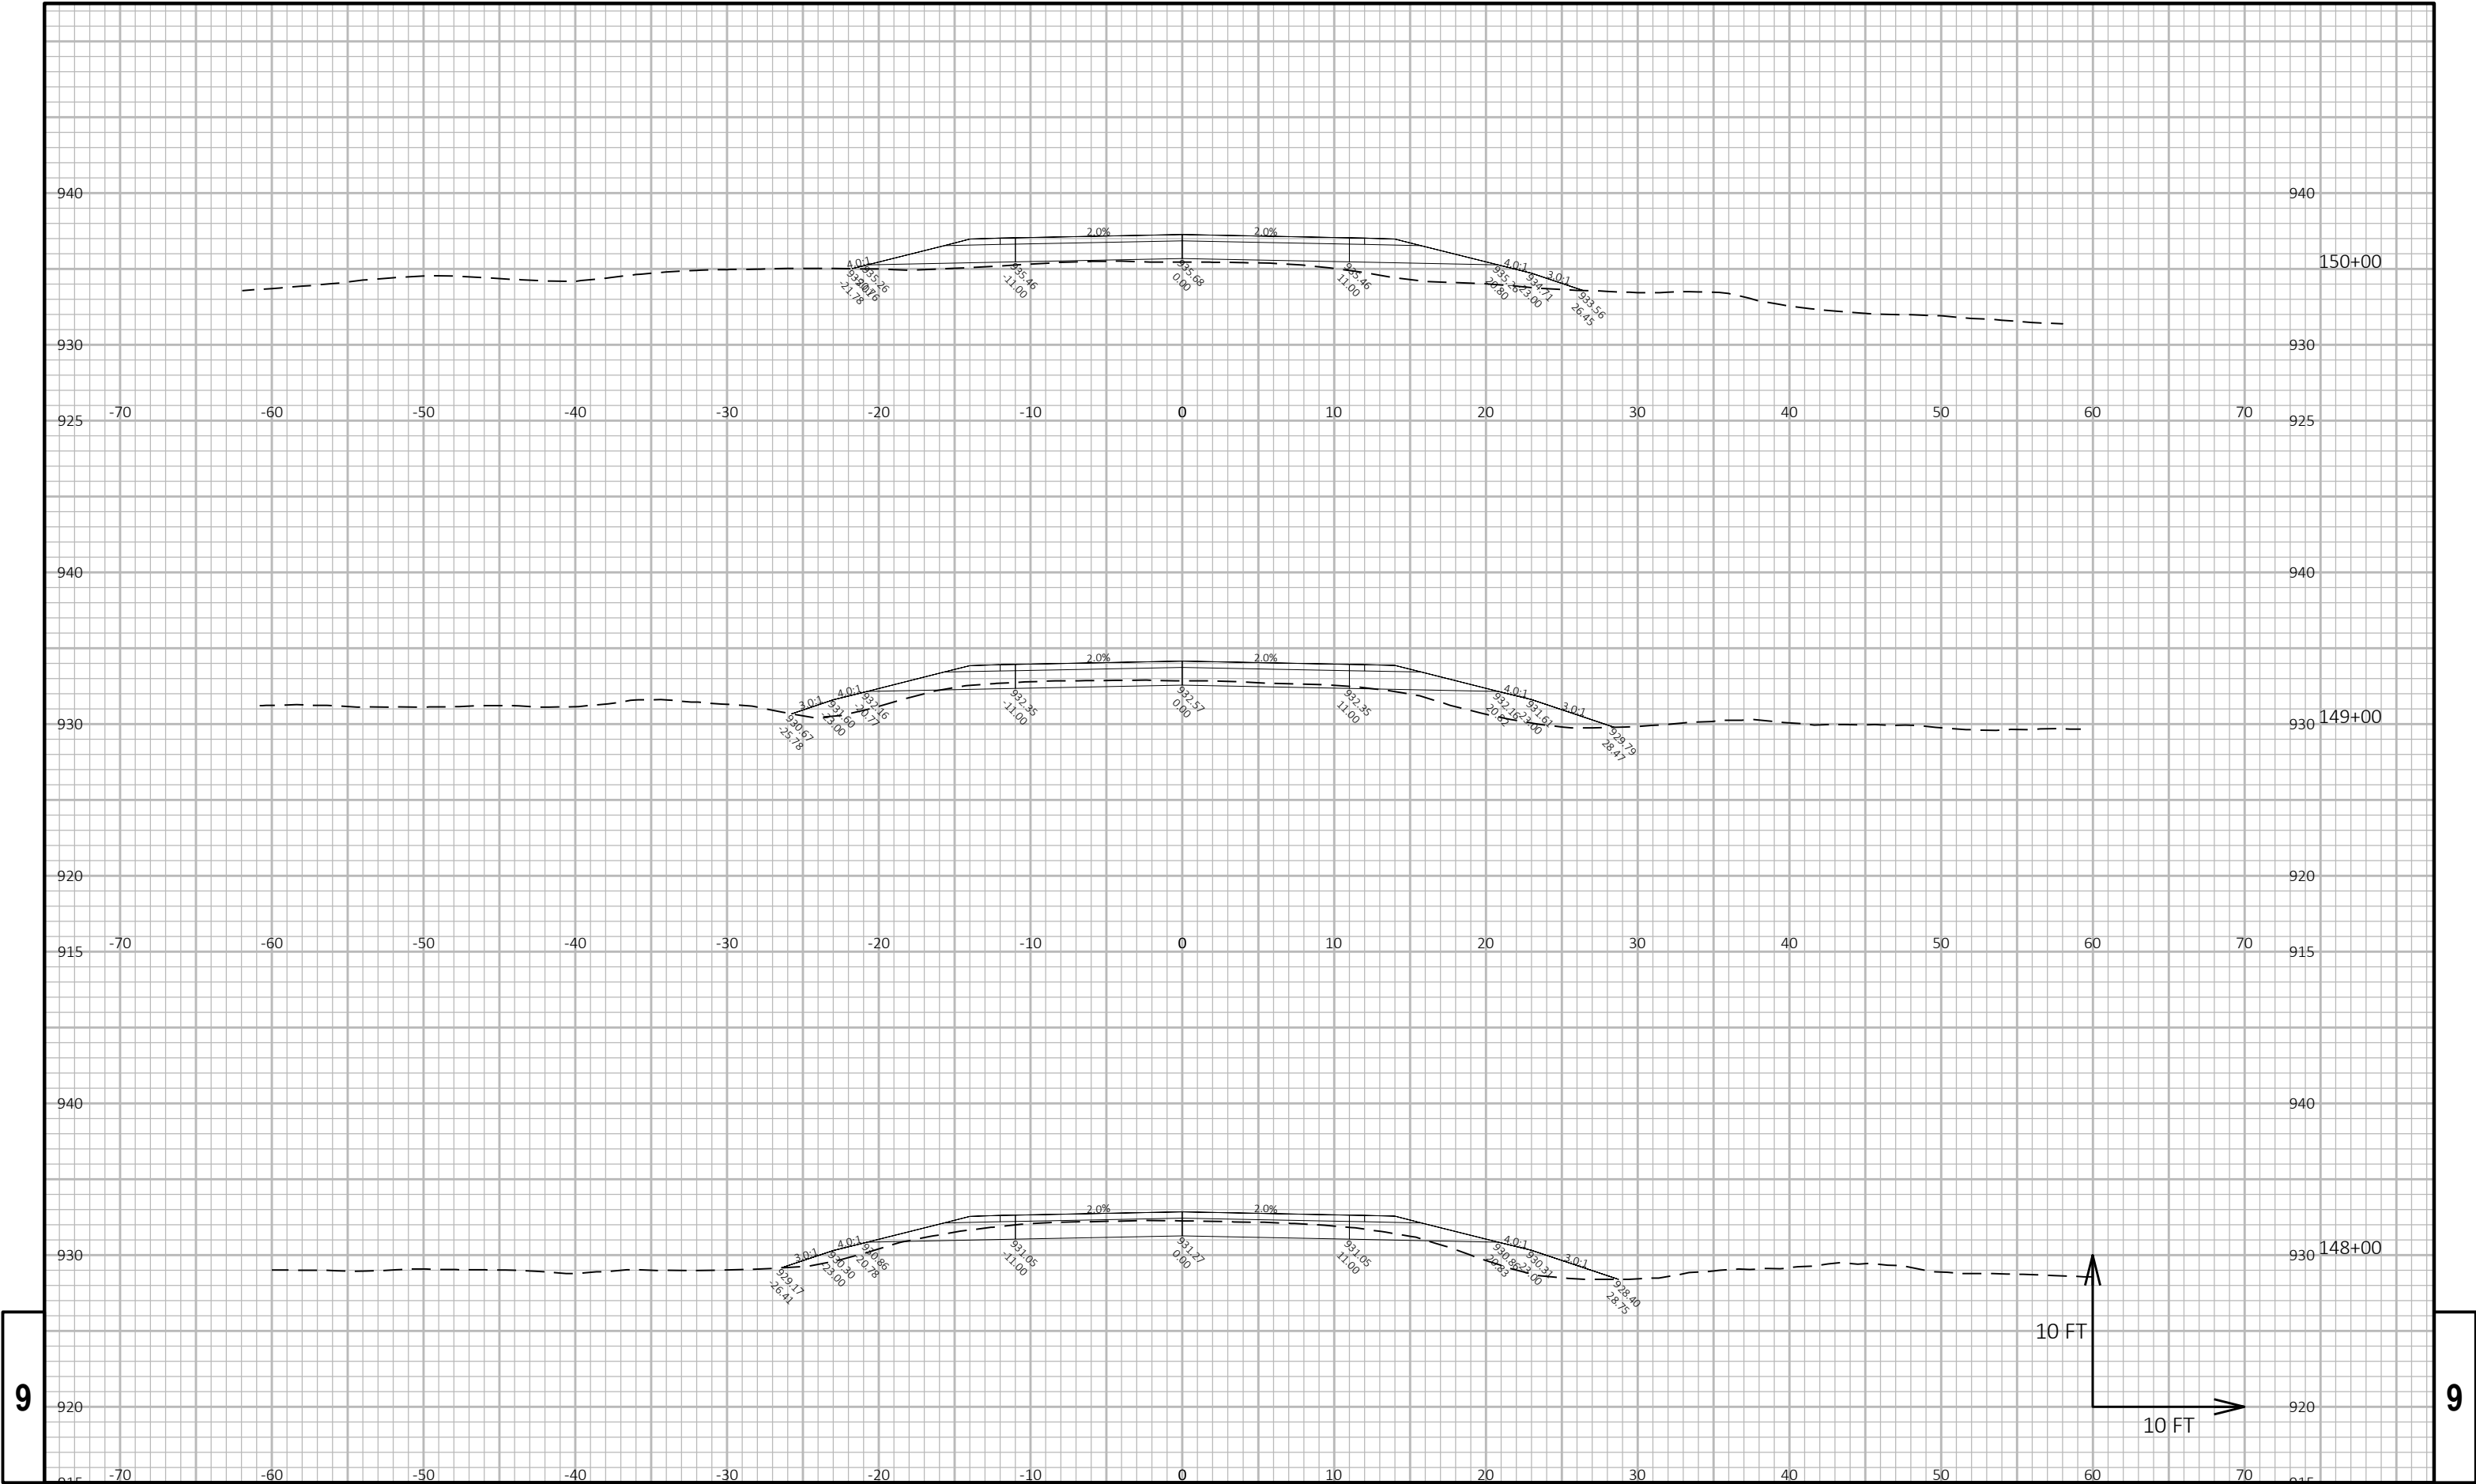


9

9

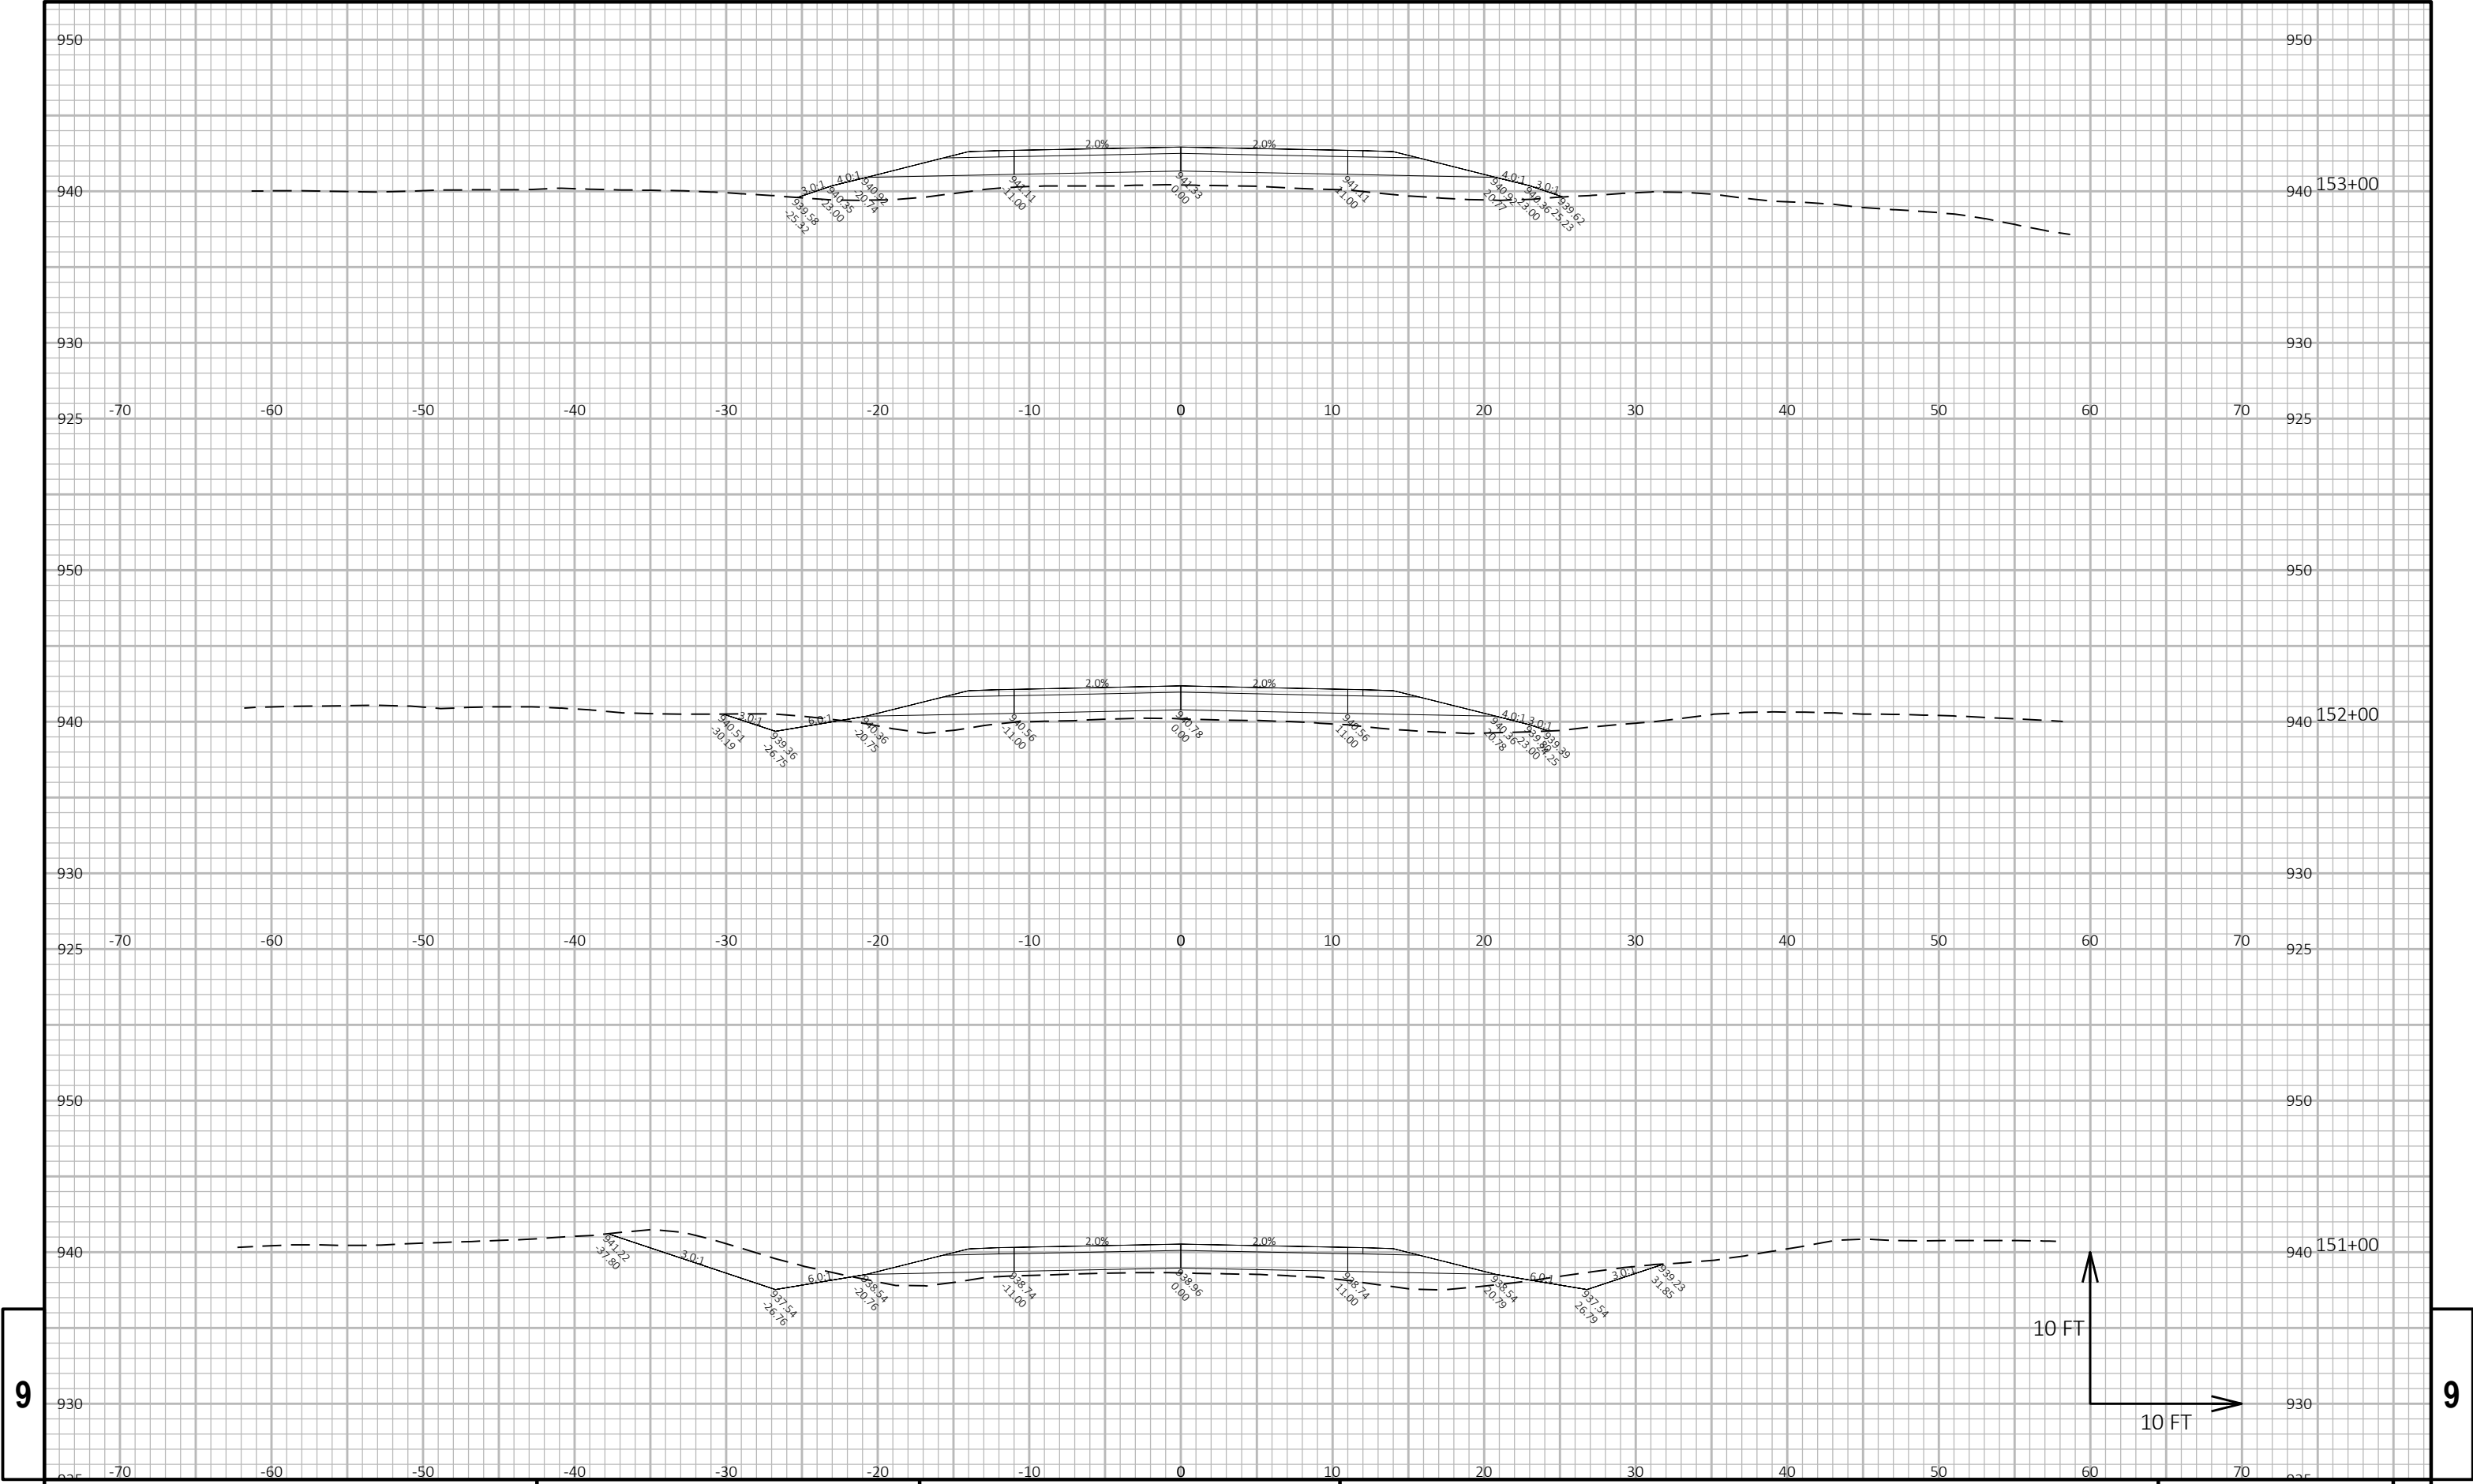

9


9

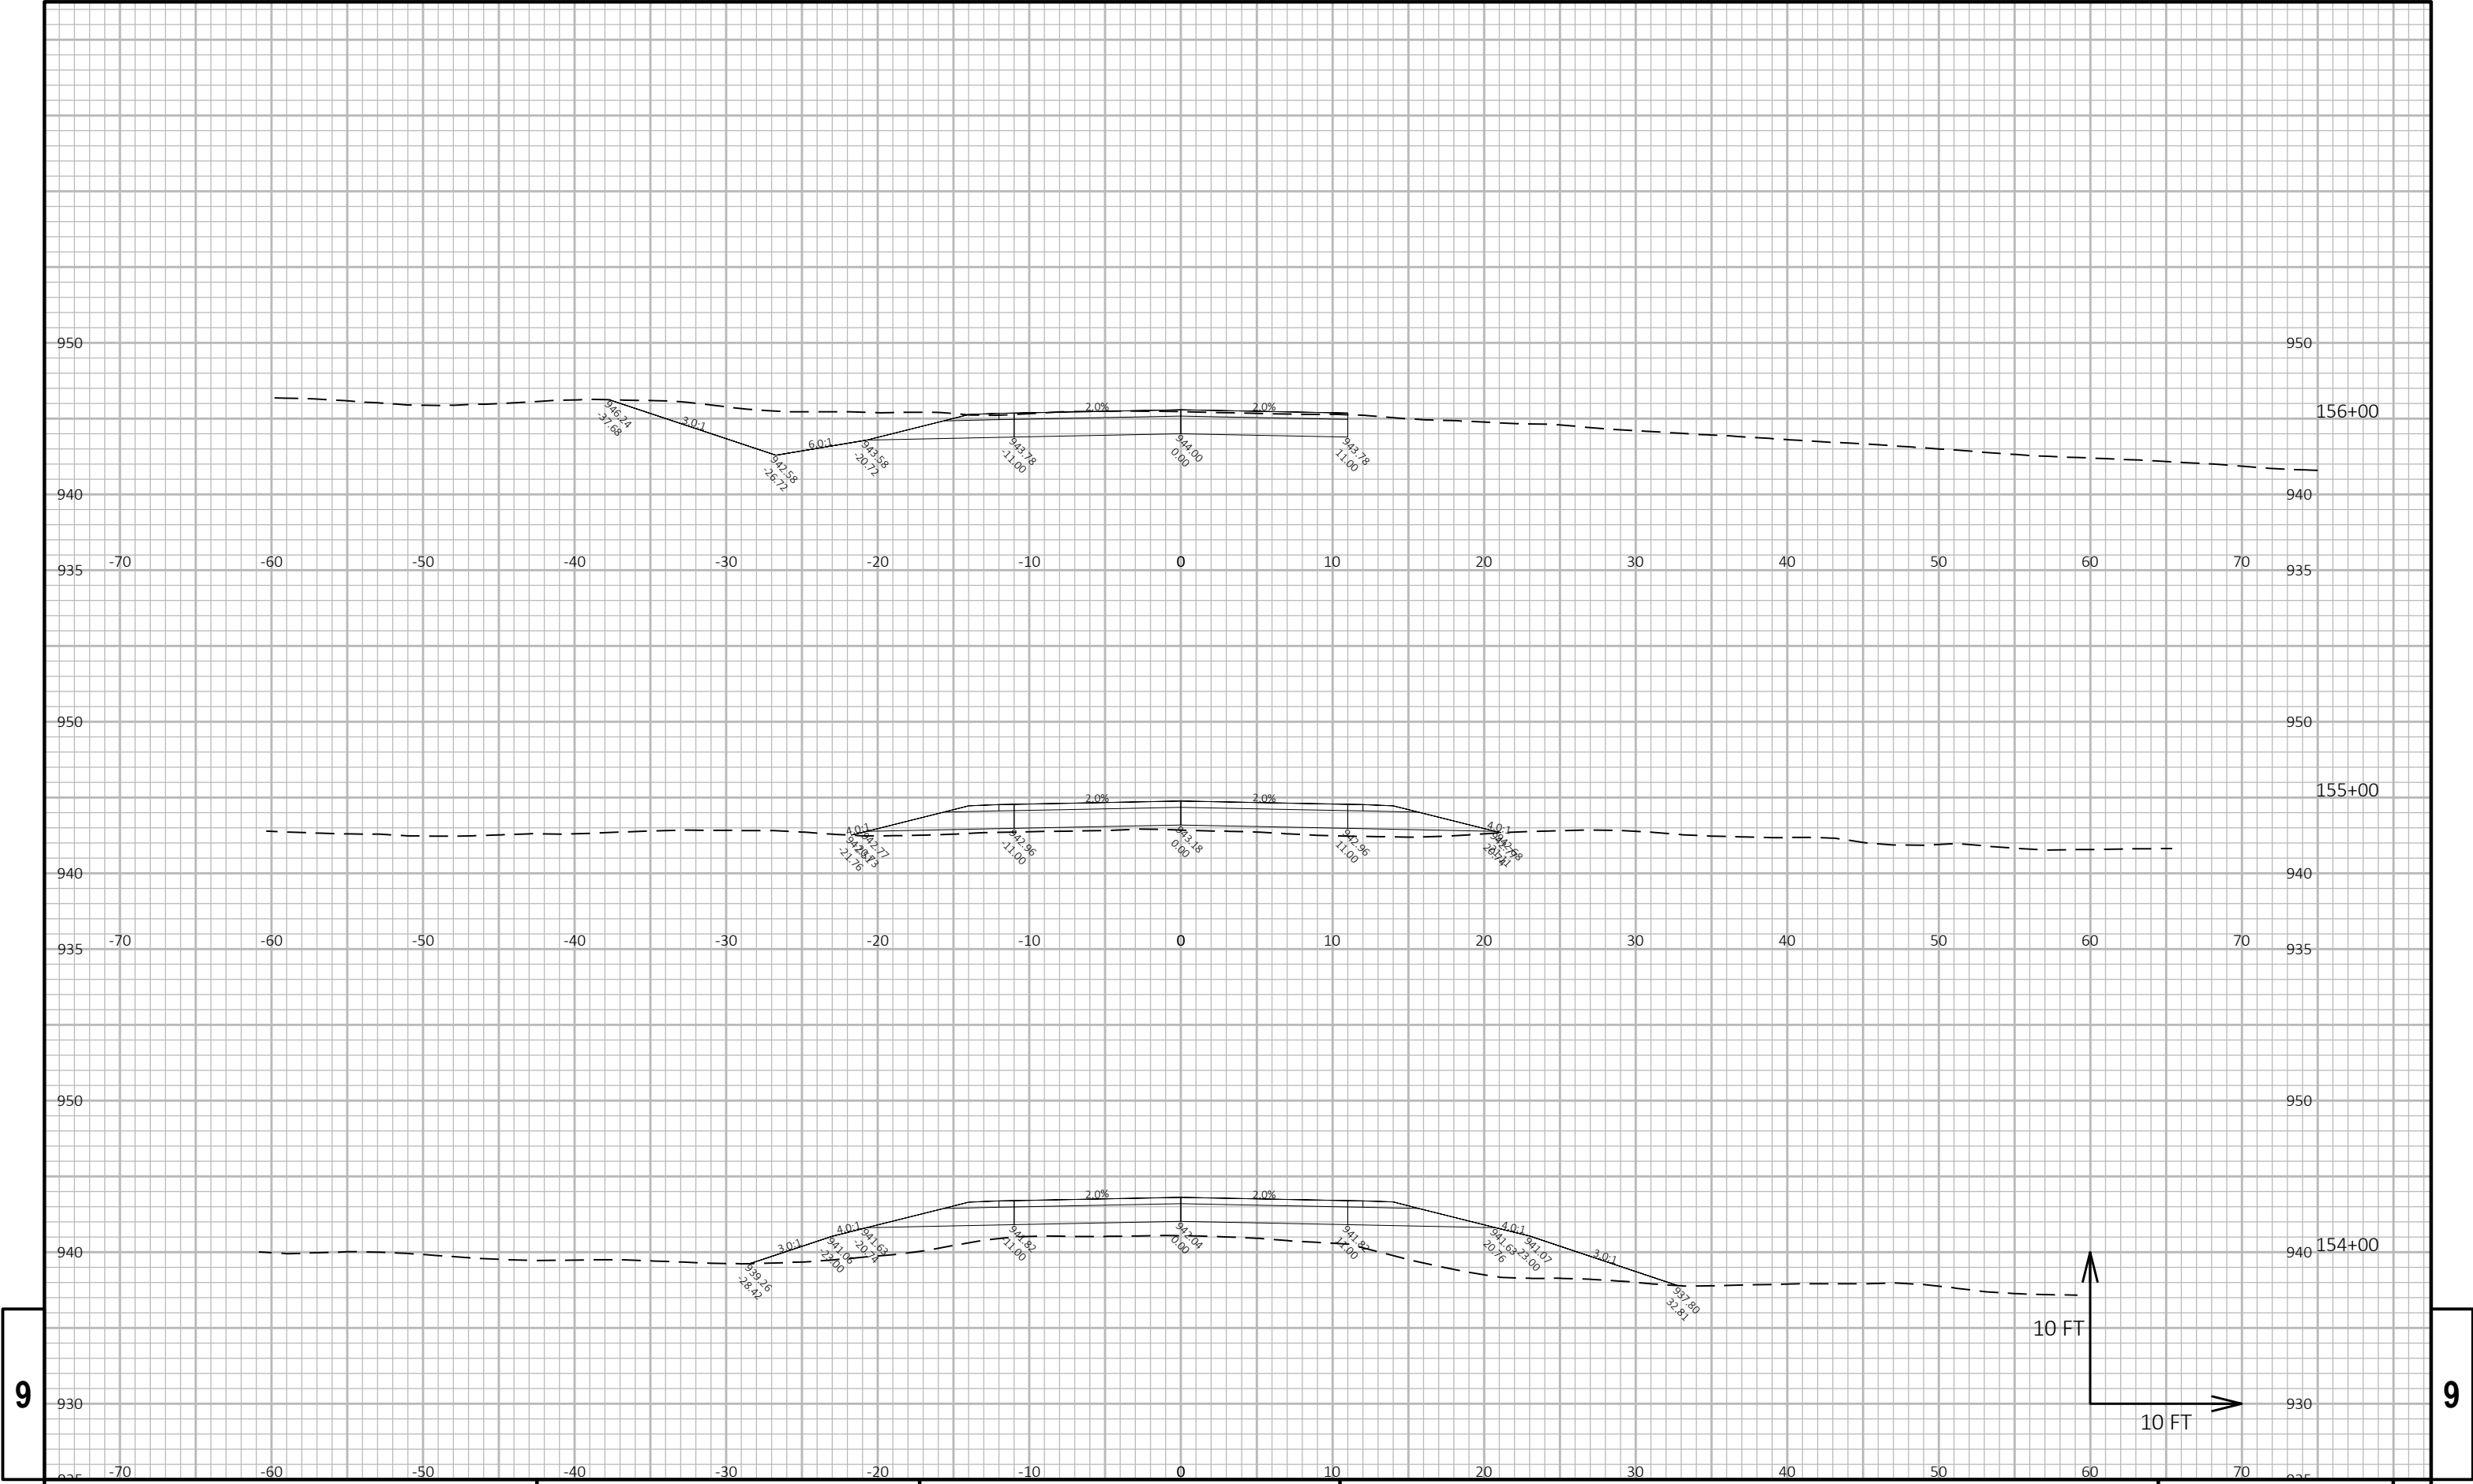


9

9

9

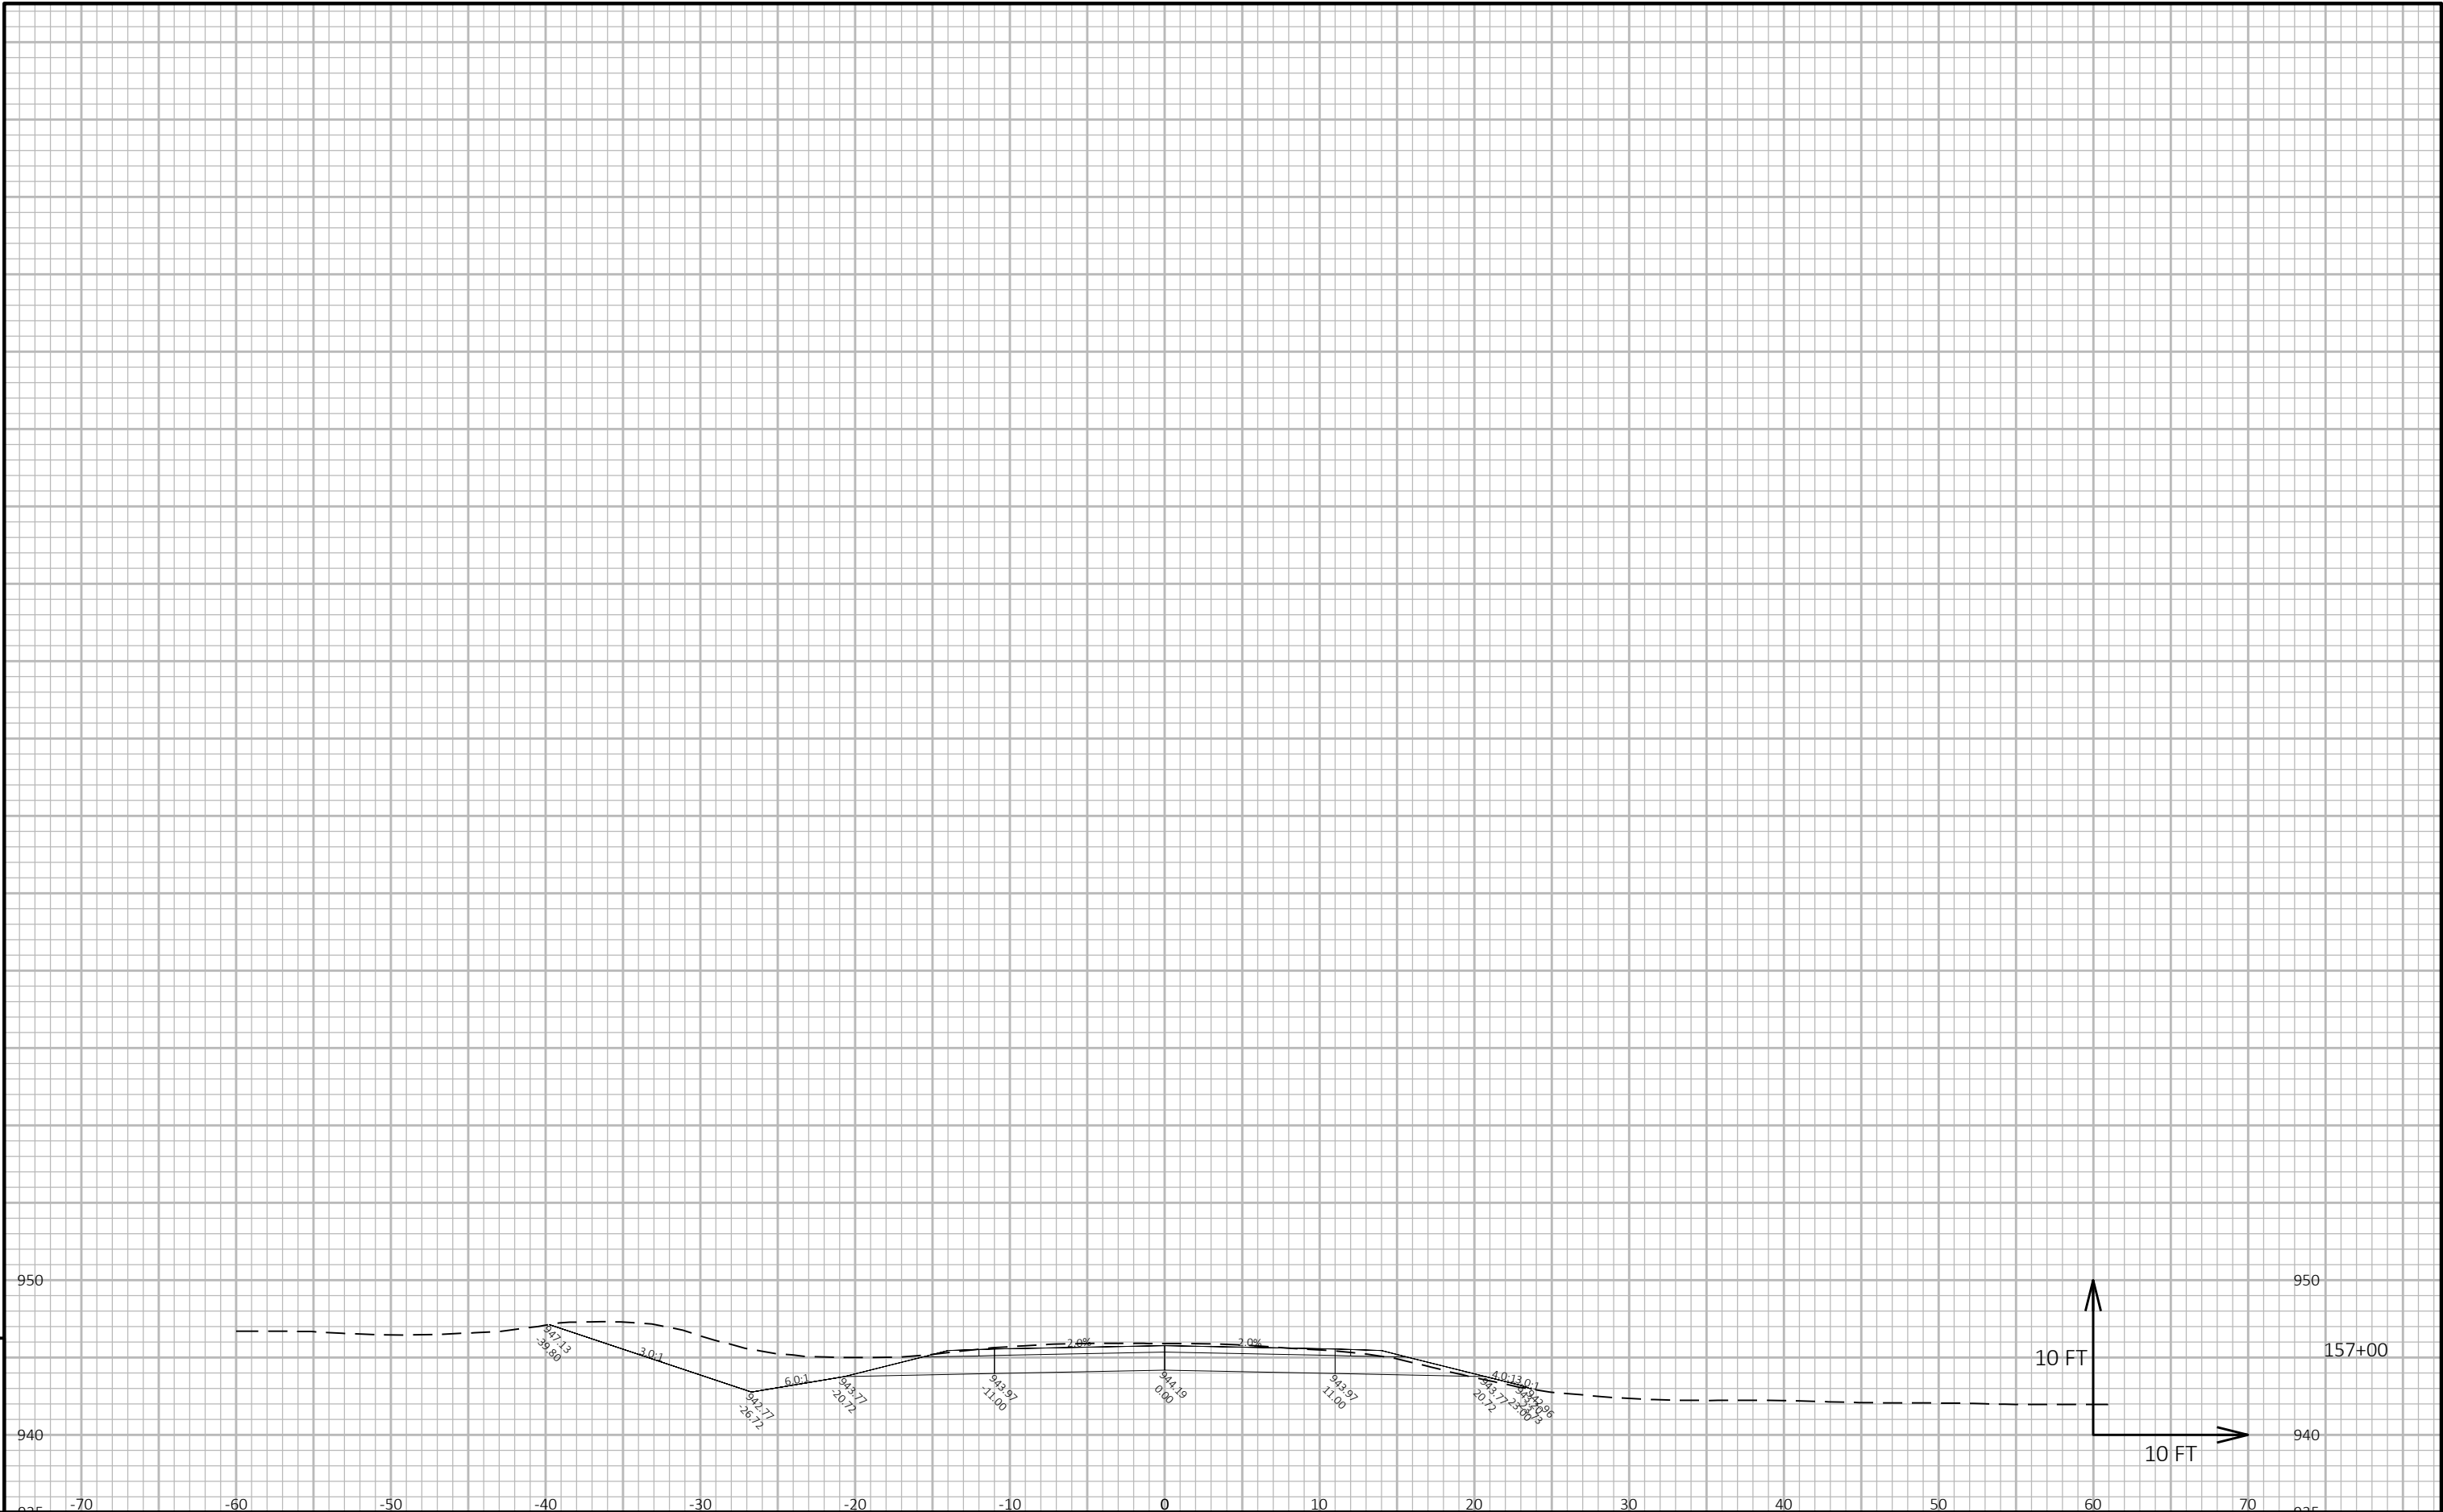


9

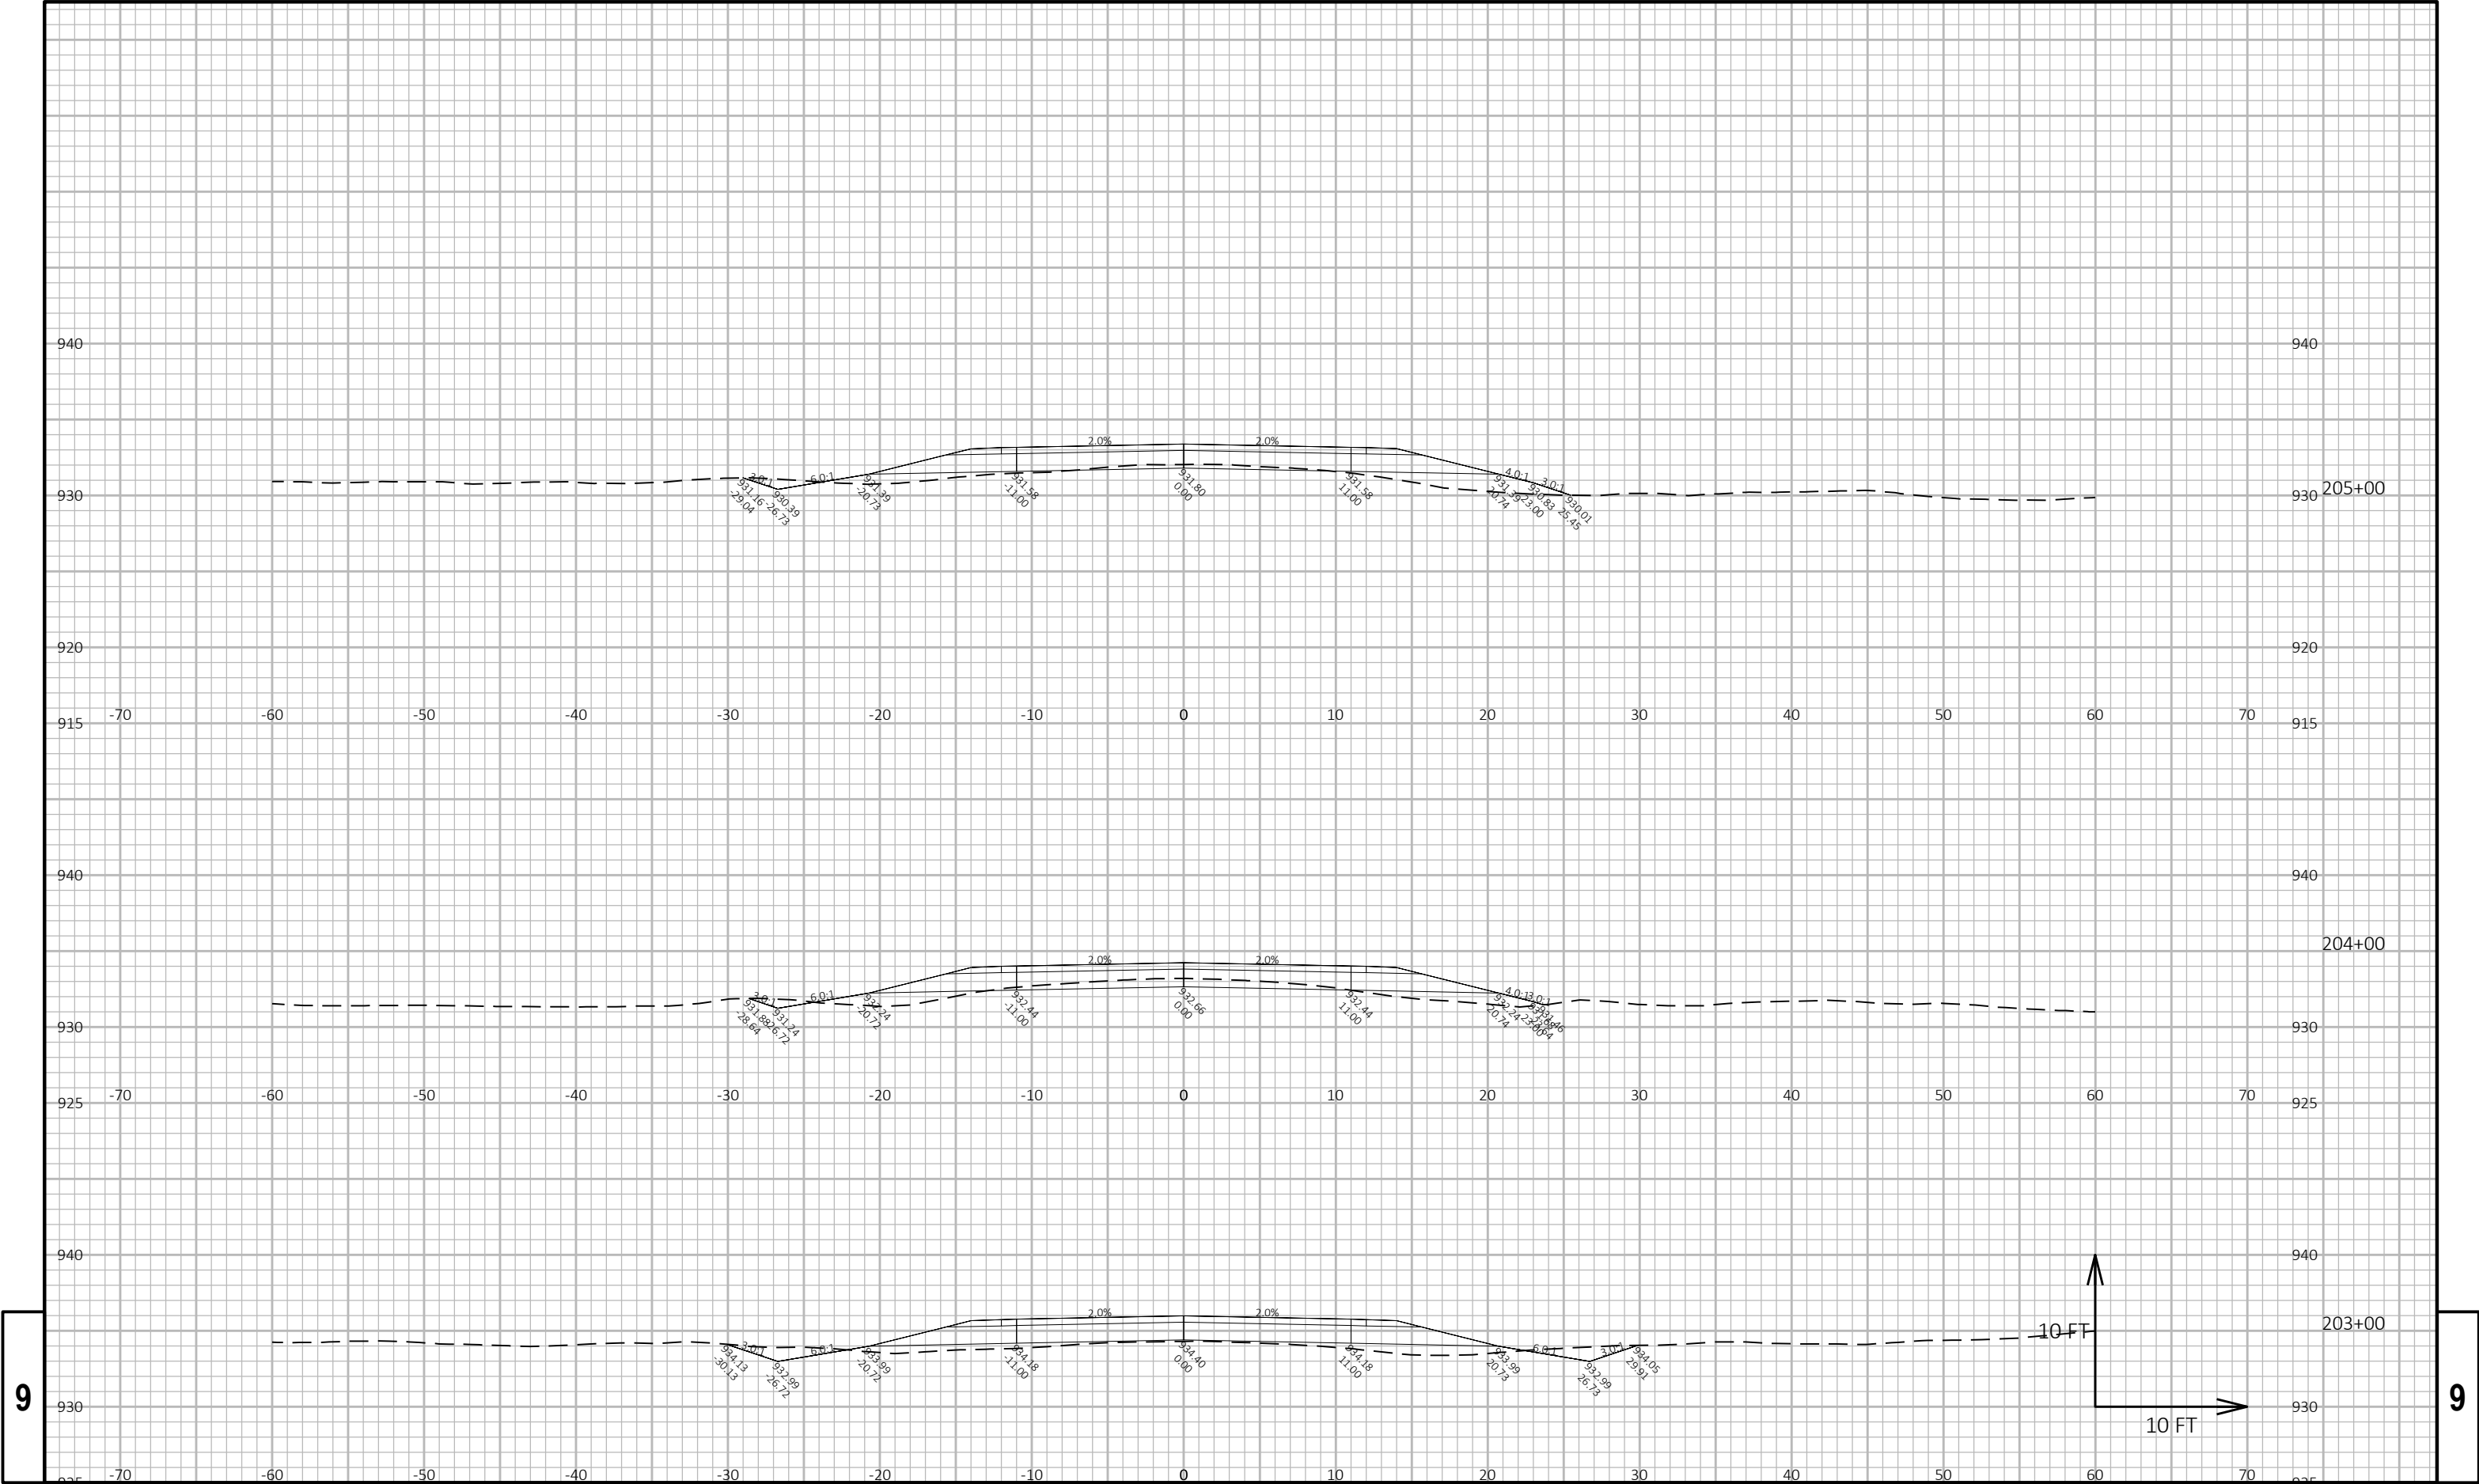


9

9

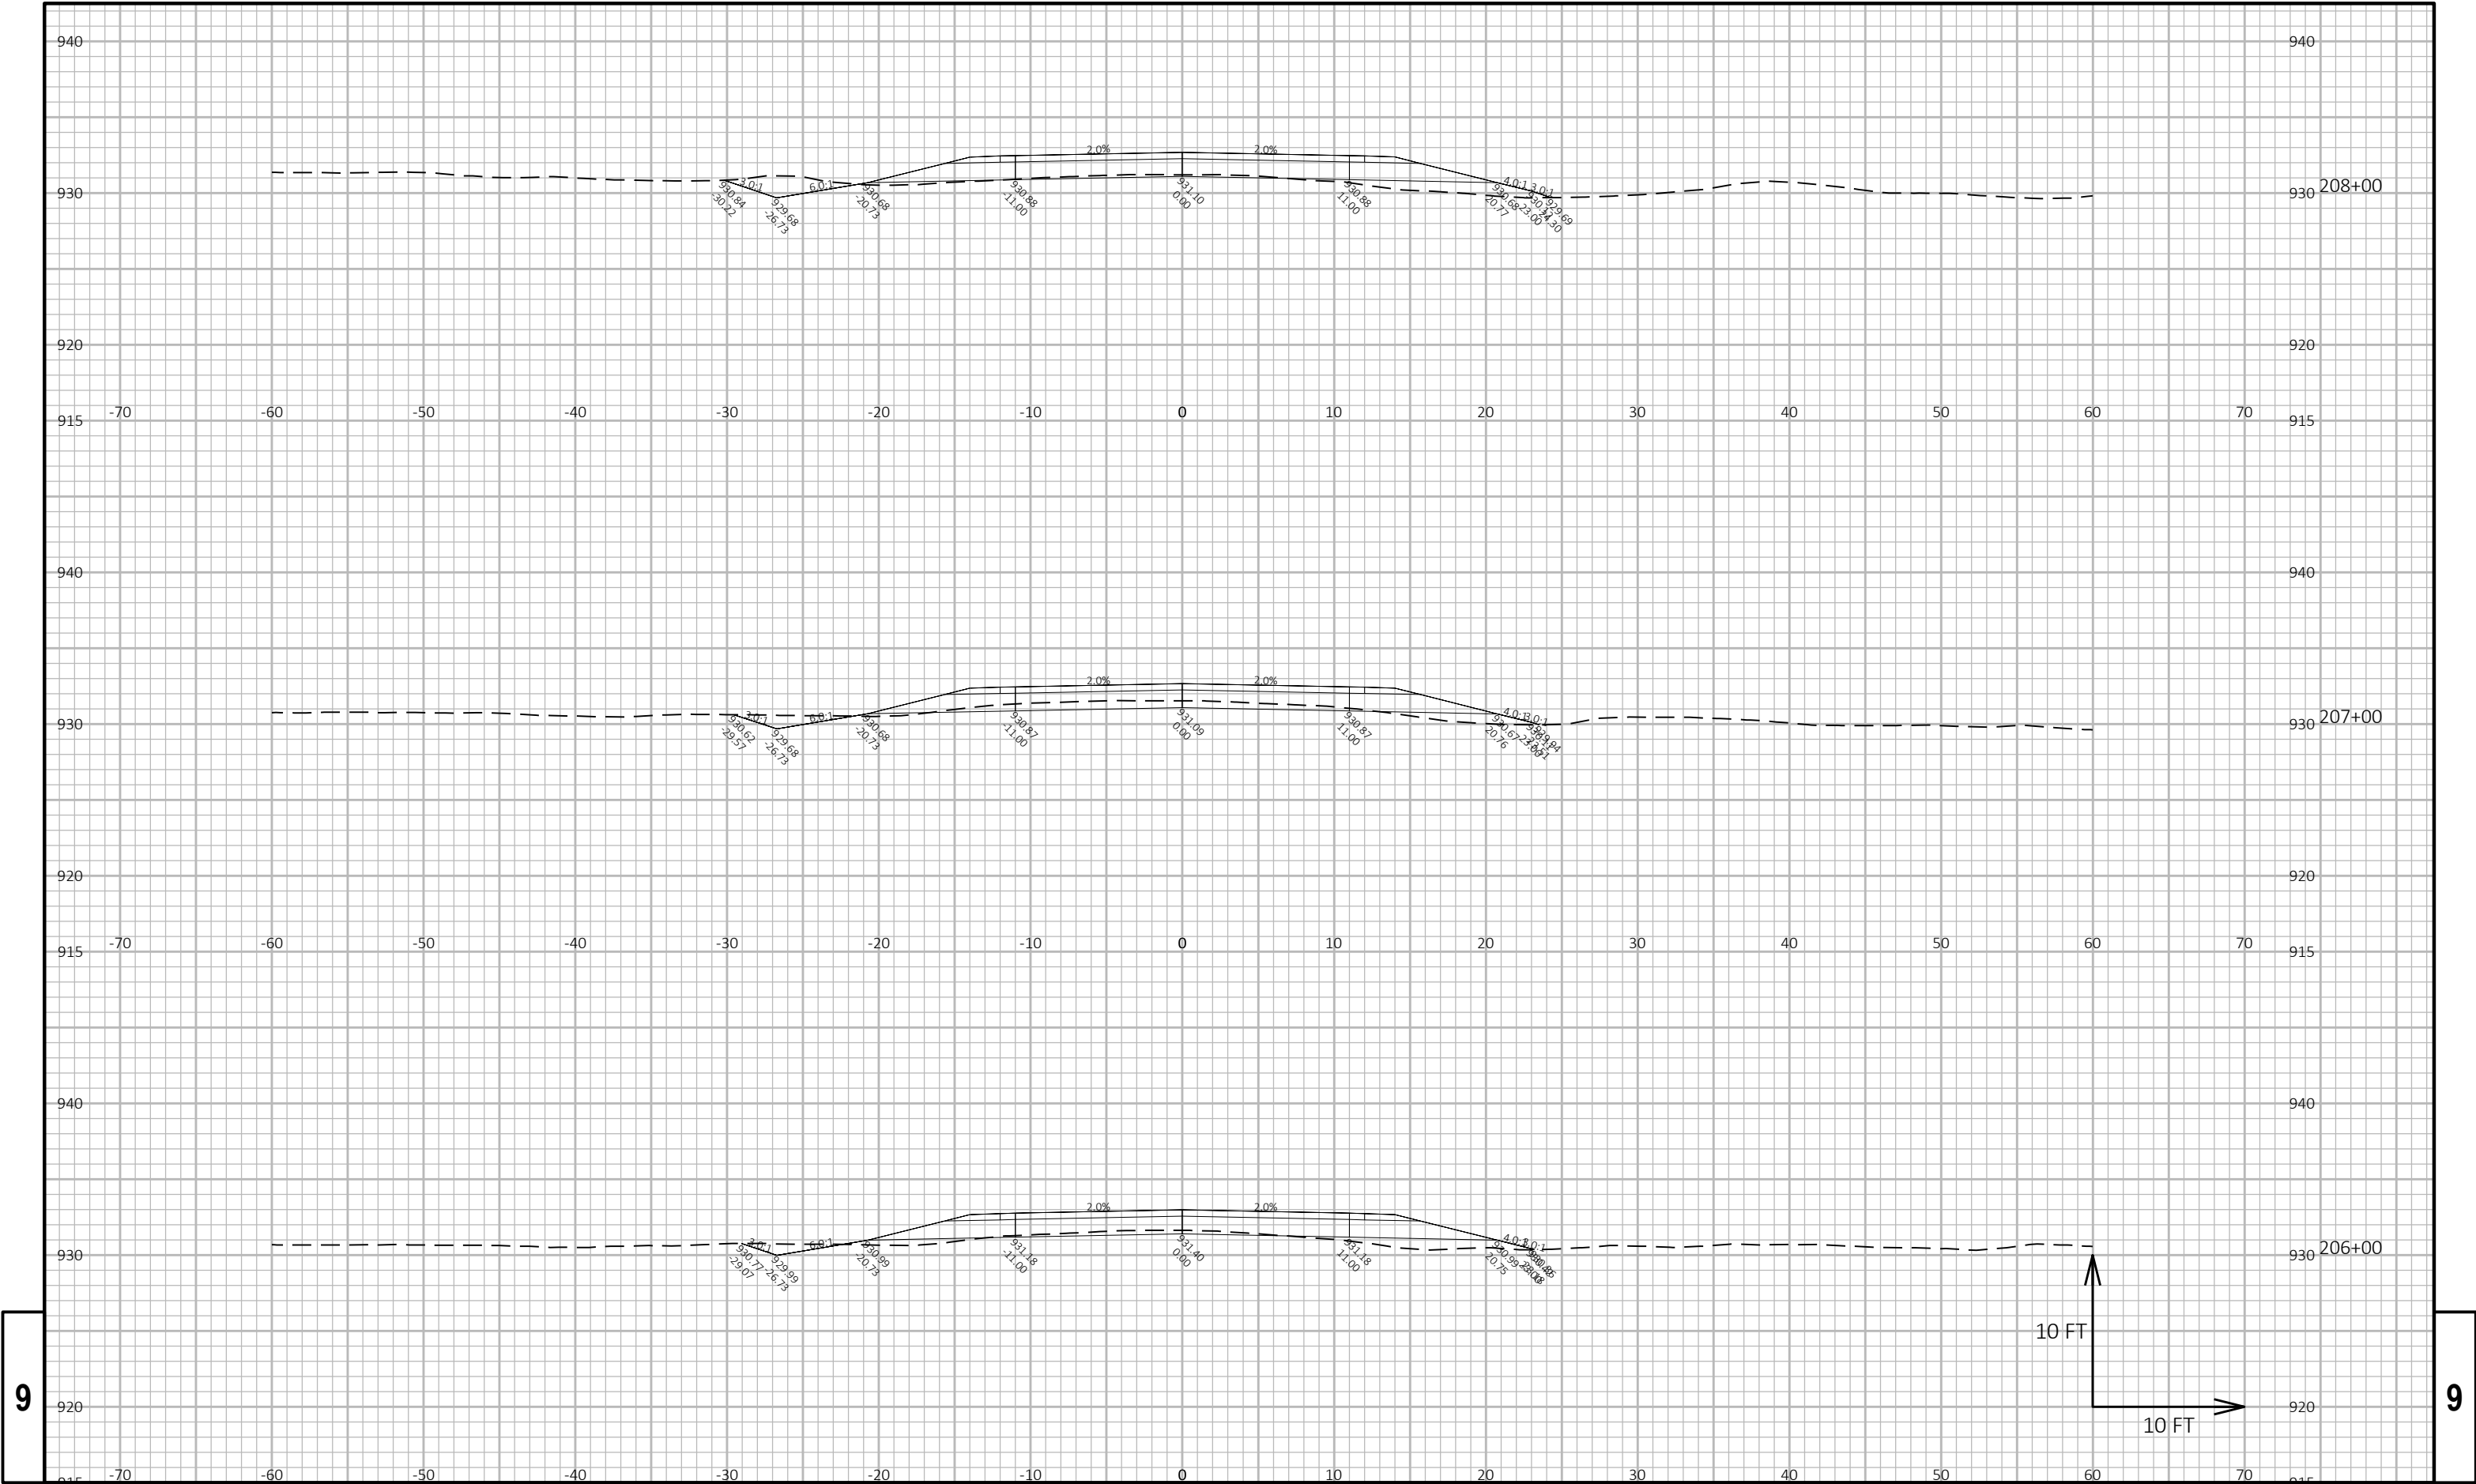

9

9

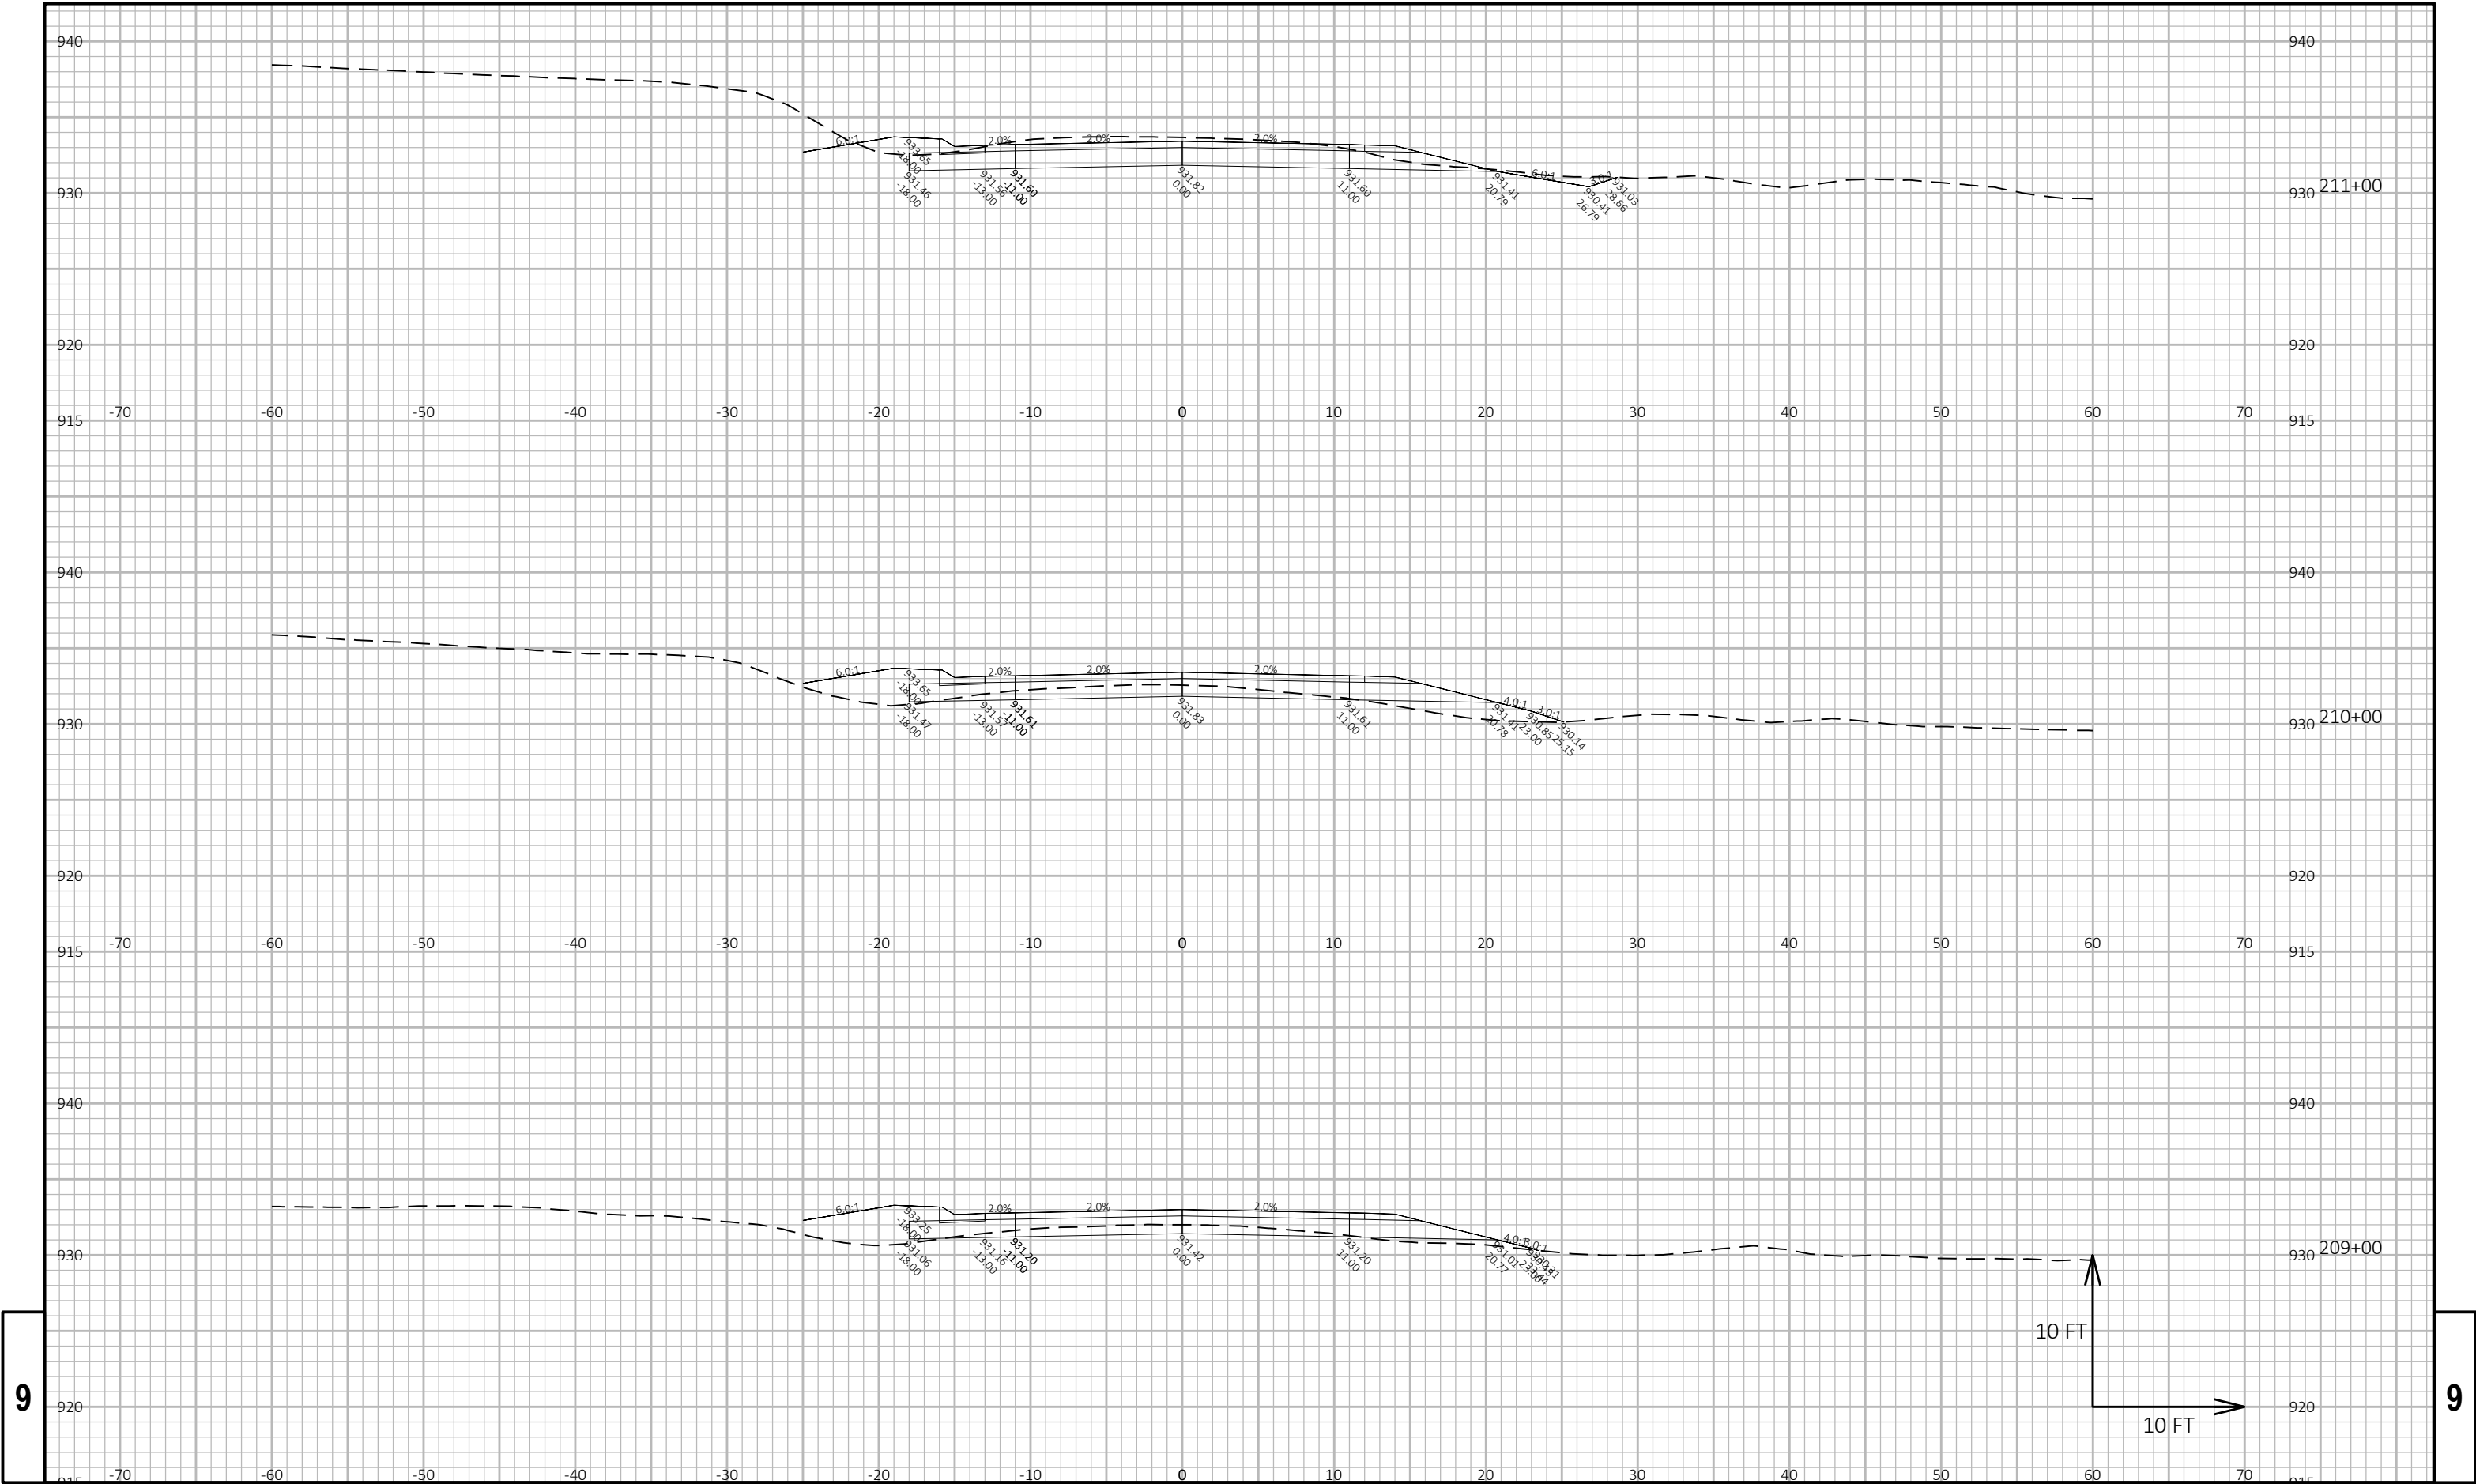


9

9

PROJECT NO: XXXXX HWY: LAGRANGE BYRON ARIP COUNTY: MONROE CROSS SECTIONS: ESTATE ROAD AND ESSEX AVENUE SHEET E


FILE NAME : X:\4668922\250753.01\TECH\CAD\XXXXXXXX\SHEETS\WD_XSECTIONS_ESTATERD.DWG PLOT DATE : 7/9/2025 3:49 PM PLOT BY : JEFF BREU PLOT NAME : PLOT SCALE : 1 IN:10 FT HORZ. / 1 IN:10 FT VERT. WISDOT/CADD SHEET 49

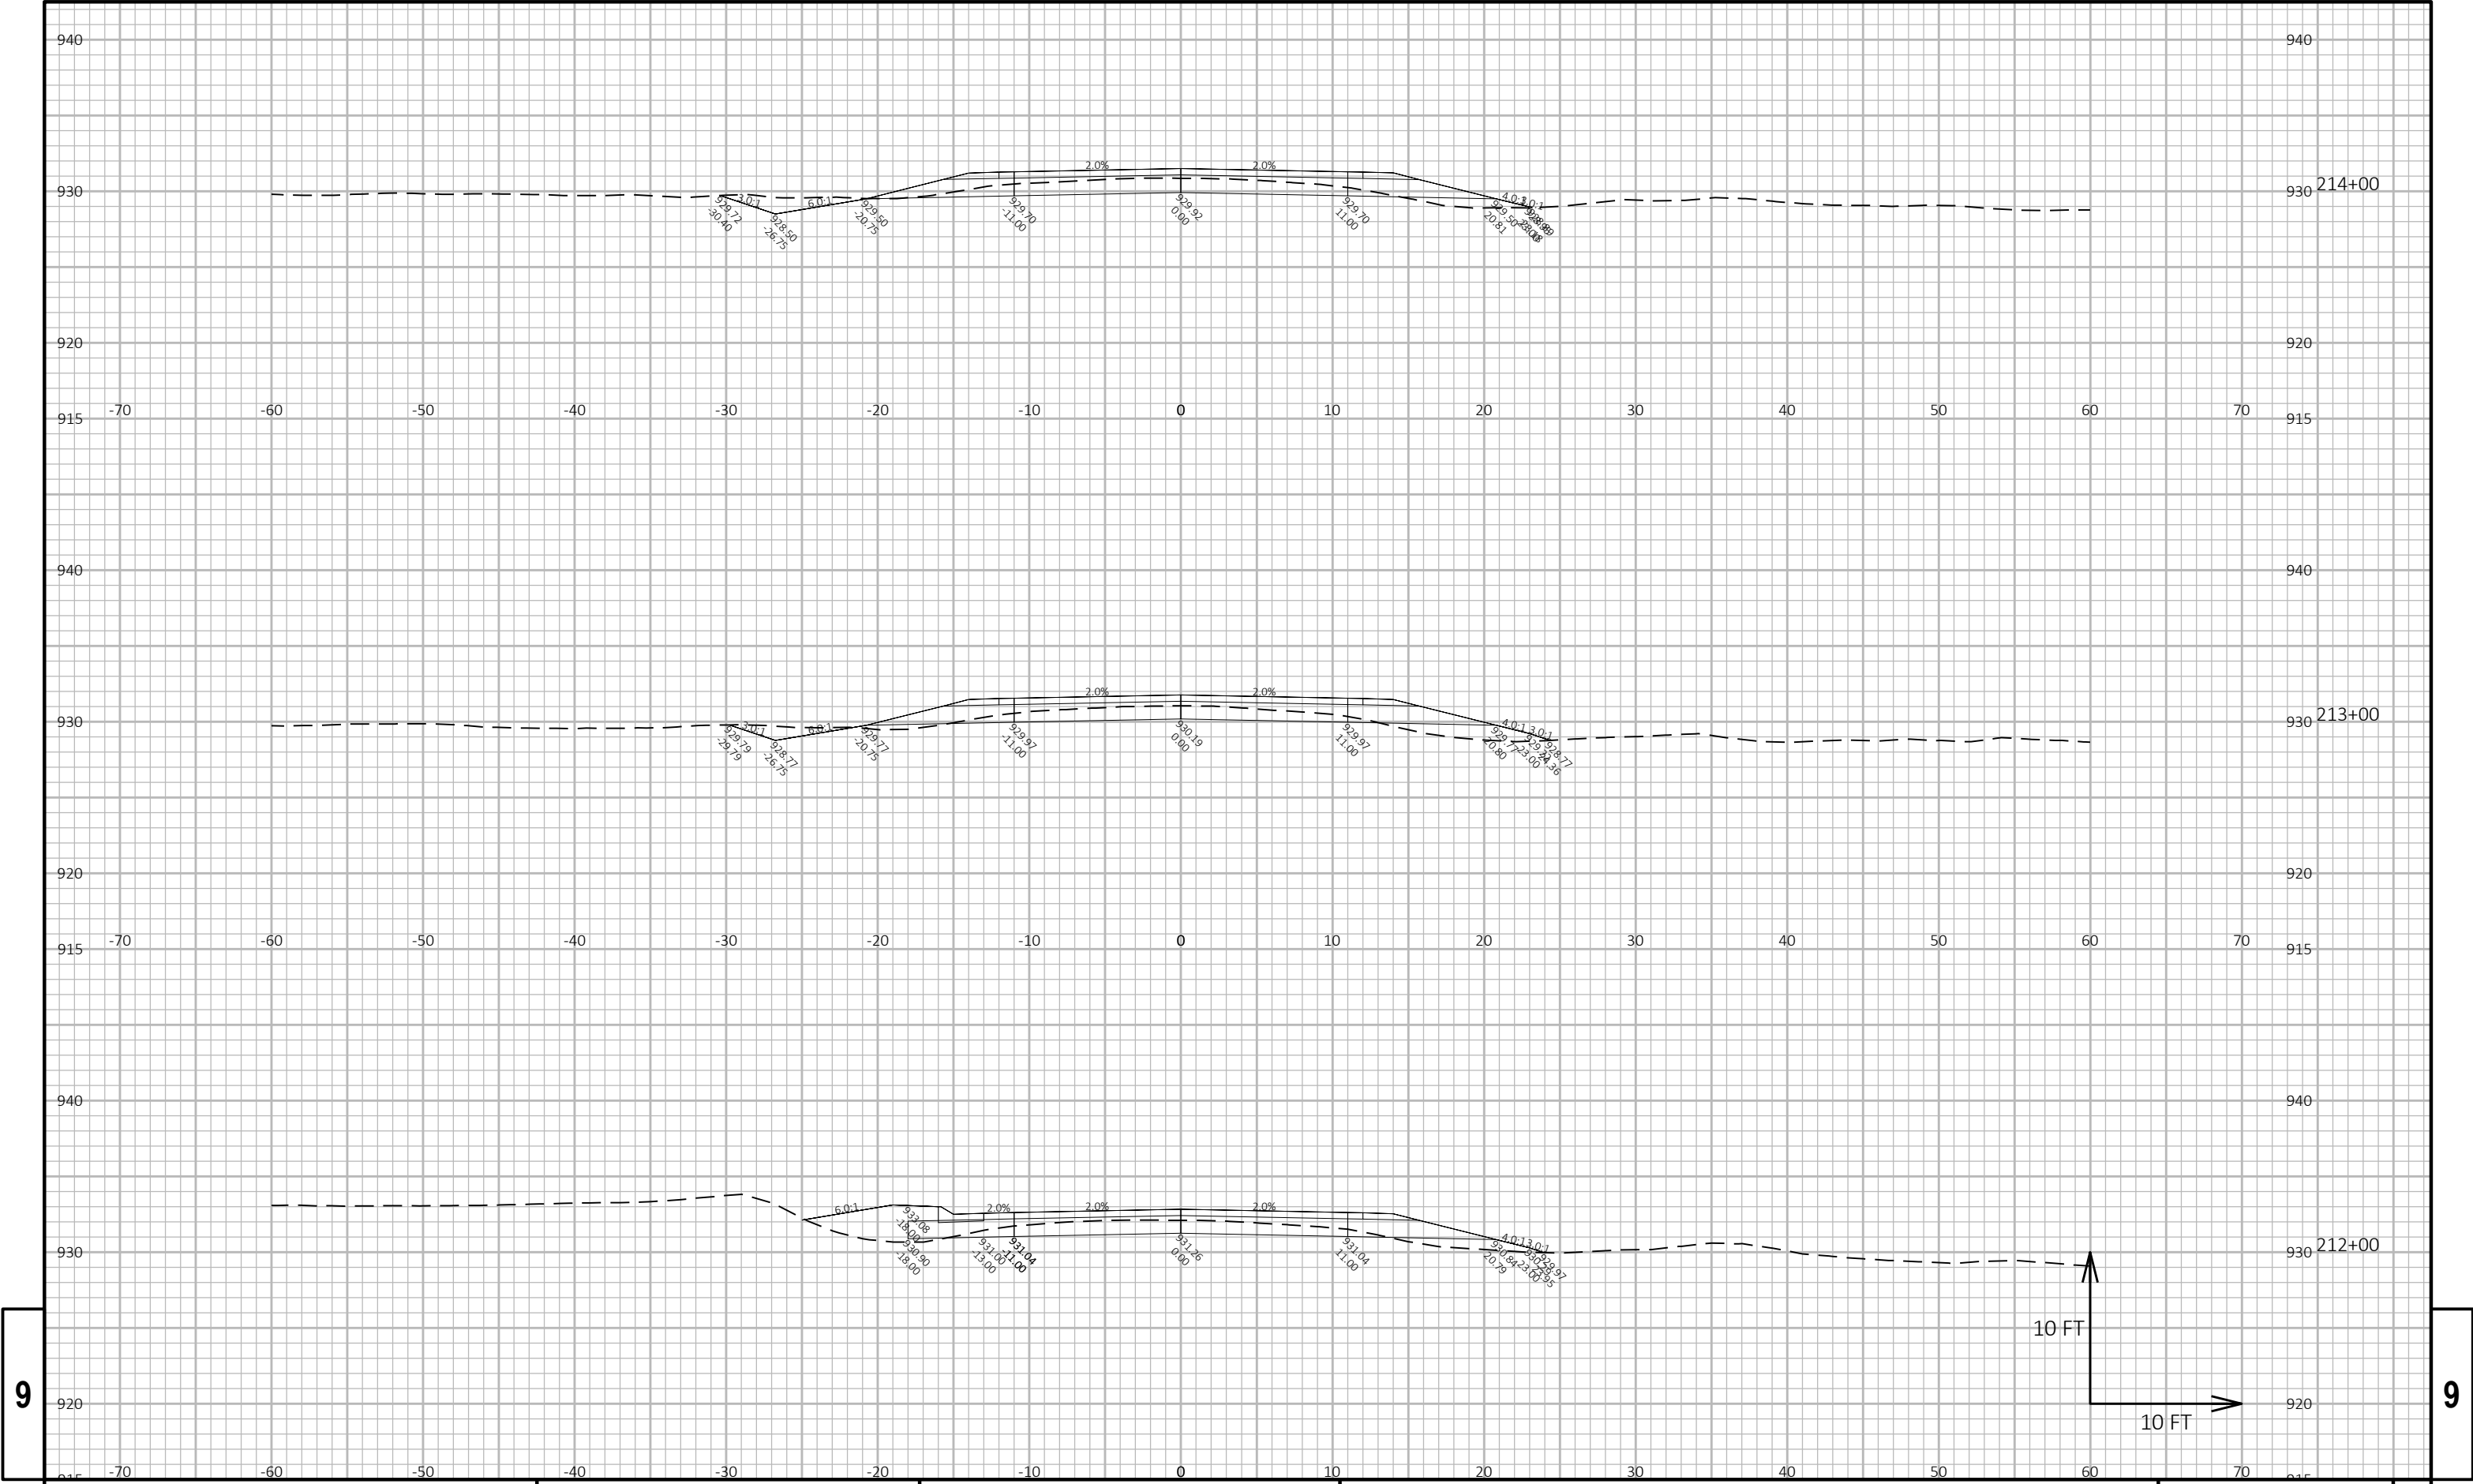

9

9


PROJECT NO: XXXXX	HWY: LAGRANGE BYRON ARIP	COUNTY: MONROE	CROSS SECTIONS: ESTATE ROAD AND ESSEX AVENUE	SHEET E
-------------------	--------------------------	----------------	--	---------

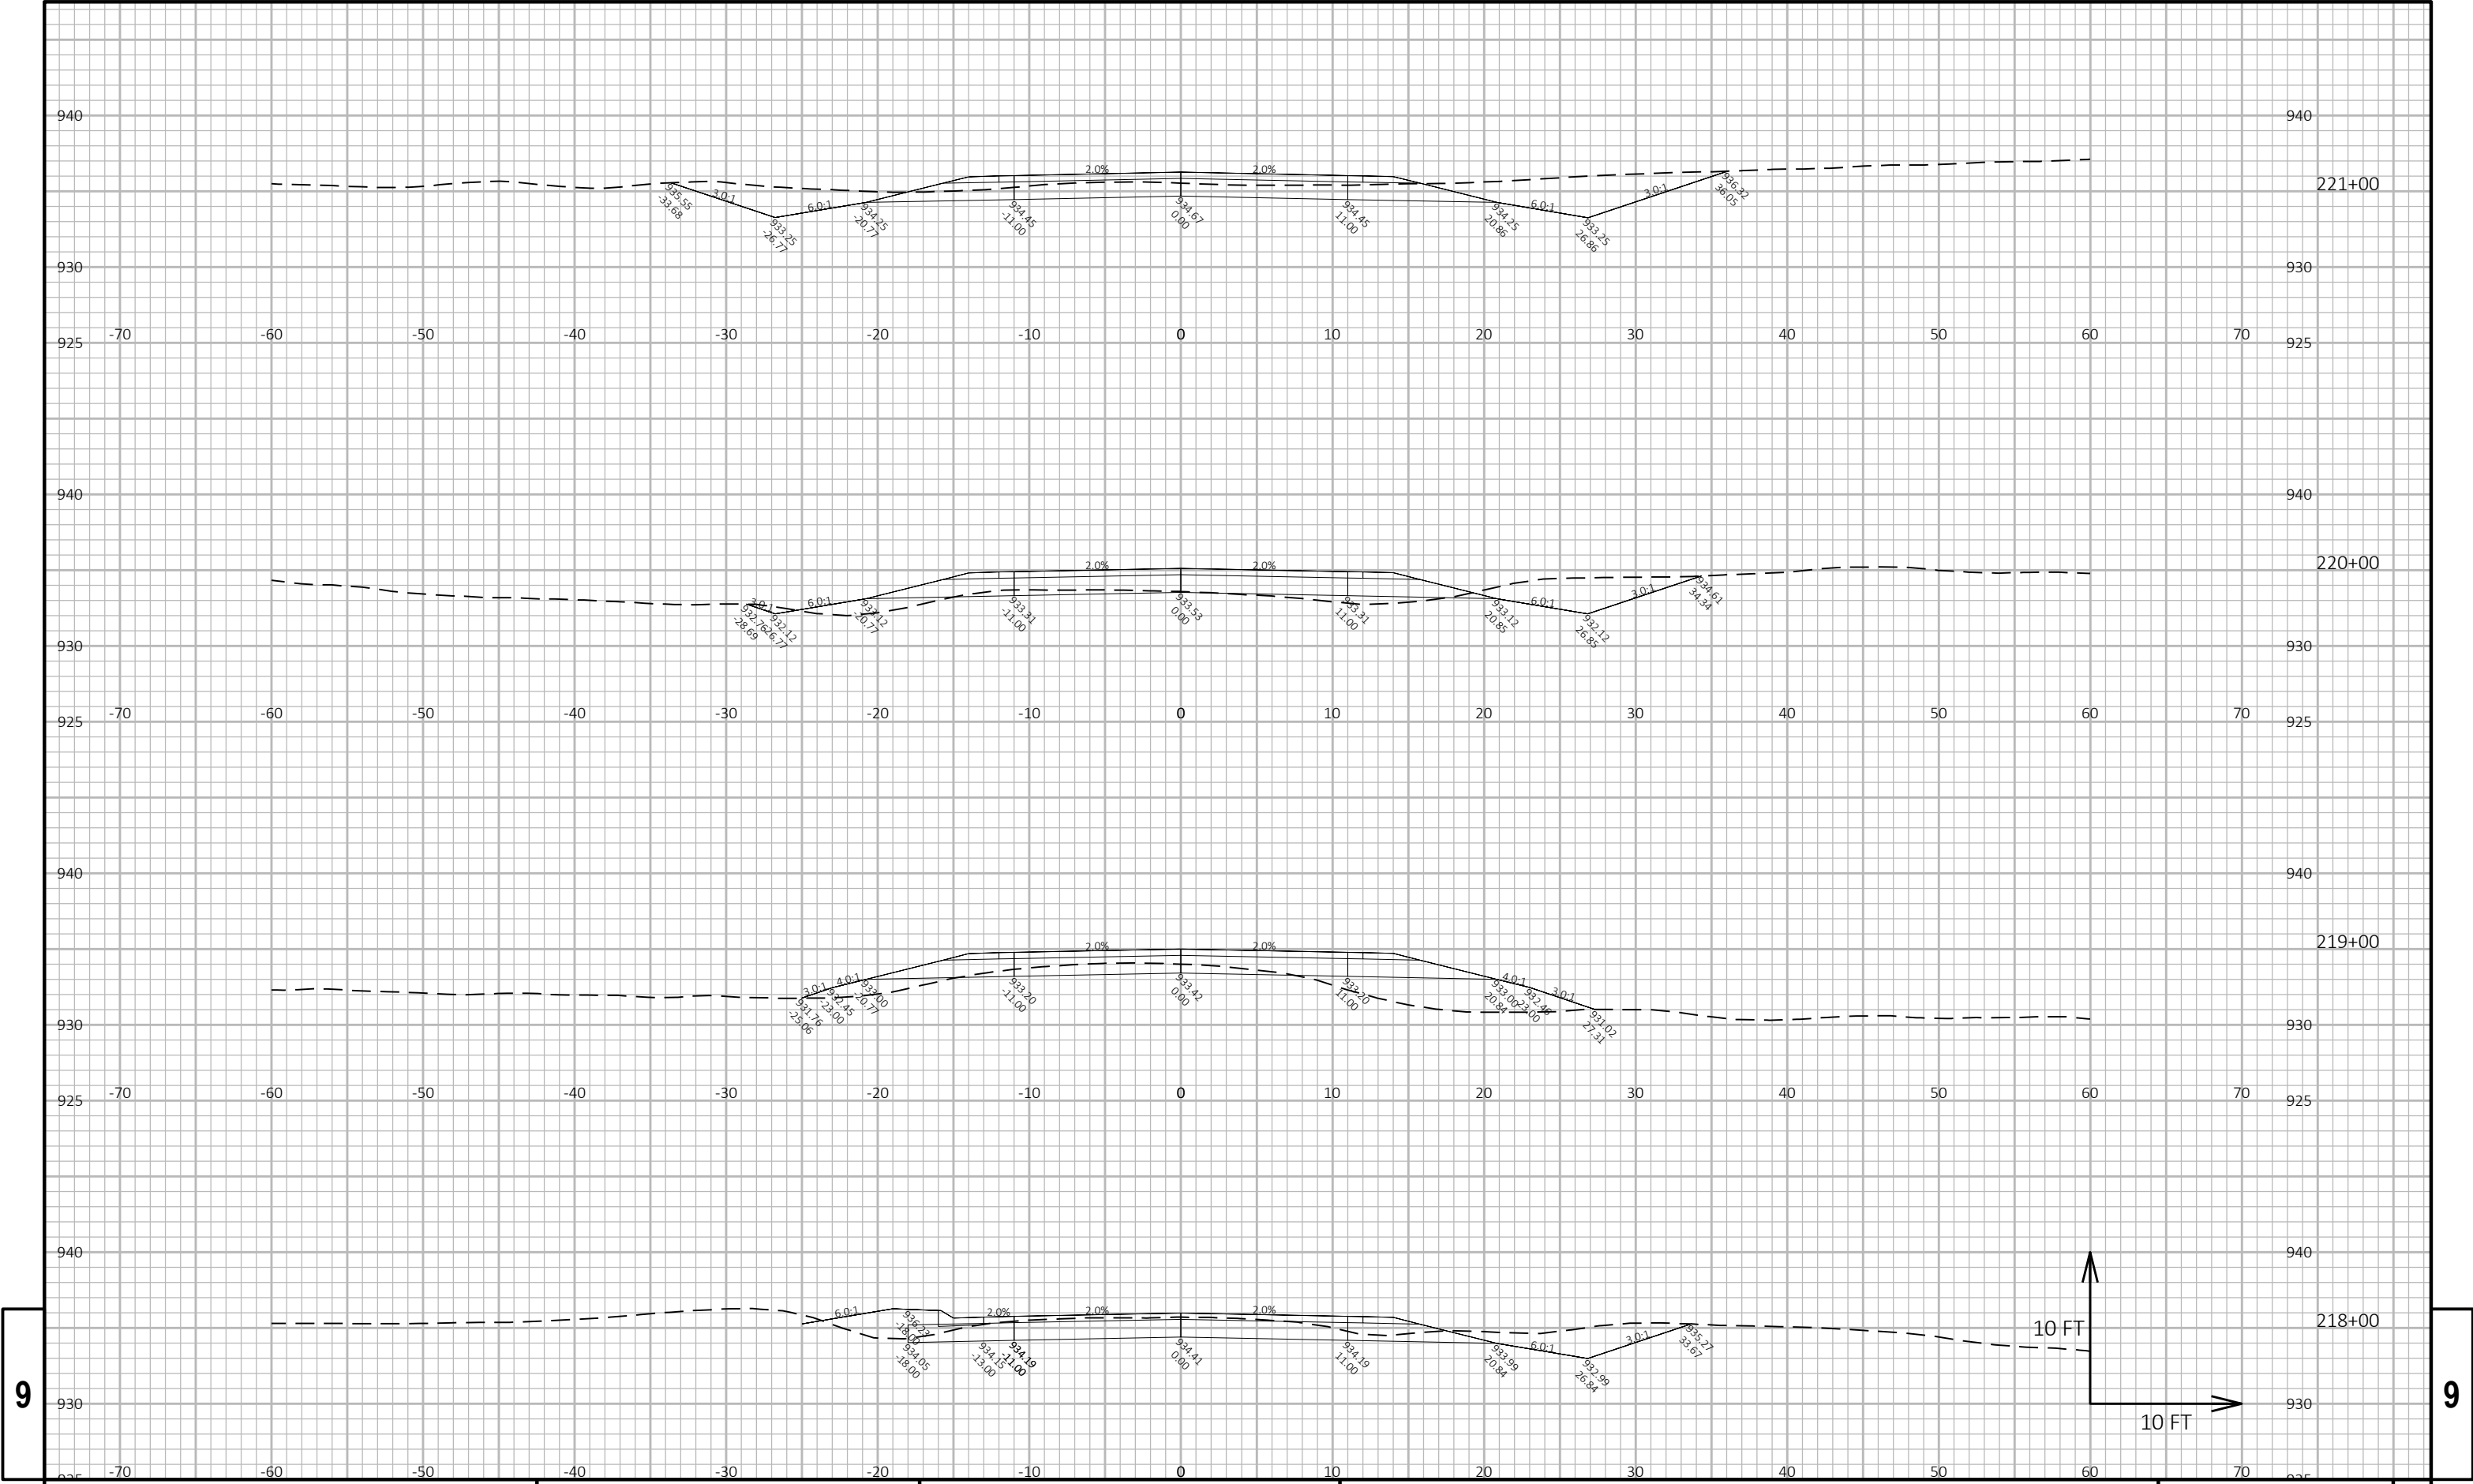


9


9


PROJECT NO: XXXXX	HWY: LAGRANGE BYRON ARIP	COUNTY: MONROE	CROSS SECTIONS: ESTATE ROAD AND ESSEX AVENUE	SHEET E
-------------------	--------------------------	----------------	--	---------

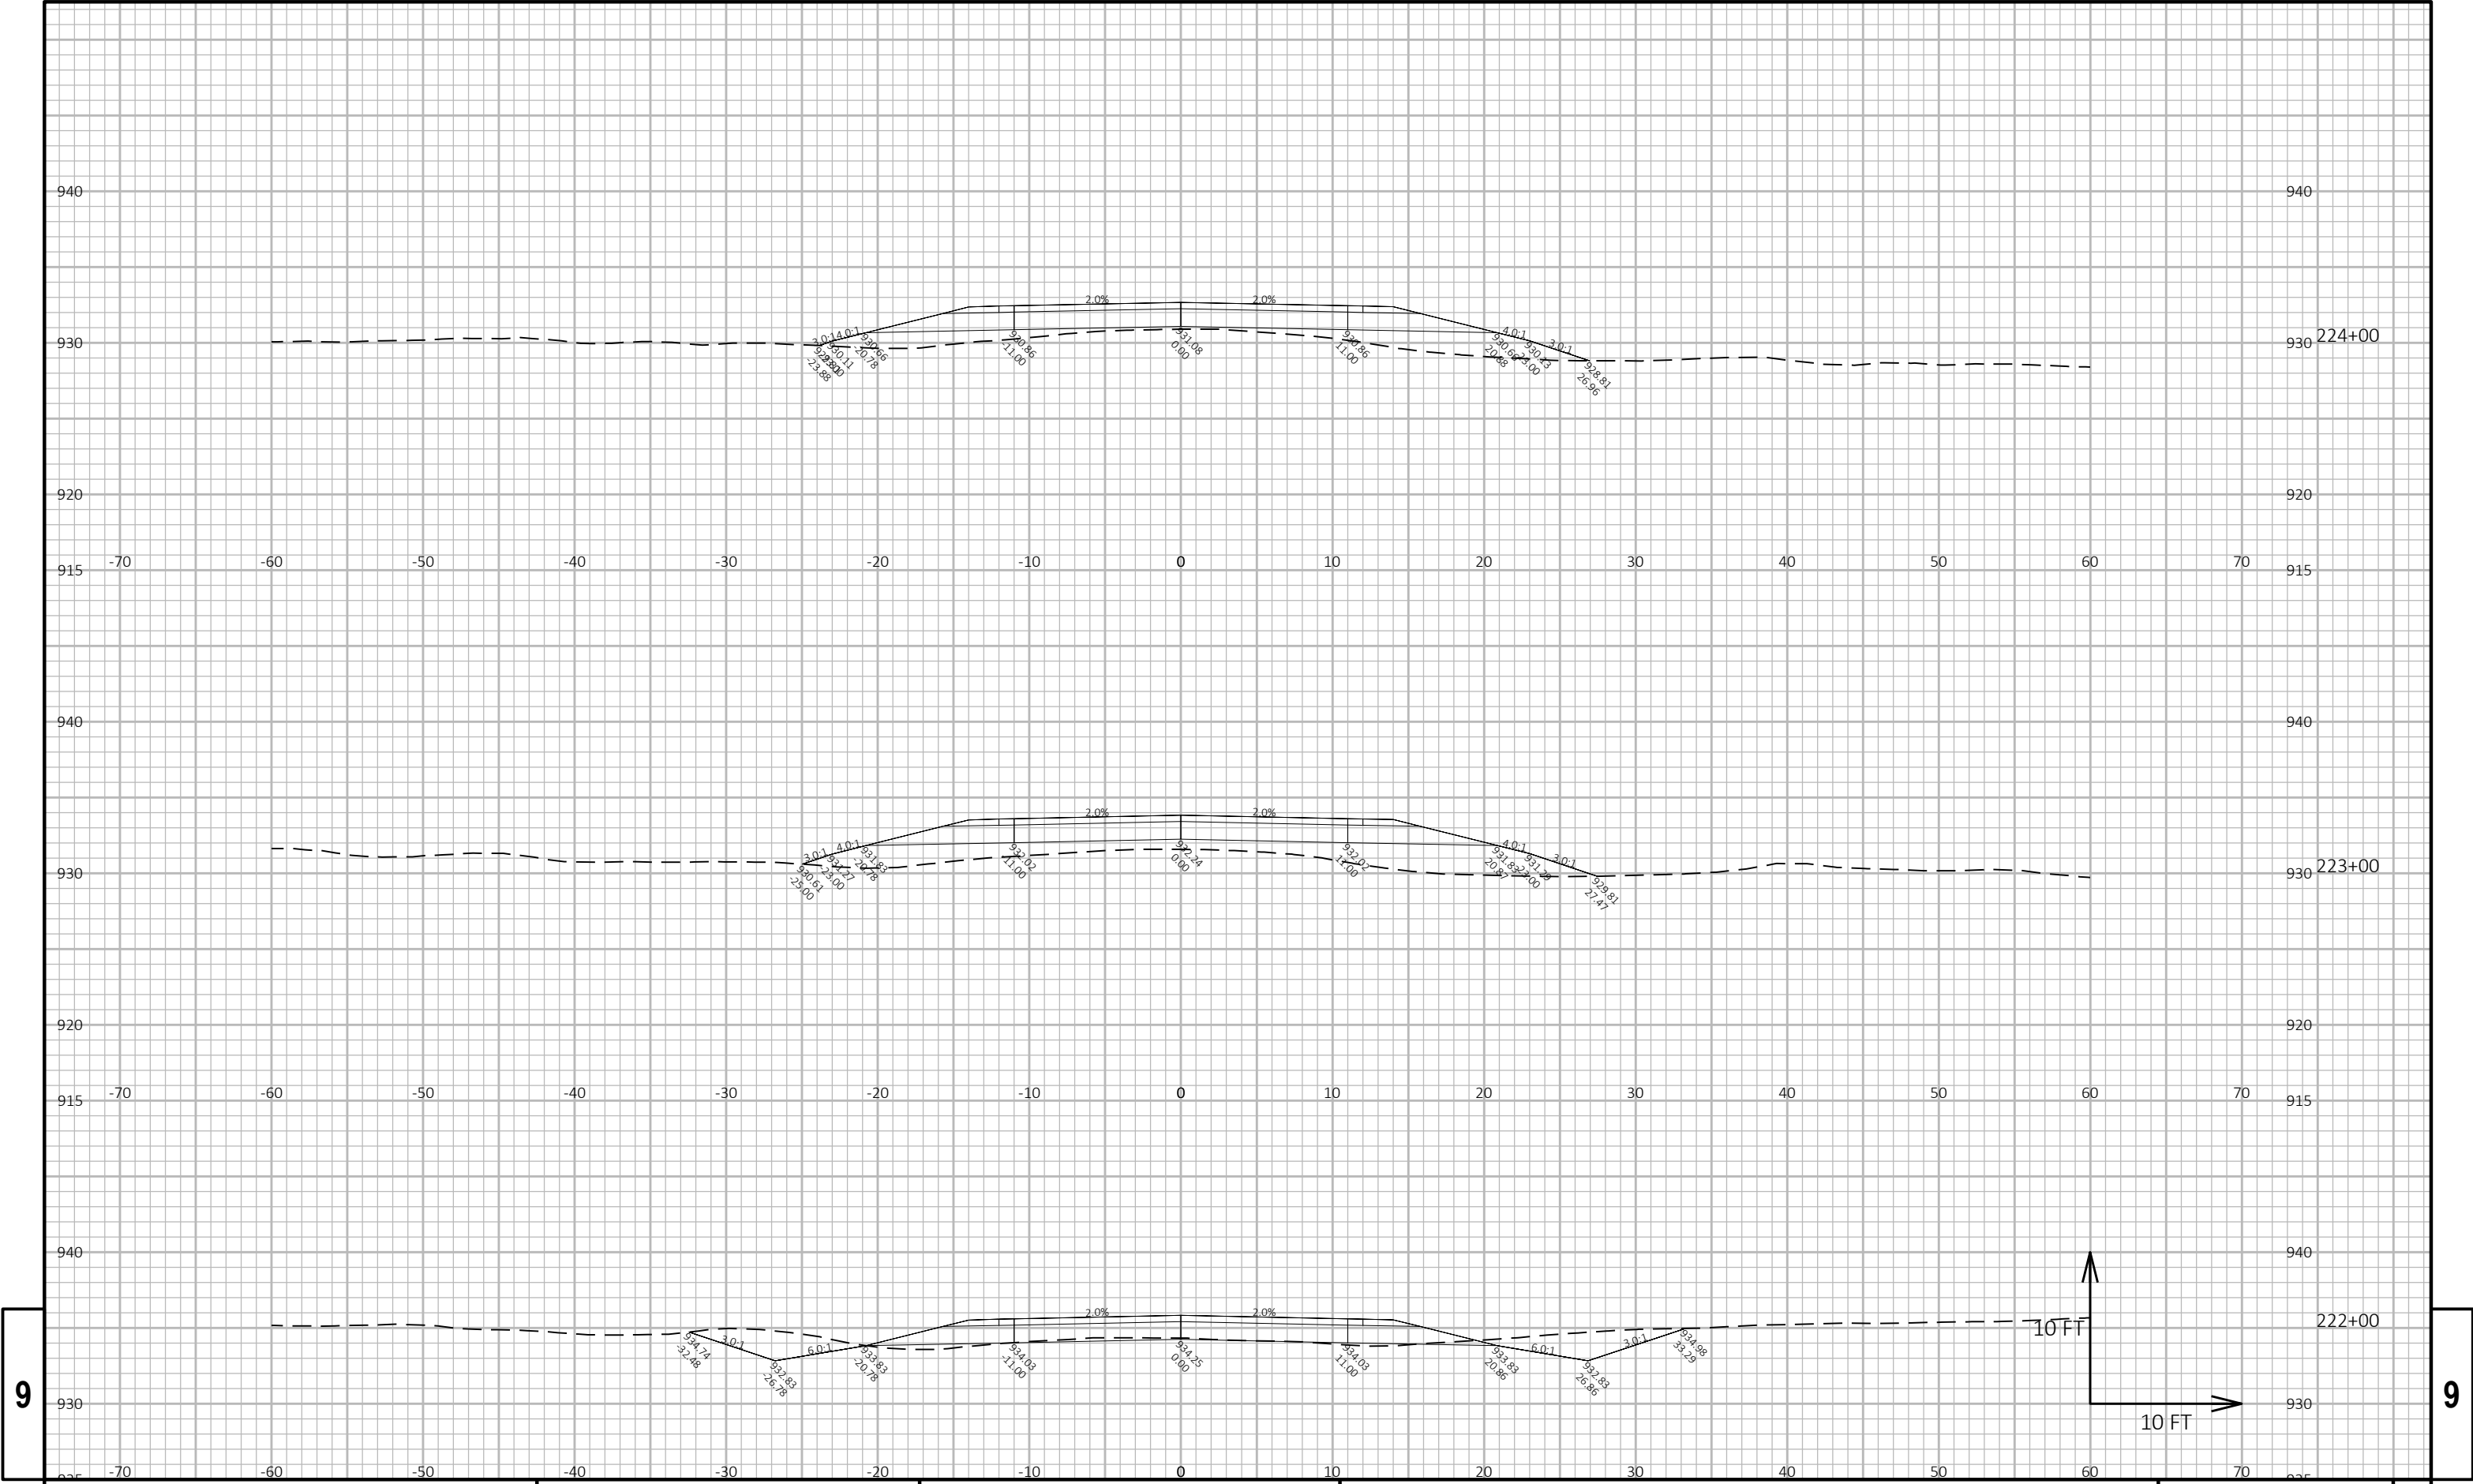

9		PROJECT NO: XXXXX		HWY: LAGRANGE BYRON ARIP		COUNTY: MONROE		CROSS SECTIONS: ESTATE ROAD AND ESSEX AVENUE		SHEET		E	
---	--	-------------------	--	--------------------------	--	----------------	--	--	--	-------	--	---	--

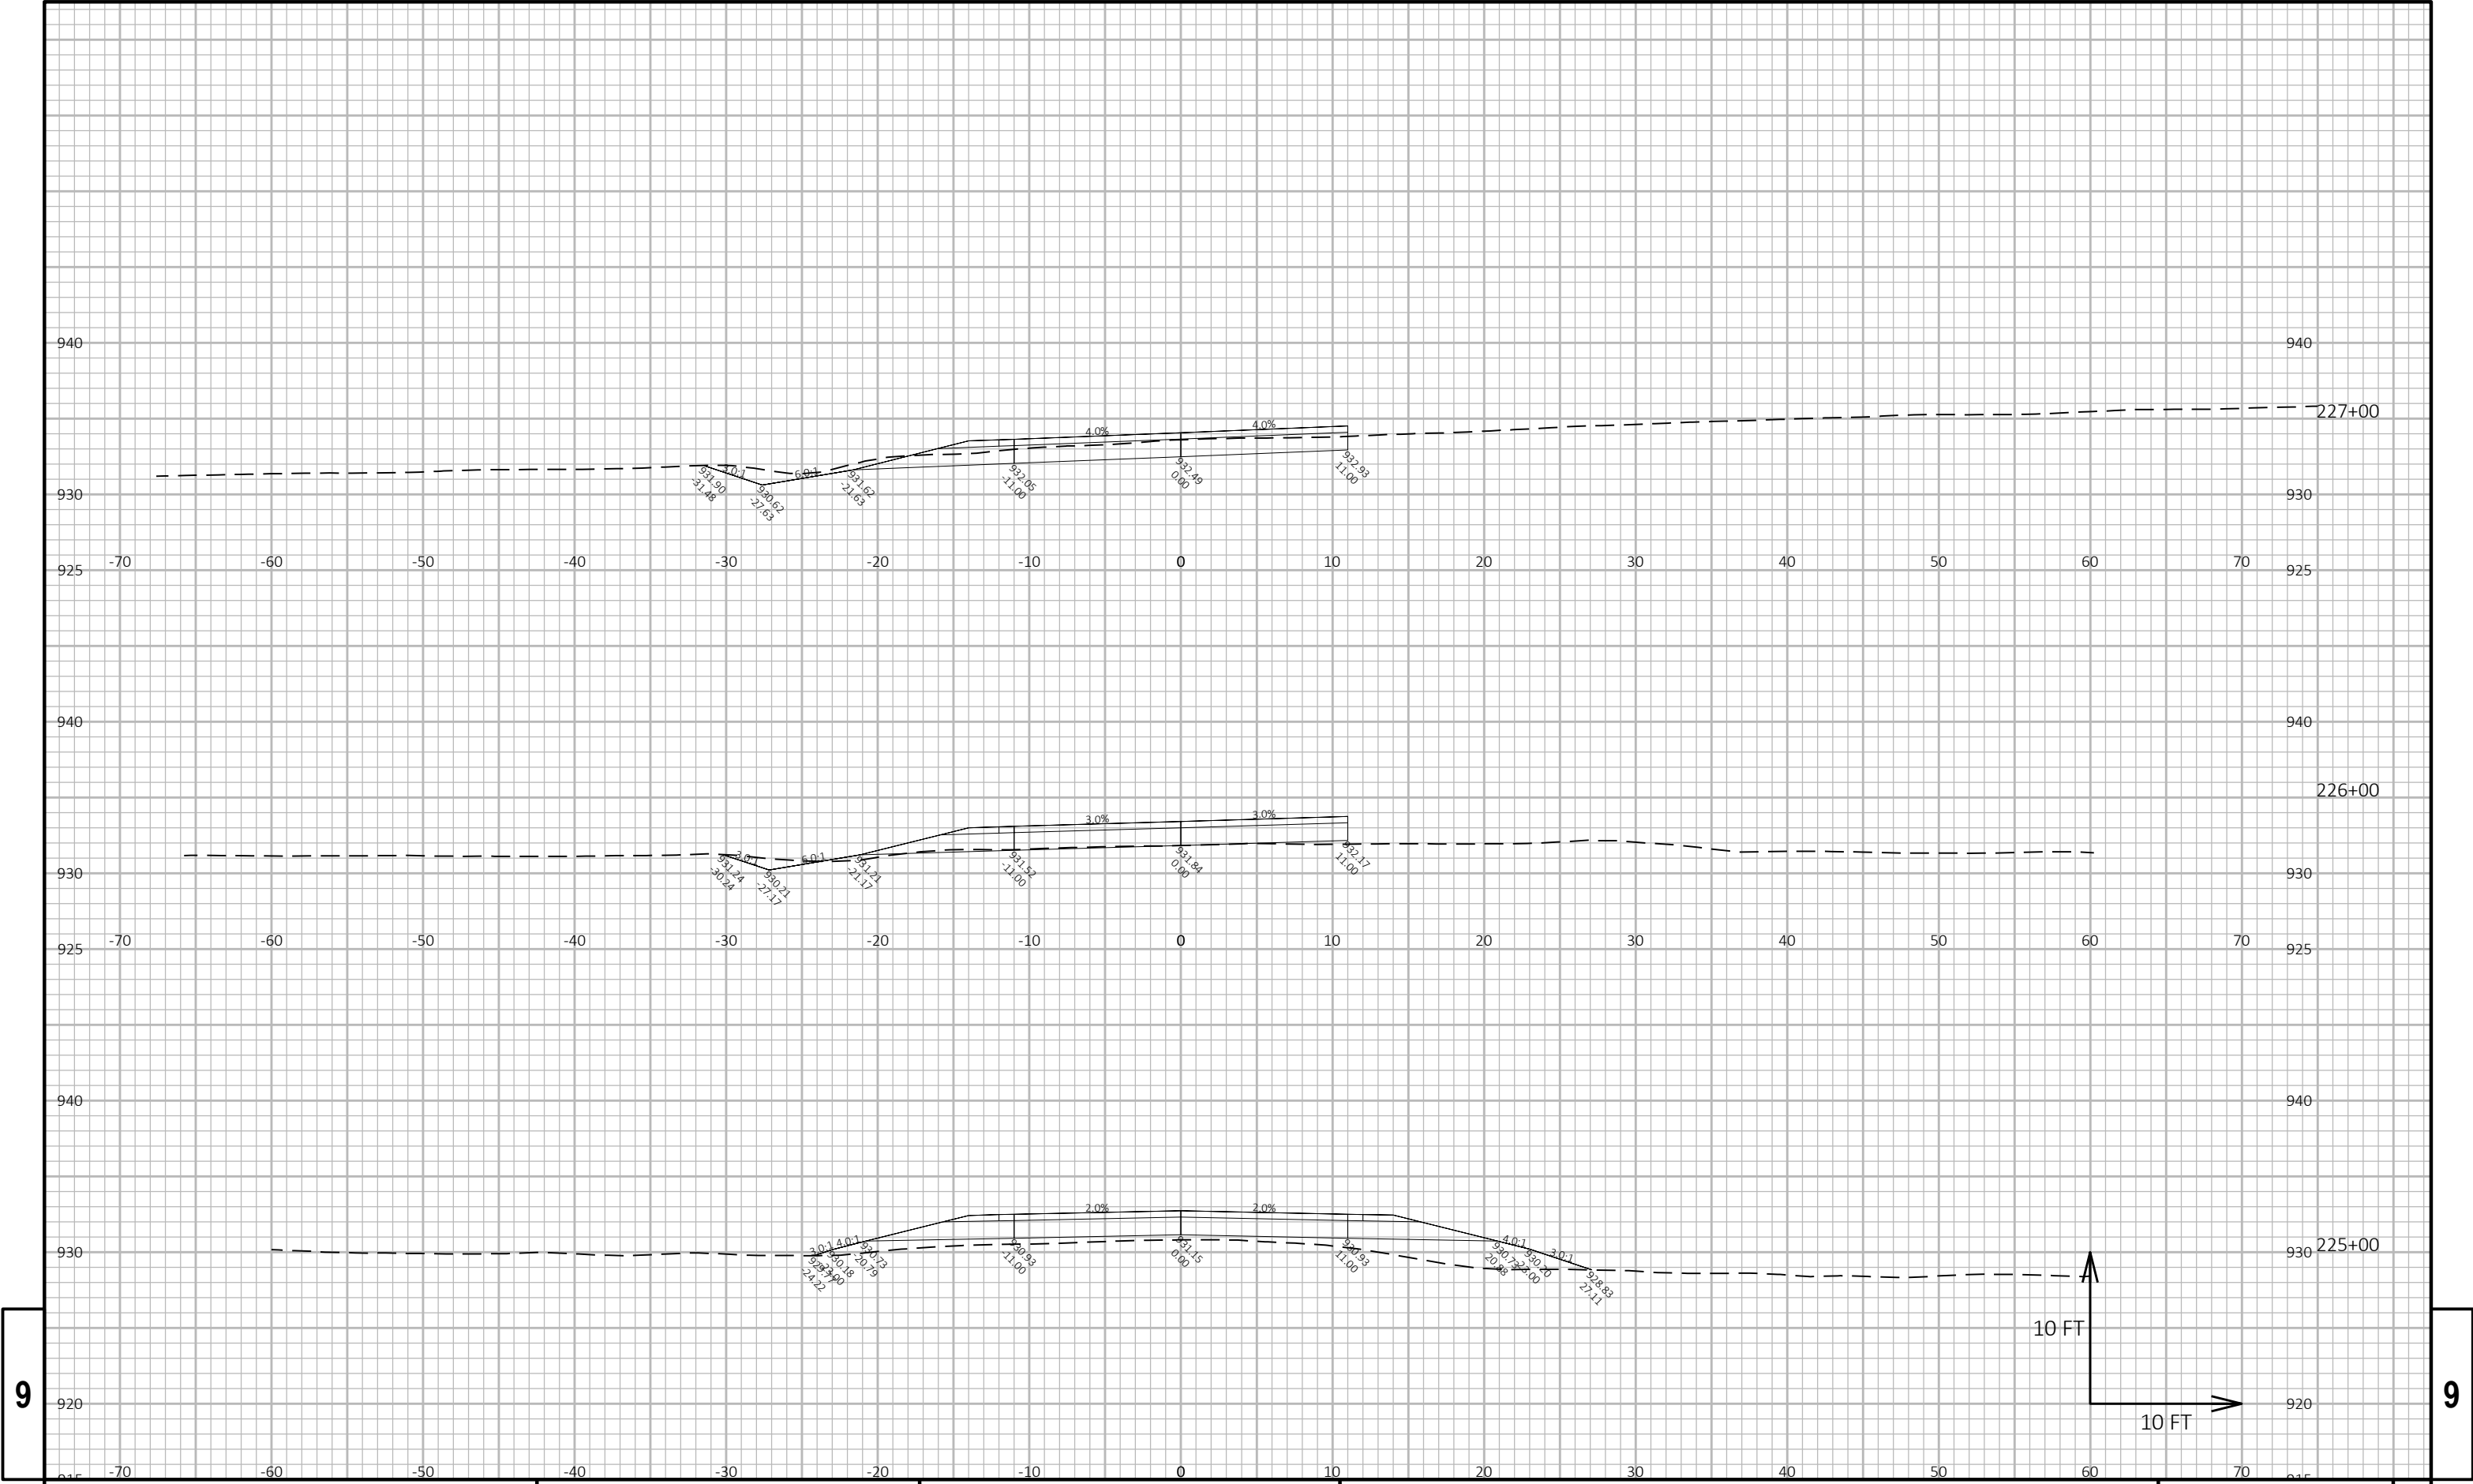


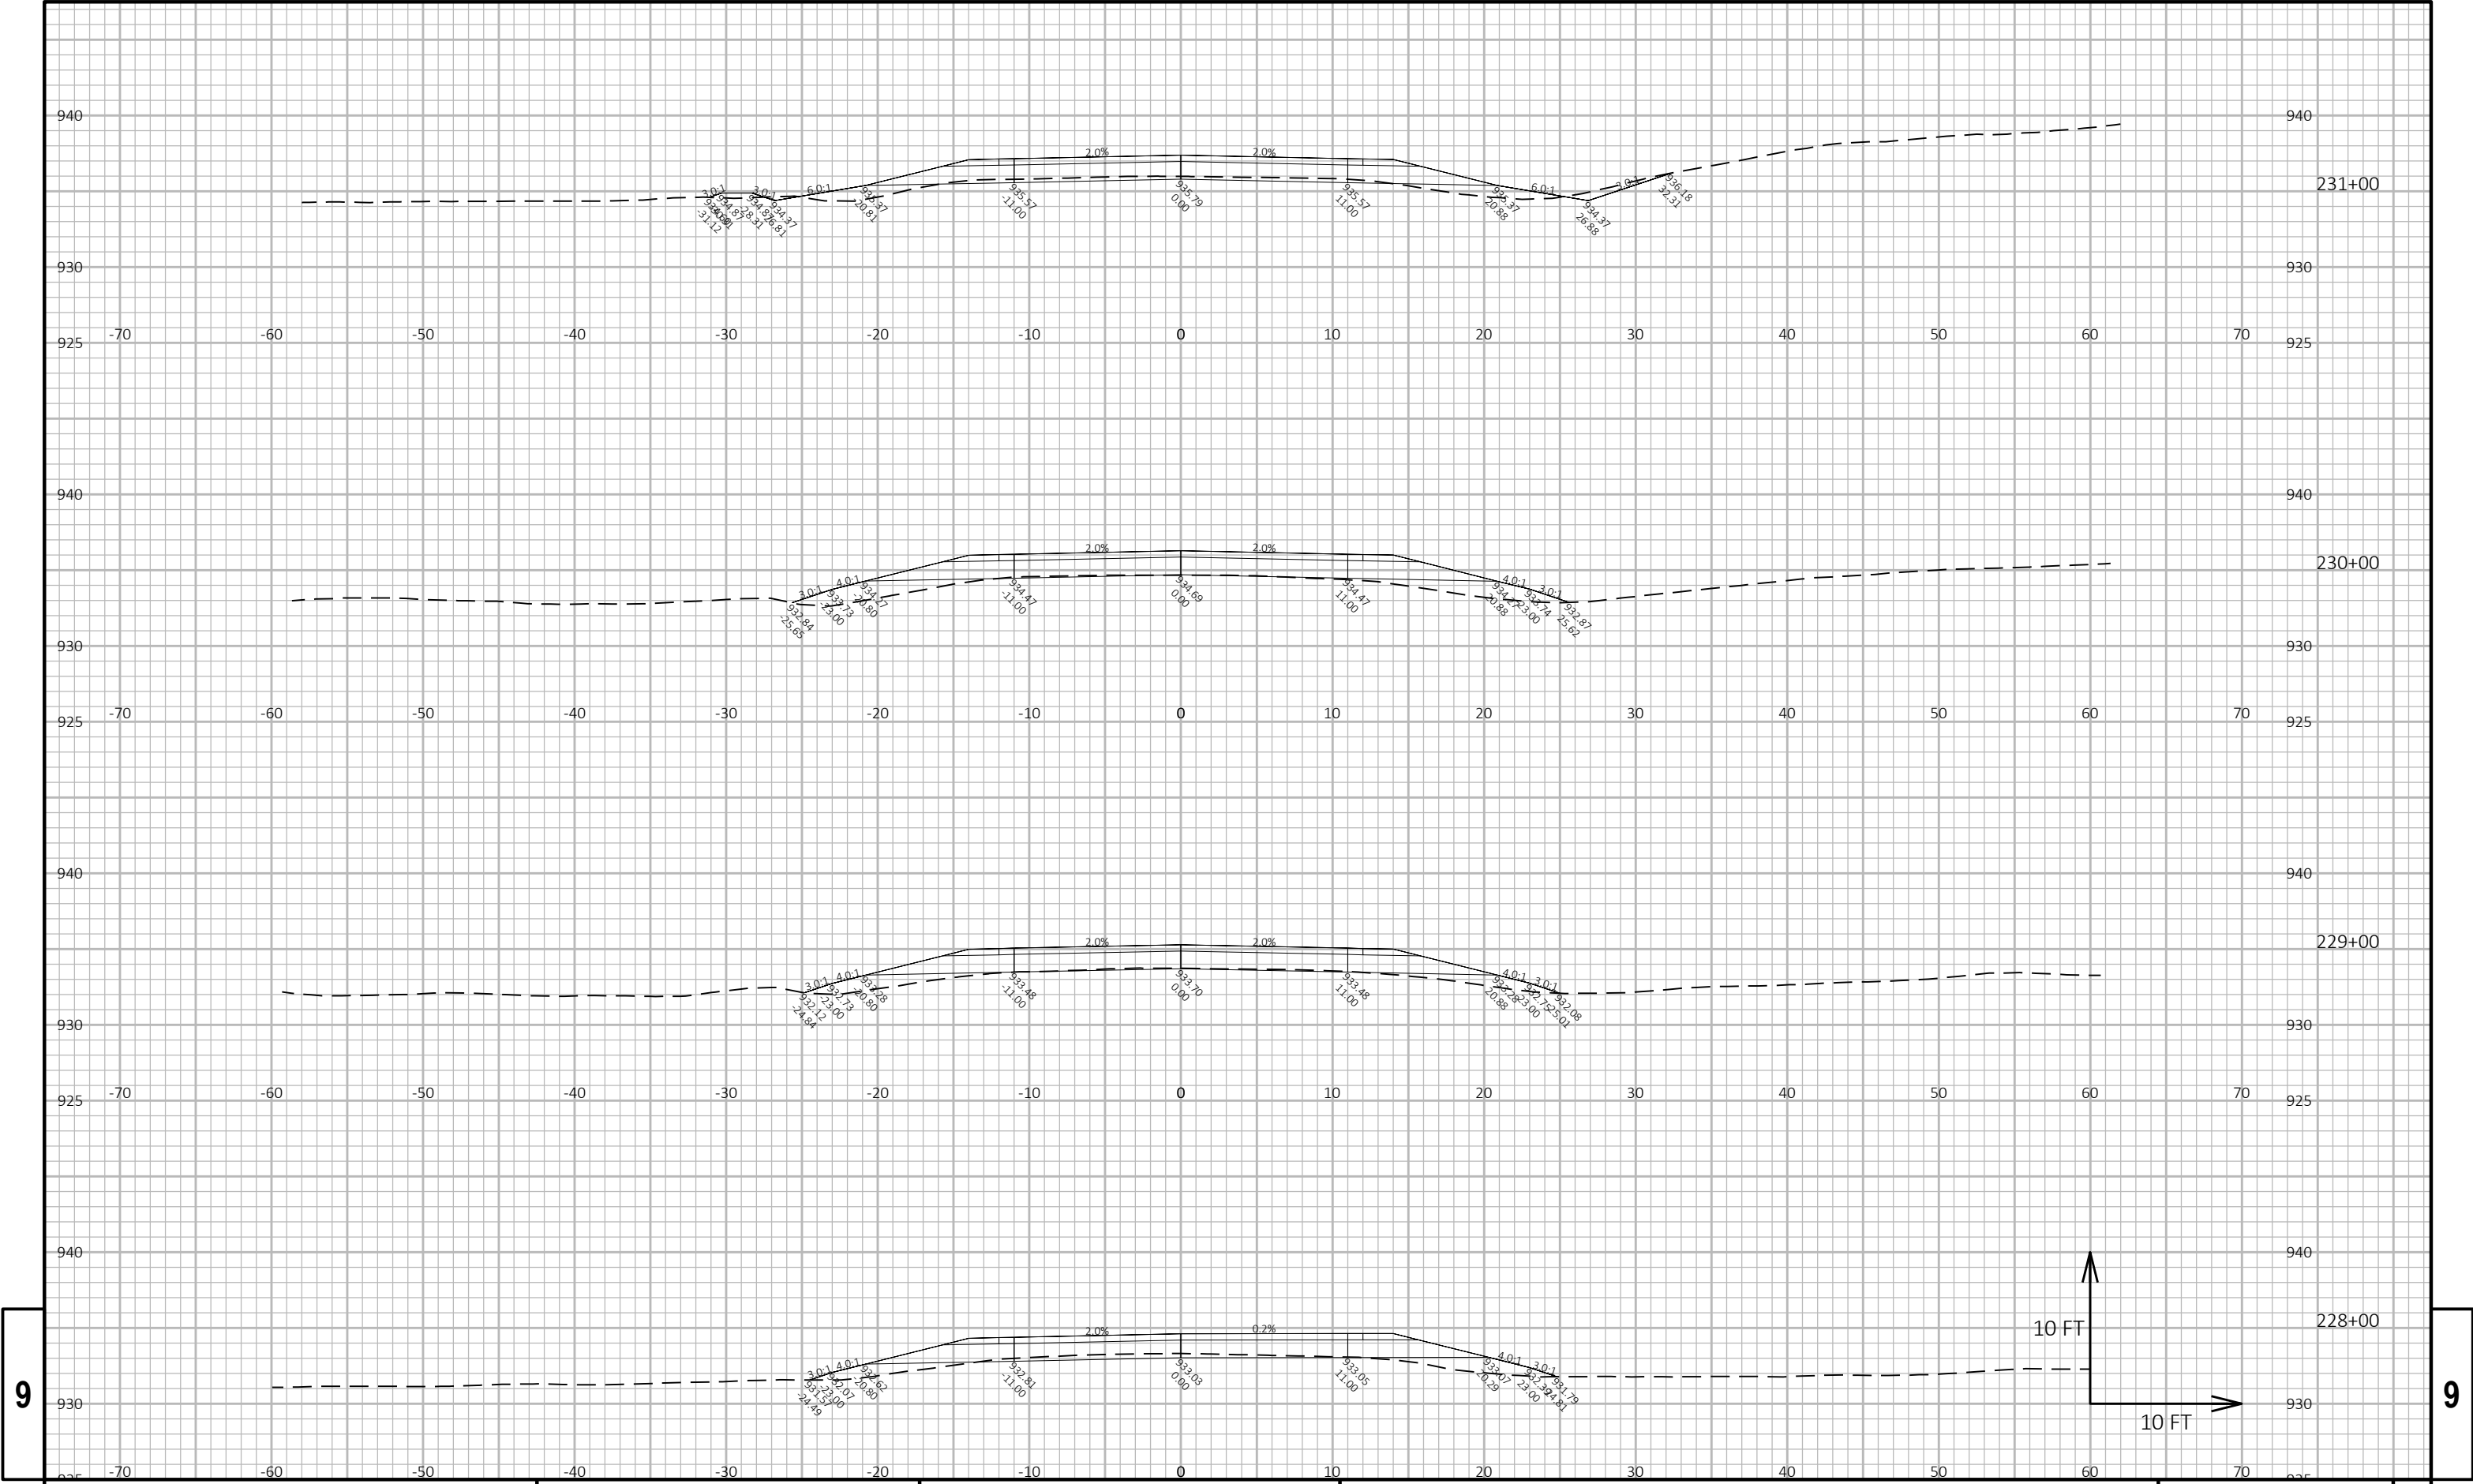


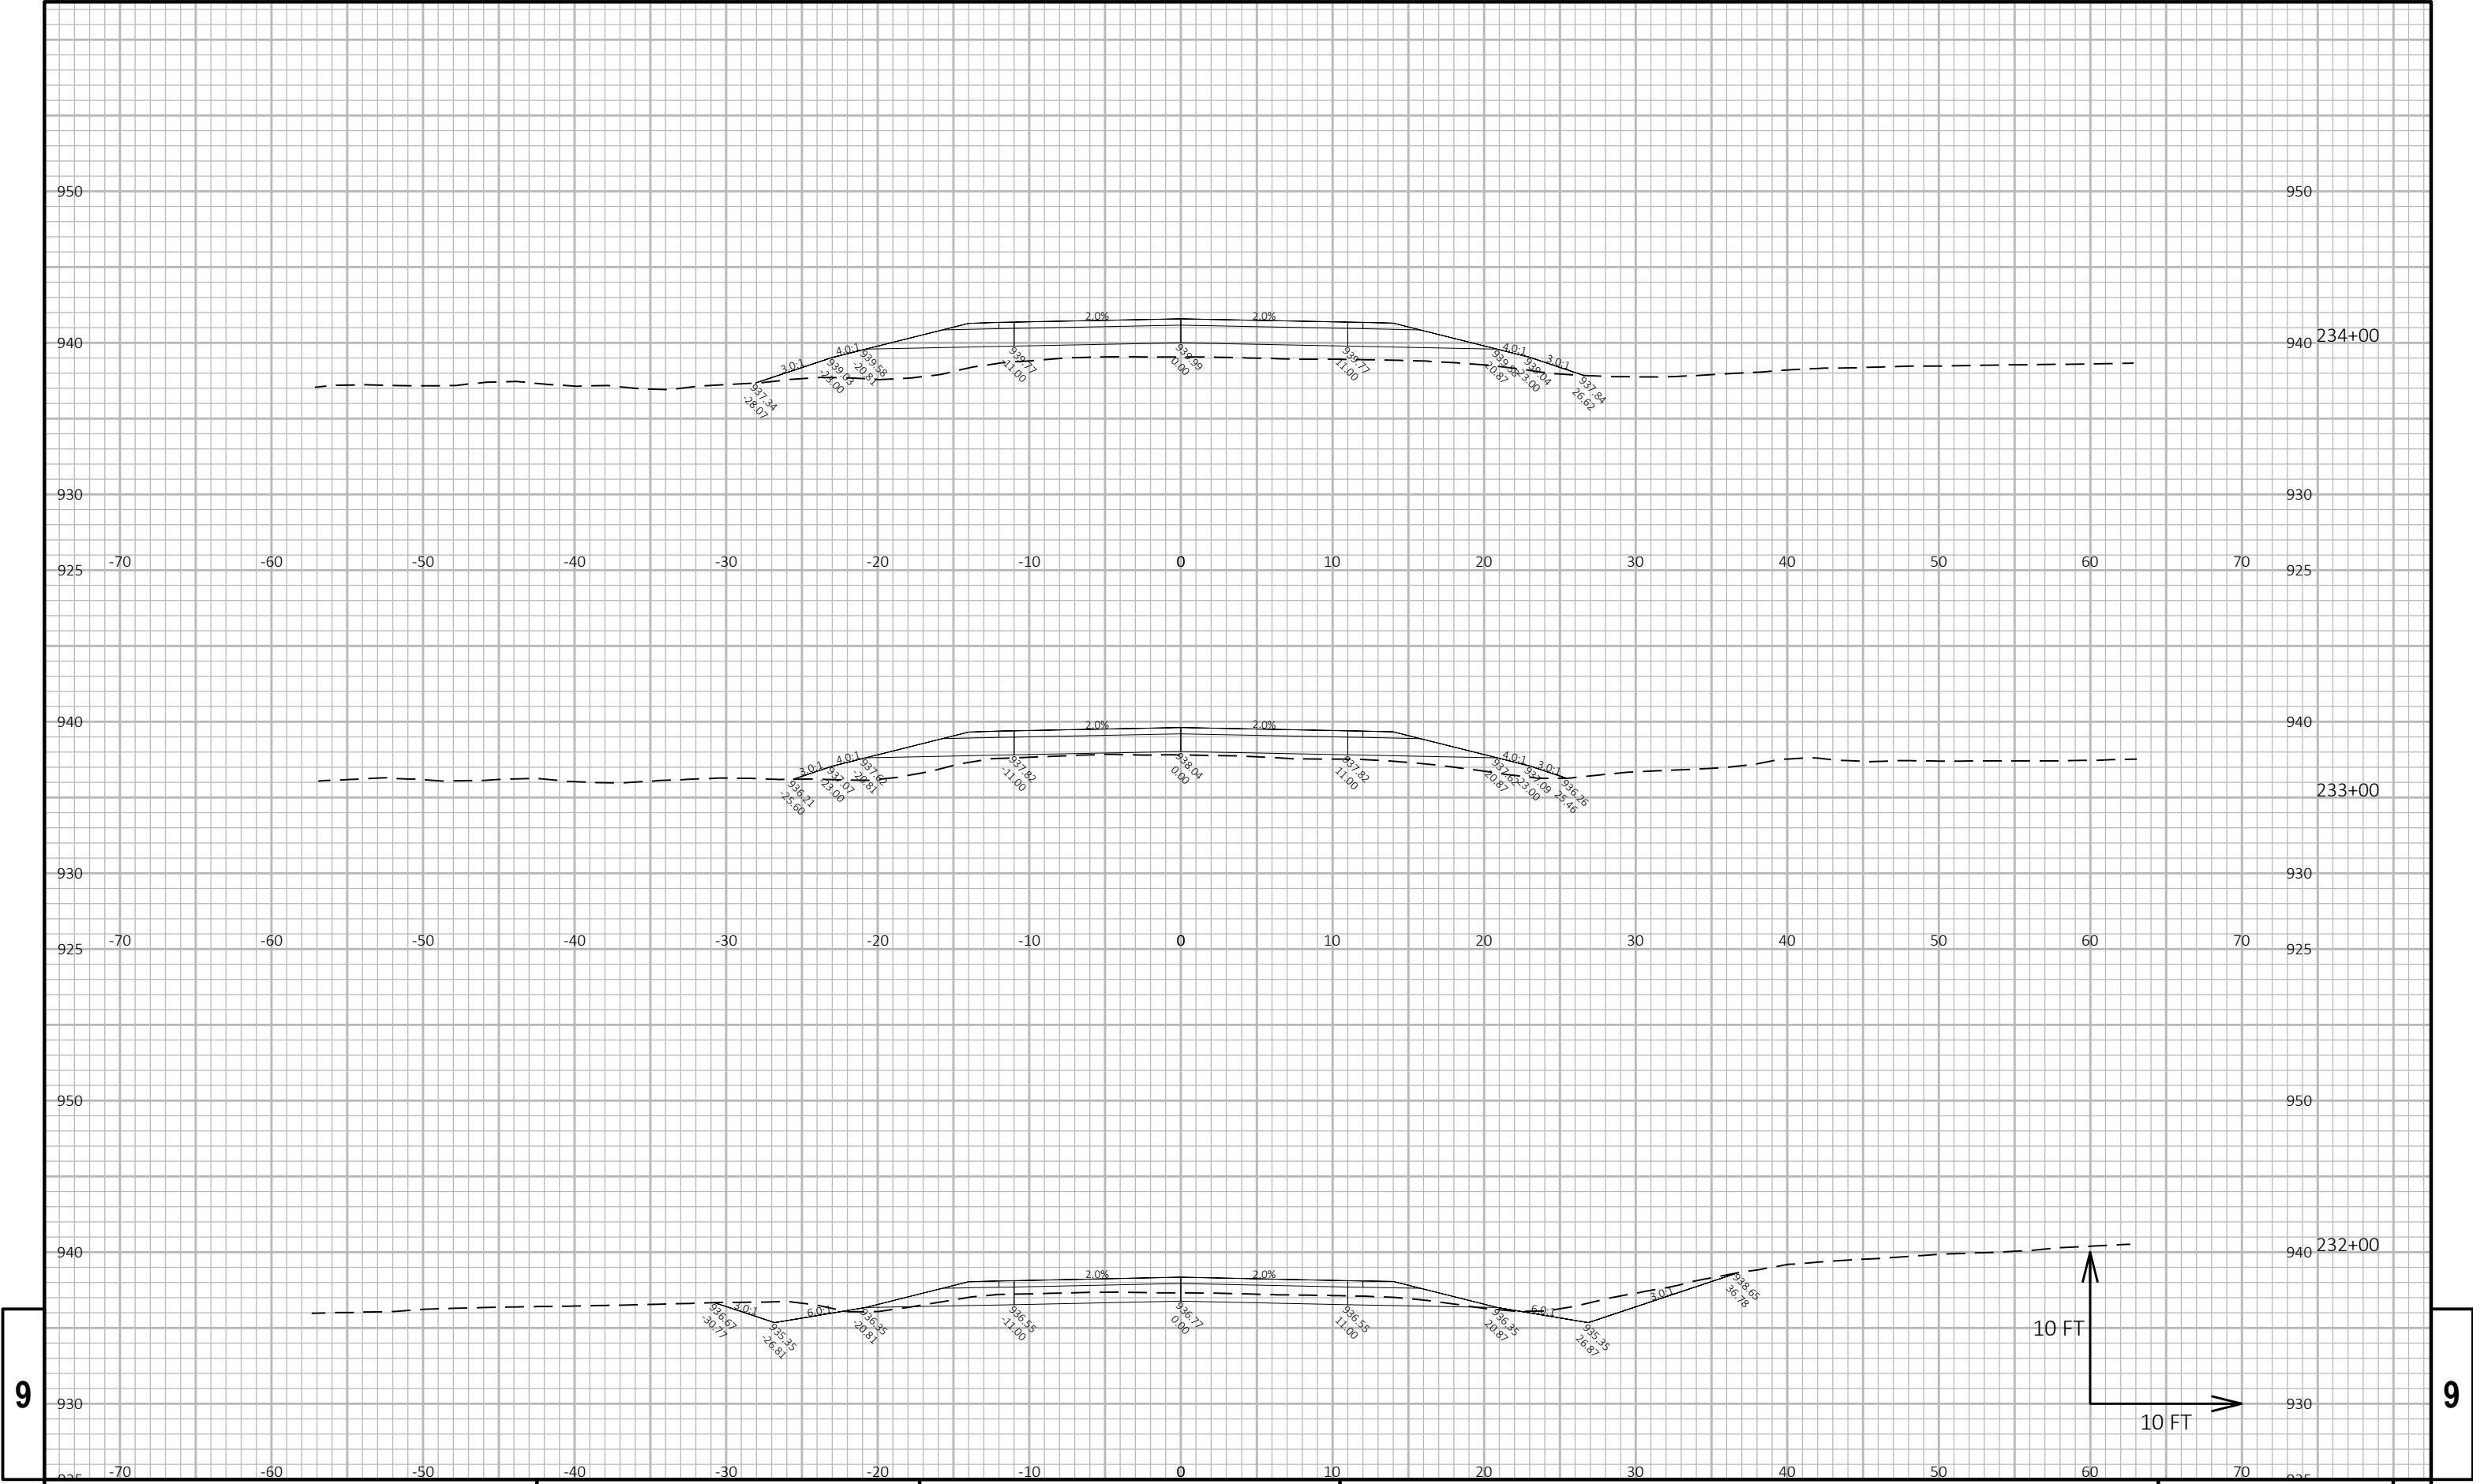


9

9

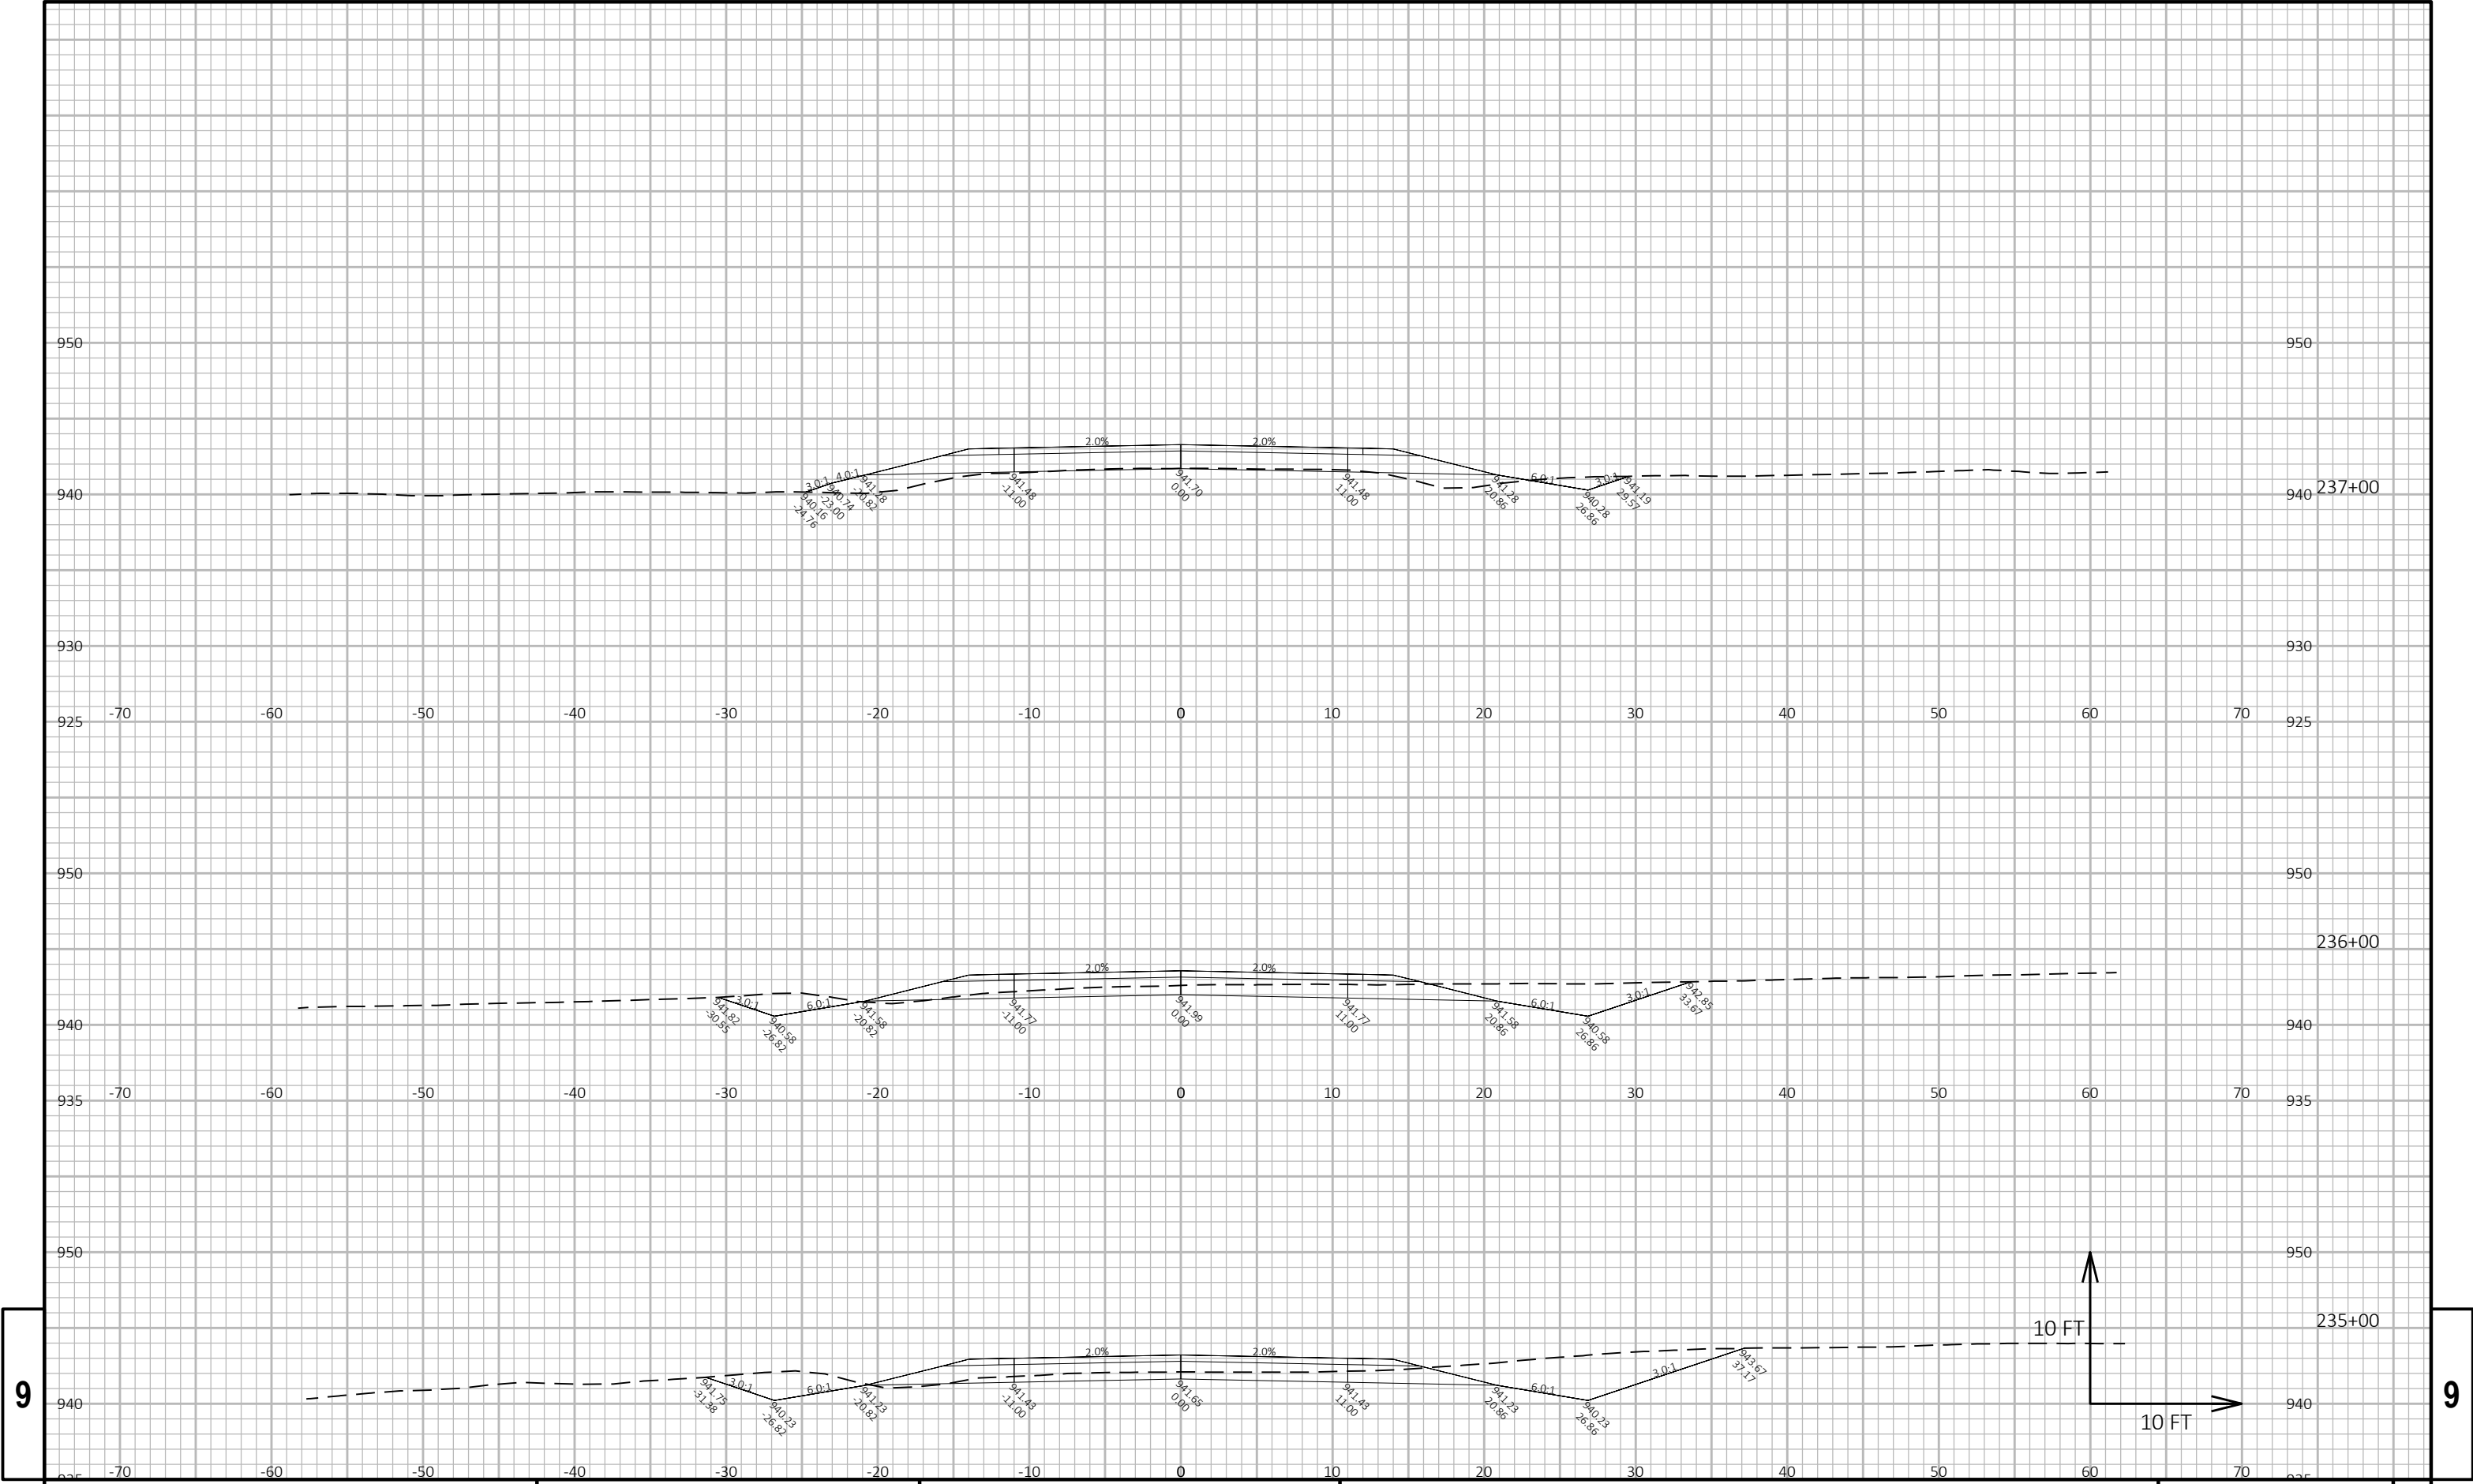

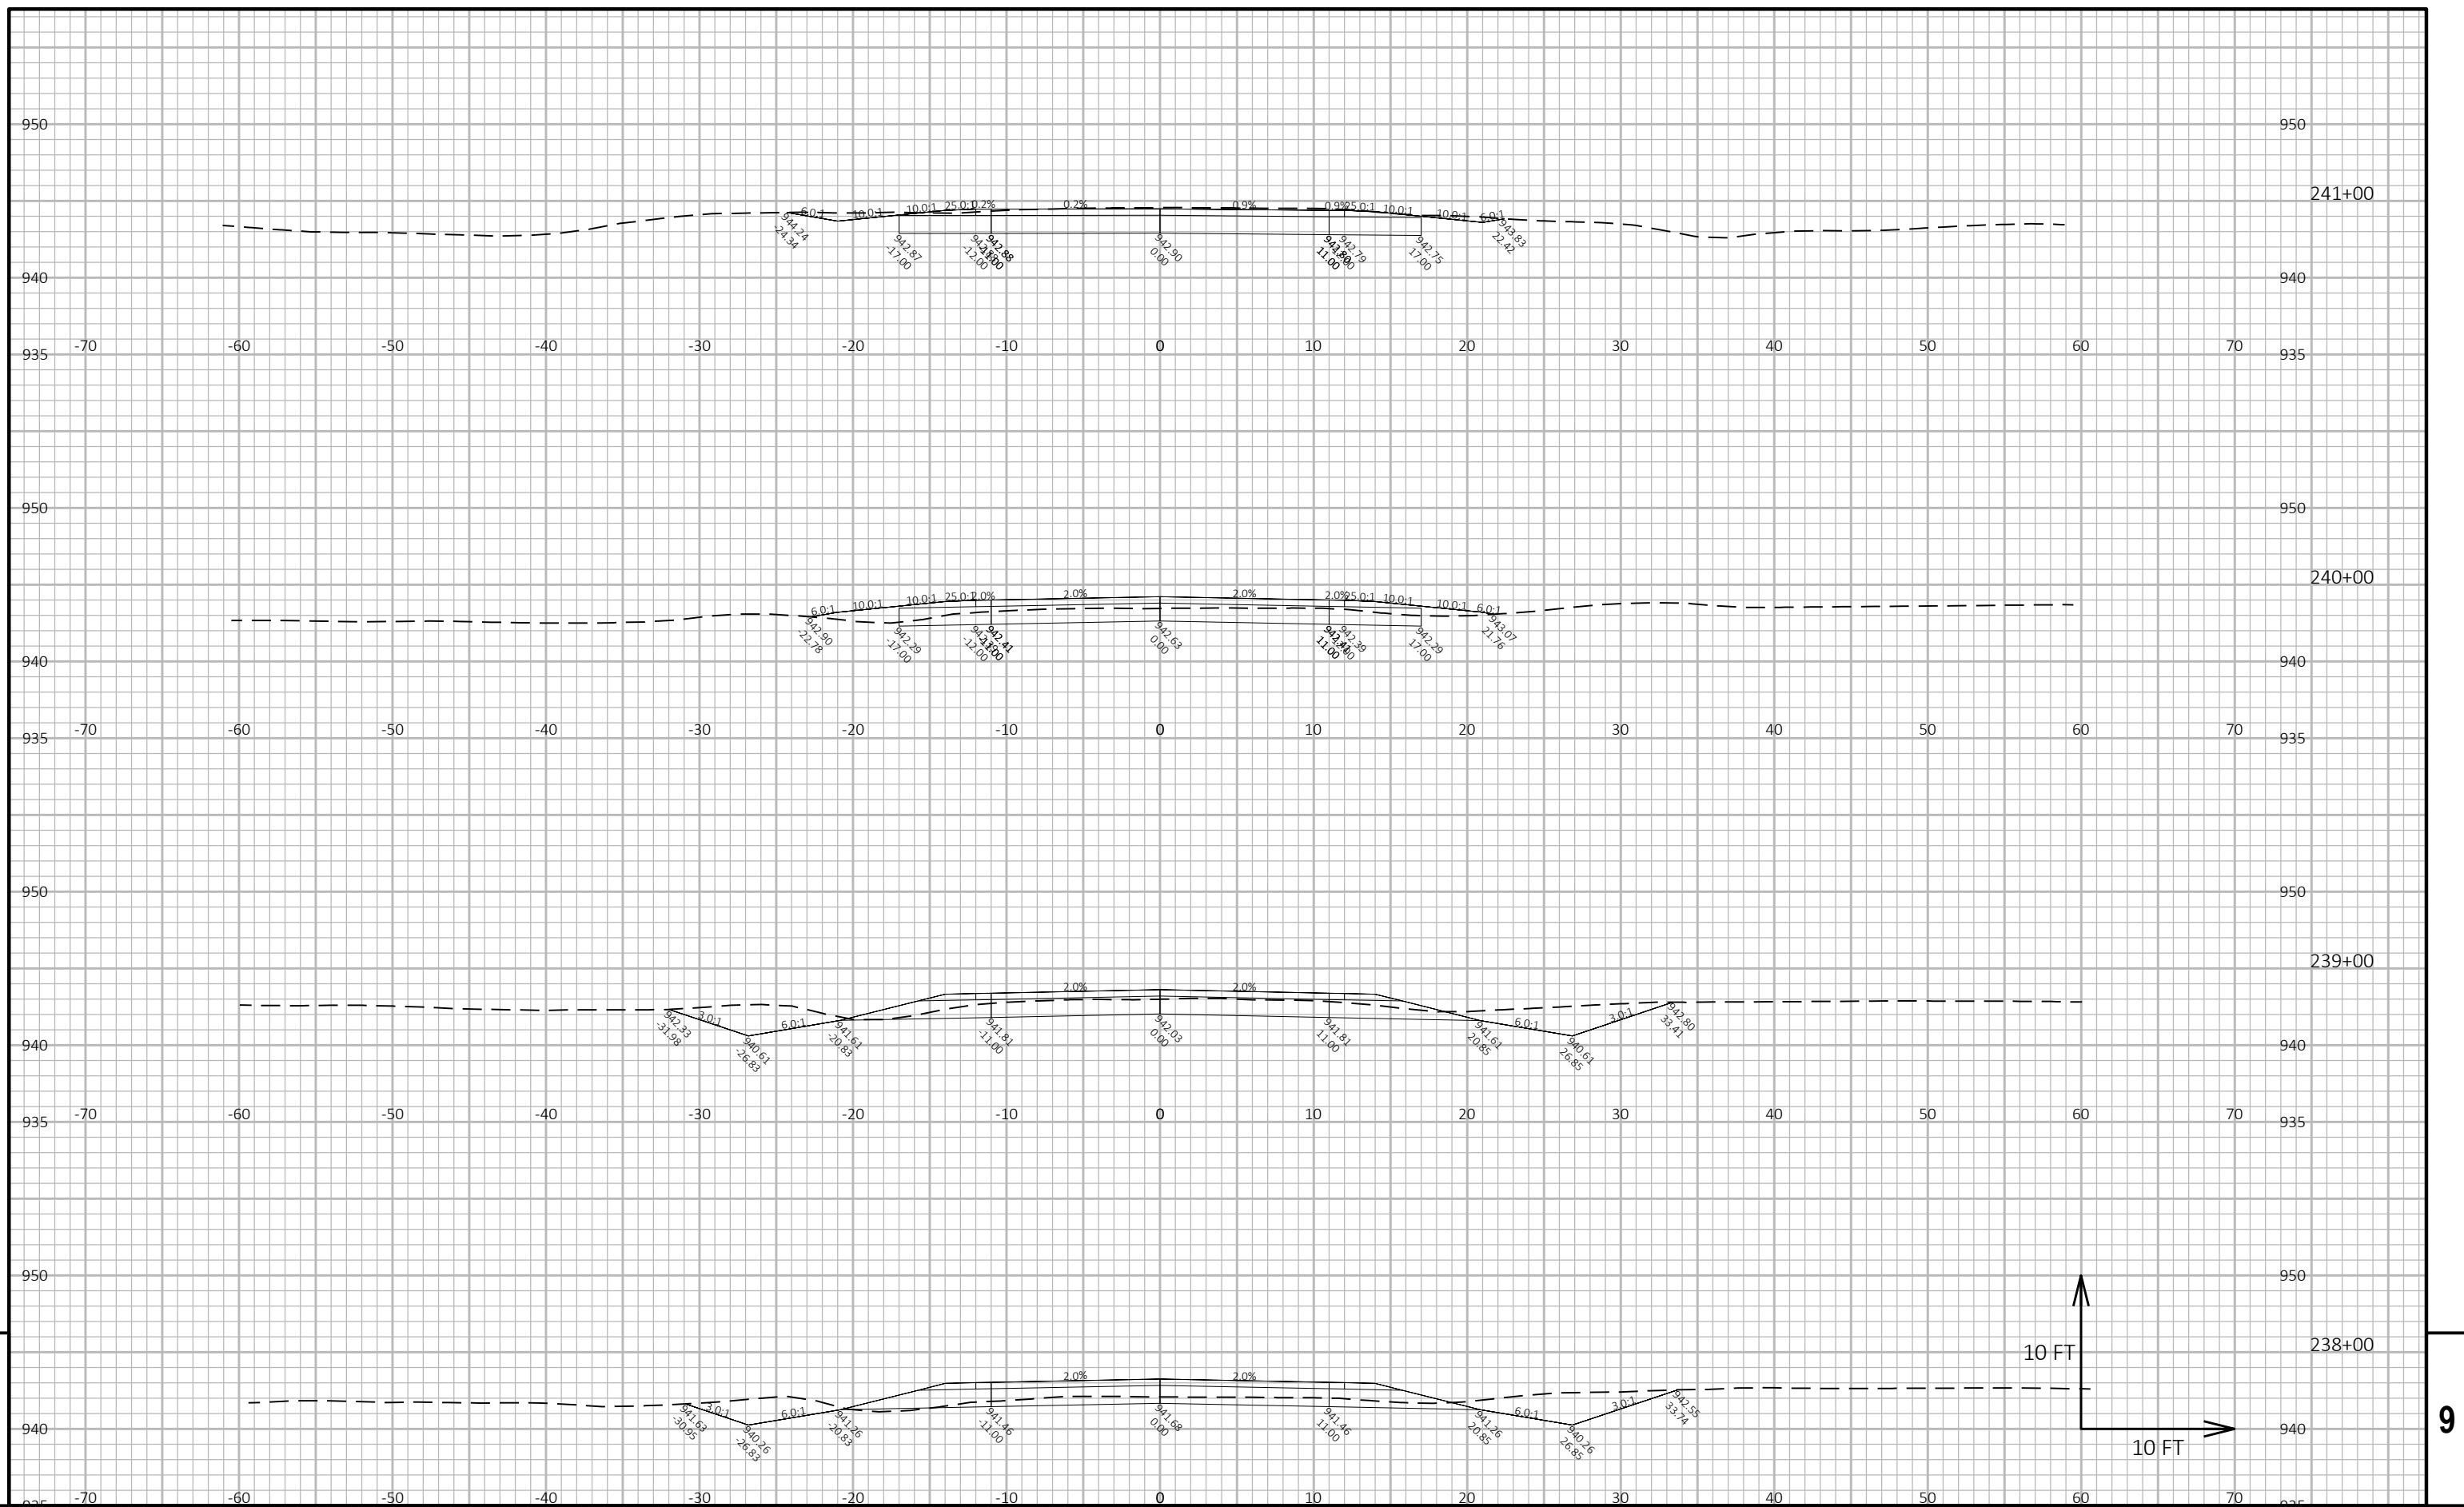


PROJECT NO:	XXXXXX	HWY: LAGRANGE BYRON ARIP	COUNTY: MONROE	CROSS SECTIONS:	ESTATE ROAD AND ESSEX AVENUE	SHEET	E
-------------	--------	--------------------------	----------------	-----------------	------------------------------	-------	---

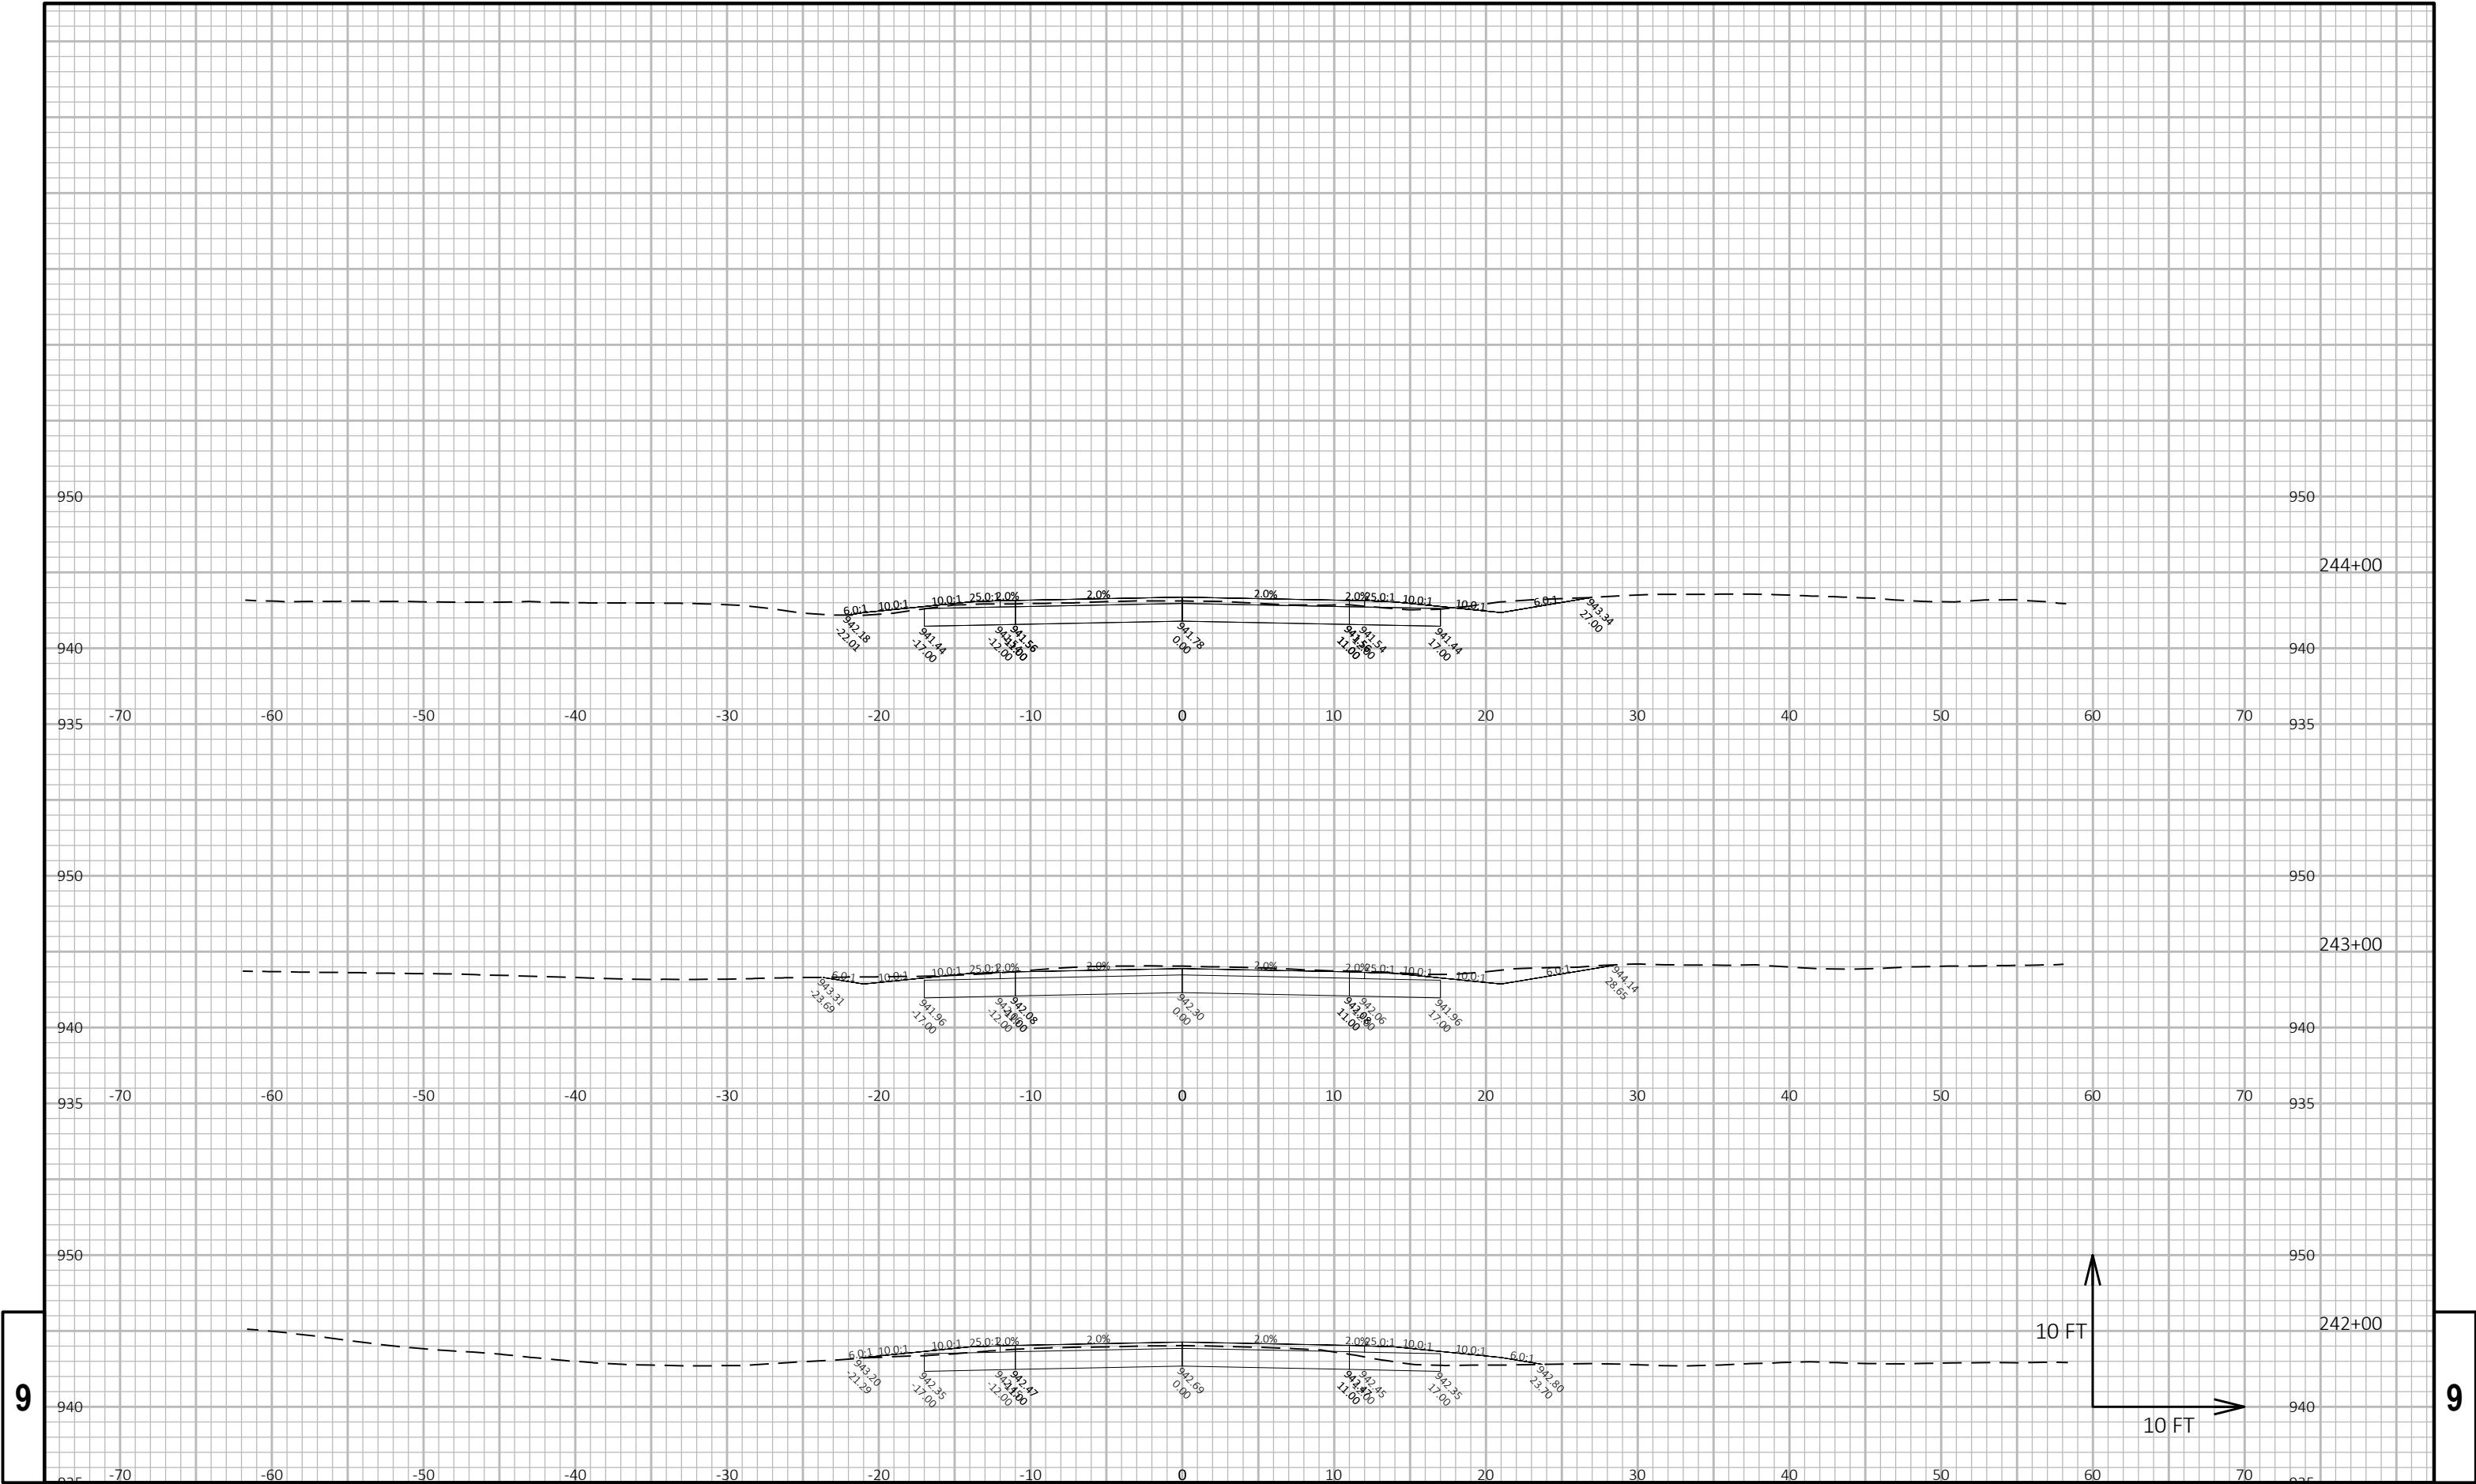


9

9

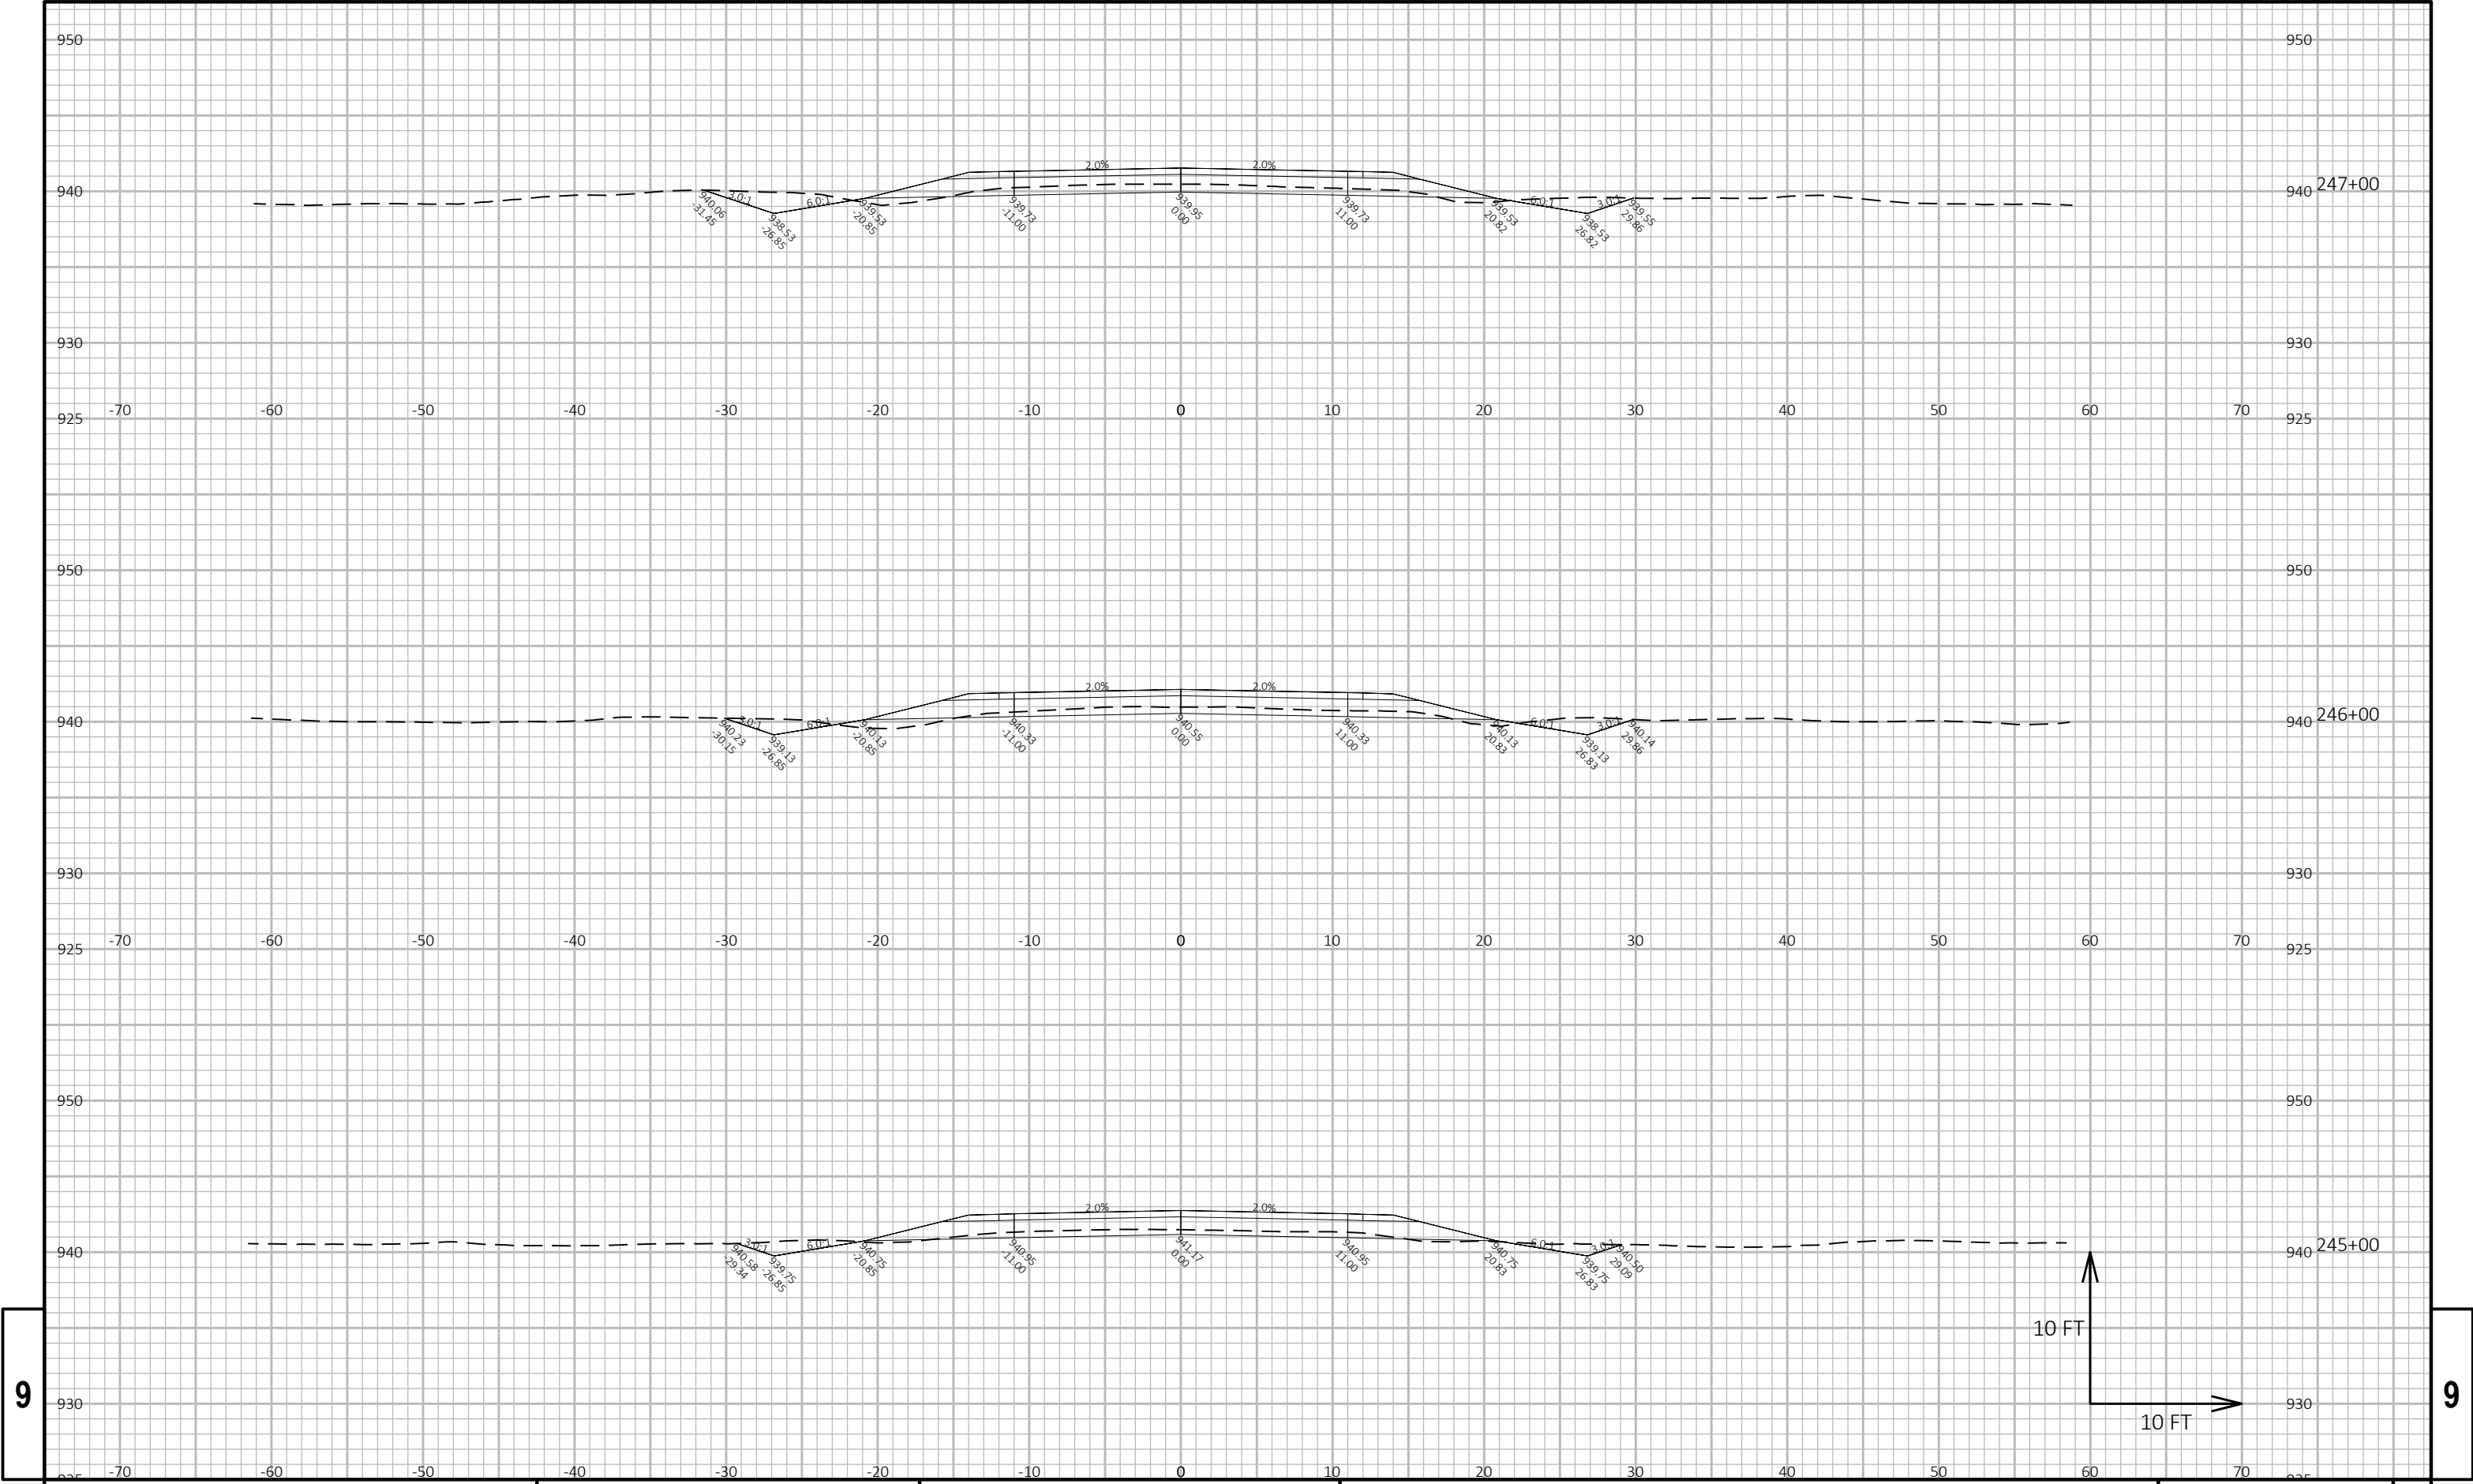


9

9

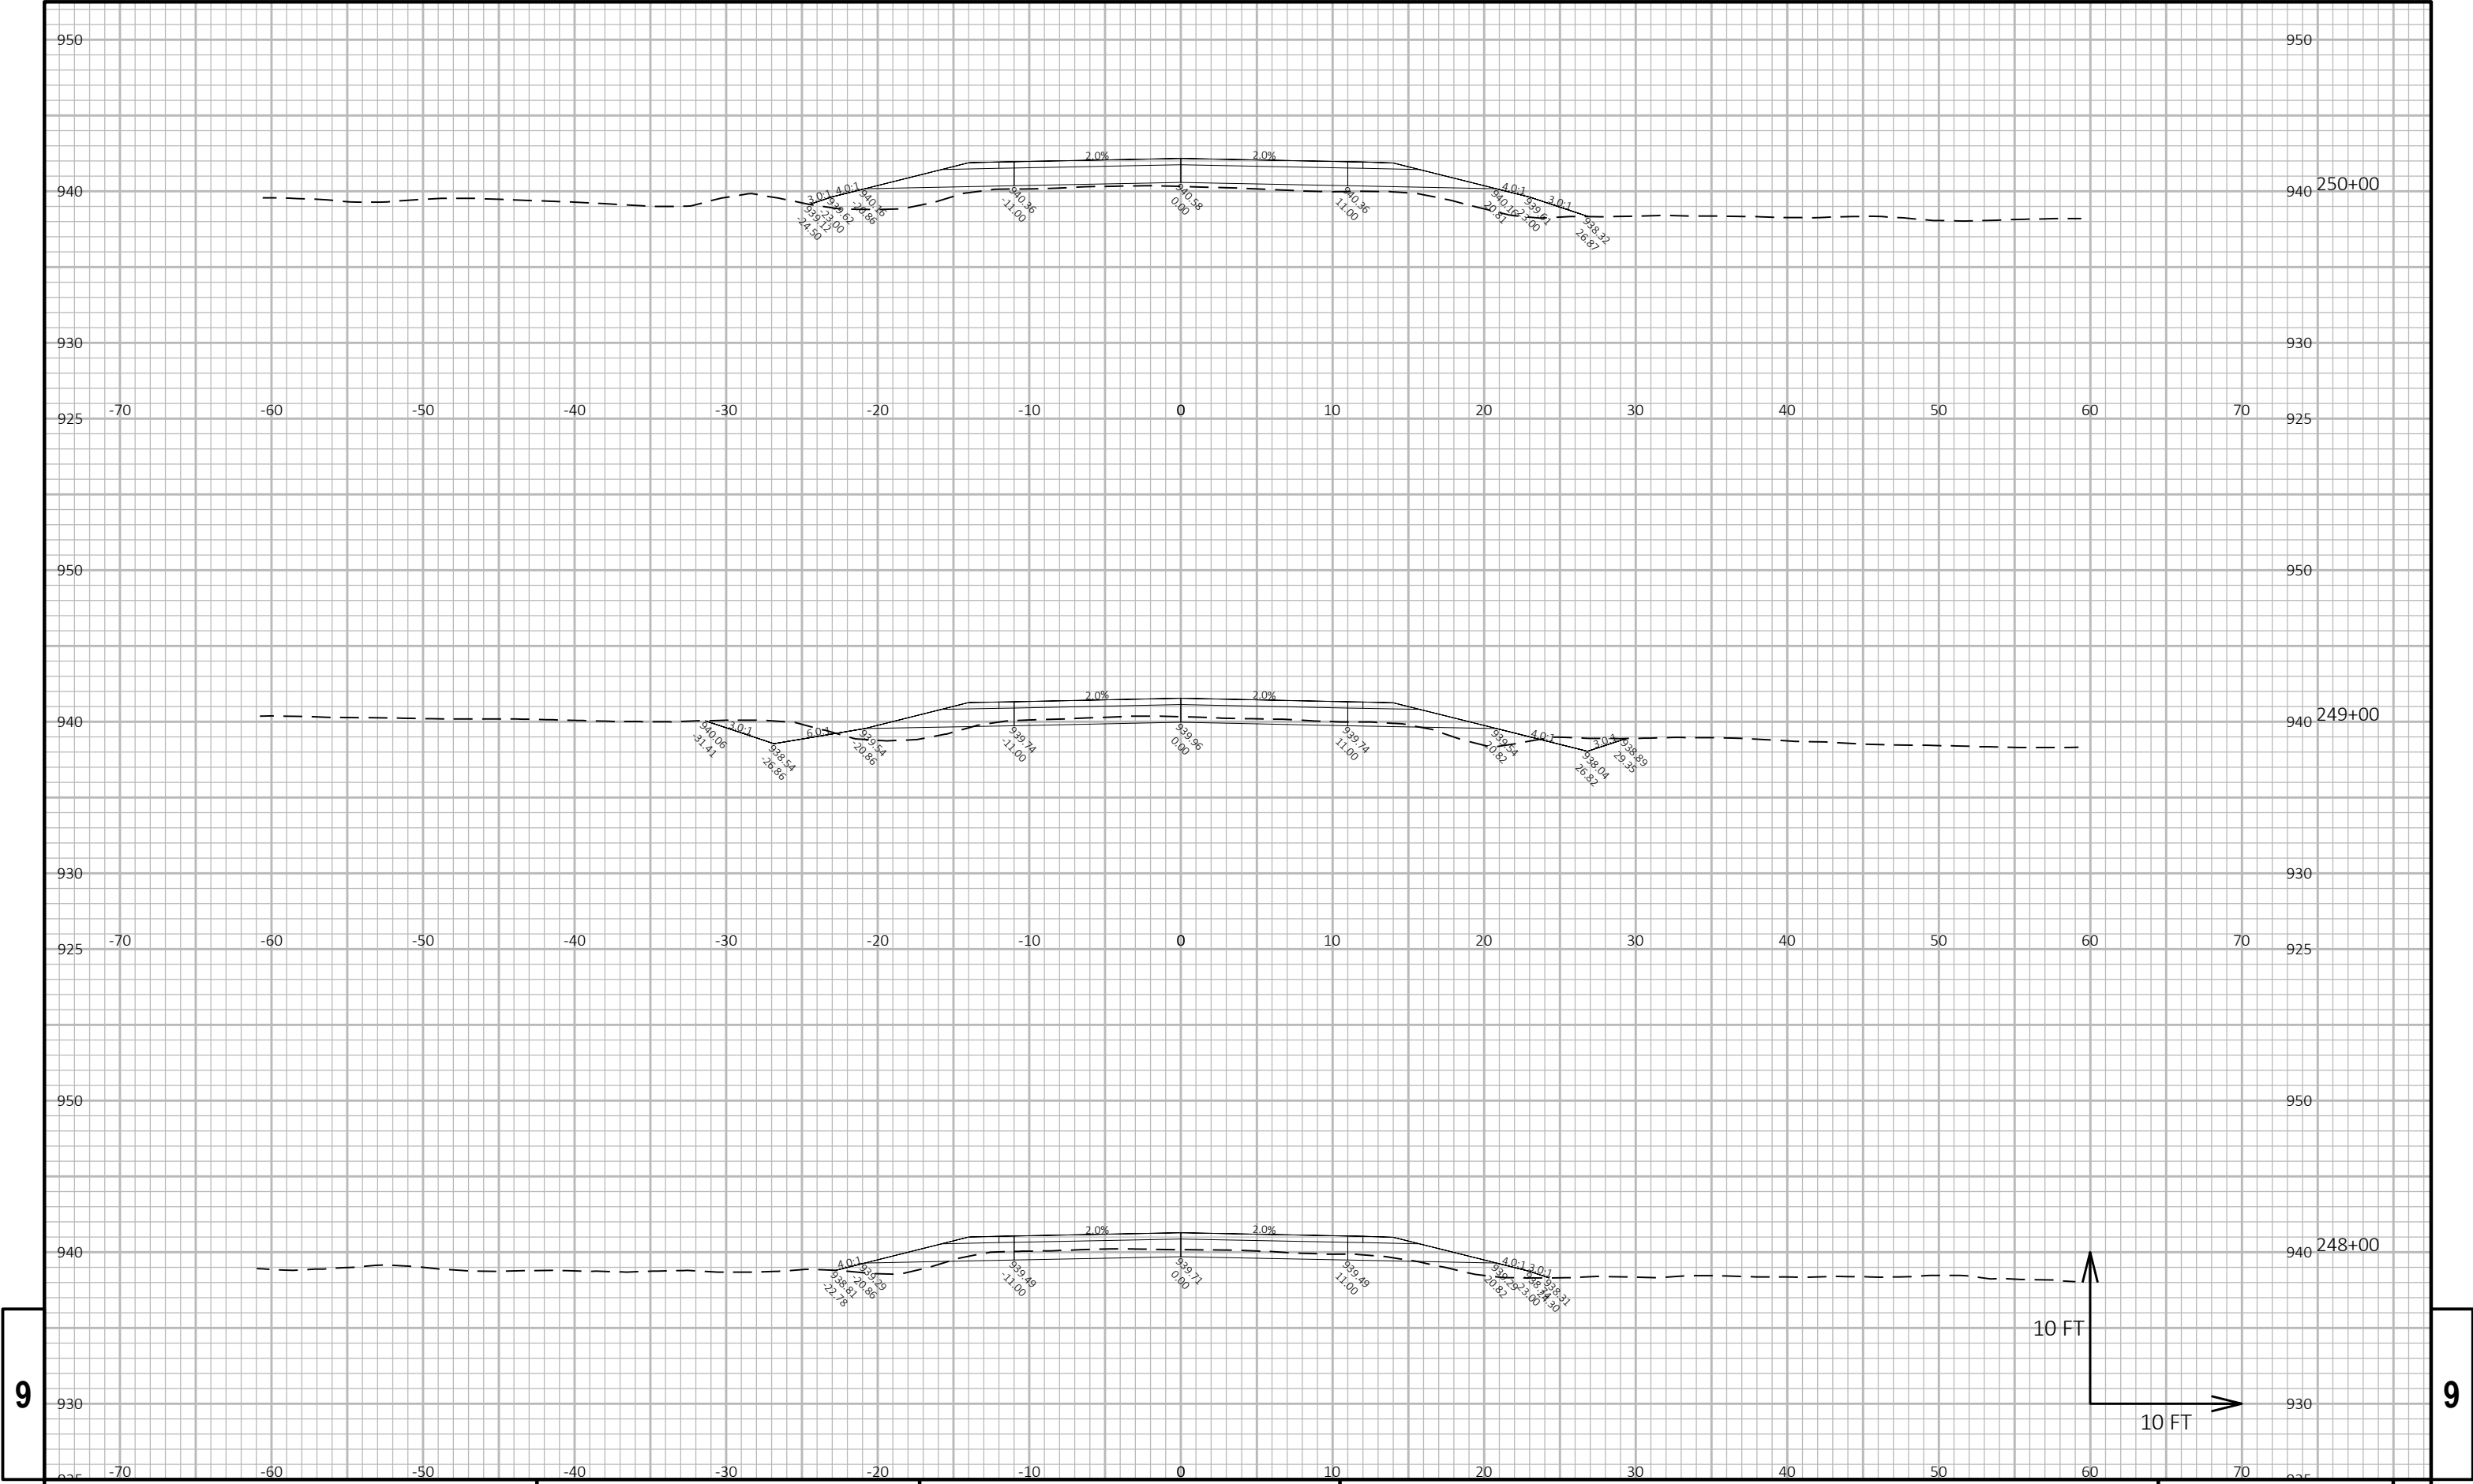


9

9

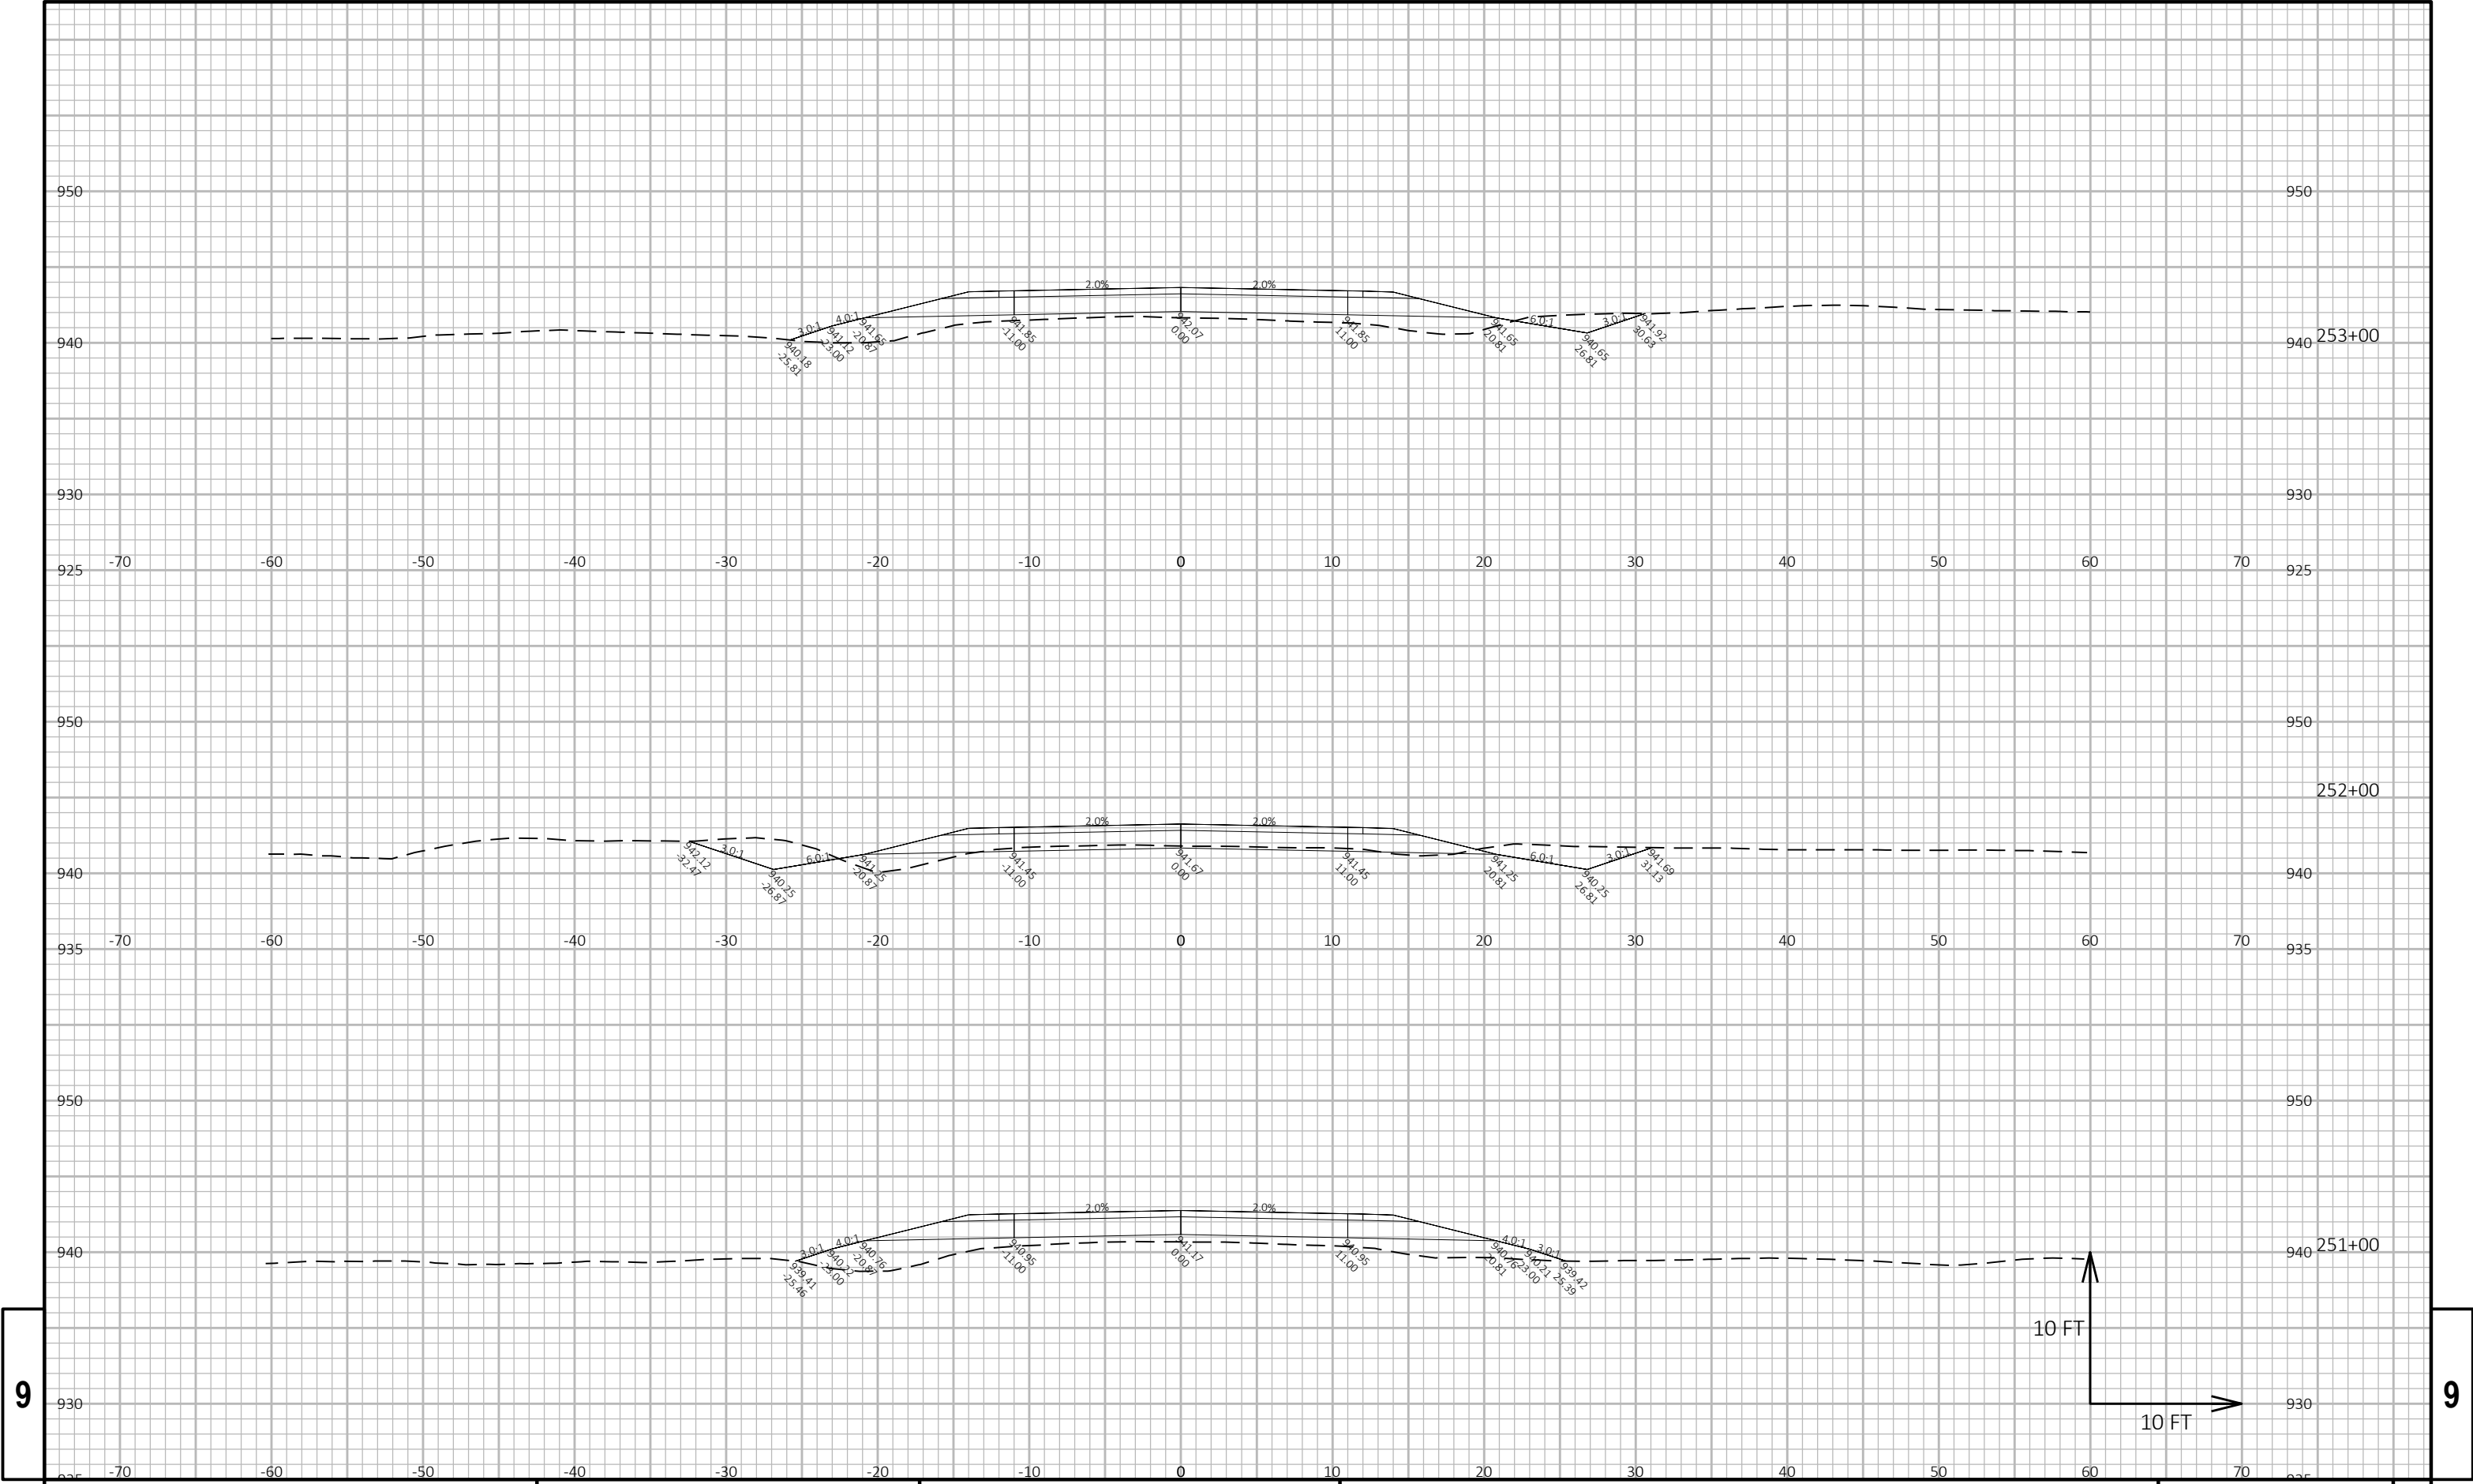


9

9

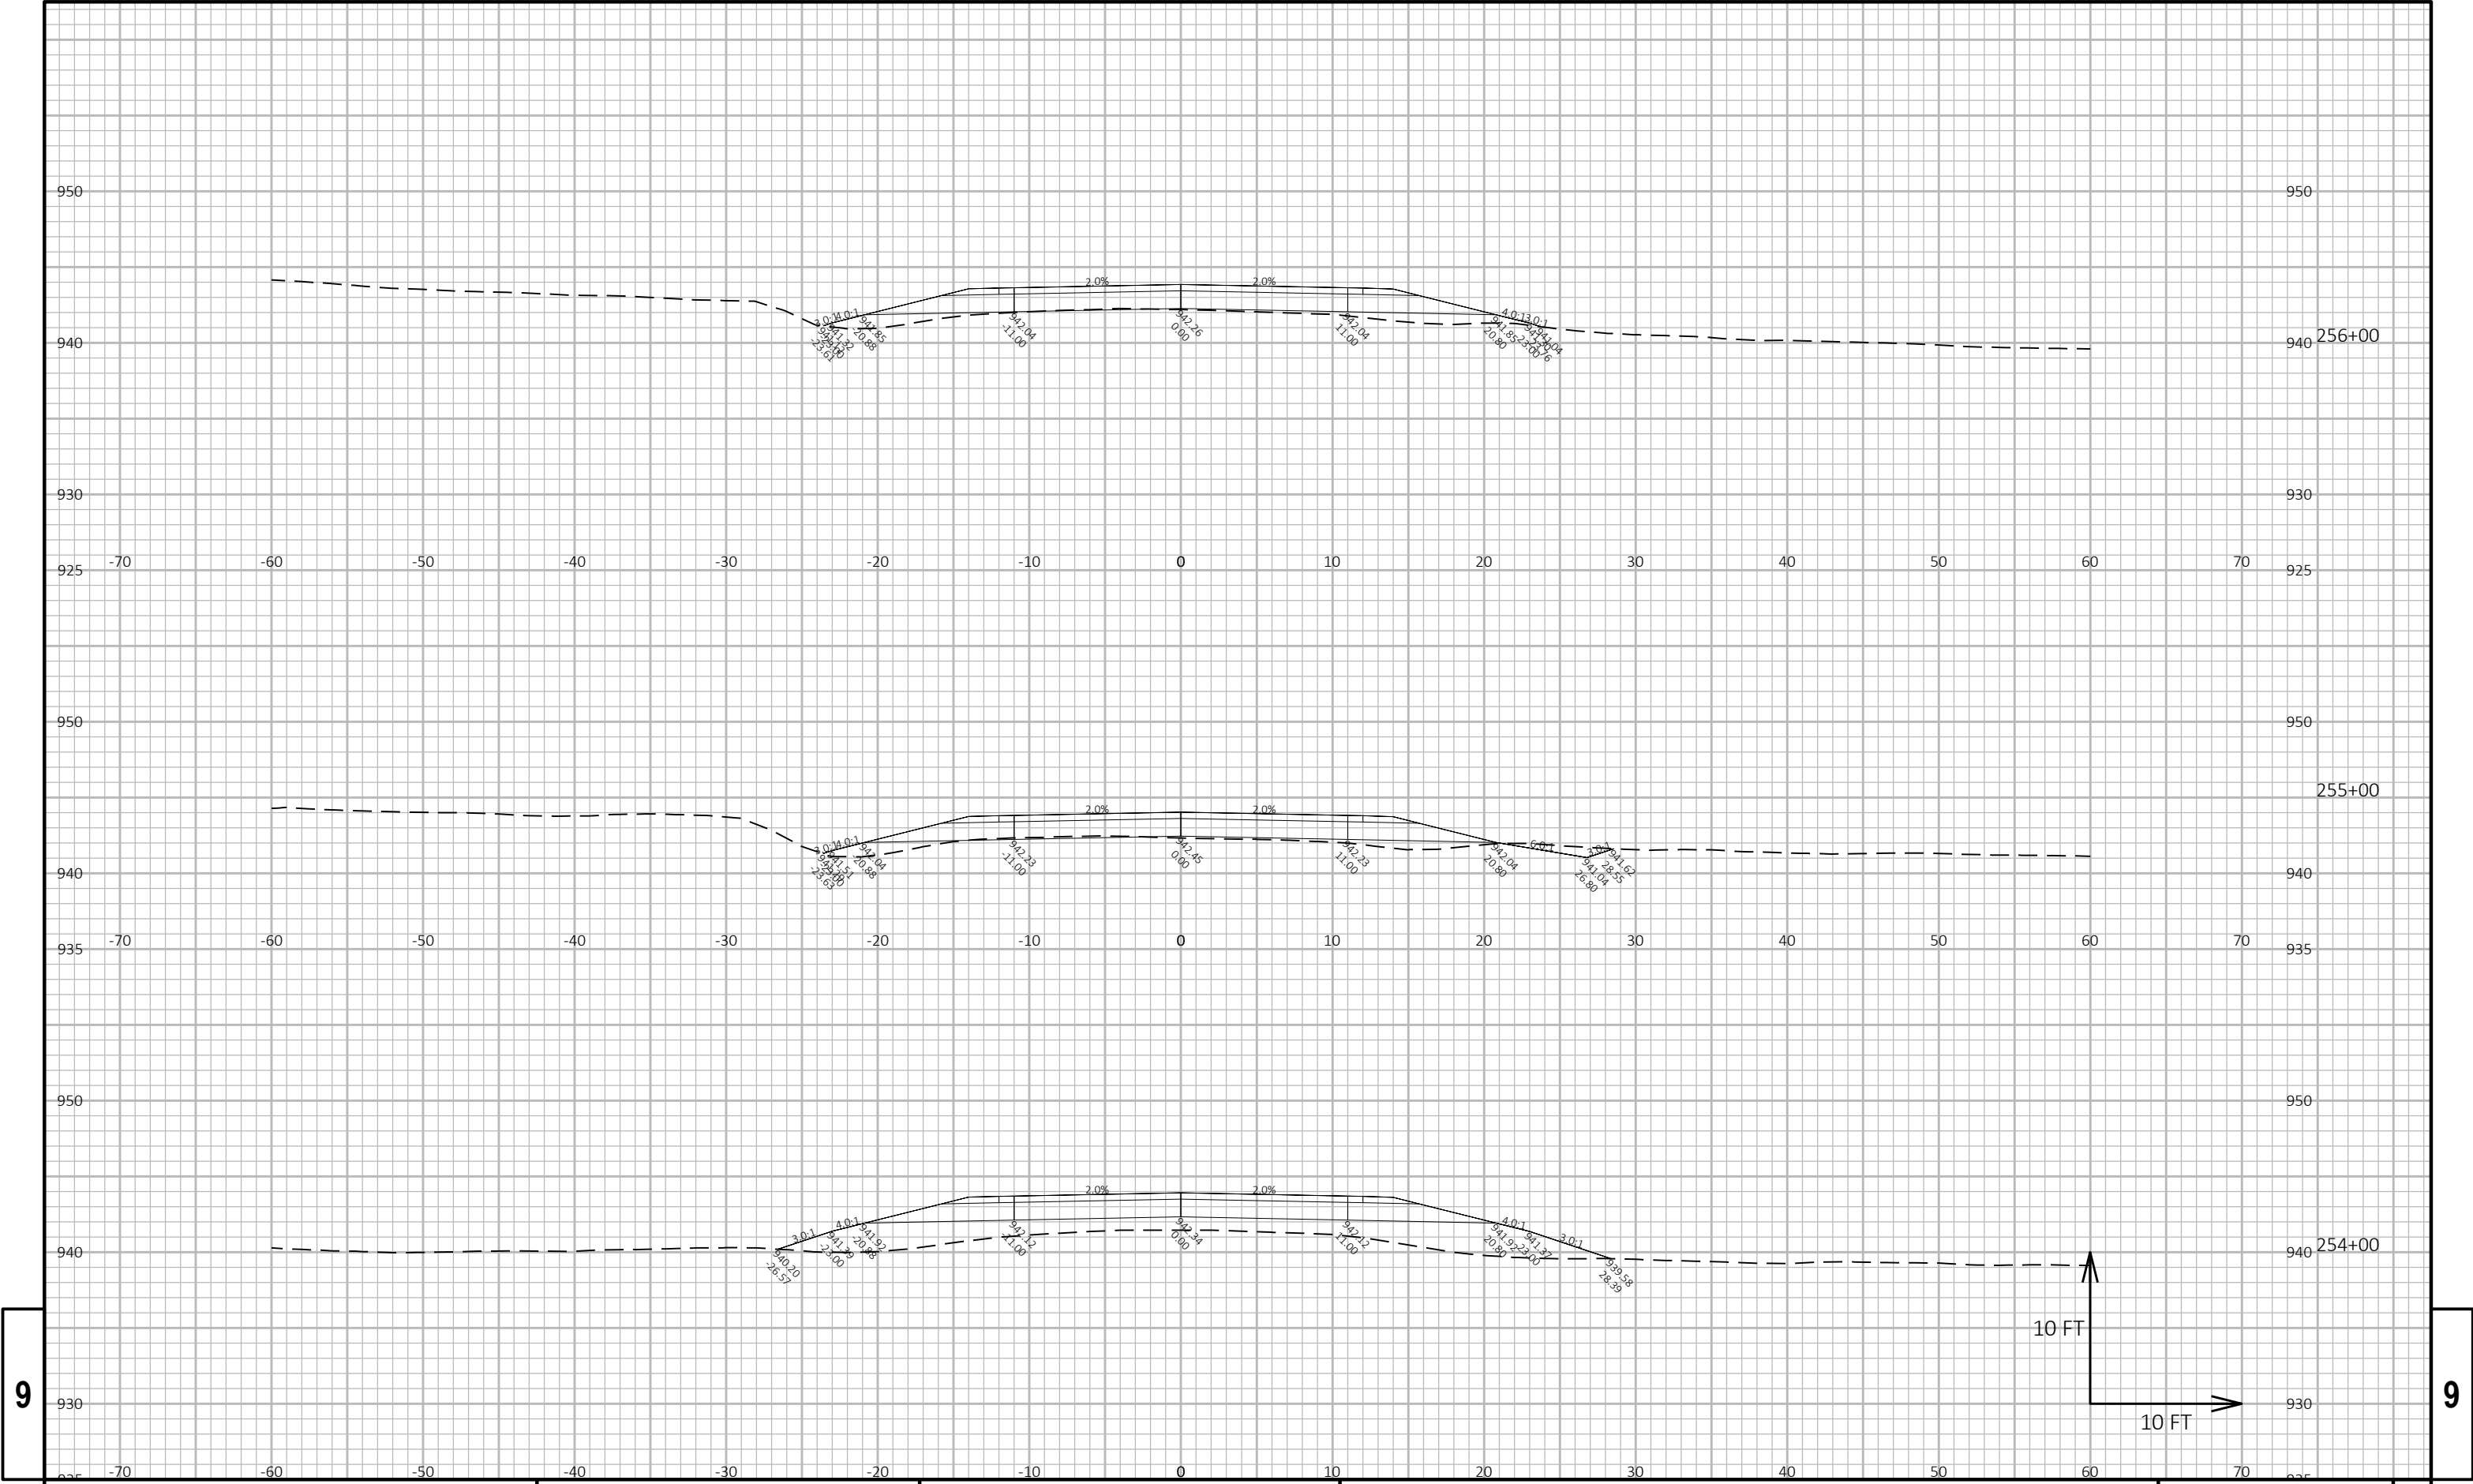


9

9

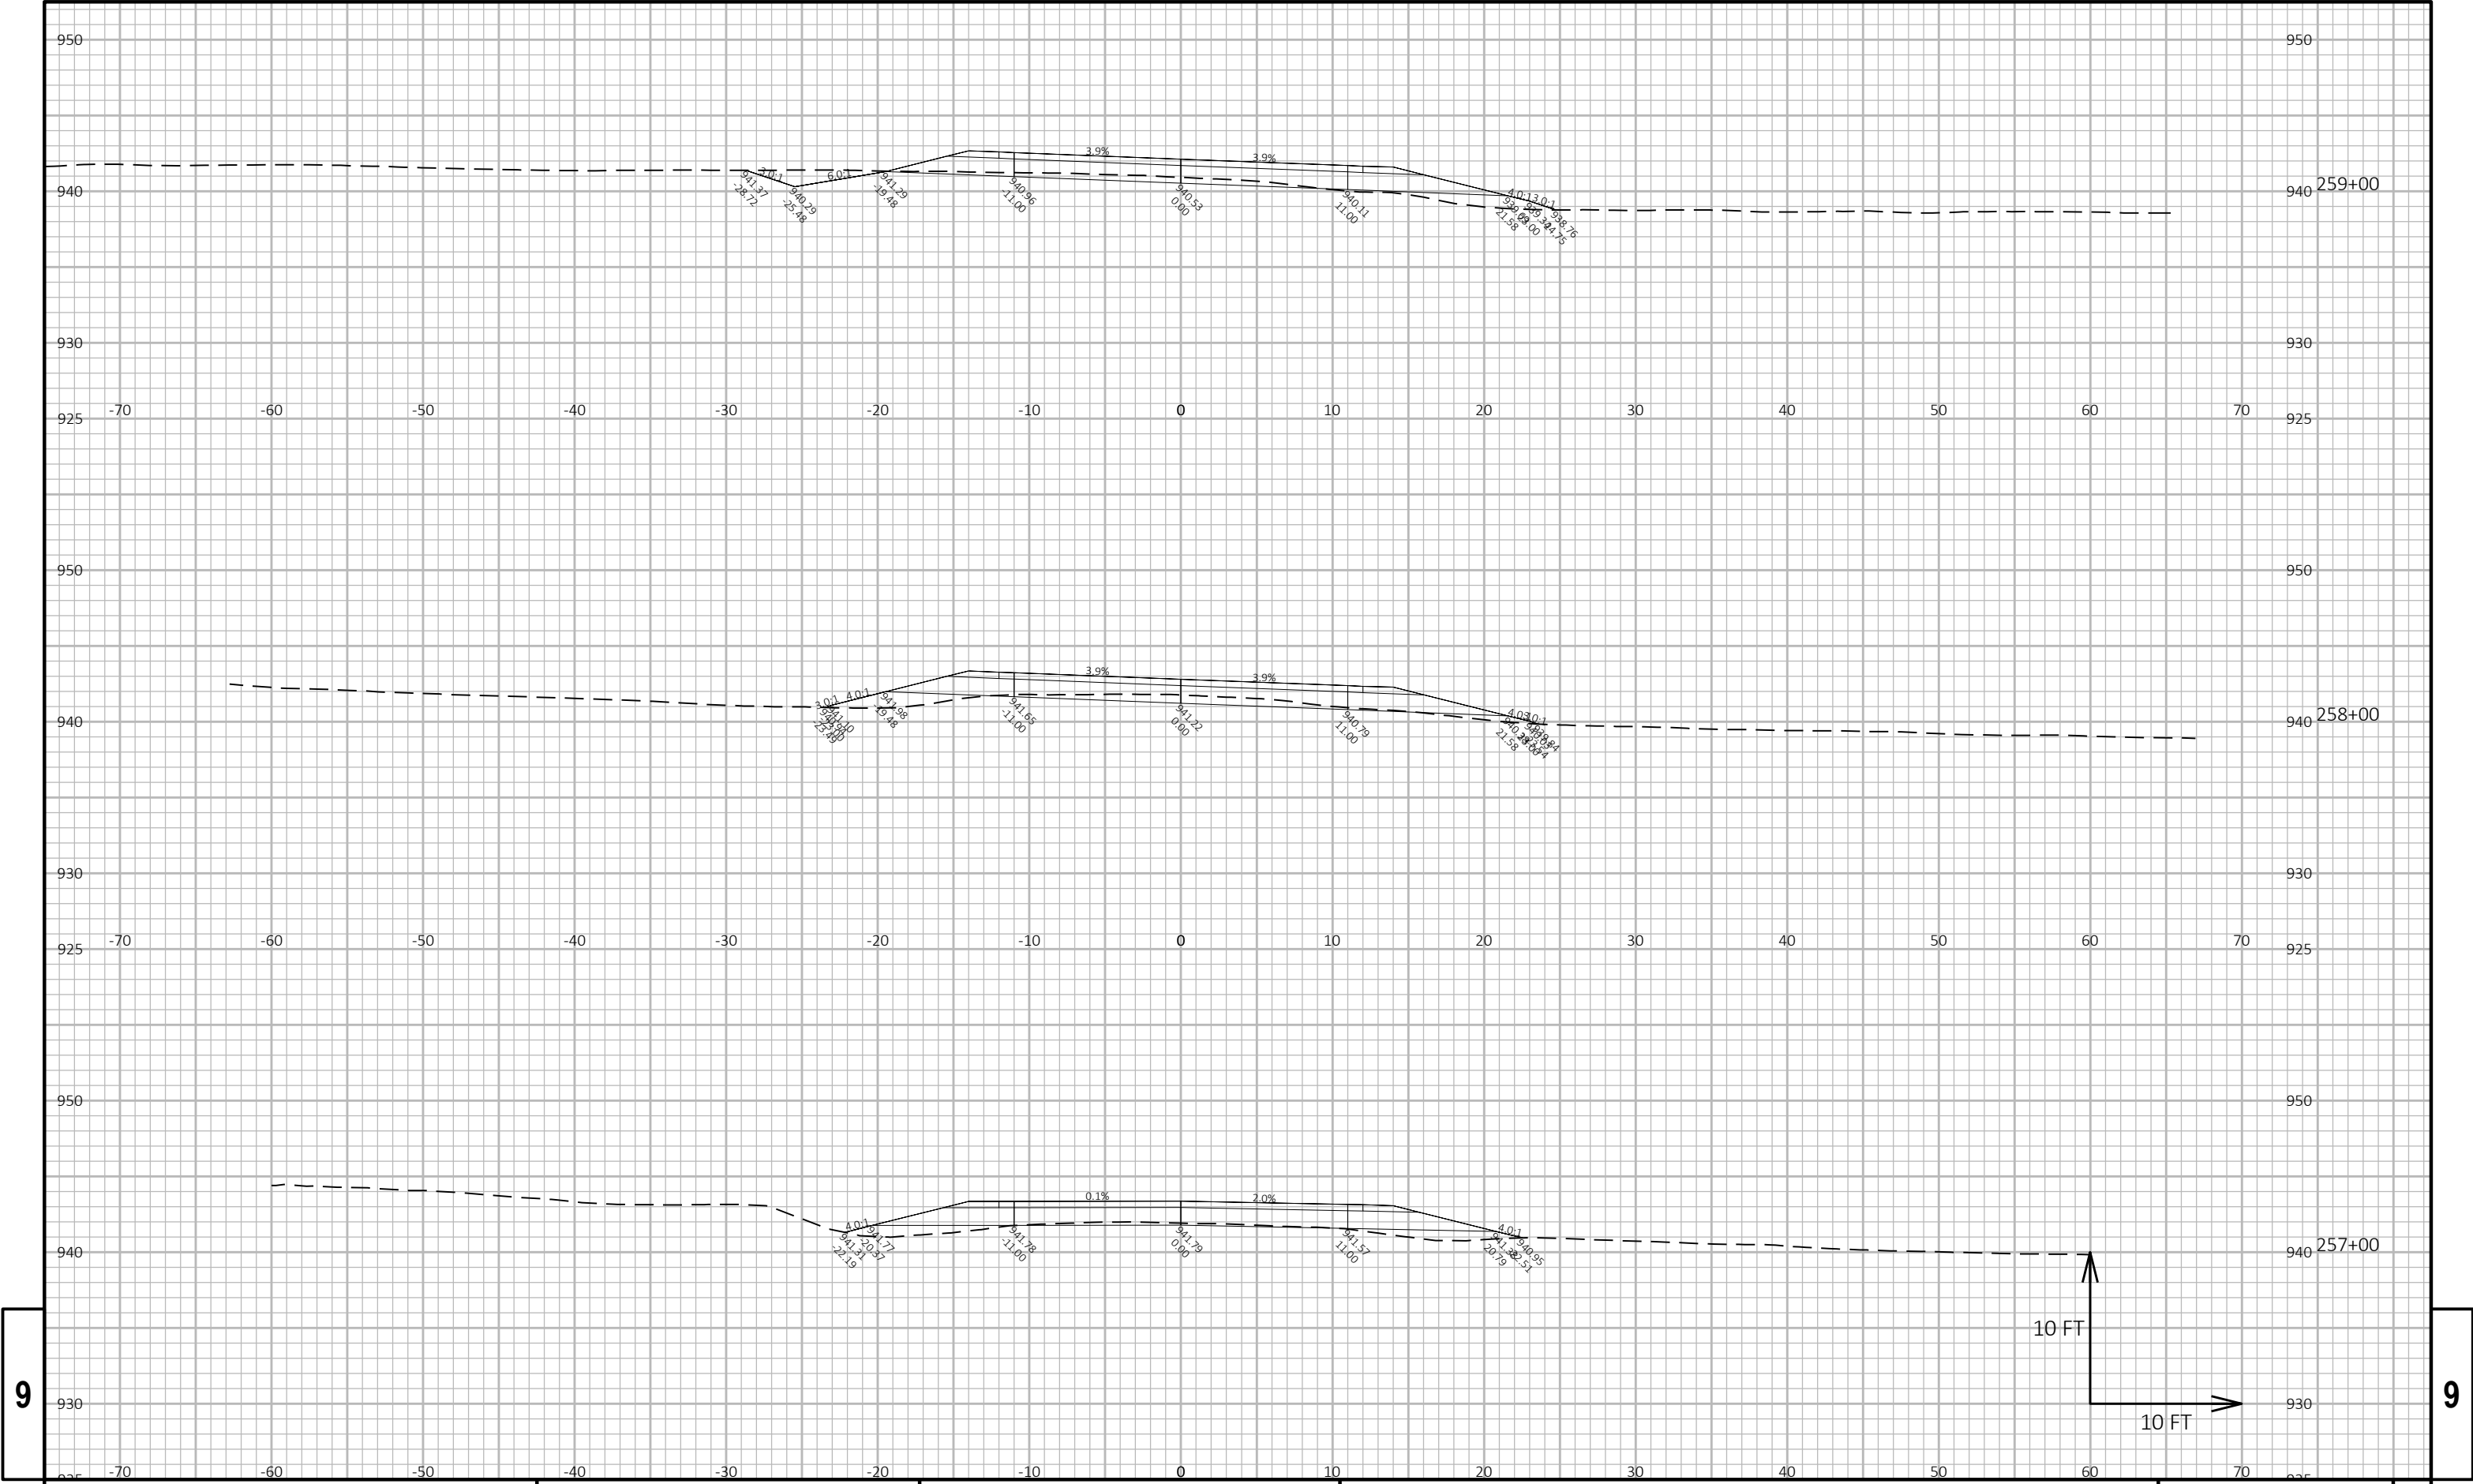


9

9

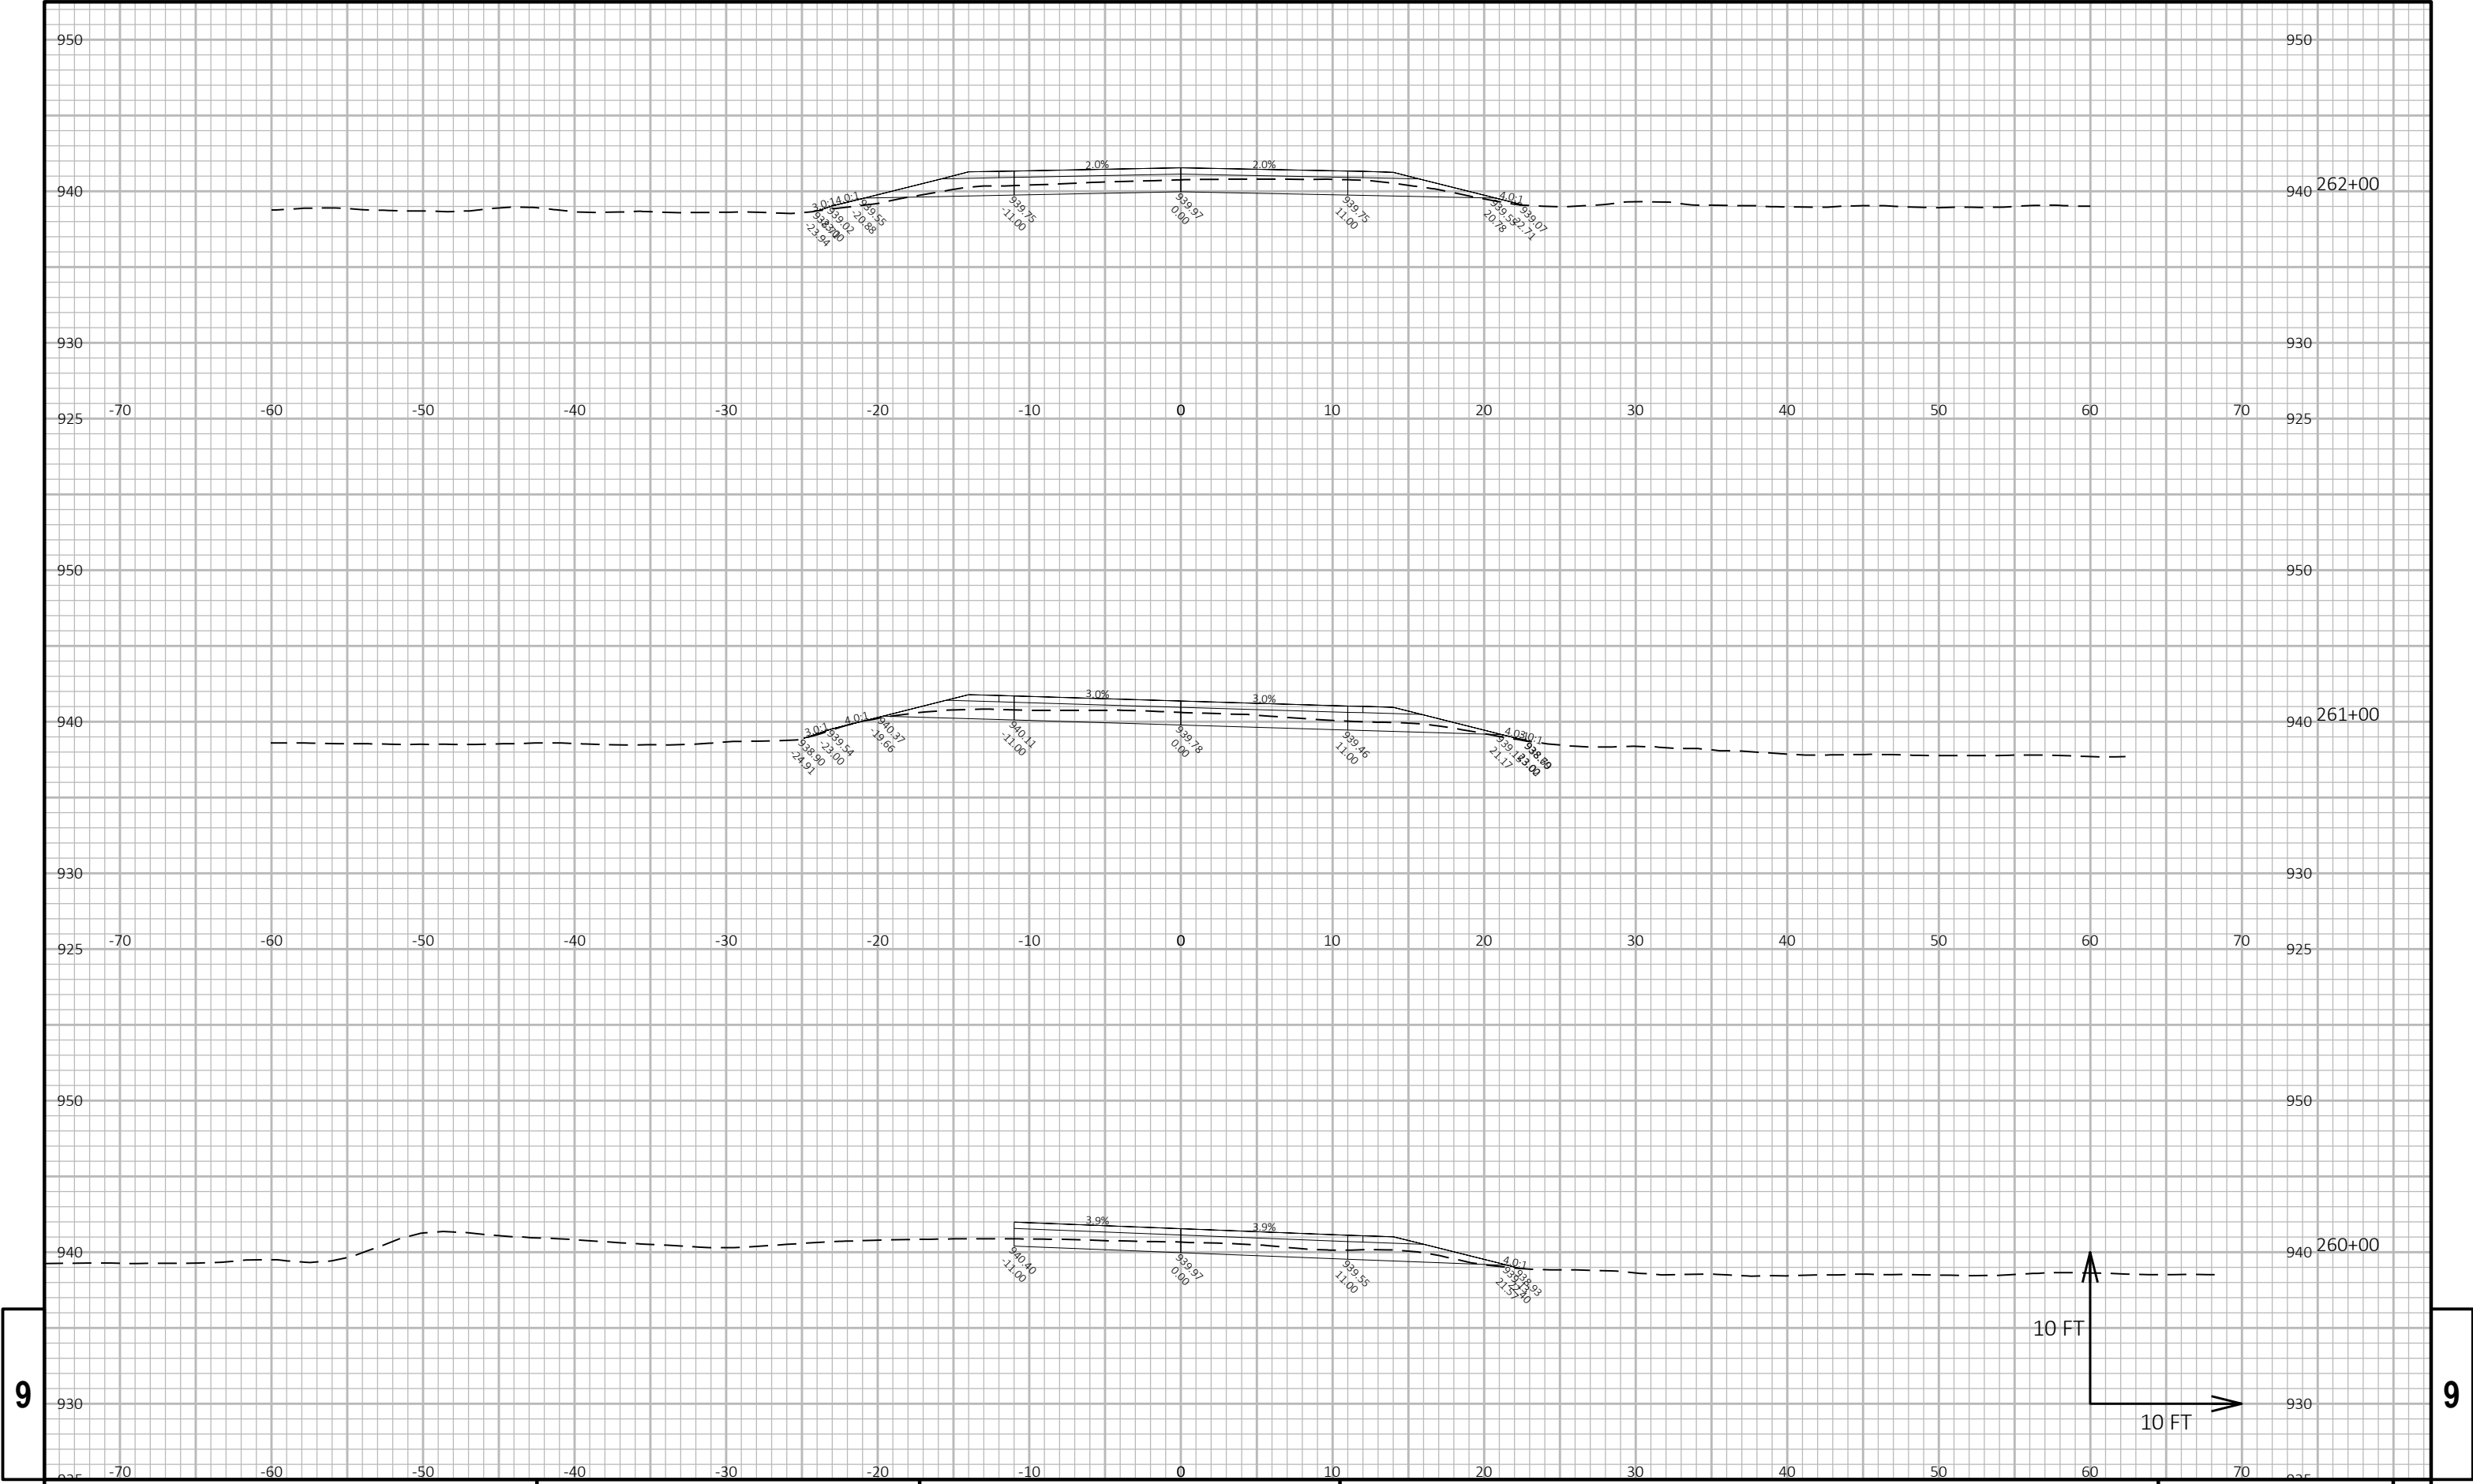


9

9

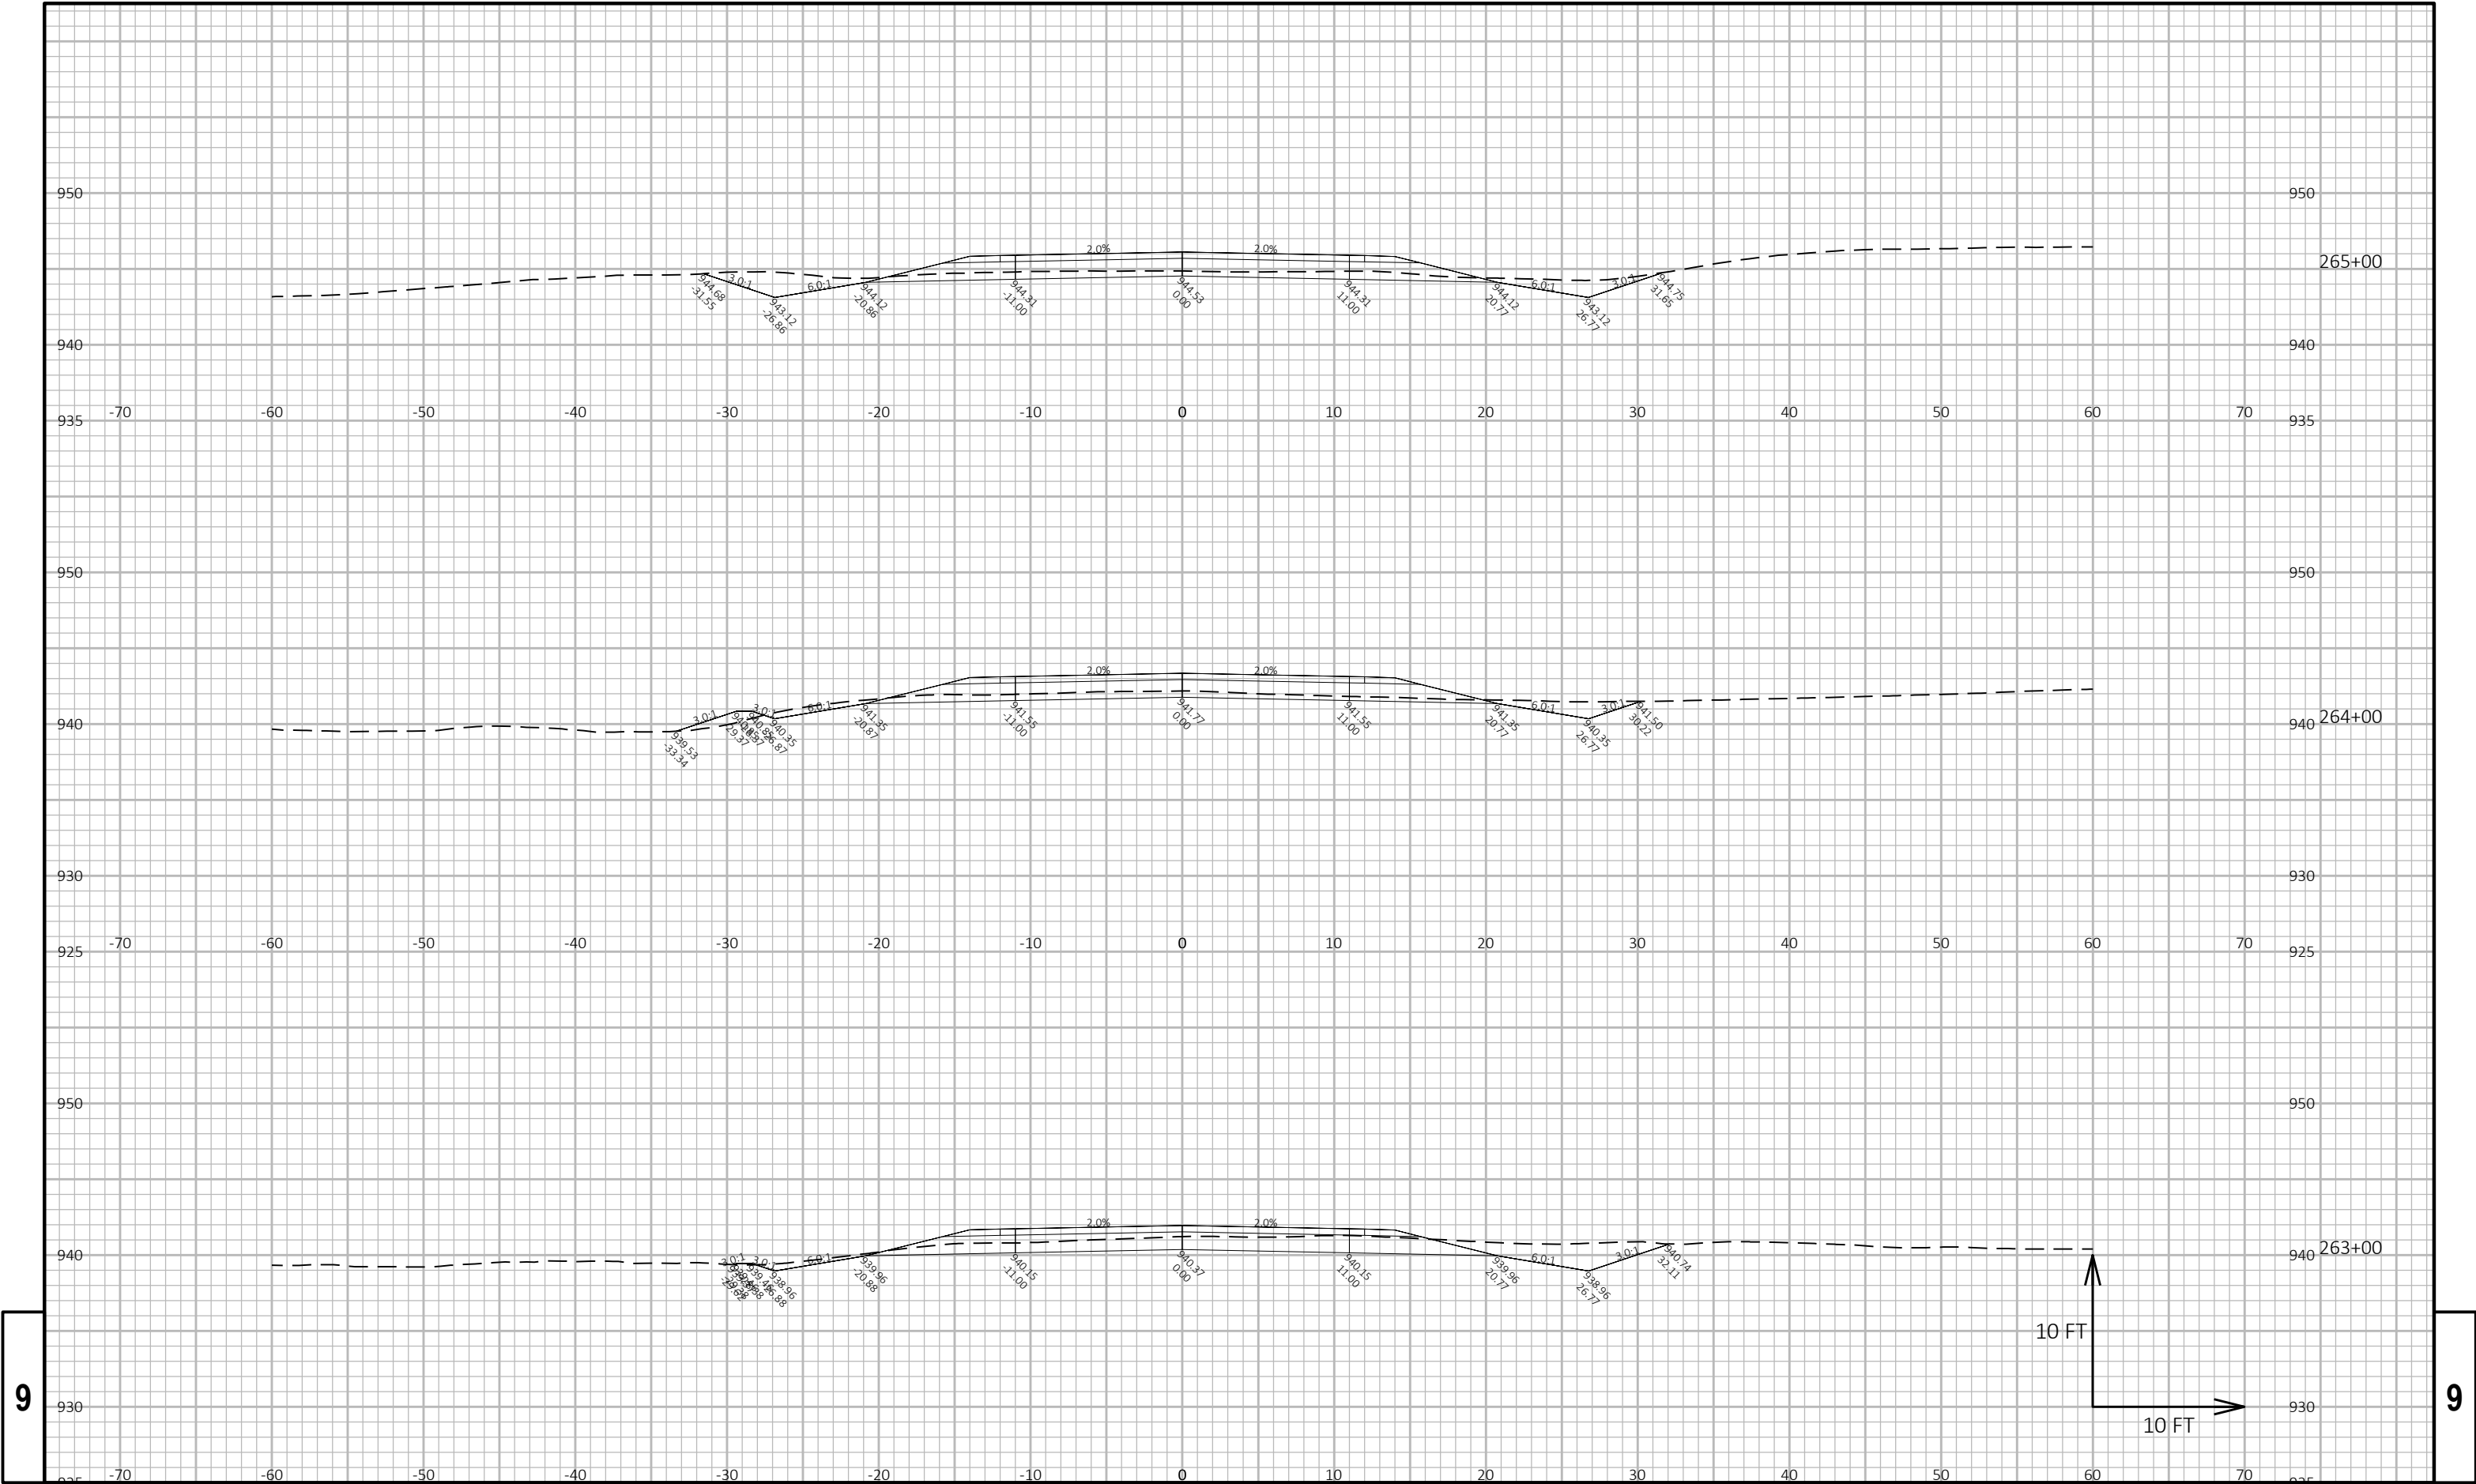


9


9

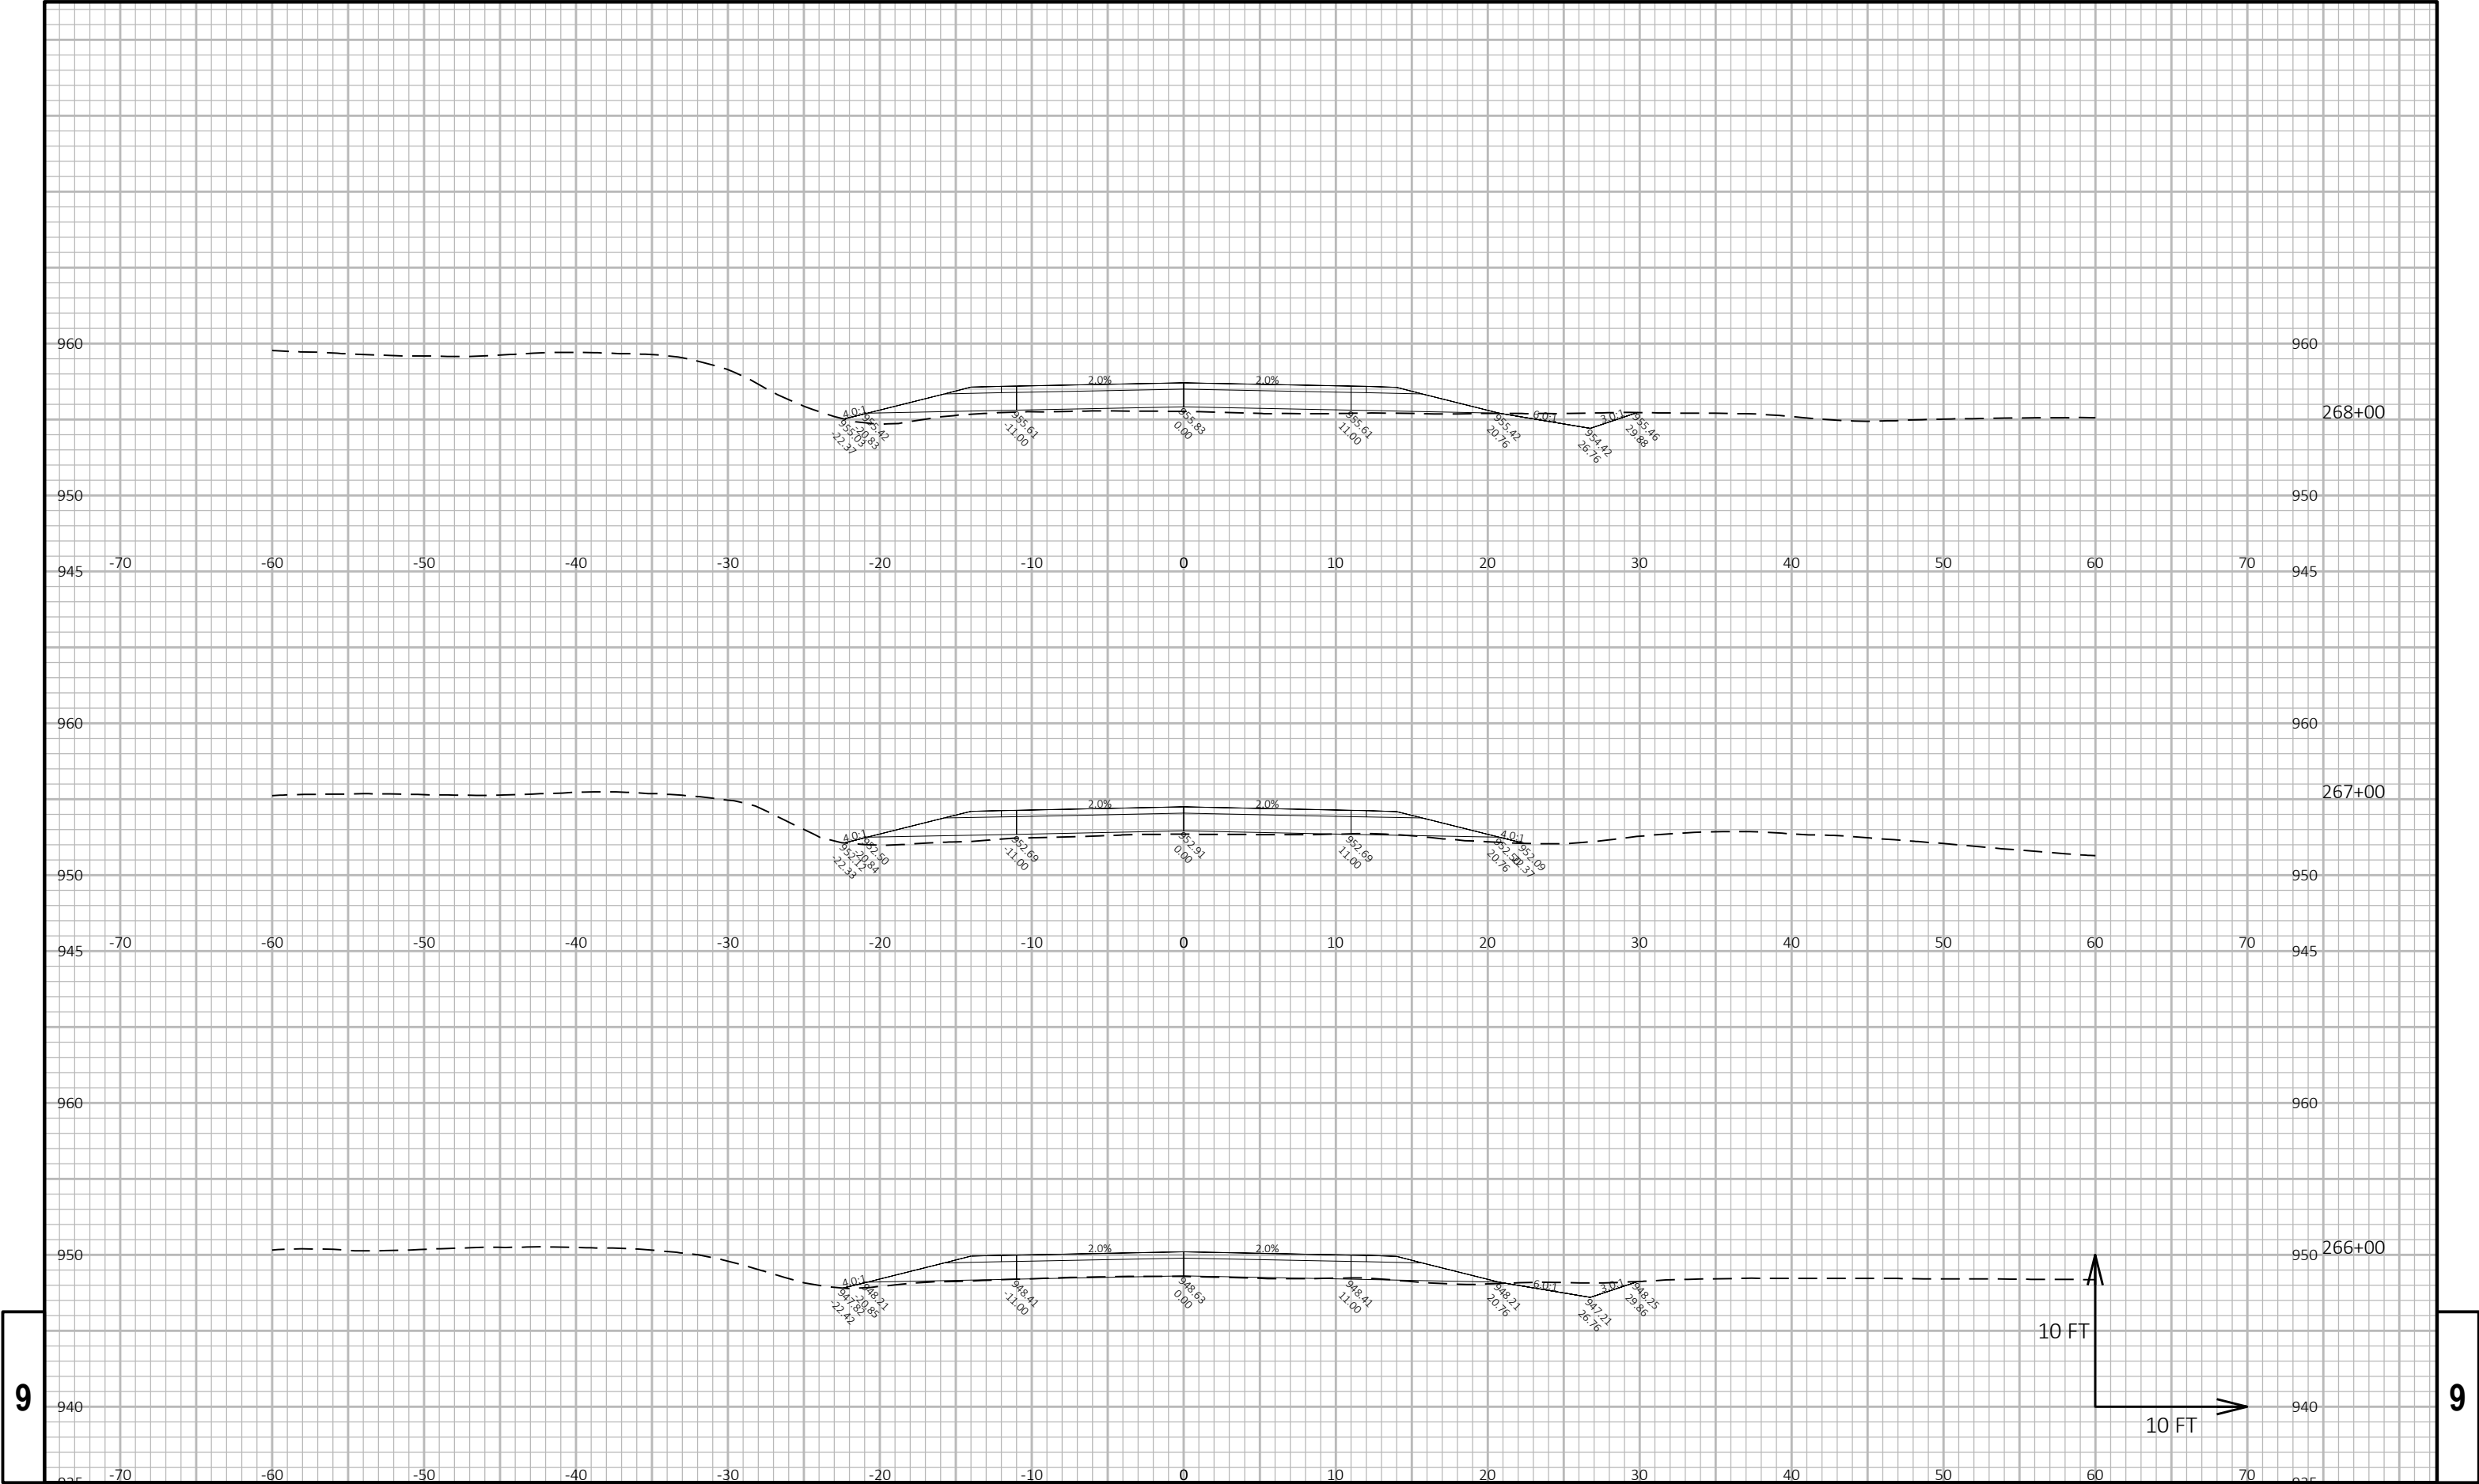

9

9

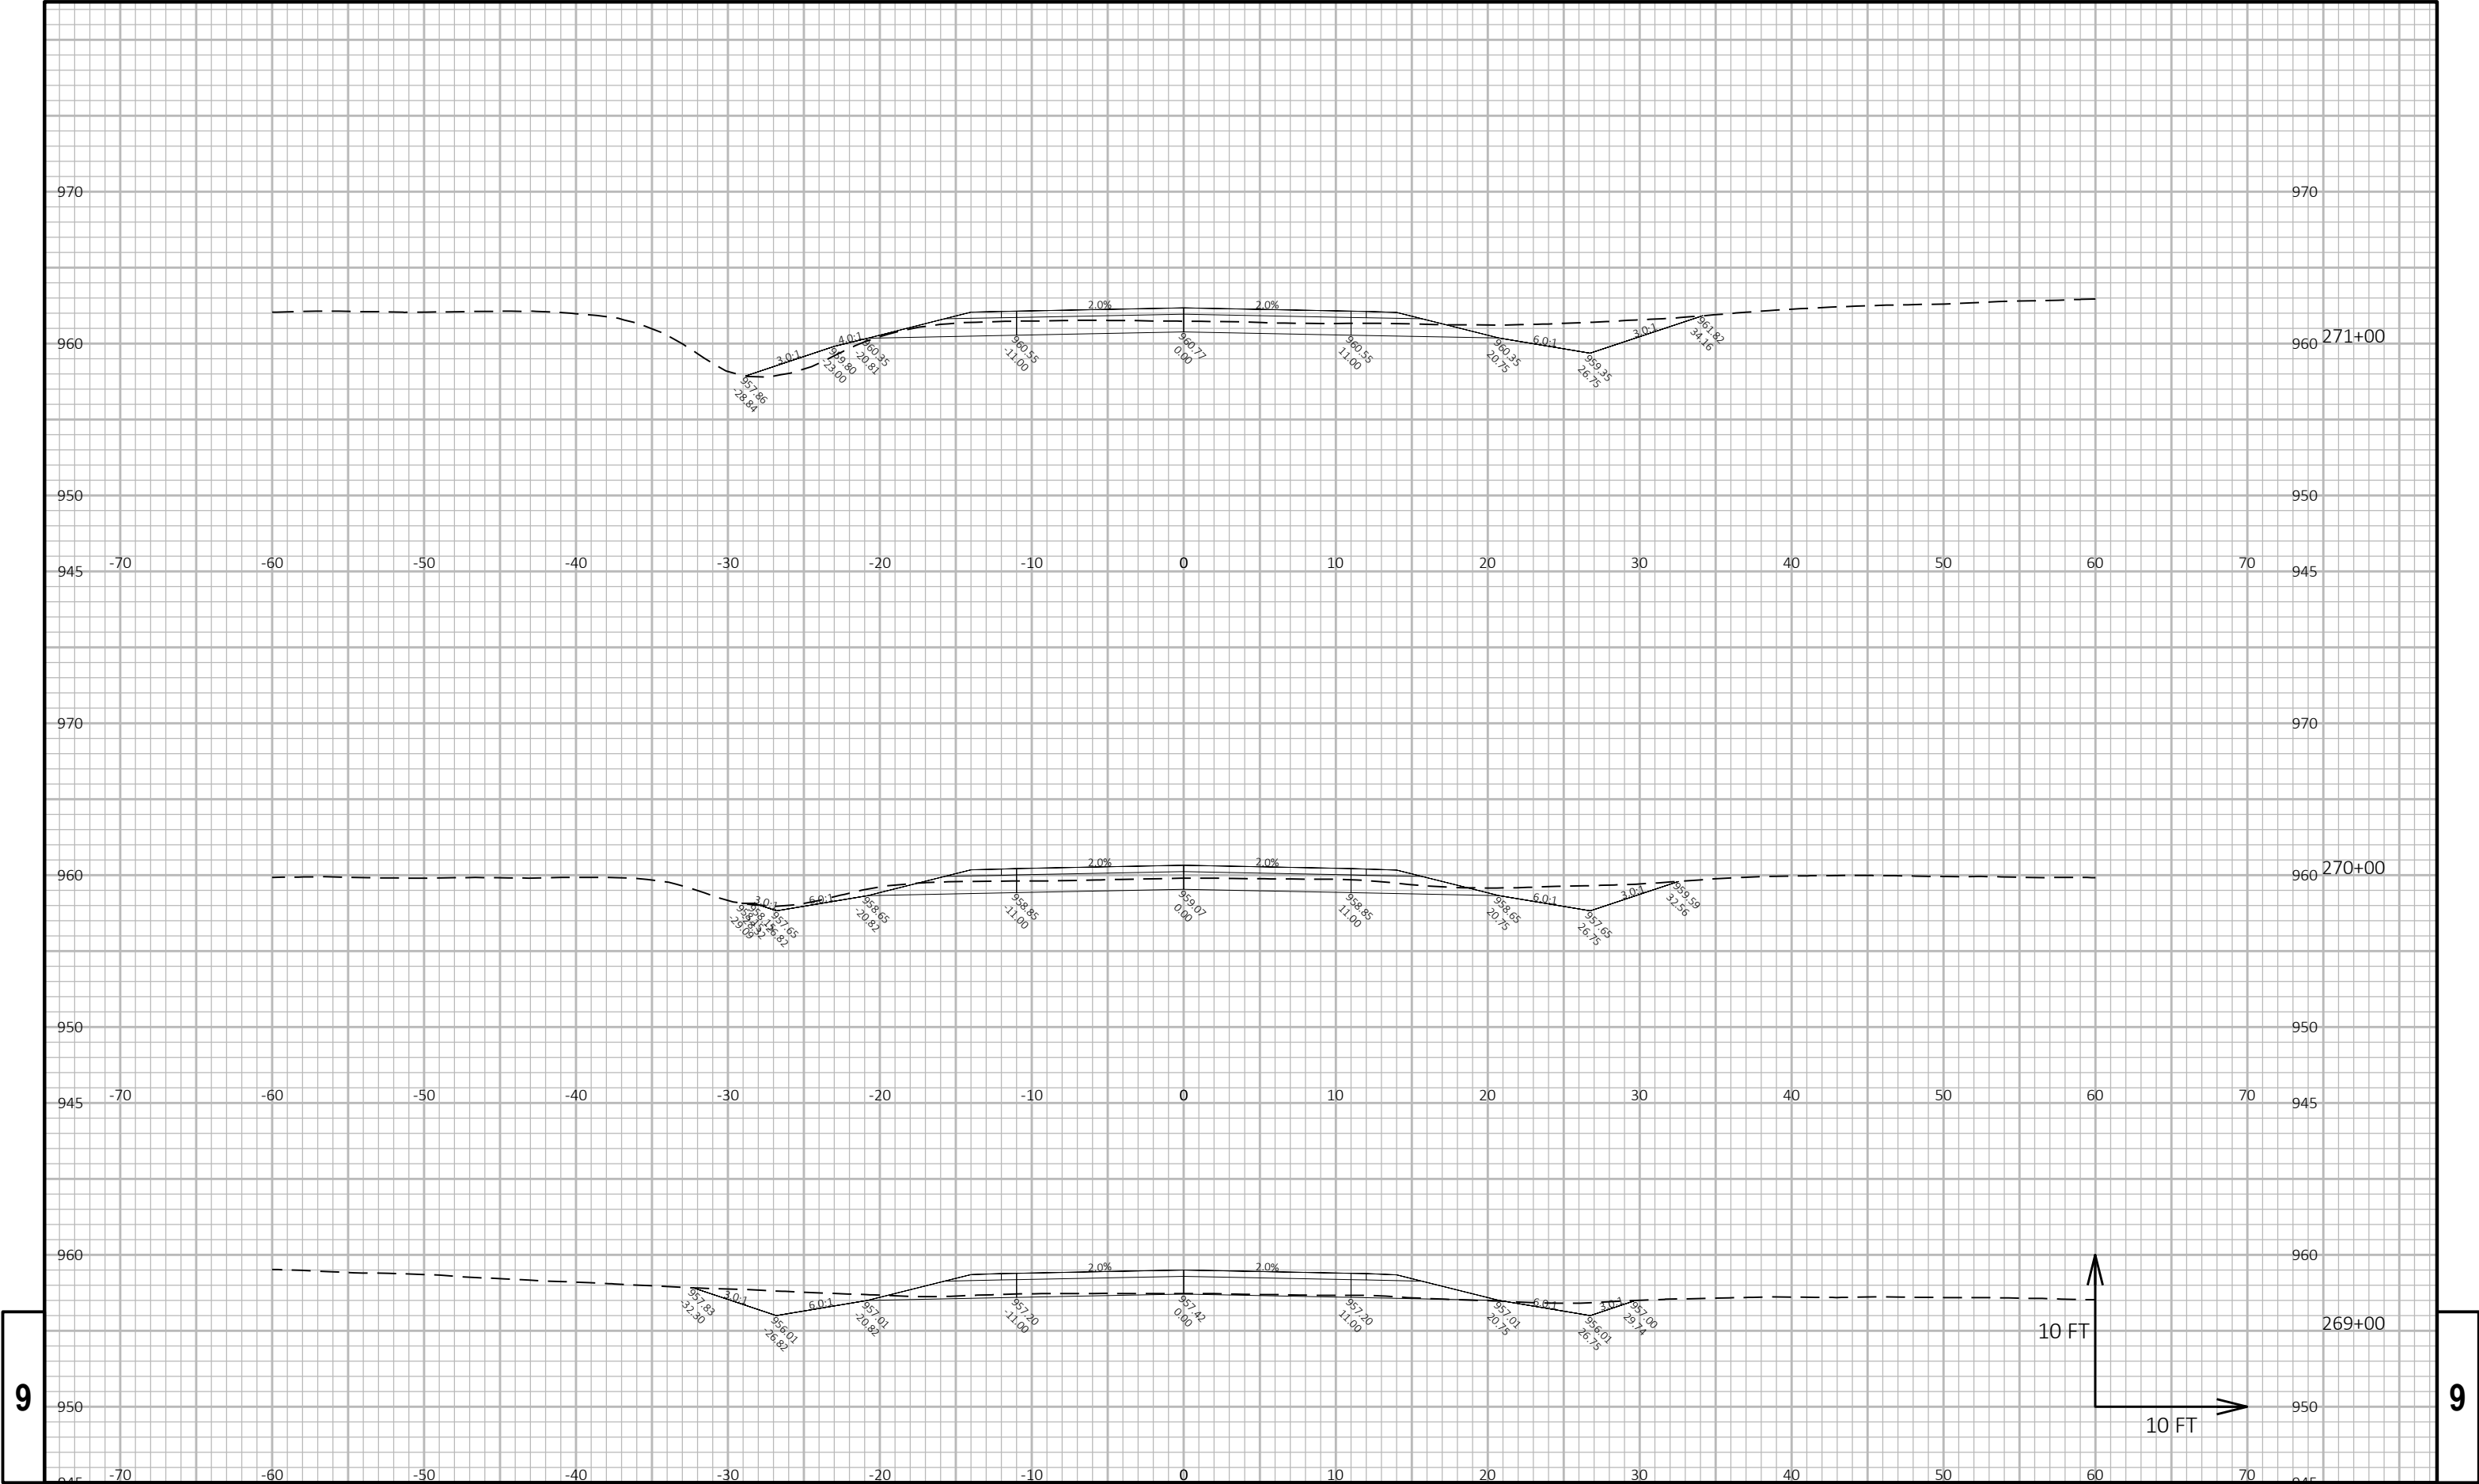

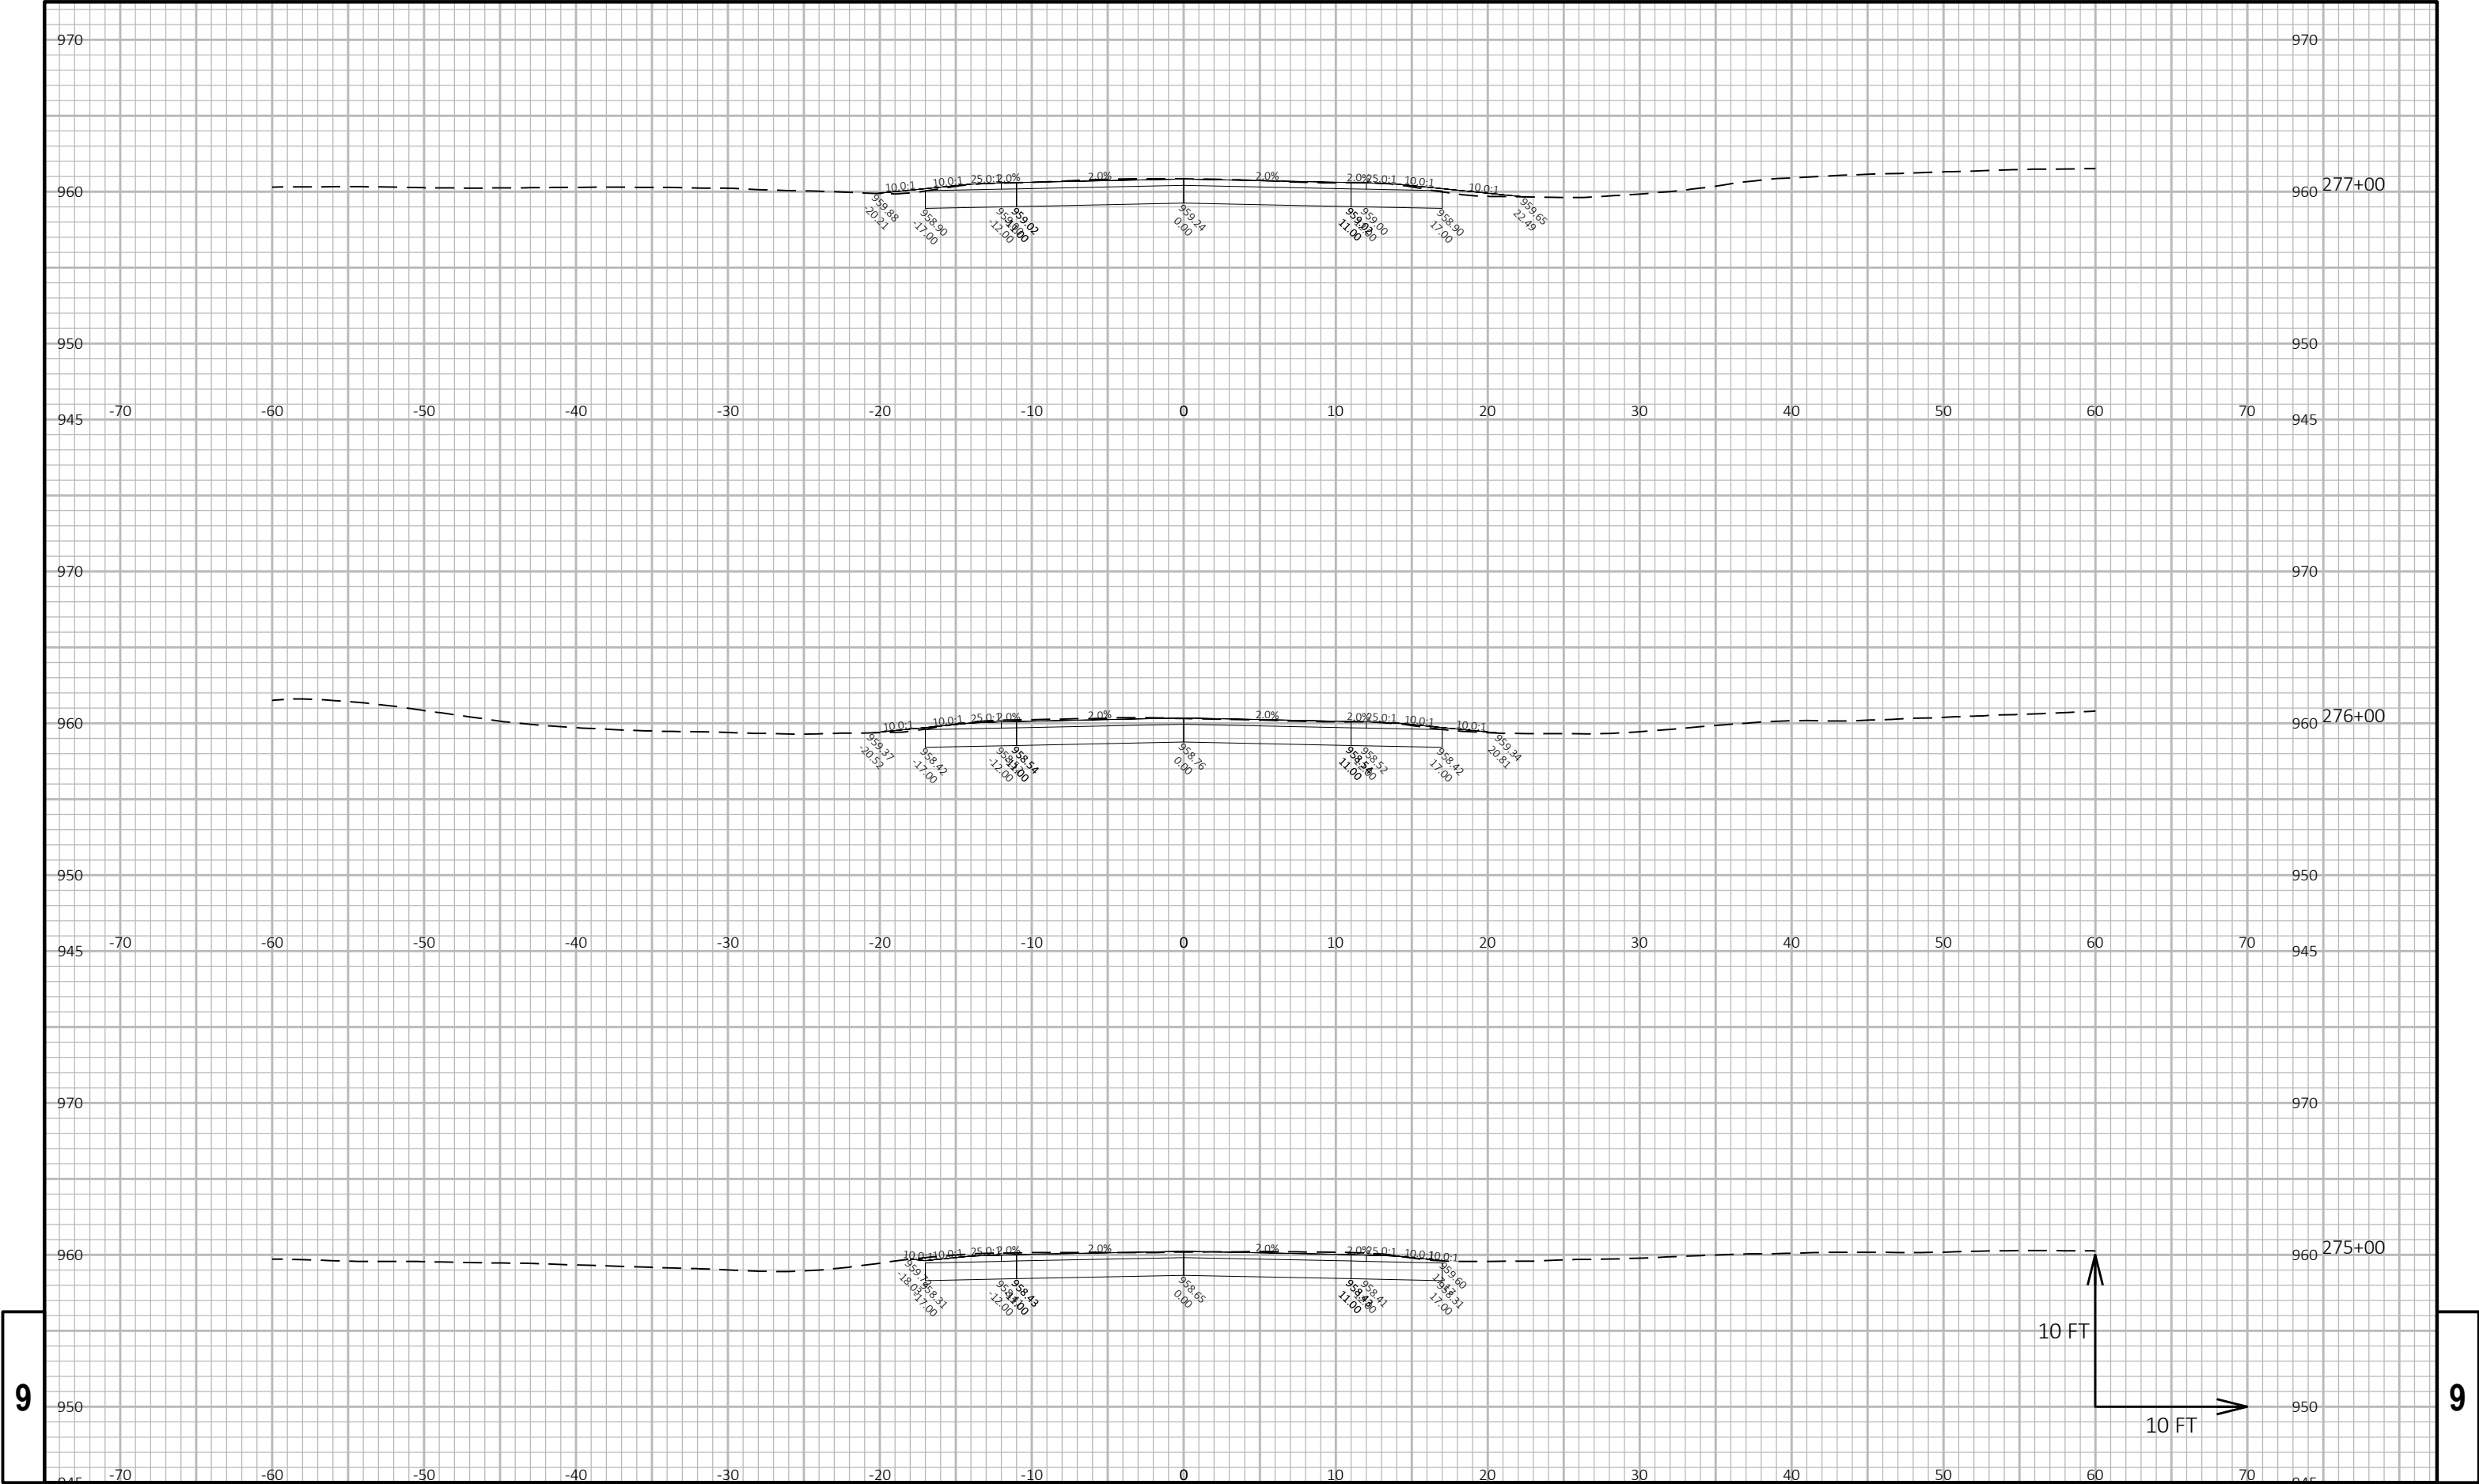

9

9

